


PLOT DATE: 4/3/2026
D:\MCNEIL COMPANY DROPBOX\KENT RASMUSSEN\McNEIL DESIGN\RESIDENTIAL\15-2601 OSTRONIC HEARTWOOD LOT8\AI PLANS.DWG
HOME PAGE: A0.01

LL BATH - BATH ACCESSORIES


Description	Quantity	Unit
 HOOK	1	Count
 TOILET PAPER HOLDER	1	Count
 TOWEL BAR	1	Count
 TOWEL RING	1	Count

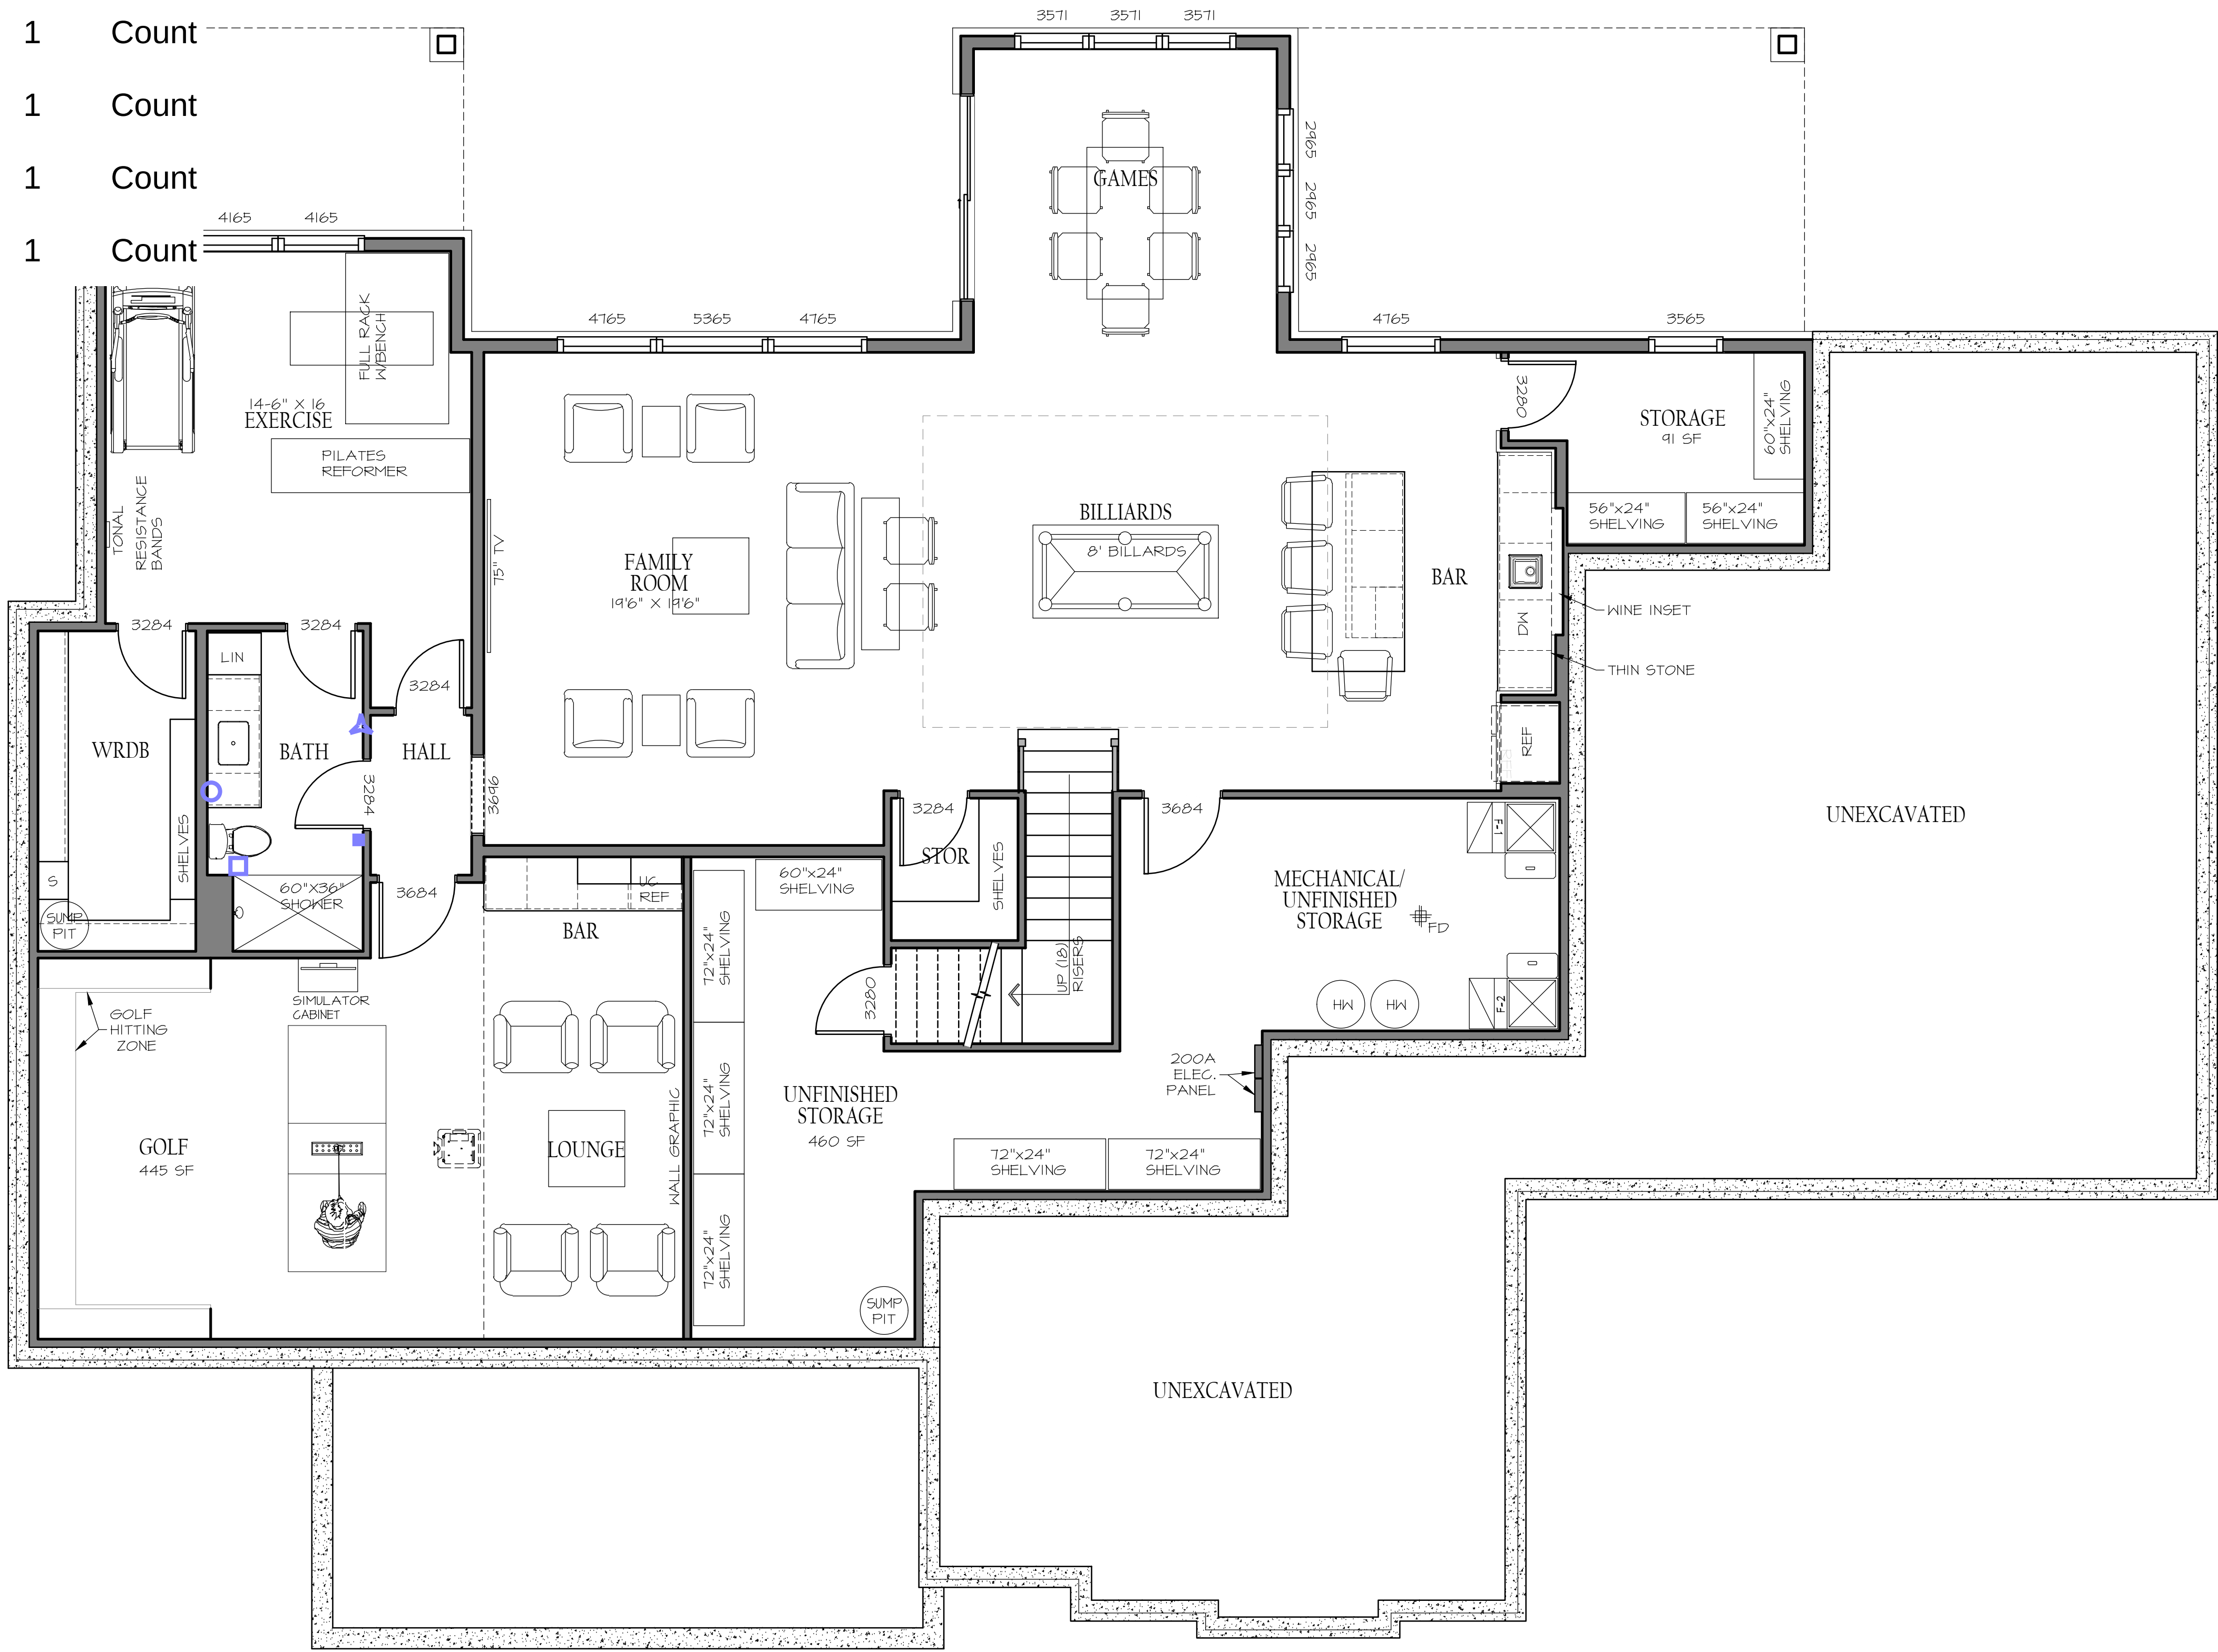

OSTRONIC
RESIDENCE
1672 SOUTH 150TH AVE. OMAHA, NEBRASKA 68144

MCNEIL
COMPANY
4666 South 132nd Street
Omaha, NE 68137
402-333-1462
mcneilcompany.com

PLAN DATE	04/02/2026
REV.	DATE

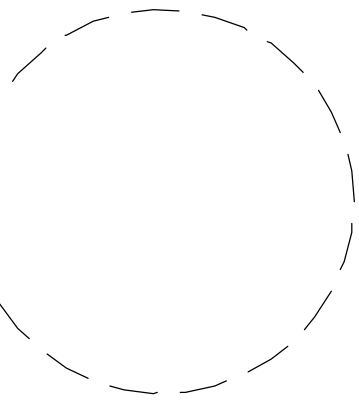

JOB NUMBER
15-2601
DESCRIPTION
LOWER LEVEL FLOOR PLAN
PLAN SHEET
A1.01

© COPYRIGHT
MCNEIL COMPANY
THESE PLANS ARE SPECIFICALLY
DESIGNED FOR CONSTRUCTION BY
MCNEIL COMPANY AND ARE
INTENDED FOR NO OTHER PURPOSE.
DUPLICATION OF THESE PLANS IN
PART OR WHOLE WITHOUT WRITTEN
CONSENT FROM MCNEIL COMPANY
IS PROHIBITED.



PLOT DATE: 4/3/2026
D:\MCNEIL COMPANY DROPBOX\KENT RASMUSSEN\McNEIL DESIGN\RESIDENTIAL\15-2601 OSTRONIC HEARTWOOD LOT8\AI PLANS.DWG
HOME PAGE: A0.01

MASTER BATH - BATH ACCESSORIES

Description	Quantity	Unit
HOOK	3	Count
TOILET PAPER HOLDER	1	Count
TOWEL BAR	1	Count
TOWEL RING	2	Count

POWDER BATH - BATH ACCESSORIES

Description	Quantity	Unit
TOILET PAPER HOLDER	1	Count
TOWEL RING	1	Count

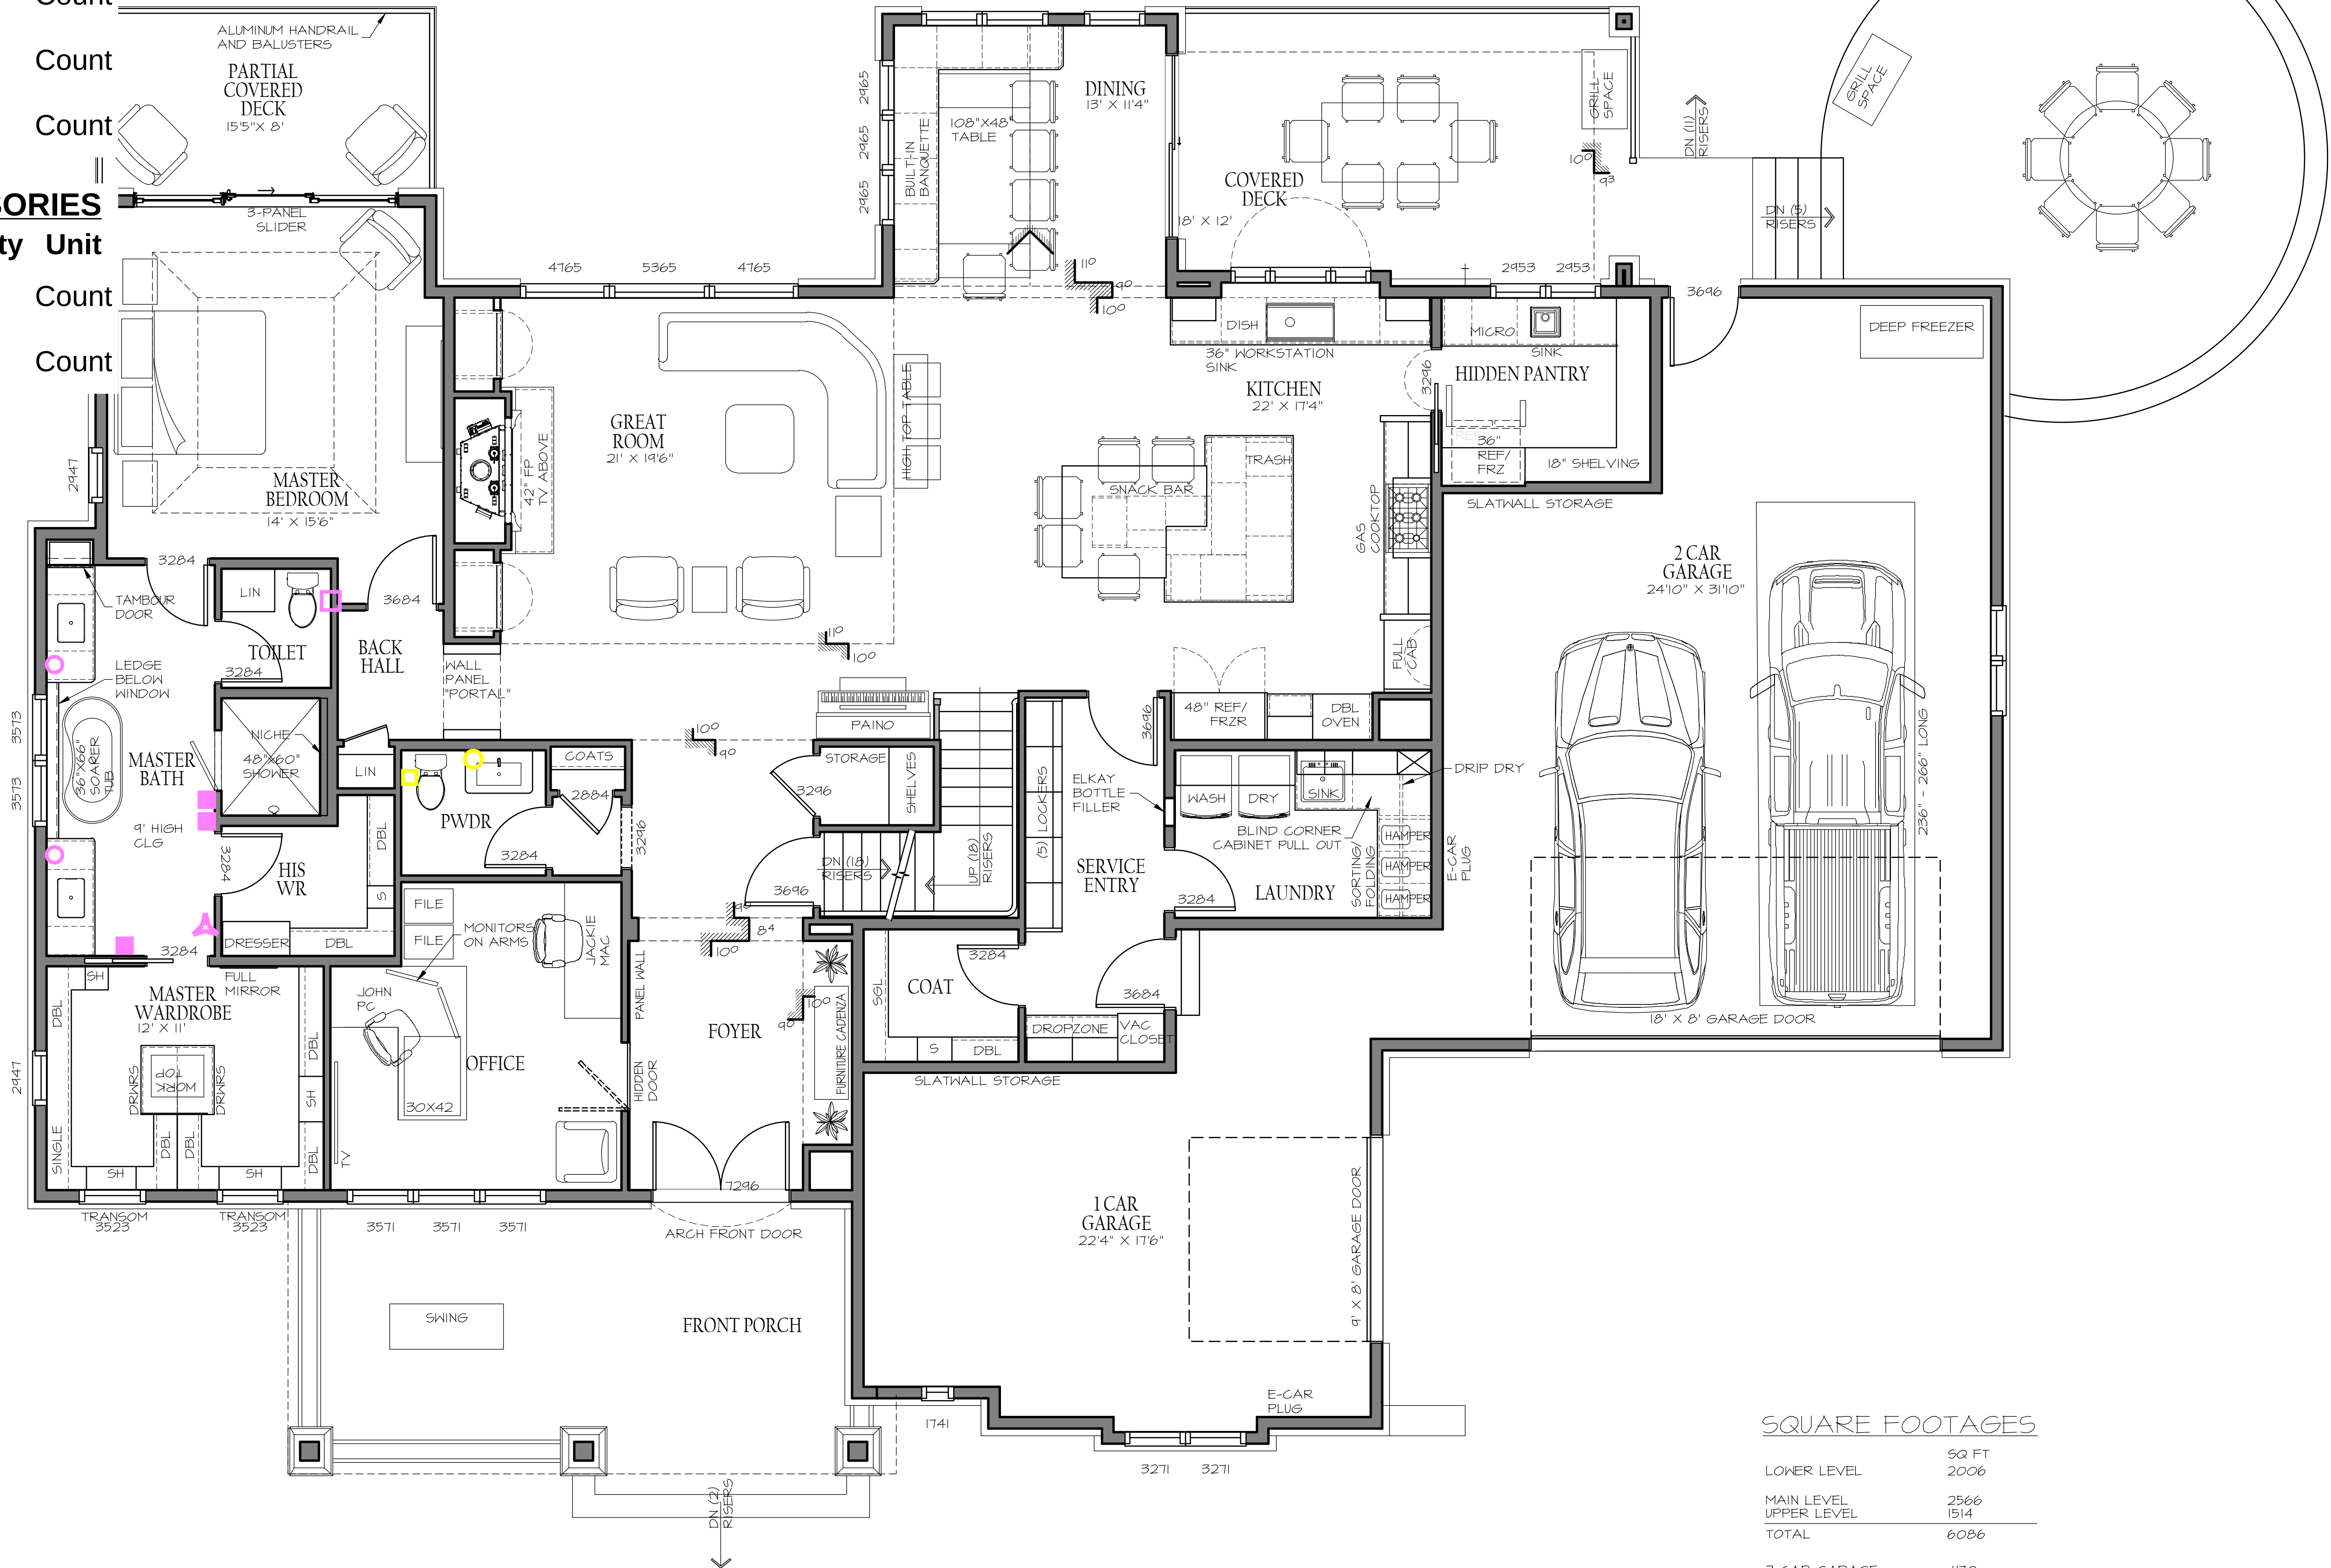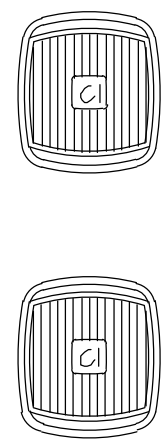

MAIN LEVEL
1/4" = 1'-0"


SQUARE FOOTAGES

LOWER LEVEL	SQ FT
	2006
MAIN LEVEL	2566
UPPER LEVEL	1514
TOTAL	6086
3 CAR GARAGE	1170
COVERED PATIO	277
PARTIAL CVRD DECK	123
GOLF	445

OSTRONIC
RESIDENCE
1672 SOUTH 150TH AVE. OMAHA, NEBRASKA 68144

MCNEIL
COMPANY
4666 South 132nd Street
Omaha, NE 68137
402-333-1462
mcneilcompany.com

PLAN DATE
04/02/2026
REV. DATE

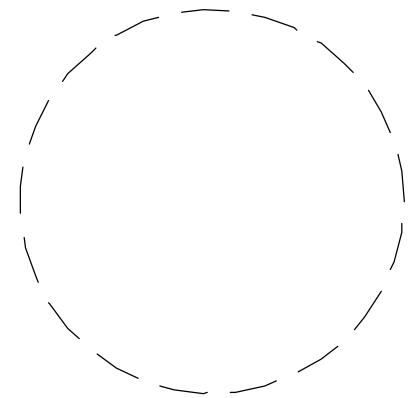

JOB NUMBER
15-2601
DESCRIPTION
MAIN LEVEL
FLOOR PLAN
PLAN SHEET
A1.02

© COPYRIGHT
MCNEIL COMPANY
THESE PLANS ARE SPECIFICALLY
DESIGNED FOR CONSTRUCTION BY
MCNEIL COMPANY AND ARE
INTENDED FOR NO OTHER PURPOSE.
DUPLICATION OF THESE PLANS IN
PART OR WHOLE WITHOUT WRITTEN
CONSENT FROM MCNEIL COMPANY
IS PROHIBITED.

BATH 3 - BATH ACCESSORIES


Description	Quantity	Unit
 HOOK	1	Count
 TOILET PAPER HOLDER	1	Count
 TOWEL BAR	1	Count
 TOWEL RING	1	Count

BATH 4 - BATH ACCESSORIES


Description	Quantity	Unit
 HOOK	1	Count
 TOILET PAPER HOLDER	1	Count
 TOWEL BAR	1	Count
 TOWEL RING	1	Count

BATH 2 - BATH ACCESSORIES

Description	Quantity	Unit
 HOOK	1	Count
 TOILET PAPER HOLDER	1	Count
 TOWEL BAR	1	Count
 TOWEL RING	1	Count

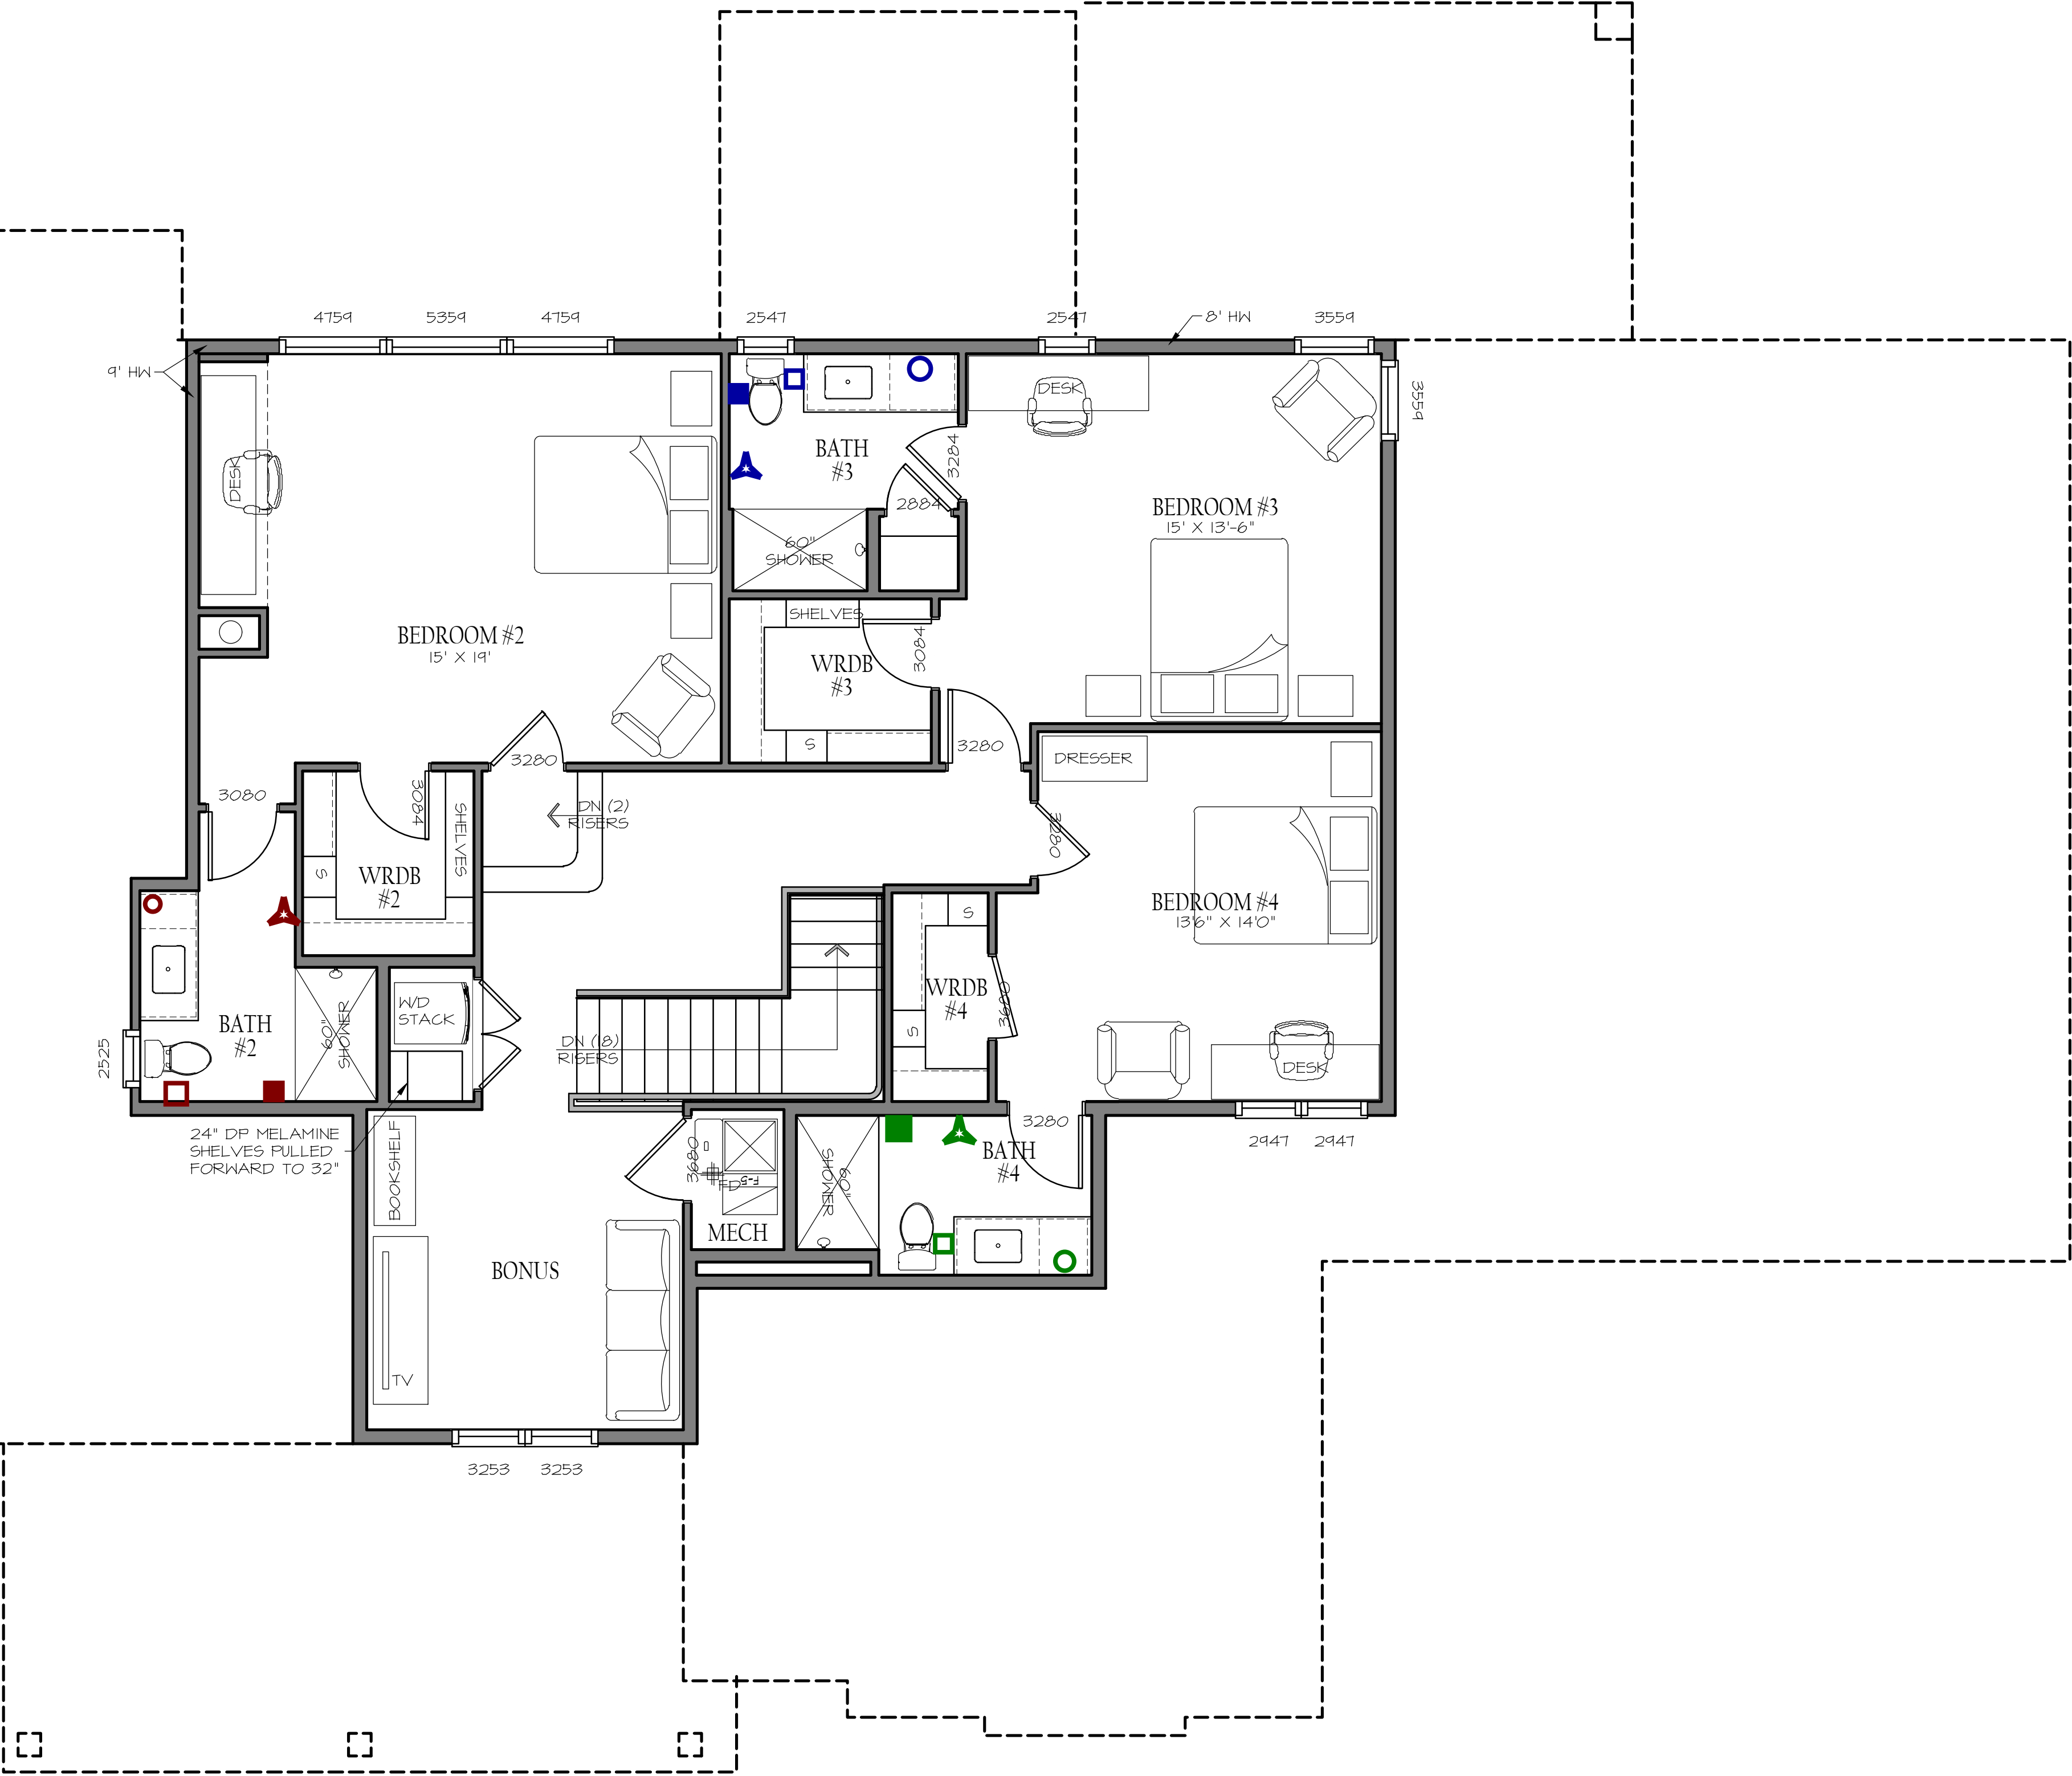

SECOND LEVEL
1/4" = 1'-0"

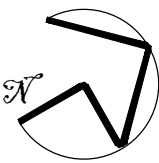


WASH DRY

OSTRONIC
RESIDENCE
1672 SOUTH 150TH AVE. OMAHA, NEBRASKA 68144

MCNEIL
COMPANY
4666 South 132nd Street
Omaha, NE 68137
402-333-1462
mcneilcompany.com

PLAN DATE	04/02/2026
REV.	DATE

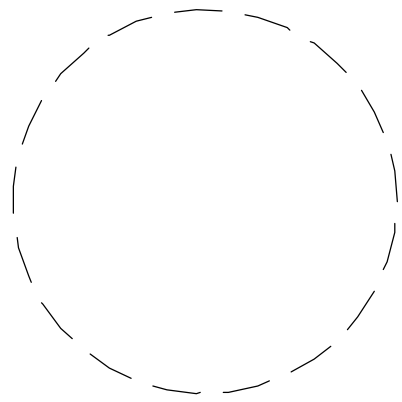

JOB NUMBER
15-2601
DESCRIPTION
SECOND LEVEL FLOOR PLAN
PLAN SHEET

A1.03

© COPYRIGHT
MCNEIL COMPANY
THESE PLANS ARE SPECIFICALLY
DESIGNED FOR CONSTRUCTION BY
MCNEIL COMPANY AND ARE
INTENDED FOR NO OTHER PURPOSE.
DUPLICATION OF THESE PLANS IN
PART OR WHOLE WITHOUT WRITTEN
CONSENT FROM MCNEIL COMPANY
IS PROHIBITED.