


PLOT DATE: 4/3/2026
D:\MCNEIL COMPANY DROPBOX\KENT RASMUSSEN\McNEIL DESIGN\RESIDENTIAL\15-2601 OSTRONIC HEARTWOOD LOT8\AI PLANS.DWG
HOME PAGE: A0.01

INTERIOR CONCRETE TAKEOFF

Description	Quantity	Unit
LOWER LEVEL SLAB	2,467.031	sf

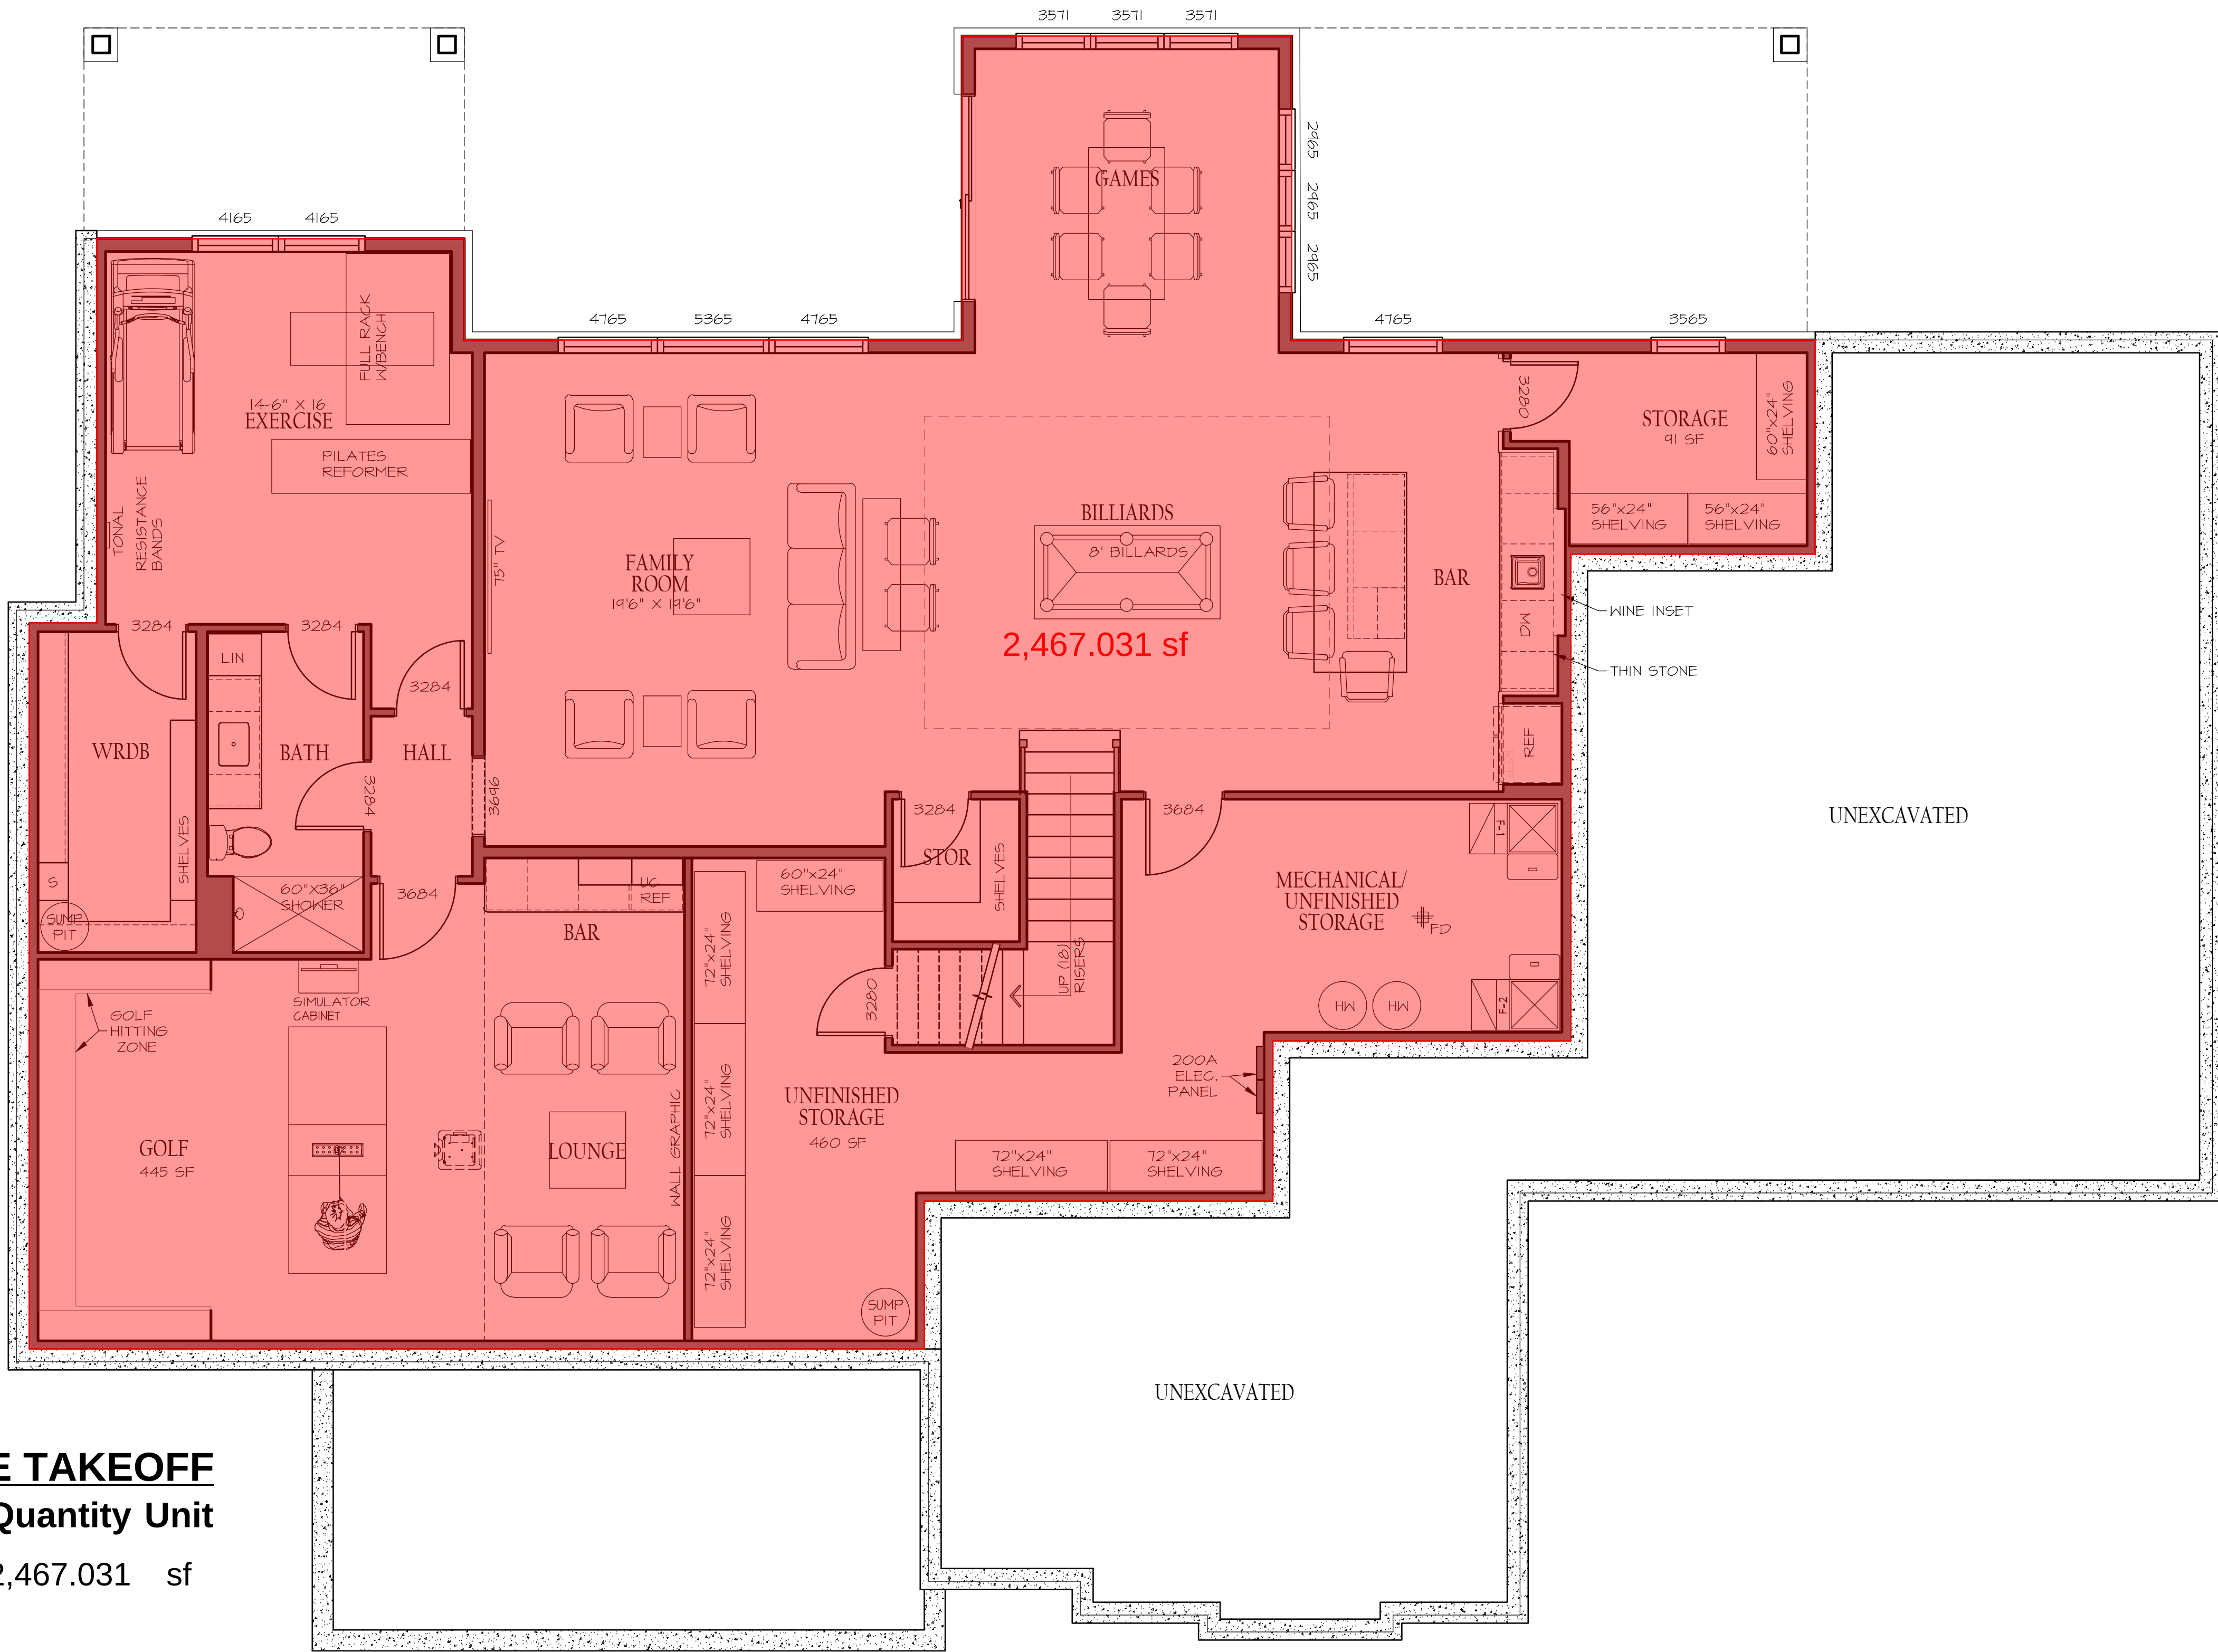

LOWER LEVEL

1/4" = 1'-0"




OSTRONIC
RESIDENCE

1672 SOUTH 150TH AVE. OMAHA, NEBRASKA 68144

MCNEIL
COMPANY
4666 South 132nd Street
Omaha, NE 68137
402-333-1462
mcneilcompany.com

PLAN DATE	04/02/2026
REV.	DATE

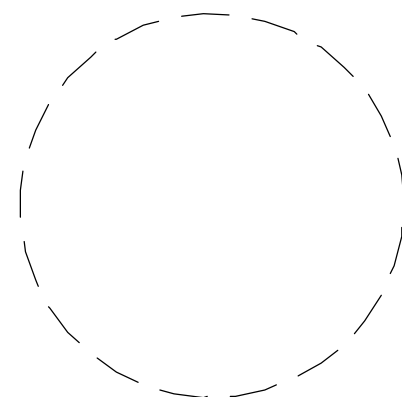

JOB NUMBER
15-2601
DESCRIPTION
LOWER LEVEL FLOOR PLAN
PLAN SHEET


A1.01

© COPYRIGHT
MCNEIL COMPANY
THESE PLANS ARE SPECIFICALLY
DESIGNED FOR CONSTRUCTION BY
MCNEIL COMPANY AND ARE
INTENDED FOR NO OTHER PURPOSE.
DUPLICATION OF THESE PLANS IN
PART OR WHOLE WITHOUT WRITTEN
CONSENT FROM MCNEIL COMPANY
IS PROHIBITED.

HOME PAGE: A0.01
PLOT DATE: 4/3/2026
D:\MCNEIL COMPANY DROPBOX\KENT RASMUSSEN\McNEIL DESIGN\RESIDENTIAL\15-2601 OSTRONIC HEARTWOOD LOT8\AI PLANS.DWG

INTERIOR CONCRETE TAKEOFF

Description	Quantity	Unit
GARAGE SLAB	1,126.409	sf

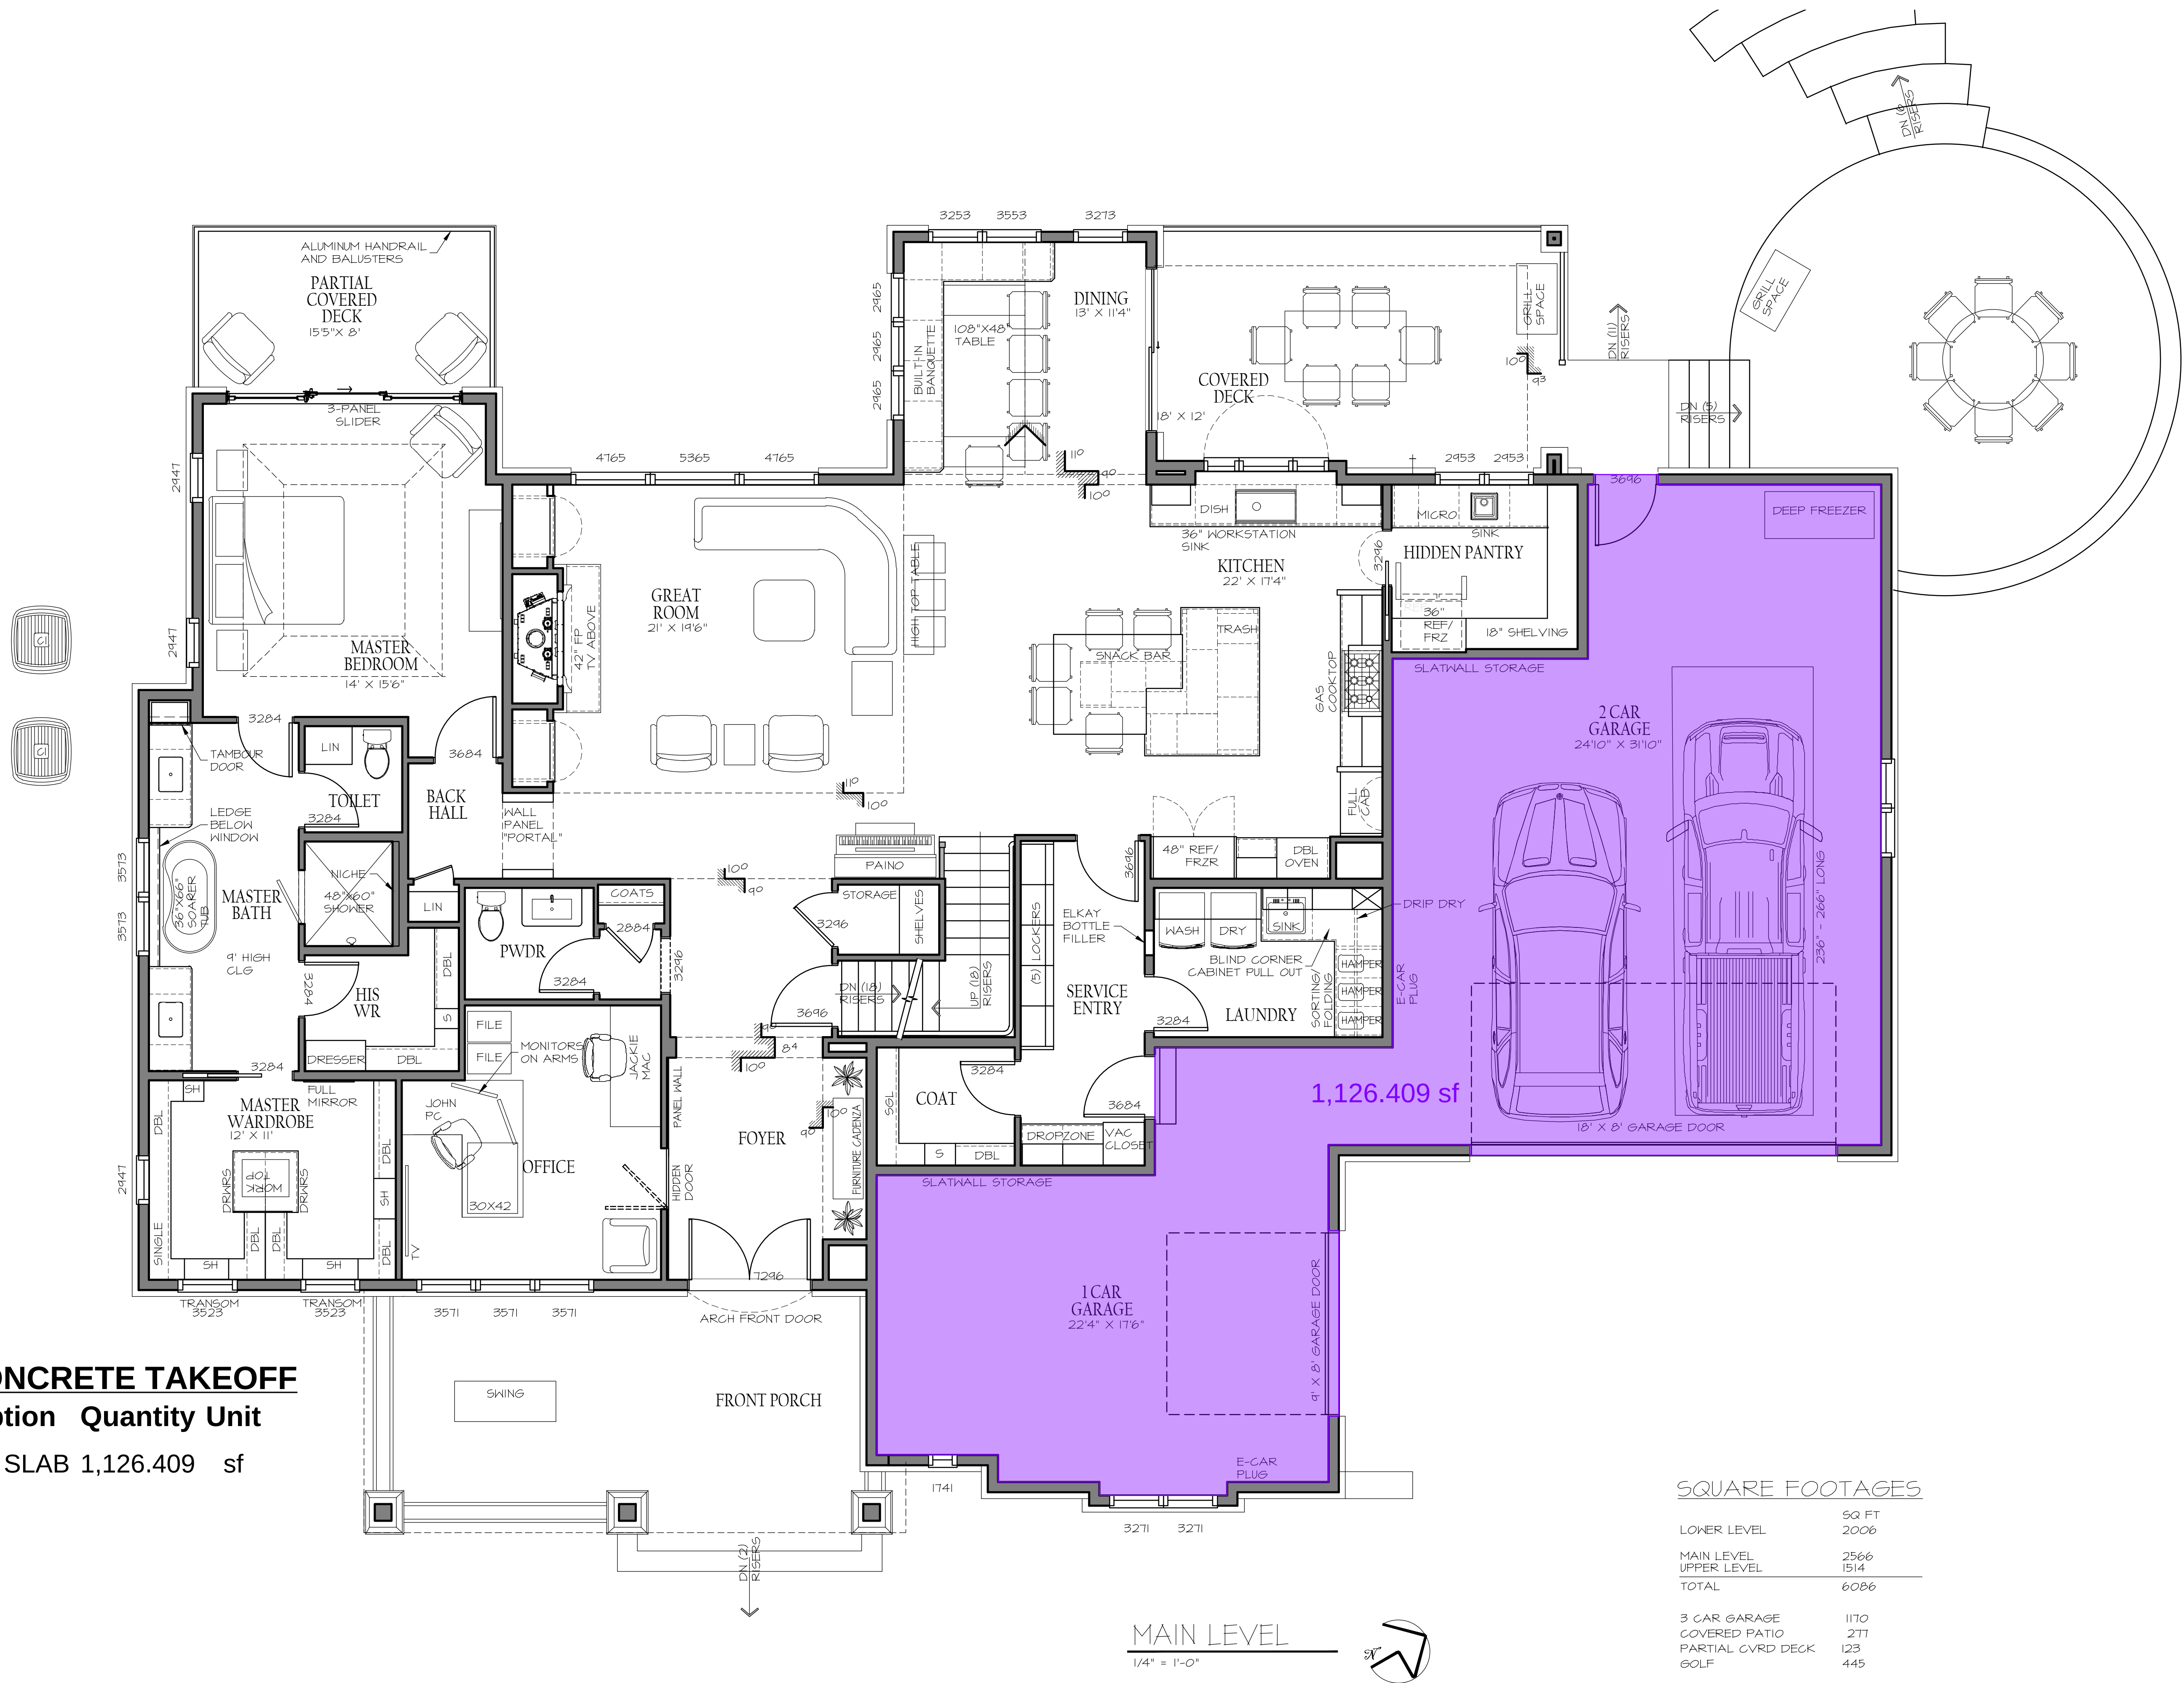

SQUARE FOOTAGES


LOWER LEVEL	SQ FT
	2006
MAIN LEVEL	2566
UPPER LEVEL	1514
TOTAL	6086
3 CAR GARAGE	1170
COVERED PATIO	277
PARTIAL CVRD DECK	123
GOLF	445

OSTRONIC
RESIDENCE

1672 SOUTH 150TH AVE. OMAHA, NEBRASKA 68144

MCNEIL
COMPANY
4666 South 132nd Street
Omaha, NE 68137
402-333-1462
mcneilcompany.com

PLAN DATE	04/02/2026
REV.	DATE

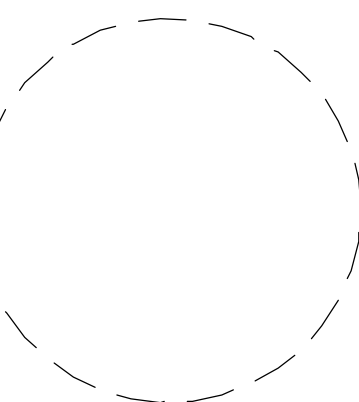

JOB NUMBER	15-2601
DESCRIPTION	MAIN LEVEL FLOOR PLAN
PLAN SHEET	A1.02

© COPYRIGHT
MCNEIL COMPANY
THESE PLANS ARE SPECIFICALLY
DESIGNED FOR CONSTRUCTION BY
MCNEIL COMPANY AND ARE
INTENDED FOR NO OTHER PURPOSE.
DUPLICATION OF THESE PLANS IN
PART OR WHOLE WITHOUT WRITTEN
CONSENT FROM MCNEIL COMPANY
IS PROHIBITED.