


PLOT DATE: 4/16/2026
D:\MCNEIL COMPANY DROPBOX\KENT RASMUSSEN\McNEIL DESIGN\RESIDENTIAL\15-2601 OSTRONIC HEARTWOOD LOT8\AI PLANS.DWG

HOME PAGE: A0.01

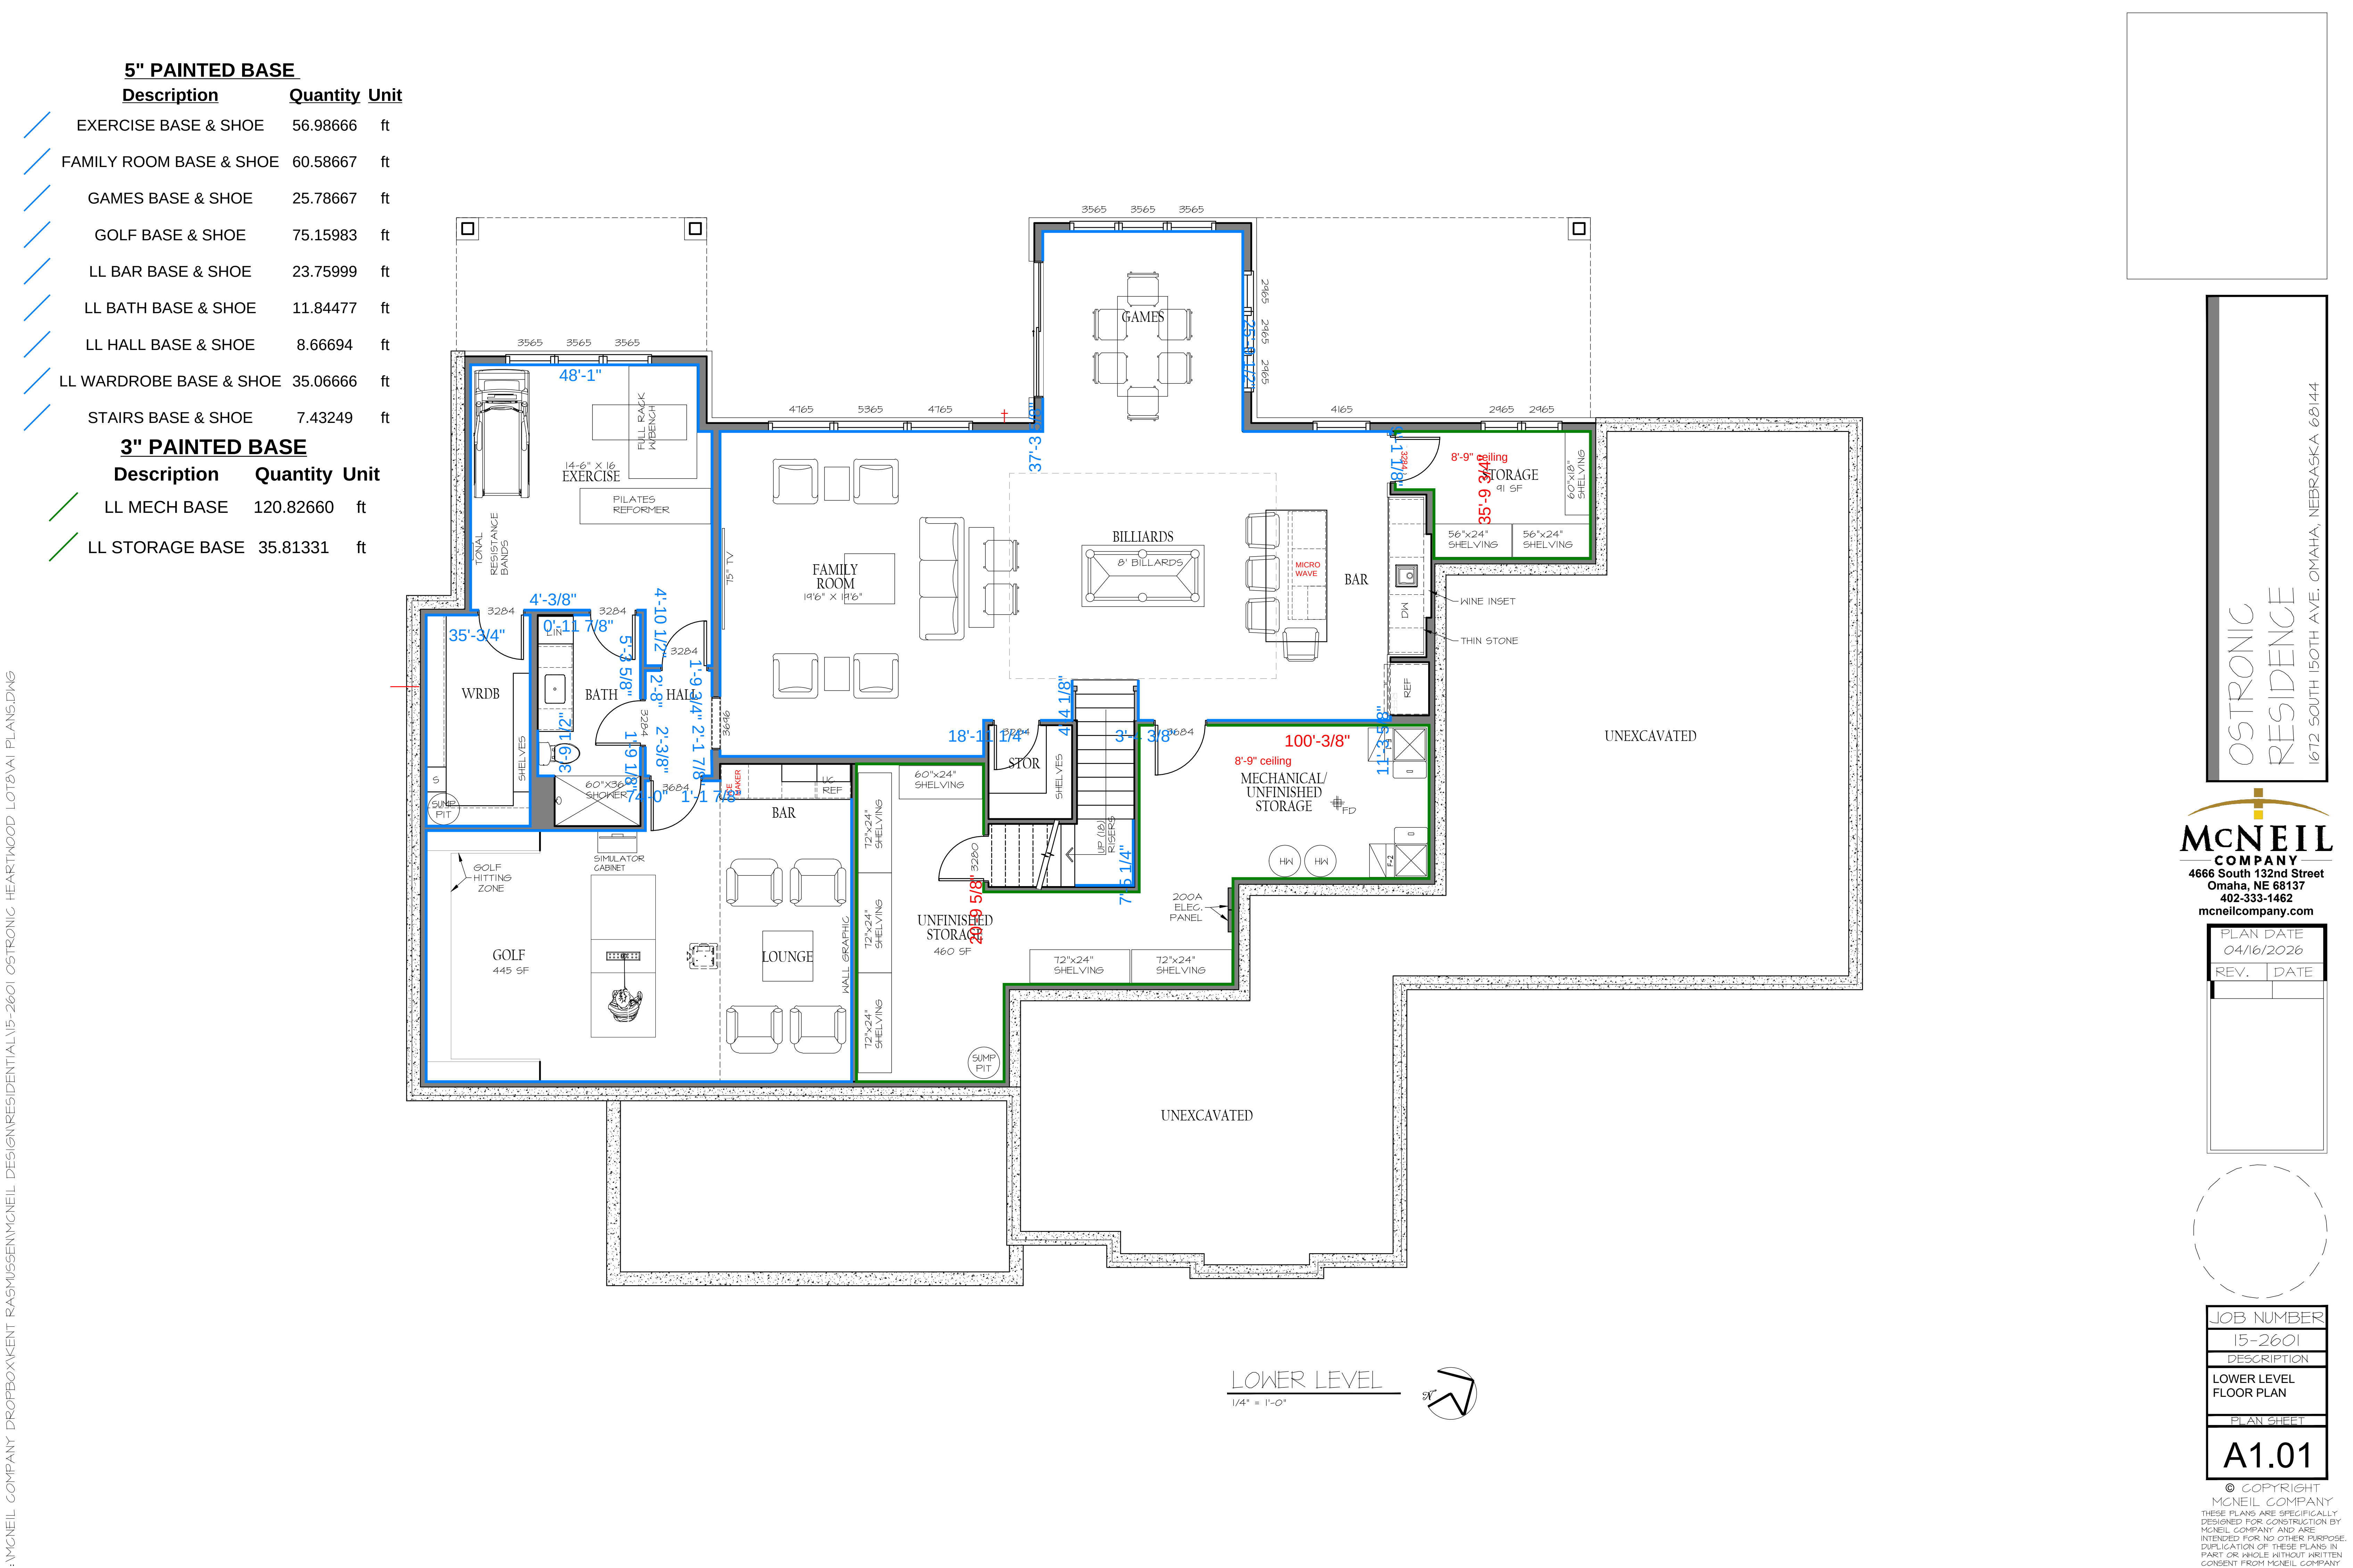


5" PAINTED BASE			
Description	Quantity	Unit	
EXERCISE BASE & SHOE	56.98666	ft	
FAMILY ROOM BASE & SHOE	60.58667	ft	
GAMES BASE & SHOE	25.78667	ft	
GOLF BASE & SHOE	75.15983	ft	
LL BAR BASE & SHOE	23.75999	ft	
LL BATH BASE & SHOE	11.84477	ft	
LL HALL BASE & SHOE	8.66694	ft	
LL WARDROBE BASE & SHOE	35.06666	ft	
STAIRS BASE & SHOE	7.43249	ft	
3" PAINTED BASE			
Description	Quantity	Unit	
LL MECH BASE	120.82660	ft	
LL STORAGE BASE	35.81331	ft	

OSTRONIC
RESIDENCE
1672 SOUTH 150TH AVE. OMAHA, NEBRASKA 68144

MCNEIL
COMPANY

4666 South 132nd Street
Omaha, NE 68137
402-333-1462
mcneilcompany.com

PLAN DATE 04/16/2026	
REV.	DATE

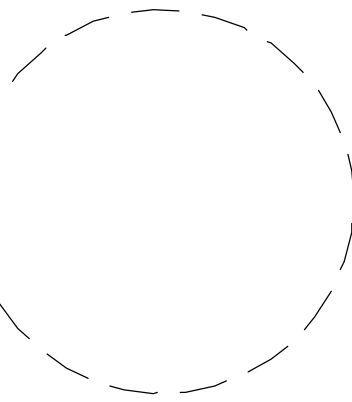

JOB NUMBER 15-2601
DESCRIPTION LOWER LEVEL FLOOR PLAN
PLAN SHEET A1.01

© COPYRIGHT
MCNEIL COMPANY
THESE PLANS ARE SPECIFICALLY
DESIGNED FOR CONSTRUCTION BY
MCNEIL COMPANY AND ARE
INTENDED FOR NO OTHER PURPOSE.
DUPLICATION OF THESE PLANS IN
PART OR WHOLE WITHOUT WRITTEN
CONSENT FROM MCNEIL COMPANY
IS PROHIBITED.


HOME PAGE: A0.01
PLOT DATE: 4/16/2026
D:\MCNEIL COMPANY\DROPBOX\KENT RASMUSSEN\McNEIL DESIGN\RESIDENTIAL\15-2601 OSTRONIC HEARTWOOD LOT\8\VAI PLANS.DWG

5" PAINTED BASE

Description	Quantity	Unit
DINING BASE & SHOE	28.1067	ft
FOYER BASE & SHOE	37.8403	ft
GREAT ROOM BASE & SHOE	34.6933	ft
LAUNDRY BASE & SHOE	25.8845	ft
MASTER BATH BASE & SHOE	33.9470	ft
MASTER BED BASE & SHOE	58.6400	ft
MASTER WARDROBE BASE & SHOE	14.8533	ft
ML BACK HALL BASE & SHOE	18.0267	ft
ML COATS BASE & SHOE	22.5067	ft
ML POWDER BASE & SHOE	34.4105	ft
OFFICE BASE & SHOE	41.3181	ft
SERVICE ENTRY BASE & SHOE	21.9467	ft
STORAGE BASE & SHOE	14.1333	ft

3" PAINTED BASE

Description	Quantity	Unit
GARAGE BASE	165.8134	ft

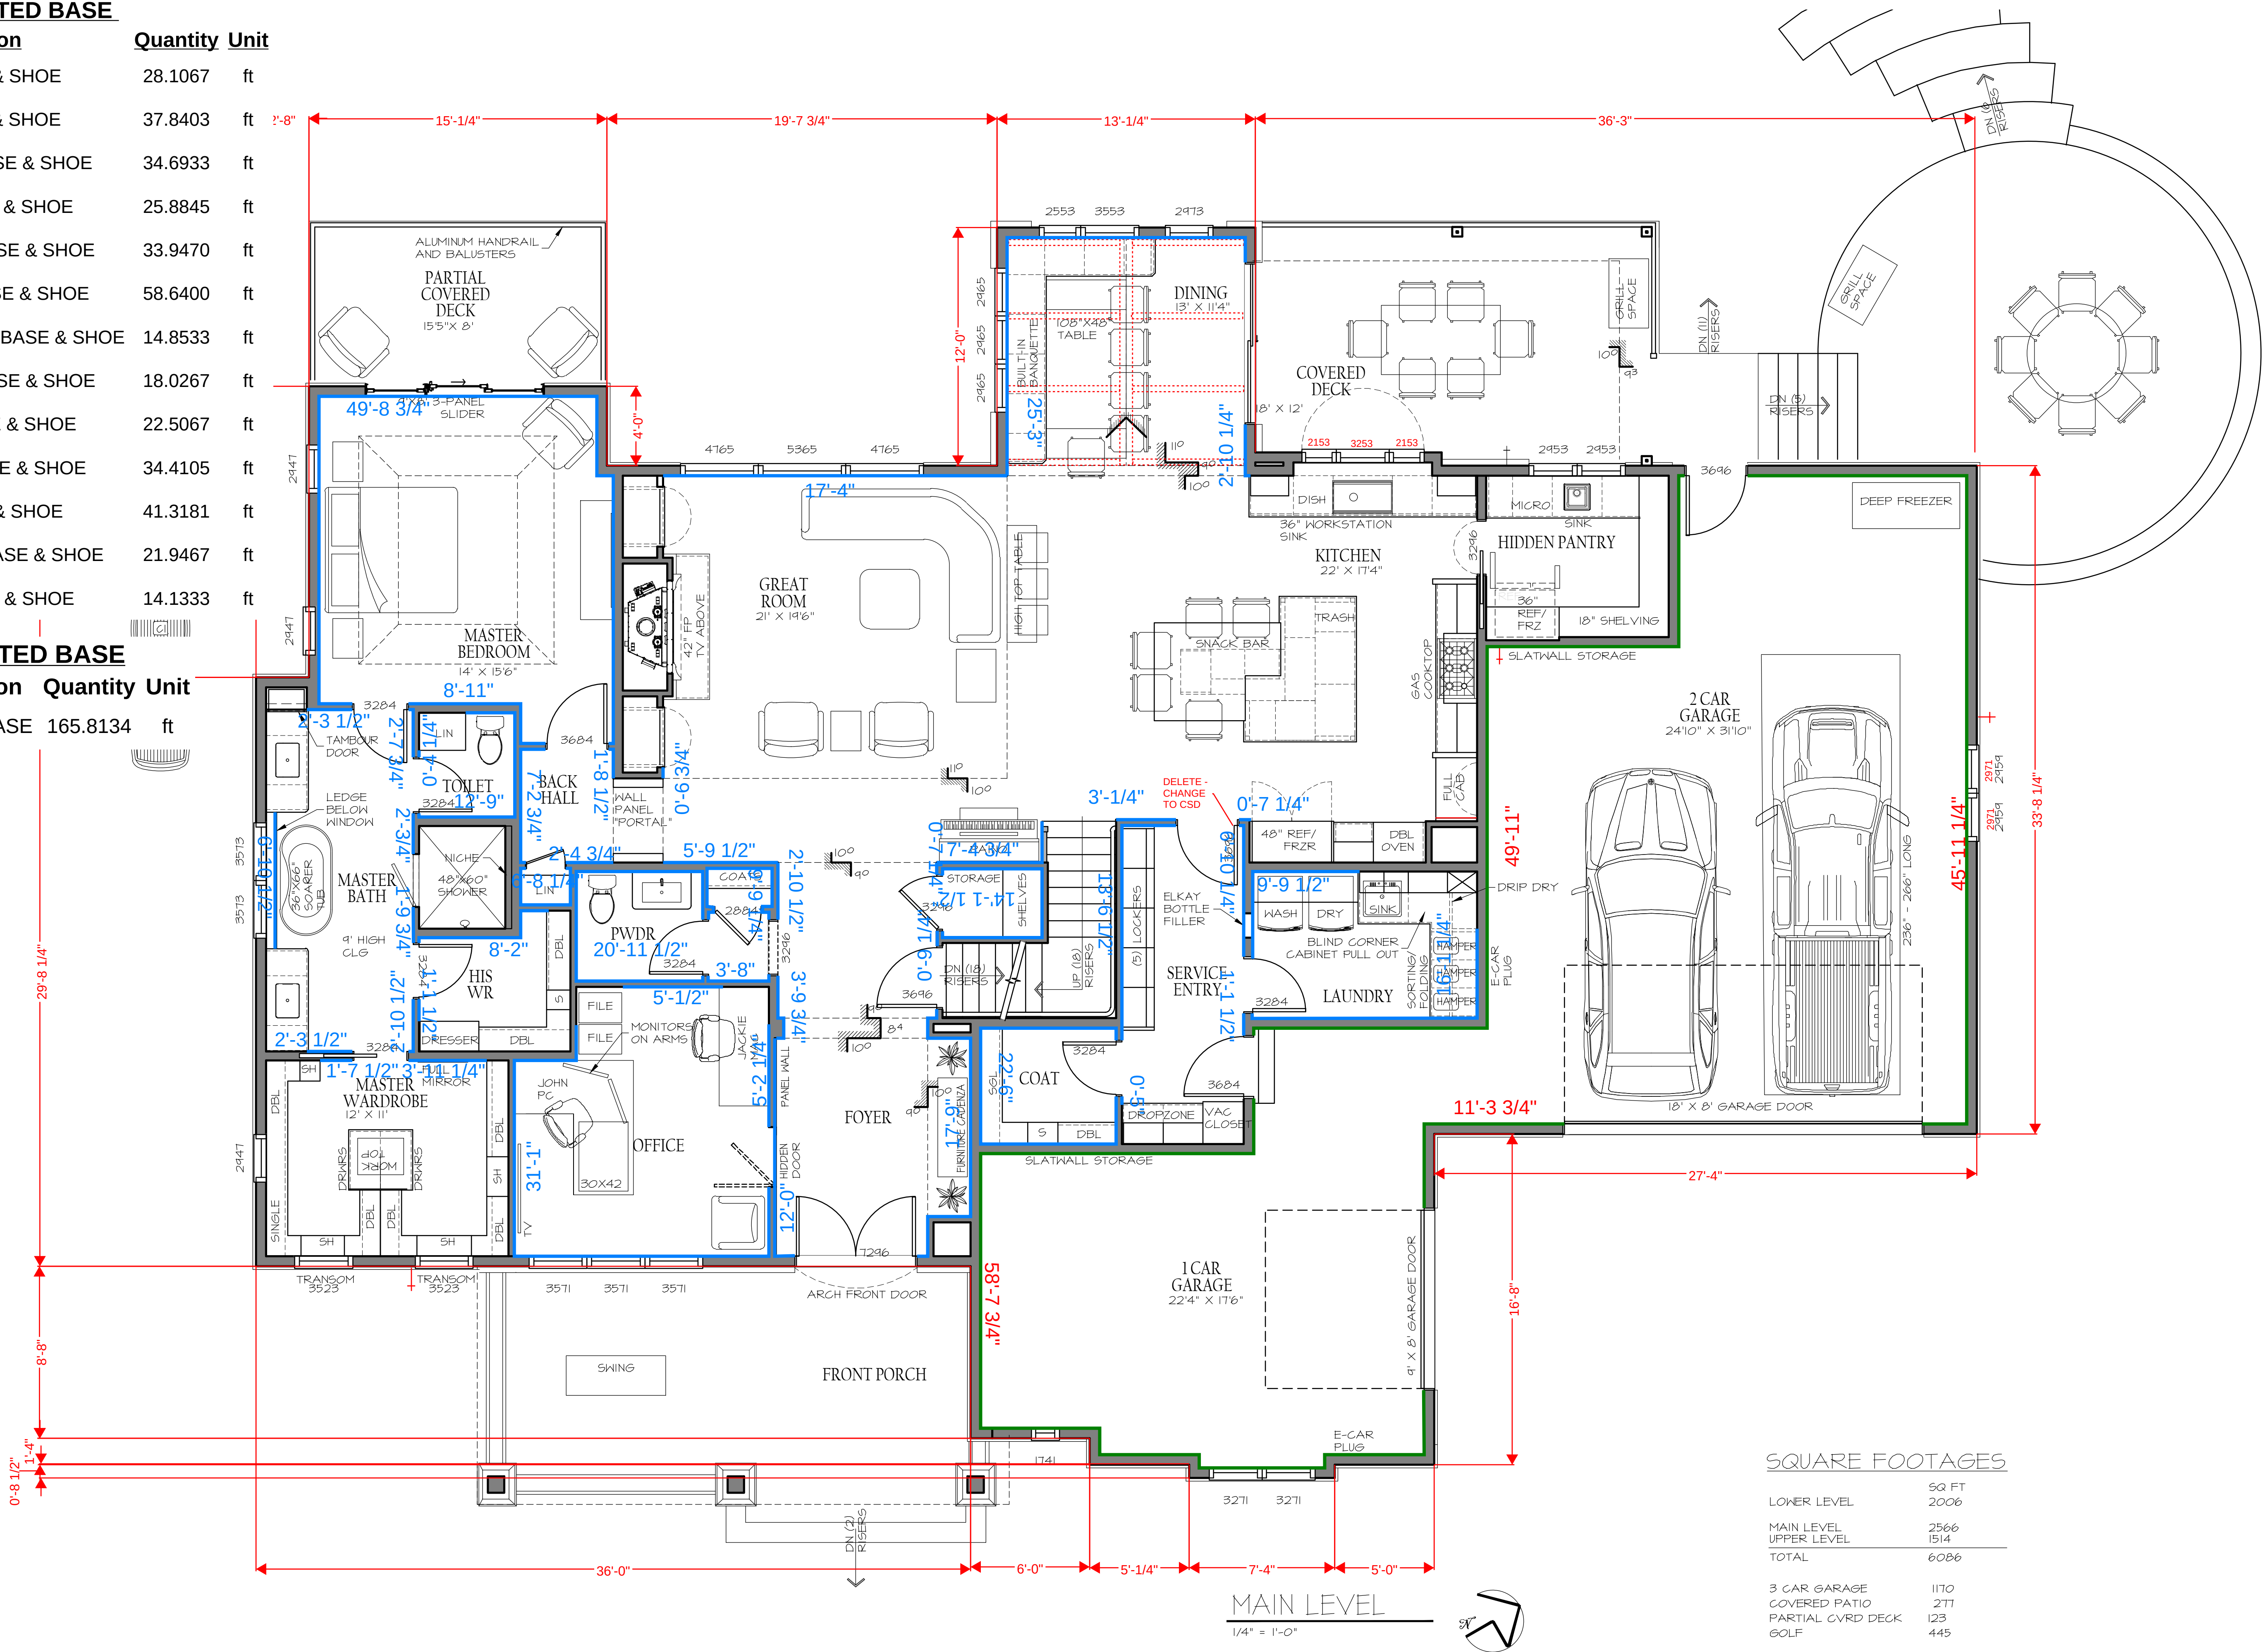


SQUARE FOOTAGES

LOWER LEVEL	SQ FT
	2006
MAIN LEVEL	2566
UPPER LEVEL	1514
TOTAL	6086
3 CAR GARAGE	1170
COVERED PATIO	277
PARTIAL CVRD DECK	123
GOLF	445

OSTRONIC
RESIDENCE
1672 SOUTH 150TH AVE. OMAHA, NEBRASKA 68144

MCNEIL
COMPANY
4666 South 132nd Street
Omaha, NE 68137
402-333-1462
mcneilcompany.com

PLAN DATE	04/16/2026
REV.	DATE

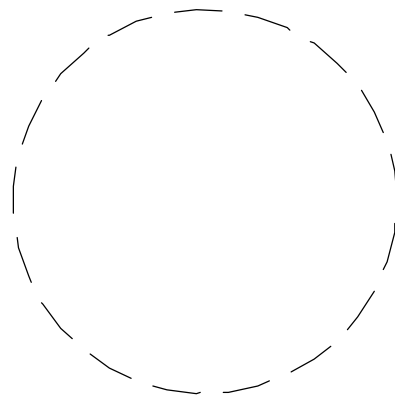

JOB NUMBER	15-2601
DESCRIPTION	MAIN LEVEL FLOOR PLAN


PLAN SHEET

A1.02

© COPYRIGHT
MCNEIL COMPANY
THESE PLANS ARE SPECIFICALLY
DESIGNED FOR CONSTRUCTION BY
MCNEIL COMPANY AND ARE
INTENDED FOR NO OTHER PURPOSE.
DUPLICATION OF THESE PLANS IN
PART OR WHOLE WITHOUT WRITTEN
CONSENT FROM MCNEIL COMPANY
IS PROHIBITED.

PLOT DATE: 4/16/2026
D:\MCNEIL COMPANY DROPBOX\KENT RASMUSSEN\McNEIL DESIGN\RESIDENTIAL\15-2601 OSTRONIC HEARTWOOD LOT8\VAI PLANS.DWG
HOME PAGE: A0.01

5" PAINTED BASE		
Description	Quantity	Unit
BATH 2 BASE & SHOE	18.1866	ft
BATH 3 BASE & SHOE	18.3420	ft
BATH 4 BASE & SHOE	12.5067	ft
BEDROOM 2 BASE & SHOE	67.9467	ft
BEDROOM 3 BASE & SHOE	54.4533	ft
BEDROOM 4 BASE & SHOE	46.3733	ft
BONUS BASE & SHOE	41.6004	ft
LOFT BASE & SHOE	43.8981	ft
STAIRS BASE & SHOE	7.4325	ft
UL LAUNDRY BASE & SHOE	11.8334	ft
WARDROBE 2 BASE & SHOE	23.3600	ft
WARDROBE 3 BASE & SHOE	24.1067	ft
WARDROBE 4 BASE & SHOE	19.1467	ft

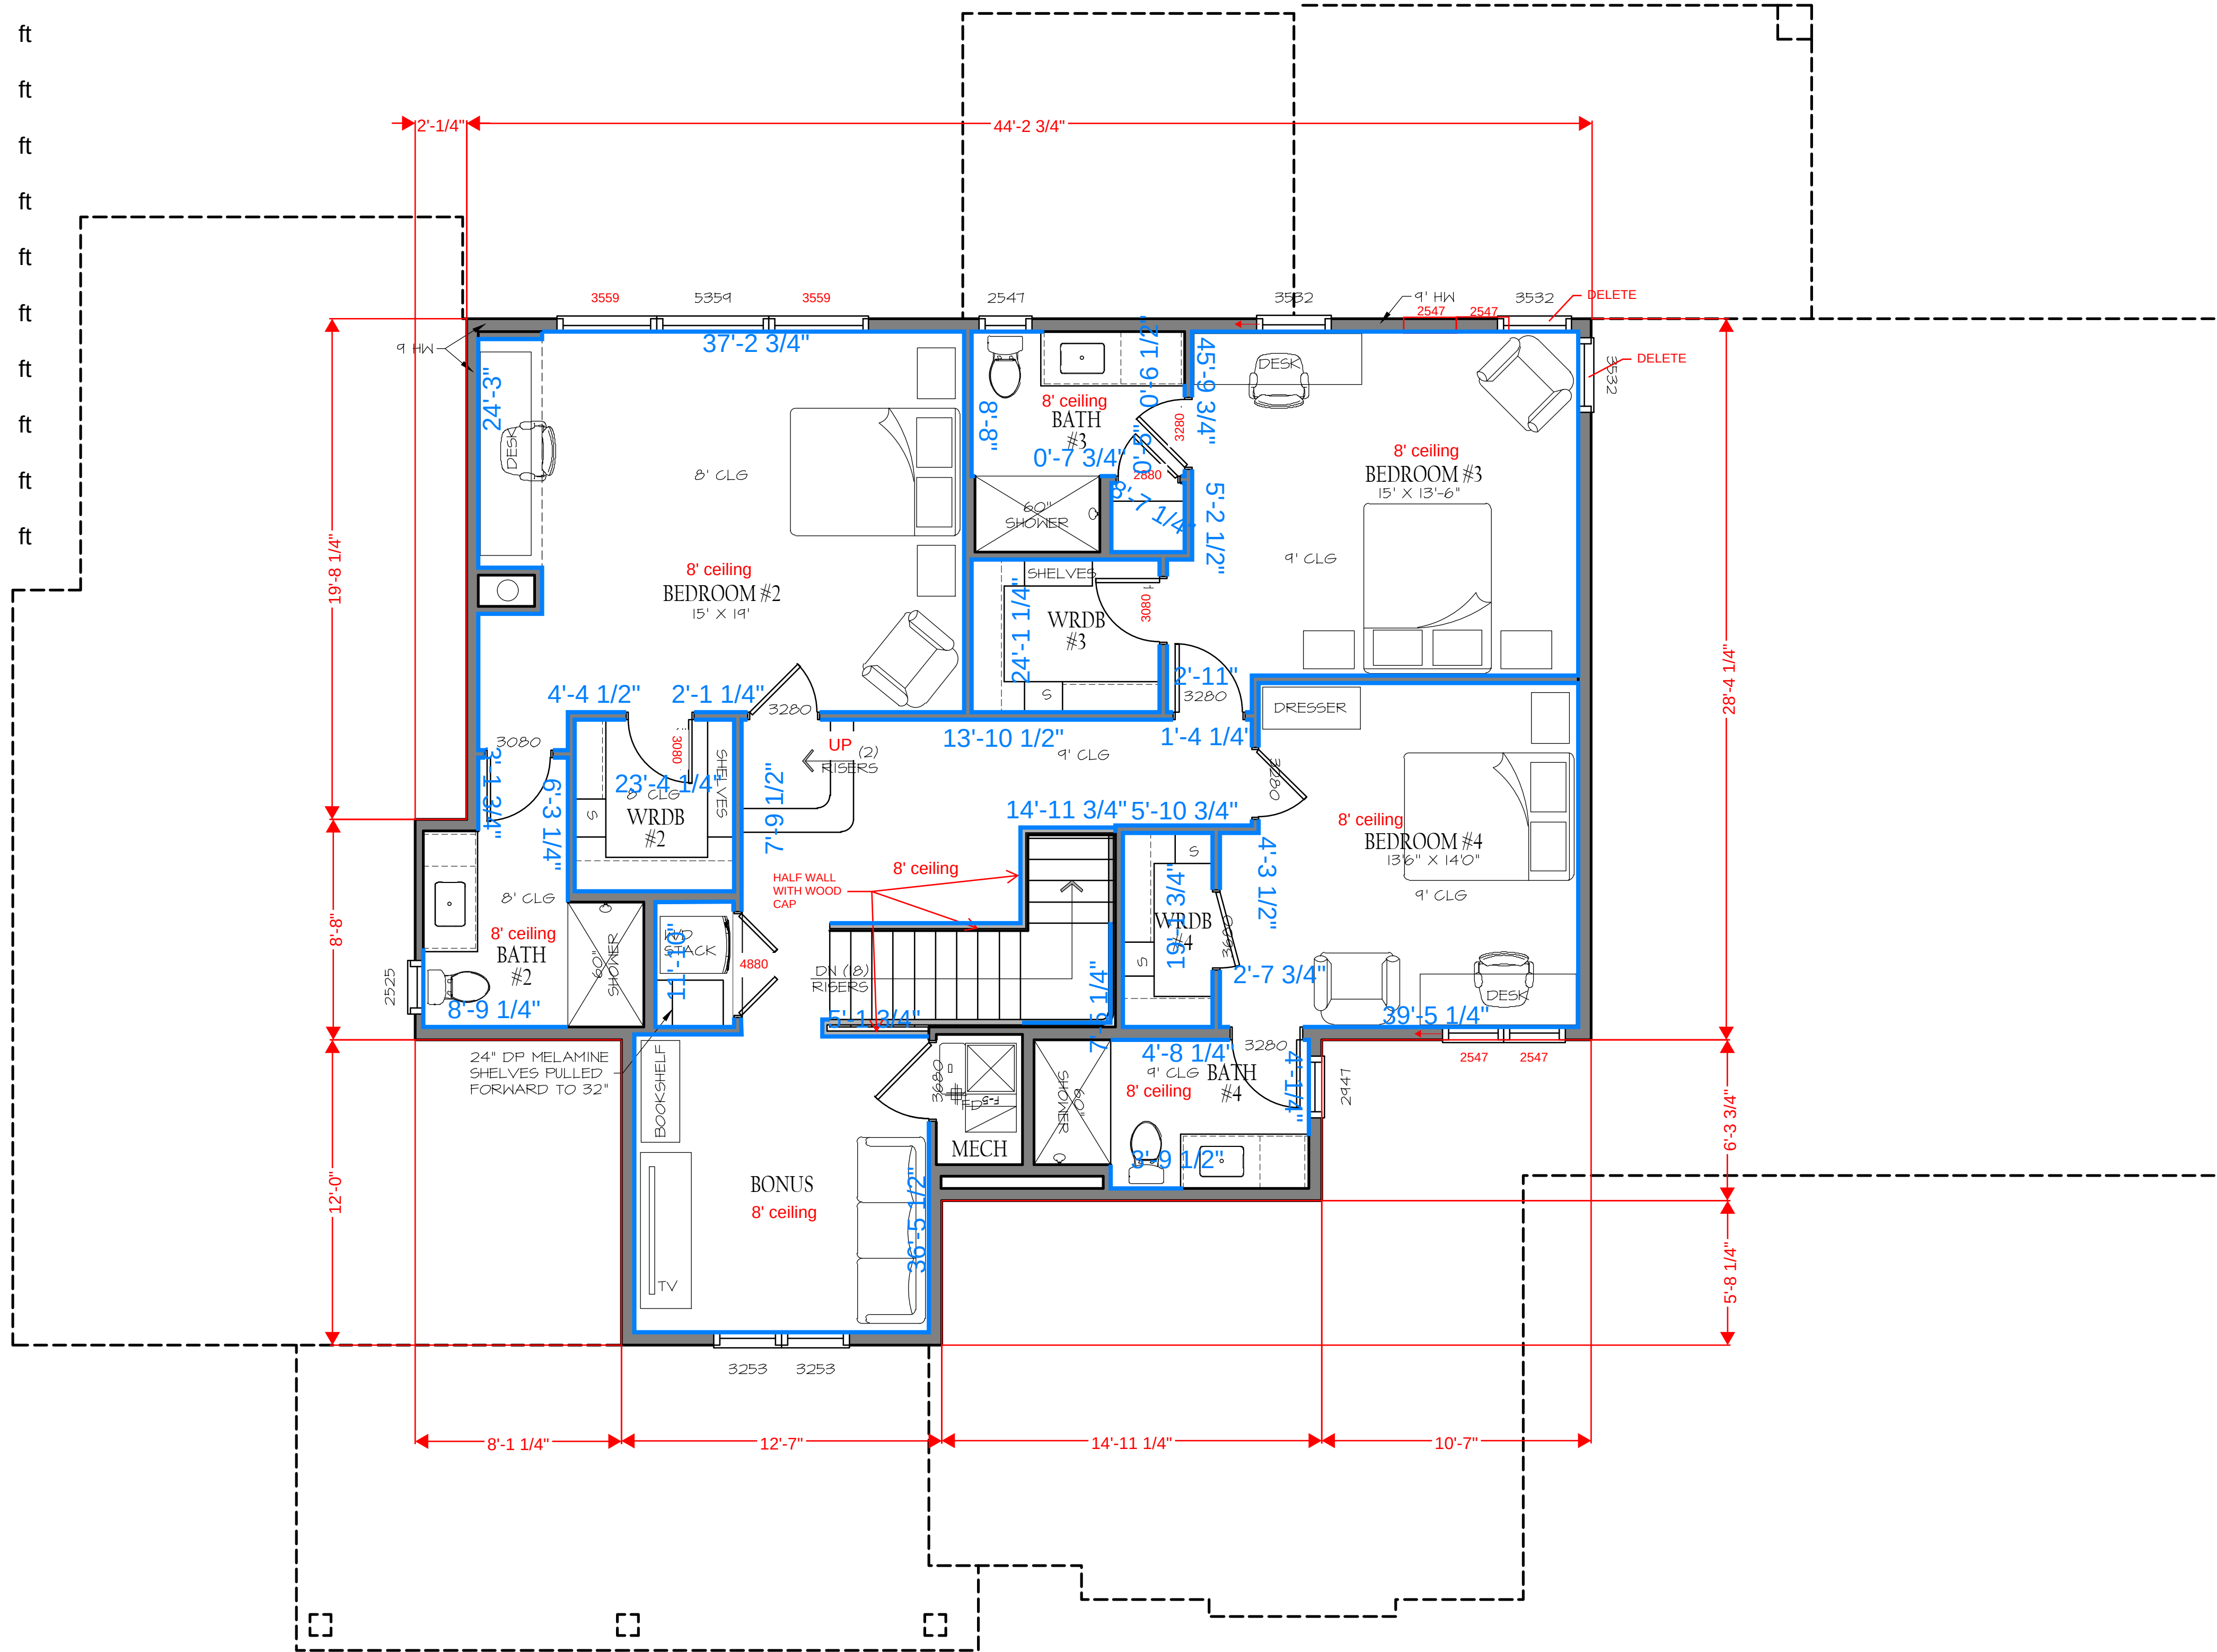


SECOND LEVEL
1/4" = 1'-0"



OSTRONIC
RESIDENCE
1672 SOUTH 150TH AVE. OMAHA, NEBRASKA 68144

MCNEIL
COMPANY
4666 South 132nd Street
Omaha, NE 68137
402-333-1462
mcneilcompany.com

PLAN DATE	04/16/2026
REV.	DATE

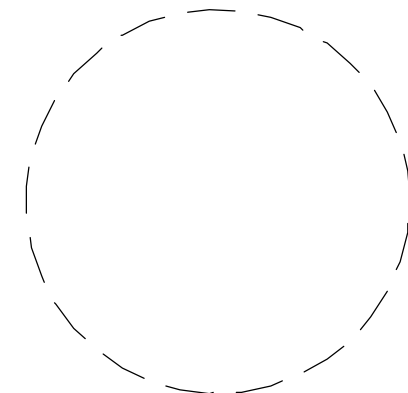


JOB NUMBER
15-2601
DESCRIPTION
SECOND LEVEL FLOOR PLAN
PLAN SHEET
A1.03

© COPYRIGHT
MCNEIL COMPANY
THESE PLANS ARE SPECIFICALLY
DESIGNED FOR CONSTRUCTION BY
MCNEIL COMPANY AND ARE
INTENDED FOR NO OTHER PURPOSE.
DUPLICATION OF THESE PLANS IN
PART OR WHOLE WITHOUT WRITTEN
CONSENT FROM MCNEIL COMPANY
IS PROHIBITED.

PLOT DATE: 4/16/2026
D:\MCNEIL COMPANY DROPBOX\KENT RASMUSSEN\McNEIL DESIGN\RESIDENTIAL\15-2601 OSTRONIC HEARTWOOD LOT8\VAI PLANS.DWG

HOME PAGE: A0.01

CASING			
Description	Quantity	Unit	
● 3" PAINTED CASING - 8'	64	Count	
● 3" PAINTED CASING - 10'	11	Count	
▶ 3" PAINTED CASING - 14'	2	Count	

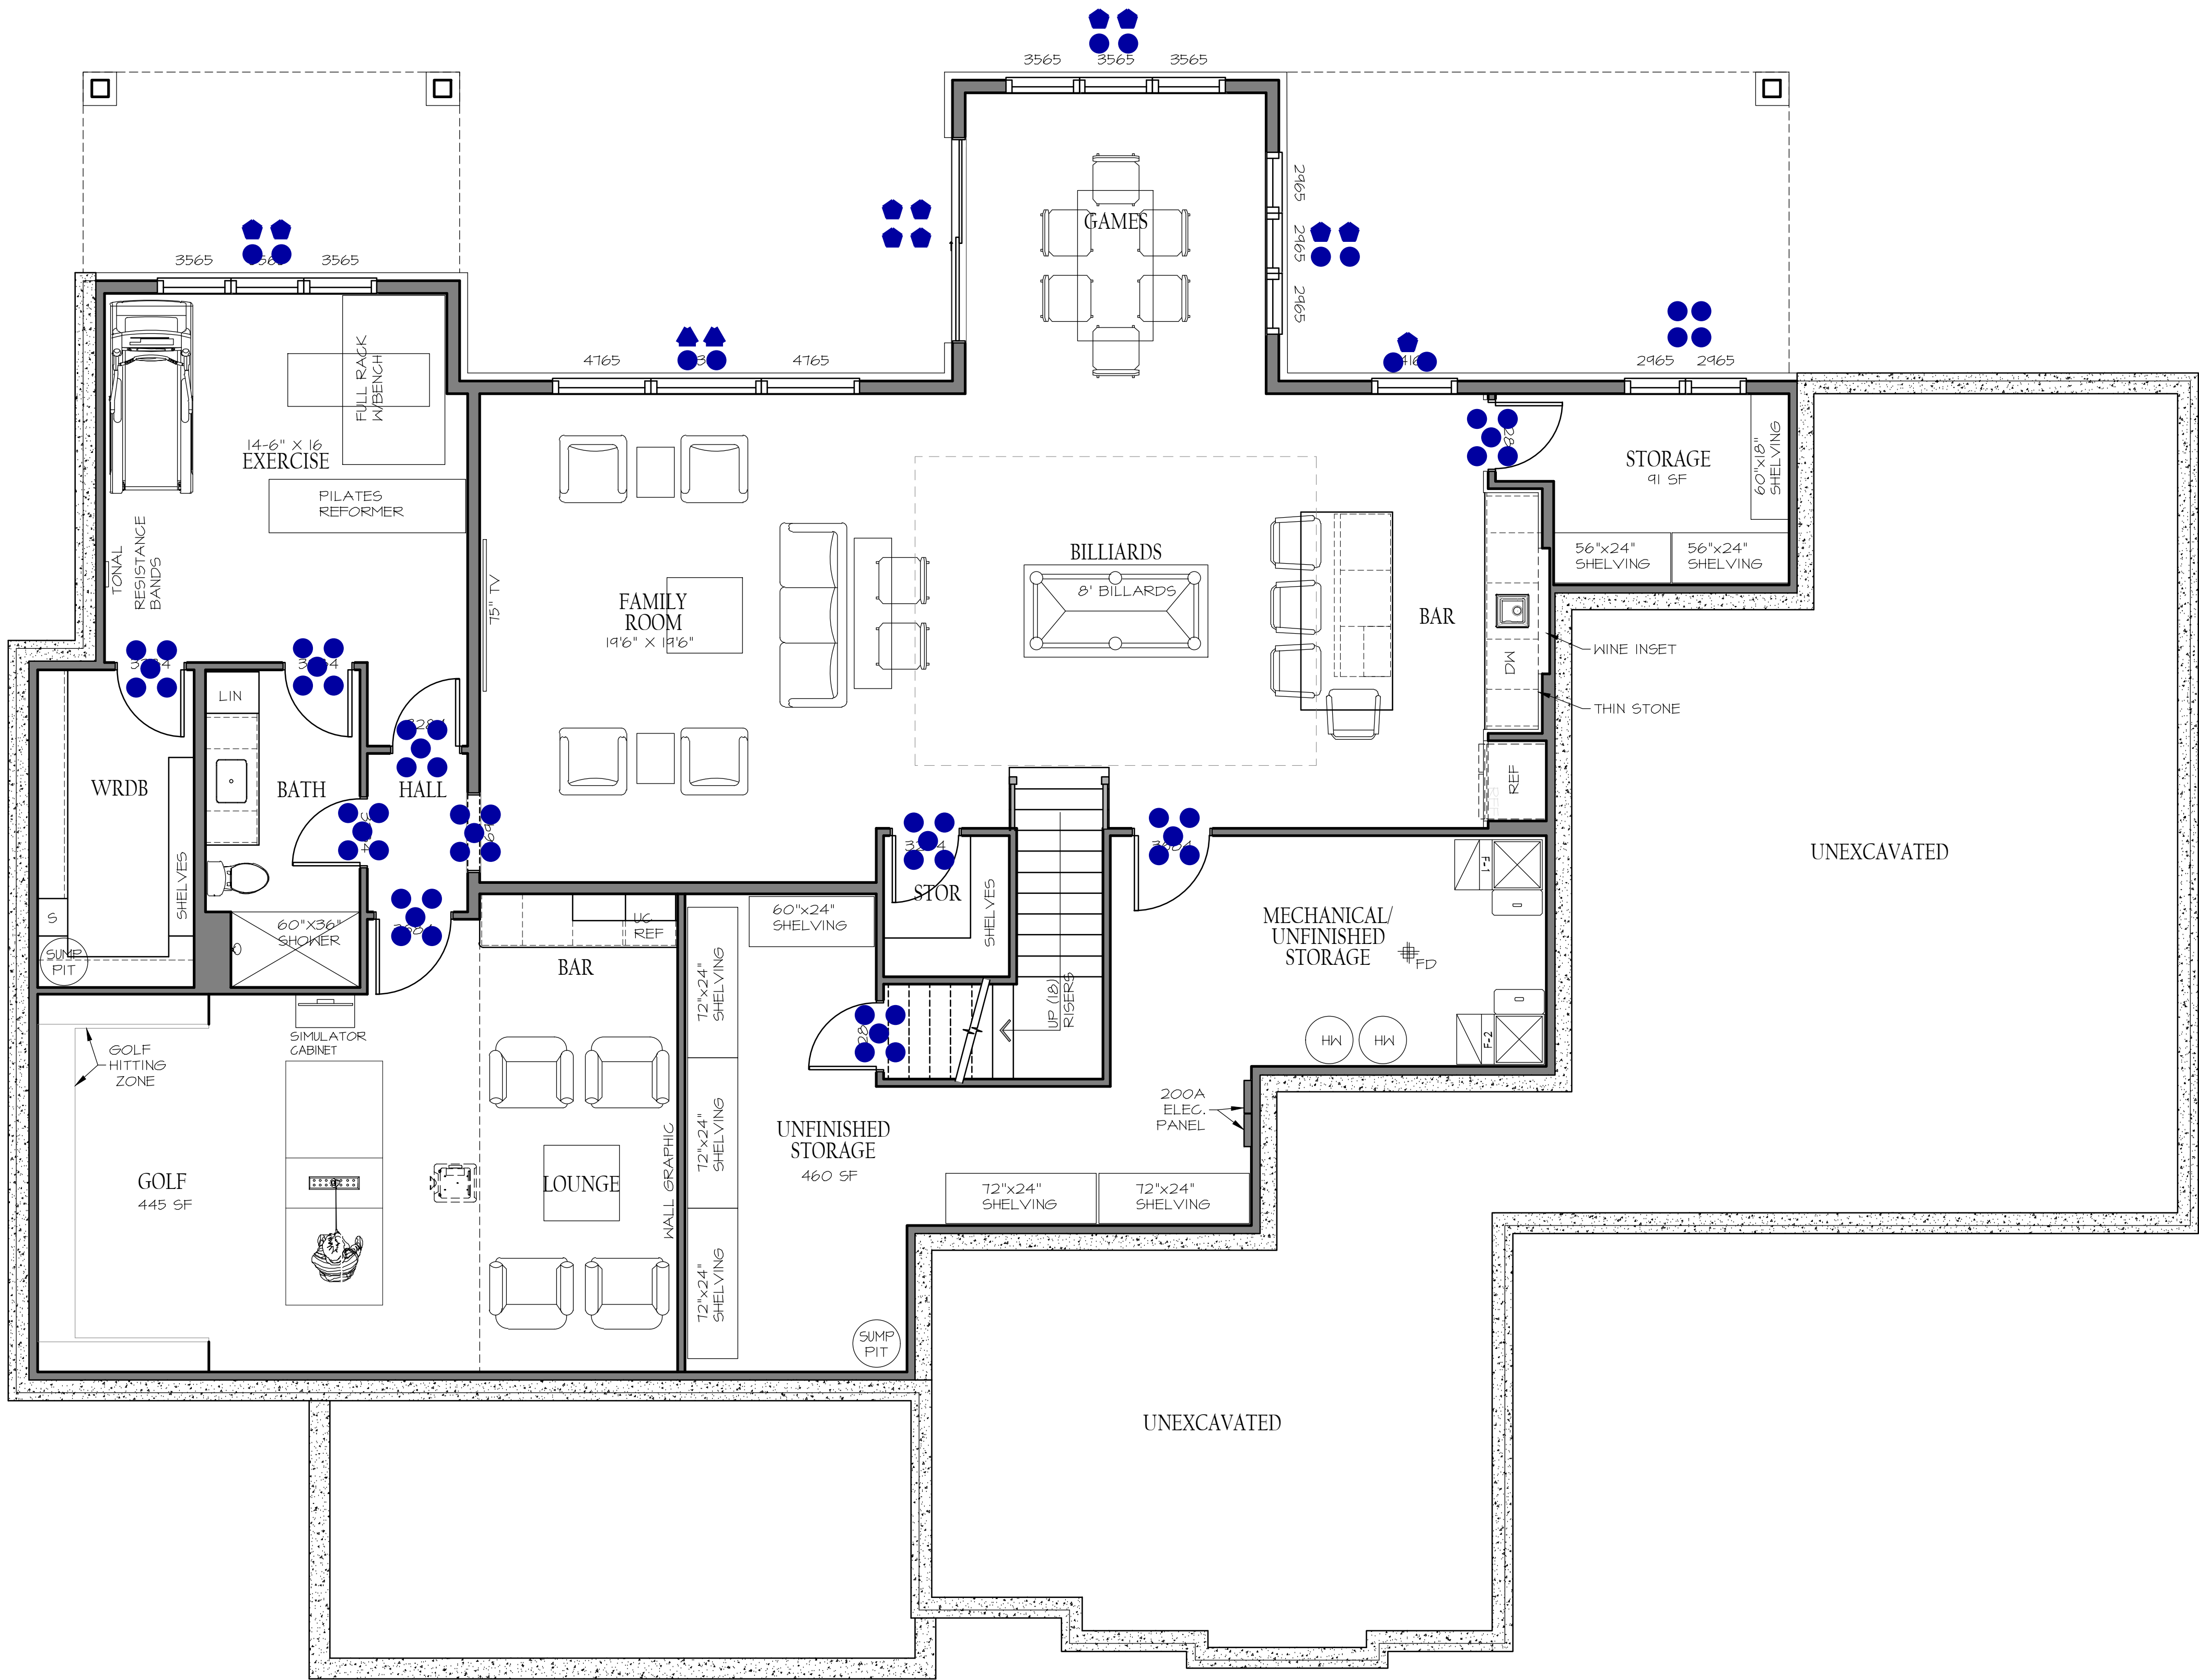


LOWER LEVEL
1/4" = 1'-0"



OSTRONIC
RESIDENCE
1672 SOUTH 150TH AVE. OMAHA, NEBRASKA 68144

MCNEIL COMPANY
4666 South 132nd Street
Omaha, NE 68137
402-333-1462
mcneilcompany.com

PLAN DATE 04/16/2026	
REV.	DATE

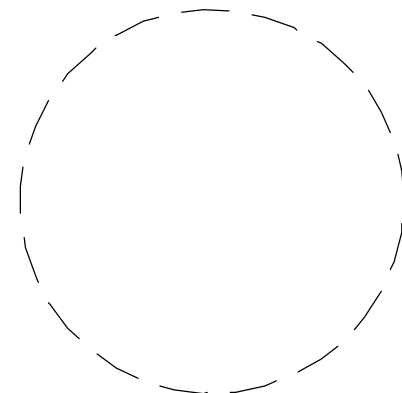


JOB NUMBER 15-2601
DESCRIPTION LOWER LEVEL FLOOR PLAN
PLAN SHEET A1.01

© COPYRIGHT
MCNEIL COMPANY
THESE PLANS ARE SPECIFICALLY
DESIGNED FOR CONSTRUCTION BY
MCNEIL COMPANY AND ARE
INTENDED FOR NO OTHER PURPOSE.
DUPLICATION OF THESE PLANS IN
PART OR WHOLE WITHOUT WRITTEN
CONSENT FROM MCNEIL COMPANY
IS PROHIBITED.

PLOT DATE: 4/16/2026
D:\MCNEIL COMPANY DROPBOX\KENT RASMUSSEN\McNEIL DESIGN\RESIDENTIAL\15-2601 OSTRONIC HEARTWOOD LOT8\VAI PLANS.DWG
HOME PAGE: A0.01

CASING		
Description	Quantity	Unit
● 3" PAINTED CASING - 8'	81	Count
● 3" PAINTED CASING - 10'	1	Count
▶ 3" PAINTED CASING - 14'	2	Count

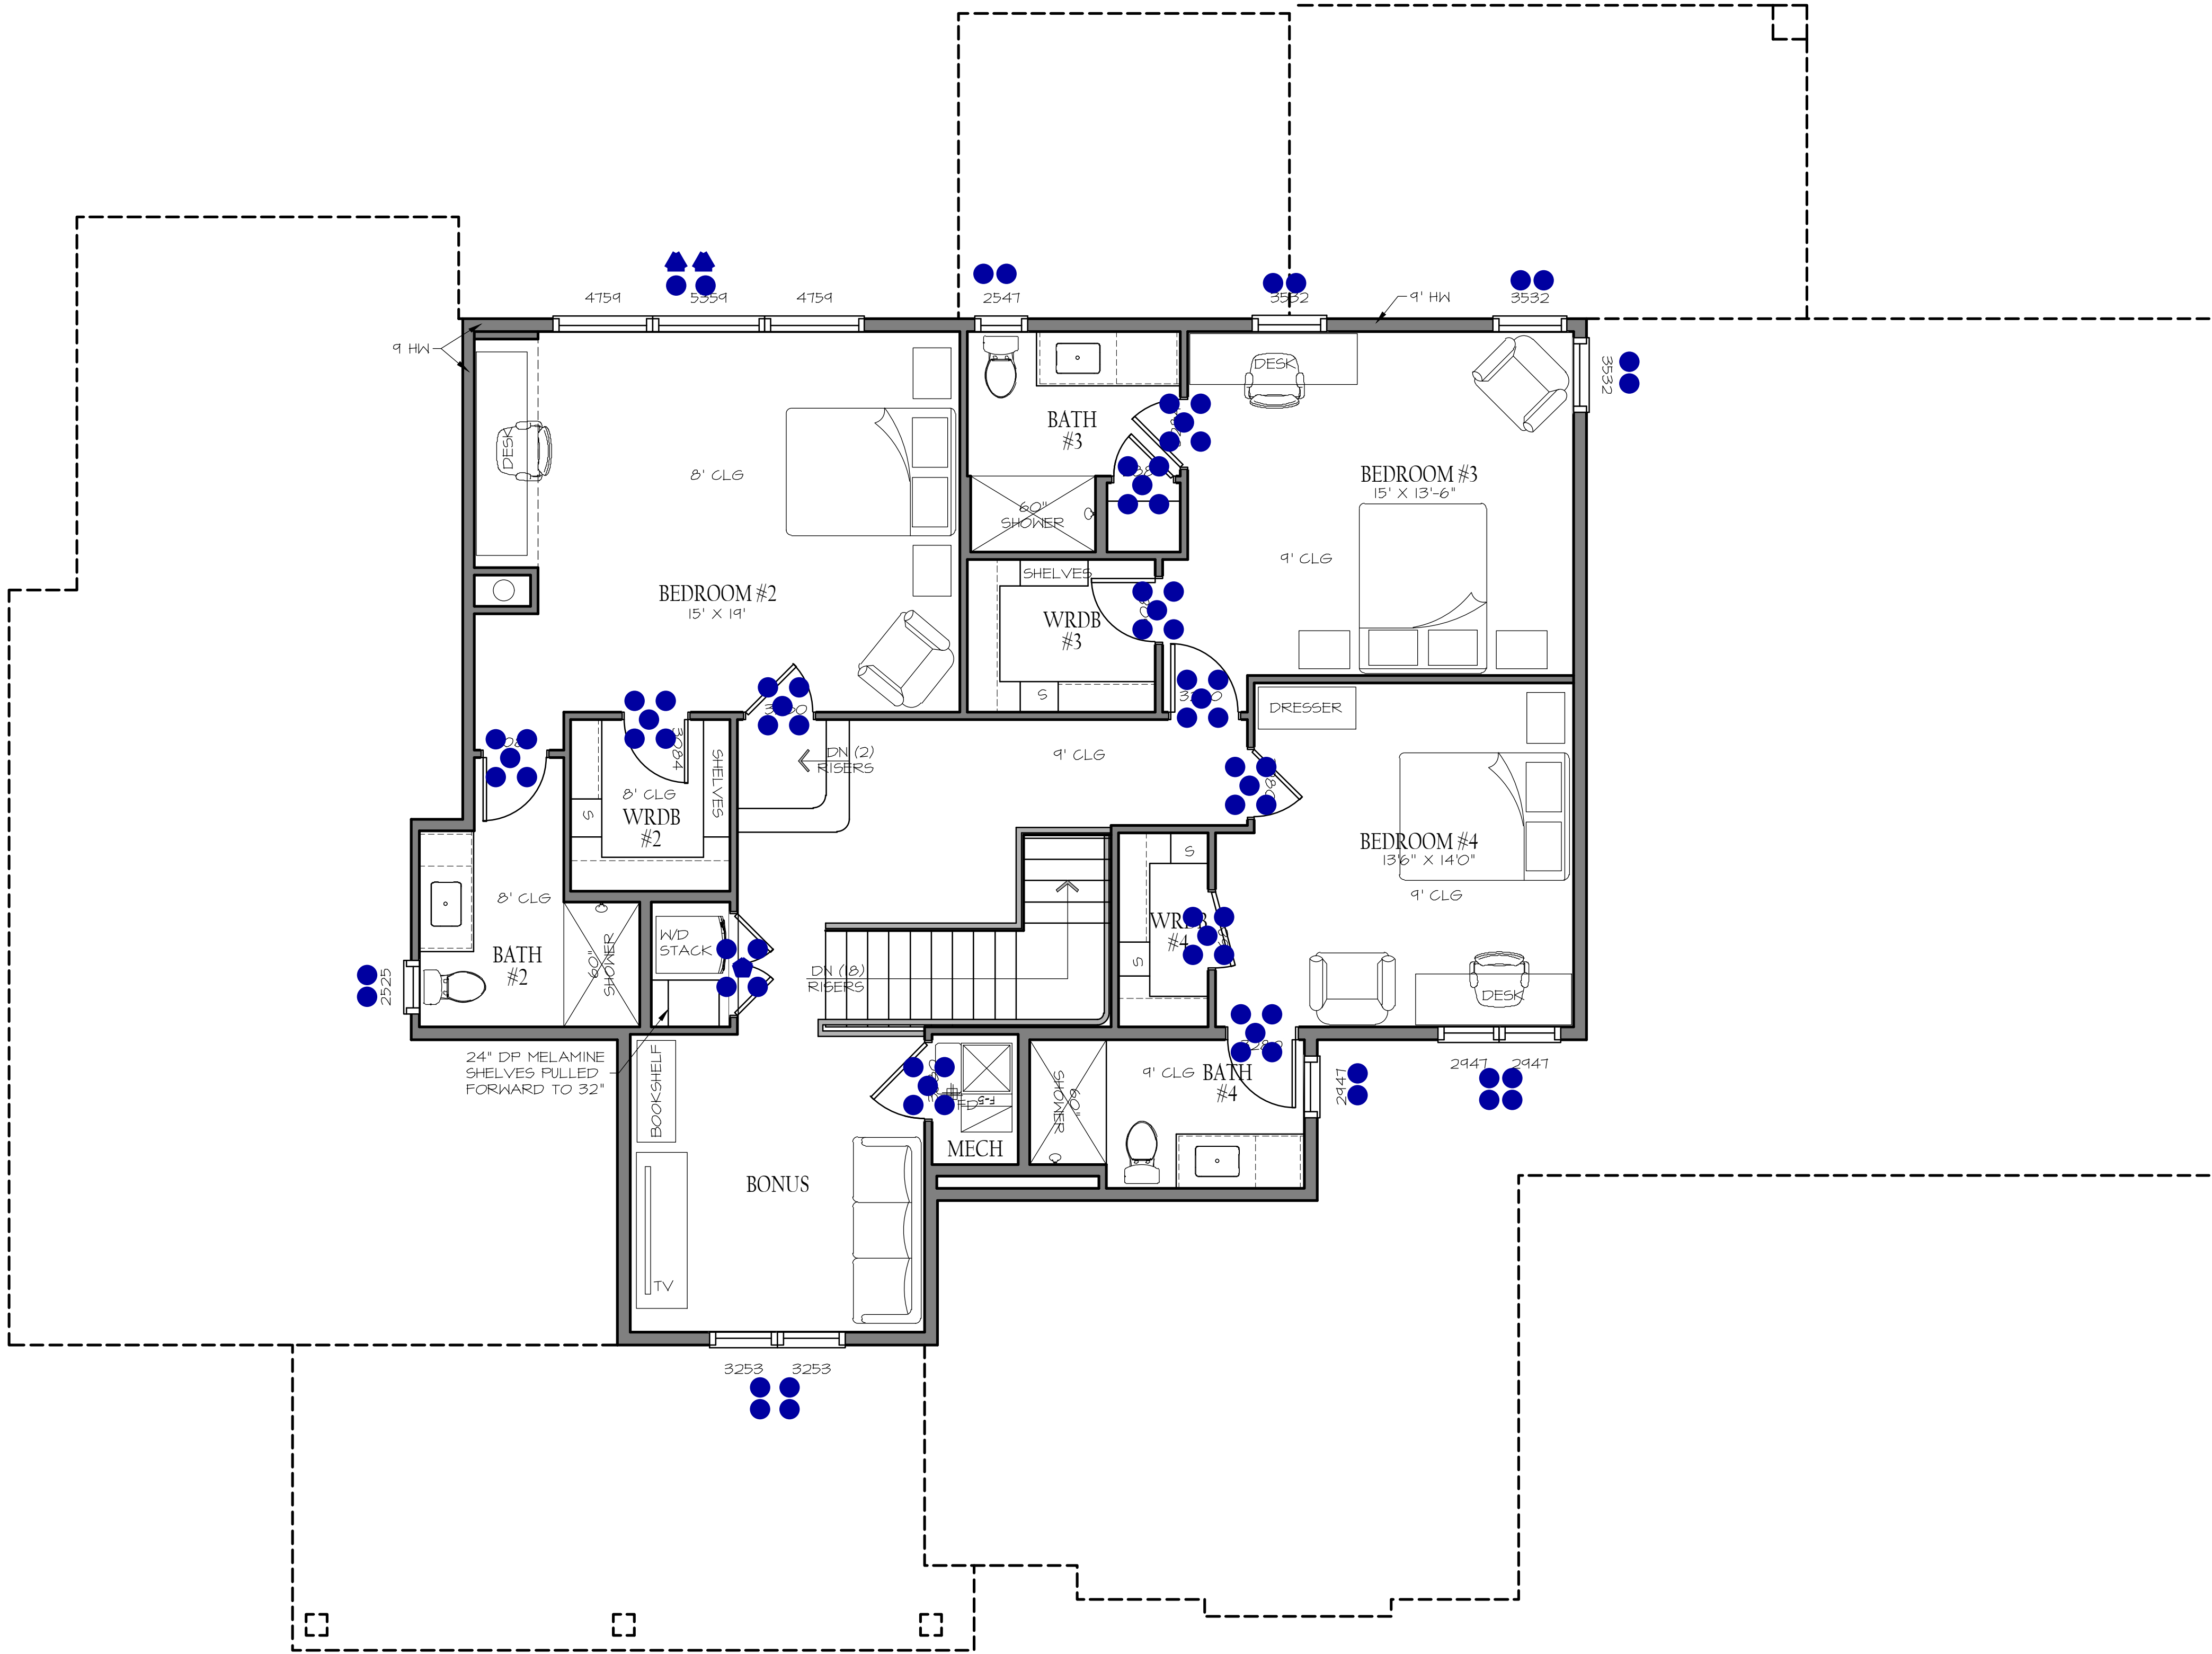


SECOND LEVEL
1/4" = 1'-0"



OSTRONIC
RESIDENCE
1672 SOUTH 150TH AVE. OMAHA, NEBRASKA 68144

MCNEIL
COMPANY
4666 South 132nd Street
Omaha, NE 68137
402-333-1462
mcneilcompany.com

PLAN DATE 04/16/2026	
REV.	DATE

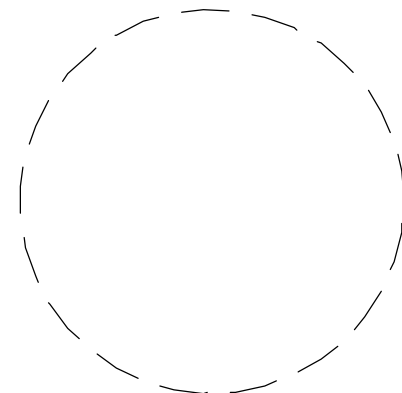

JOB NUMBER 15-2601
DESCRIPTION SECOND LEVEL FLOOR PLAN
PLAN SHEET

A1.03


© COPYRIGHT
MCNEIL COMPANY
THESE PLANS ARE SPECIFICALLY
DESIGNED FOR CONSTRUCTION BY
MCNEIL COMPANY AND ARE
INTENDED FOR NO OTHER PURPOSE.
DUPLICATION OF THESE PLANS IN
PART OR WHOLE WITHOUT WRITTEN
CONSENT FROM MCNEIL COMPANY
IS PROHIBITED.

CROWN MAP

Description

Quantity Unit

ALT - LARGE COVE CROWN 648.00000 ft

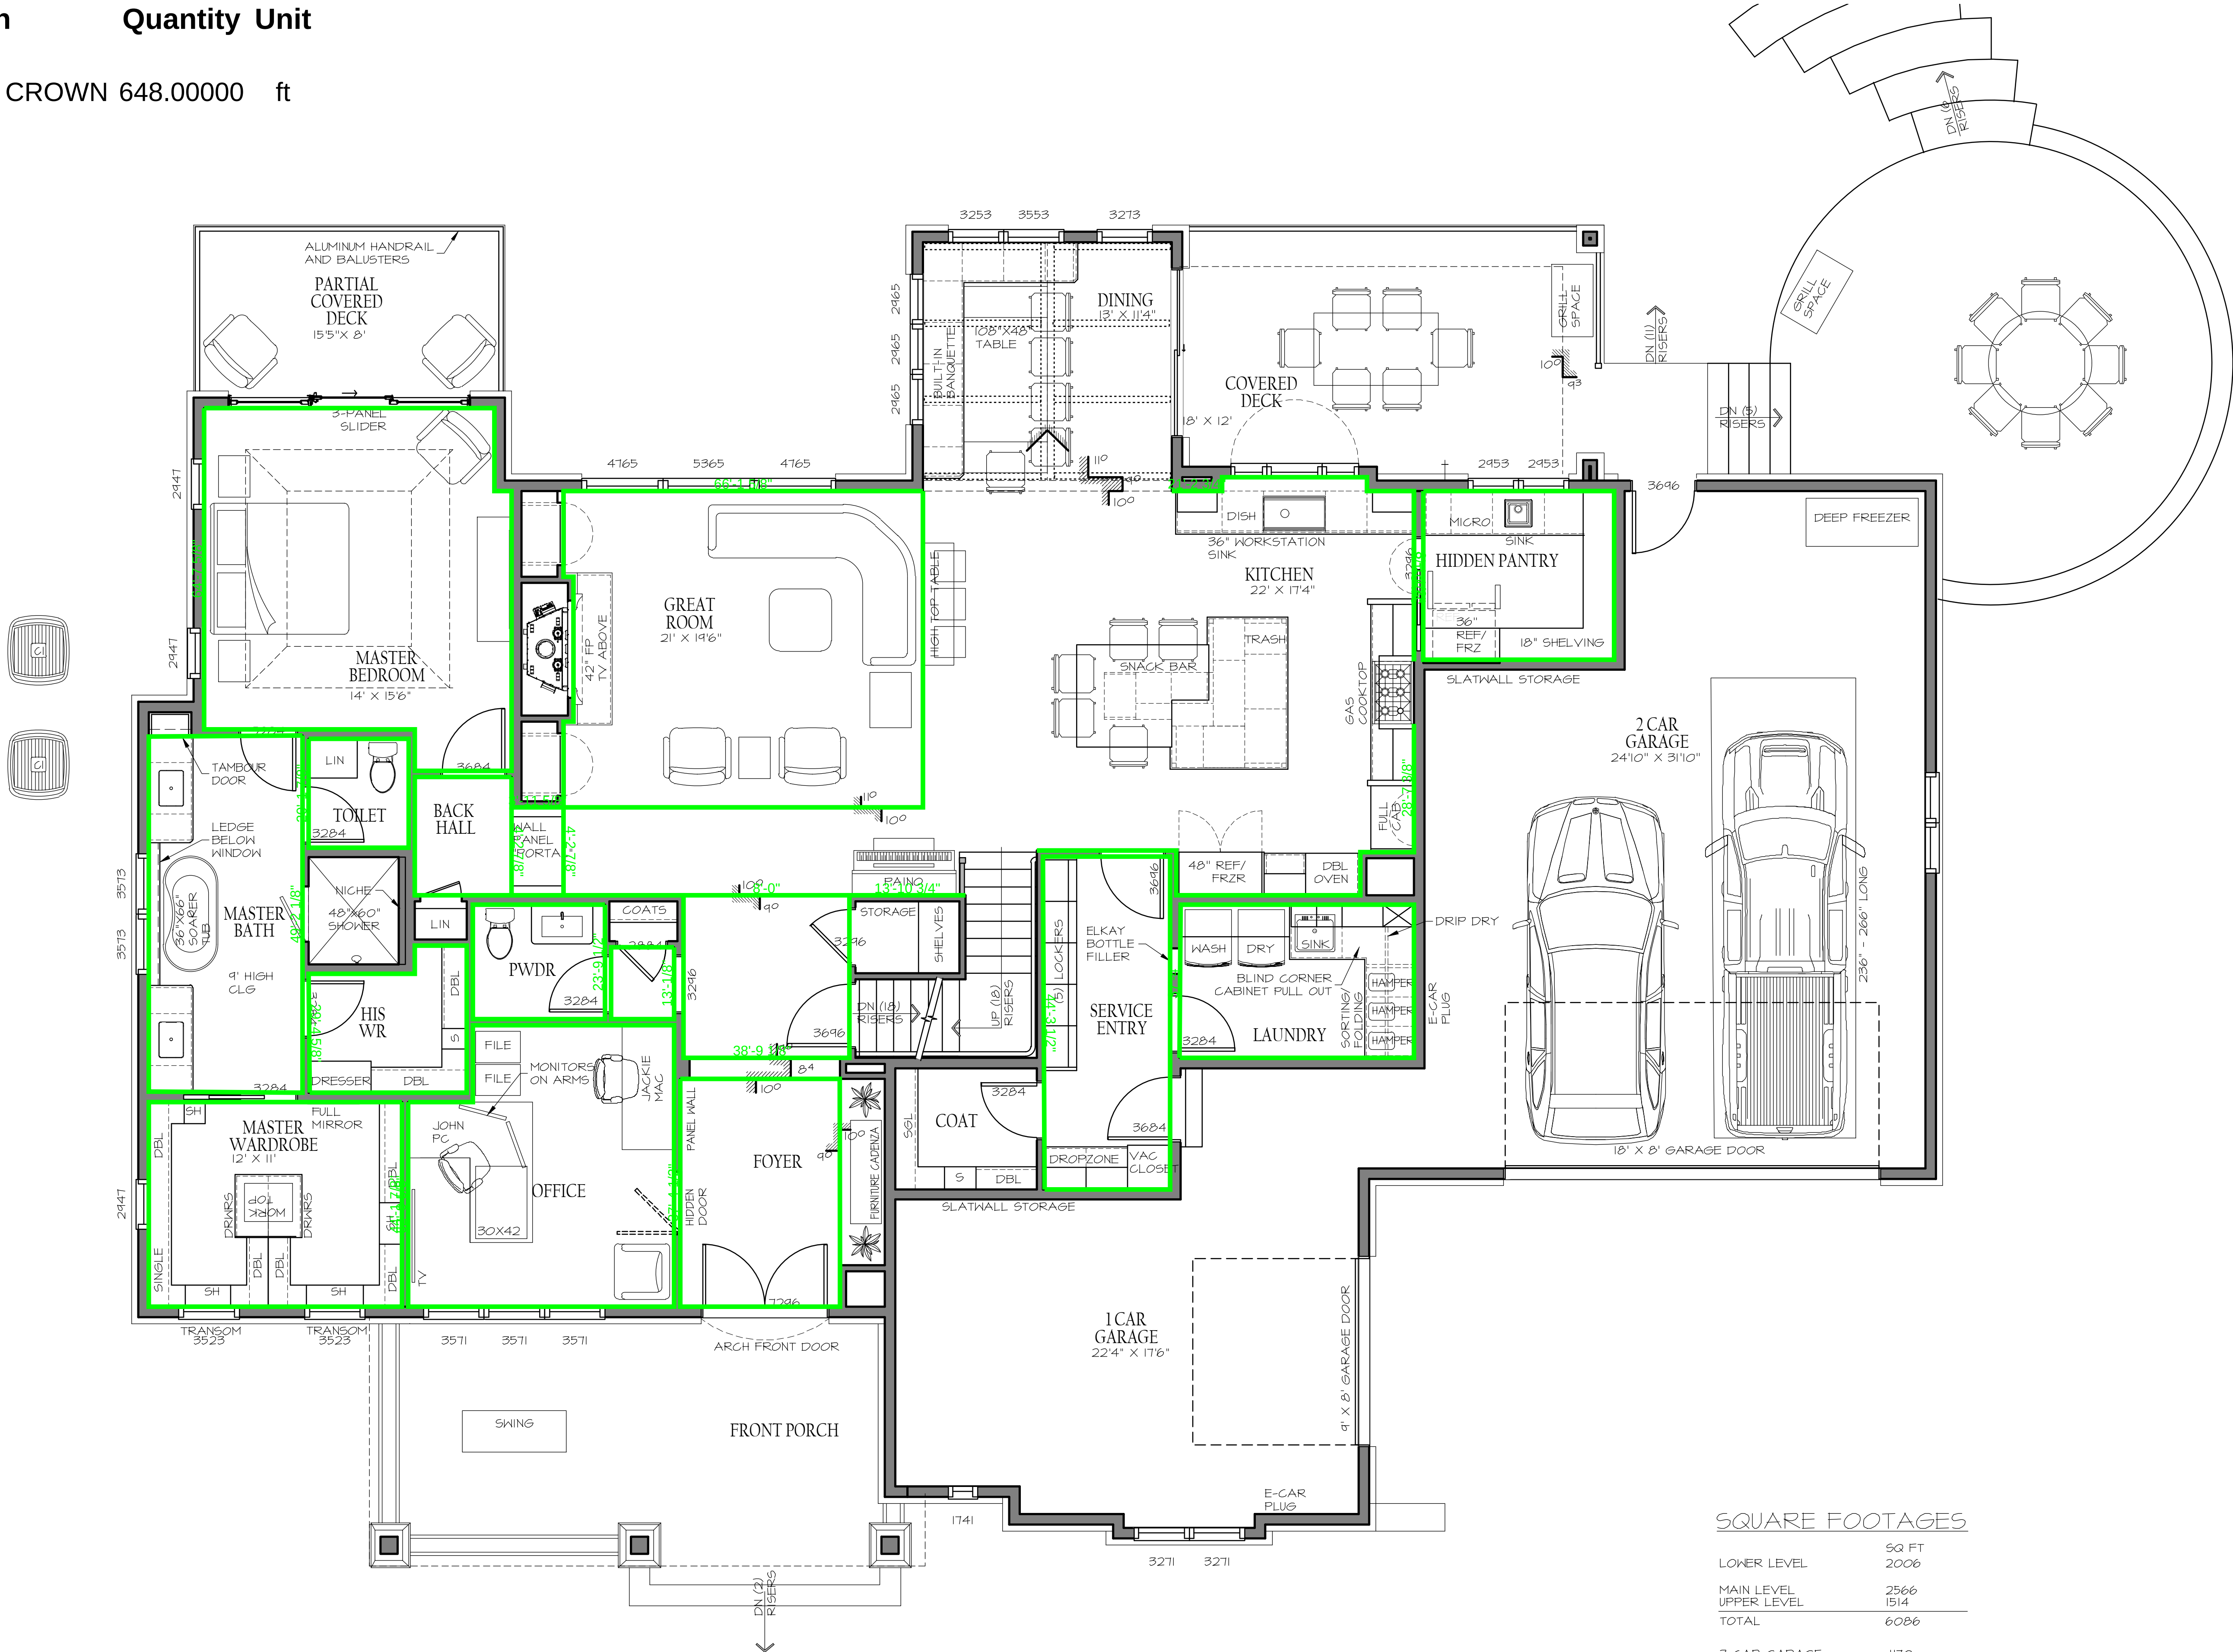

SQUARE FOOTAGES

LOWER LEVEL	SQ FT
	2006
MAIN LEVEL	2566
UPPER LEVEL	1514
TOTAL	6086
3 CAR GARAGE	1170
COVERED PATIO	277
PARTIAL CVRD DECK	123
GOLF	445

MAIN LEVEL

1/4" = 1'-0"




OSTRONIC
RESIDENCE

1672 SOUTH 150TH AVE. OMAHA, NEBRASKA 68144

MCNEIL
COMPANY
4666 South 132nd Street
Omaha, NE 68137
402-333-1462
mcneilcompany.com

PLAN DATE
04/02/2026
REV. DATE

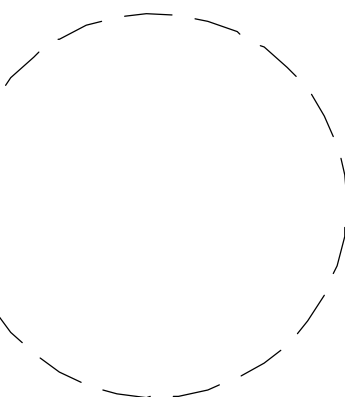



JOB NUMBER
15-2601
DESCRIPTION
MAIN LEVEL
FLOOR PLAN


PLAN SHEET

A1.02

© COPYRIGHT
MCNEIL COMPANY
THESE PLANS ARE SPECIFICALLY
DESIGNED FOR CONSTRUCTION BY
MCNEIL COMPANY AND ARE
INTENDED FOR NO OTHER PURPOSE.
DUPLICATION OF THESE PLANS IN
PART OR WHOLE WITHOUT WRITTEN
CONSENT FROM MCNEIL COMPANY
IS PROHIBITED.

TRIM TAKEOFF - SPECIALTY

 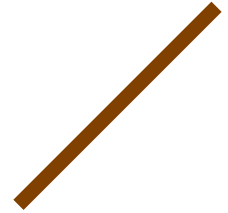Description	Quantity	Unit
 SHIPLAP CEILING	164.907	sf
 WOOD BEAM	75.84456	ft

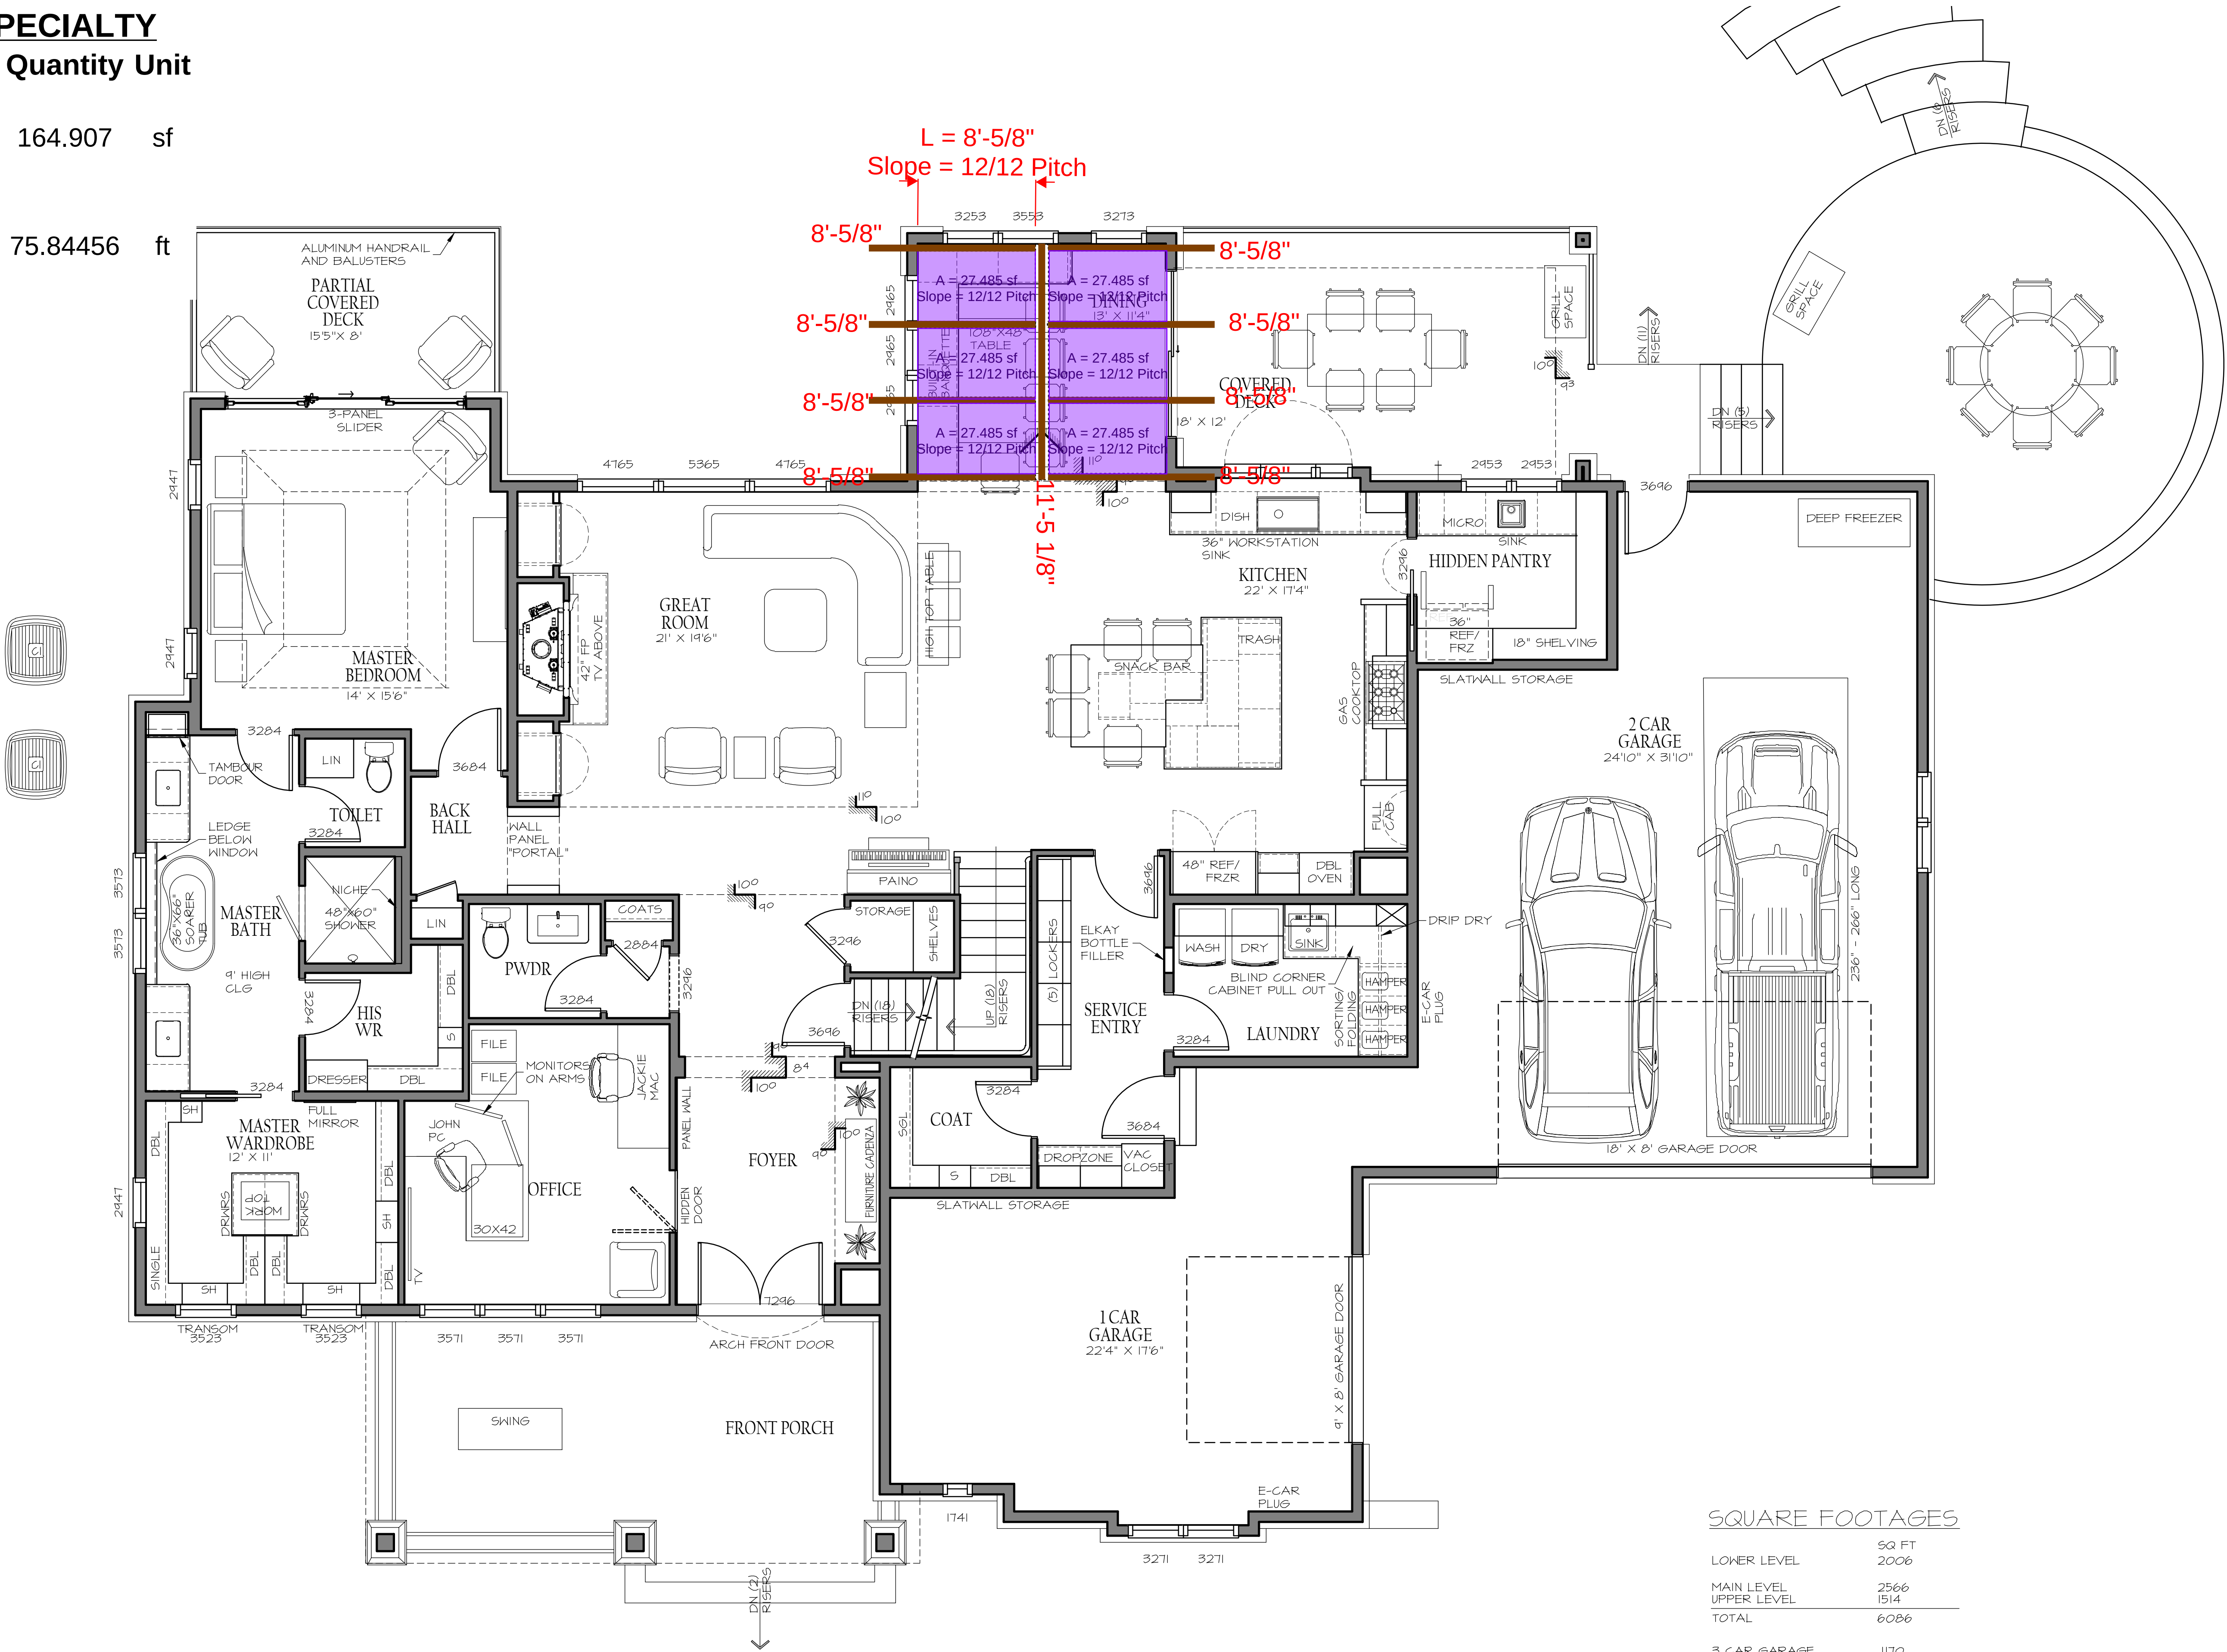


SQUARE FOOTAGES

LOWER LEVEL	SQ FT
	2006
MAIN LEVEL	2566
UPPER LEVEL	1514
TOTAL	6086
3 CAR GARAGE	1170
COVERED PATIO	277
PARTIAL CVRD DECK	123
GOLF	445

MAIN LEVEL

1/4" = 1'-0"

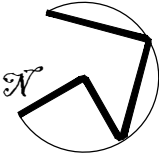

OSTRONIC
RESIDENCE

1672 SOUTH 150TH AVE. OMAHA, NEBRASKA 68144

MCNEIL
COMPANY
4666 South 132nd Street
Omaha, NE 68137
402-333-1462
mcneilcompany.com

PLAN DATE	04/02/2026
REV.	DATE

JOB NUMBER	15-2601
DESCRIPTION	MAIN LEVEL FLOOR PLAN


PLAN SHEET

A1.02

© COPYRIGHT
MCNEIL COMPANY
THESE PLANS ARE SPECIFICALLY
DESIGNED FOR CONSTRUCTION BY
MCNEIL COMPANY AND ARE
INTENDED FOR NO OTHER PURPOSE.
DUPLICATION OF THESE PLANS IN
PART OR WHOLE WITHOUT WRITTEN
CONSENT FROM MCNEIL COMPANY
IS PROHIBITED.

TRIM TAKEOFF - STAIR PARTS

Description	Quantity	Unit
8" WALL CAP	19.1779	ft
NEWEL POST	3	Count
STAIR ENDCAPS	64	Count

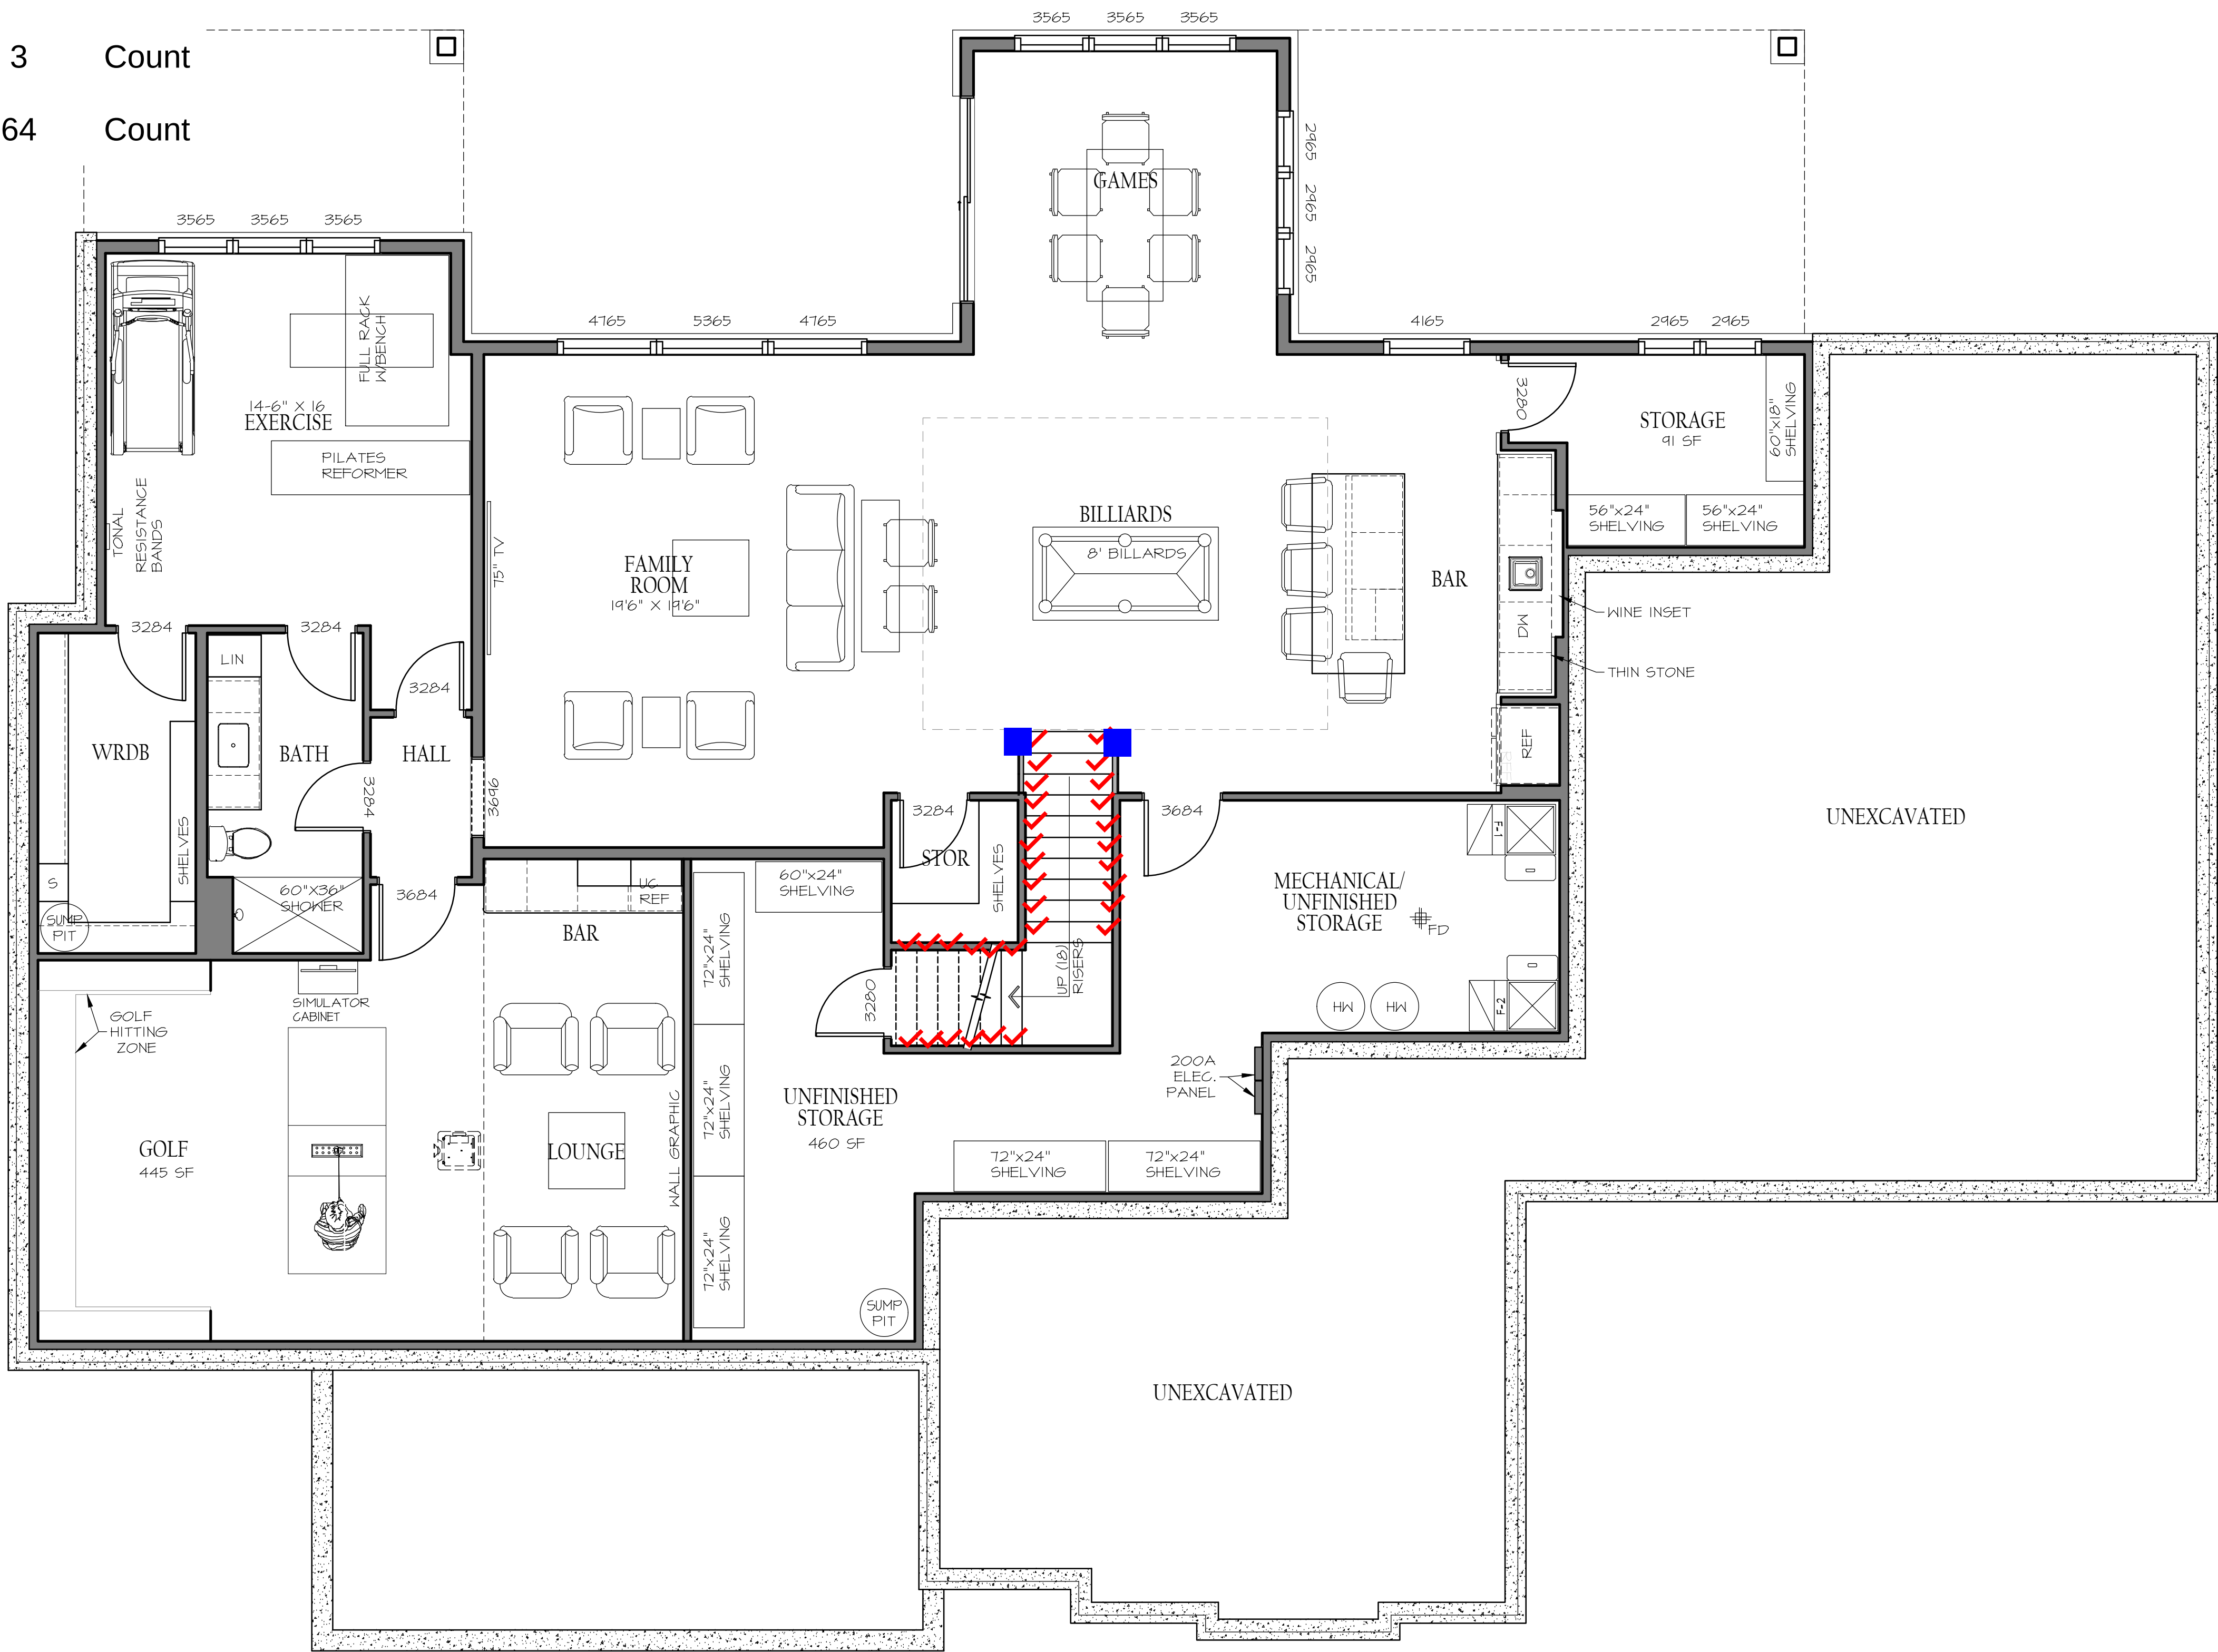


LOWER LEVEL
1/4" = 1'-0"

OSTRONIC
RESIDENCE
1672 SOUTH 150TH AVE. OMAHA, NEBRASKA 68144

MCNEIL COMPANY
4666 South 132nd Street
Omaha, NE 68137
402-333-1462
mcneilcompany.com

PLAN DATE	04/16/2026
REV.	DATE

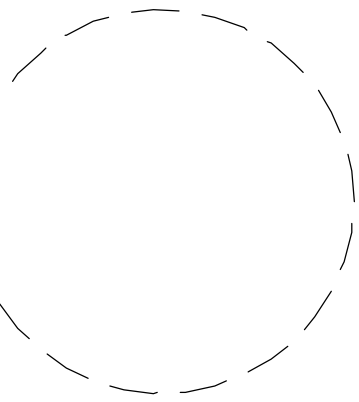

JOB NUMBER	15-2601
DESCRIPTION	LOWER LEVEL FLOOR PLAN
PLAN SHEET	A1.01

© COPYRIGHT
MCNEIL COMPANY
THESE PLANS ARE SPECIFICALLY
DESIGNED FOR CONSTRUCTION BY
MCNEIL COMPANY AND ARE
INTENDED FOR NO OTHER PURPOSE.
DUPLICATION OF THESE PLANS IN
PART OR WHOLE WITHOUT WRITTEN
CONSENT FROM MCNEIL COMPANY
IS PROHIBITED.

TRIM TAKEOFF - STAIR PARTS

Description	Quantity	Unit
8" WALL CAP	19.1779	ft
NEWEL POST	3	Count
STAIR ENDCAPS	64	Count




SQUARE FOOTAGES

LOWER LEVEL	SQ FT
	2006
MAIN LEVEL	2566
UPPER LEVEL	1514
TOTAL	6086
3 CAR GARAGE	1170
COVERED PATIO	277
PARTIAL CVRD DECK	123
GOLF	445

MAIN LEVEL

1/4" = 1'-0"

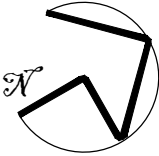


OSTRONIC
RESIDENCE

1672 SOUTH 150TH AVE. OMAHA, NEBRASKA 68144

MCNEIL
COMPANY
4666 South 132nd Street
Omaha, NE 68137
402-333-1462
mcneilcompany.com

PLAN DATE	04/16/2026
REV.	DATE

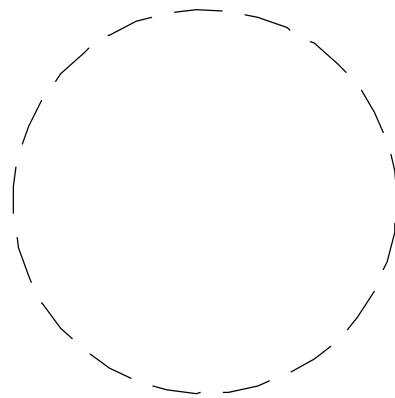


JOB NUMBER	15-2601
DESCRIPTION	MAIN LEVEL FLOOR PLAN
PLAN SHEET	A1.02

© COPYRIGHT
MCNEIL COMPANY
THESE PLANS ARE SPECIFICALLY
DESIGNED FOR CONSTRUCTION BY
MCNEIL COMPANY AND ARE
INTENDED FOR NO OTHER PURPOSE.
DUPLICATION OF THESE PLANS IN
PART OR WHOLE WITHOUT WRITTEN
CONSENT FROM MCNEIL COMPANY
IS PROHIBITED.

TRIM TAKEOFF - STAIR PARTS

Description	Quantity	Unit
 8" WALL CAP	19.1779	ft
 NEWEL POST	3	Count
 STAIR ENDCAPS	64	Count

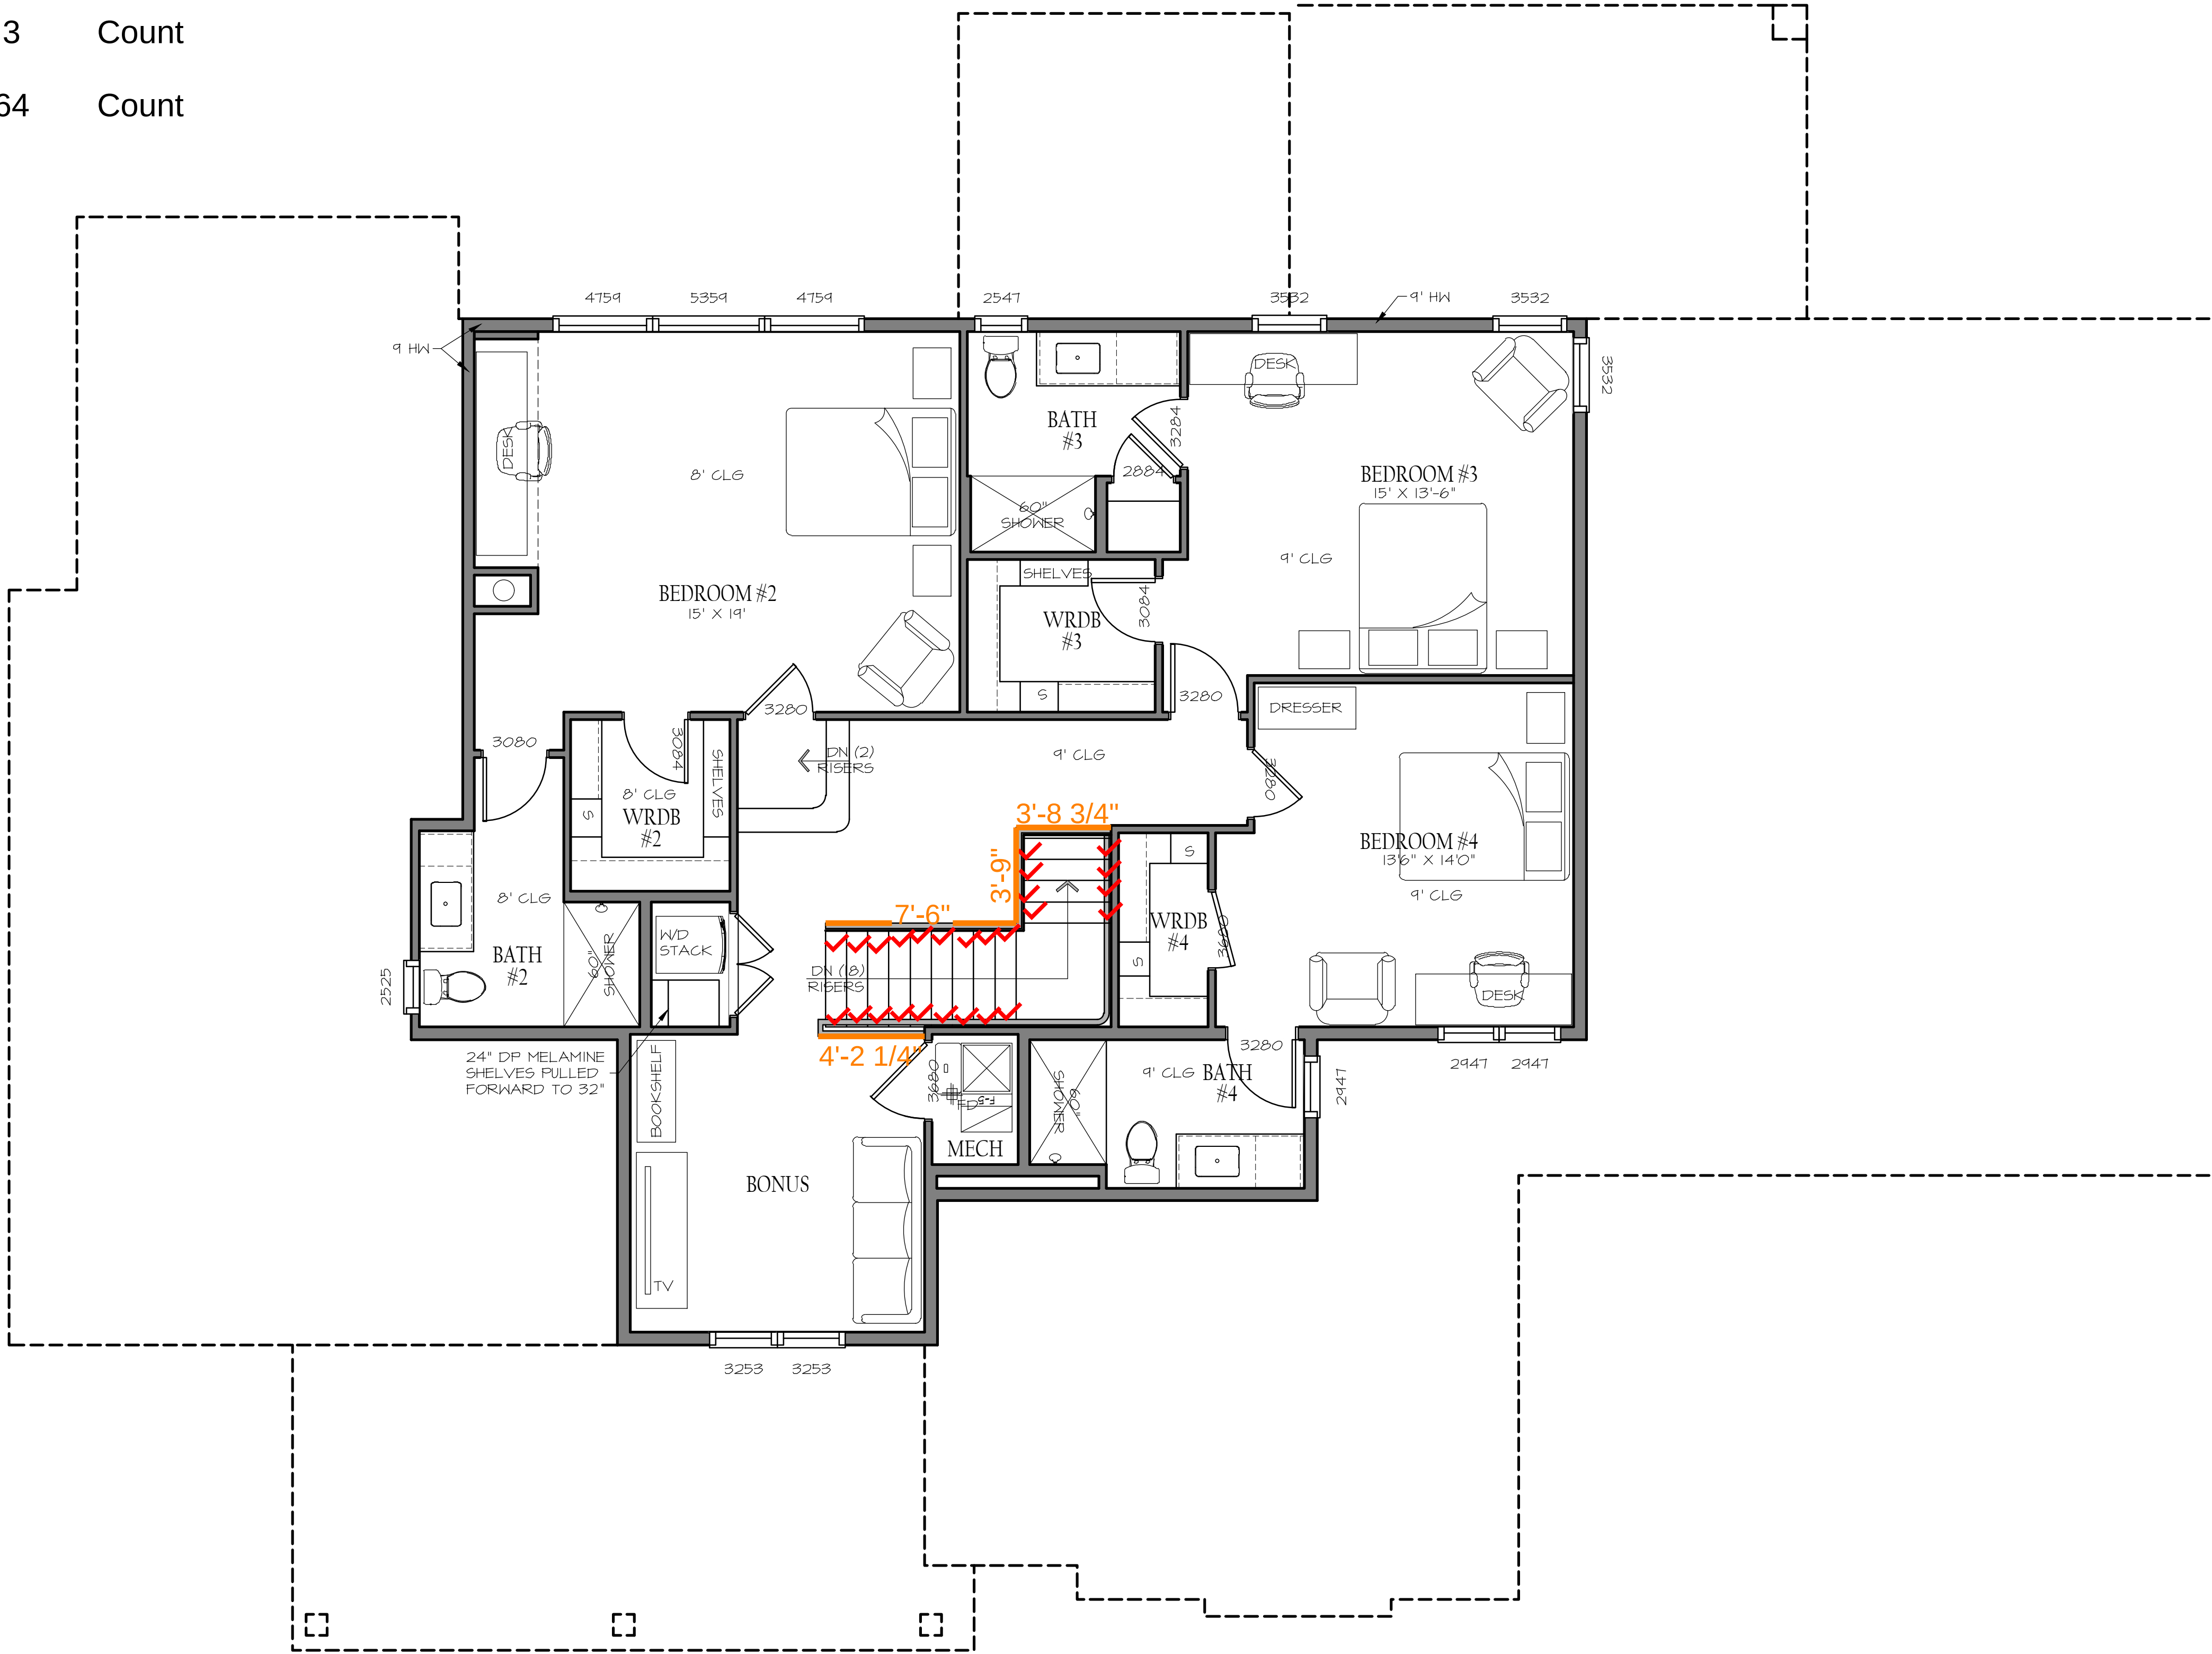

SECOND LEVEL

1/4" = 1'-0"




OSTRONIC
RESIDENCE

1672 SOUTH 150TH AVE. OMAHA, NEBRASKA 68144

MCNEIL
COMPANY
4666 South 132nd Street
Omaha, NE 68137
402-333-1462
mcneilcompany.com

PLAN DATE	04/16/2026
REV.	DATE

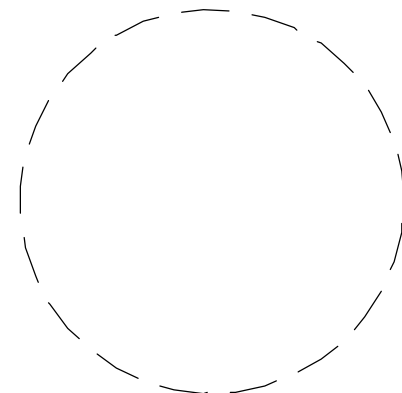

JOB NUMBER	15-2601
DESCRIPTION	SECOND LEVEL FLOOR PLAN
PLAN SHEET	A1.03

© COPYRIGHT
MCNEIL COMPANY
THESE PLANS ARE SPECIFICALLY
DESIGNED FOR CONSTRUCTION BY
MCNEIL COMPANY AND ARE
INTENDED FOR NO OTHER PURPOSE.
DUPLICATION OF THESE PLANS IN
PART OR WHOLE WITHOUT WRITTEN
CONSENT FROM MCNEIL COMPANY
IS PROHIBITED.