

PLOT DATE: 4/23/2026
C:\USERS\KENT\McNEIL COMPANY\DROPBOX\KENT RAS\MUSSEN\McNEIL DESIGN\RESIDENTIAL\15-2601 OSTRONIC HEARTWOOD LOT\8\1 PLANS.DWG


HOME PAGE: A0.01

ROOFING TAKEOFF

Description Quantity Unit

METAL ROOF 741.74 sf

SHINGLES 4,981.00 sf

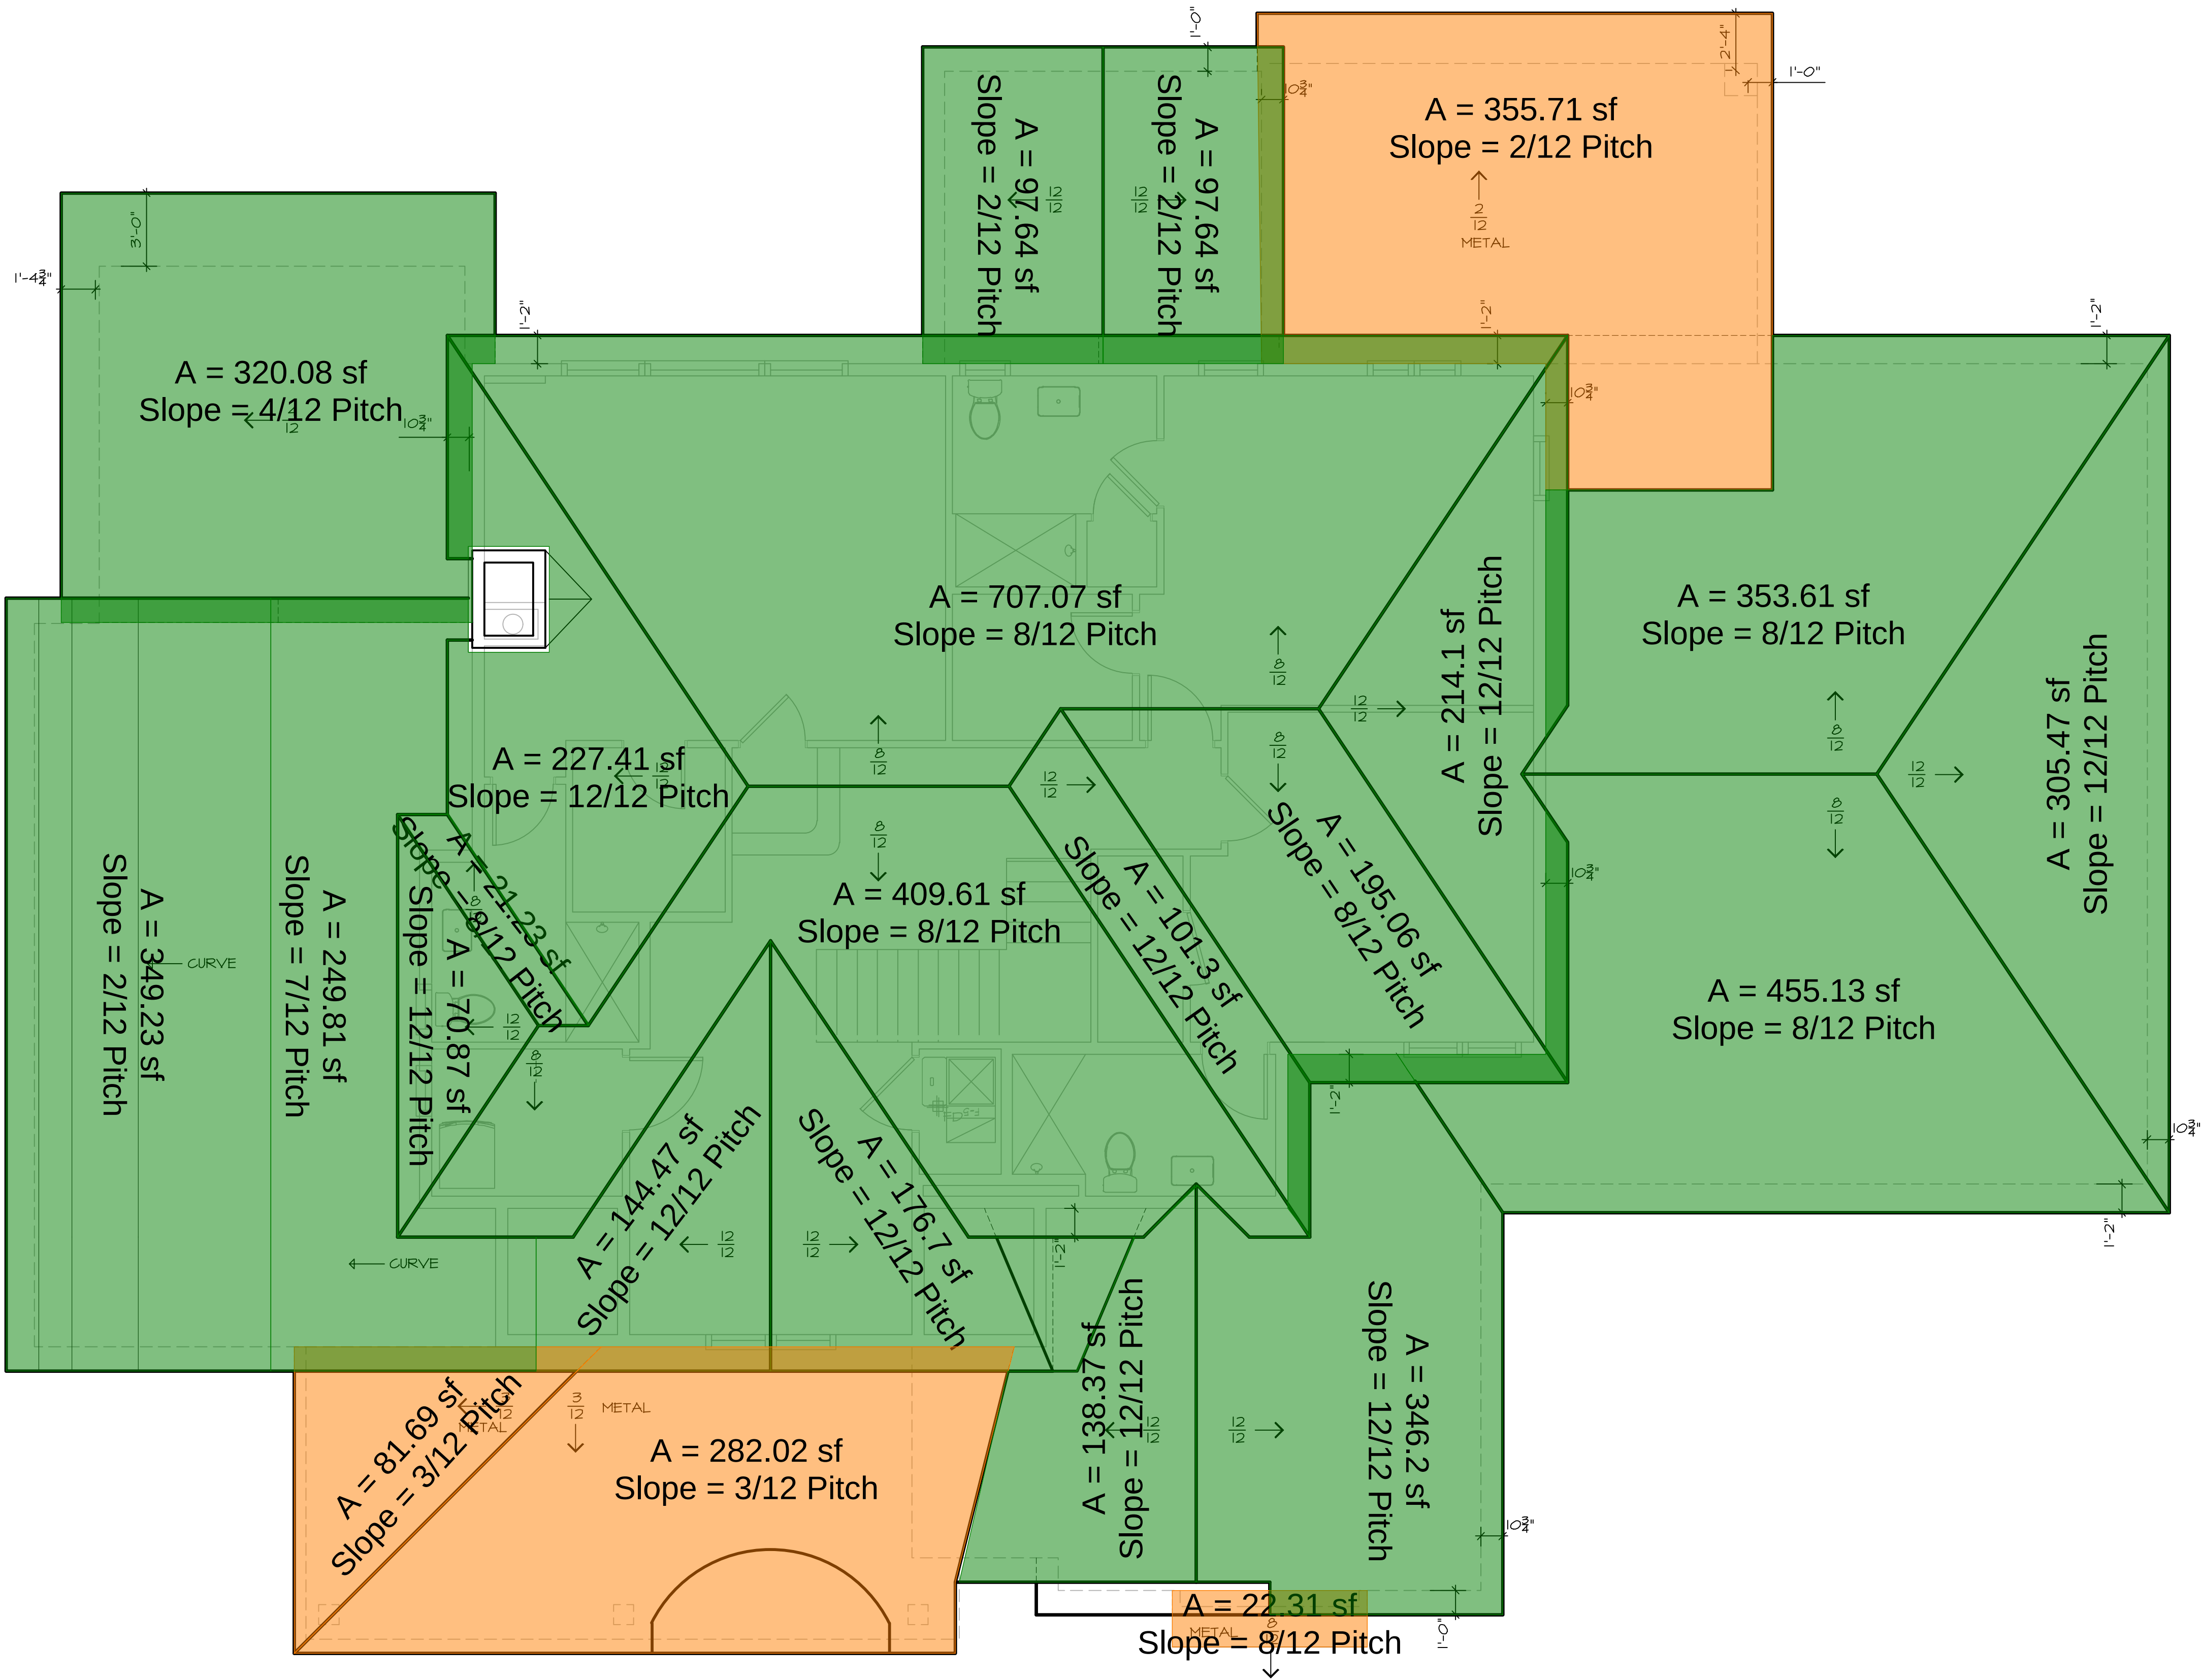


ROOF PLAN

1/4" = 1'-0"



MCNEIL
COMPANY
4666 South 132nd Street
Omaha, NE 68137
402-333-1462
mcneilcompany.com

PLAN DATE
04/23/2026
REV. DATE

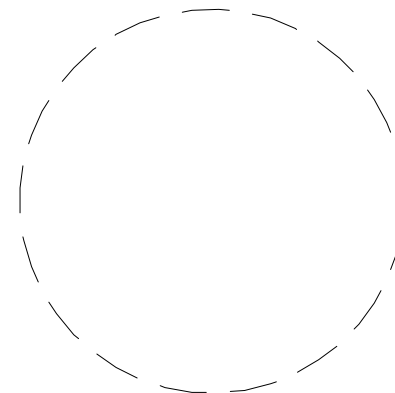

JOB NUMBER
15-2601
DESCRIPTION
ROOF PLAN
PLAN SHEET
A1.04

© COPYRIGHT
MCNEIL COMPANY
THESE PLANS ARE SPECIFICALLY
DESIGNED FOR CONSTRUCTION BY
MCNEIL COMPANY AND ARE
INTENDED FOR NO OTHER PURPOSE.
DUPLICATION OF THESE PLANS IN
PART OR WHOLE WITHOUT WRITTEN
CONSENT FROM MCNEIL COMPANY
IS PROHIBITED.

OSTRONIC
RESIDENCE
1672 SOUTH 150TH AVE. OMAHA, NEBRASKA 68144