


FLOORING MAP


Description	Quantity
ALT - EPOXY FLOOR	481.484
CARPET	23.544
KINETIX	225.638
LVP	1,416.098
TILE	44.819
WOOD	25.790

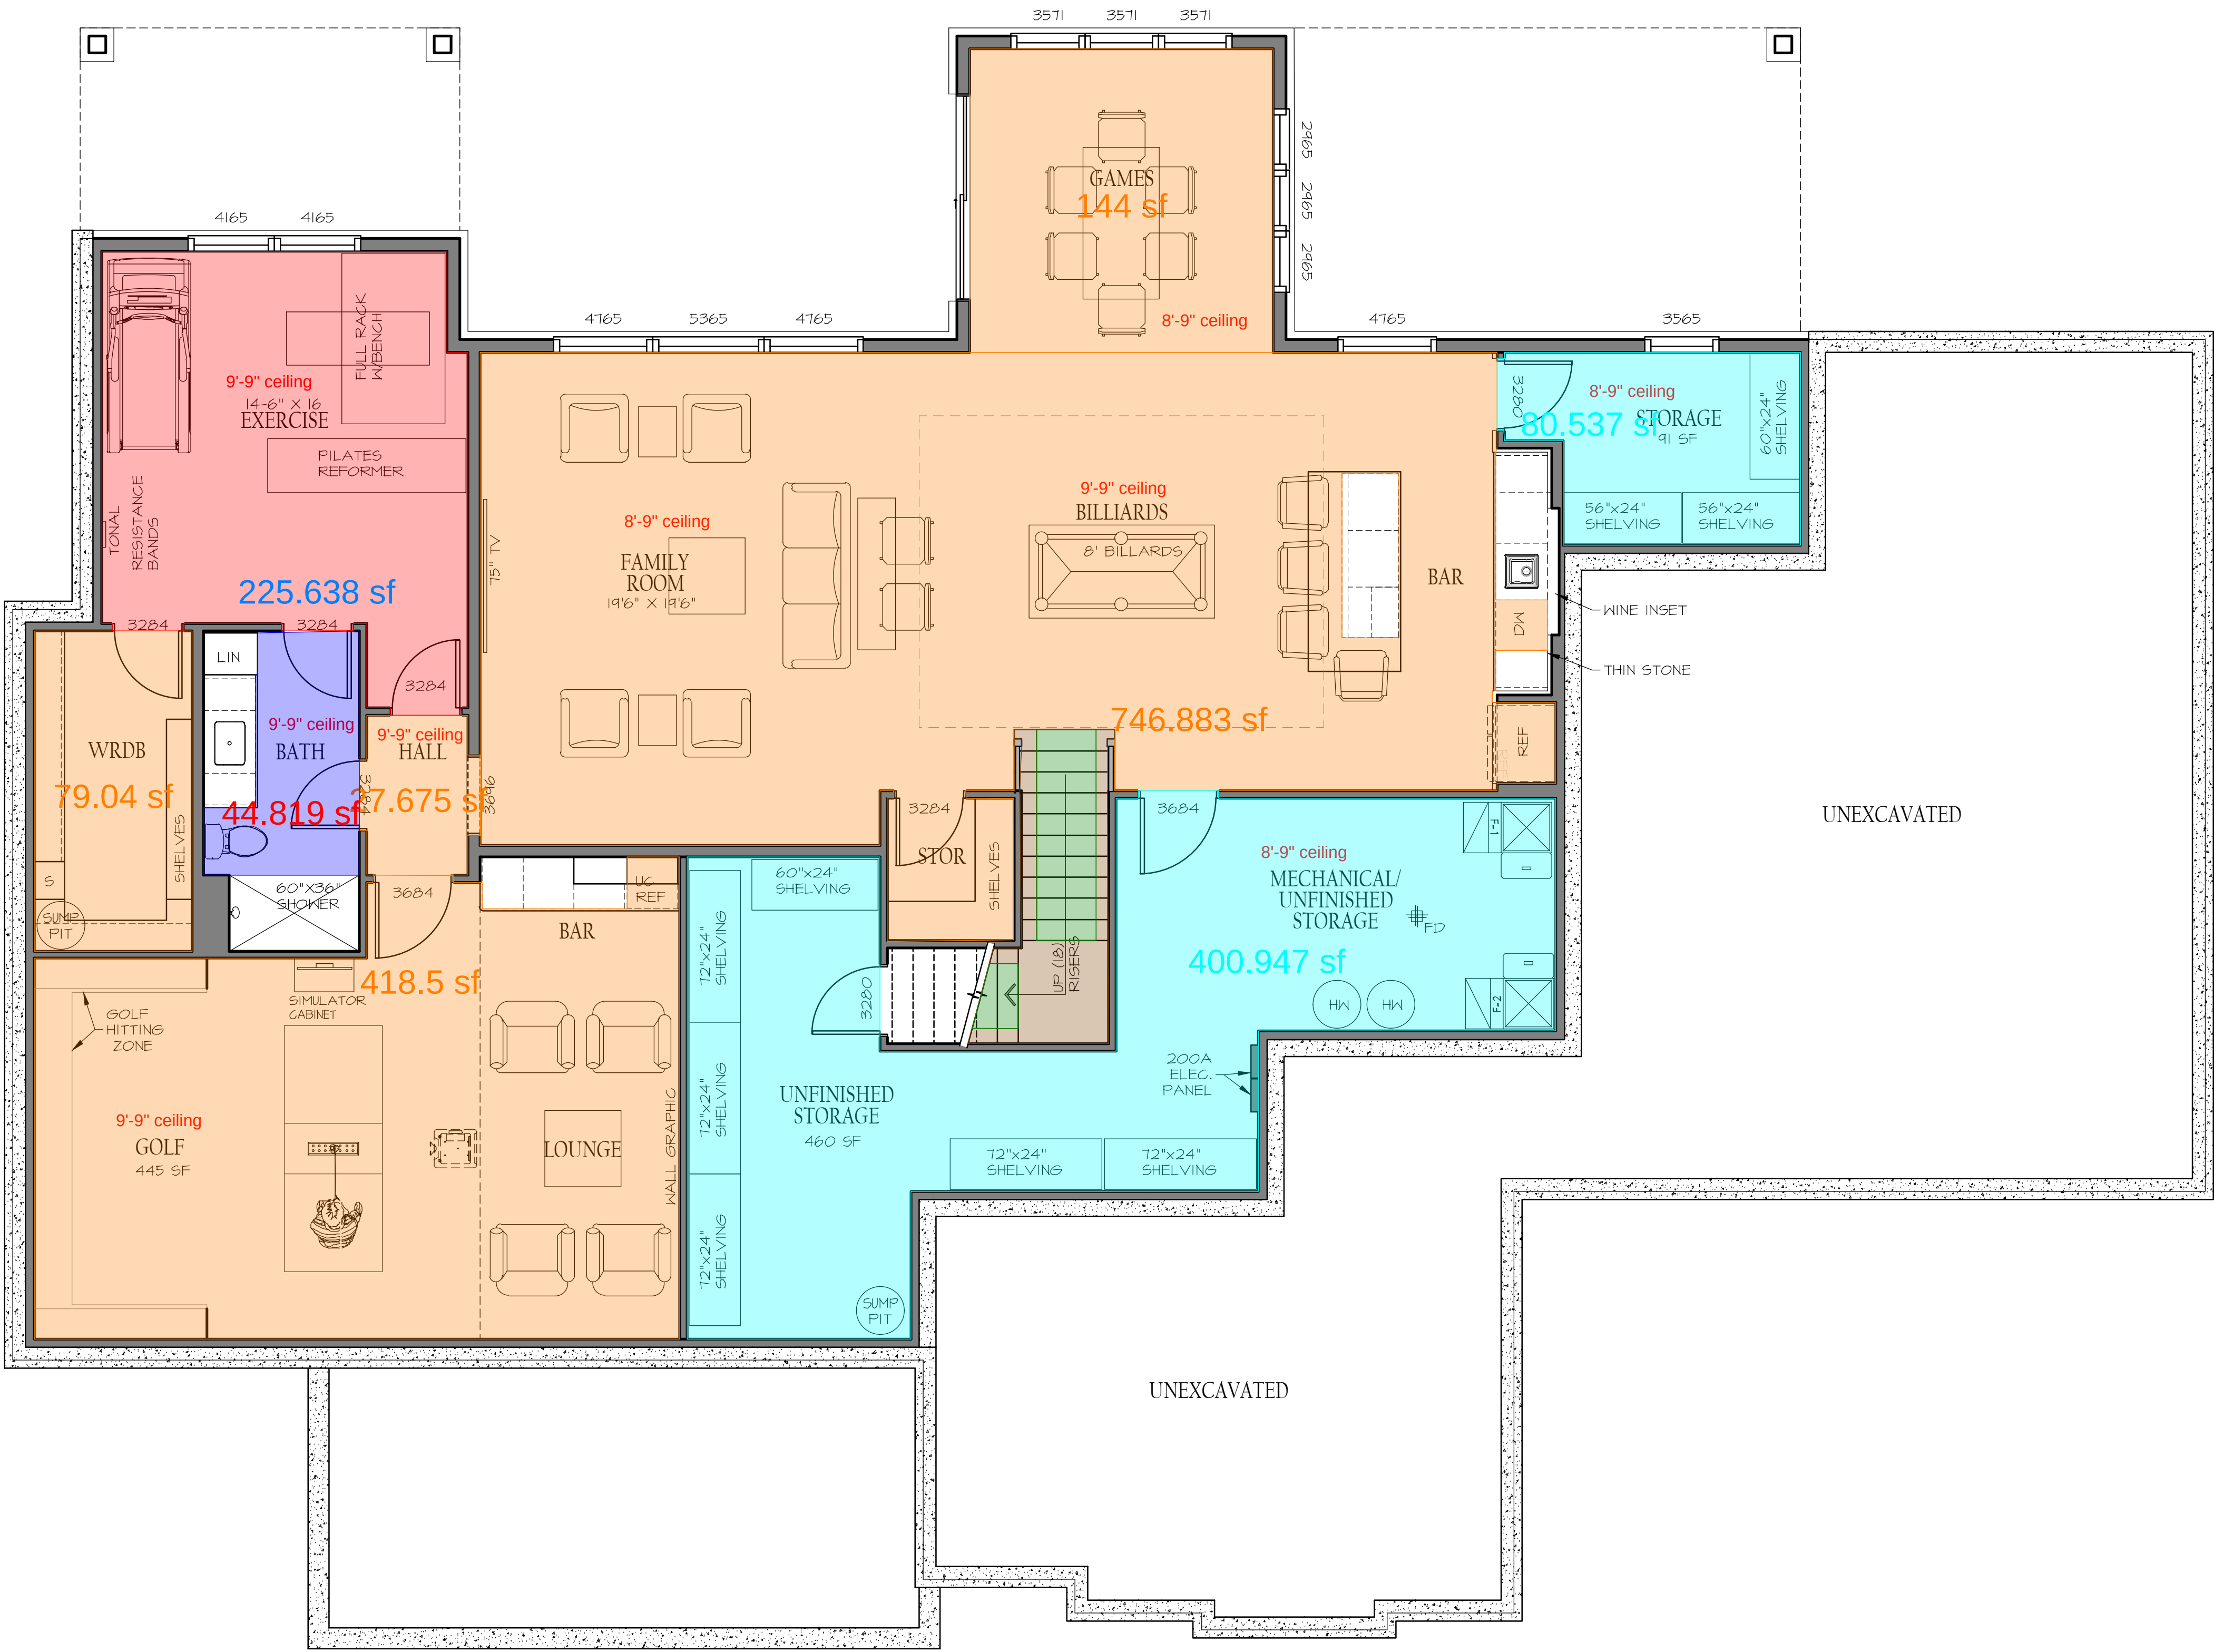

OSTRONIC
RESIDENCE
1672 SOUTH 150TH AVE. OMAHA, NEBRASKA 68144

MCNEIL
COMPANY
4666 South 132nd Street
Omaha, NE 68137
402-333-1462
mcneilcompany.com

PLAN DATE	04/02/2026
REV.	DATE

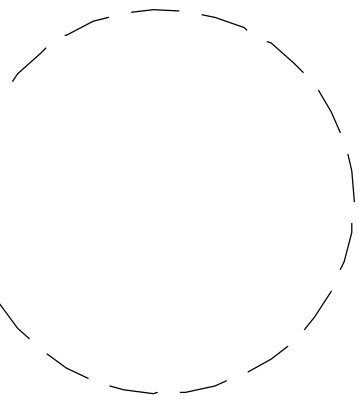

JOB NUMBER
15-2601
DESCRIPTION
LOWER LEVEL FLOOR PLAN
PLAN SHEET
A1.01

© COPYRIGHT
MCNEIL COMPANY
THESE PLANS ARE SPECIFICALLY
DESIGNED FOR CONSTRUCTION BY
MCNEIL COMPANY AND ARE
INTENDED FOR NO OTHER PURPOSE.
DUPLICATION OF THESE PLANS IN
PART OR WHOLE WITHOUT WRITTEN
CONSENT FROM MCNEIL COMPANY
IS PROHIBITED.

PLOT DATE: 4/3/2026
D:\MCNEIL COMPANY DROPBOX\KENT RAGMUSSEN\McNEIL DESIGN\RESIDENTIAL\15-2601 OSTRONIC HEARTWOOD LOT8\AI PLANS.DWG
HOME PAGE: A0.01

FLOORING MAP

Description	Quantity
ALT - EPOXY FLOOR	1,124.756
CARPET	26.141
TILE	321.720
WOOD	1,649.584



SQUARE FOOTAGES

LOWER LEVEL	SQ FT
	2006
MAIN LEVEL	2566
UPPER LEVEL	1514
TOTAL	6086
3 CAR GARAGE	1170
COVERED PATIO	277
PARTIAL CVRD DECK	123
GOLF	445

MAIN LEVEL

1/4" = 1'-0"




OSTRONIC
RESIDENCE

1672 SOUTH 150TH AVE. OMAHA, NEBRASKA 68144

MCNEIL
COMPANY
4666 South 132nd Street
Omaha, NE 68137
402-333-1462
mcneilcompany.com

PLAN DATE
04/02/2026
REV. DATE

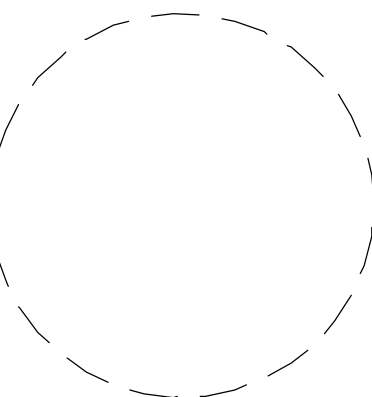

JOB NUMBER
15-2601
DESCRIPTION
MAIN LEVEL FLOOR PLAN
PLAN SHEET
A1.02

© COPYRIGHT
MCNEIL COMPANY
THESE PLANS ARE SPECIFICALLY
DESIGNED FOR CONSTRUCTION BY
MCNEIL COMPANY AND ARE
INTENDED FOR NO OTHER PURPOSE.
DUPLICATION OF THESE PLANS IN
PART OR WHOLE WITHOUT WRITTEN
CONSENT FROM MCNEIL COMPANY
IS PROHIBITED.


PLOT DATE: 4/3/2026
D:\MCNEIL COMPANY DROPBOX\KENT RASMUSSEN\McNEIL DESIGN\RESIDENTIAL\15-2601 OSTRONIC HEARTWOOD LOT8\AI PLANS.DWG

HOME PAGE: A0.01

FLOORING MAP


Description Quantity

CARPET	28.121
LVP	1,092.850
TILE	126.146
WOOD	28.509

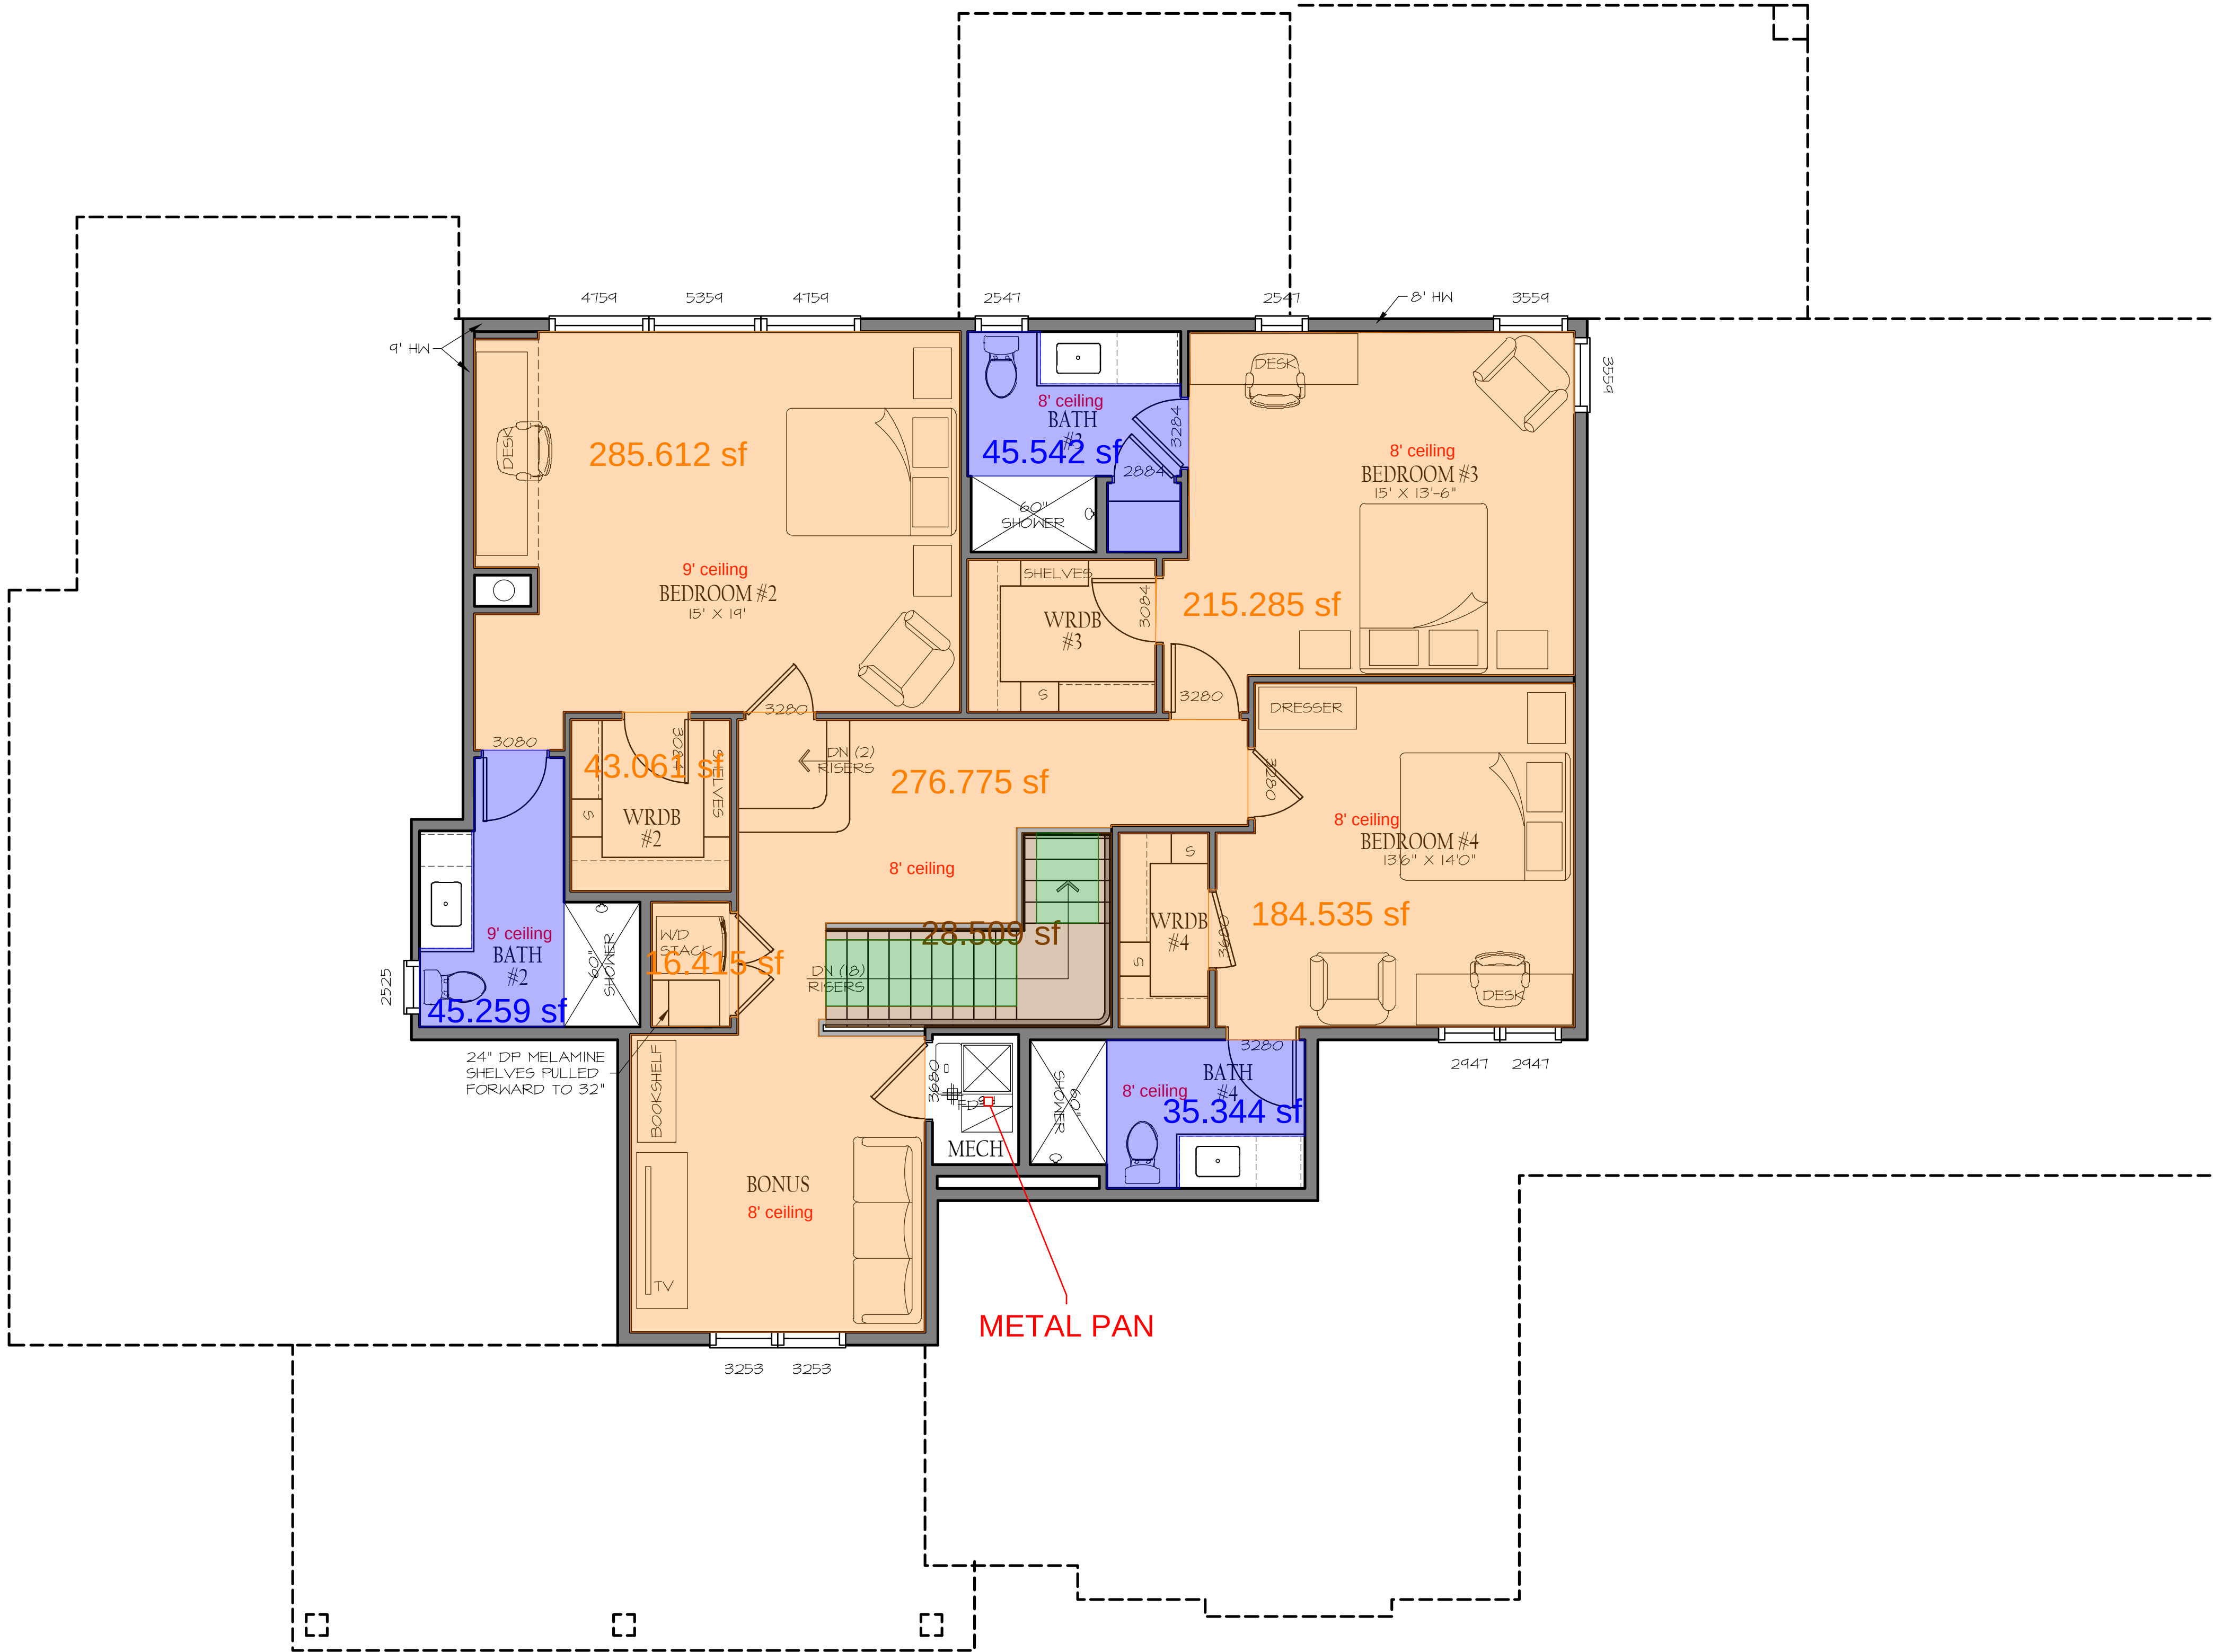

SECOND LEVEL

1/4" = 1'-0"

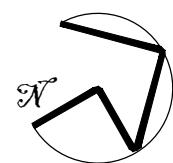


OSTRONIC
RESIDENCE

1672 SOUTH 150TH AVE. OMAHA, NEBRASKA 68144

MCNEIL COMPANY
4666 South 132nd Street
Omaha, NE 68137
402-333-1462
mcneilcompany.com

PLAN DATE	04/02/2026
REV.	DATE

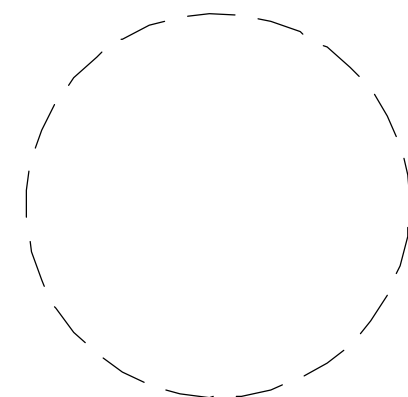

JOB NUMBER	15-2601
DESCRIPTION	SECOND LEVEL FLOOR PLAN
PLAN SHEET	A1.03

© COPYRIGHT
MCNEIL COMPANY
THESE PLANS ARE SPECIFICALLY
DESIGNED FOR CONSTRUCTION BY
MCNEIL COMPANY AND ARE
INTENDED FOR NO OTHER PURPOSE.
DUPLICATION OF THESE PLANS IN
PART OR WHOLE WITHOUT WRITTEN
CONSENT FROM MCNEIL COMPANY
IS PROHIBITED.