


HOME PAGE: A0.01
PLOT DATE: 7/22/2026
D:\MCNEIL COMPANY DROPBOX\DESIGN INTERIM\MCNEIL DESIGN\RESIDENTIAL\15-2510 CROCKETT HEARTWOOD LOT22\FI FINISH PLANS.DWG

TRIM MAP

Lower Level

- 3" CASING
- WALL COVERINGS
- 4" BASE
- 6" BASE
- 8" BASE
- 3" CROWN
- 6" CROWN

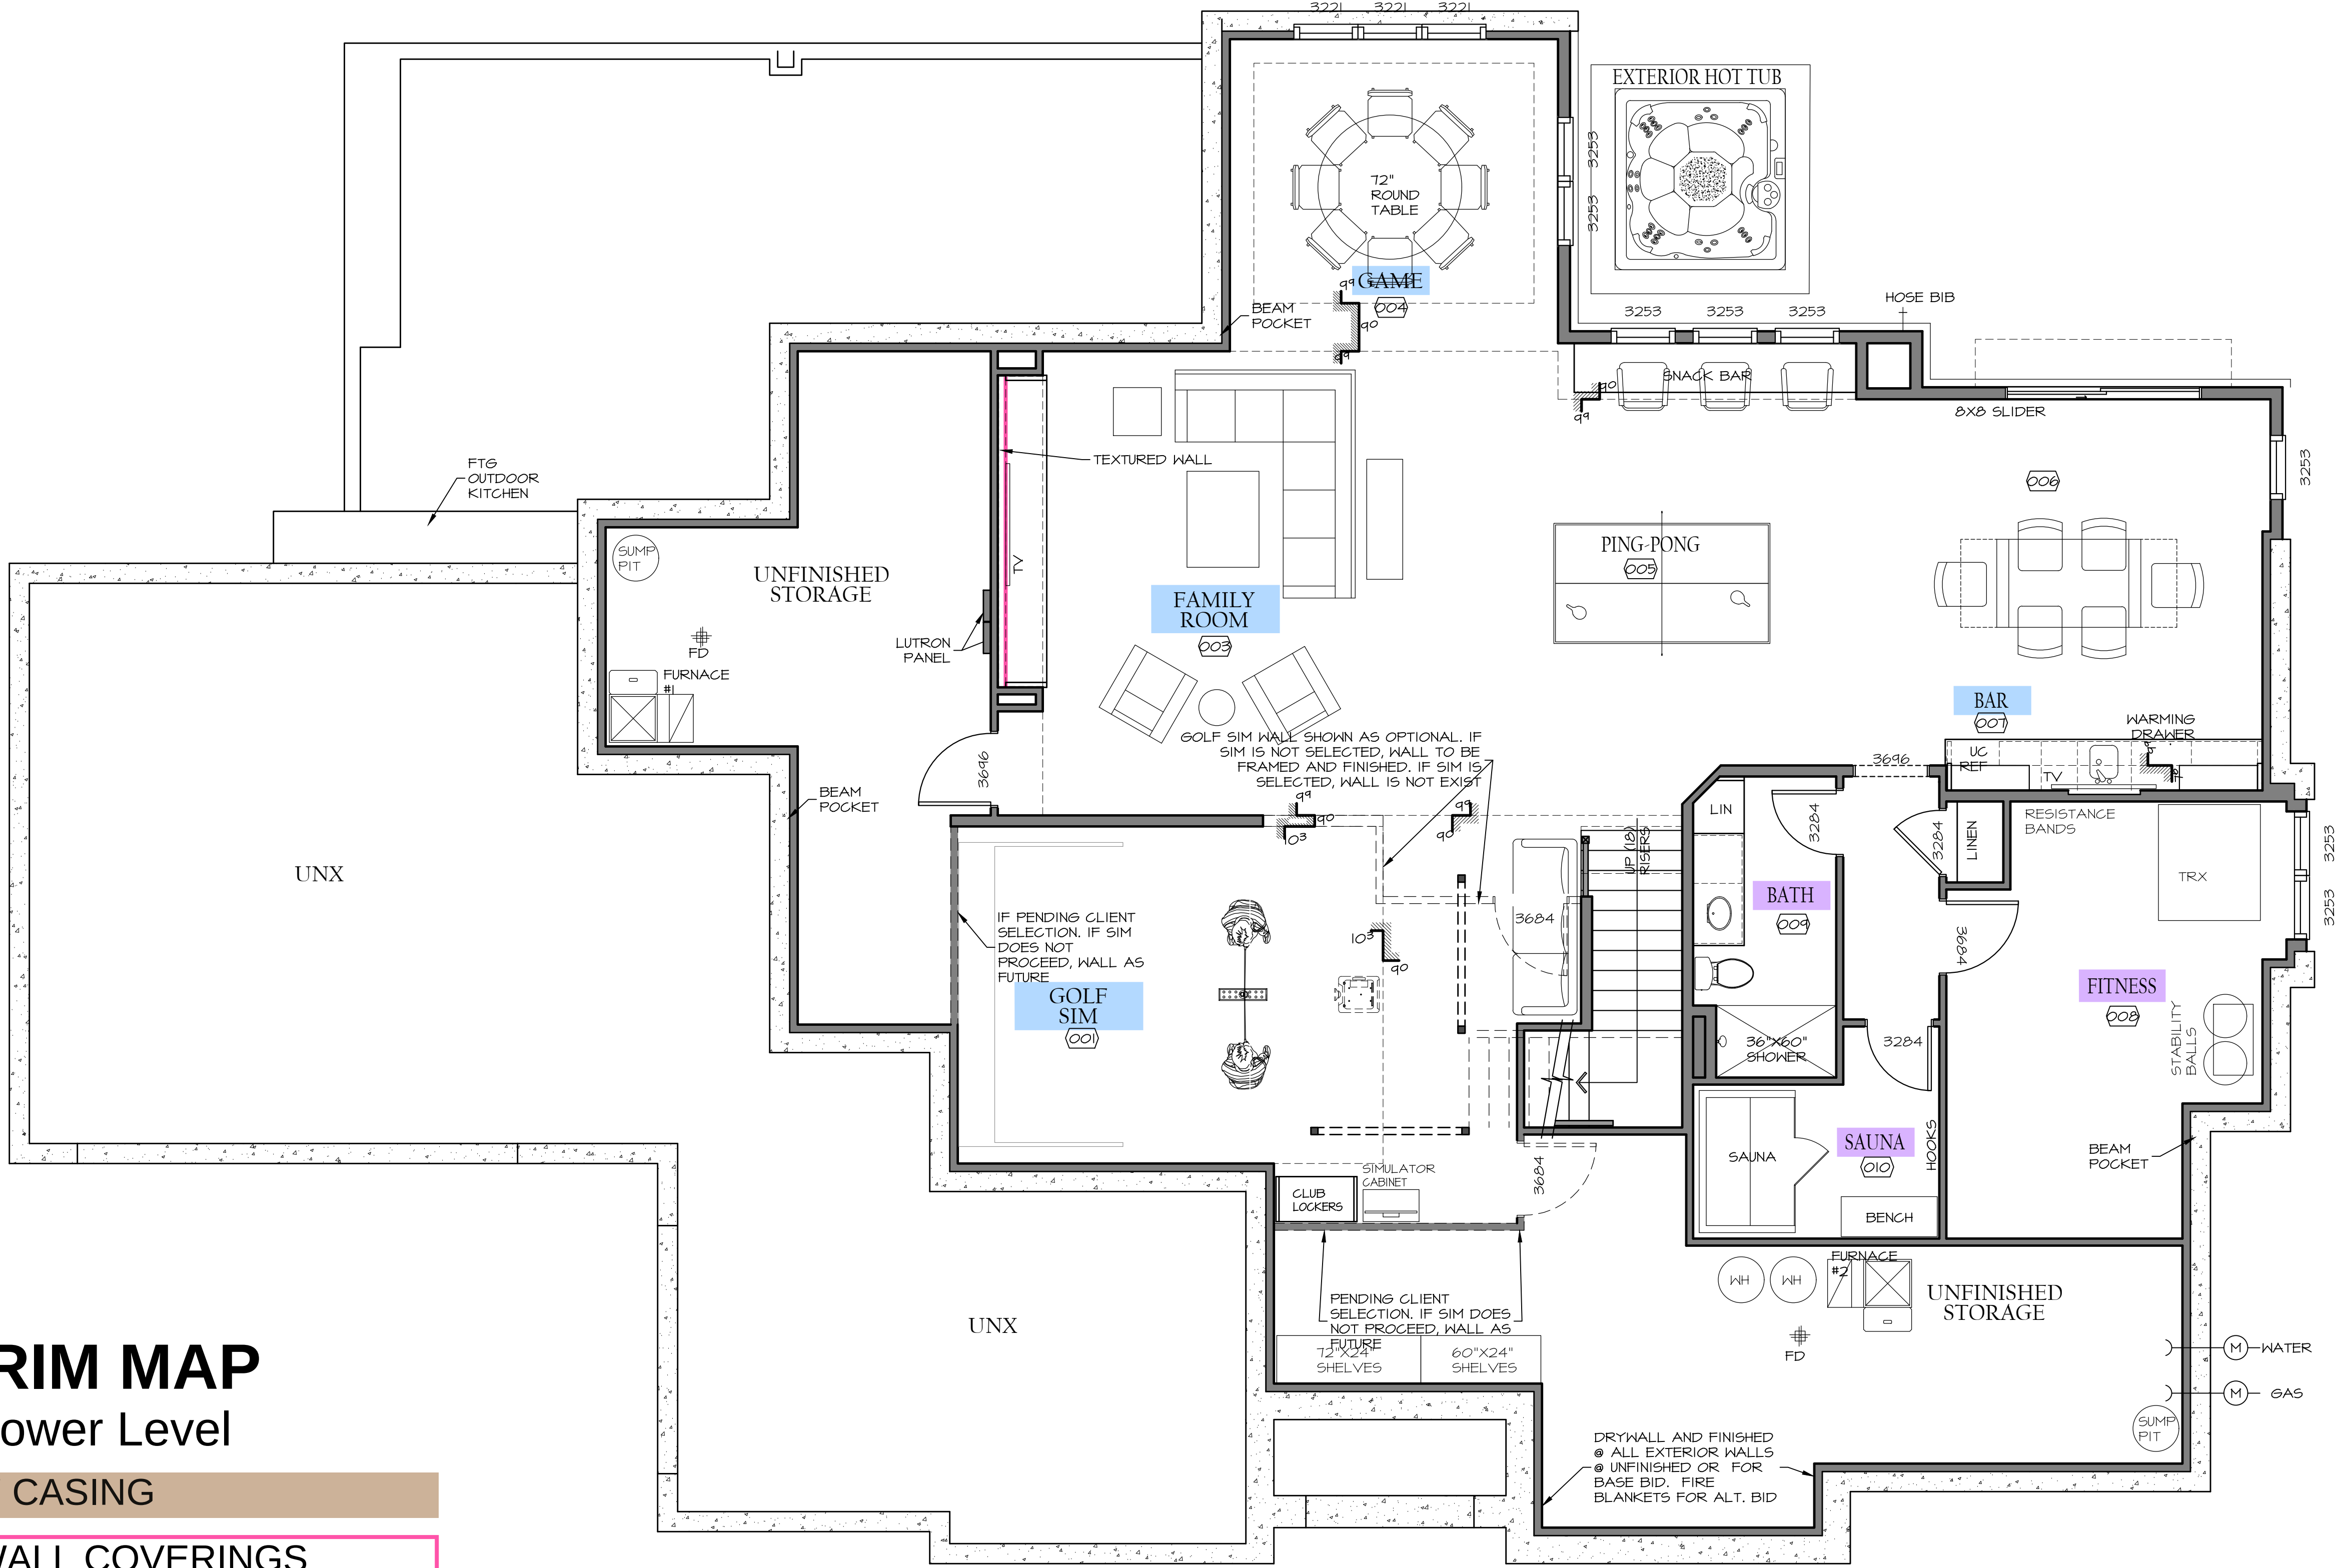

LOWER LEVEL

1/4" = 1'-0"

SQUARE FOOTAGES

LOWER LEVEL	SQ. FT.
MECHANICAL / STORAGE	711

CROCKETT LOT22
RESIDENCE
1702 SOUTH 150 AVE. OMAHA, NEBRASKA 68144

MCNEIL
COMPANY
4666 South 132nd Street
Omaha, NE 68137
402-333-1462
mcneilcompany.com

PLAN DATE 07/17/2026	
REV.	DATE
MEETING	03/18/26
HEARTWOOD	05/06/26
PRELIM BID	07/17/26


JOB NUMBER 15-2510
DESCRIPTION LOWER LEVEL FLOOR PLAN
PLAN SHEET F1.01

© COPYRIGHT
MCNEIL COMPANY
THESE PLANS ARE SPECIFICALLY
DESIGNED FOR CONSTRUCTION BY
MCNEIL COMPANY AND ARE
INTENDED FOR NO OTHER PURPOSE.
DUPLICATION OF THESE PLANS IN
PART OR WHOLE WITHOUT WRITTEN
CONSENT FROM MCNEIL COMPANY
IS PROHIBITED.

TRIM MAP

Main Level

3" CASING
WALL COVERINGS
4" BASE
6" BASE
8" BASE
3" CROWN
6" CROWN

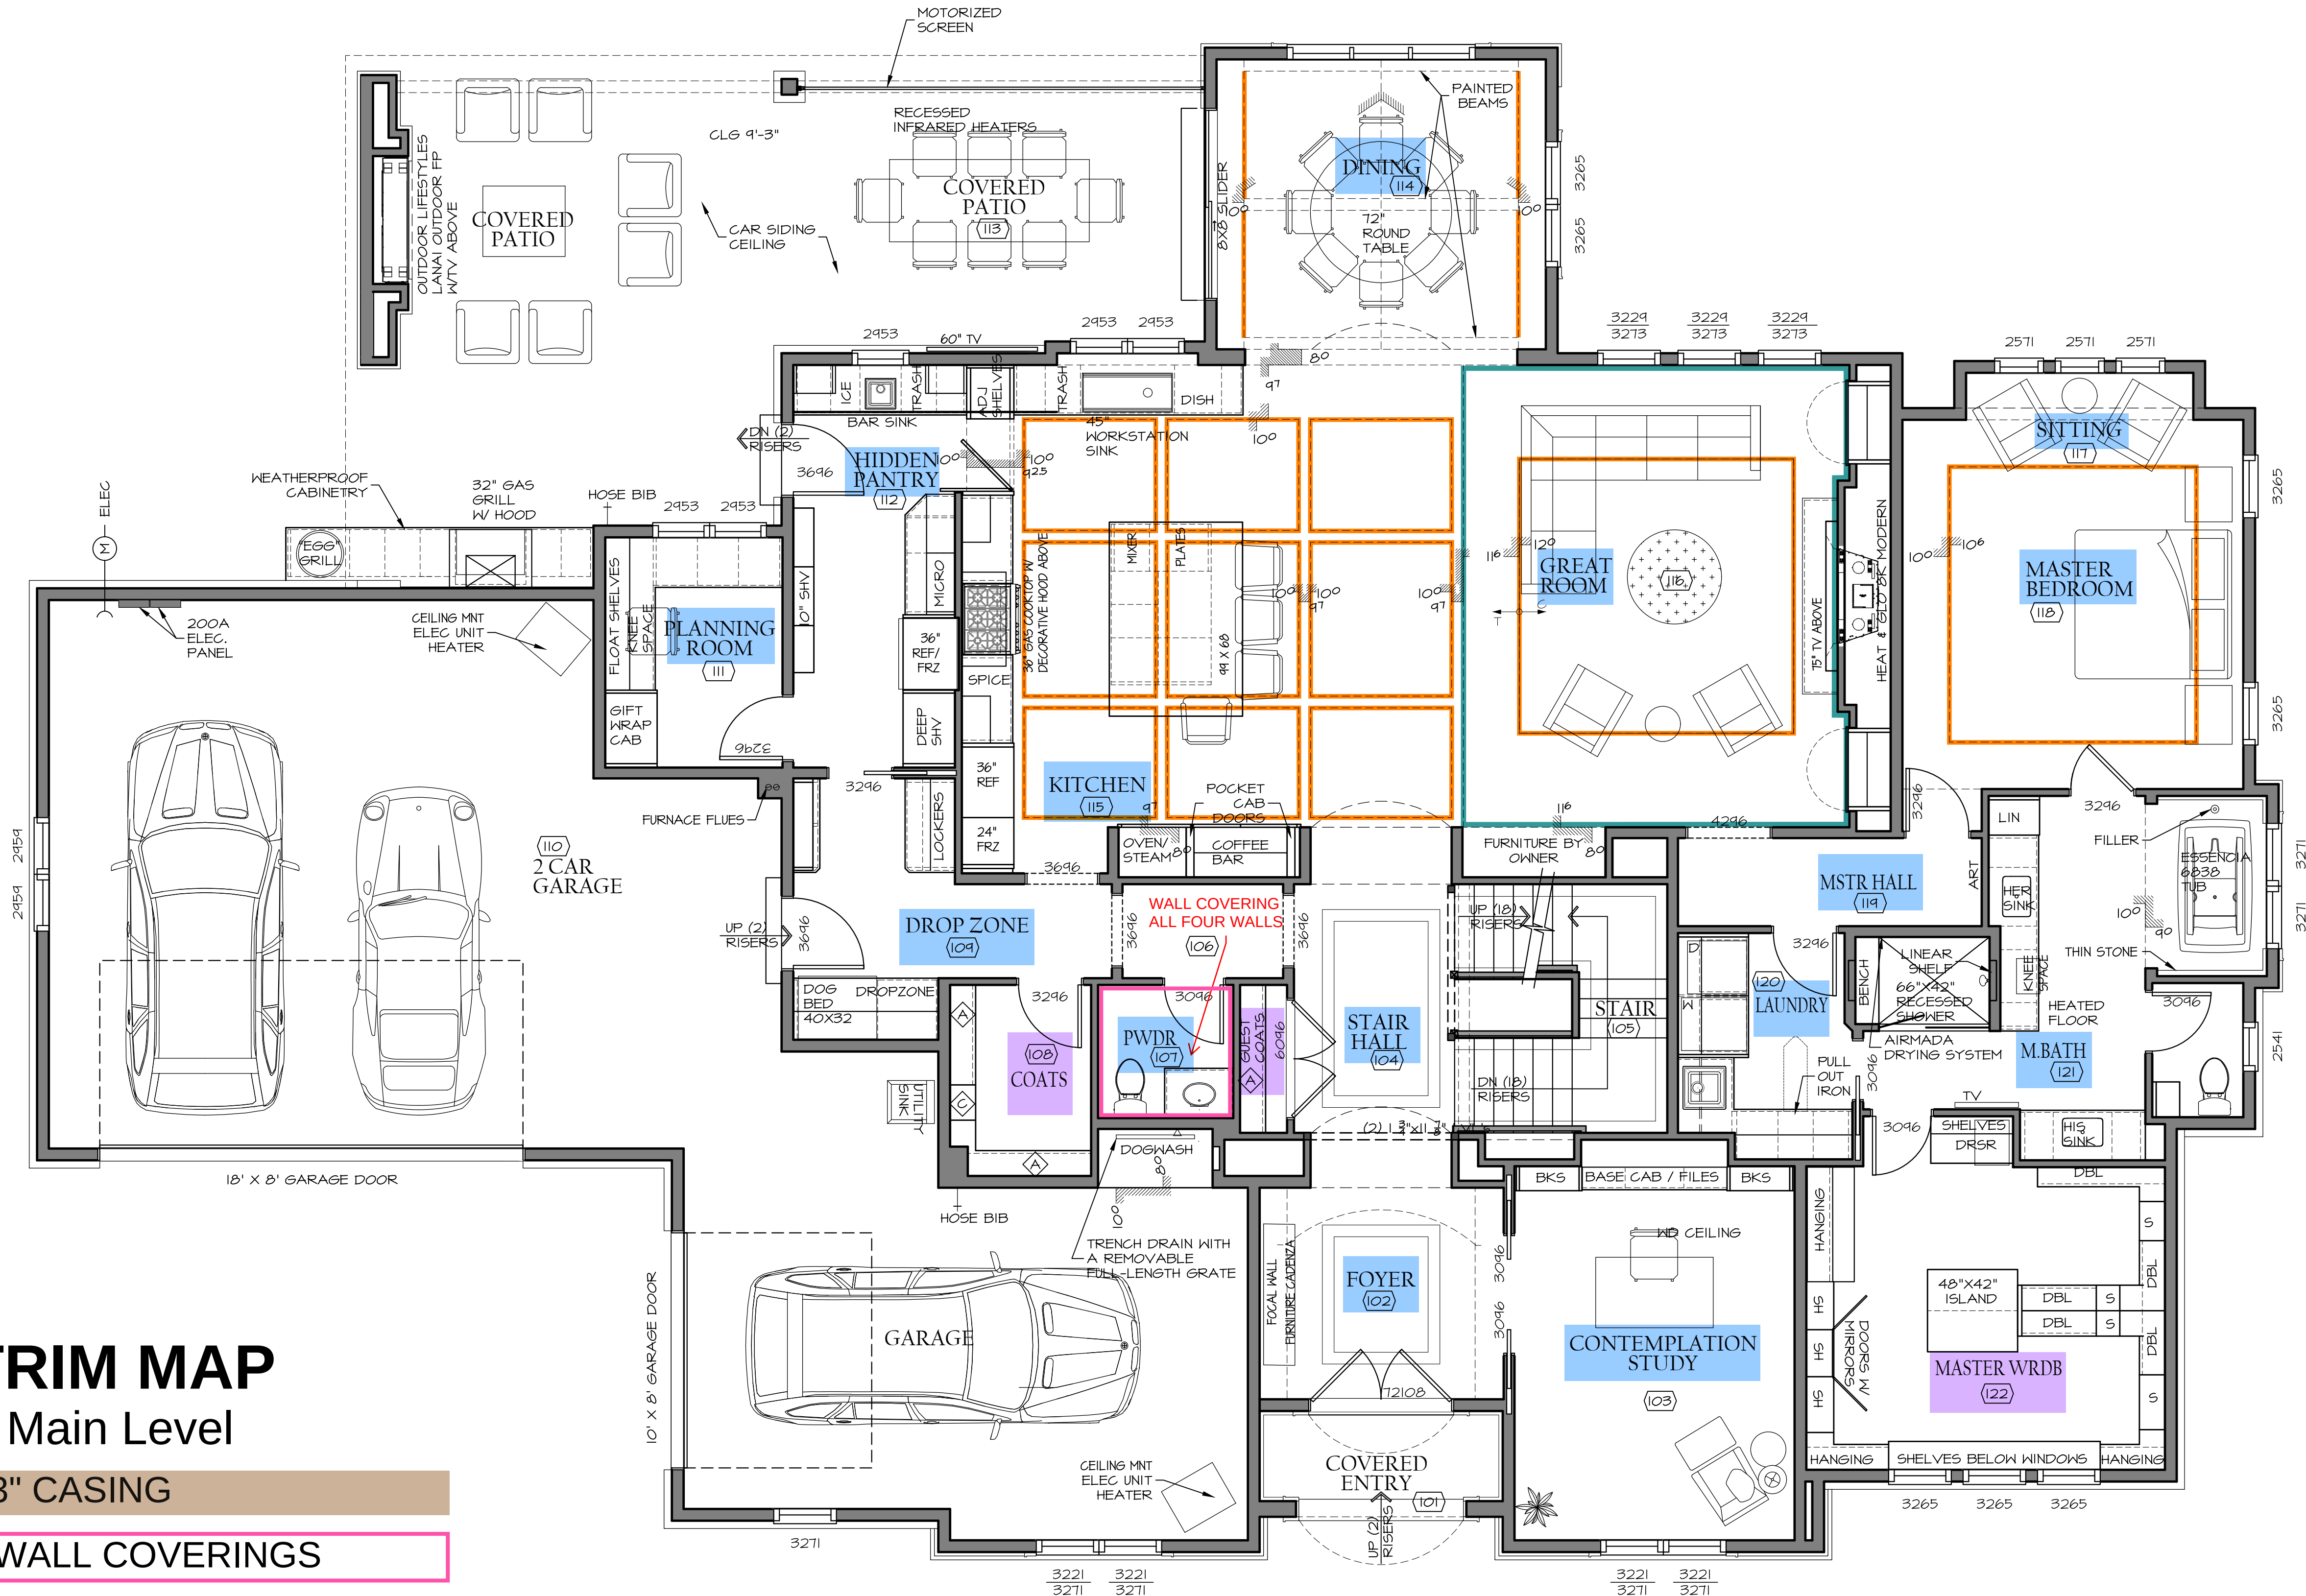

MAIN LEVEL

1/4" = 1'-0"

SQUARE FOOTAGES

	SQ FT
LOWER LEVEL	2108
MAIN LEVEL	2460
UPPER LEVEL	1661
TOTAL	6729
GARAGE	1121

CROCKETT LOT22
RESIDENCE

1702 SOUTH 150 AVE. OMAHA, NEBRASKA 68144



MCNEIL COMPANY
4666 South 132nd Street
Omaha, NE 68137
402-333-1462
mcneilcompany.com

PLAN DATE	07/17/2026
REV.	DATE
MEETING	03/18/26
HEARTWOOD	05/06/26
PRELIM BID	07/17/26


JOB NUMBER	15-2510
DESCRIPTION	MAIN LEVEL FLOOR PLAN
PLAN SHEET	F1.02

© COPYRIGHT
MCNEIL COMPANY
THESE PLANS ARE SPECIFICALLY
DESIGNED FOR CONSTRUCTION BY
MCNEIL COMPANY AND ARE
INTENDED FOR NO OTHER PURPOSE.
DUPLICATION OF THESE PLANS IN
PART OR WHOLE WITHOUT WRITTEN
CONSENT FROM MCNEIL COMPANY
IS PROHIBITED.


6" CROWN

 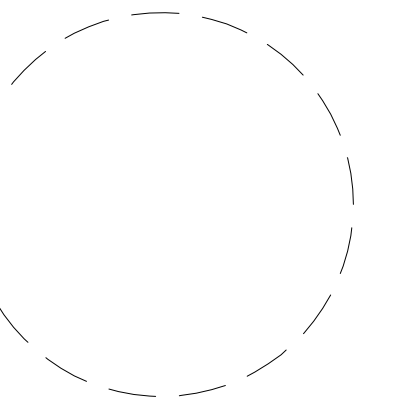[illegible]F1.03


© COPYRIGHT
MCNEIL COMPANY
THESE PLANS ARE SPECIFICALLY
DESIGNED FOR CONSTRUCTION BY
MCNEIL COMPANY AND ARE
NOT TO BE USED FOR ANY OTHER PURPOSE
WITHOUT THE WRITTEN PERMISSION OF
MCNEIL COMPANY. REPRODUCTION OR
TRANSMISSION OF THESE PLANS IN
ANY FORM OR BY ANY MEANS, ELECTRONIC
OR MECHANICAL, INCLUDING PHOTOCOPYING,
RECORDING, OR BY ANY INFORMATION
STORAGE AND RETRIEVAL SYSTEM, IS
STRICTLY PROHIBITED.

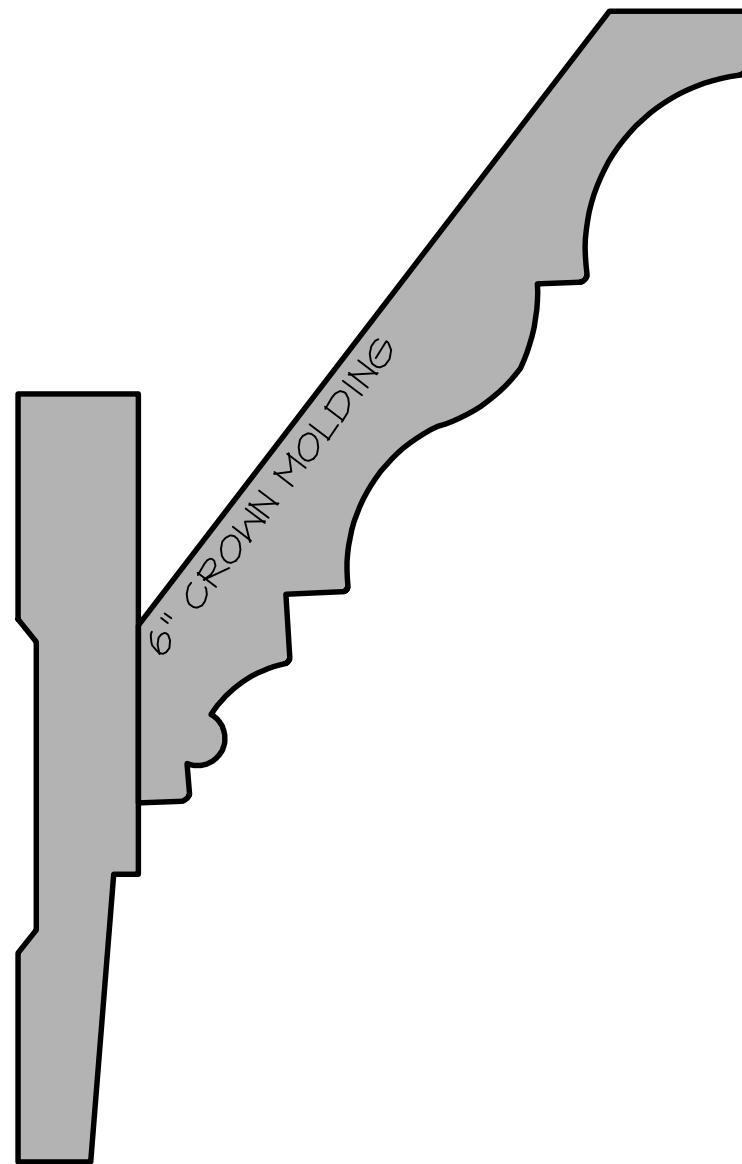


SER-061
3/4 x 5-3/16 WITH
SEB-099 (SIMILAR)
5/8 x 4

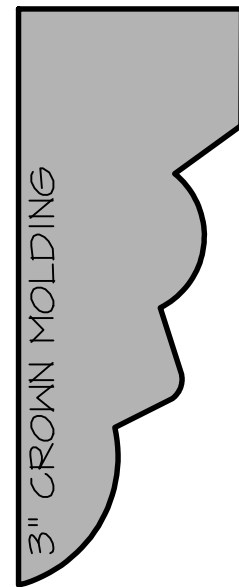


SEA-007
1-3/16 x 3

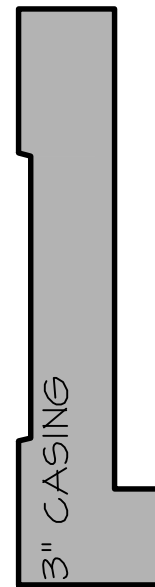


CASING
3/4 x 3

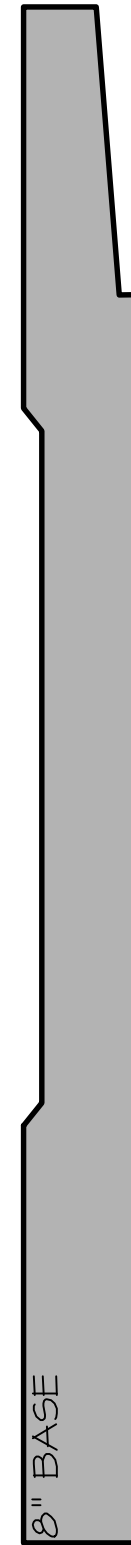

SEB-099
(SIMILAR)
5/8 x 8

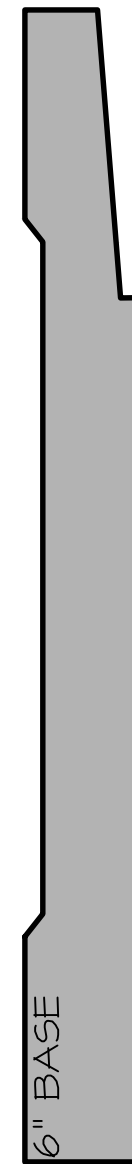

SEB-099
5/8 x 6

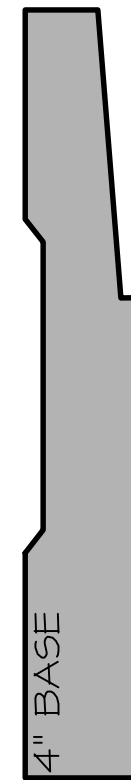

SEB-099
(SIMILAR)
5/8 x 4

ROOM TRIM PROFILES

FULL SCALE