

HOME PAGE: A0.01
PLOT DATE: 7/22/2026
D:\MCNEIL COMPANY DROPBOX\DESIGN INTERIM\MCNEIL DESIGN\RESIDENTIAL\15-2510 CROCKETT HEARTWOOD LOT22\FI FINISH PLANS.DWG

TRIM MAP

Lower Level


3" CASING

WALL COVERINGS

PAINTED 4" BASE & 3 1/2" CASING

PAINTED WD 6" BASE & 3 1/2" CASING

ALL INTERIOR DOORS TO BE PAINTED EXCEPT WHERE NOTED

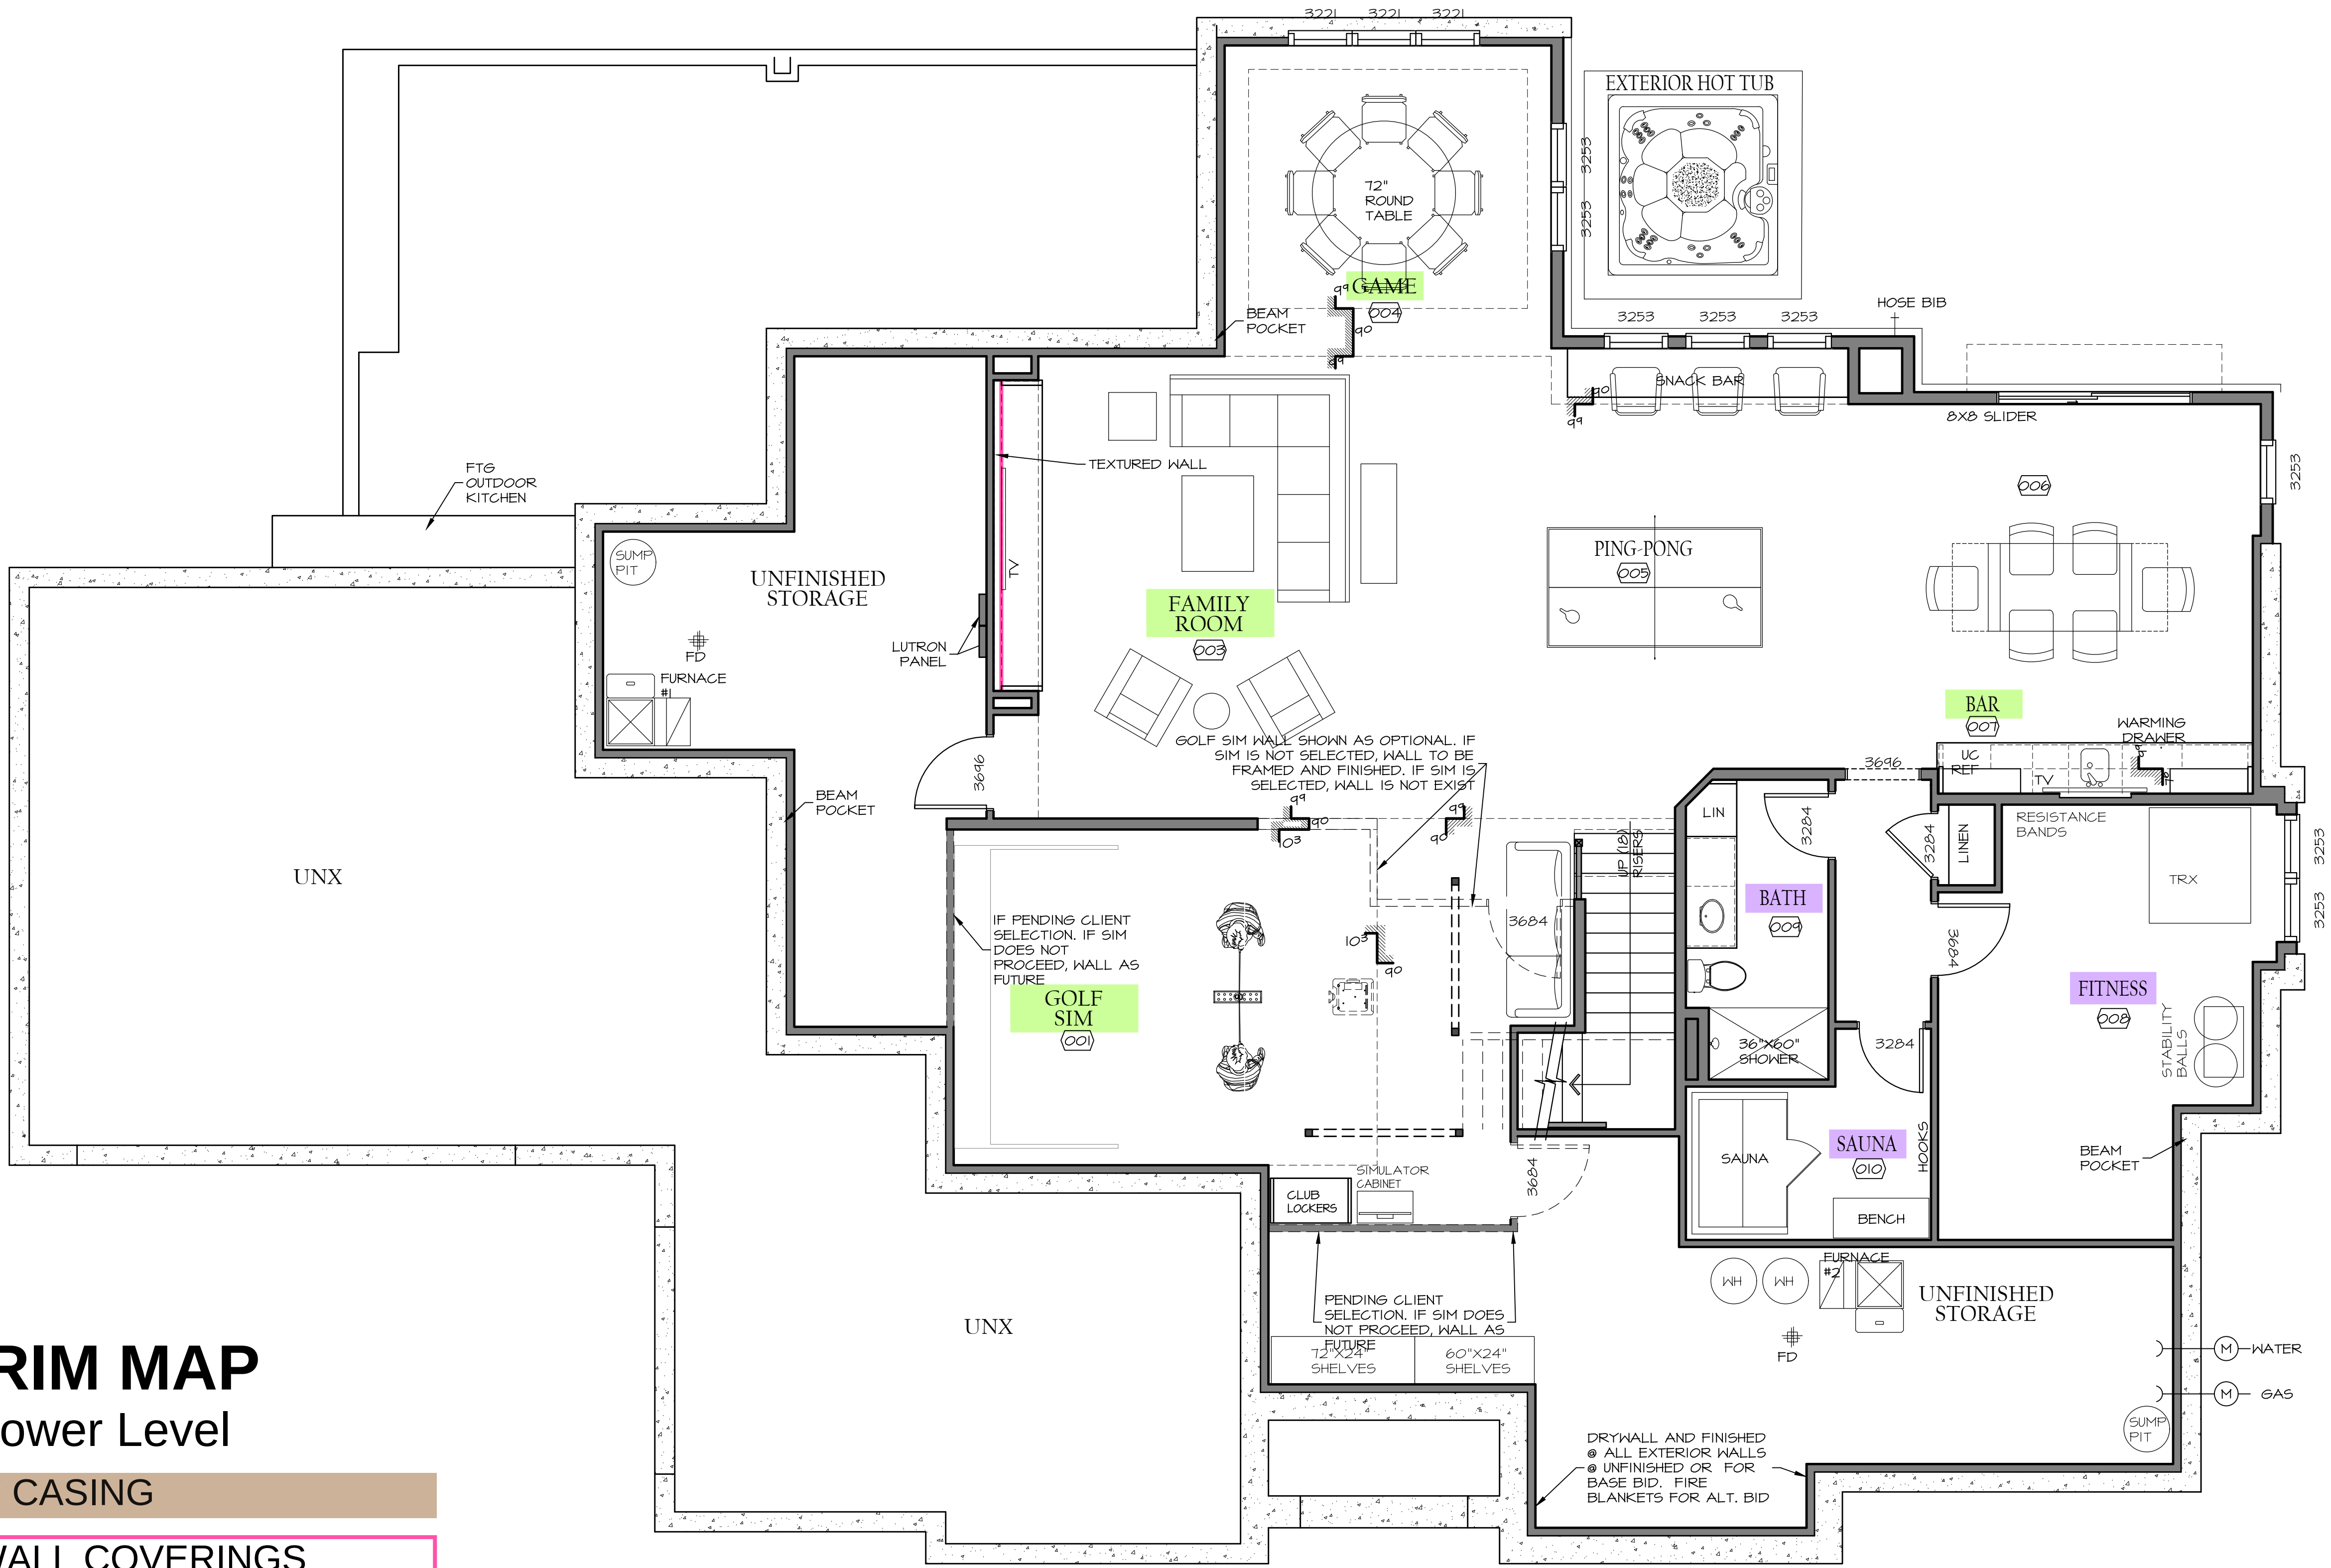


LOWER LEVEL
1/4" = 1'-0"

SQUARE FOOTAGES	
LOWER LEVEL	SQ. FT 2106
MECHANICAL / STORAGE	711

CROCKETT LOT22
RESIDENCE
1702 SOUTH 150 AVE. OMAHA, NEBRASKA 68144

MCNEIL COMPANY
4666 South 132nd Street
Omaha, NE 68137
402-333-1462
mcneilcompany.com

PLAN DATE	
07/17/2026	
REV.	DATE
MEETING	03/18/26
HEARTWOOD	05/06/26
PRELIM BID	07/17/26

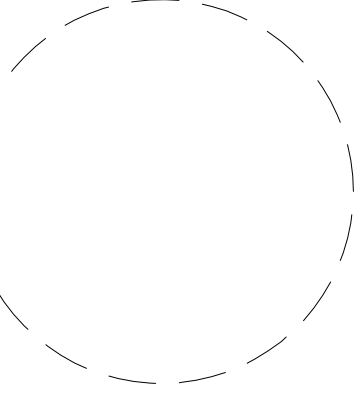

JOB NUMBER	
15-2510	
DESCRIPTION	
LOWER LEVEL FLOOR PLAN	
PLAN SHEET	
F1.01	

© COPYRIGHT
MCNEIL COMPANY
THESE PLANS ARE SPECIFICALLY
DESIGNED FOR CONSTRUCTION BY
MCNEIL COMPANY AND ARE
INTENDED FOR NO OTHER PURPOSE.
DUPLICATION OF THESE PLANS IN
PART OR WHOLE WITHOUT WRITTEN
CONSENT FROM MCNEIL COMPANY
IS PROHIBITED.

PLOT DATE: 7/22/2026
D:\MCNEIL COMPANY DROPBOX\DESIGN INTERIM\MCNEIL DESIGN\RESIDENTIAL\15-2510 CROCKETT HEARTWOOD LOT22\FI FINISH PLANS.DWG
HOME PAGE: A0.01



TRIM MAP

Main Level

- 3" CASING
- WALL COVERINGS
- PAINTED 4" BASE & 3 1/2" CASING
- PAINTED WD 6" BASE & 3 1/2" CASING
- PAINTED 8" BASE & 4" CASING
- 3" CROWN SEA-007
- 6" CROWN - SER-061

ALL INTERIOR DOORS TO BE PAINTED EXCEPT WHERE NOTED


4" CASING EXCEPT WHERE NOTED

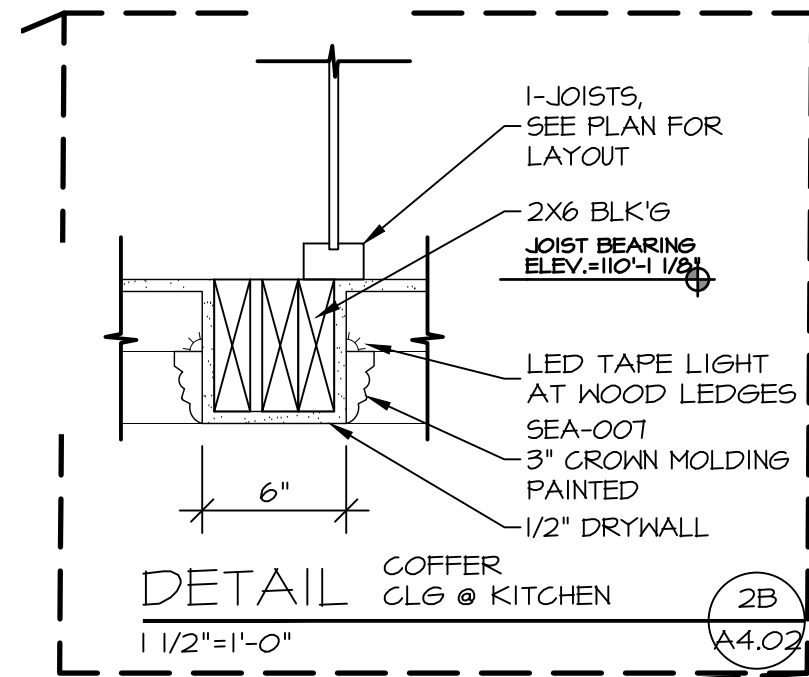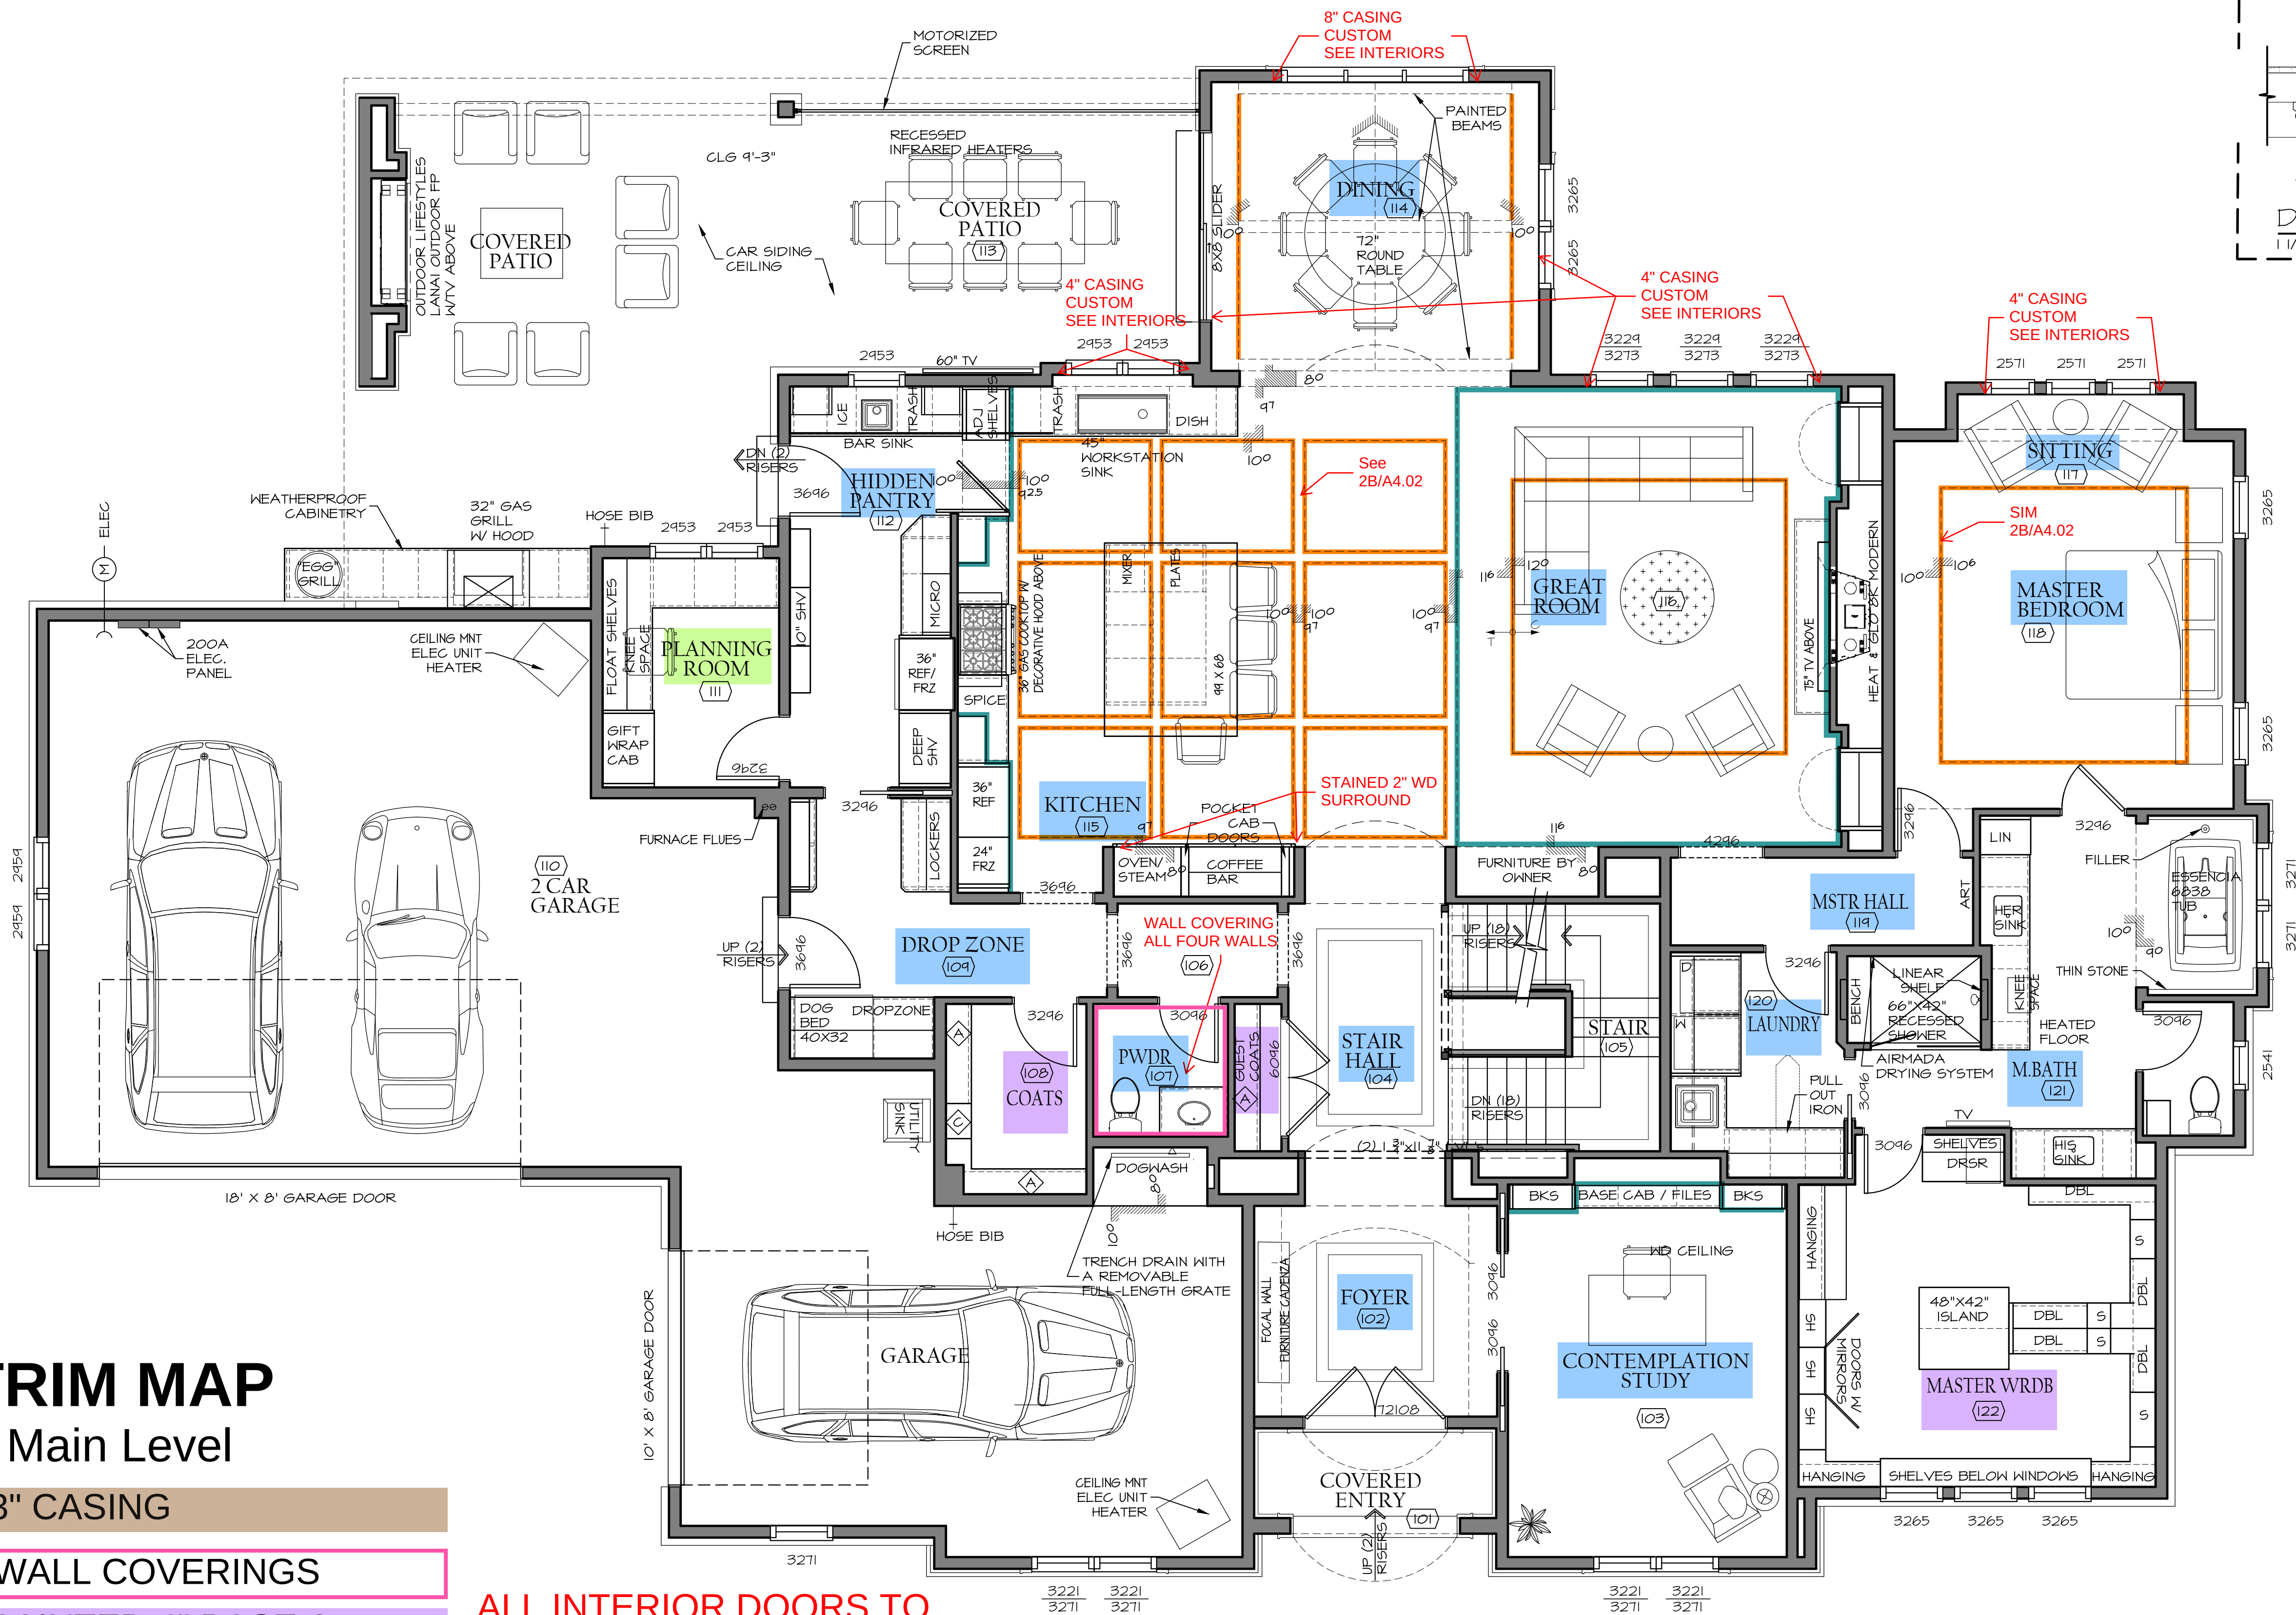

CROCKETT LOT22
RESIDENCE
1702 SOUTH 150 AVE. OMAHA, NEBRASKA 68144

MCNEIL COMPANY
4666 South 132nd Street
Omaha, NE 68137
402-333-1462
mcneilcompany.com

PLAN DATE	07/17/2026
REV.	DATE
MEETING	03/18/26
HEARTWOOD	05/06/26
PRELIM BID	07/17/26

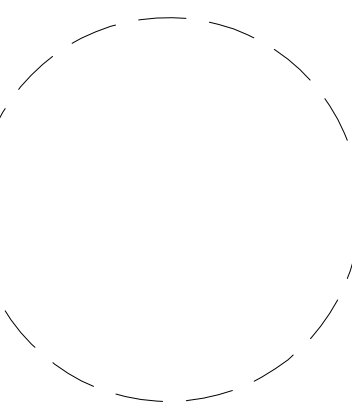

JOB NUMBER	15-2510
DESCRIPTION	MAIN LEVEL FLOOR PLAN
PLAN SHEET	F1.02

© COPYRIGHT
MCNEIL COMPANY
THESE PLANS ARE SPECIFICALLY
DESIGNED FOR CONSTRUCTION BY
MCNEIL COMPANY AND ARE
INTENDED FOR NO OTHER PURPOSE.
DUPLICATION OF THESE PLANS IN
PART OR WHOLE WITHOUT WRITTEN
CONSENT FROM MCNEIL COMPANY
IS PROHIBITED.

SQUARE FOOTAGES	SQ FT
LOWER LEVEL	2108
MAIN LEVEL	2460
UPPER LEVEL	1661
TOTAL	6729
GARAGE	1121

MAIN LEVEL
1/4" = 1'-0"



PAINTED WD 6" BASE &
3 1/2" CASING

1/4" = 1'-0"



PLAN DATE 07/17/2026	
REV.	DATE
MEETING	03/18/26
HEARTWOOD	05/06/26
PRELIM BID	07/17/26

JOB NUMBER
15-2510
DESCRIPTION
SECOND LEVEL FLOOR PLAN
PLAN SHEET
F1.03

© COPYRIGHT
MCNEIL COMPANY
THESE PLANS ARE SPECIFICALLY
DESIGNED FOR CONSTRUCTION BY
MCNEIL COMPANY AND ARE
INTENDED FOR NO OTHER PURPOSE.
REPLICATION OF THESE PLANS IN
PART OR WHOLE WITHOUT WRITTEN
CONSENT FROM MCNEIL COMPANY
IS PROHIBITED.



MCNEIL
COMPANY
 4666 South 132nd Street
 Omaha, NE 68137
 402-333-1462
mcneilcompany.com

CROCKETT LOT22
RESIDENCE

1100