


PLOT DATE: 1/17/2026
D:\MCNEIL COMPANY DROPBOX\KENT RASMUSSEN\McNEIL DESIGN\RESIDENTIAL\15-2510 CROCKETT HEARTWOOD LOT22\AI PLANS.DWG
HOME PAGE: A0.01


INT. CONCRETE TAKEOFF

Description	Quantity	Unit
Garage Slab on Grade	1,033.97	sf
LL Slab on Grade	2,789.60	sf

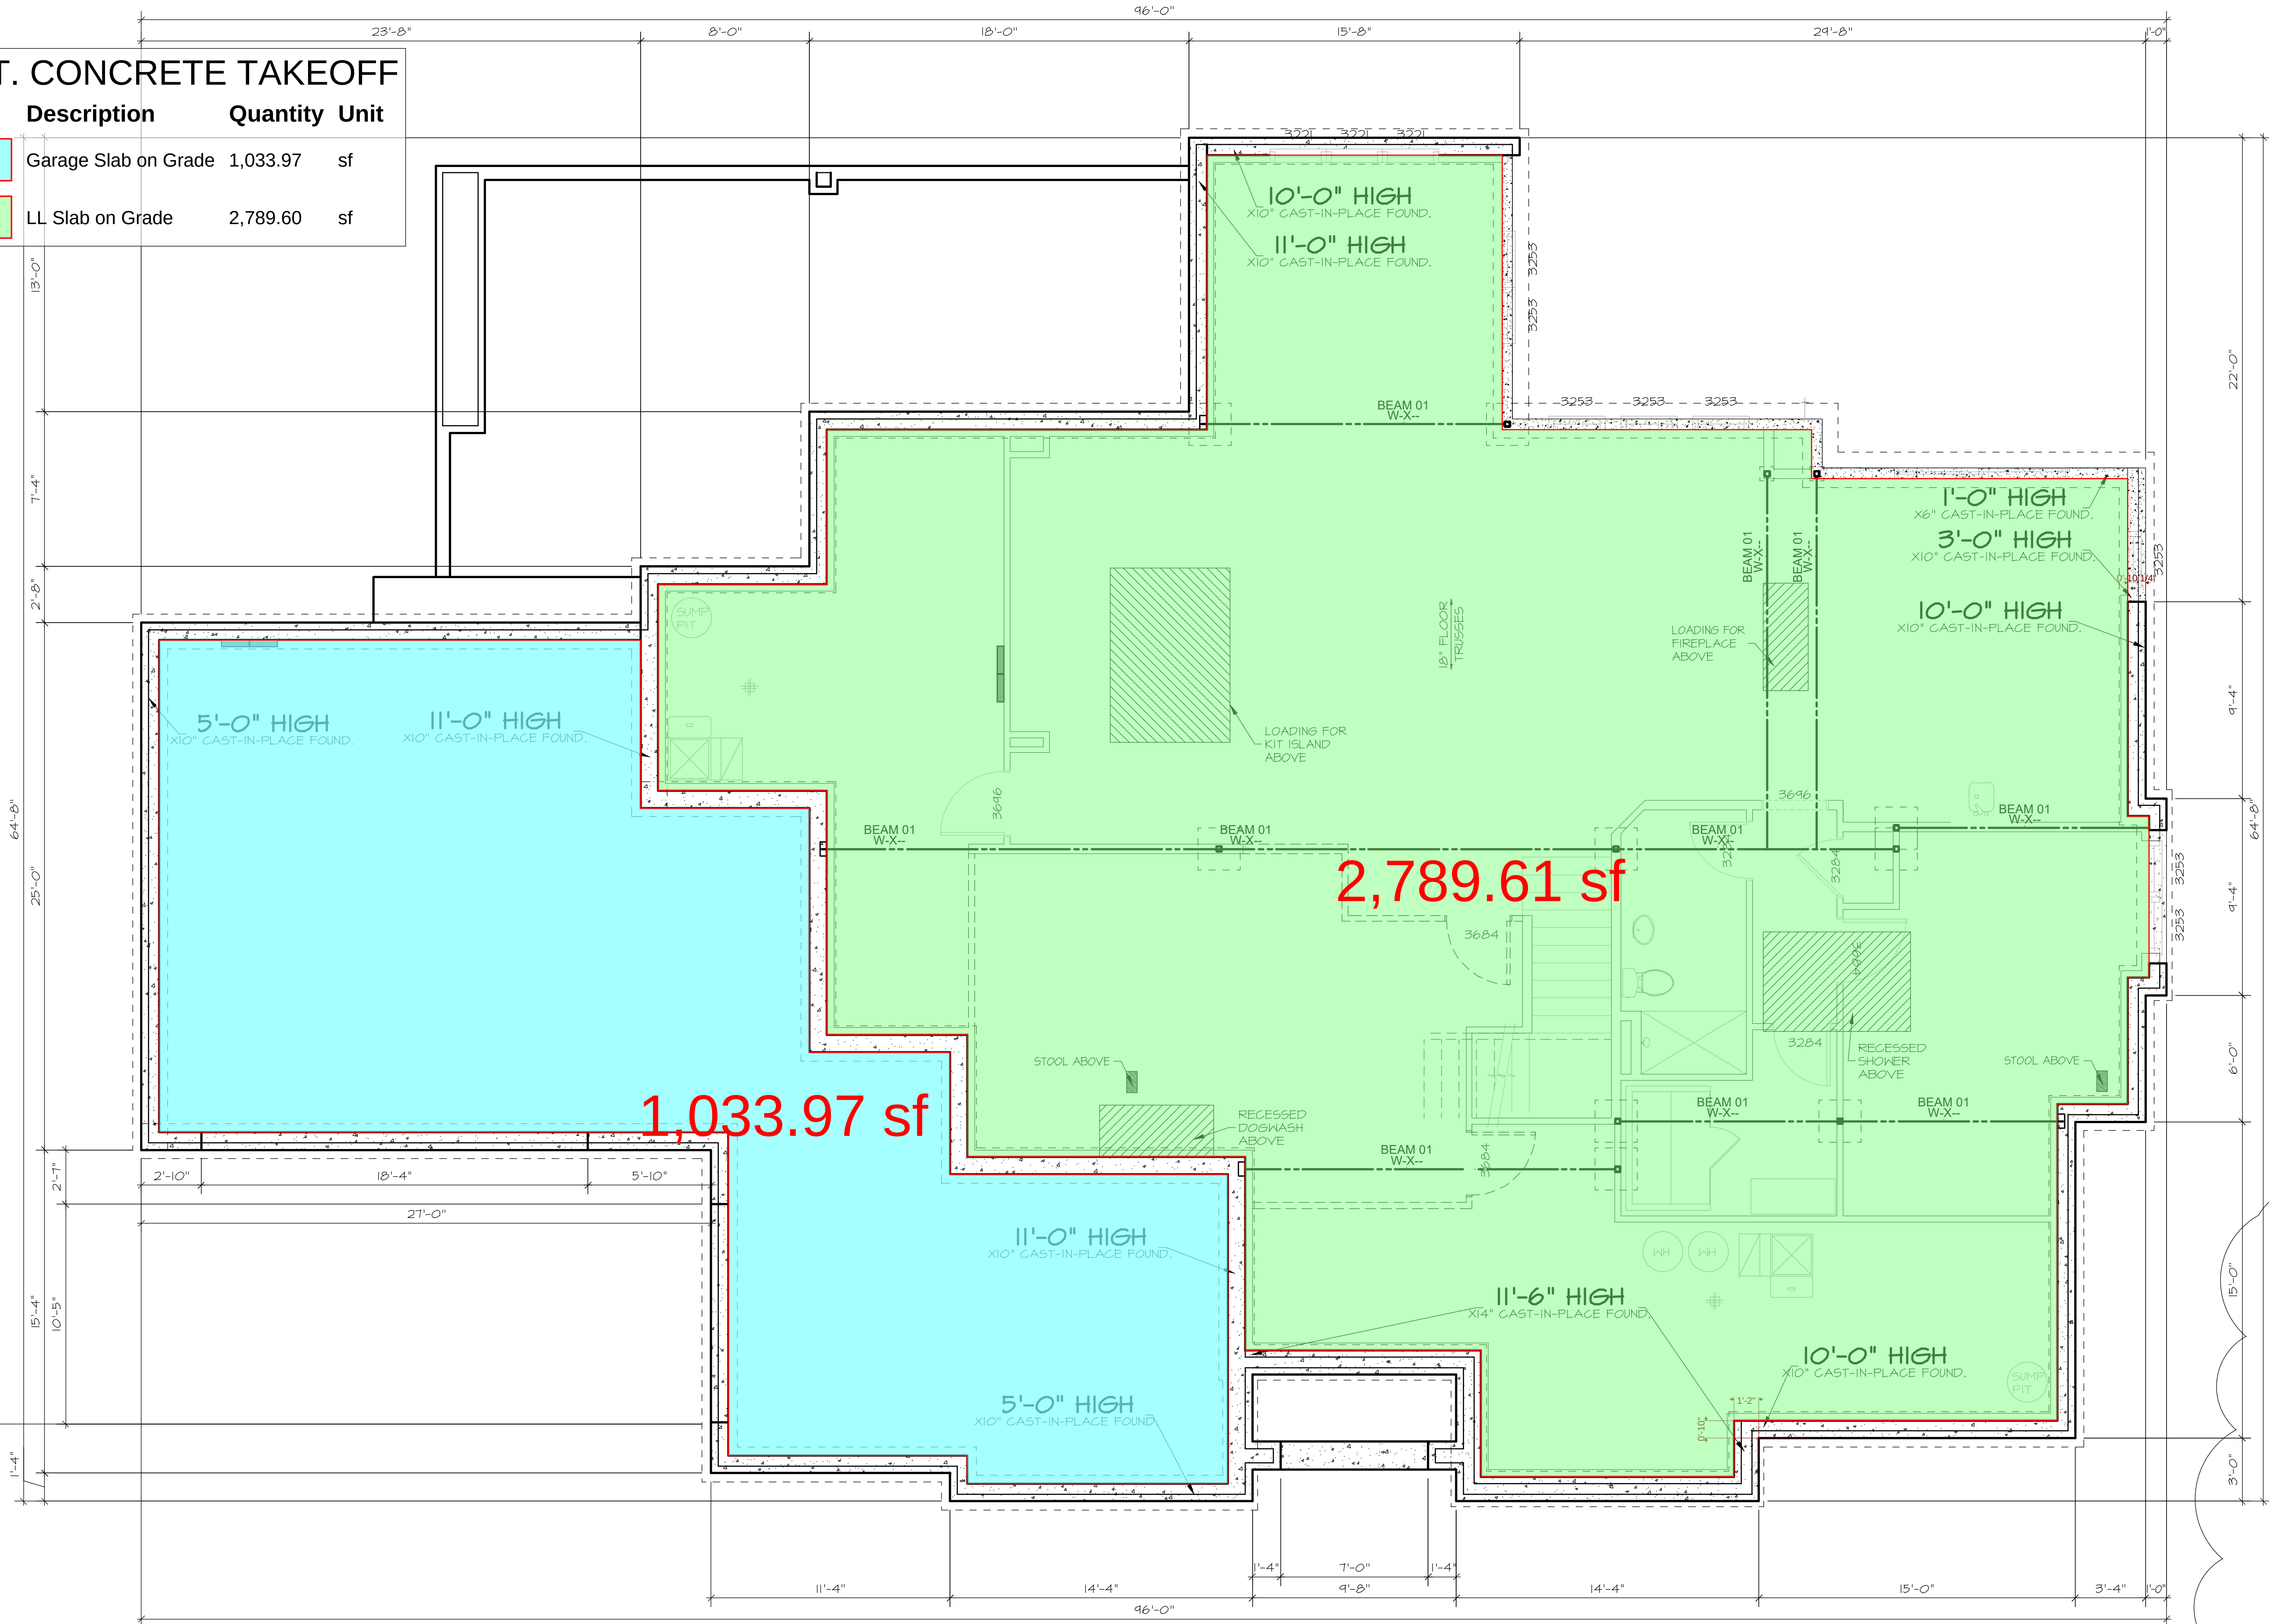

FOUNDATION PLAN

1/4" = 1'-0"

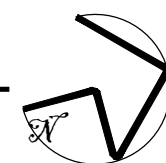

STRUCTURAL HEADERS:

- H-1 (2) 2X8 MIN.
- H-2 (2) 2X10 MIN.
- H-3 (2) 1 3/4" X 11 7/8" LVL'S MIN.
- H-4 (2) 1 3/4" X 14" LVL'S MIN.
- H-5 (2) 1 3/4" X 16" LVL'S MIN.

HEADERS WITHOUT NOTE ARE MIN. DOUBLE 2X6. PROVIDE 2X6 TOP AND BOTTOM PLATE FOR ALL HEADERS AND (1) JACK STUD AND (1) FULL HEIGHT KING STUD AT EACH JAMB.

LINTEL SUPPORT:

- GALVANIZED L-4X4X5/16" BRICK LEDGER ANGLE W/ 8" BEARING AT EACH END.
- GALVANIZED L-6X4X5/16" (LONG LEG VERTICAL) BRICK LEDGER ANGLE W/ 8" BEARING AT EACH END.
- GALVANIZED L-7X4X3/8" (LONG LEG VERTICAL) BRICK LEDGER ANGLE W/ 12" BEARING AT EACH END.
- GALVANIZED L-6X4X5/16" (LONG LEG VERTICAL) BRICK LEDGER ANGLE W/ PAIRS OF SIMPSON SD5-25000 WOOD SCREWS AT 3" GAGE AT 16" O.C.

FOOTING SCHEDULE

PAD FOOTINGS (LXWXD)	RE-REINFORCING
F-1 3'-0"X3'-0"X8"	4 - #4 BARS @ 3/4" O.C. E.N. @ BOT
F-2 4'-0"X4'-0"X8"	5 - #4 BARS @ 10 3/8" O.C. E.N. @ BOT
WALL FOOTINGS (LXWXD)	RE-REINFORCING
WF-1 CONT.X1'-4"X8"	2 - #4 CONT. @ 9 1/2" O.C.
WF-2 CONT.X1'-8"X8"	3 - #4 CONT. @ 8 3/4" O.C.

CROCKETT LOT22
RESIDENCE

1702 SOUTH 150 AVE. OMAHA, NEBRASKA 68144

MCNEIL COMPANY
4666 South 132nd Street
Omaha, NE 68137
402-333-1462
mcneilcompany.com

PLAN DATE	01/17/2026
REV.	DATE
MEETING	03/18/26
HEARTWOOD	05/06/26
PRELIM BID	07/17/26

JOB NUMBER

15-2510

DESCRIPTION

FOUNDATION PLAN

PLAN SHEET

A1.01

© COPYRIGHT
MCNEIL COMPANY
THESE PLANS ARE SPECIFICALLY
DESIGNED FOR CONSTRUCTION BY
MCNEIL COMPANY AND ARE
INTENDED FOR NO OTHER PURPOSE.
DUPLICATION OF THESE PLANS IN
PART OR WHOLE WITHOUT WRITTEN
CONSENT FROM MCNEIL COMPANY
IS PROHIBITED.