




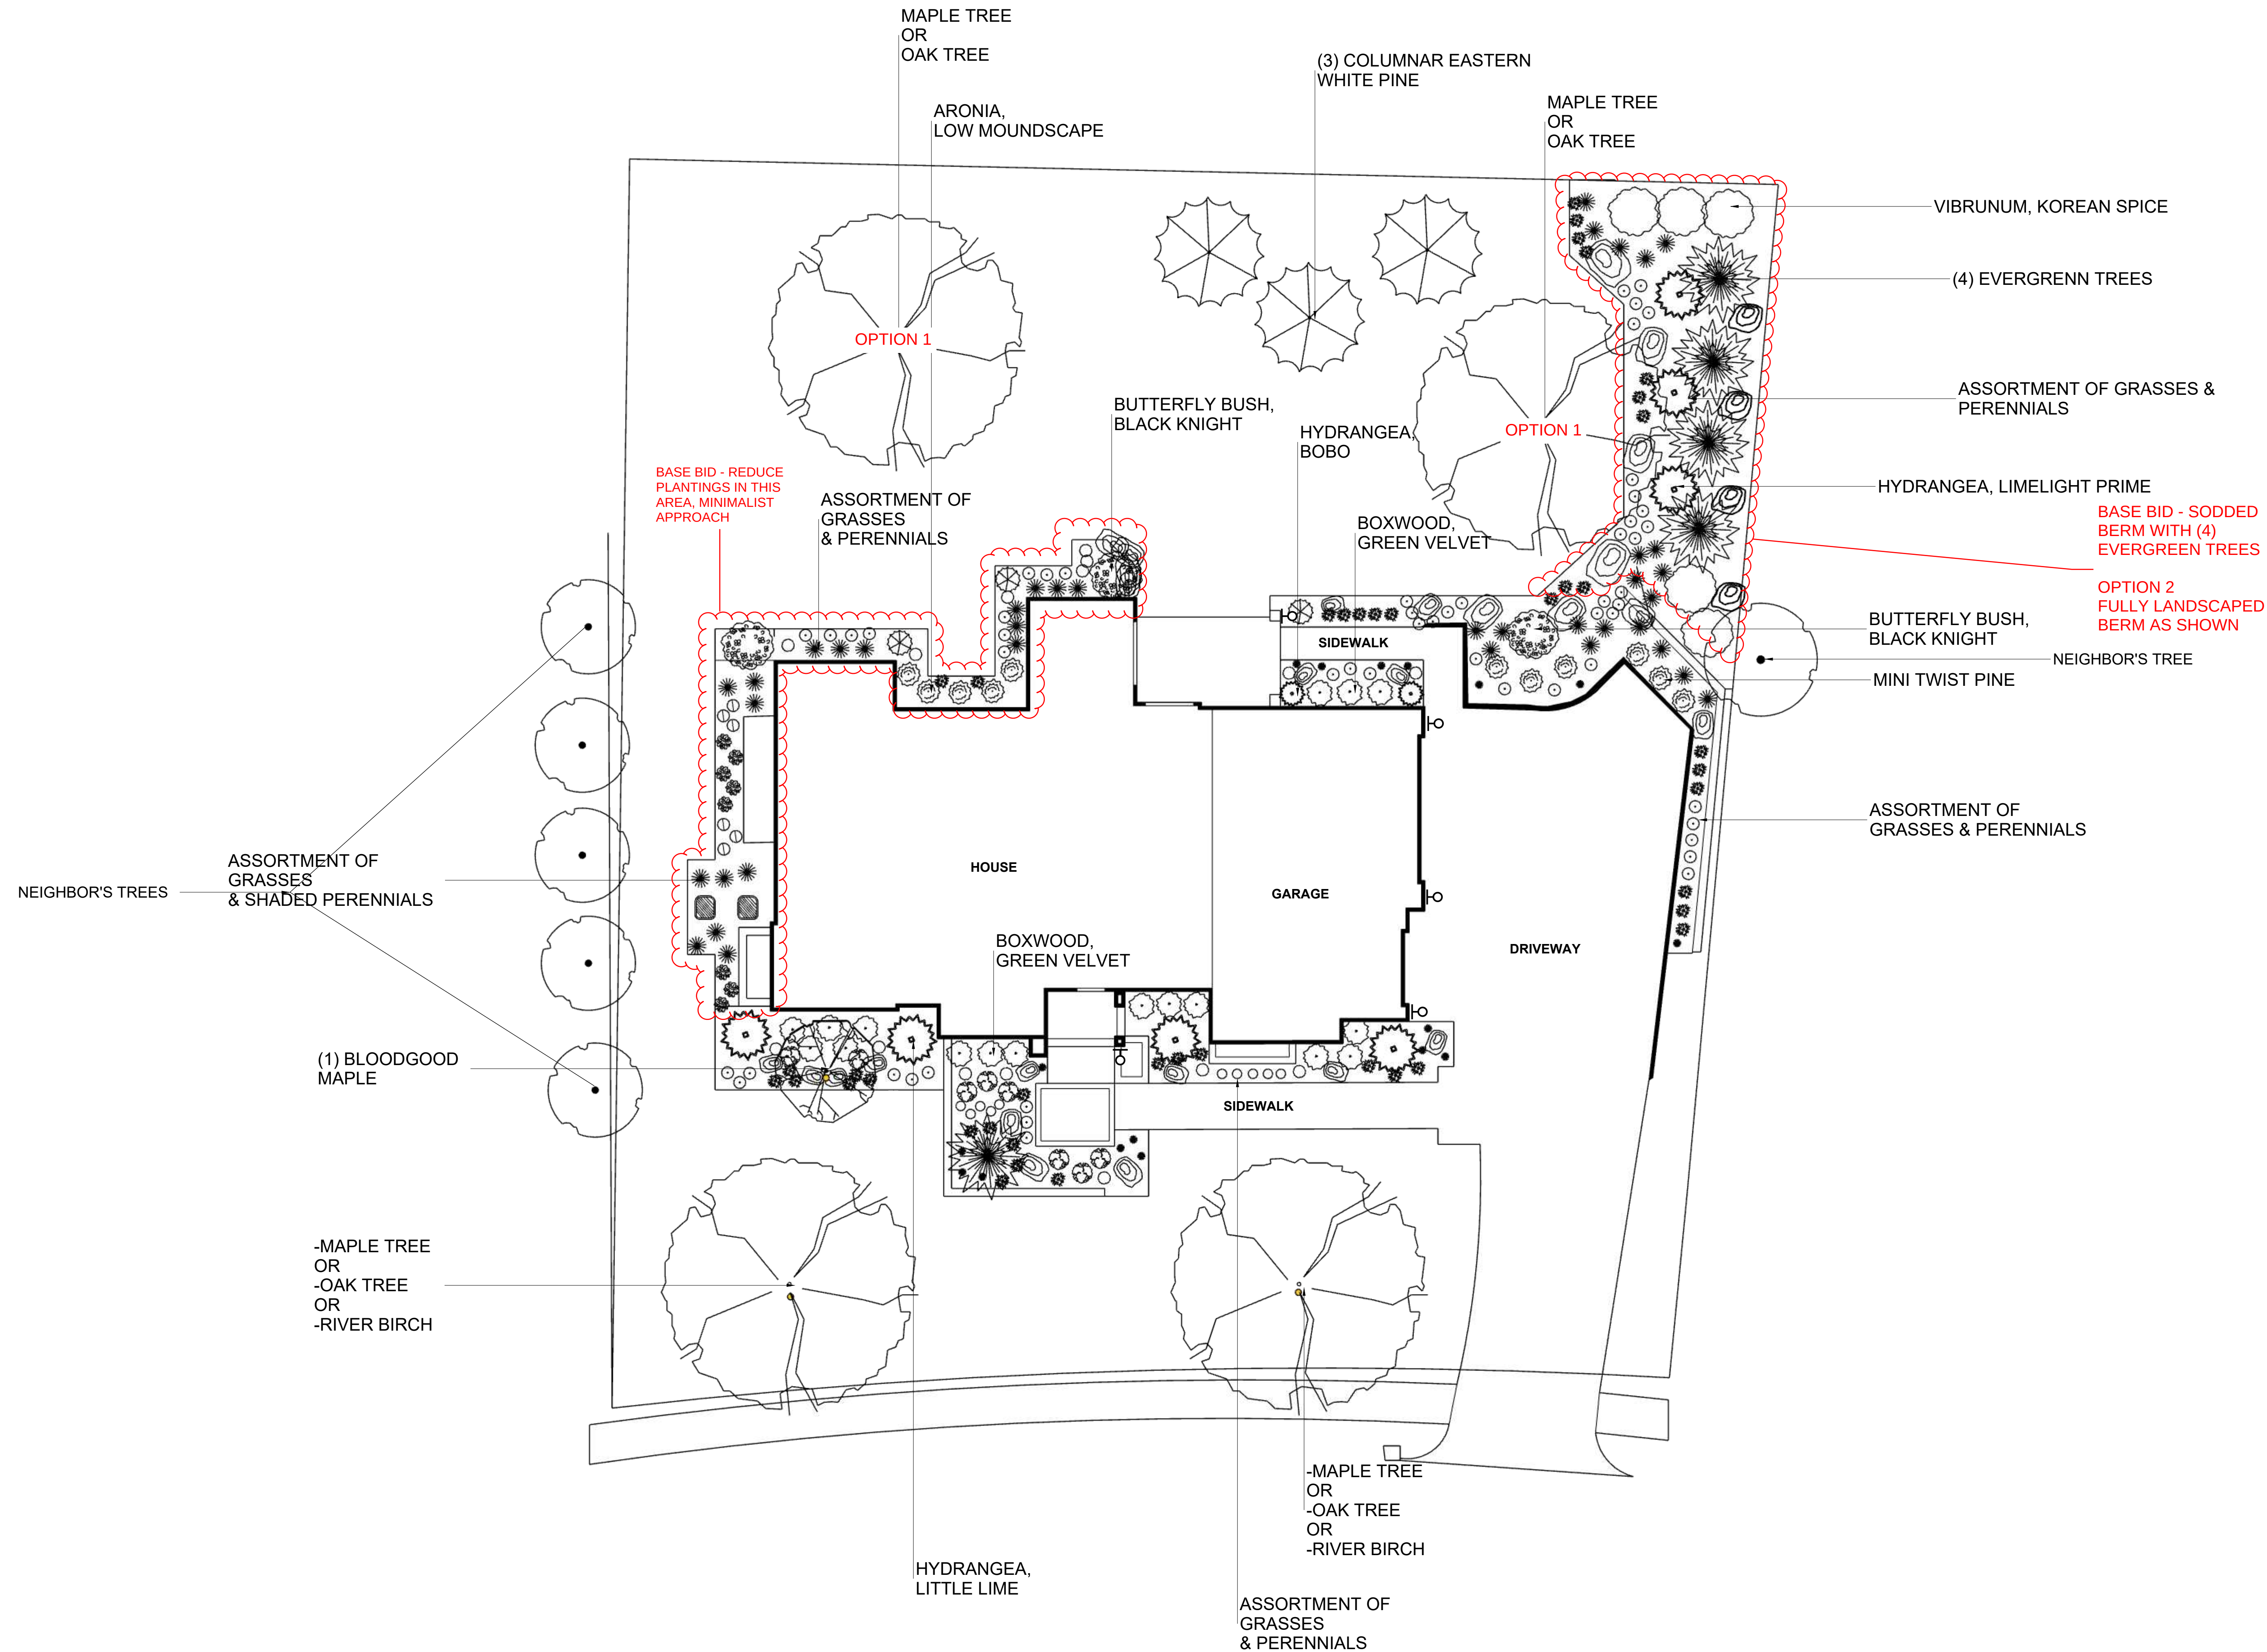

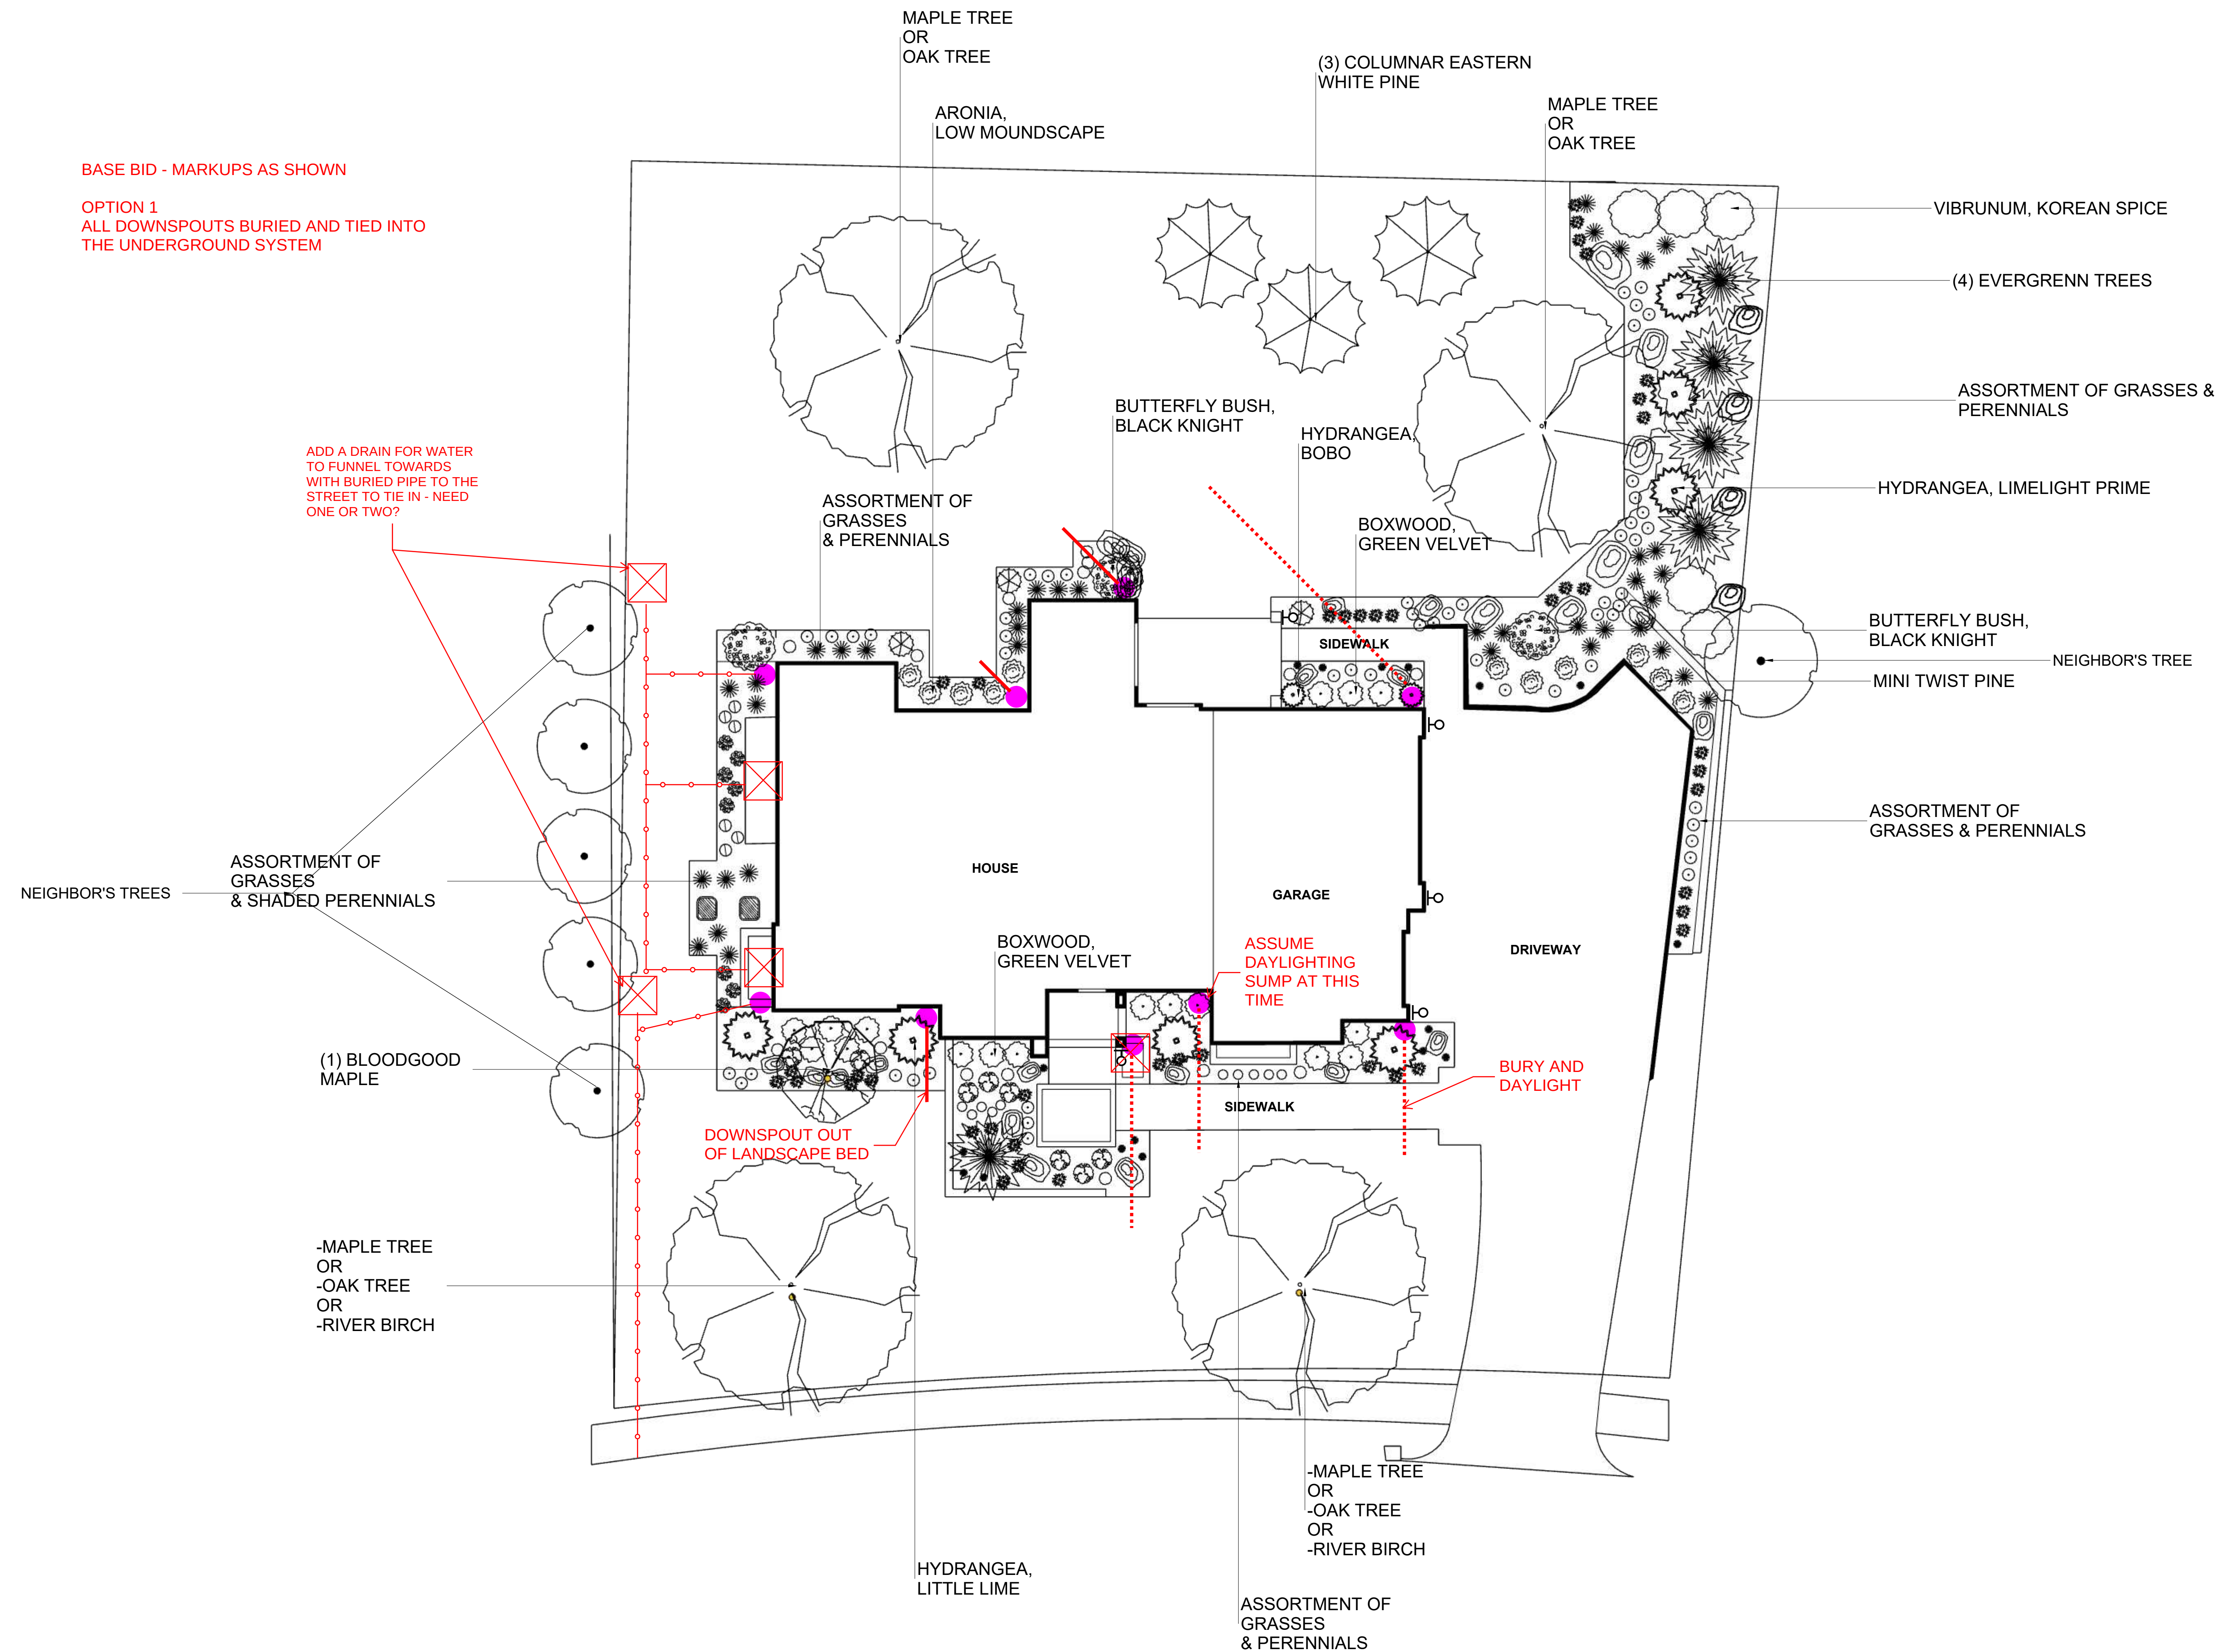

SCHACHNE RESIDENCE
13651 CUMING STREET
OMAHA, NE 68154

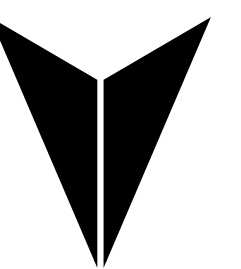



LANDSCAPE
OVERVIEW

PROJECT

PROJECT NO.
1.2

ISSUE

DRAWN BY
LULU

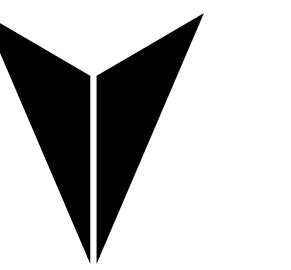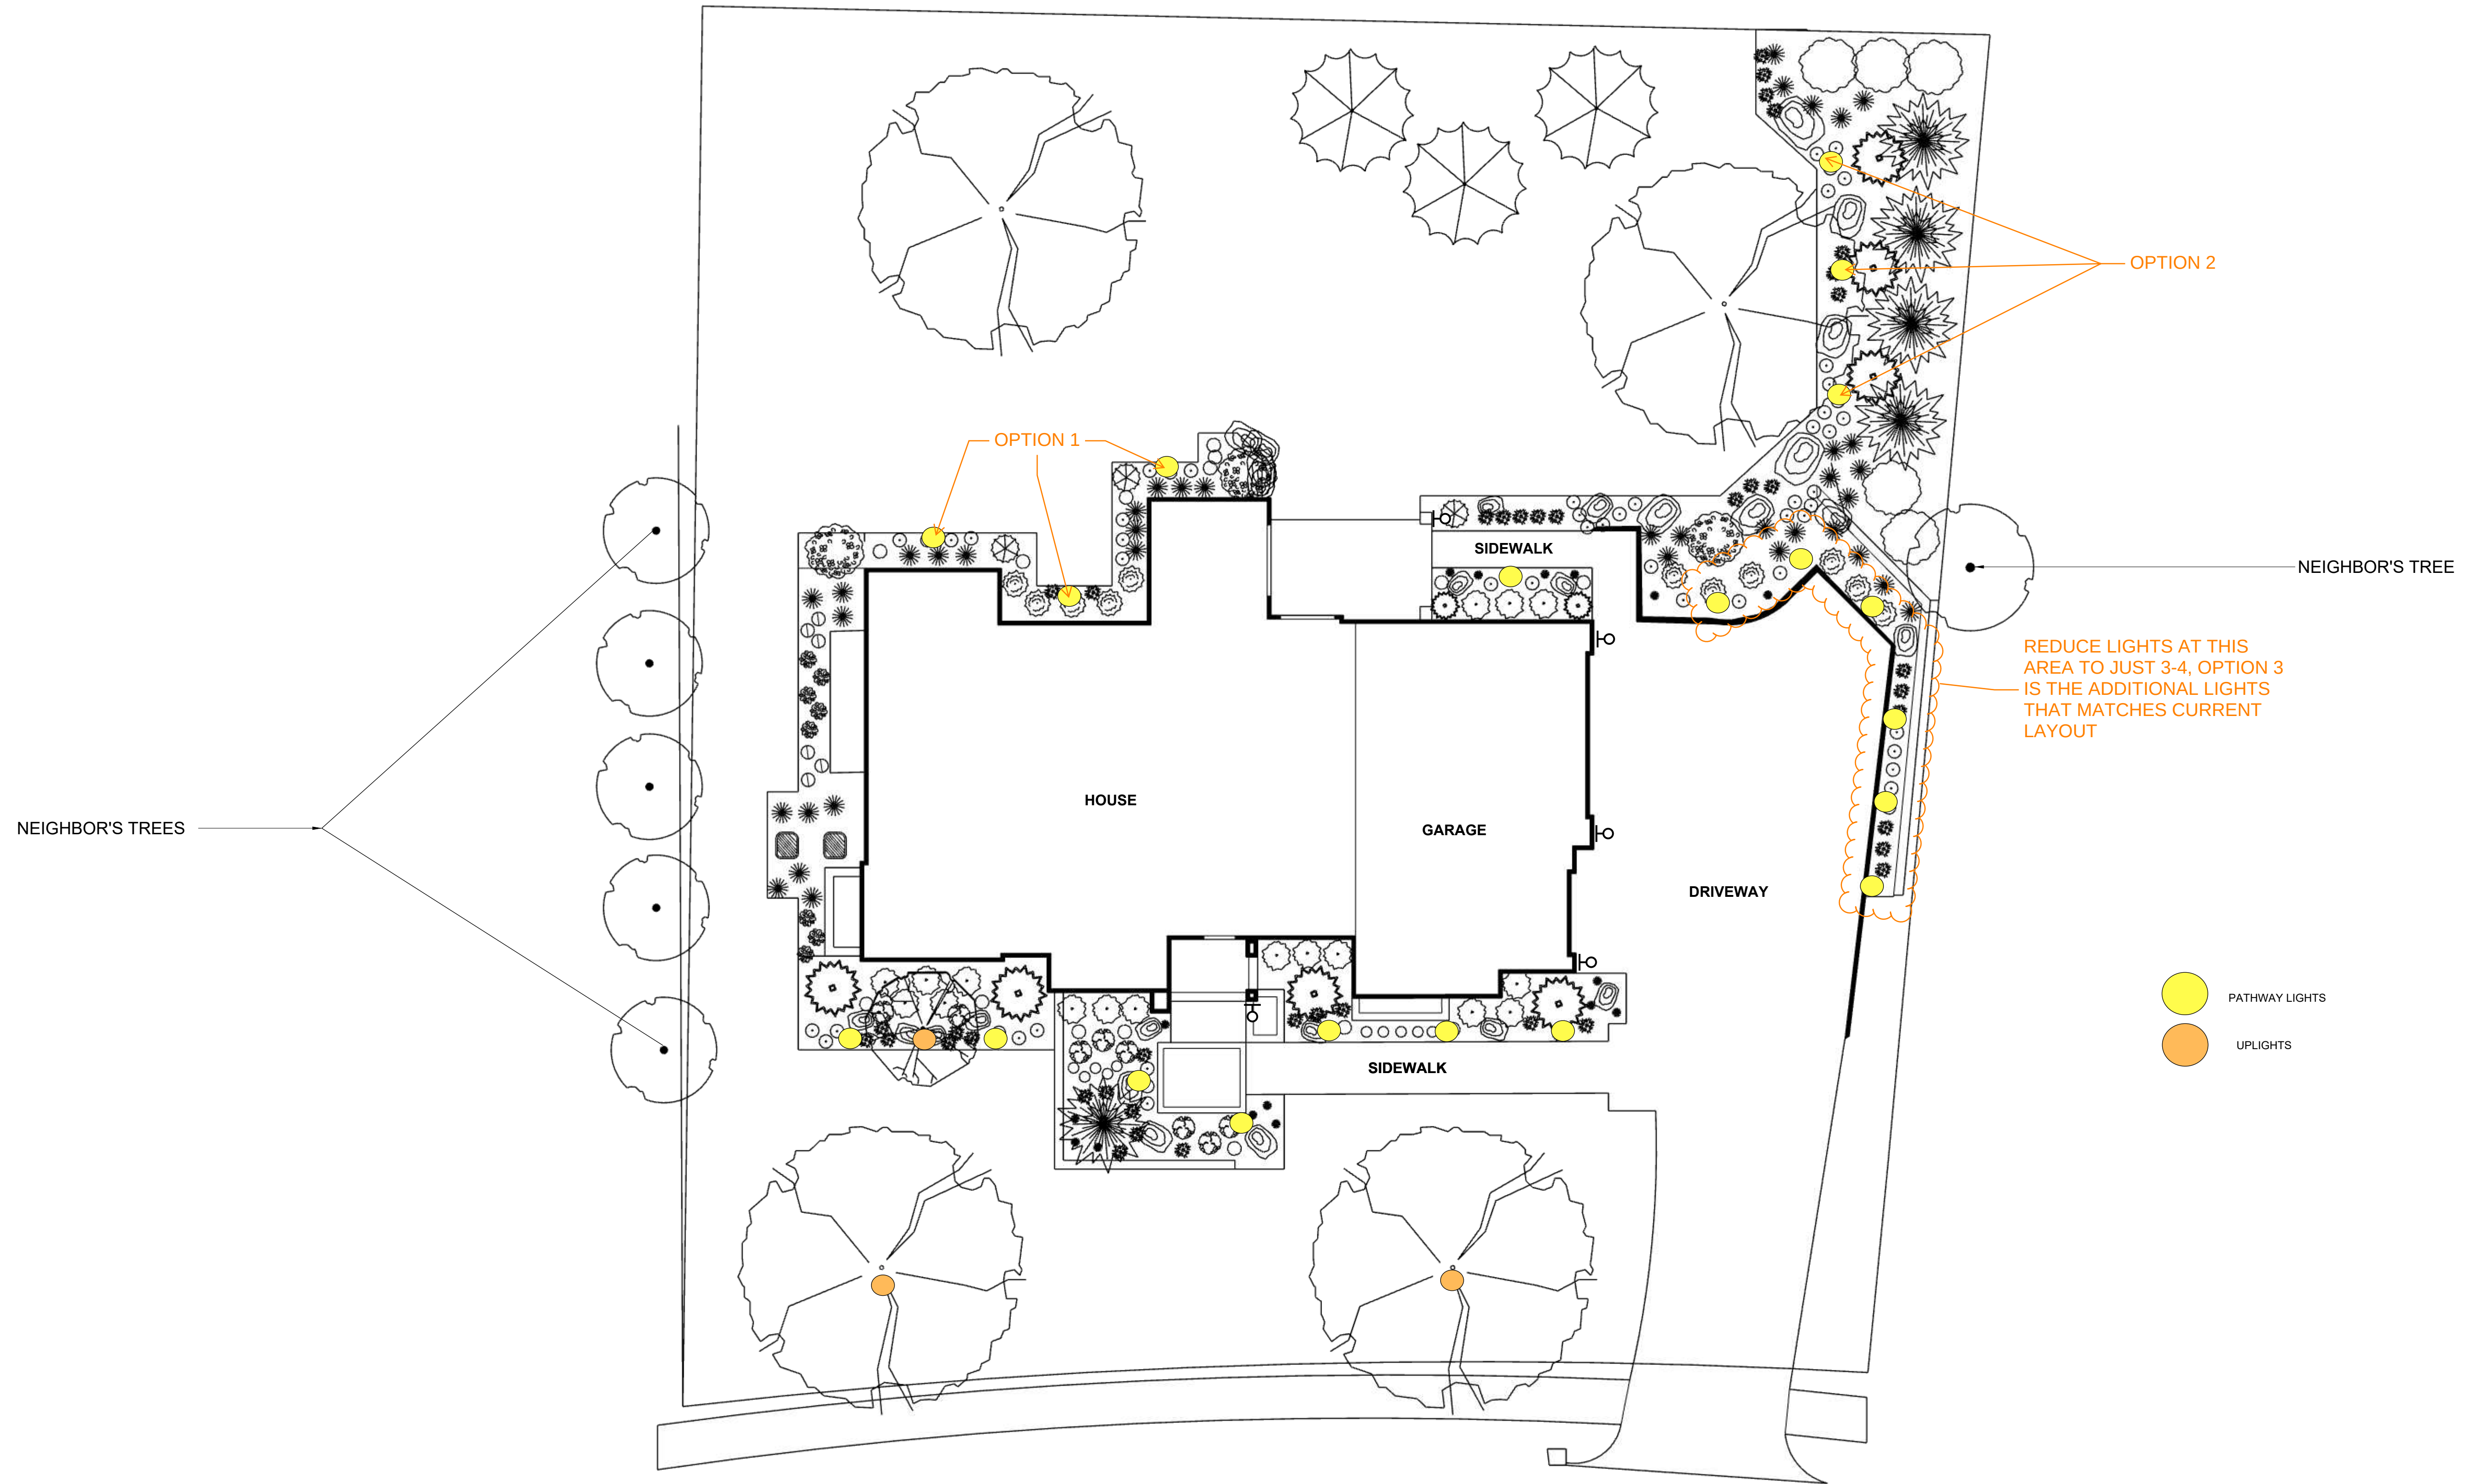

LIGHTING PLAN

PROJECT

PROJECT NO.
1.2

ISSUE

DRAWN BY
LULU