



NO BOULDERS

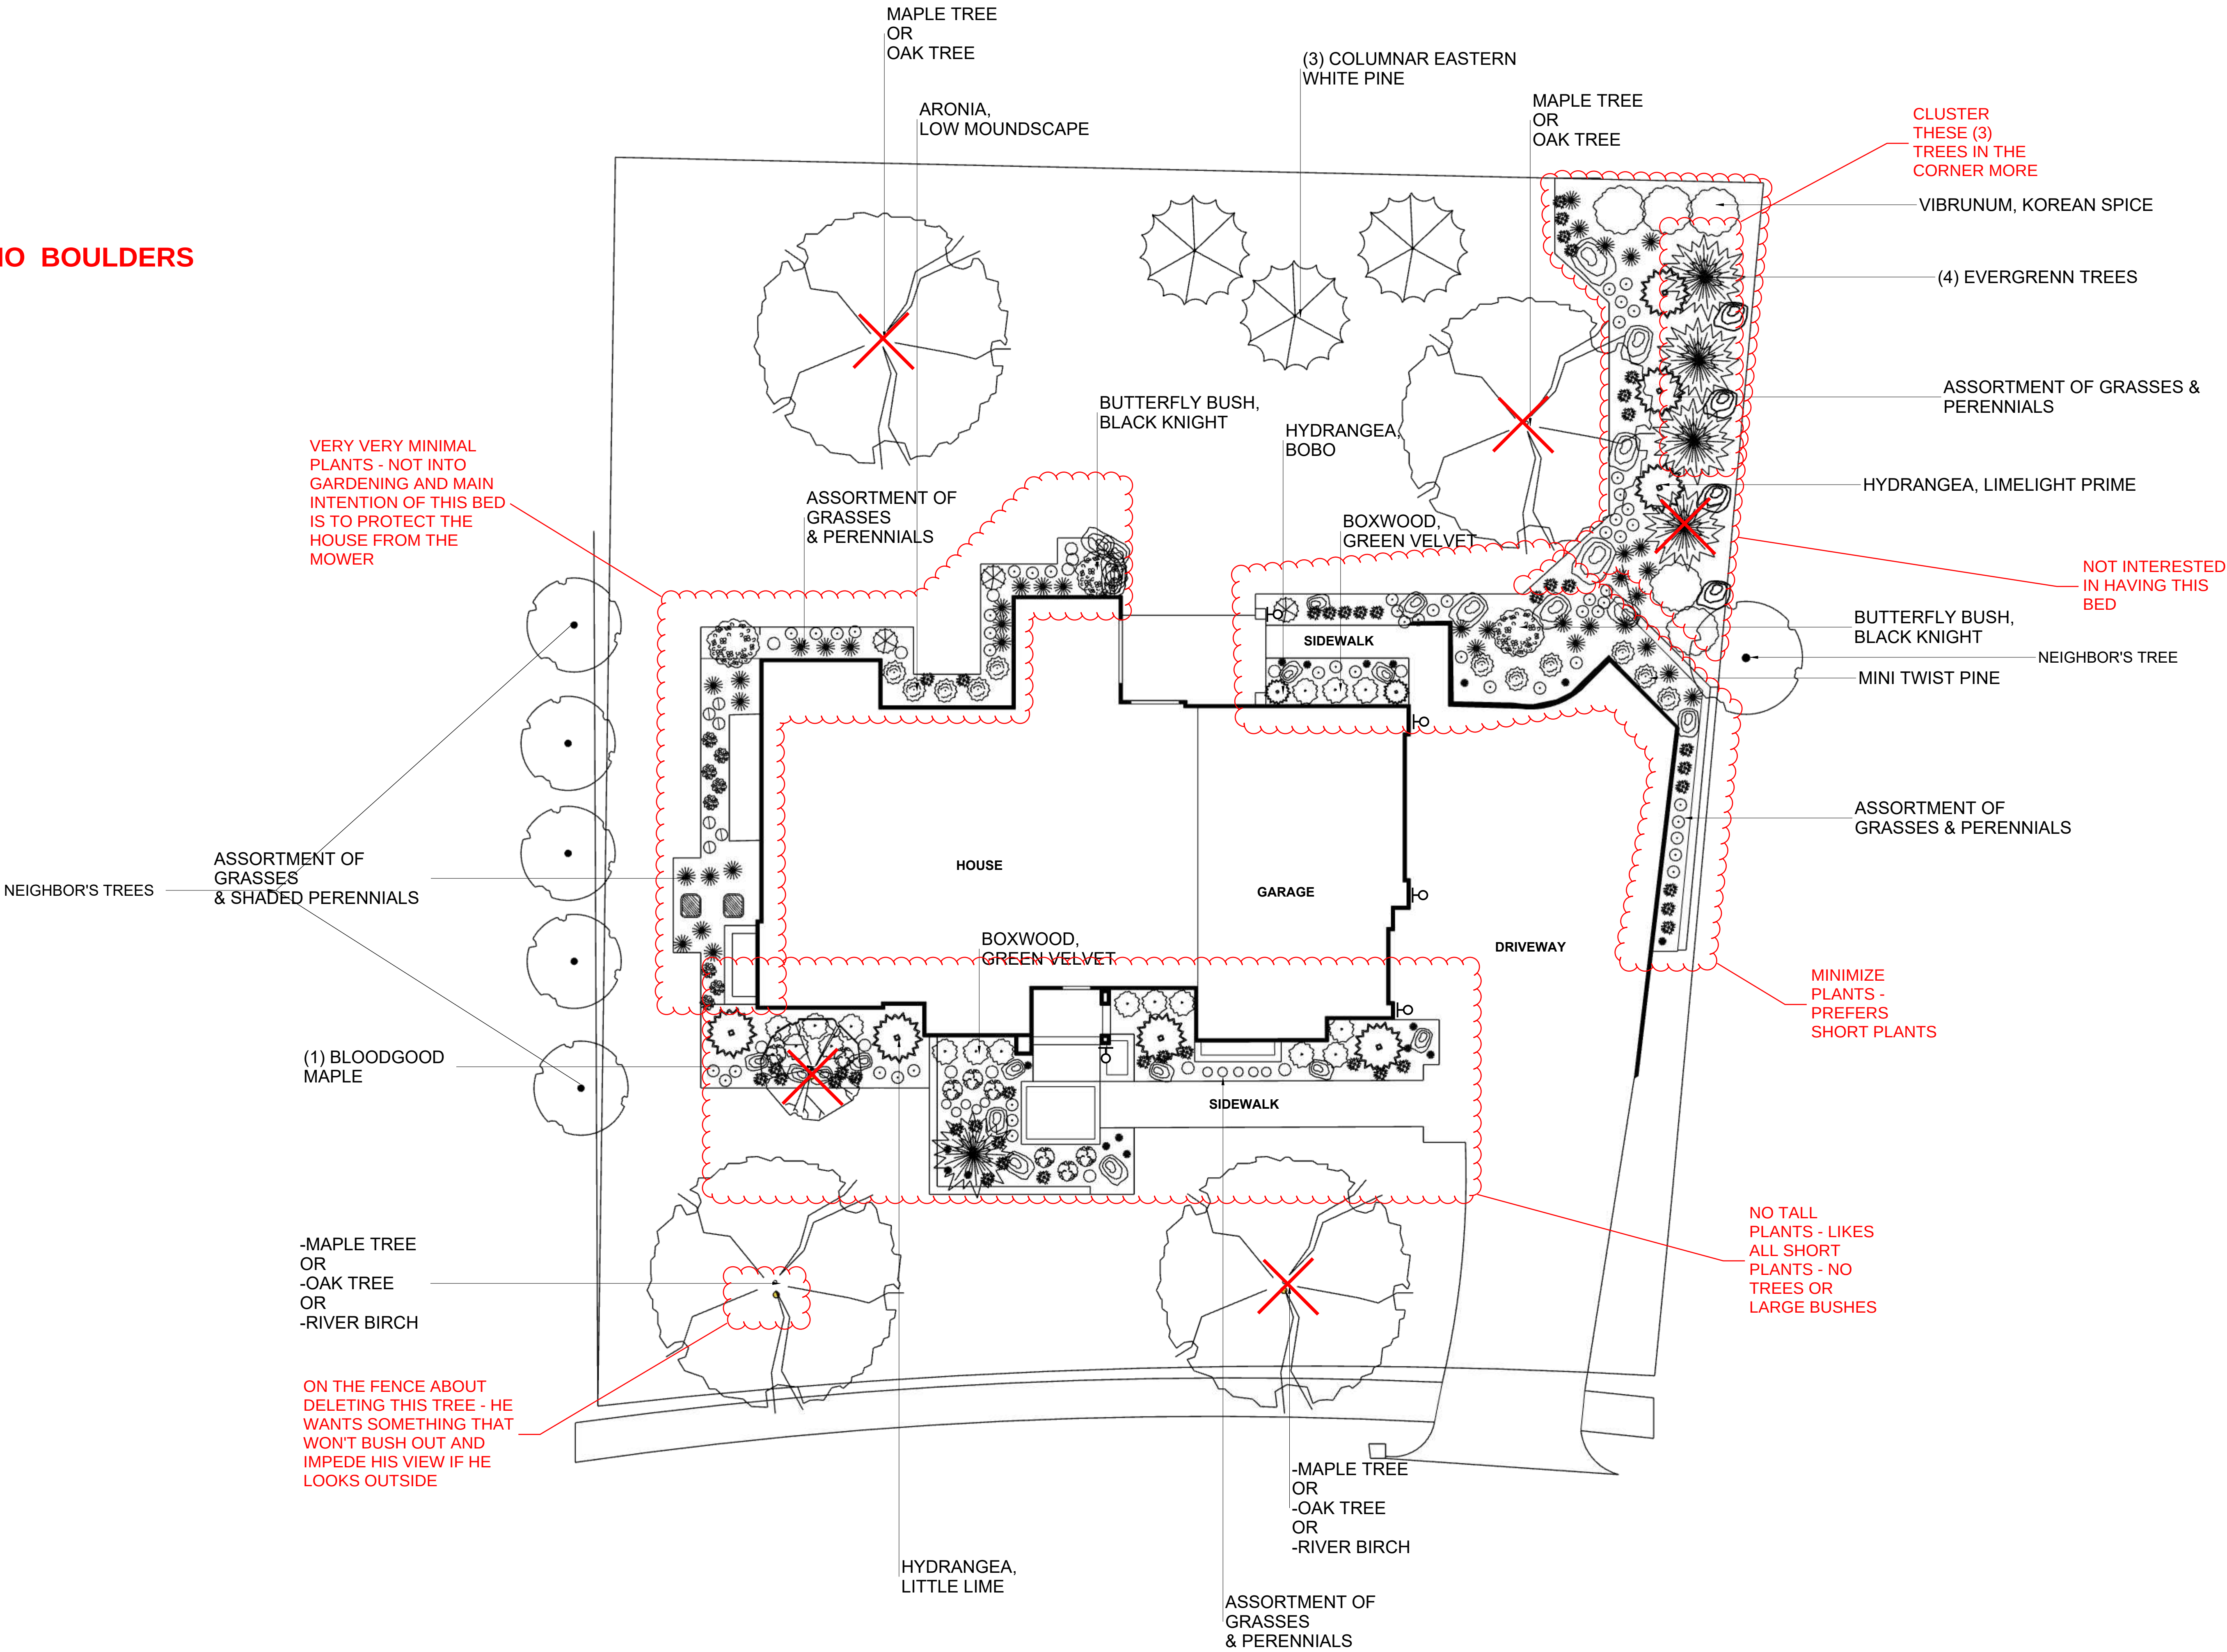

SCHACHNE RESIDENCE
13651 CUMMING STREET
OMAHA, NE 68154

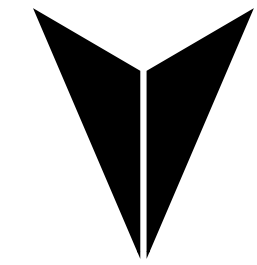


LANDSCAPE
OVERVIEW

PROJECT

PROJECT NO.
1.2

ISSUE

DRAWN BY
LULU

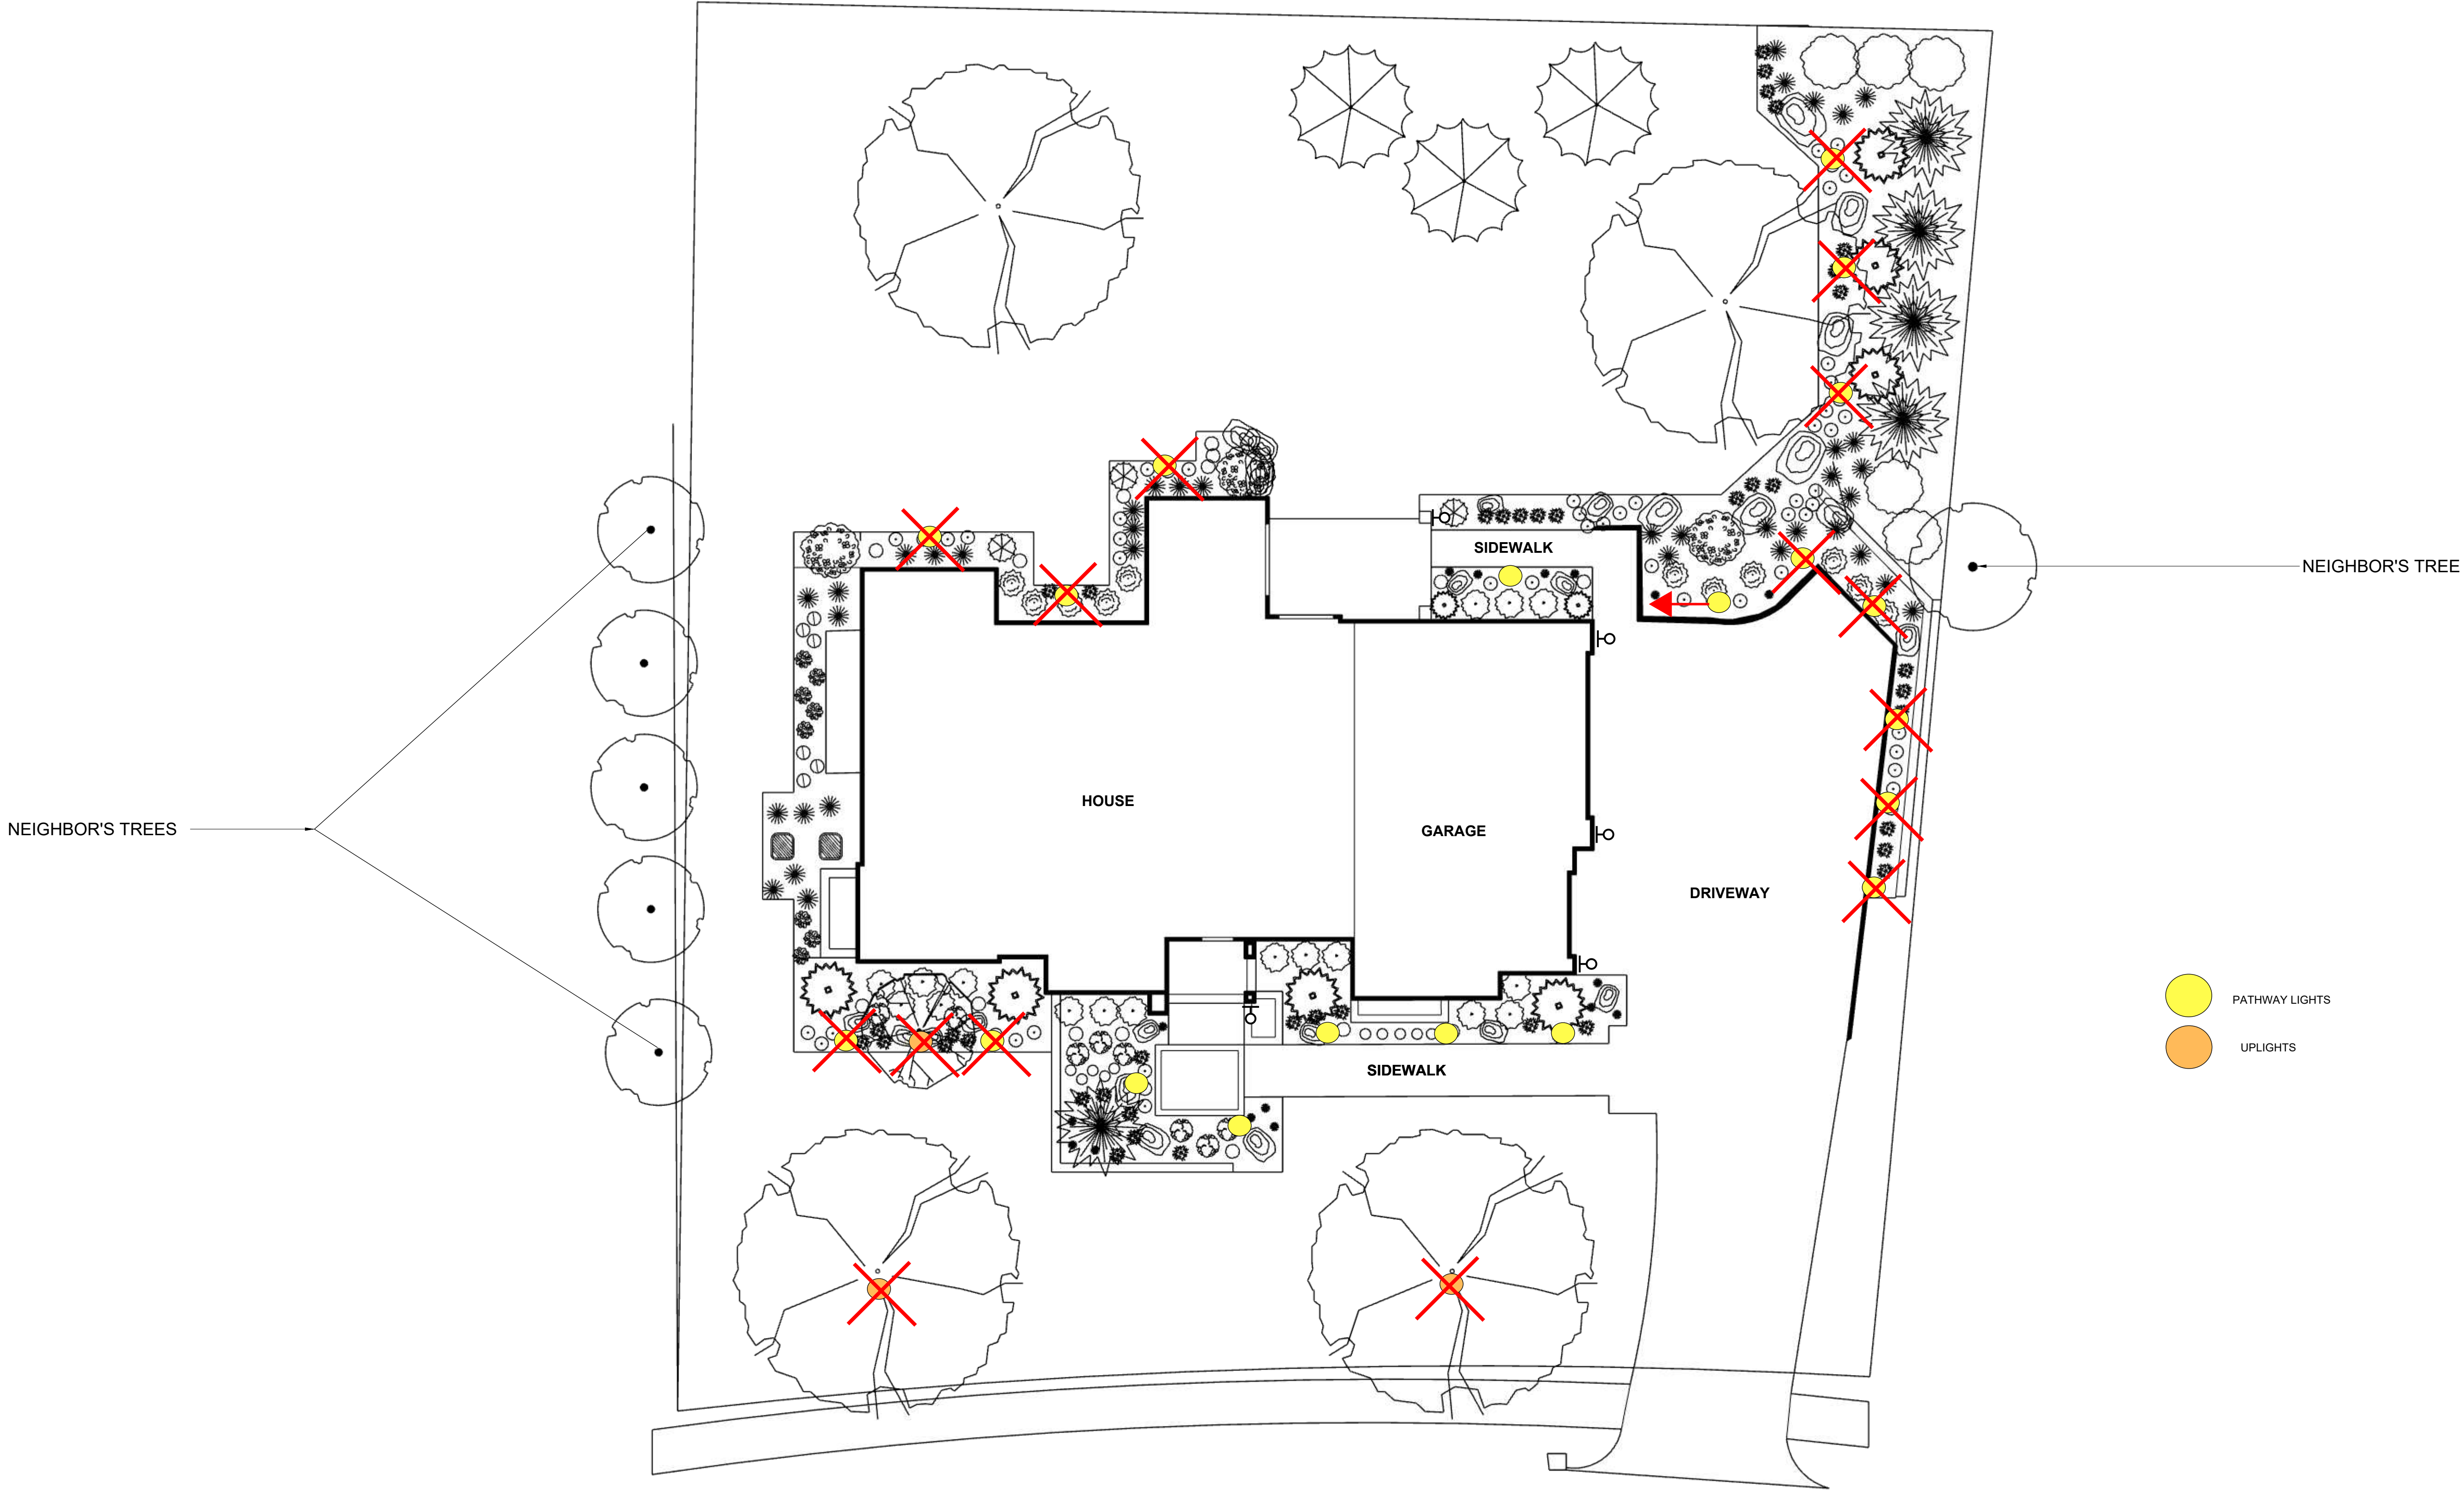

LIGHTING PLAN

PROJECT

PROJECT NO.
1.2

ISSUE

DRAWN BY
LULU