



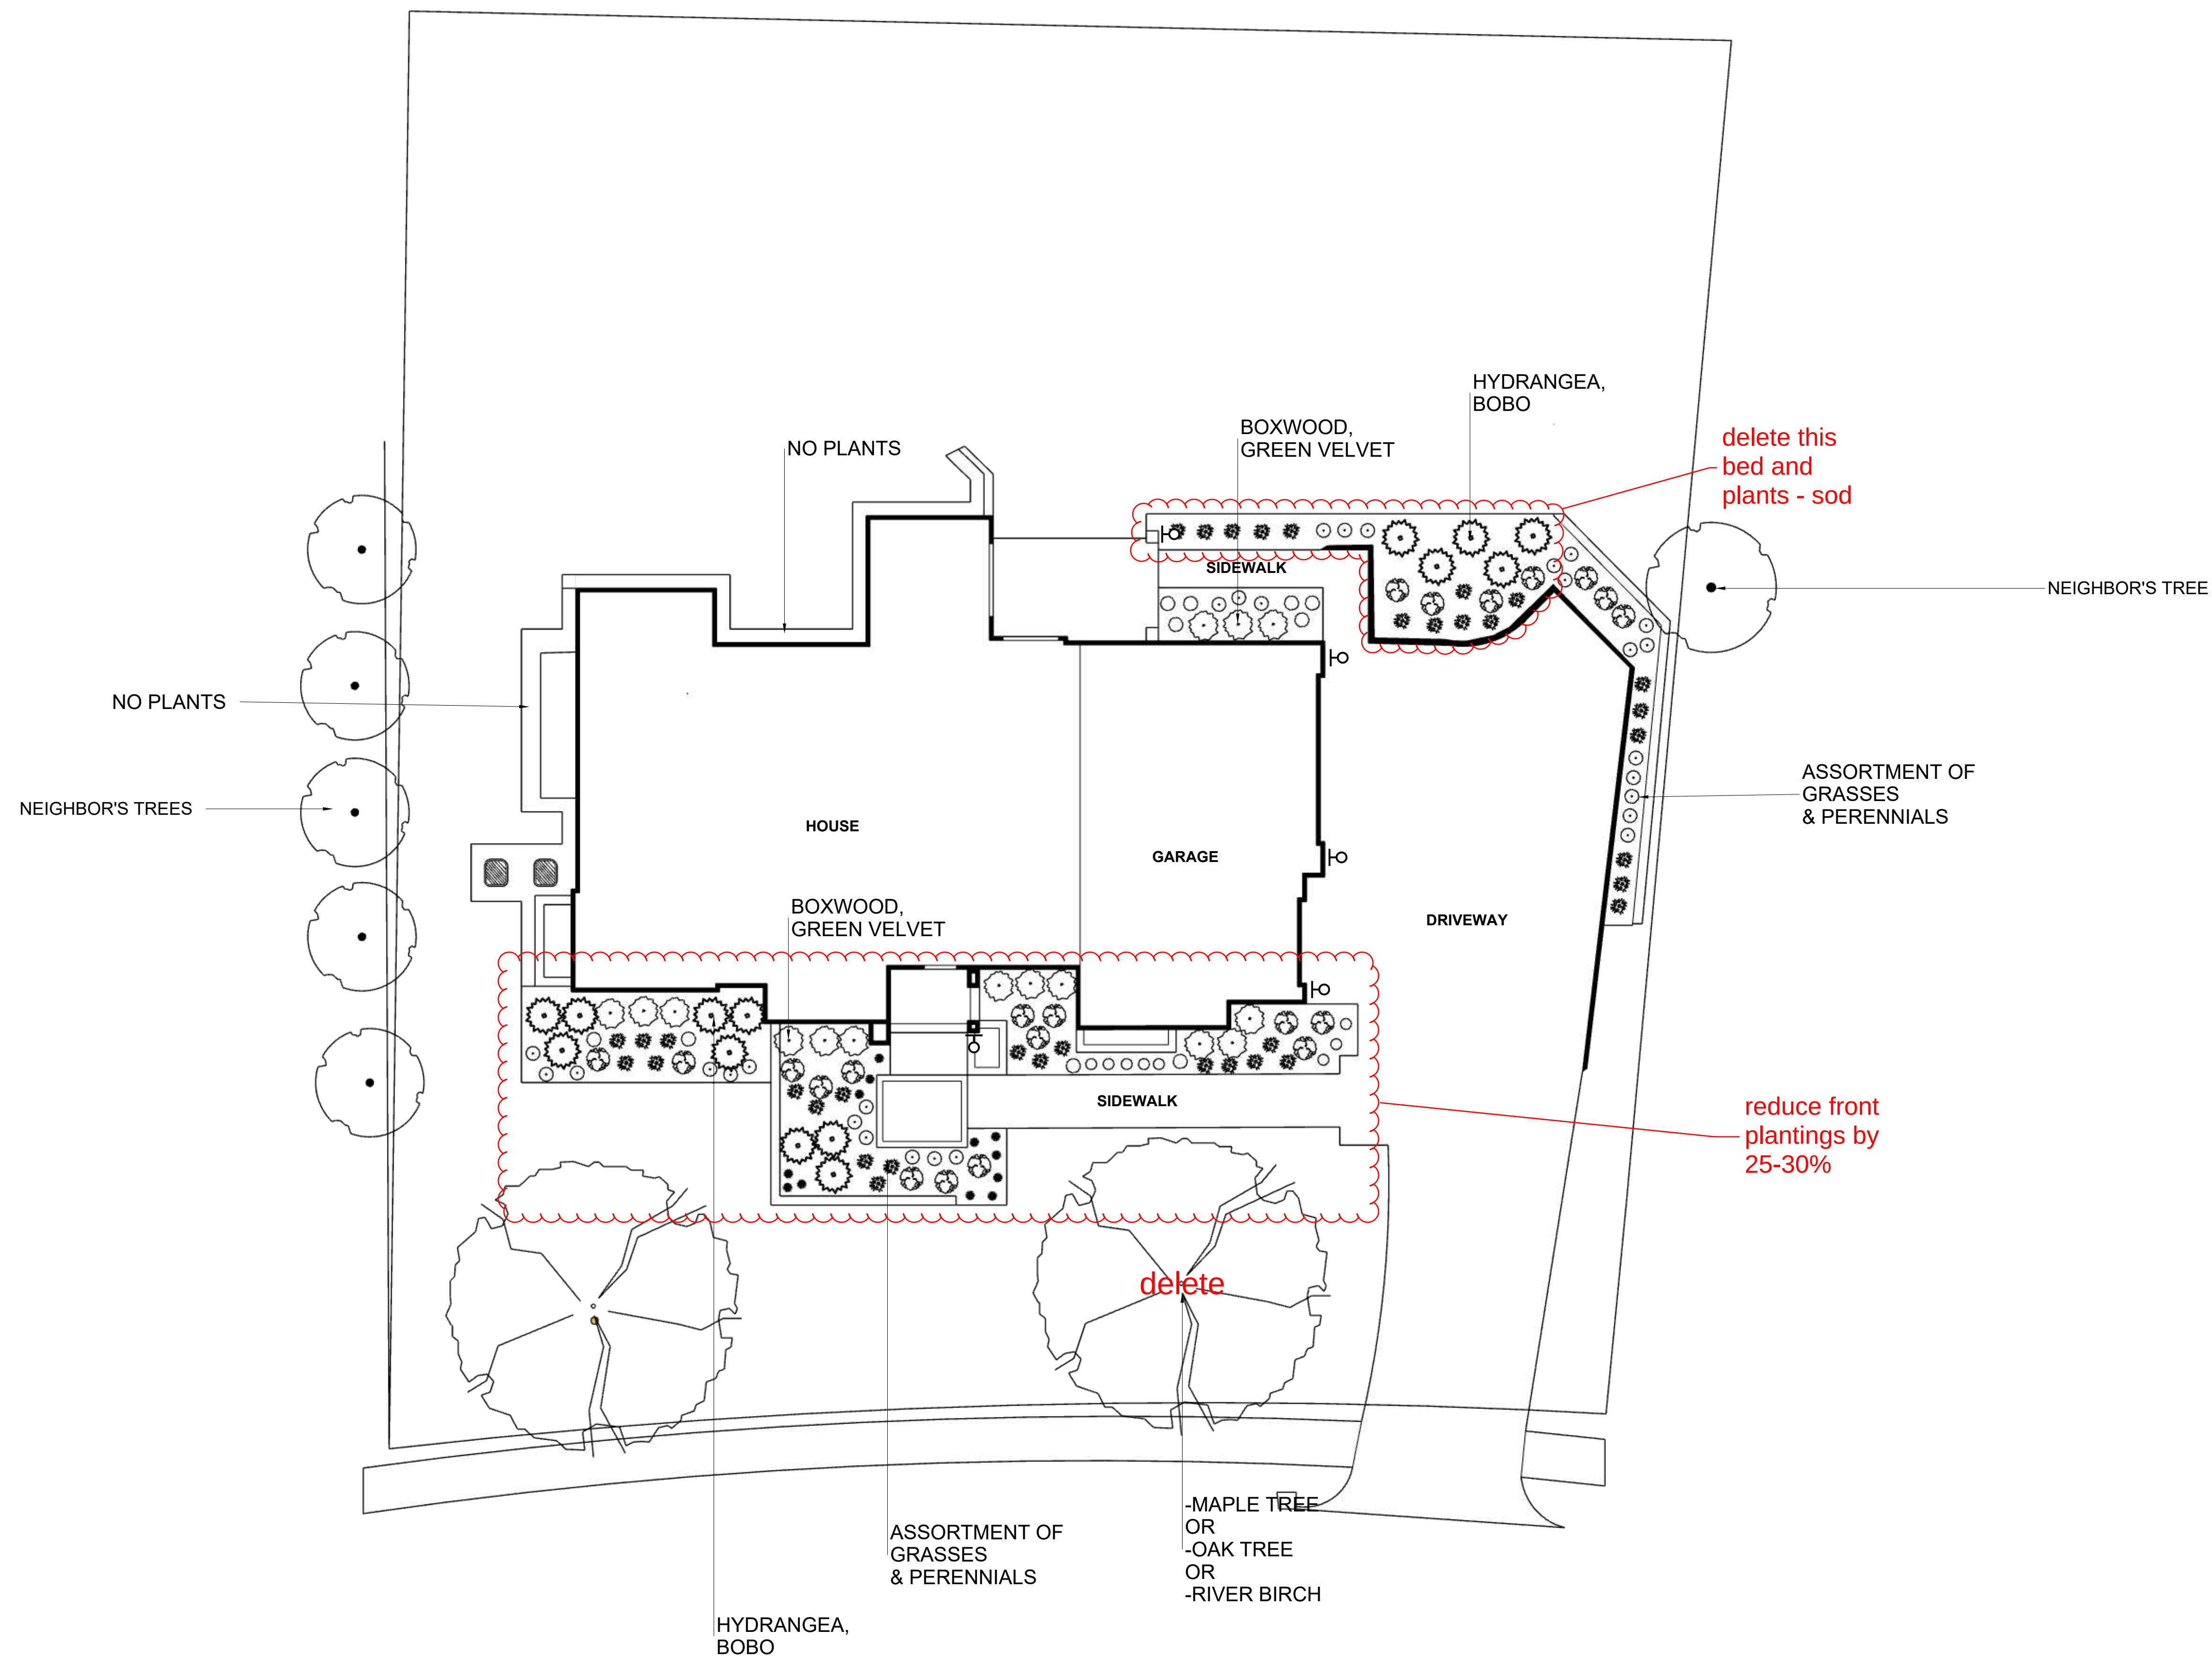

SCHACHNE RESIDENCE
13651 CUMING STREET
OMAHA, NE 68154

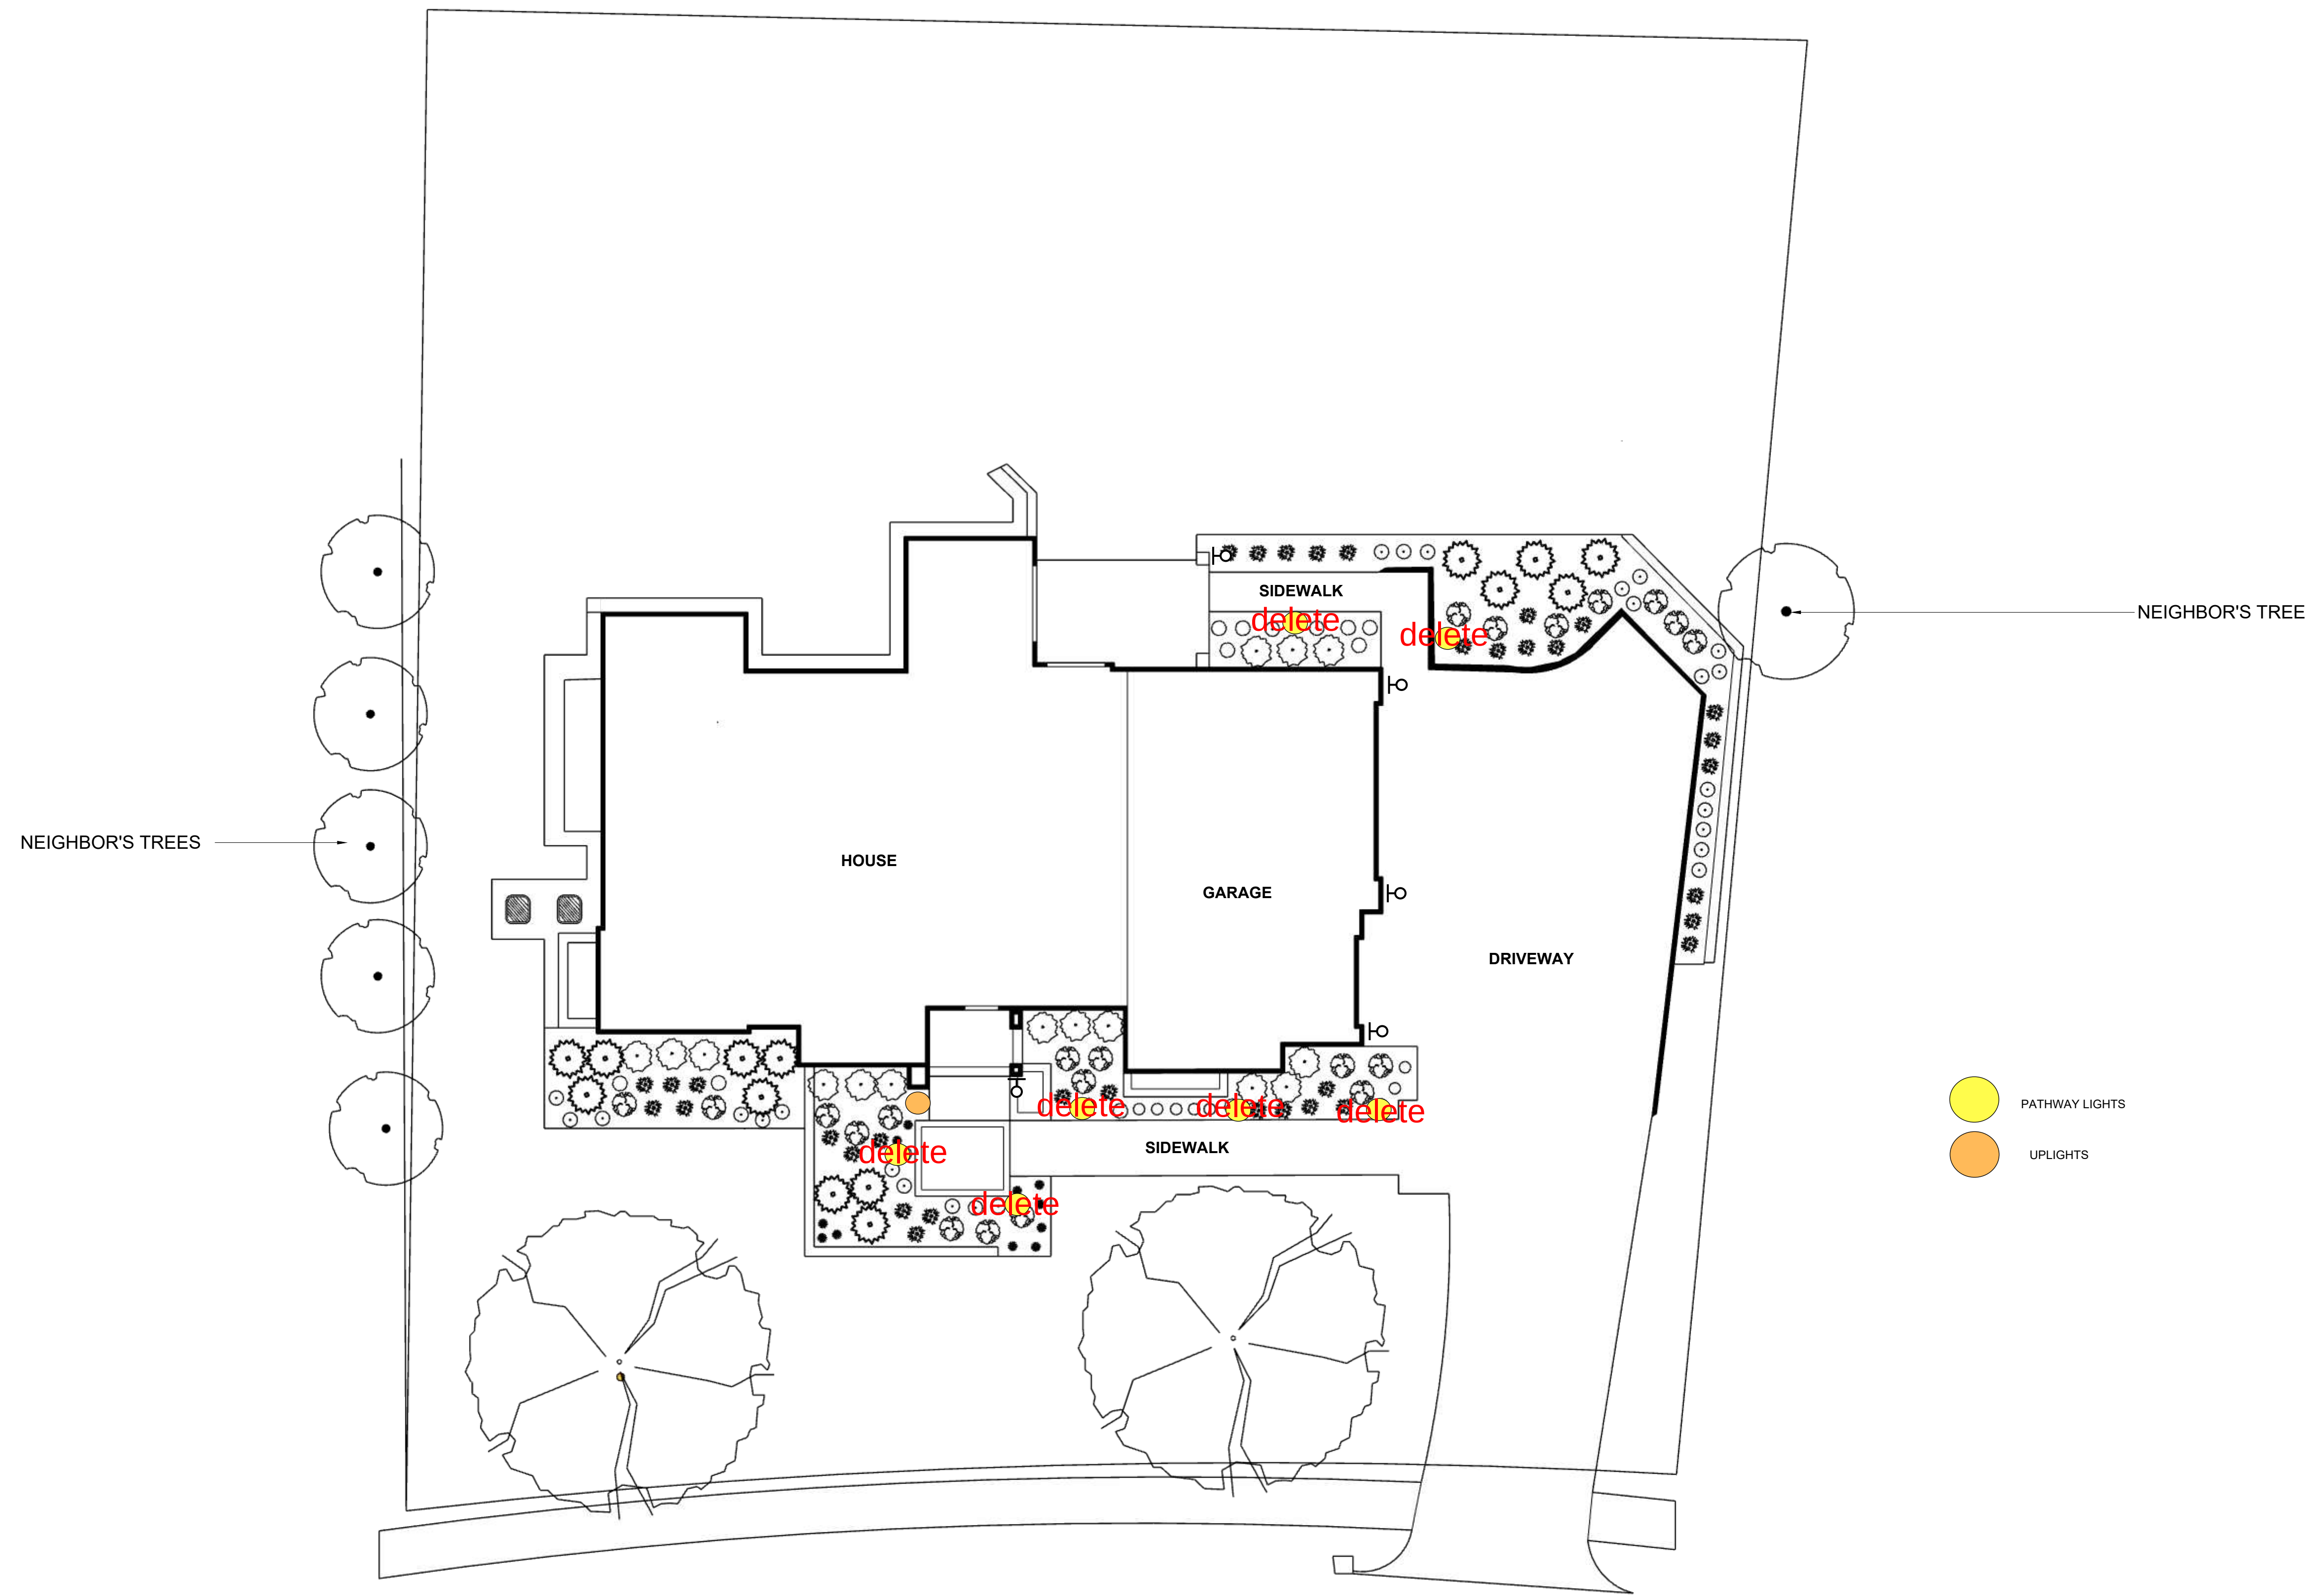

LIGHTING PLAN

PROJECT

PROJECT NO.
1.3

ISSUE

DRAWN BY
LULU

