



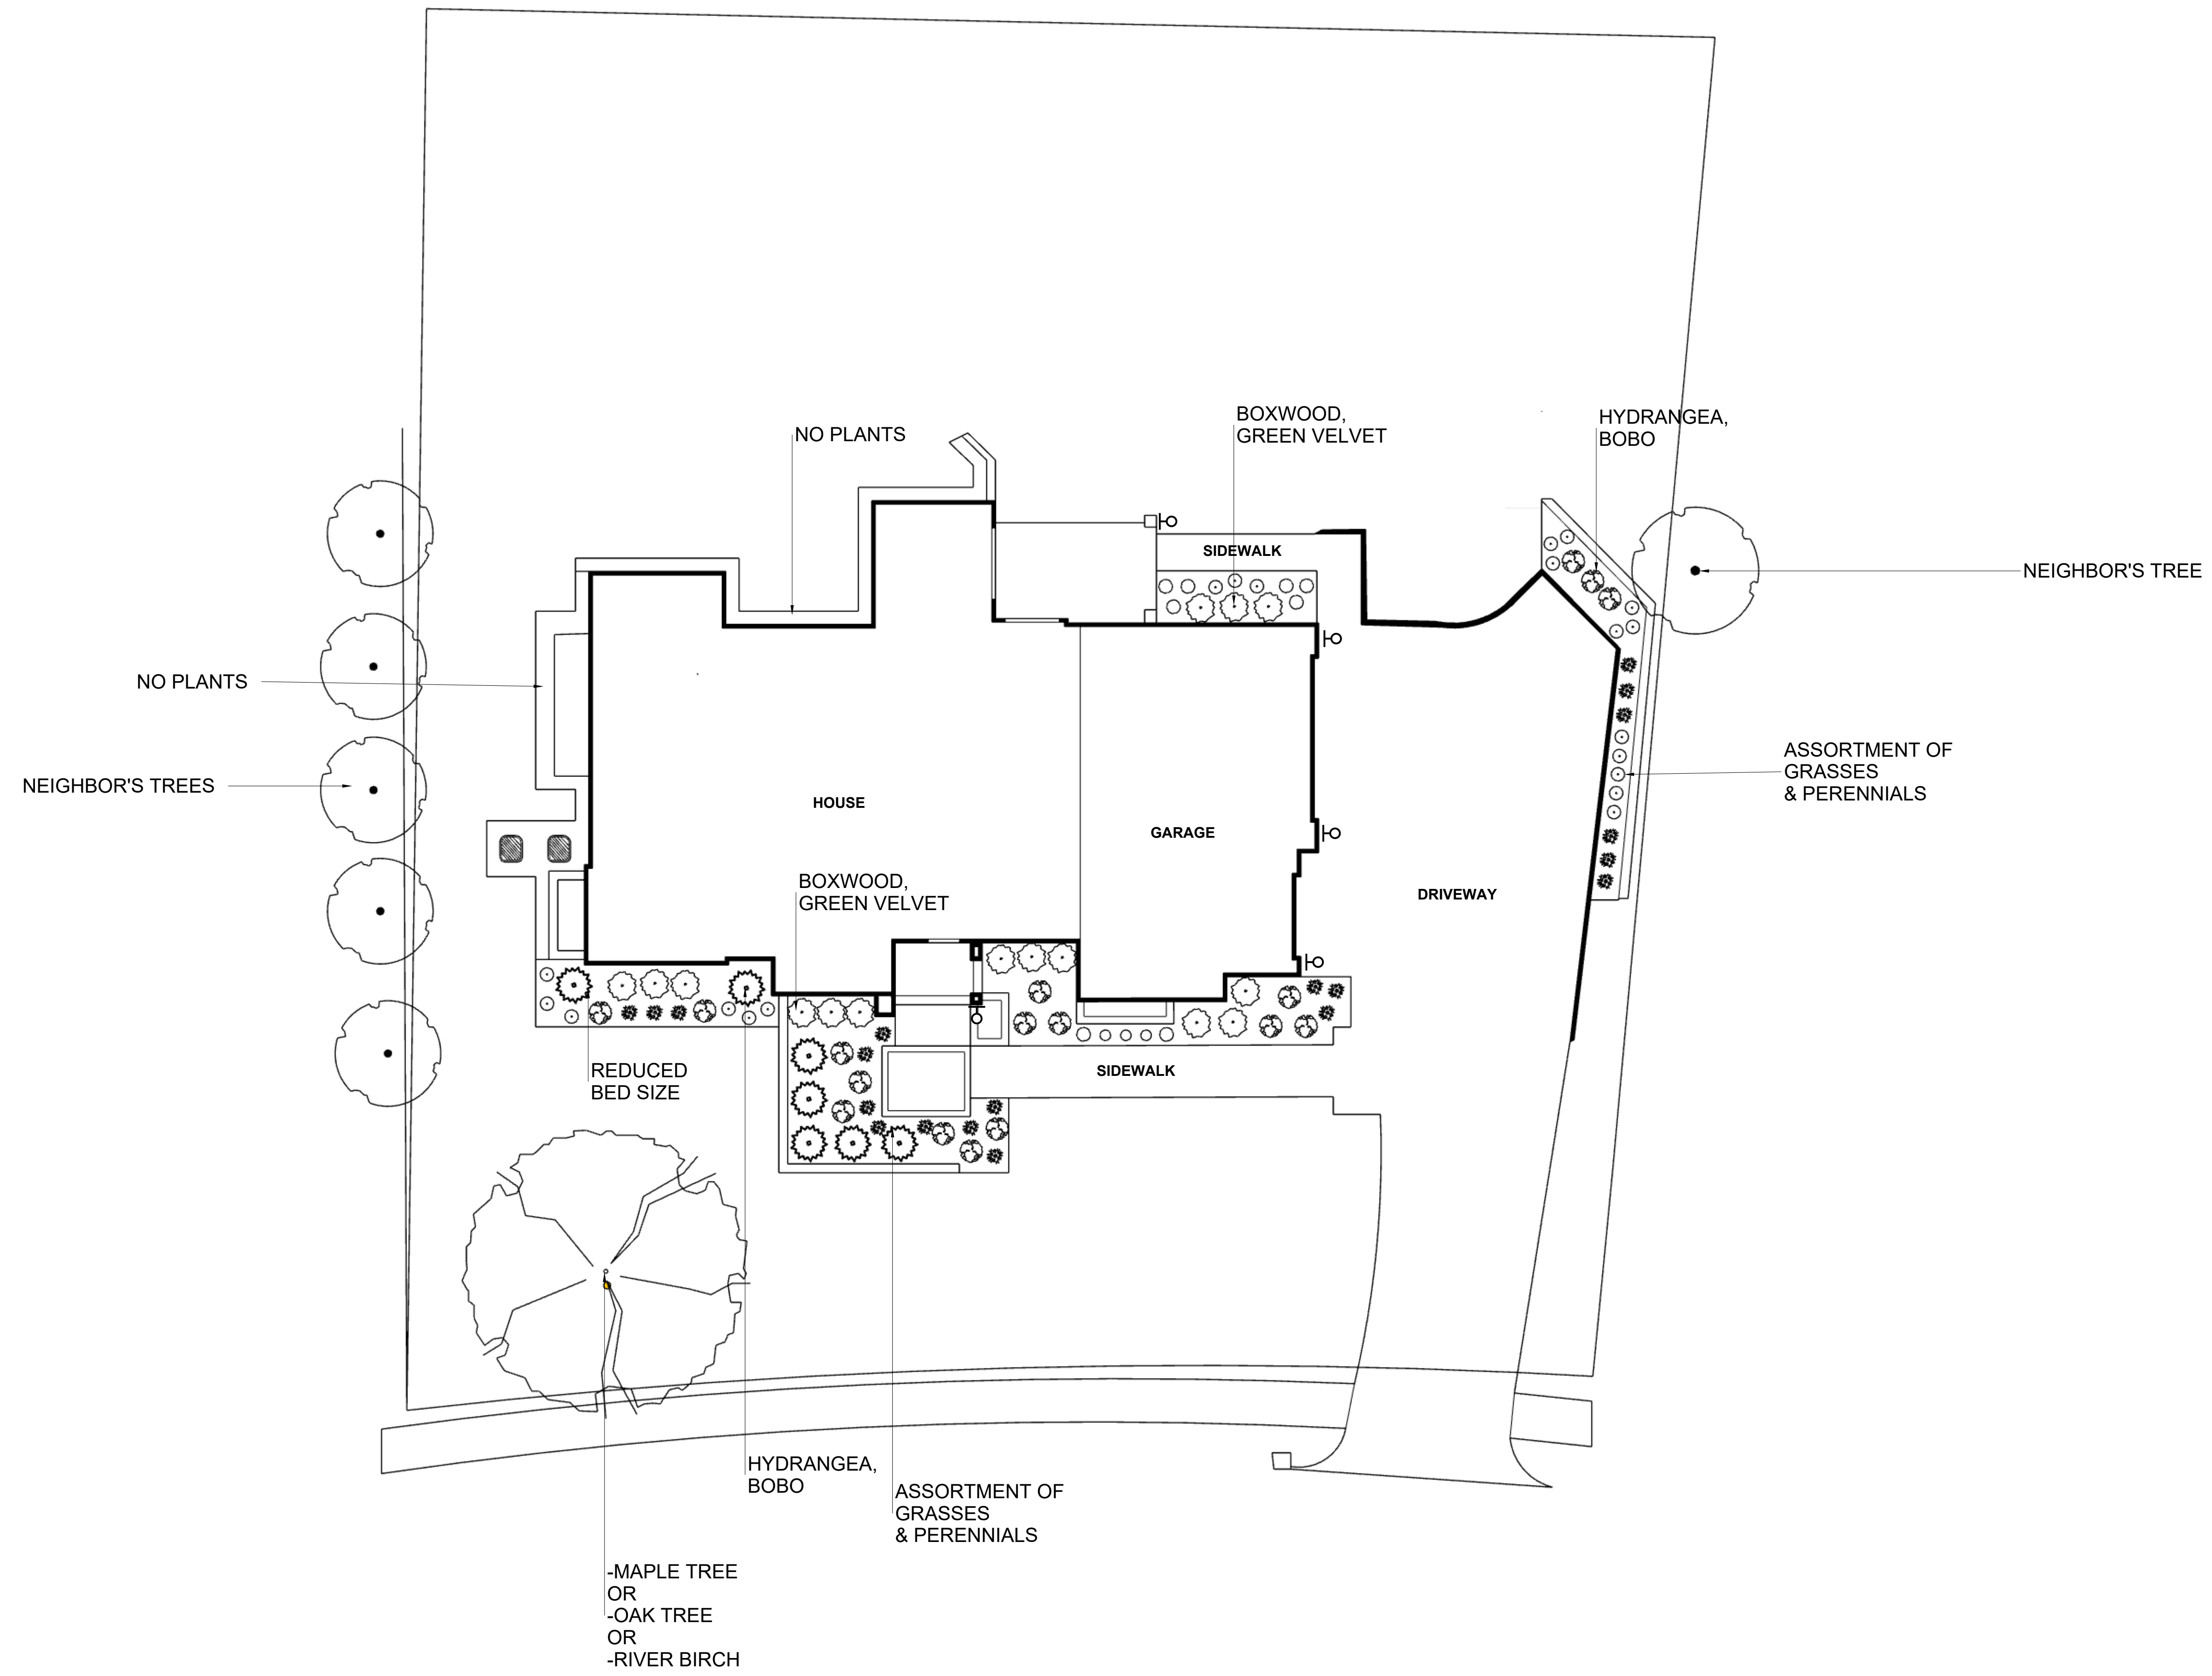

SCHACHNE RESIDENCE
13651 CUMING STREET
OMAHA, NE 68154

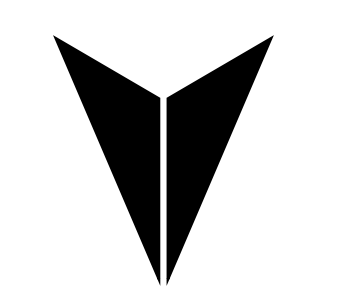


LANDSCAPE
OVERVIEW

PROJECT

PROJECT NO.
1.4

ISSUE

DRAWN BY
LULU

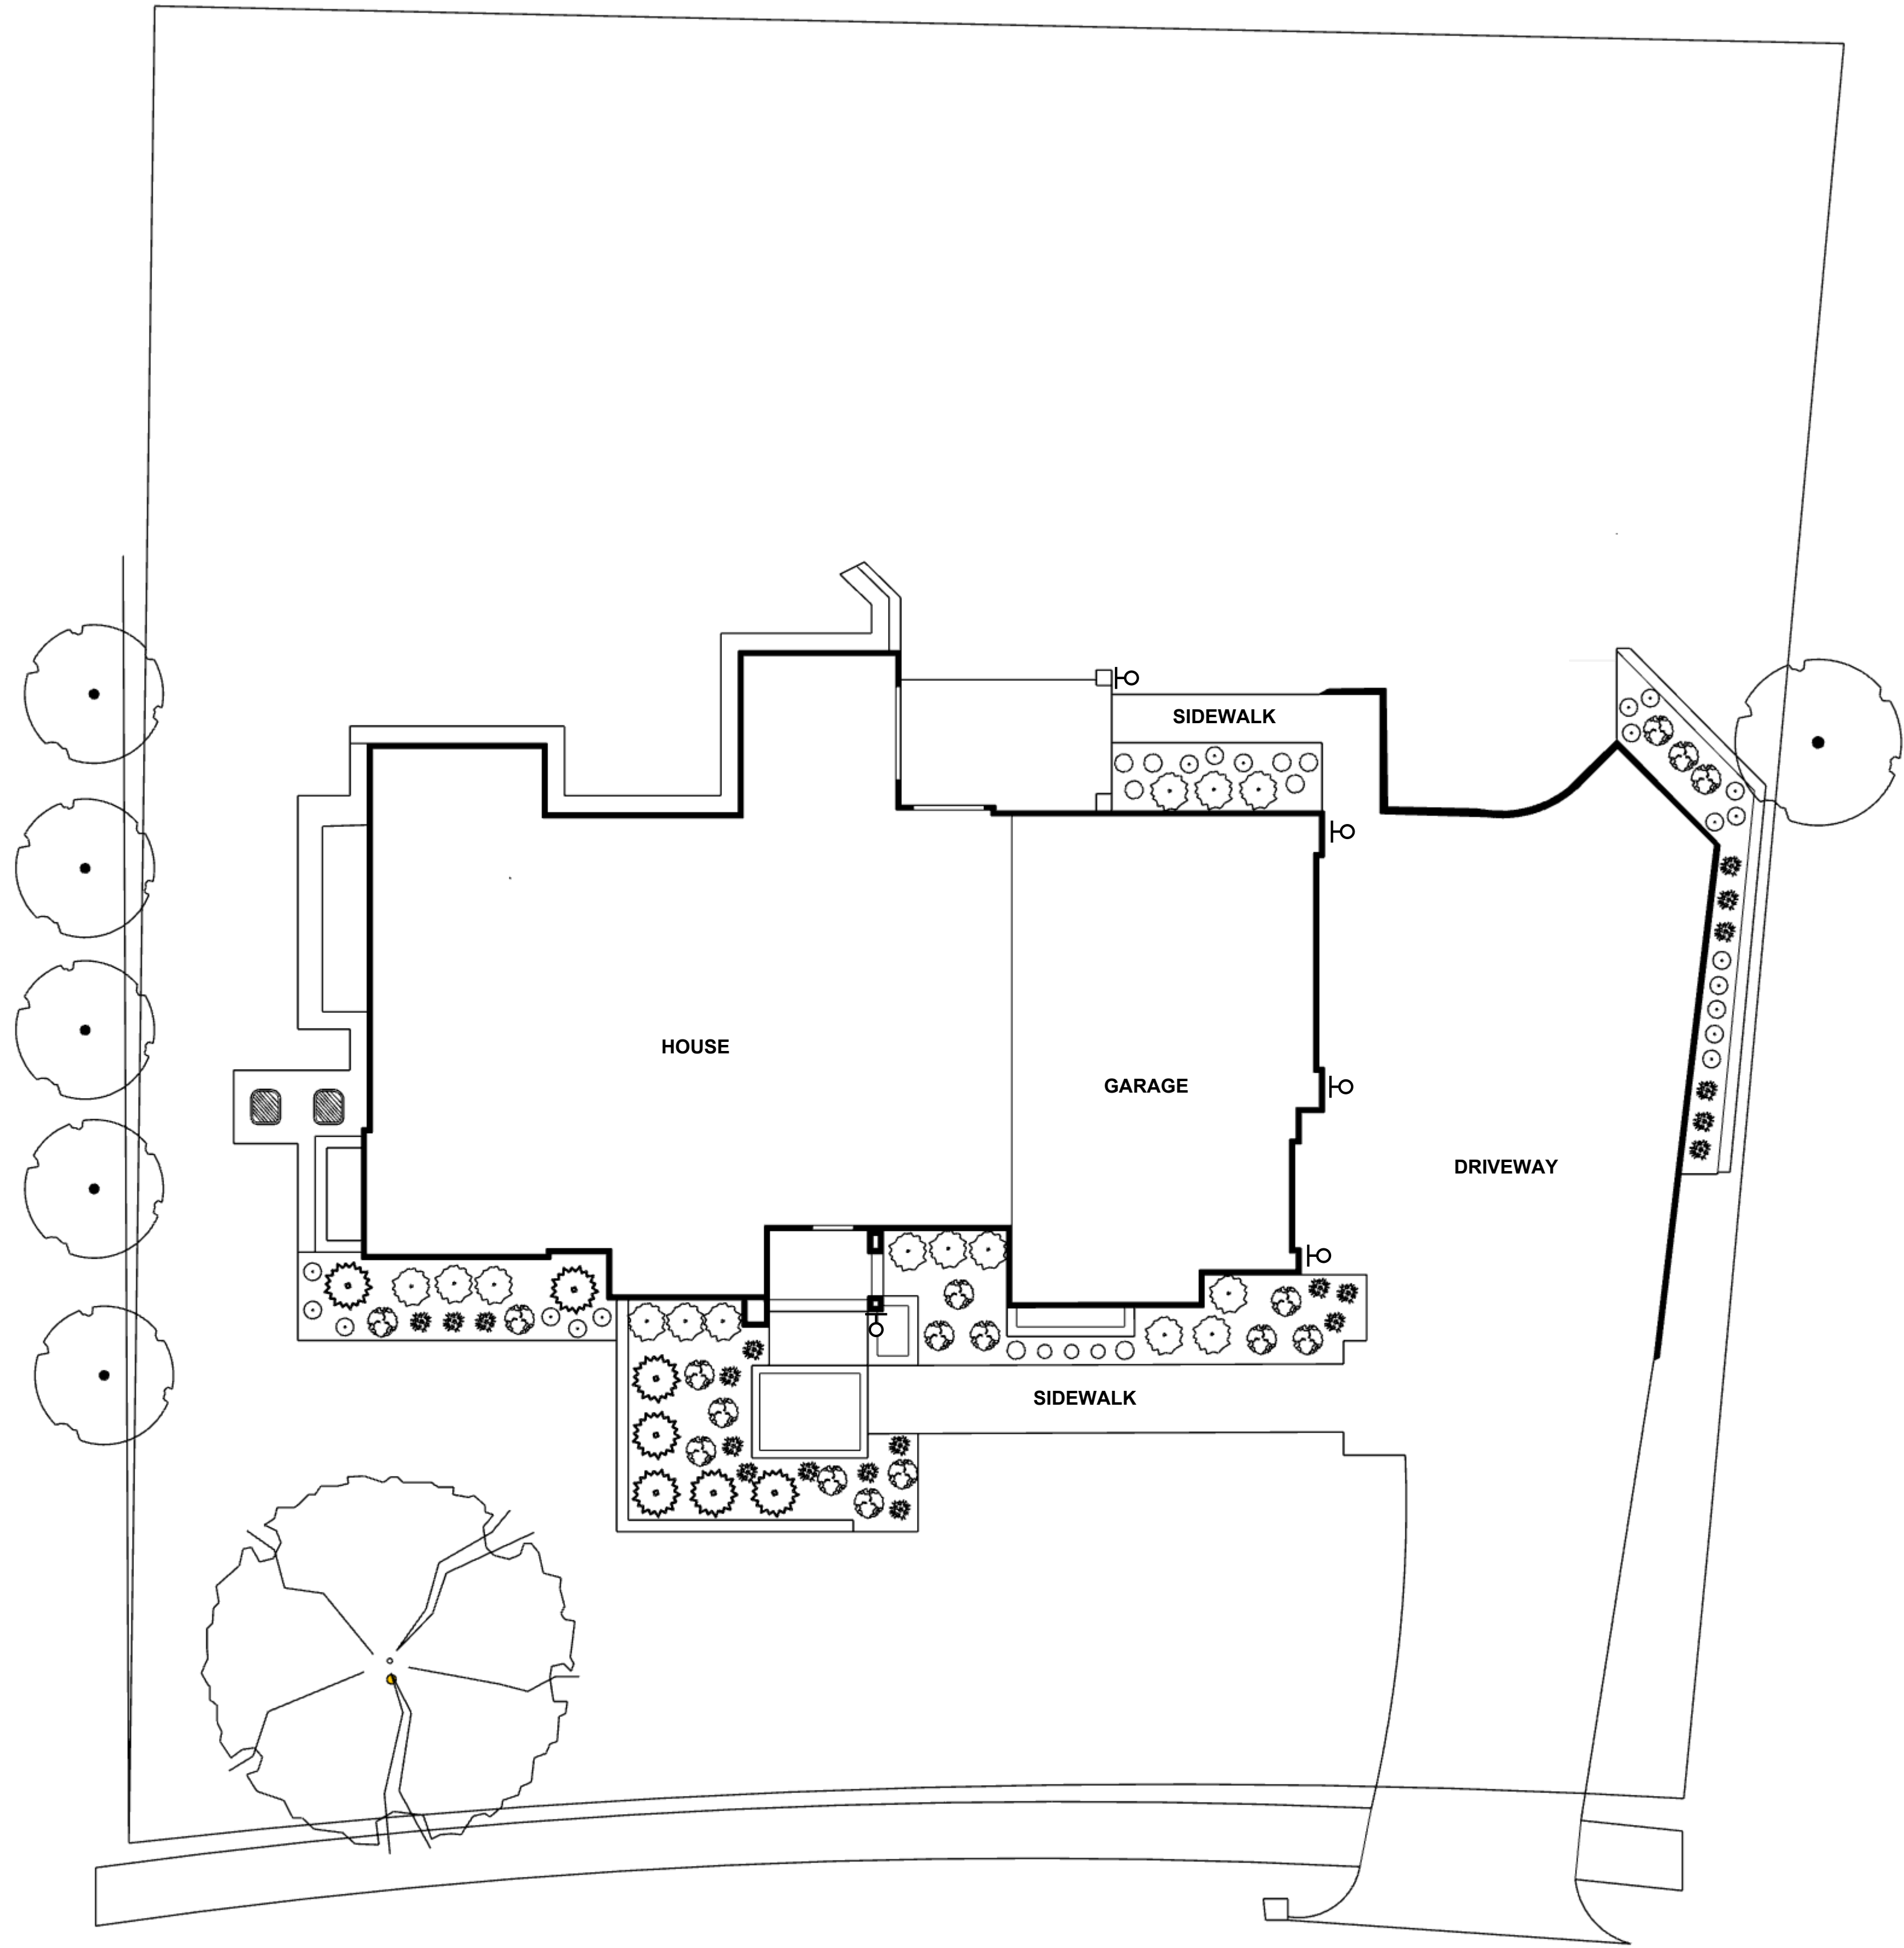

SCHACHNE RESIDENCE
13651 CUMING STREET
OMAHA, NE 68154




OVERVIEW

PROJECT

PROJECT NO.
1.4

ISSUE

DRAWN BY
LULU

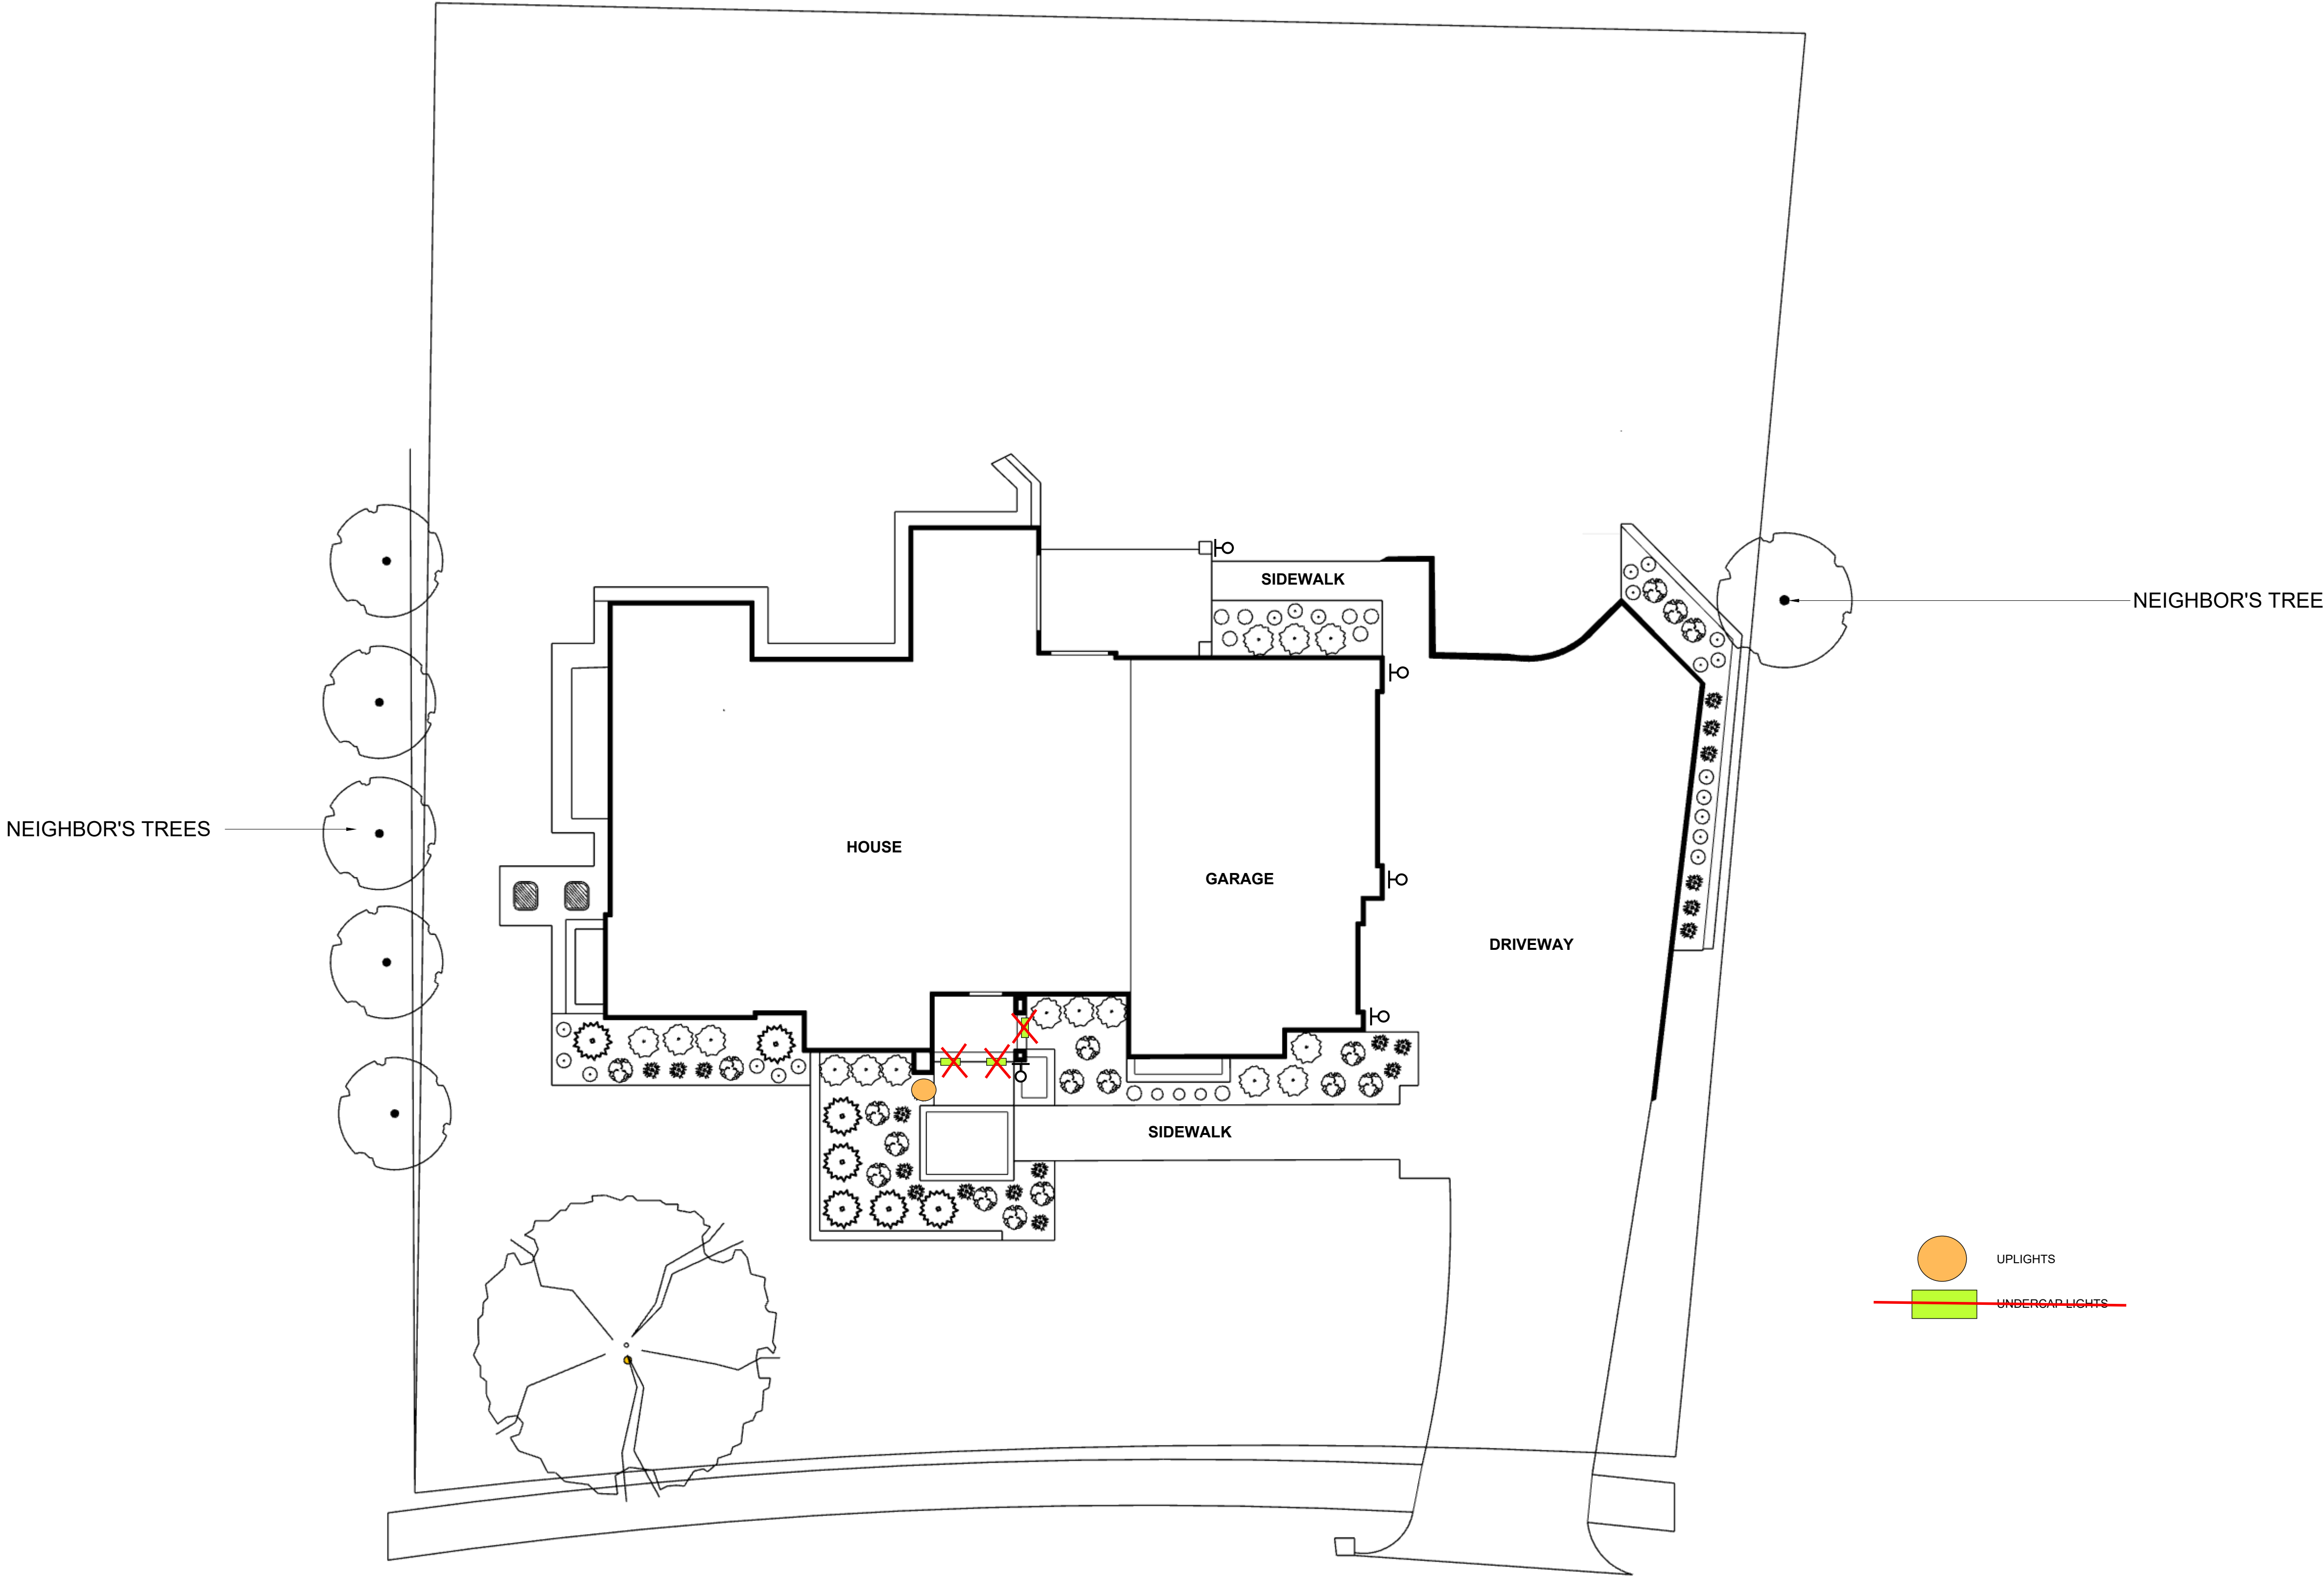

SCHACHNE RESIDENCE
13651 CUMING STREET
OMAHA, NE 68154



LIGHTING PLAN

PROJECT

PROJECT NO.
1.4

ISSUE

DRAWN BY
LULU

