

	Description	Quantity	Unit
	8'	50	Count
	10'	11	Count
	12'	2	Count




FOOTING SCHEDULE	
PAD FOOTINGS (LXHXD)	RE-INFORCING
F-1 3'-0"x3'-0"x42"	4 - #4 BARS @10' O.C. E.W. @ TOP/BOT
F-2 3'-0"x3'-0"x8"	4 - #4 BARS @3'4" O.C. E.W. @ BOT
F-3 3'-6"x3'-6"x8"	4 - #4 BARS @14" O.C. E.W. @ BOT
F-4 24"DIA X 42"D	6 - #4 BARS (VERT), #3 CURC. TIES 12"O.C. (HORIZ)
F-5 16"DIA X 42"D	4 - #4 BARS (VERT), #3 CURC. TIES 12"O.C. (HORIZ)
WALL FOOTINGS (LXHXD)	RE-INFORCING
WF-1 CONT.-X1'-4"x8"	2 - #4 CONT. @ 10' O.C.
WF-2 CONT.-X1'-6"x8"	3 - #4 CONT. @ 6 3/4' O.C.
WF-3 CONT.-X1'-4"x42"	2 - #4 CONT. @ 4' O.C., #4 TIES @ 32' O.C.

OSTRONIC
RESIDENCE
673 SOUTH 150TH AVE

[illegible]

PLAN DATE 07/31/2026	
REV.	DATE
BID SET	09/11/26

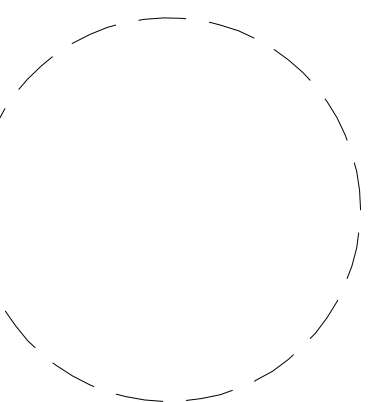

JOB NUMBER
15-2601
DESCRIPTION
LOWER LEVEL FLOOR PLAN
PLAN SHEET

A1.02

© COPYRIGHT
MCNEIL COMPANY
THESE PLANS ARE SPECIFICALLY
DESIGNED FOR CONSTRUCTION BY
MCNEIL COMPANY AND ARE
INTENDED FOR NO OTHER PURPOSE.
REPLICATION OF THESE PLANS IN
PART OR WHOLE WITHOUT WRITTEN
CONSENT FROM MCNEIL COMPANY
IS PROHIBITED.

PLOT DATE: 9/11/2026
C:\USERS\DESIGN\INTER2\MCNEIL COMPANY DROPBOX\DESIGN 2\MCNEIL DESIGN\RESIDENTIAL\15-2601 OSTRONIC HEARTWOOD LOT\8\AI PLANS.DWG
HOME PAGE: A0.01

ML Painted Casing Count


Description	Quantity	Unit
8'	84	Count
10'	26	Count
12'	3	Count
Arched Casing	1	Count

ML Stained Casing Count

Description	Quantity	Unit
8'	4	Count
10'	12	Count
Arched Casing	2	Count

FOOTING SCHEDULE

PAD FOOTINGS (LXWXD)	RE-INFORCING
F-1 3'-0"X3'-0"X42"	4 - #4 BARS @10" O.C. E.W. @ TOP & BOT
F-2 3'-0"X3'-0"X8"	4 - #4 BARS @9 3/4" O.C. E.W. @ BOT
F-3 3'-6"X3'-6"X8"	4 - #4 BARS @14" O.C. E.W. @ BOT
F-4 24"DIA X 42"D	6 - #4 BARS (VERT), #3 CIRC. TIES 12" O.C. (HORIZ)
F-5 16"DIA X 42"D	4 - #4 BARS (VERT), #3 CIRC. TIES 12" O.C. (HORIZ)
WALL FOOTINGS (LXWXD)	RE-INFORCING
WF-1 CONT.X1'-4"X8"	2 - #4 CONT. @ 10" O.C.
WF-2 CONT.X1'-8"X8"	3 - #4 CONT. @ 6 3/4" O.C.
WF-3 CONT.X1'-4"X42"	2 - #4 CONT. @ 9" O.C., #4 TIES @ 32" O.C.

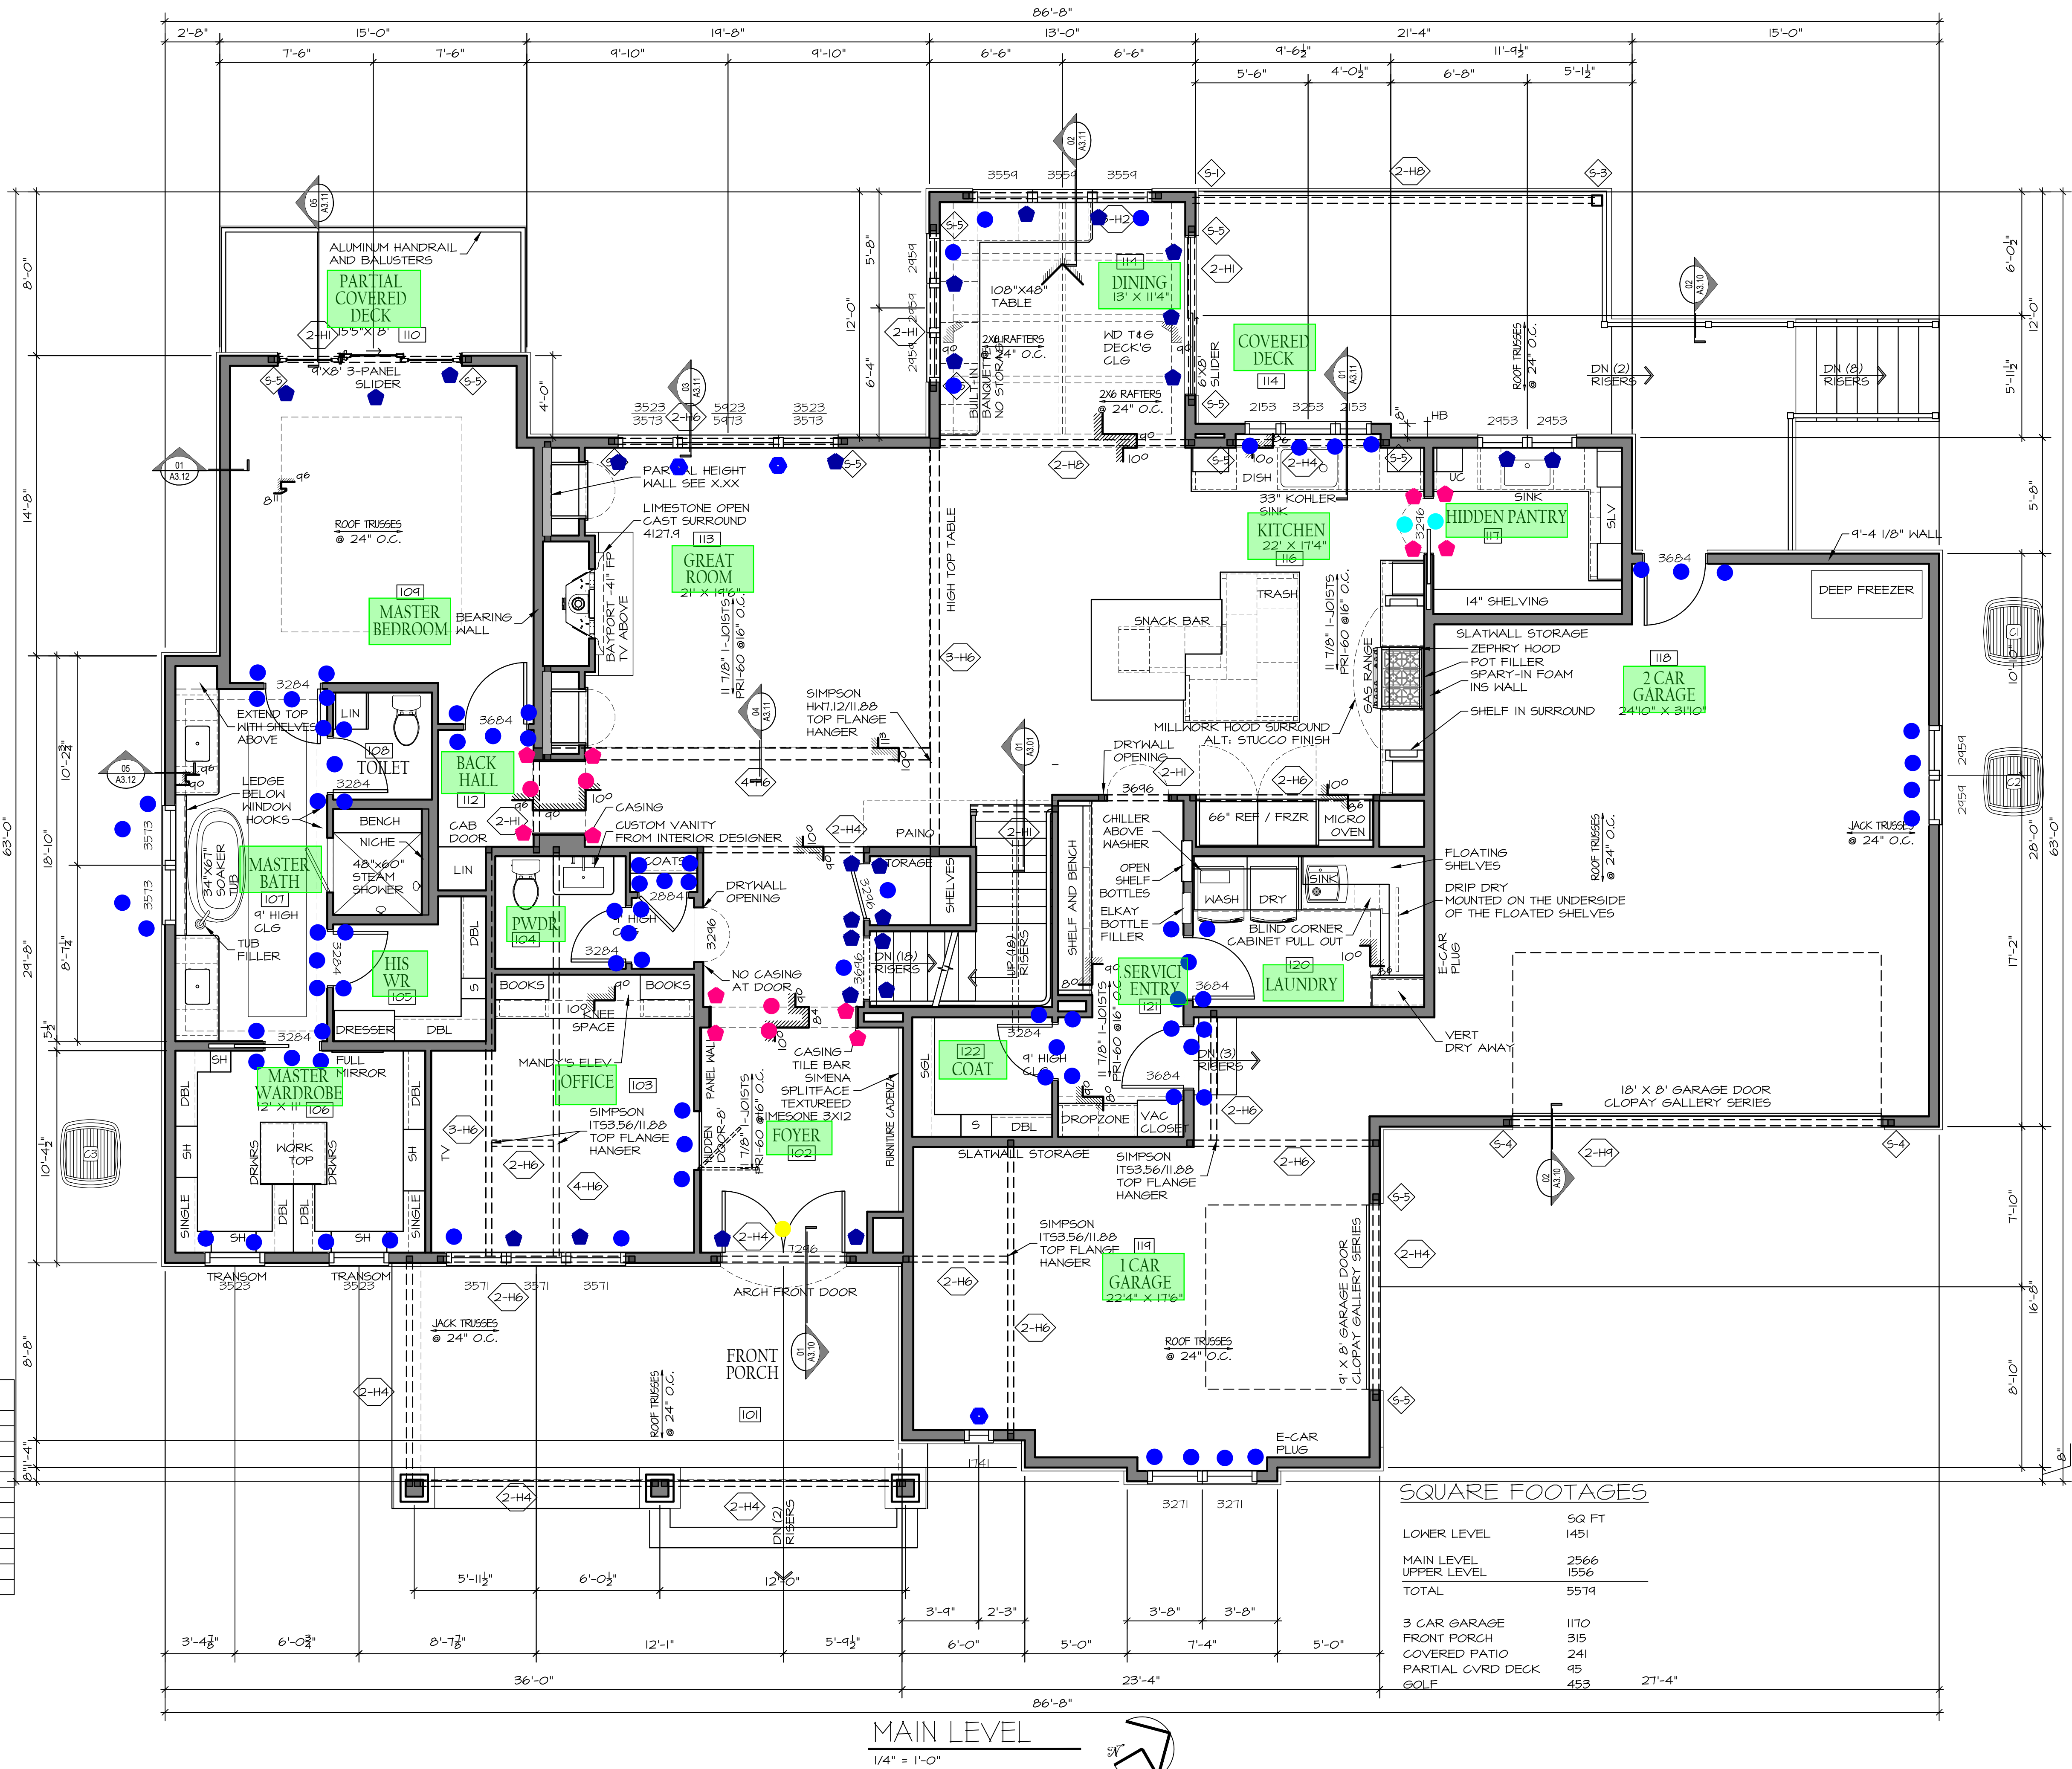

MAIN LEVEL

1/4" = 1'-0"

SQUARE FOOTAGES

	SQ FT
LOWER LEVEL	1451
MAIN LEVEL	2566
UPPER LEVEL	1556
TOTAL	5574
3 CAR GARAGE	1170
FRONT PORCH	315
COVERED PATIO	241
PARTIAL CVRD DECK	95
GOLF	453

OSTRONIC
RESIDENCE

1672 SOUTH 150TH AVE. OMAHA, NEBRASKA 68144

**MCNEIL
COMPANY**
4666 South 132nd Street
Omaha, NE 68137
402-333-1462
mcneilcompany.com

PLAN DATE	07/31/2026
REV.	DATE
BID SET	09/11/26

JOB NUMBER
15-2601
DESCRIPTION
MAIN LEVEL
FLOOR PLAN


PLAN SHEET

A1.03

© COPYRIGHT
MCNEIL COMPANY
THESE PLANS ARE SPECIFICALLY
DESIGNED FOR CONSTRUCTION BY
MCNEIL COMPANY AND ARE
INTENDED FOR NO OTHER PURPOSE.
DUPLICATION OF THESE PLANS IN
PART OR WHOLE WITHOUT WRITTEN
CONSENT FROM MCNEIL COMPANY
IS PROHIBITED.

UL Painted Casing Count


Description	Quantity	Unit
8'	70	Count
10'	1	Count
12'	2	Count

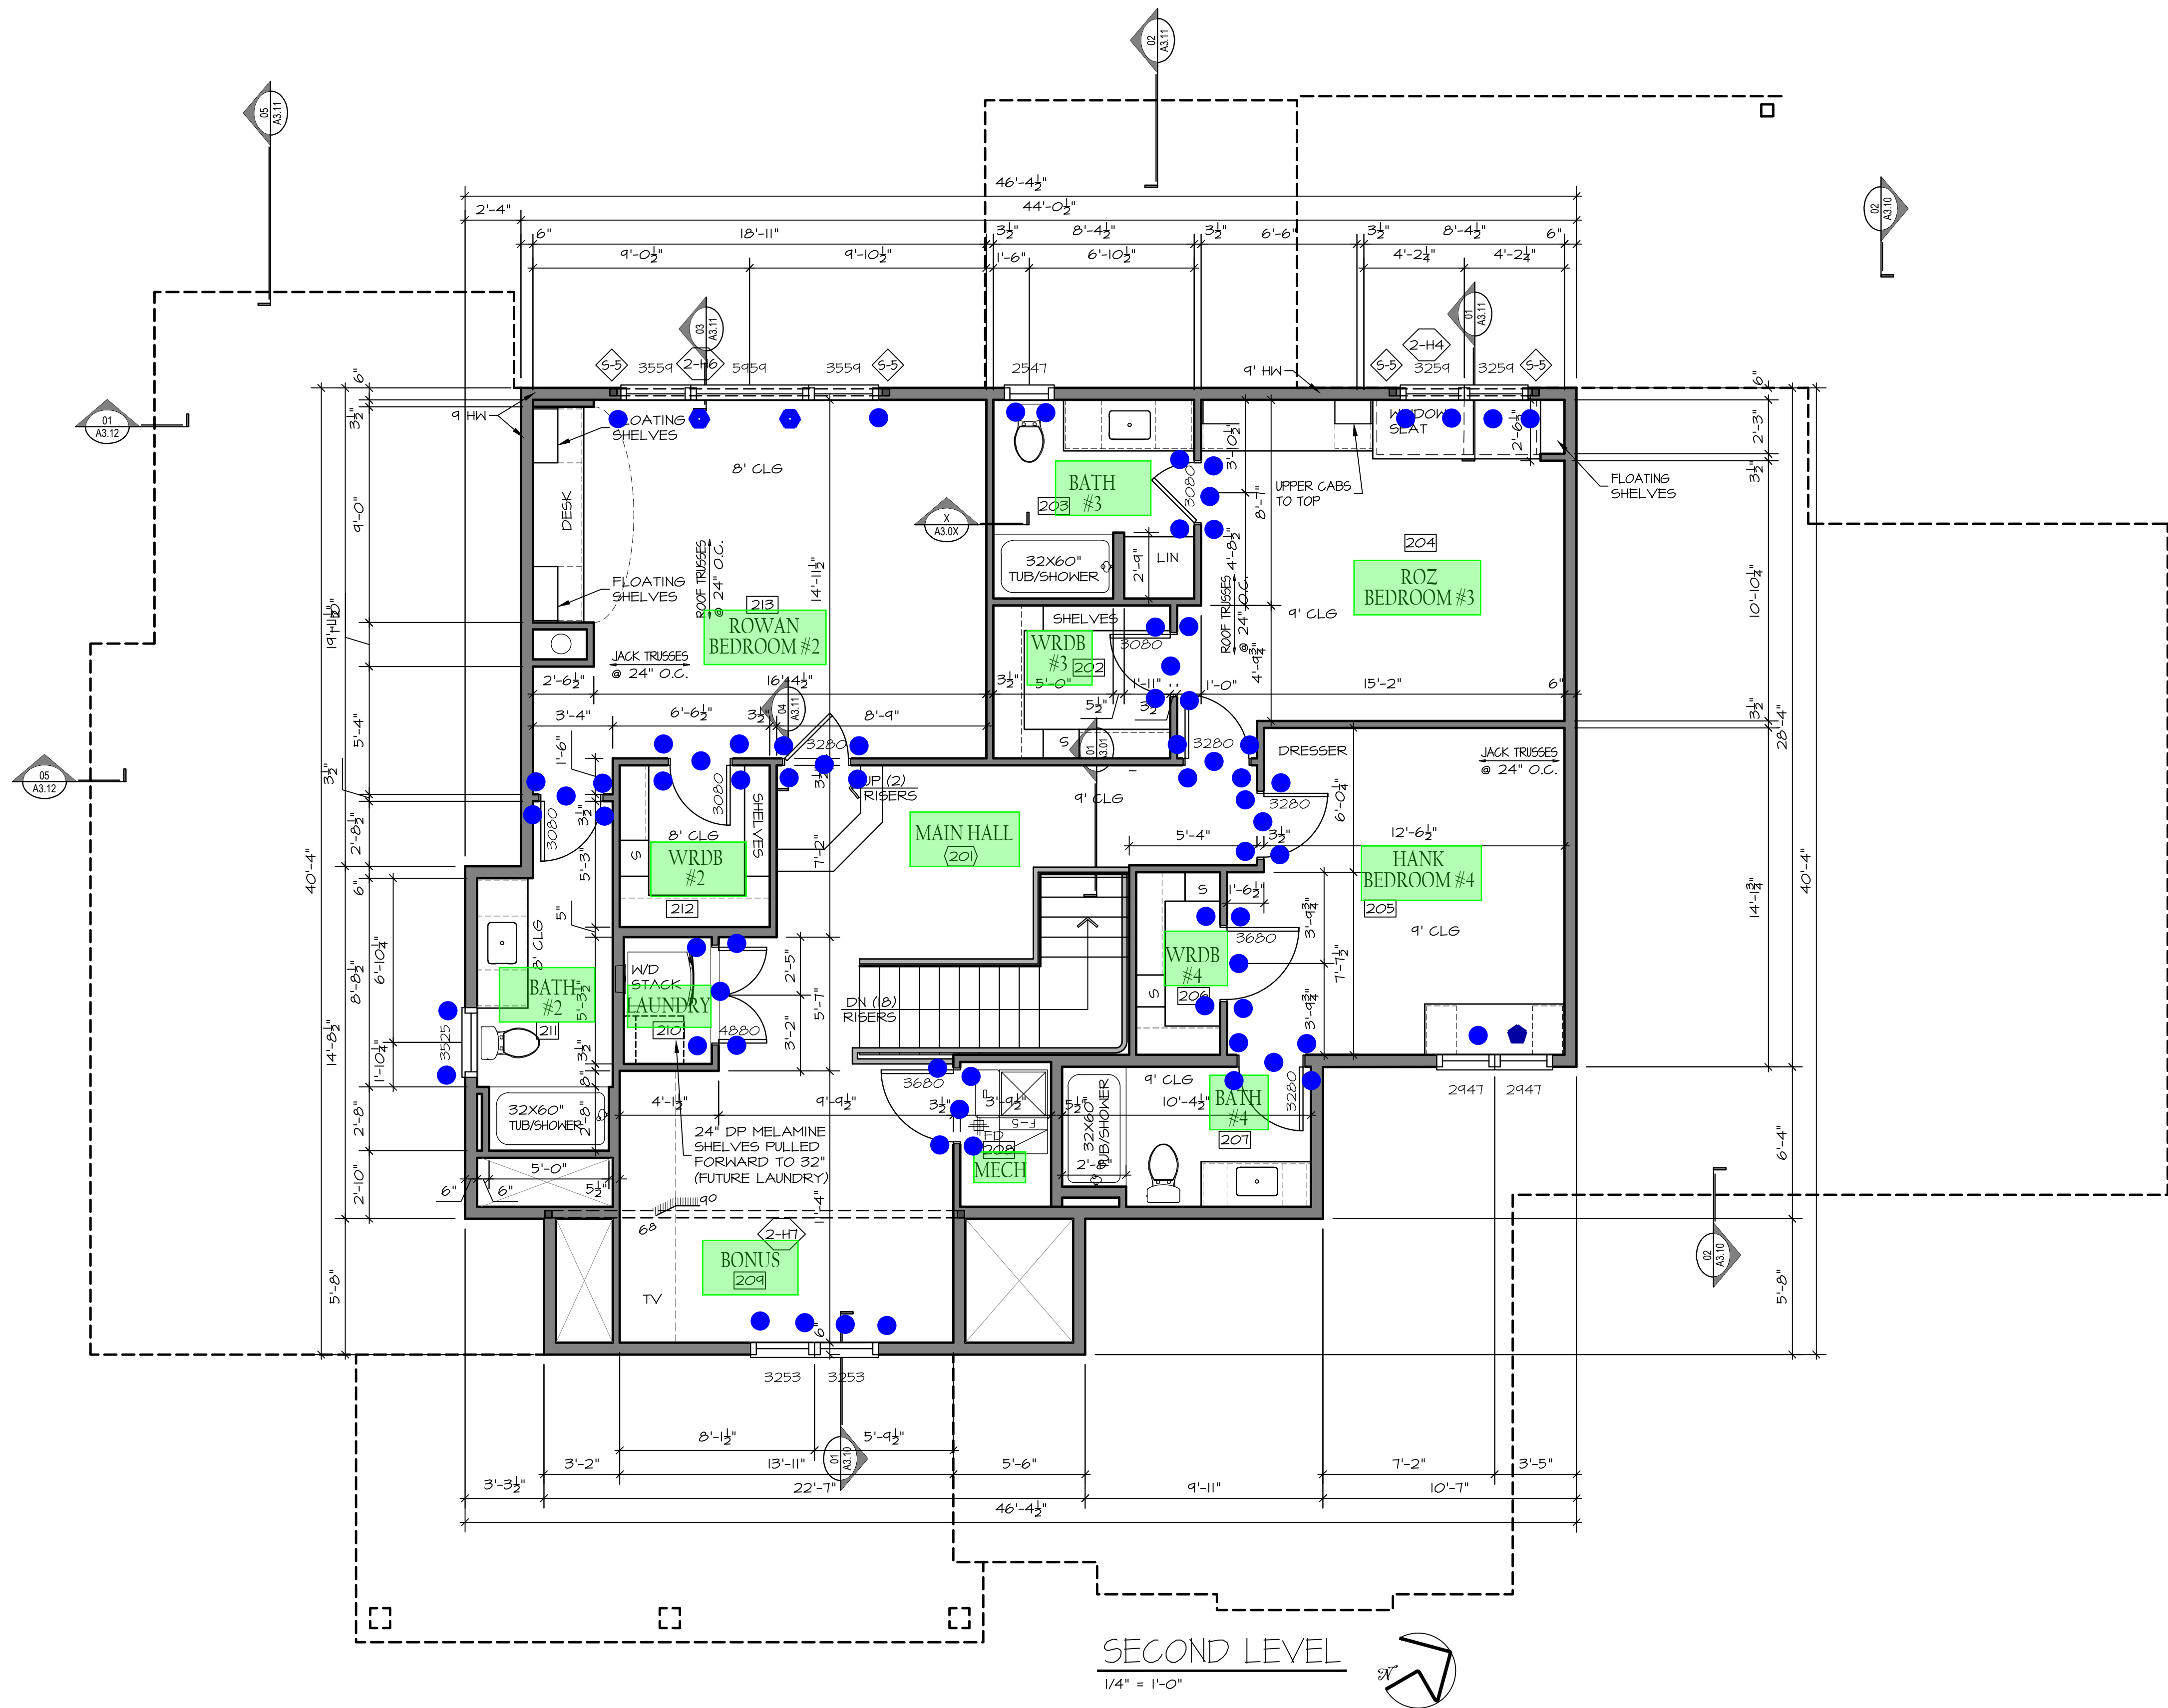

OSTRONIC
RESIDENCE
1672 SOUTH 150TH AVE. OMAHA, NEBRASKA 68144

MCNEIL
COMPANY
4666 South 132nd Street
Omaha, NE 68137
402-333-1462
mcneilcompany.com

PLAN DATE	07/31/2026
REV.	DATE
BID SET	09/11/26

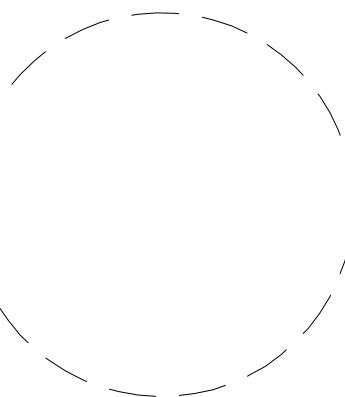

JOB NUMBER
15-2601
DESCRIPTION
SECOND LEVEL FLOOR PLAN
PLAN SHEET
A1.04

© COPYRIGHT
MCNEIL COMPANY
THESE PLANS ARE SPECIFICALLY
DESIGNED FOR CONSTRUCTION BY
MCNEIL COMPANY AND ARE
INTENDED FOR NO OTHER PURPOSE.
DUPLICATION OF THESE PLANS IN
PART OR WHOLE WITHOUT WRITTEN
CONSENT FROM MCNEIL COMPANY
IS PROHIBITED.

Description	Quantity	Unit
-------------	----------	------

Unfinished Storage 67.47 ft

Description	Quantity	Unit
-------------	----------	------

5" Painted Base

Exercise 53.38 ft

Hall	6.82	ft
------	------	----

5" Painted Base - ALT

Description	Quantity	Unit
-------------	----------	------

$$GAS - ($$


OSTRONIC
RESIDENCE
672 SOUTH 150TH AVE

2
3
PLAN DATE 07/31/2026	
REV.	DATE
BID SET	09/11/26

JOB NUMBER	15-2601
DESCRIPTION	LOWER LEVEL FINISH PLAN
PLAN SHEET	F1.01

© COPYRIGHT
MCNEIL COMPANY
SE PLANS ARE SPECIFICALLY
IGNED FOR CONSTRUCTION BY
NEIL COMPANY AND ARE
ENDED FOR NO OTHER PURPOSE
PLICATION OF THESE PLANS IN
RT OR WHOLE WITHOUT WRITTE
SENT FROM MCNEIL COMPANY
PROHIBITED


PLOT DATE: 9/11/2026
C:\USERS\DESIGN\INTERM2\McNEIL COMPANY DROPBOX\DESIGN 2\McNEIL DESIGN\RESIDENTIAL\15-2601 OSTRONIC HEARTWOOD LOT8\FI PLANS.DWG
HOME PAGE: A0.01

5" Painted Base - ML

Description	Quantity	Unit
Back Hall	12.22	ft
Coats	7.96	ft
Dining Room	9.34	ft
Foyer	32.94	ft
Great Room	32.36	ft
Hidden Pantry	2.36	ft
His Wardrobe	9.01	ft
Kitchen	5.61	ft
Laundry	23.63	ft
Master Bath	34.51	ft
Master Bedroom	49.67	ft
Master Wardrobe	5.59	ft
ML Coat	22.49	ft
ML Storage	13.75	ft
Office	40.46	ft
Powder	28.55	ft
Service Entry	14.65	ft

3" Painted Base - ML

Description	Quantity	Unit
Garage	154.33	ft

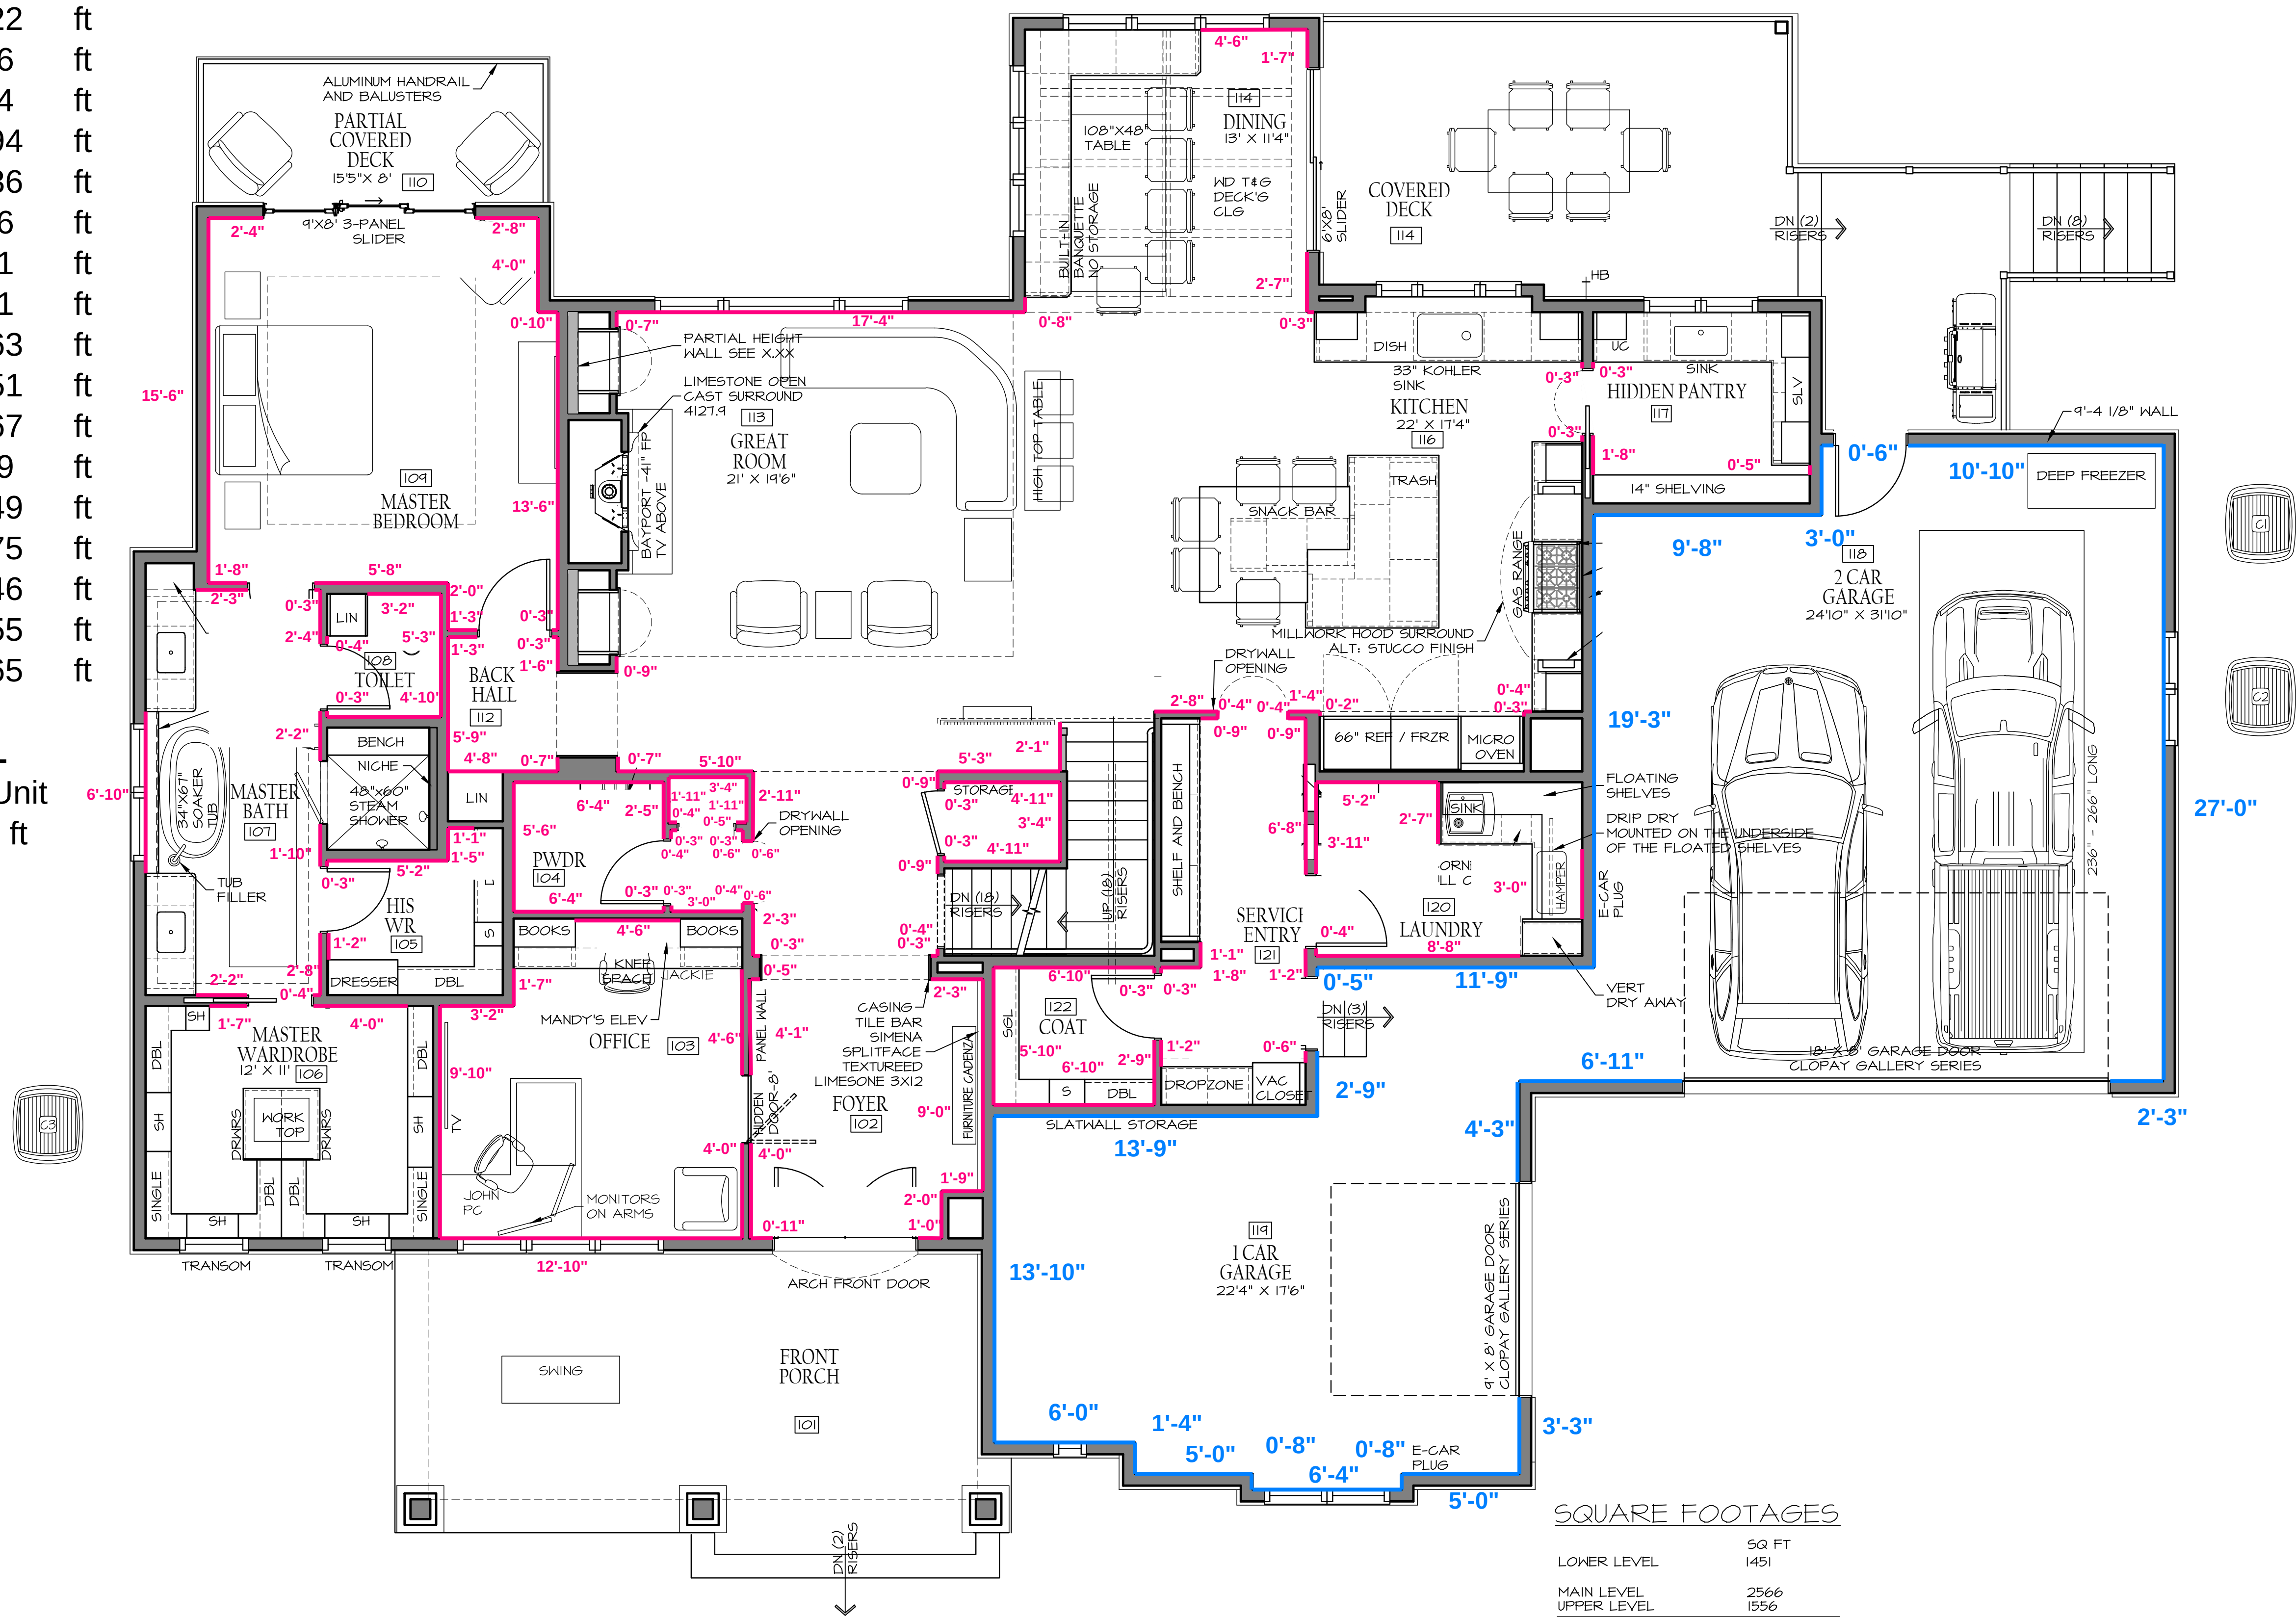


SQUARE FOOTAGES

LOWER LEVEL	50 FT
1451	
MAIN LEVEL	2566
UPPER LEVEL	1556
TOTAL	5574
3 CAR GARAGE	1170
FRONT PORCH	315
COVERED PATIO	241
PARTIAL CVRD DECK	95
GOLF	453

MAIN LEVEL

1/4" = 1'-0"

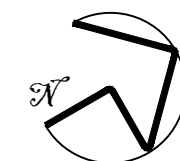

OSTRONIC
RESIDENCE

1672 SOUTH 150TH AVE. OMAHA, NEBRASKA 68144

**MCNEIL
COMPANY**
4666 South 132nd Street
Omaha, NE 68137
402-333-1462
mcneilcompany.com


PLAN DATE	07/31/2026
REV.	DATE
BID SET	09/11/26

JOB NUMBER
15-2601
DESCRIPTION
MAIN LEVEL FINISH PLAN
PLAN SHEET
F1.02

© COPYRIGHT
MCNEIL COMPANY
THESE PLANS ARE SPECIFICALLY
DESIGNED FOR CONSTRUCTION BY
MCNEIL COMPANY AND ARE
INTENDED FOR NO OTHER PURPOSE.
DUPLICATION OF THESE PLANS IN
PART OR WHOLE WITHOUT WRITTEN
CONSENT FROM MCNEIL COMPANY
IS PROHIBITED.

5" Painted Base - UL

Description	Quantity	Unit
Bath #2	19.87	ft
Bath #3	10.18	ft
Bath #4	12.78	ft
Bonus	38.76	ft
Hank Bedroom #4	41.75	ft
Laundry	13.75	ft
Main Hall	30.92	ft
Rowan Bedroom #2	58.69	ft
Roz Bedroom #3	39.22	ft
WRDB #2	23.35	ft
WRDB #3	24.83	ft
WRDB #4	19.09	ft

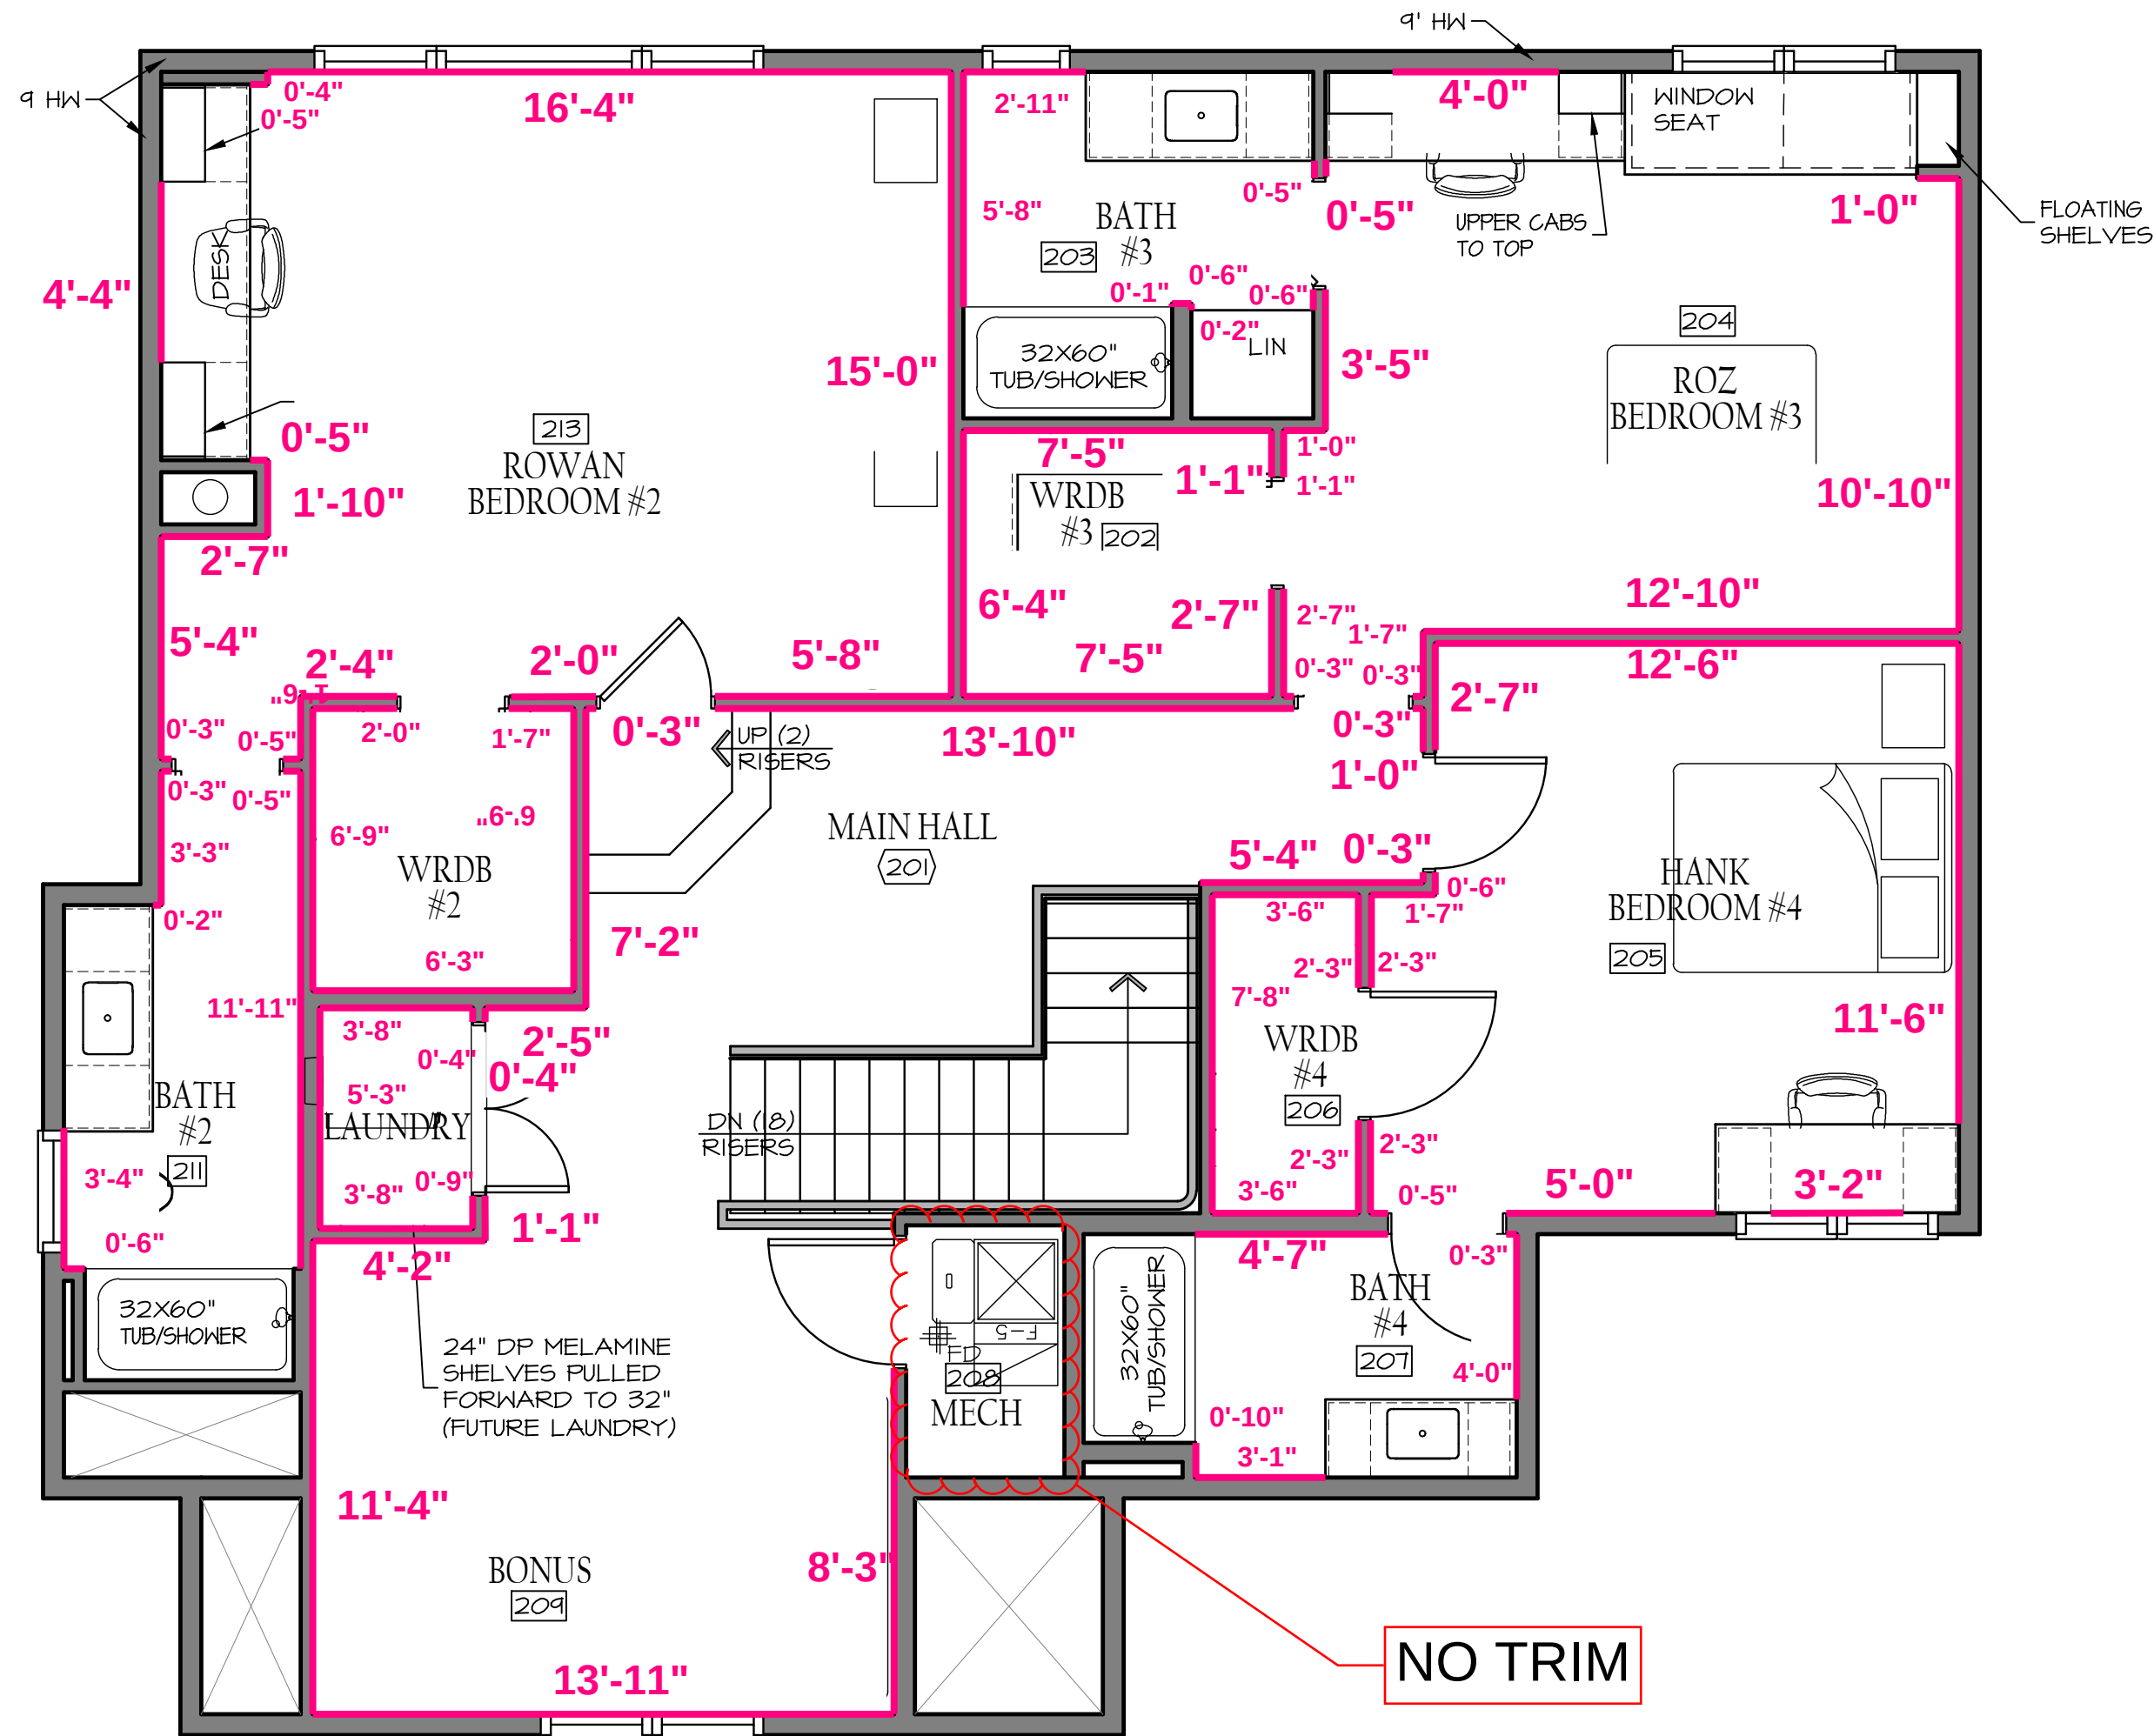

SECOND LEVEL

1/4" = 1'-0"



OSTRONIC
RESIDENCE

1672 SOUTH 150TH AVE. OMAHA, NEBRASKA 68144

**MCNEIL
COMPANY**
4666 South 132nd Street
Omaha, NE 68137
402-333-1462
mcneilcompany.com

PLAN DATE	07/31/2026
REV.	DATE
BID SET	09/11/26

JOB NUMBER
15-2601
DESCRIPTION
SECOND LEVEL FINISH PLAN
PLAN SHEET


F1.03

© COPYRIGHT
MCNEIL COMPANY
THESE PLANS ARE SPECIFICALLY
DESIGNED FOR CONSTRUCTION BY
MCNEIL COMPANY AND ARE
INTENDED FOR NO OTHER PURPOSE.
DUPLICATION OF THESE PLANS IN
PART OR WHOLE WITHOUT WRITTEN
CONSENT FROM MCNEIL COMPANY
IS PROHIBITED.

PLOT DATE: 9/11/2026 HOME PAGE: A0.01 C:\USERS\DESIGN\INTER\2\McNEIL COMPANY DROPBOX\DESIGN 2\McNEIL DESIGN\RESIDENTIAL\15-2601 OSTRONIC HEARTWOOD LOT\8\FI PLANS.DWG

Painted Large Cove Crown

Description	Quantity	Unit
Large Crown Molding	44.16	ft

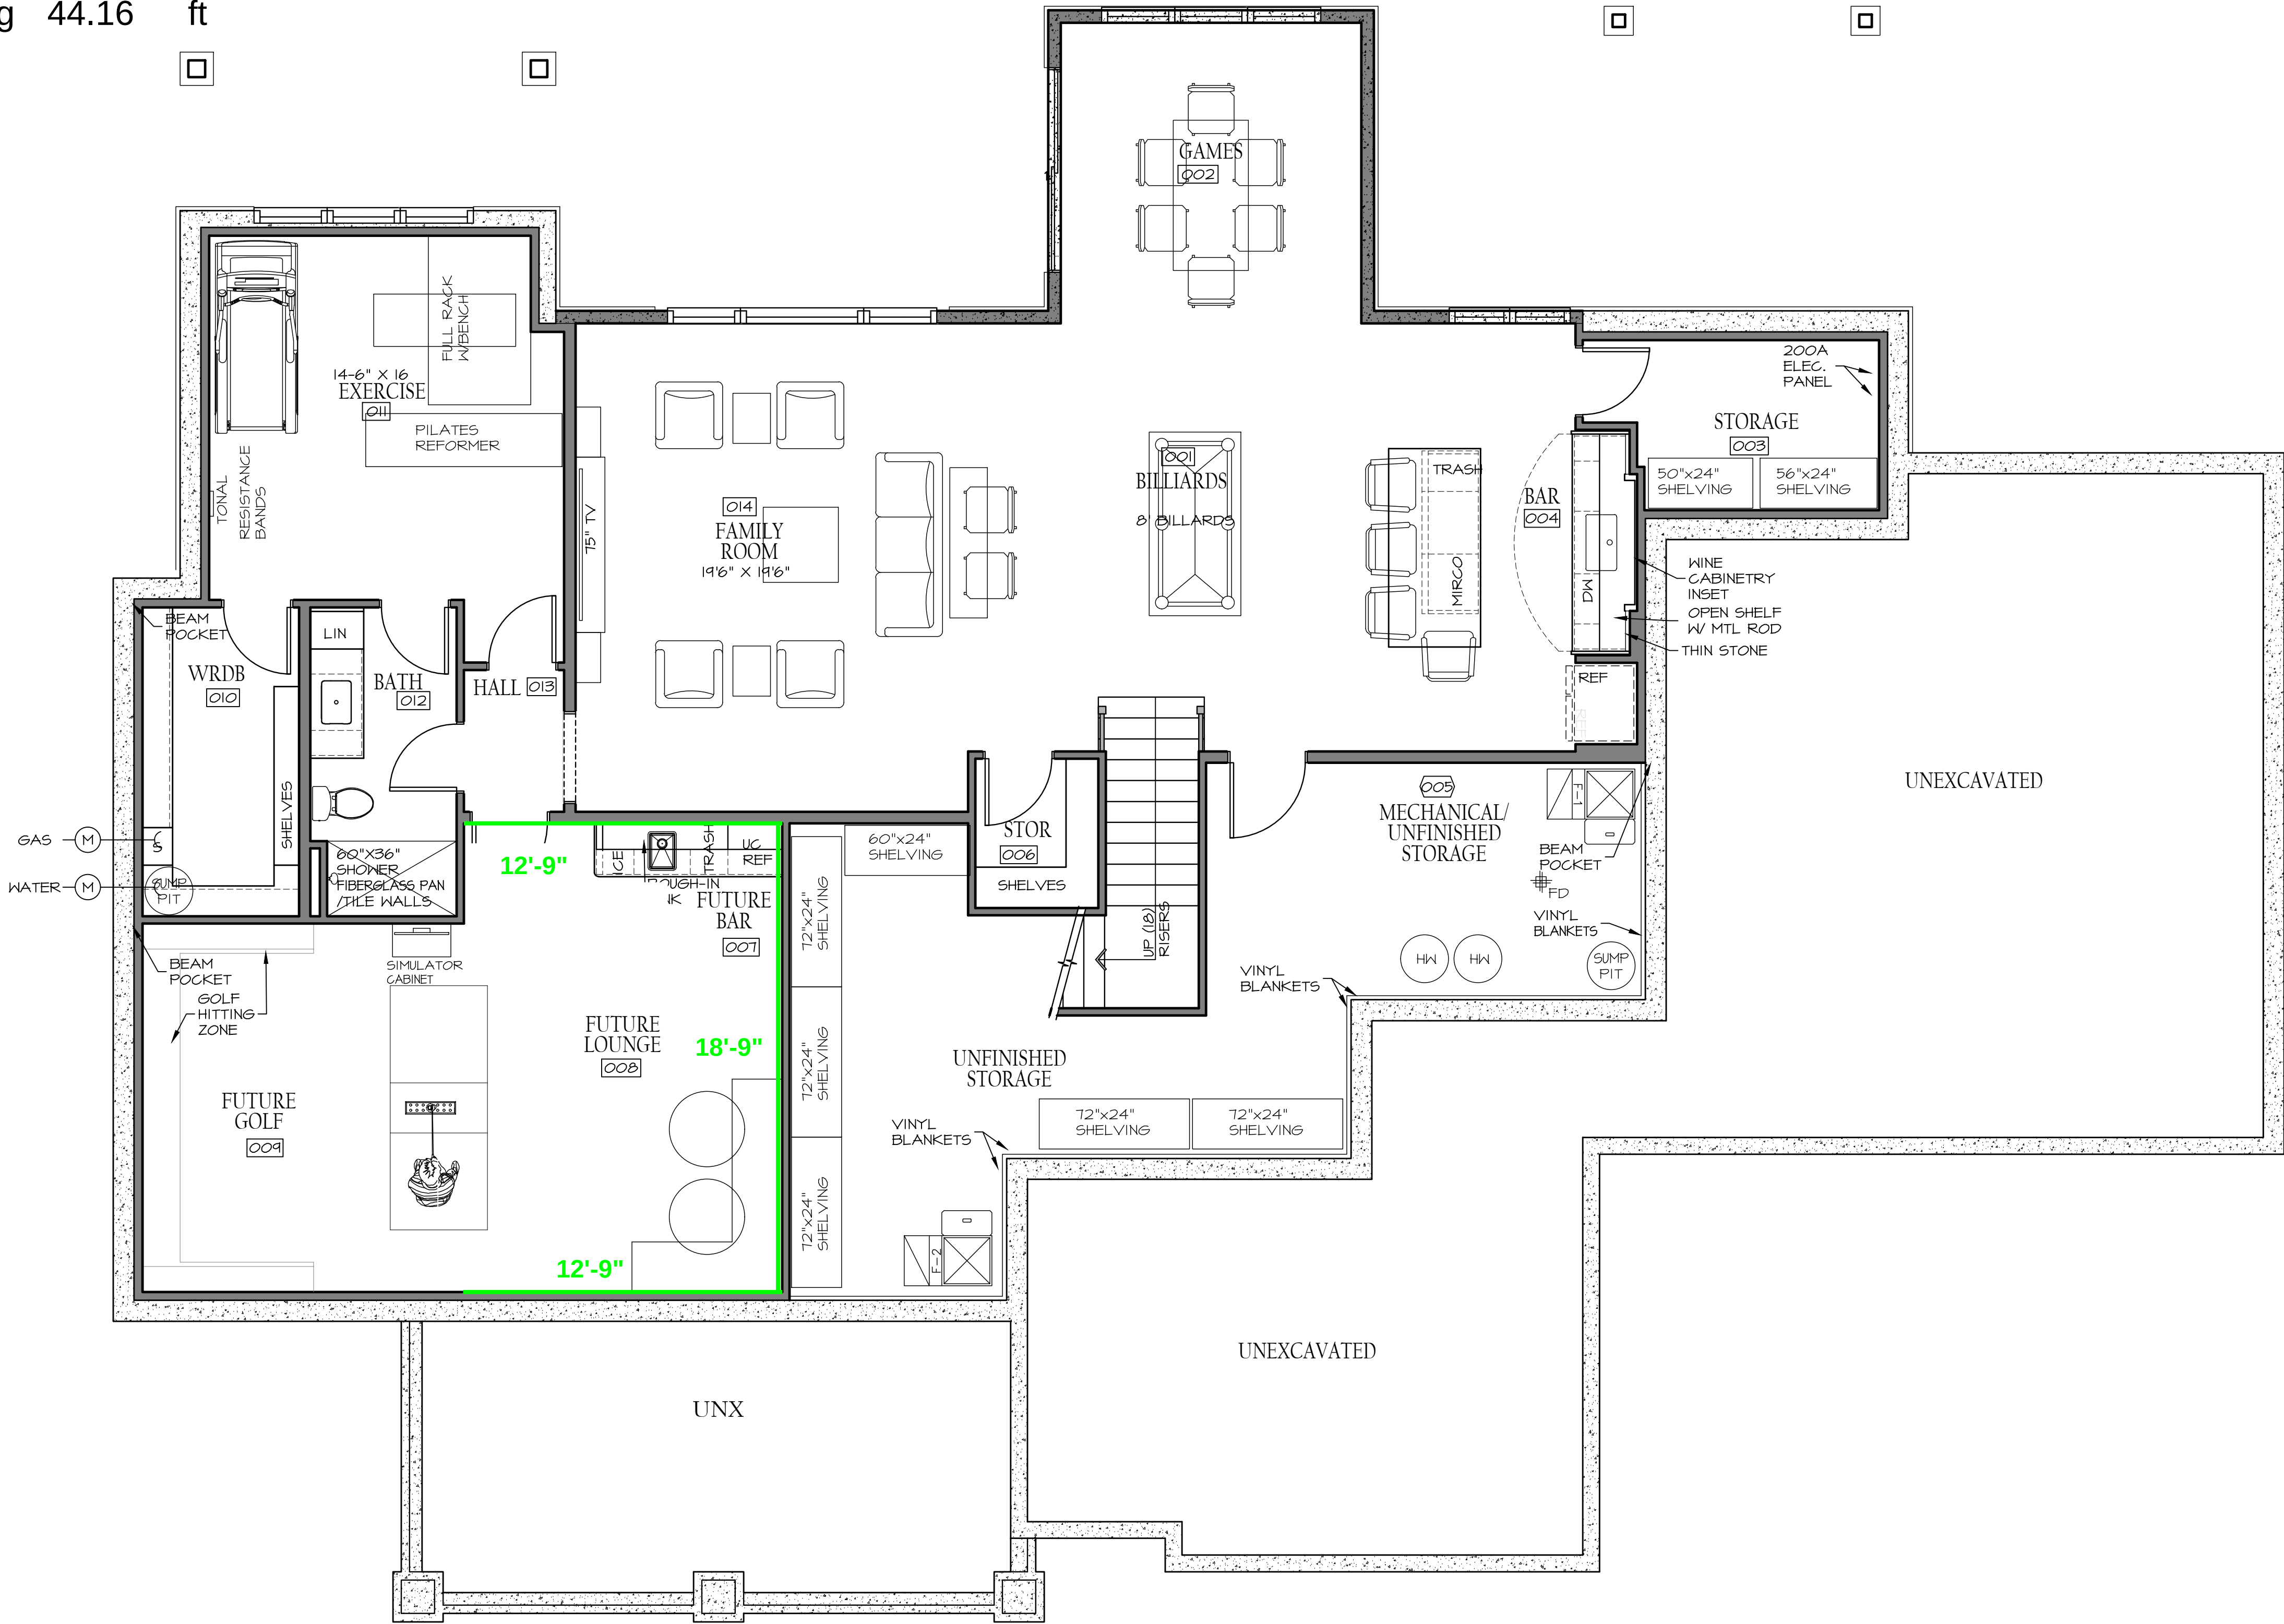

LOWER LEVEL

1/4" = 1'-0"



OSTRONIC
RESIDENCE

1672 SOUTH 150TH AVE. OMAHA, NEBRASKA 68144

**MCNEIL
COMPANY**
4666 South 132nd Street
Omaha, NE 68137
402-333-1462
mcneilcompany.com

PLAN DATE	07/31/2026
REV.	DATE
BID SET	09/11/26

JOB NUMBER
15-2601
DESCRIPTION
LOWER LEVEL FINISH PLAN
PLAN SHEET

F1.01

© COPYRIGHT
MCNEIL COMPANY
THESE PLANS ARE SPECIFICALLY
DESIGNED FOR CONSTRUCTION BY
MCNEIL COMPANY AND ARE
INTENDED FOR NO OTHER PURPOSE.
DUPLICATION OF THESE PLANS IN
PART OR WHOLE WITHOUT WRITTEN
CONSENT FROM MCNEIL COMPANY
IS PROHIBITED.

 Area Measurement 172 sf




© COPYRIGHT
MCNEIL COMPANY
PLANS ARE SPECIFICALLY
NEED FOR CONSTRUCTION BY
L COMPANY AND ARE
ED FOR NO OTHER PURPOSE.
ICATION OF THESE PLANS IN
OR WHOLE WITHOUT WRITTEN
ENT FROM MCNEIL COMPANY
HIBITED.

PLOT DATE: 9/11/2026 HOME PAGE: A0.01 C:\USERS\DESIGN\INTERN2\McNEIL COMPANY DROPBOX\DESIGN 2\McNEIL DESIGN\RESIDENTIAL\15-2601 OSTRONIC HEARTWOOD LOT8\FI PLANS.DWG

Painted Large Cove Crown			
Description	Quantity	Unit	
Large Crown Molding	87.88	ft	

Painted Applied Molding			
Description	Quantity	Unit	
Applied Molding	87.88	ft	

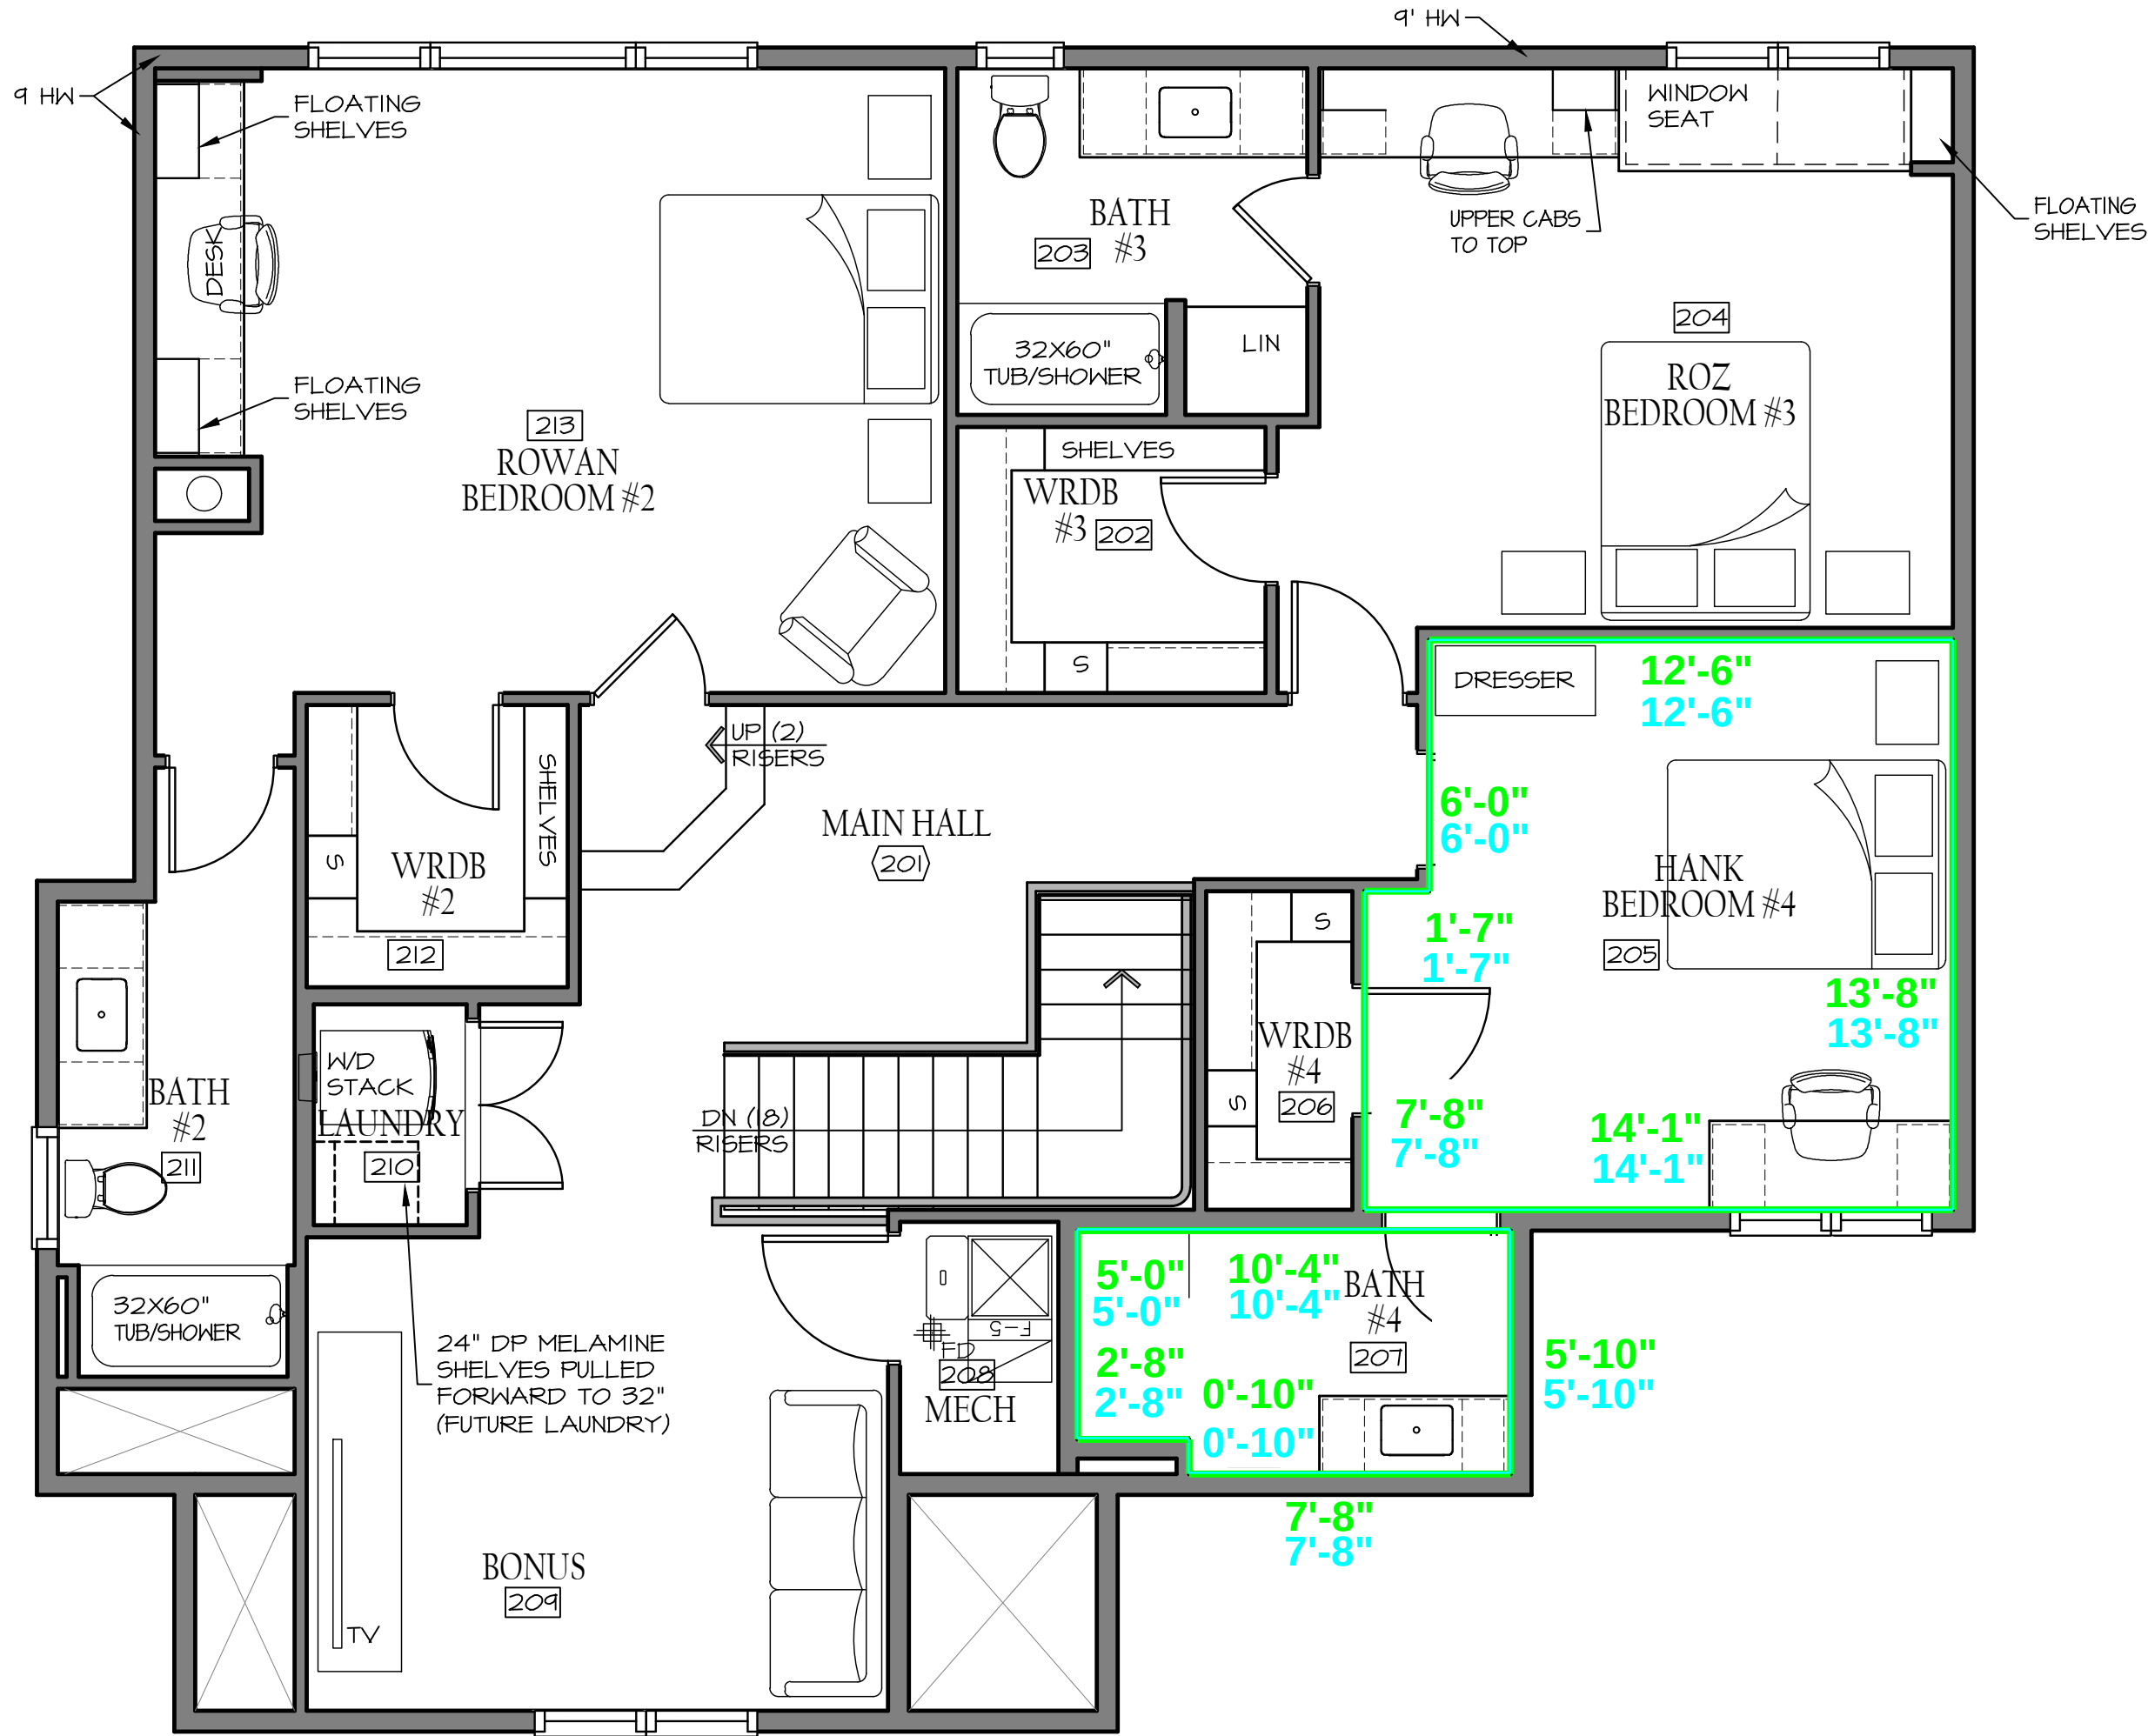

SECOND LEVEL
1/4" = 1'-0"




OSTRONIC
RESIDENCE
1672 SOUTH 150TH AVE. OMAHA, NEBRASKA 68144



**MCNEIL
COMPANY**
4666 South 132nd Street
Omaha, NE 68137
402-333-1462
mcneilcompany.com



PLAN DATE 07/31/2026	
REV.	DATE
BID SET	09/11/26

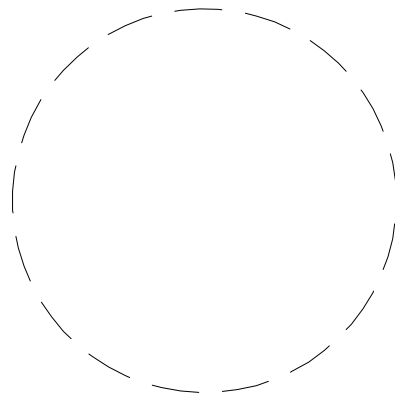

JOB NUMBER 15-2601
DESCRIPTION SECOND LEVEL FINISH PLAN
PLAN SHEET F1.03

© COPYRIGHT
MCNEIL COMPANY
THESE PLANS ARE SPECIFICALLY
DESIGNED FOR CONSTRUCTION BY
MCNEIL COMPANY AND ARE
INTENDED FOR NO OTHER PURPOSE.
DUPLICATION OF THESE PLANS IN
PART OR WHOLE WITHOUT WRITTEN
CONSENT FROM MCNEIL COMPANY
IS PROHIBITED.


Painted Wall Molding		
Description	Quantity	Unit
Painted Wall Molding	276.22	ft






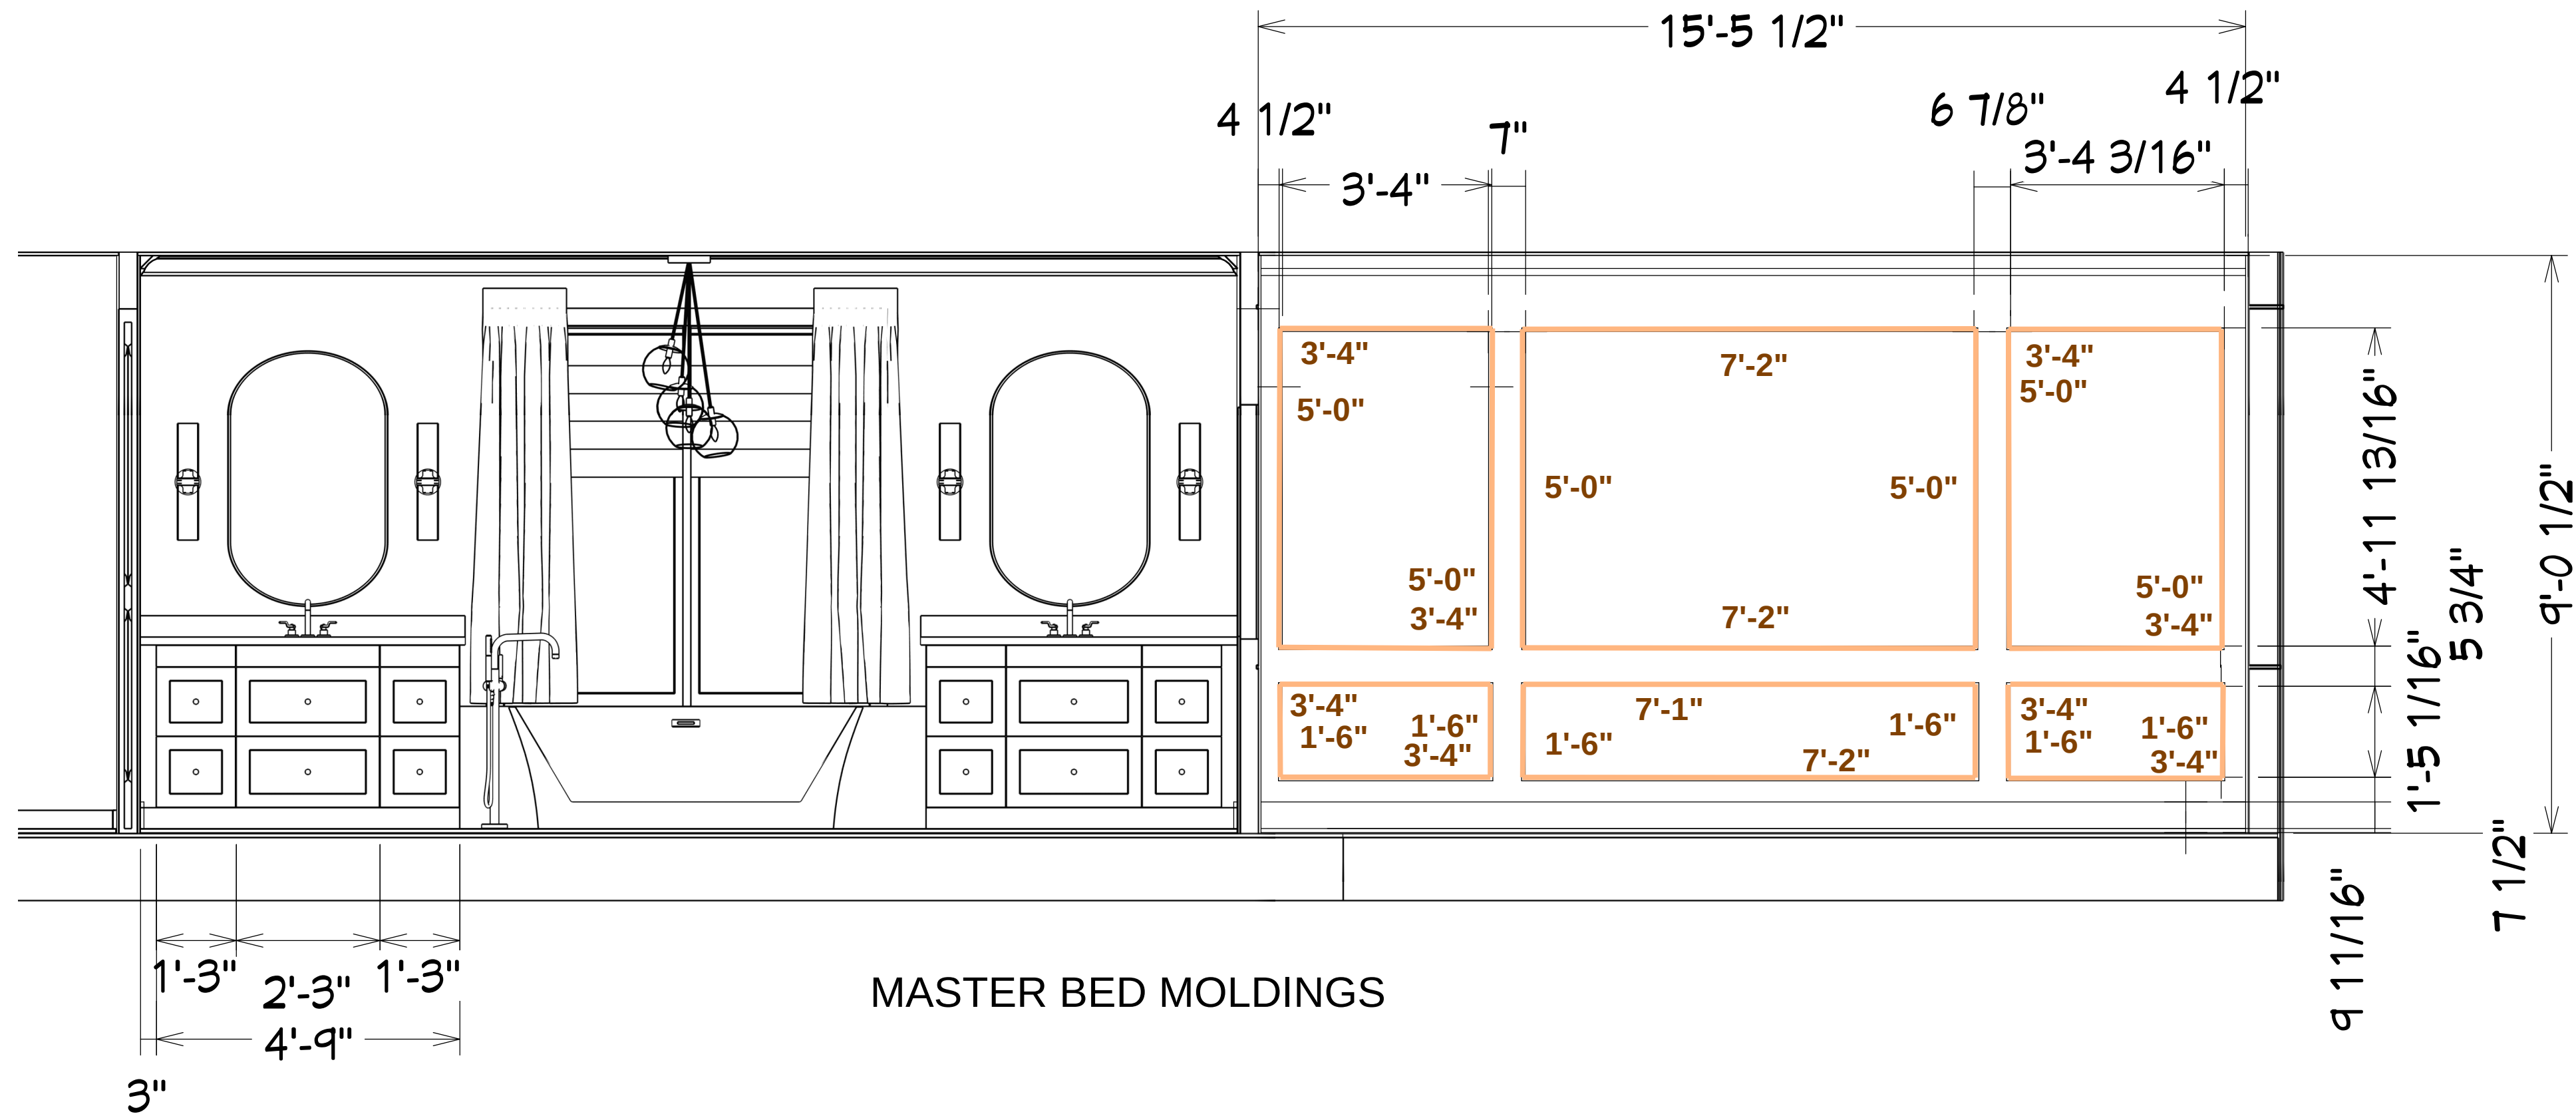
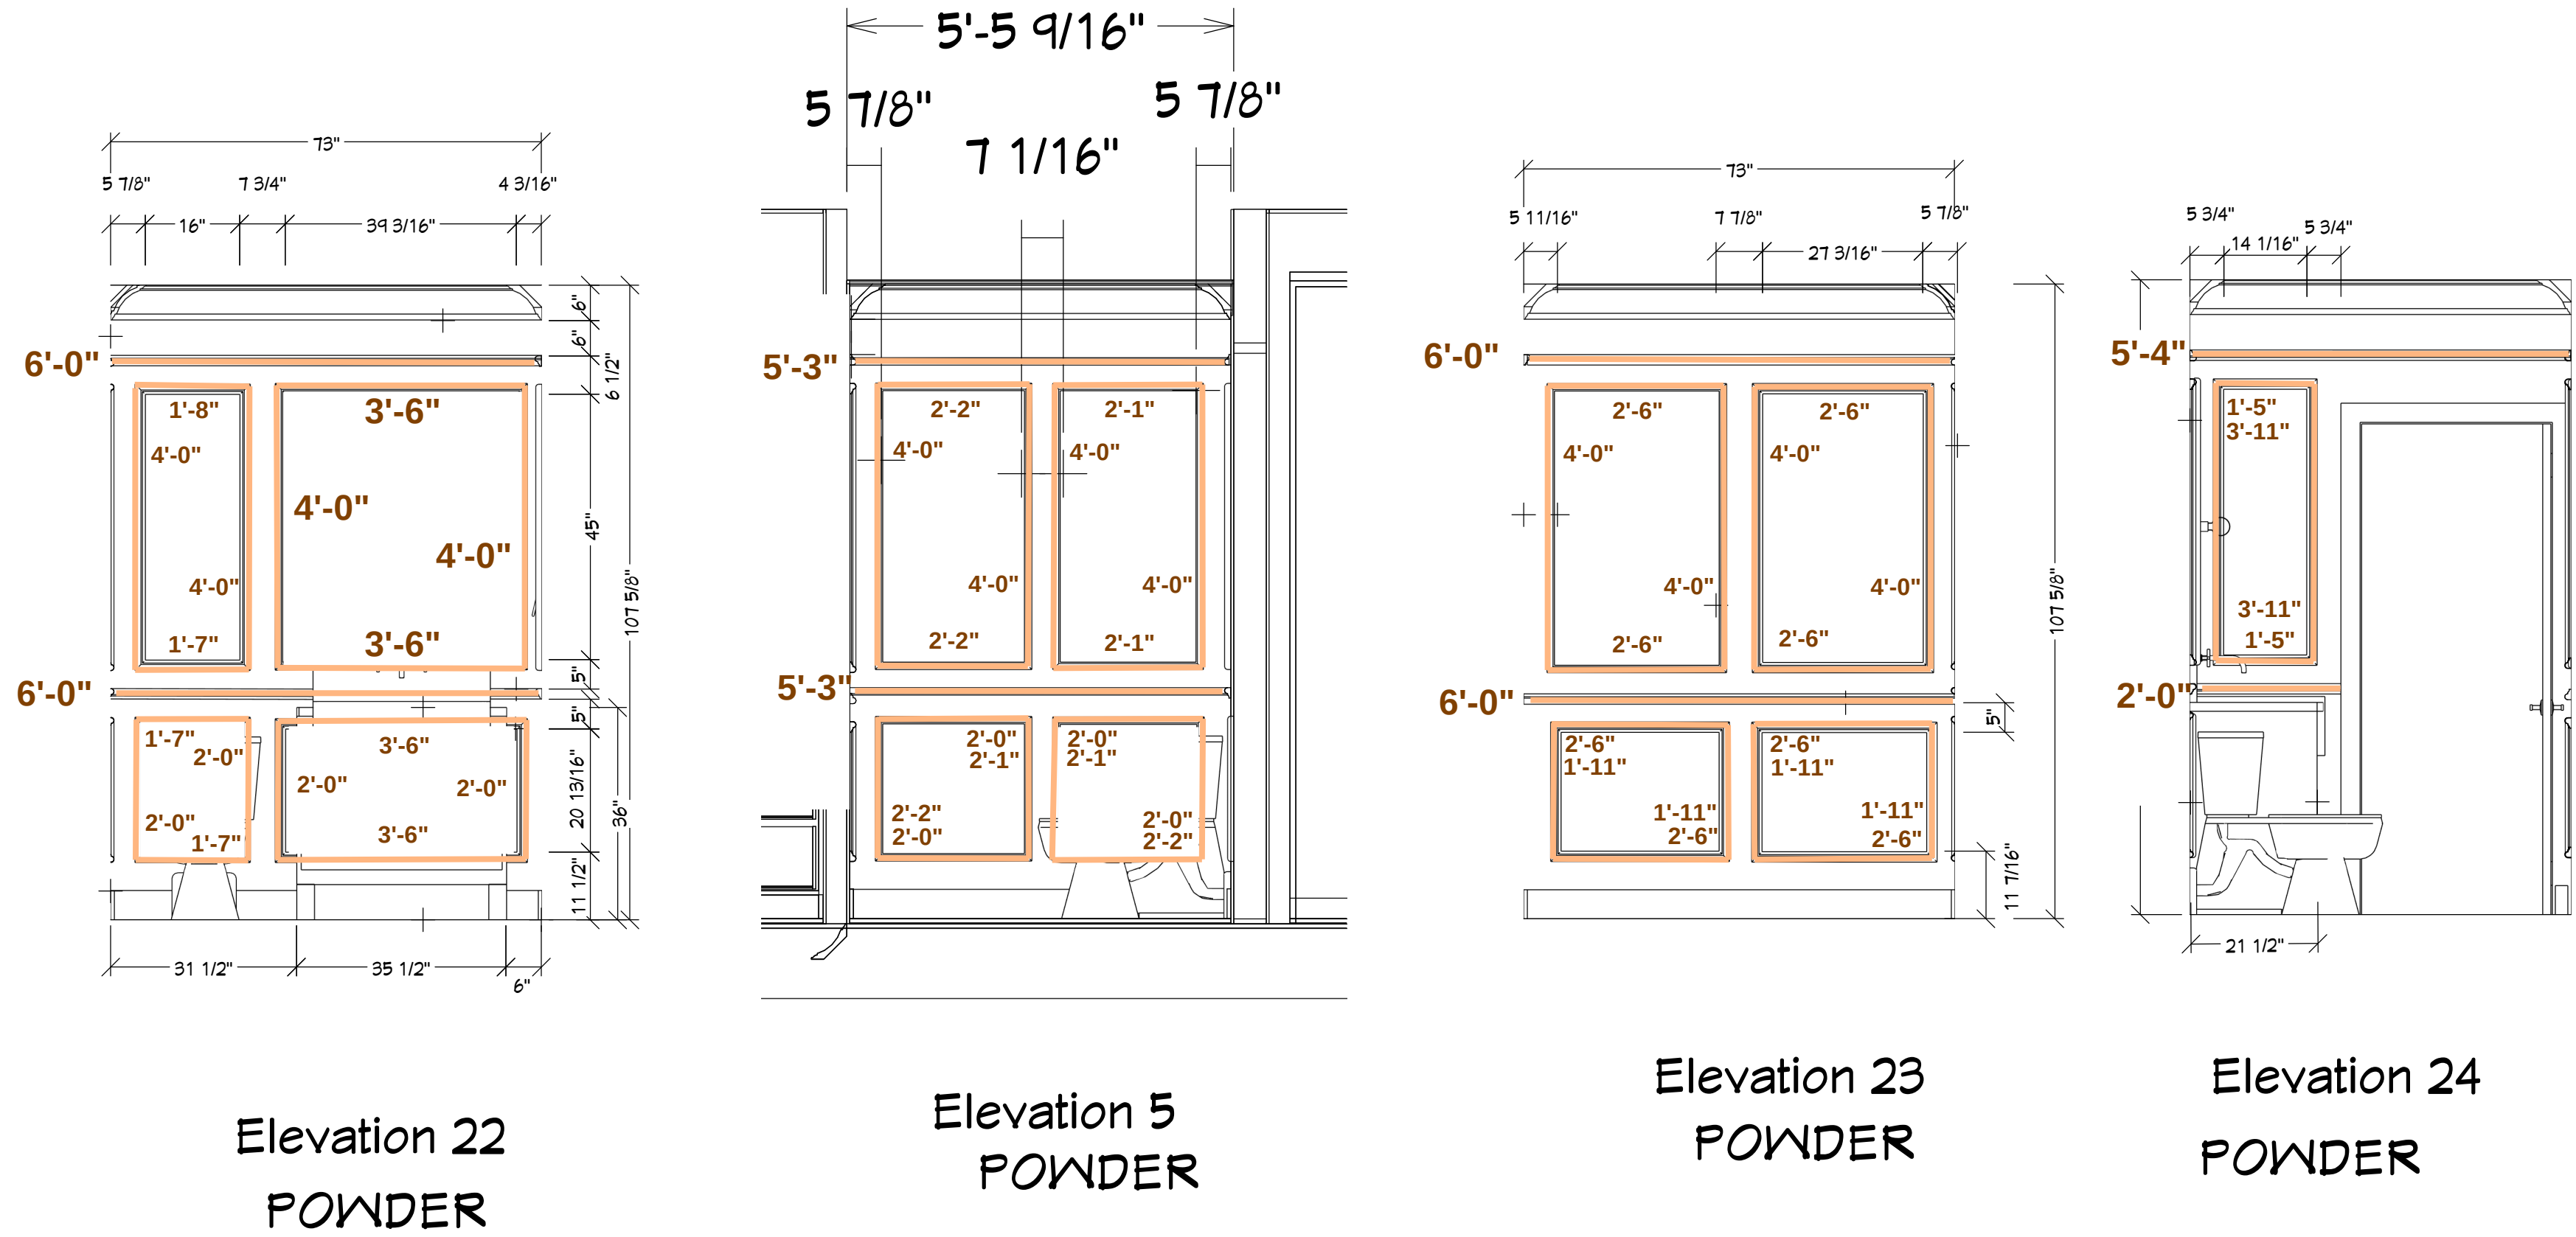


Foyer Wall Painted Molding

Description Quantity Unit

Painted Wall Molding 136.35 ft

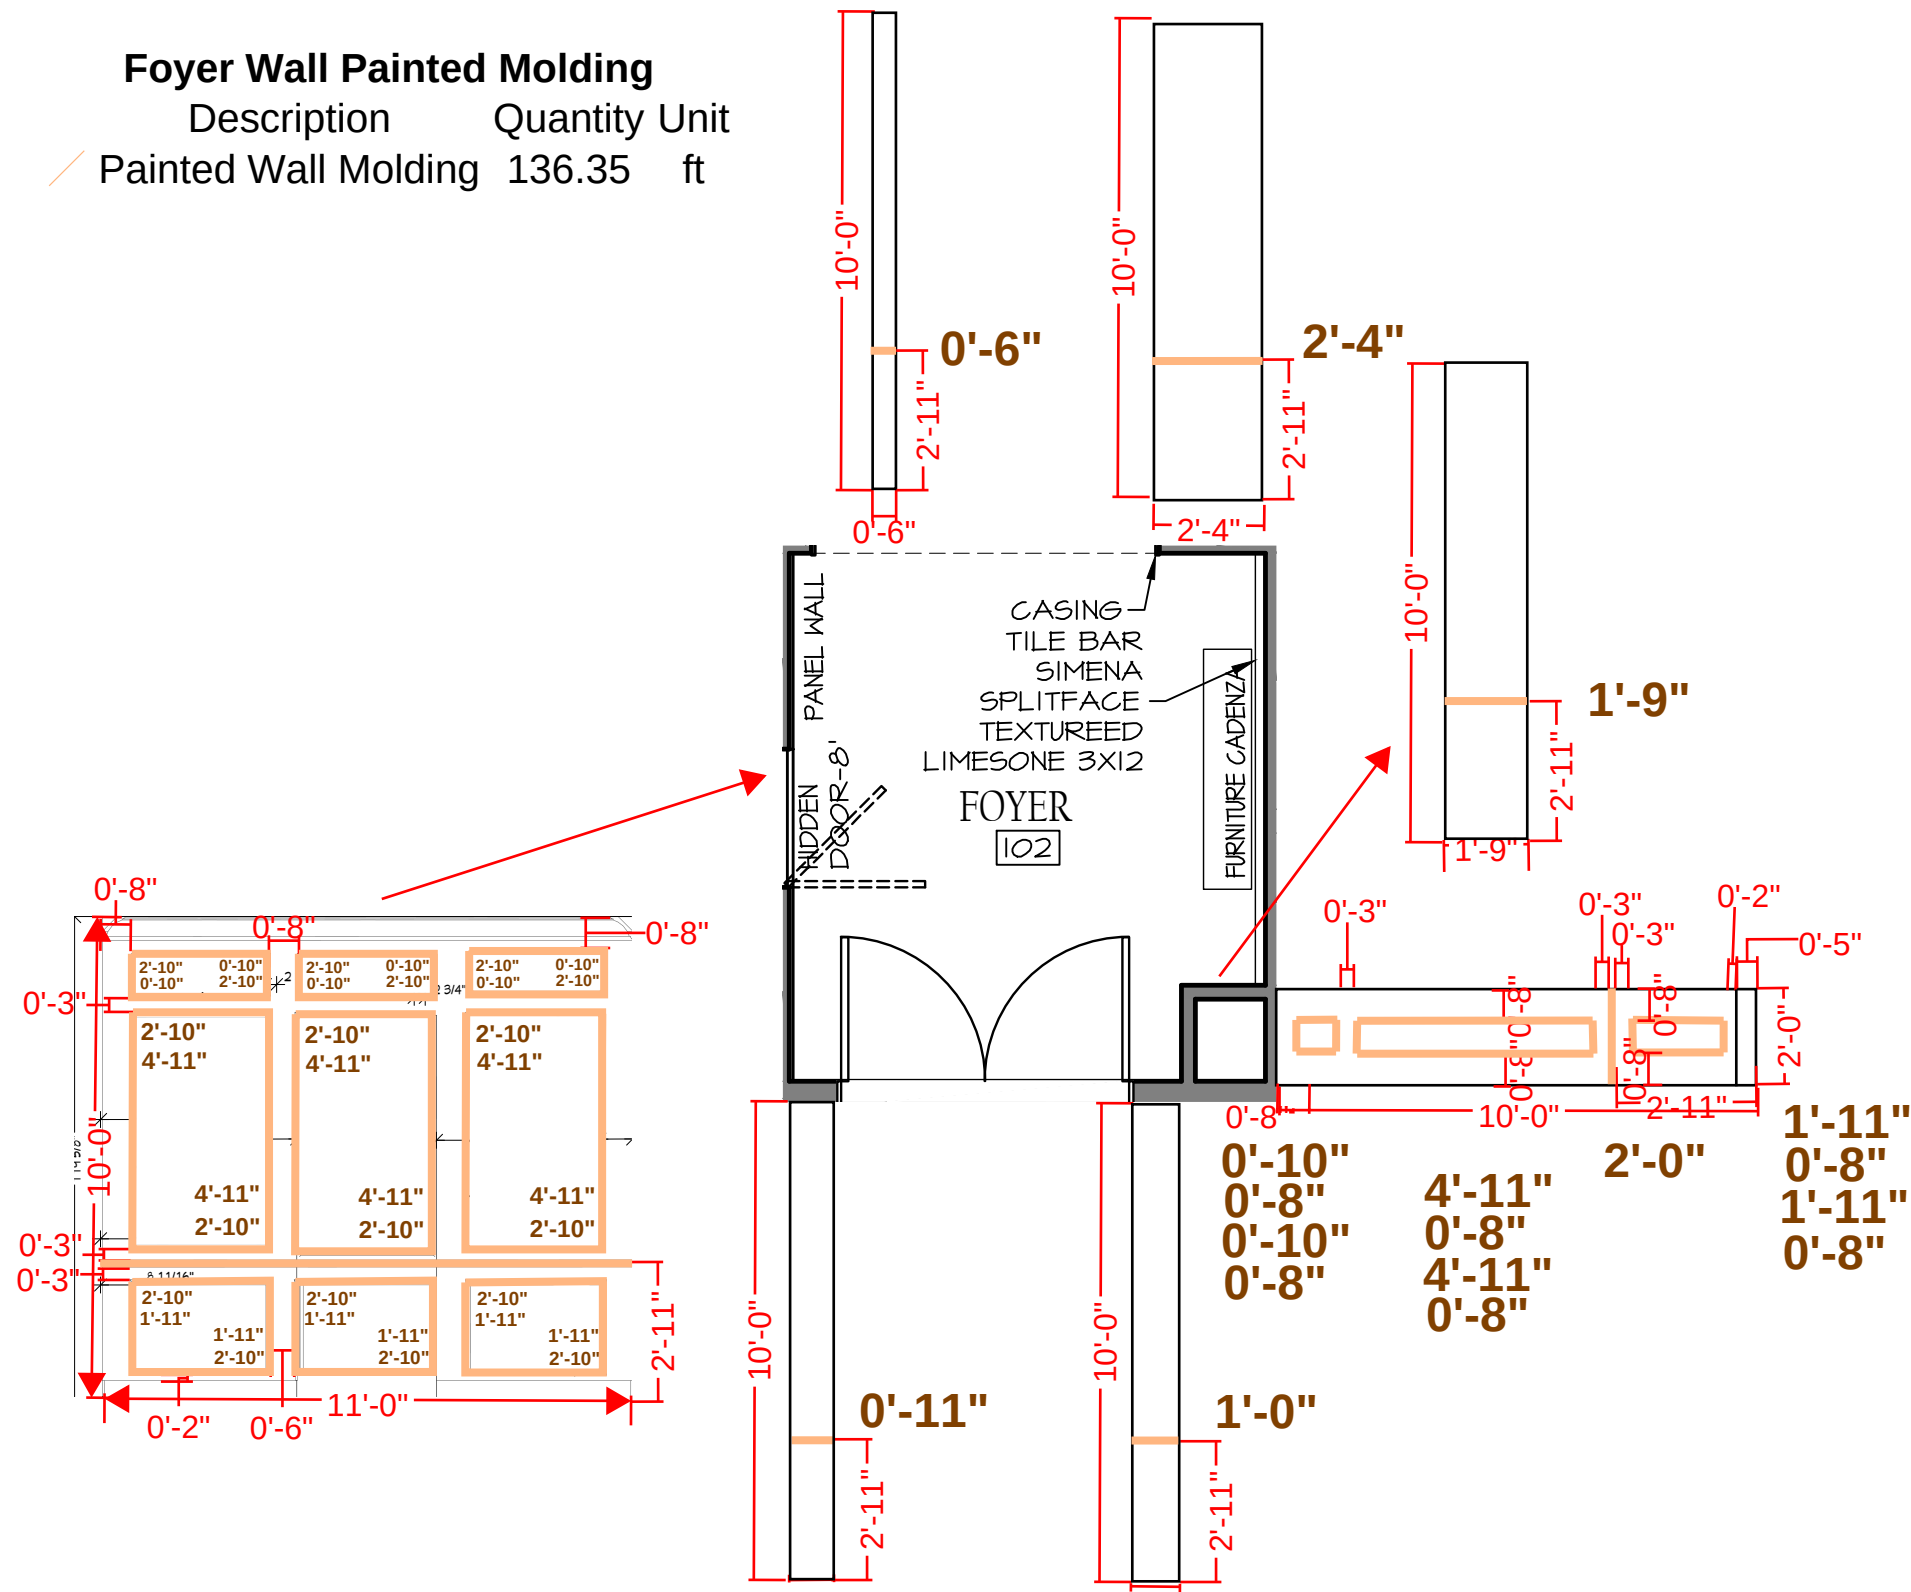


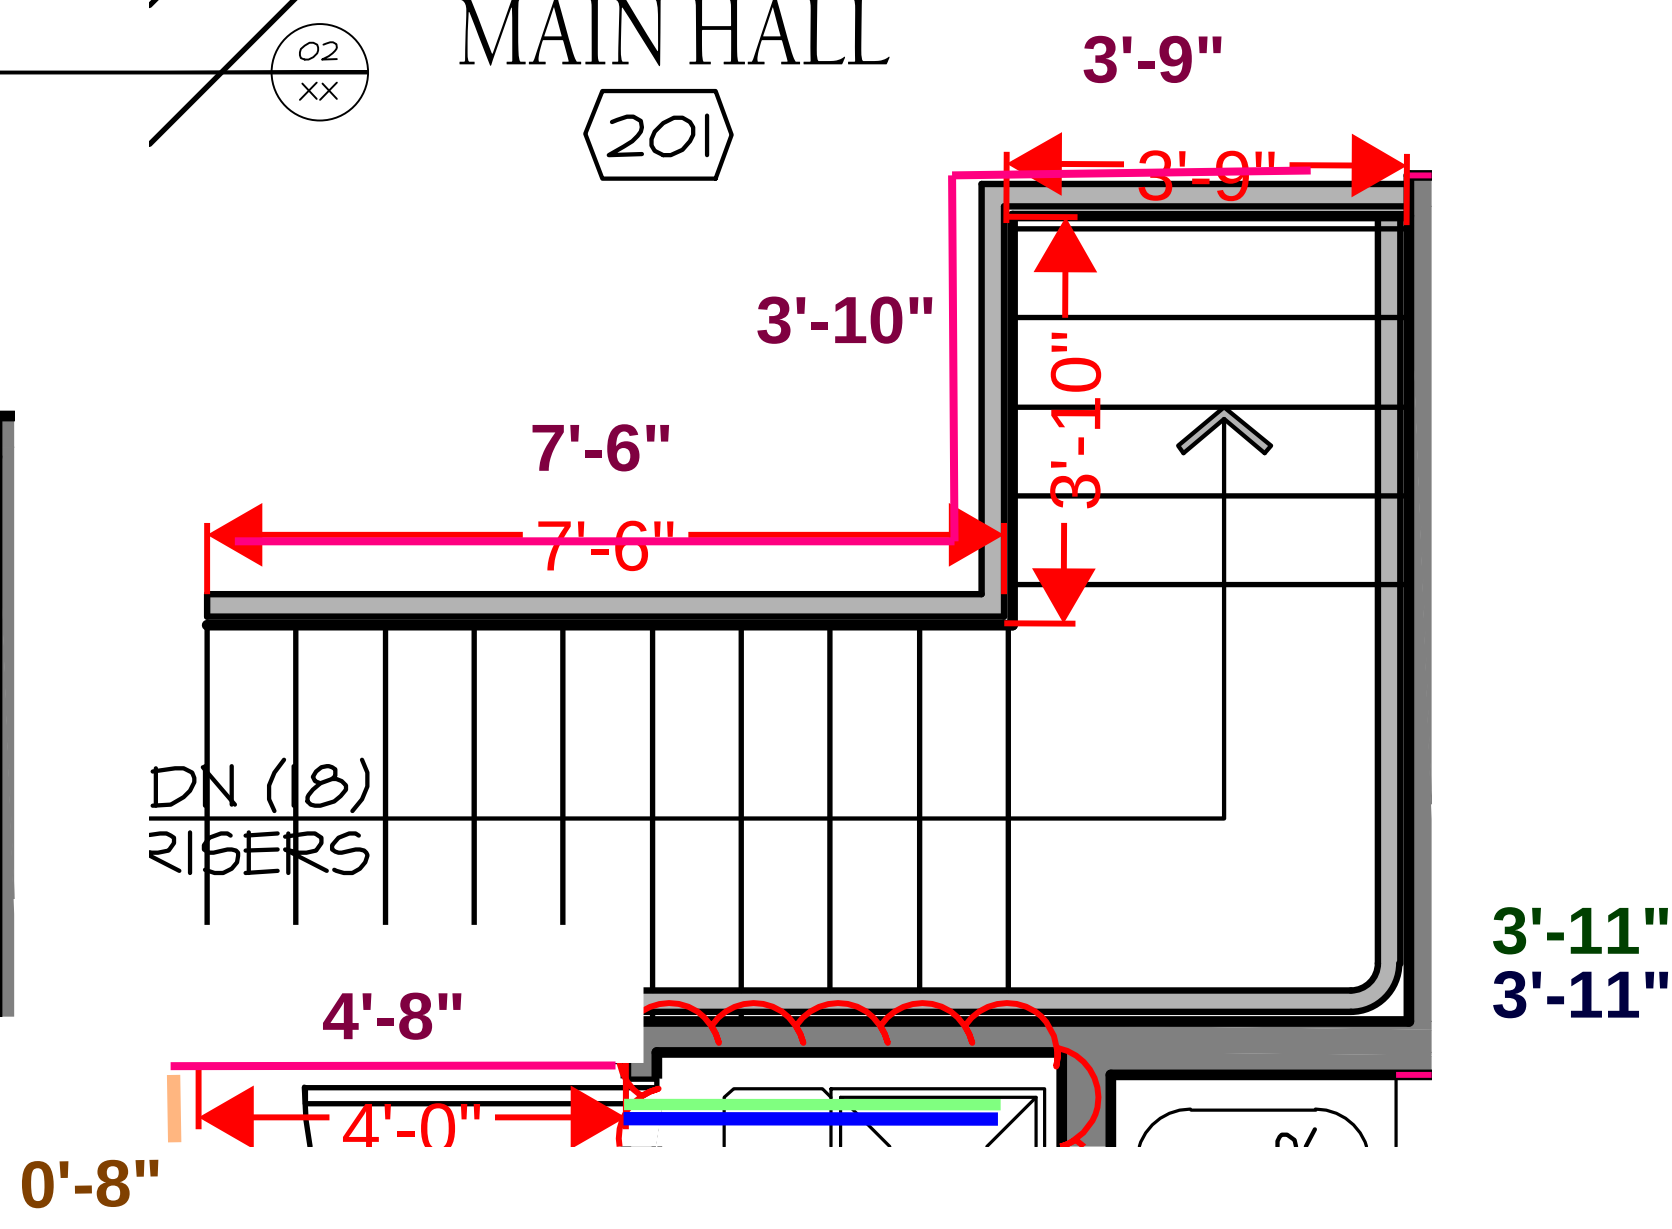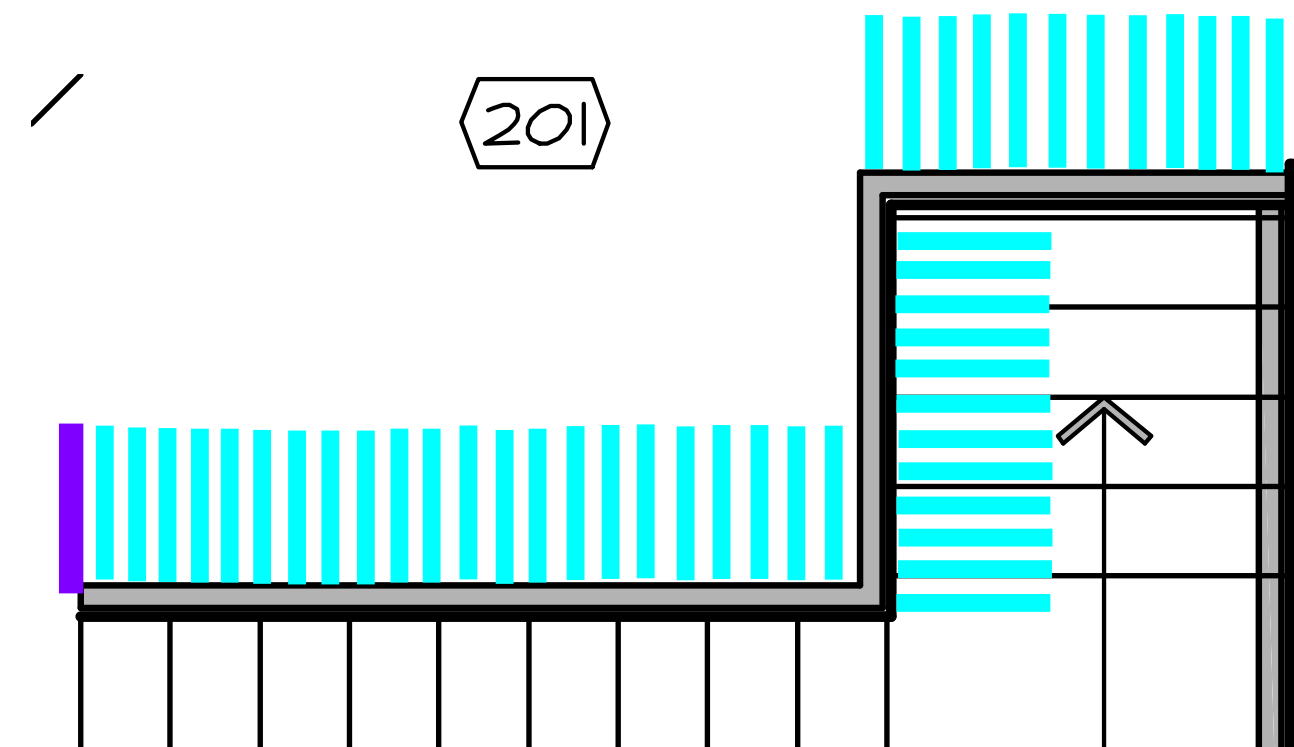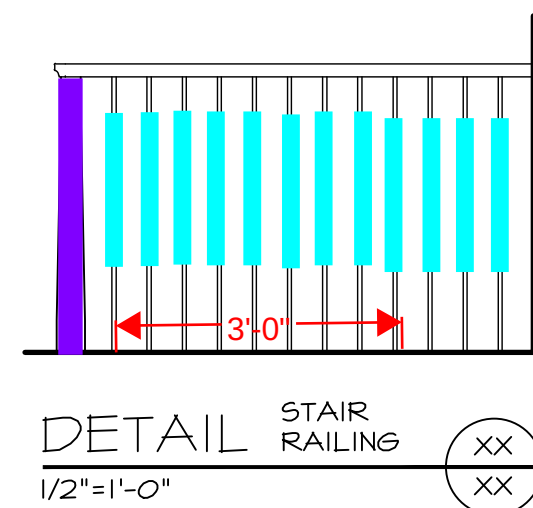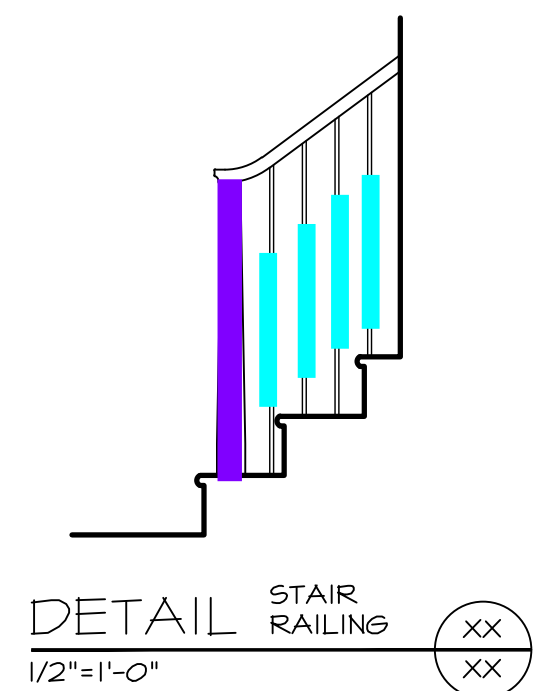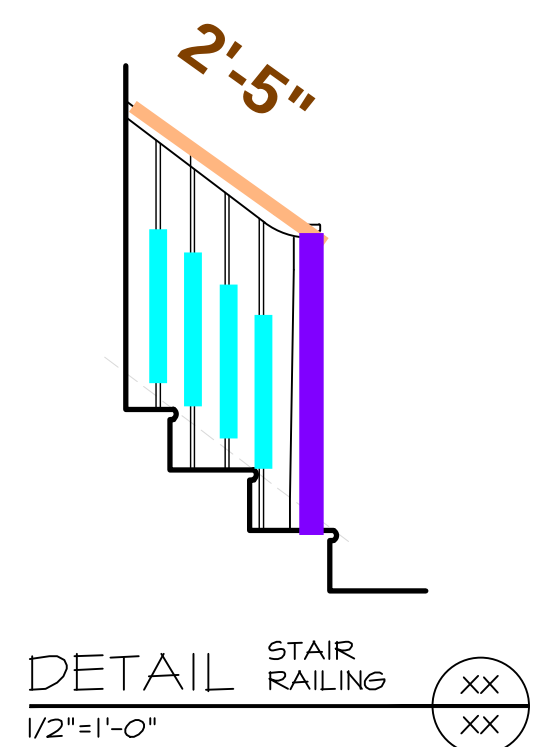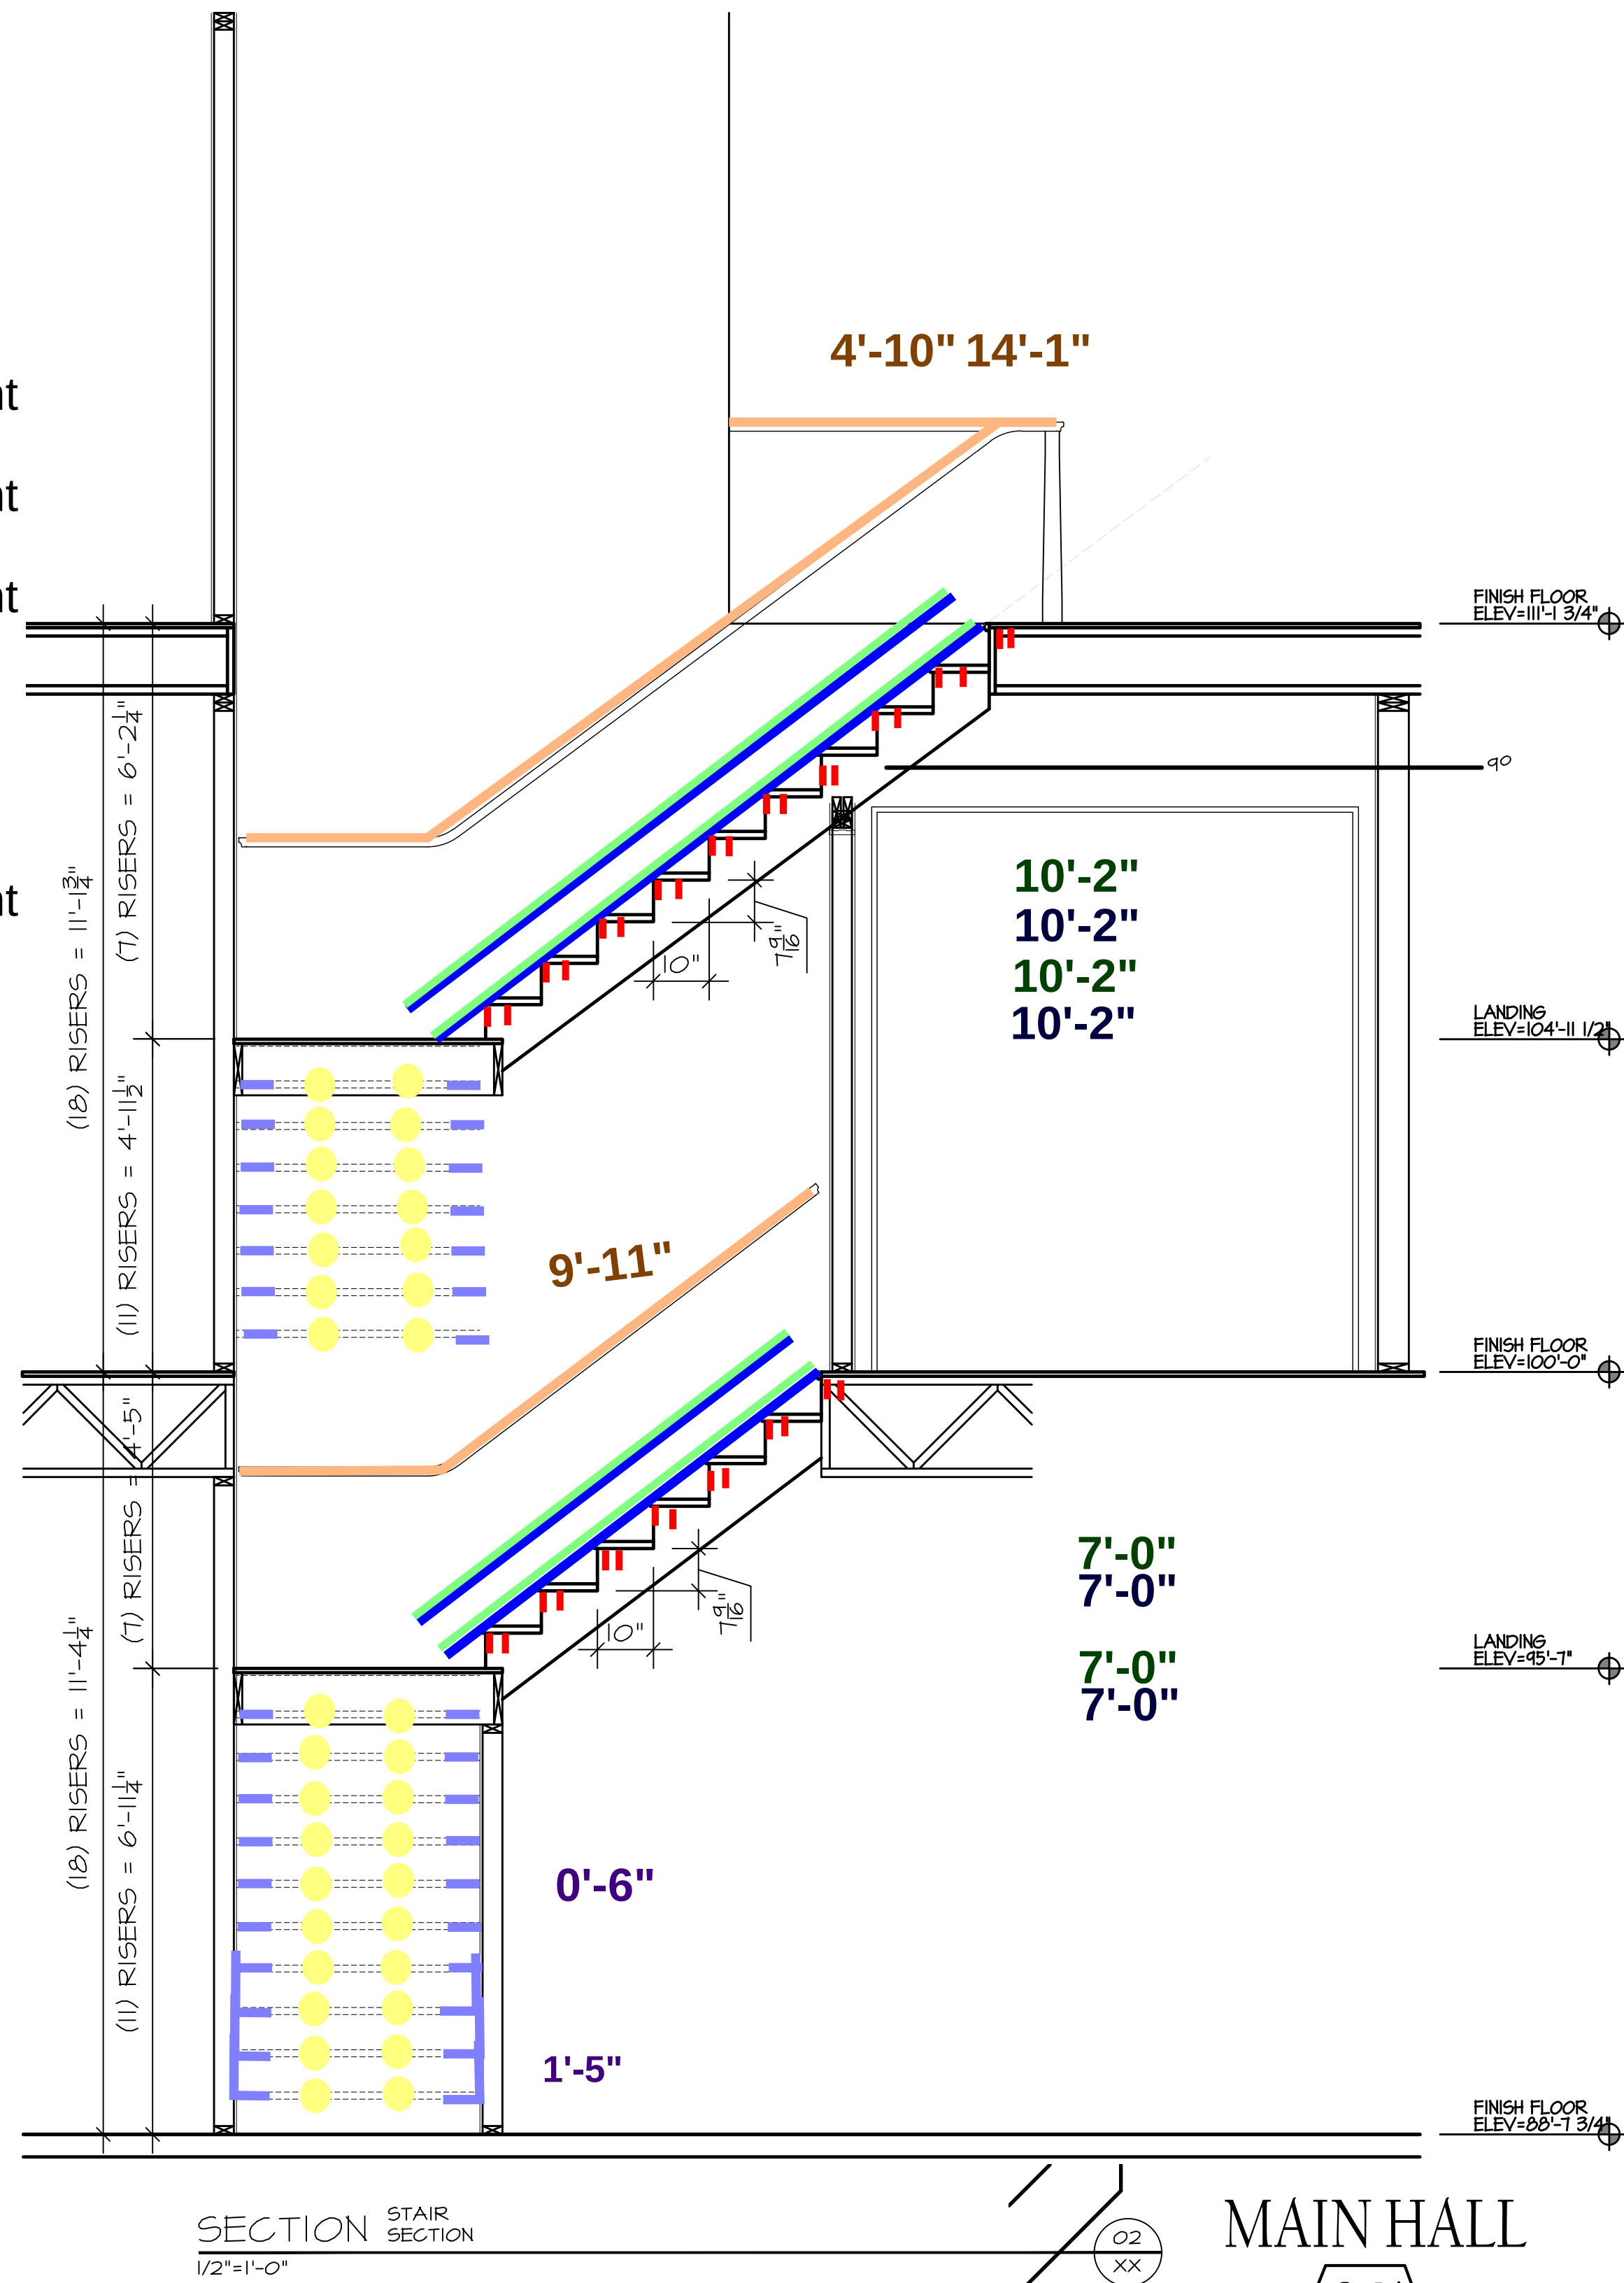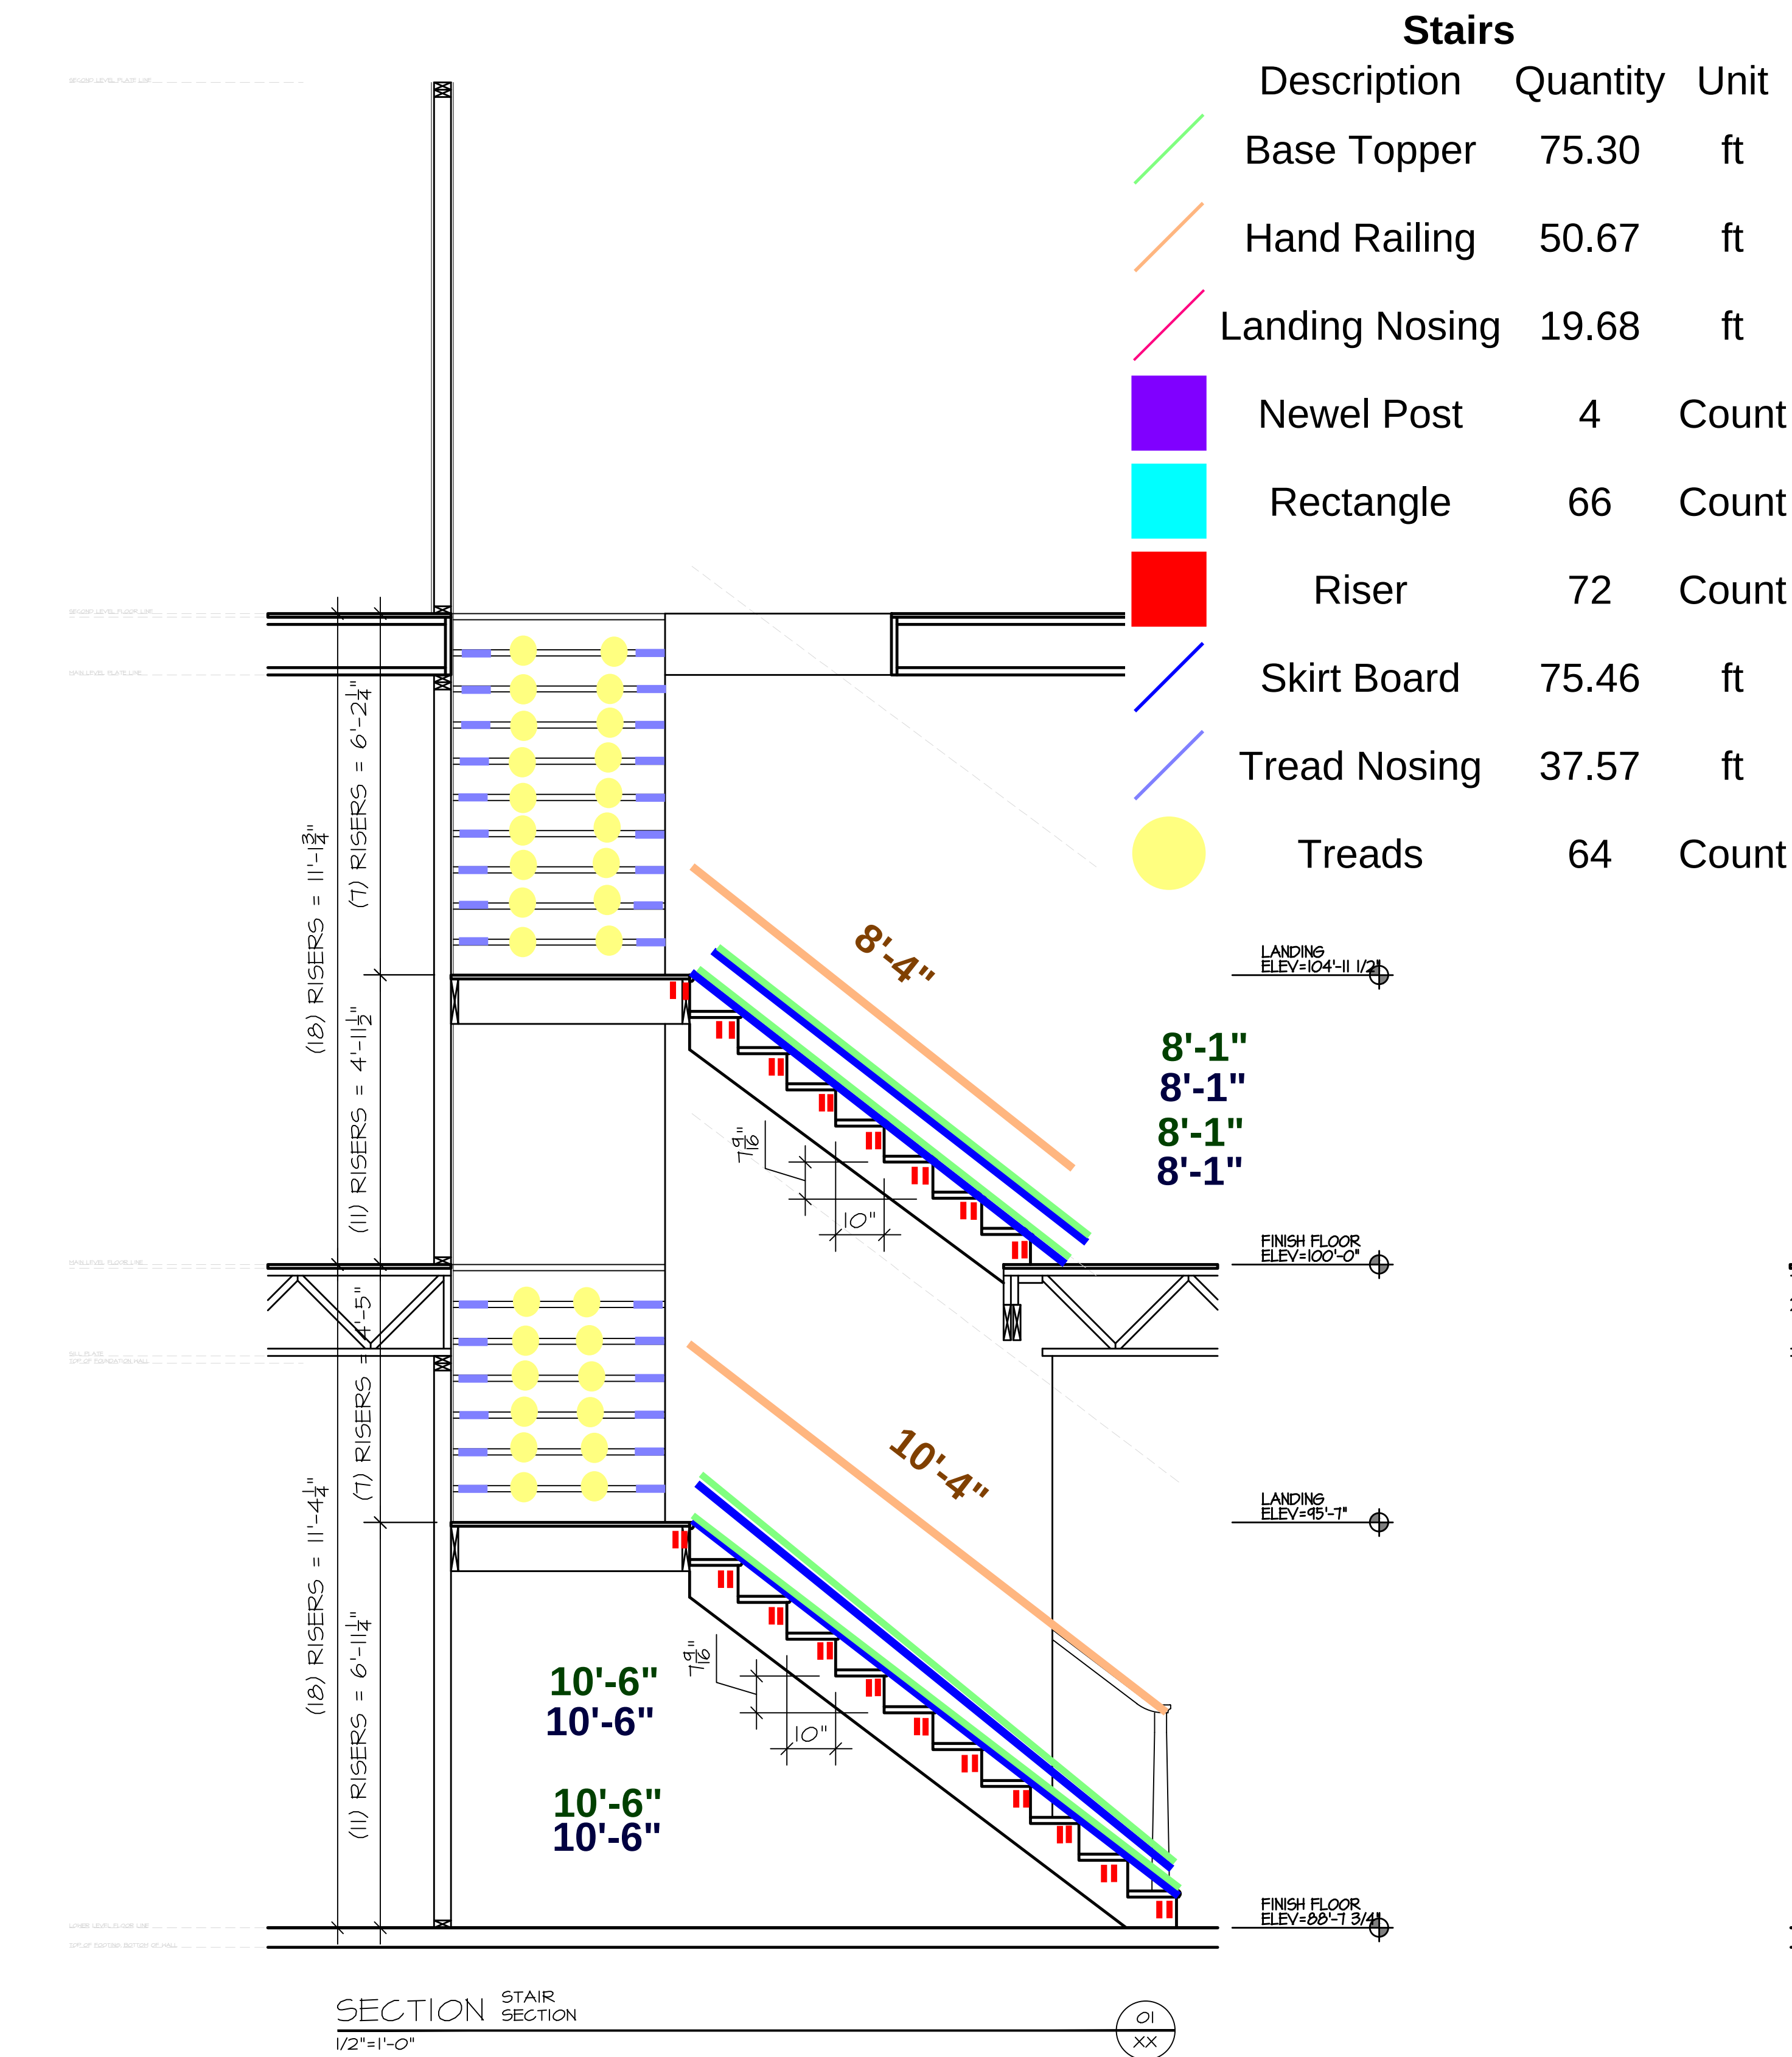

OSTRONIC
RESIDENCE
1672 SOUTH 150TH AVE. OMAHA, NEBRASKA 68144

**McNEIL
COMPANY**
4666 South 132nd Street
Omaha, NE 68137
402-333-1462
mcneilcompany.com

PLAN DATE 07/31/2026	
REV.	DATE
BID SET	09/11/26

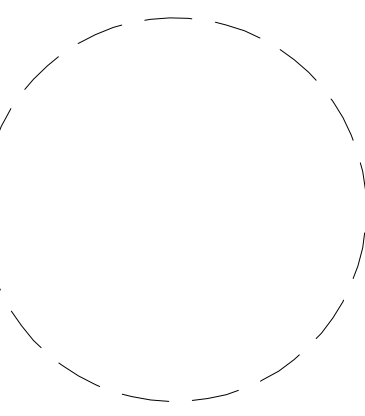

JOB NUMBER 15-2601
DESCRIPTION STAIR SECTIONS, STAIRPART VIEWS
PLAN SHEET A3.01

© COPYRIGHT
McNEIL COMPANY
THESE PLANS ARE SPECIFICALLY
DESIGNED FOR CONSTRUCTION BY
McNEIL COMPANY AND ARE
INTENDED FOR NO OTHER PURPOSE.
DUPLICATION OF THESE PLANS IN
PART OR WHOLE WITHOUT WRITTEN
CONSENT FROM McNEIL COMPANY
IS PROHIBITED.