


PLOT DATE: 4/3/2026
D:\MCNEIL COMPANY DROPBOX\KENT RASMUSSEN\McNEIL DESIGN\RESIDENTIAL\15-2601 OSTRONIC HEARTWOOD LOT8\AI PLANS.DWG
HOME PAGE: A0.01

FLOORING MAP

Description

- ALT - EPOXY FLOOR
- CARPET
- KINETIX
- LVP
- TILE
- WOOD

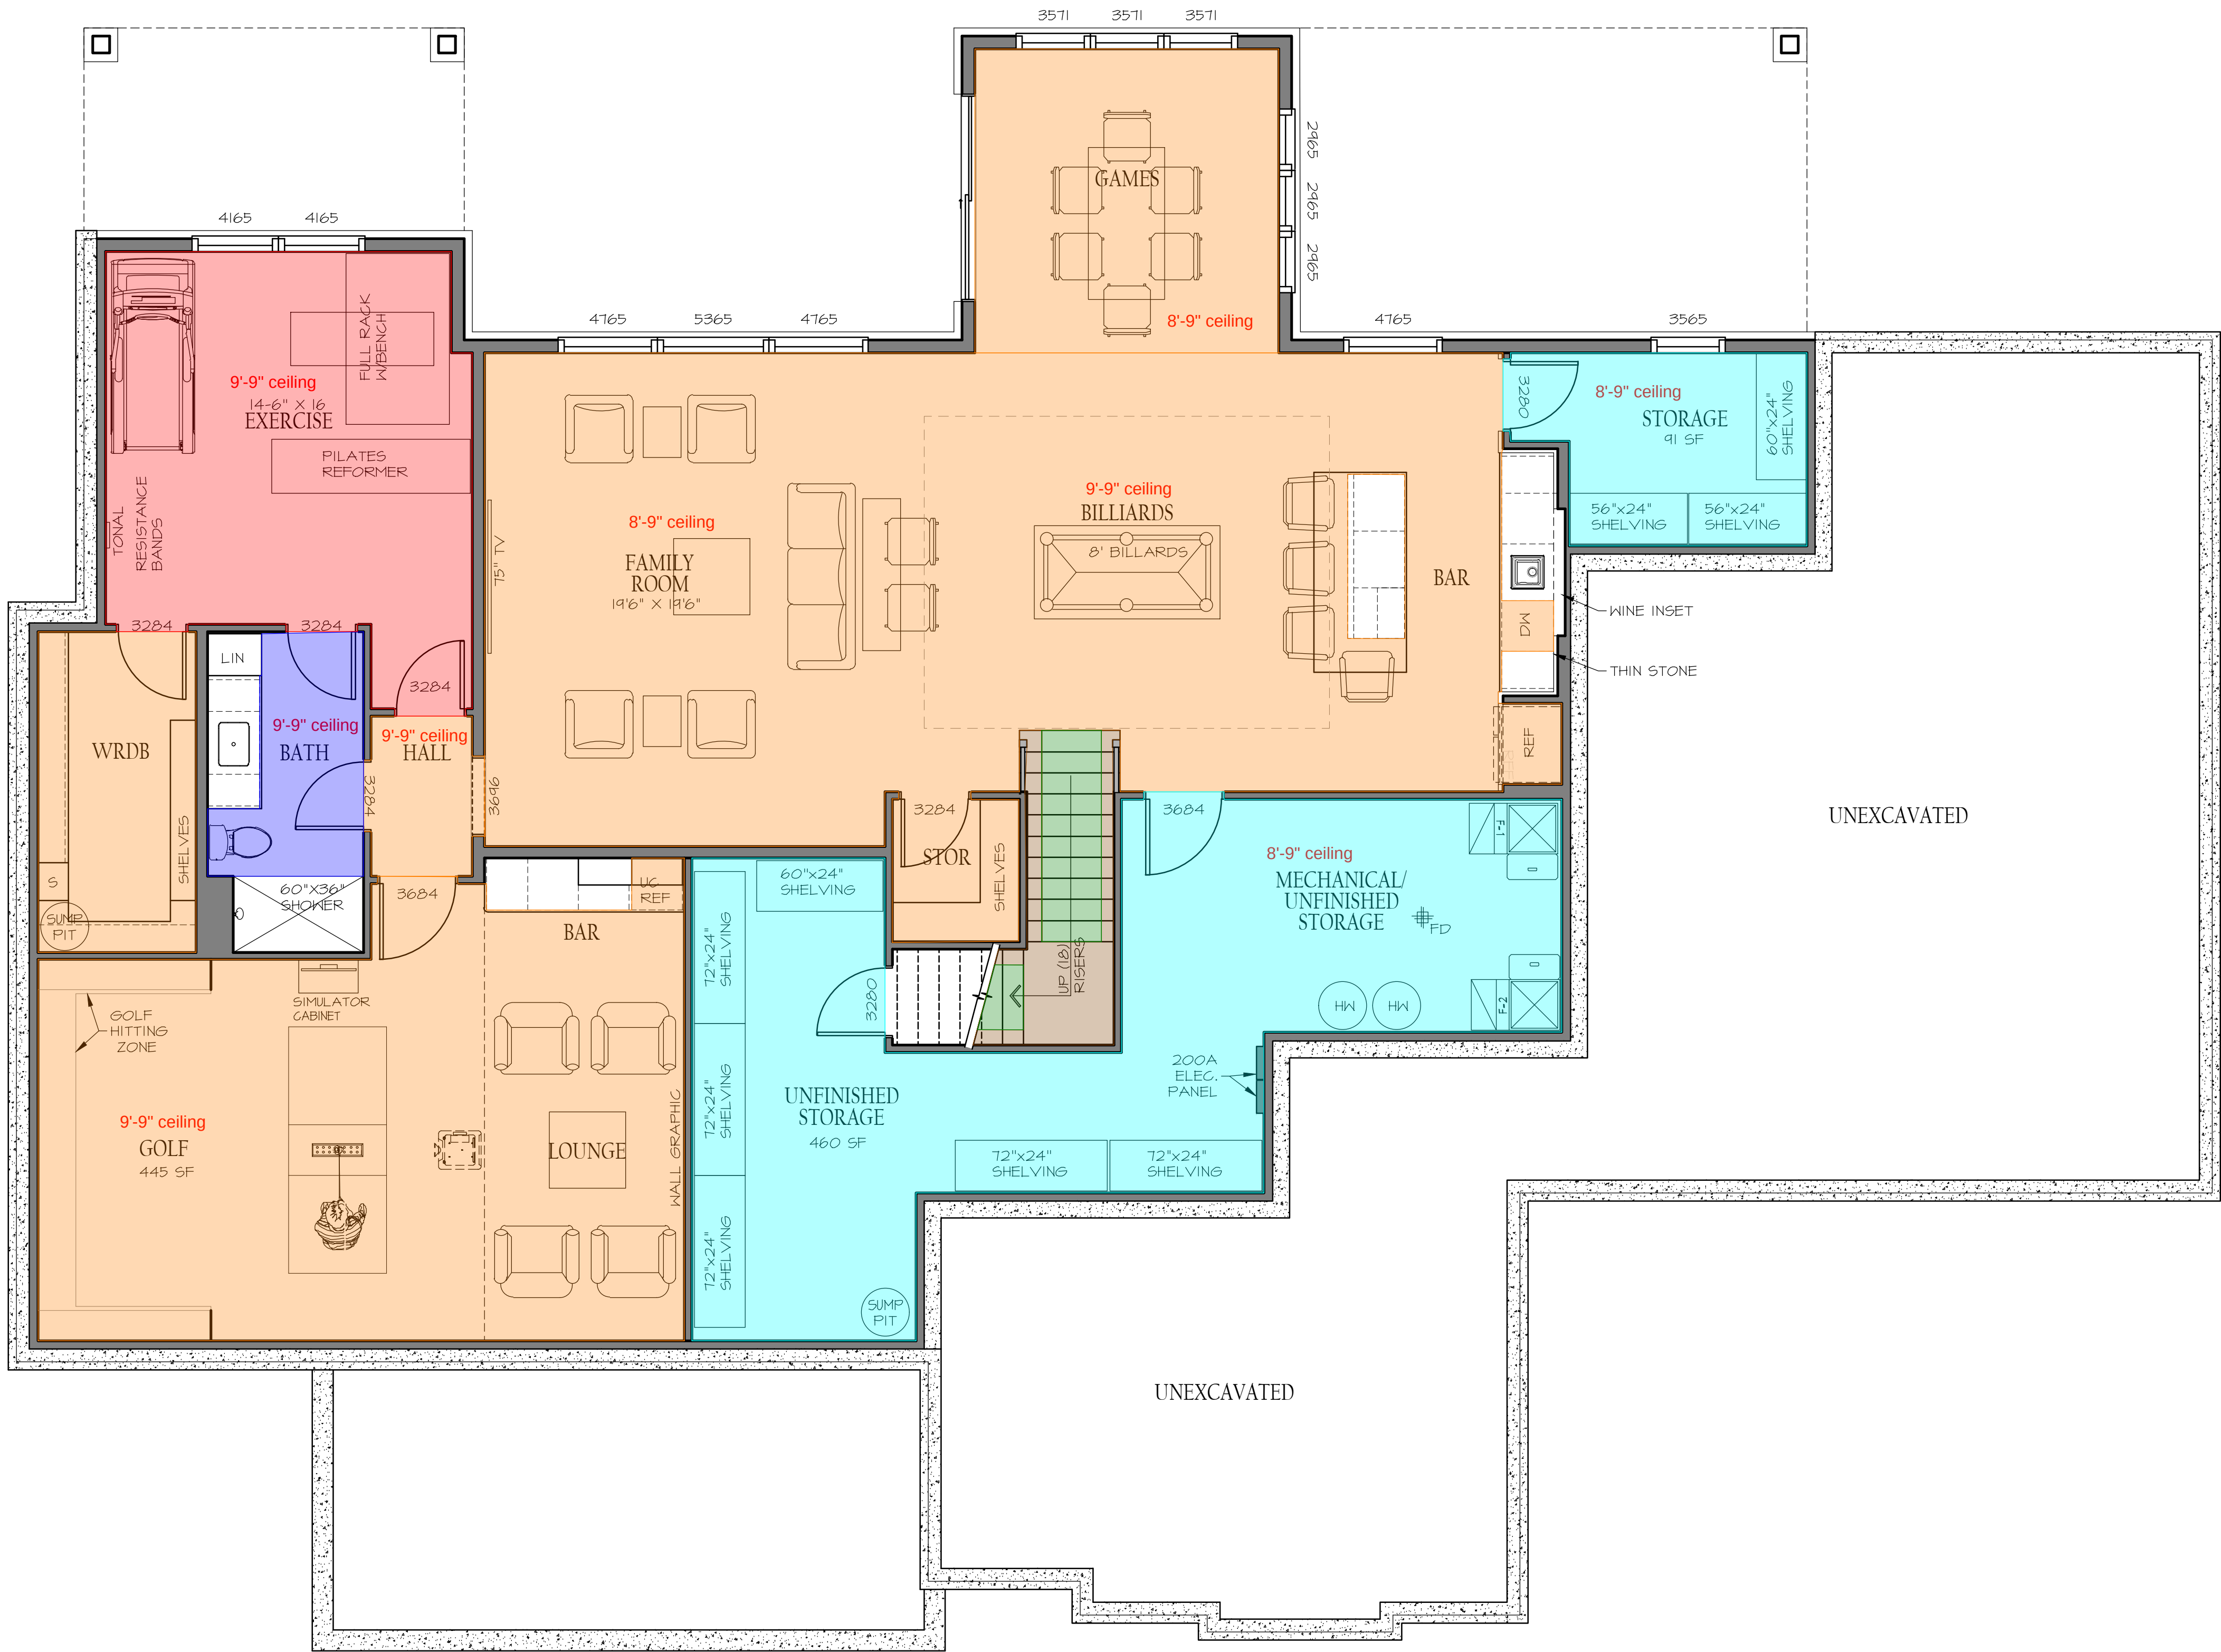

LOWER LEVEL


1/4" = 1'-0"



OSTRONIC
RESIDENCE
1672 SOUTH 150TH AVE. OMAHA, NEBRASKA 68144

MCNEIL
COMPANY
4666 South 132nd Street
Omaha, NE 68137
402-333-1462
mcneilcompany.com

PLAN DATE 04/02/2026	
REV.	DATE

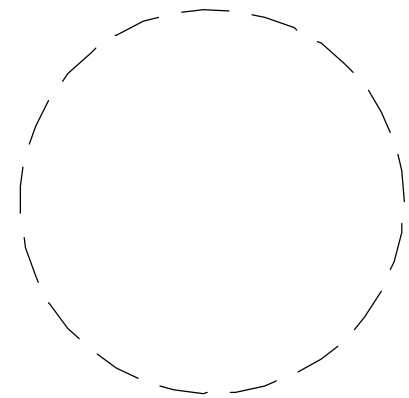

JOB NUMBER 15-2601	
DESCRIPTION LOWER LEVEL FLOOR PLAN	
PLAN SHEET A1.01	


© COPYRIGHT
MCNEIL COMPANY
THESE PLANS ARE SPECIFICALLY
DESIGNED FOR CONSTRUCTION BY
MCNEIL COMPANY AND ARE
INTENDED FOR NO OTHER PURPOSE.
DUPLICATION OF THESE PLANS IN
PART OR WHOLE WITHOUT WRITTEN
CONSENT FROM MCNEIL COMPANY
IS PROHIBITED.

PLOT DATE: 4/3/2026
D:\MCNEIL COMPANY DROPBOX\KENT RASMUSSEN\McNEIL DESIGN\RESIDENTIAL\15-2601 OSTRONIC HEARTWOOD LOT8\AI PLANS.DWG
HOME PAGE: A0.01

FLOORING MAP

Description

ALT - EPOXY FLOOR
CARPET
TILE
WOOD

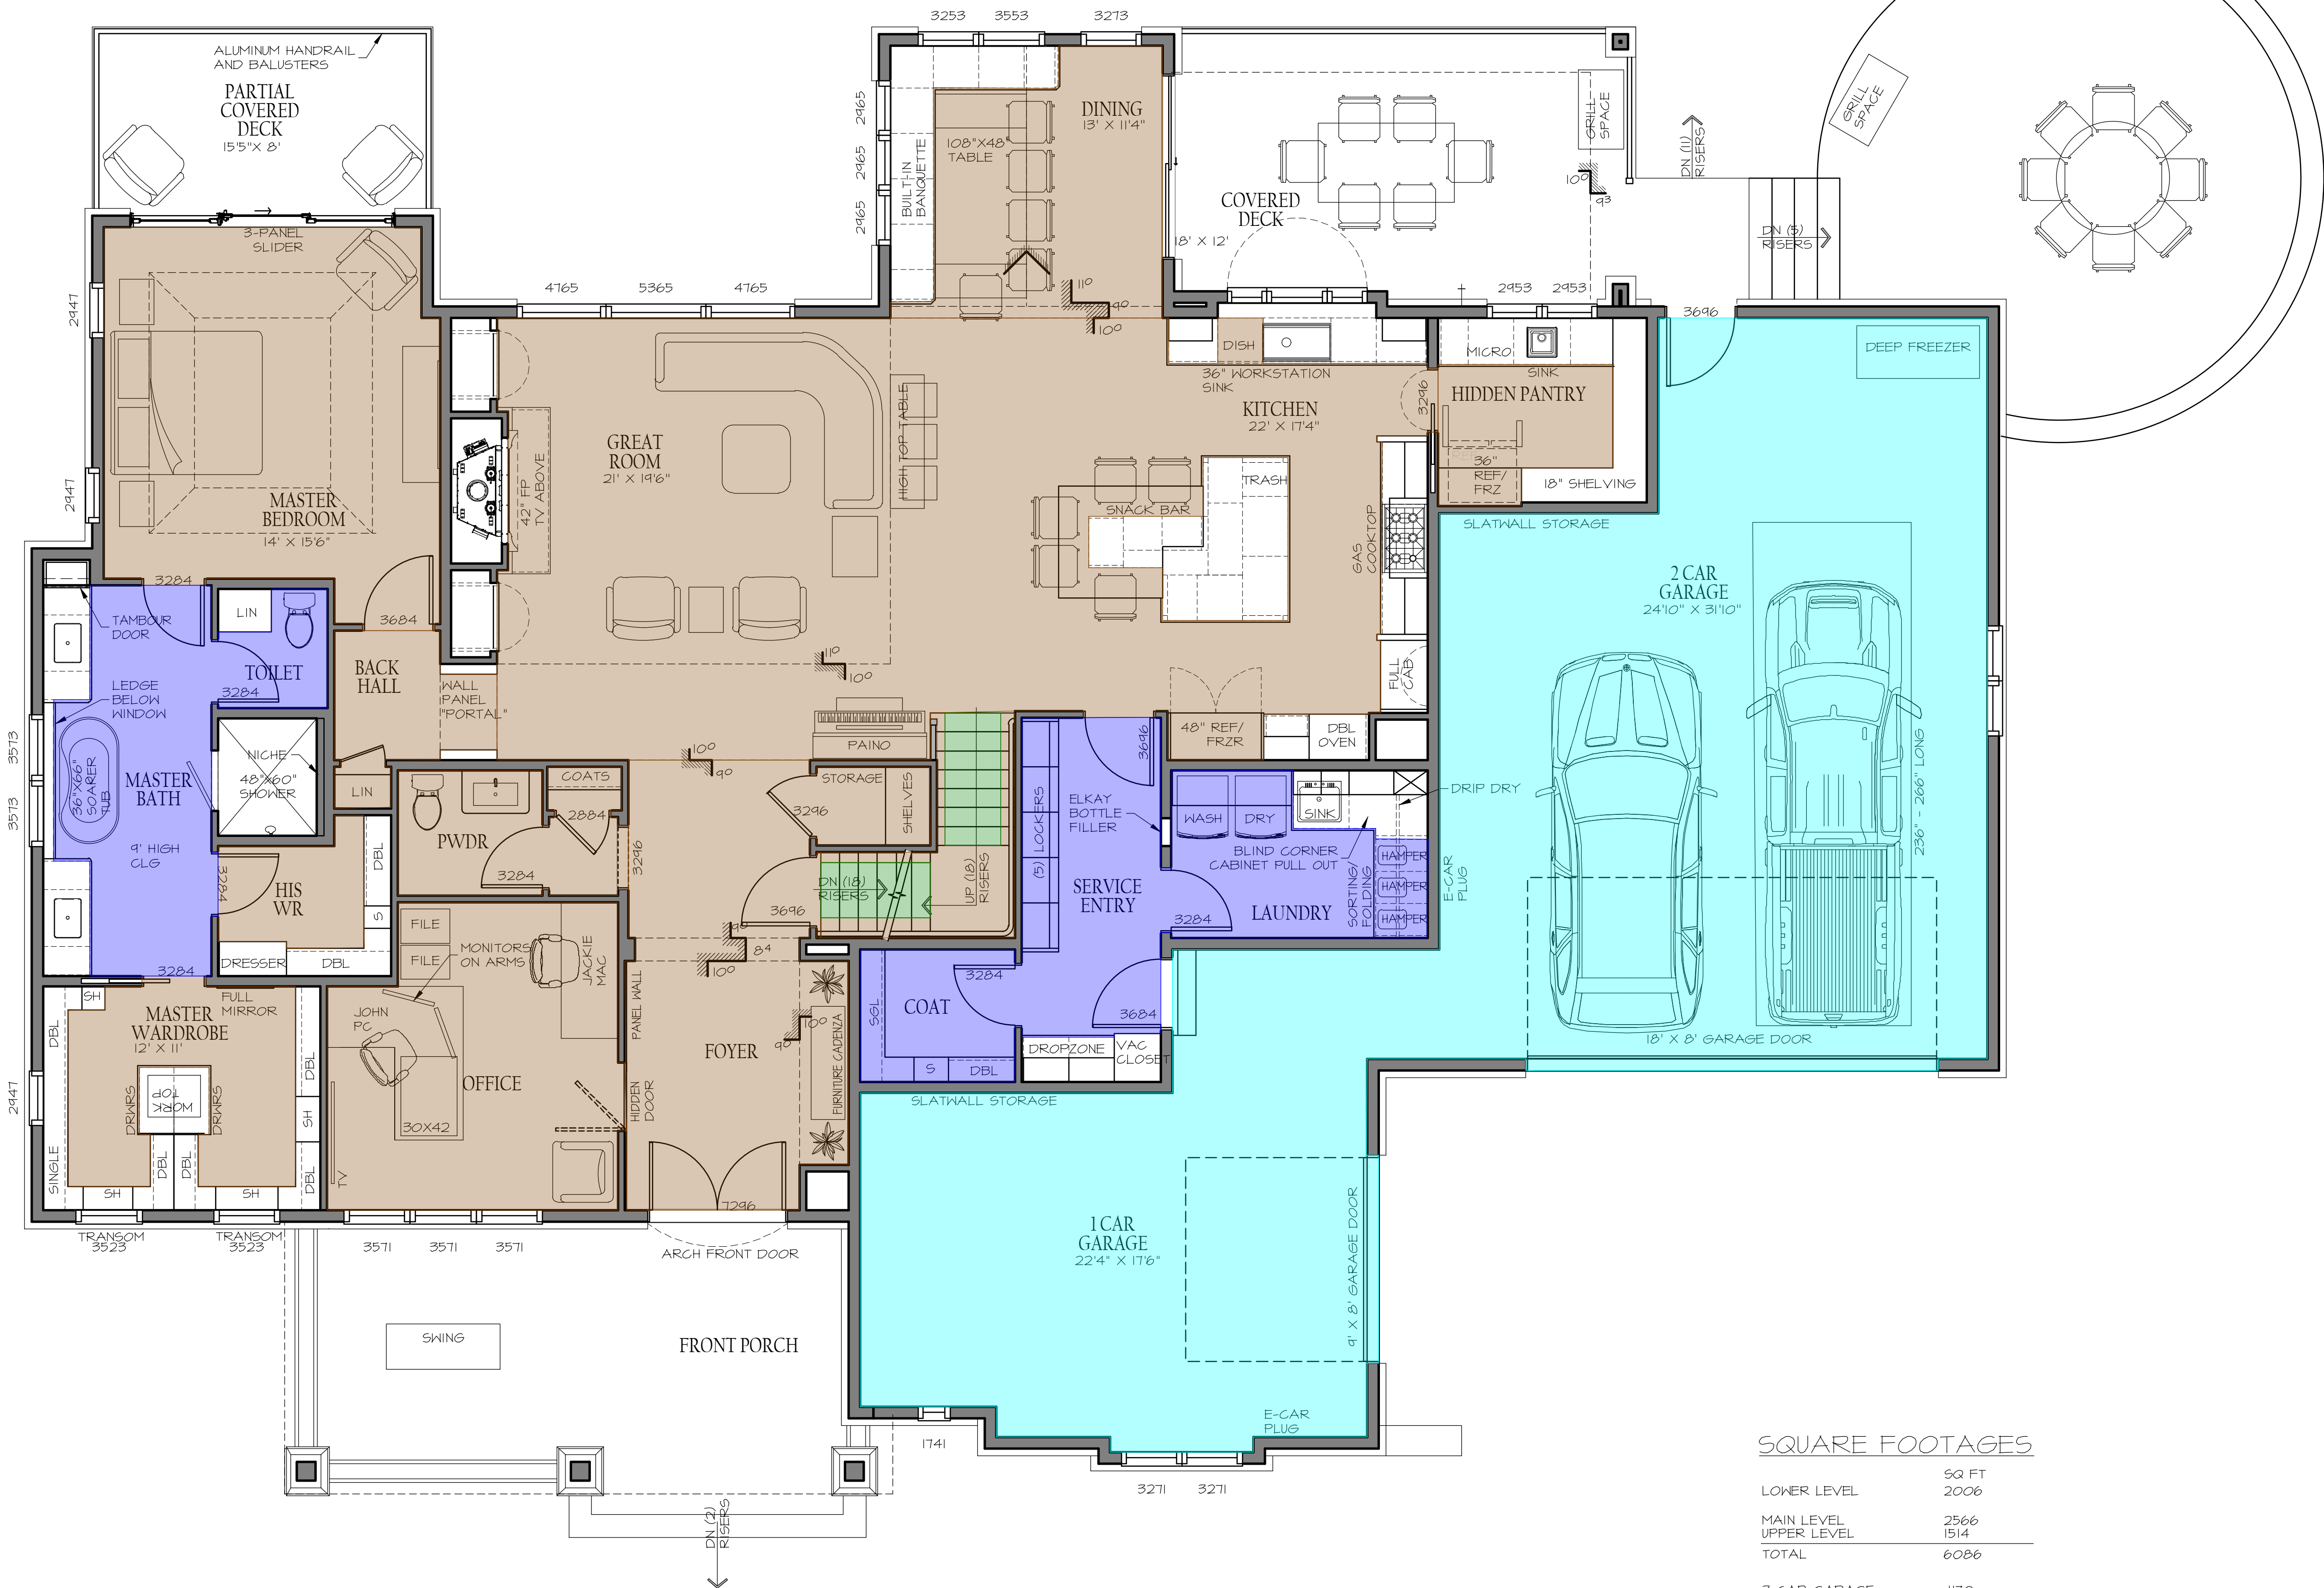

MAIN LEVEL

1/4" = 1'-0"

SQUARE FOOTAGES

LOWER LEVEL	SQ FT
2006	
MAIN LEVEL	2566
UPPER LEVEL	1514
TOTAL	6086
3 CAR GARAGE	1170
COVERED PATIO	277
PARTIAL CVRD DECK	123
GOLF	445

OSTRONIC
RESIDENCE

1672 SOUTH 150TH AVE. OMAHA, NEBRASKA 68144

MCNEIL
COMPANY
4666 South 132nd Street
Omaha, NE 68137
402-333-1462
mcneilcompany.com

PLAN DATE
04/02/2026

REV. DATE

PLOT DATE: 4/3/2026
D:\MCNEIL COMPANY DROPBOX\KENT RASMUSSEN\McNEIL DESIGN\RESIDENTIAL\15-2601 OSTRONIC HEARTWOOD LOT8\AI PLANS.DWG
HOME PAGE: A0.01

FLOORING MAP


Description

CARPET

LVP

TILE

WOOD

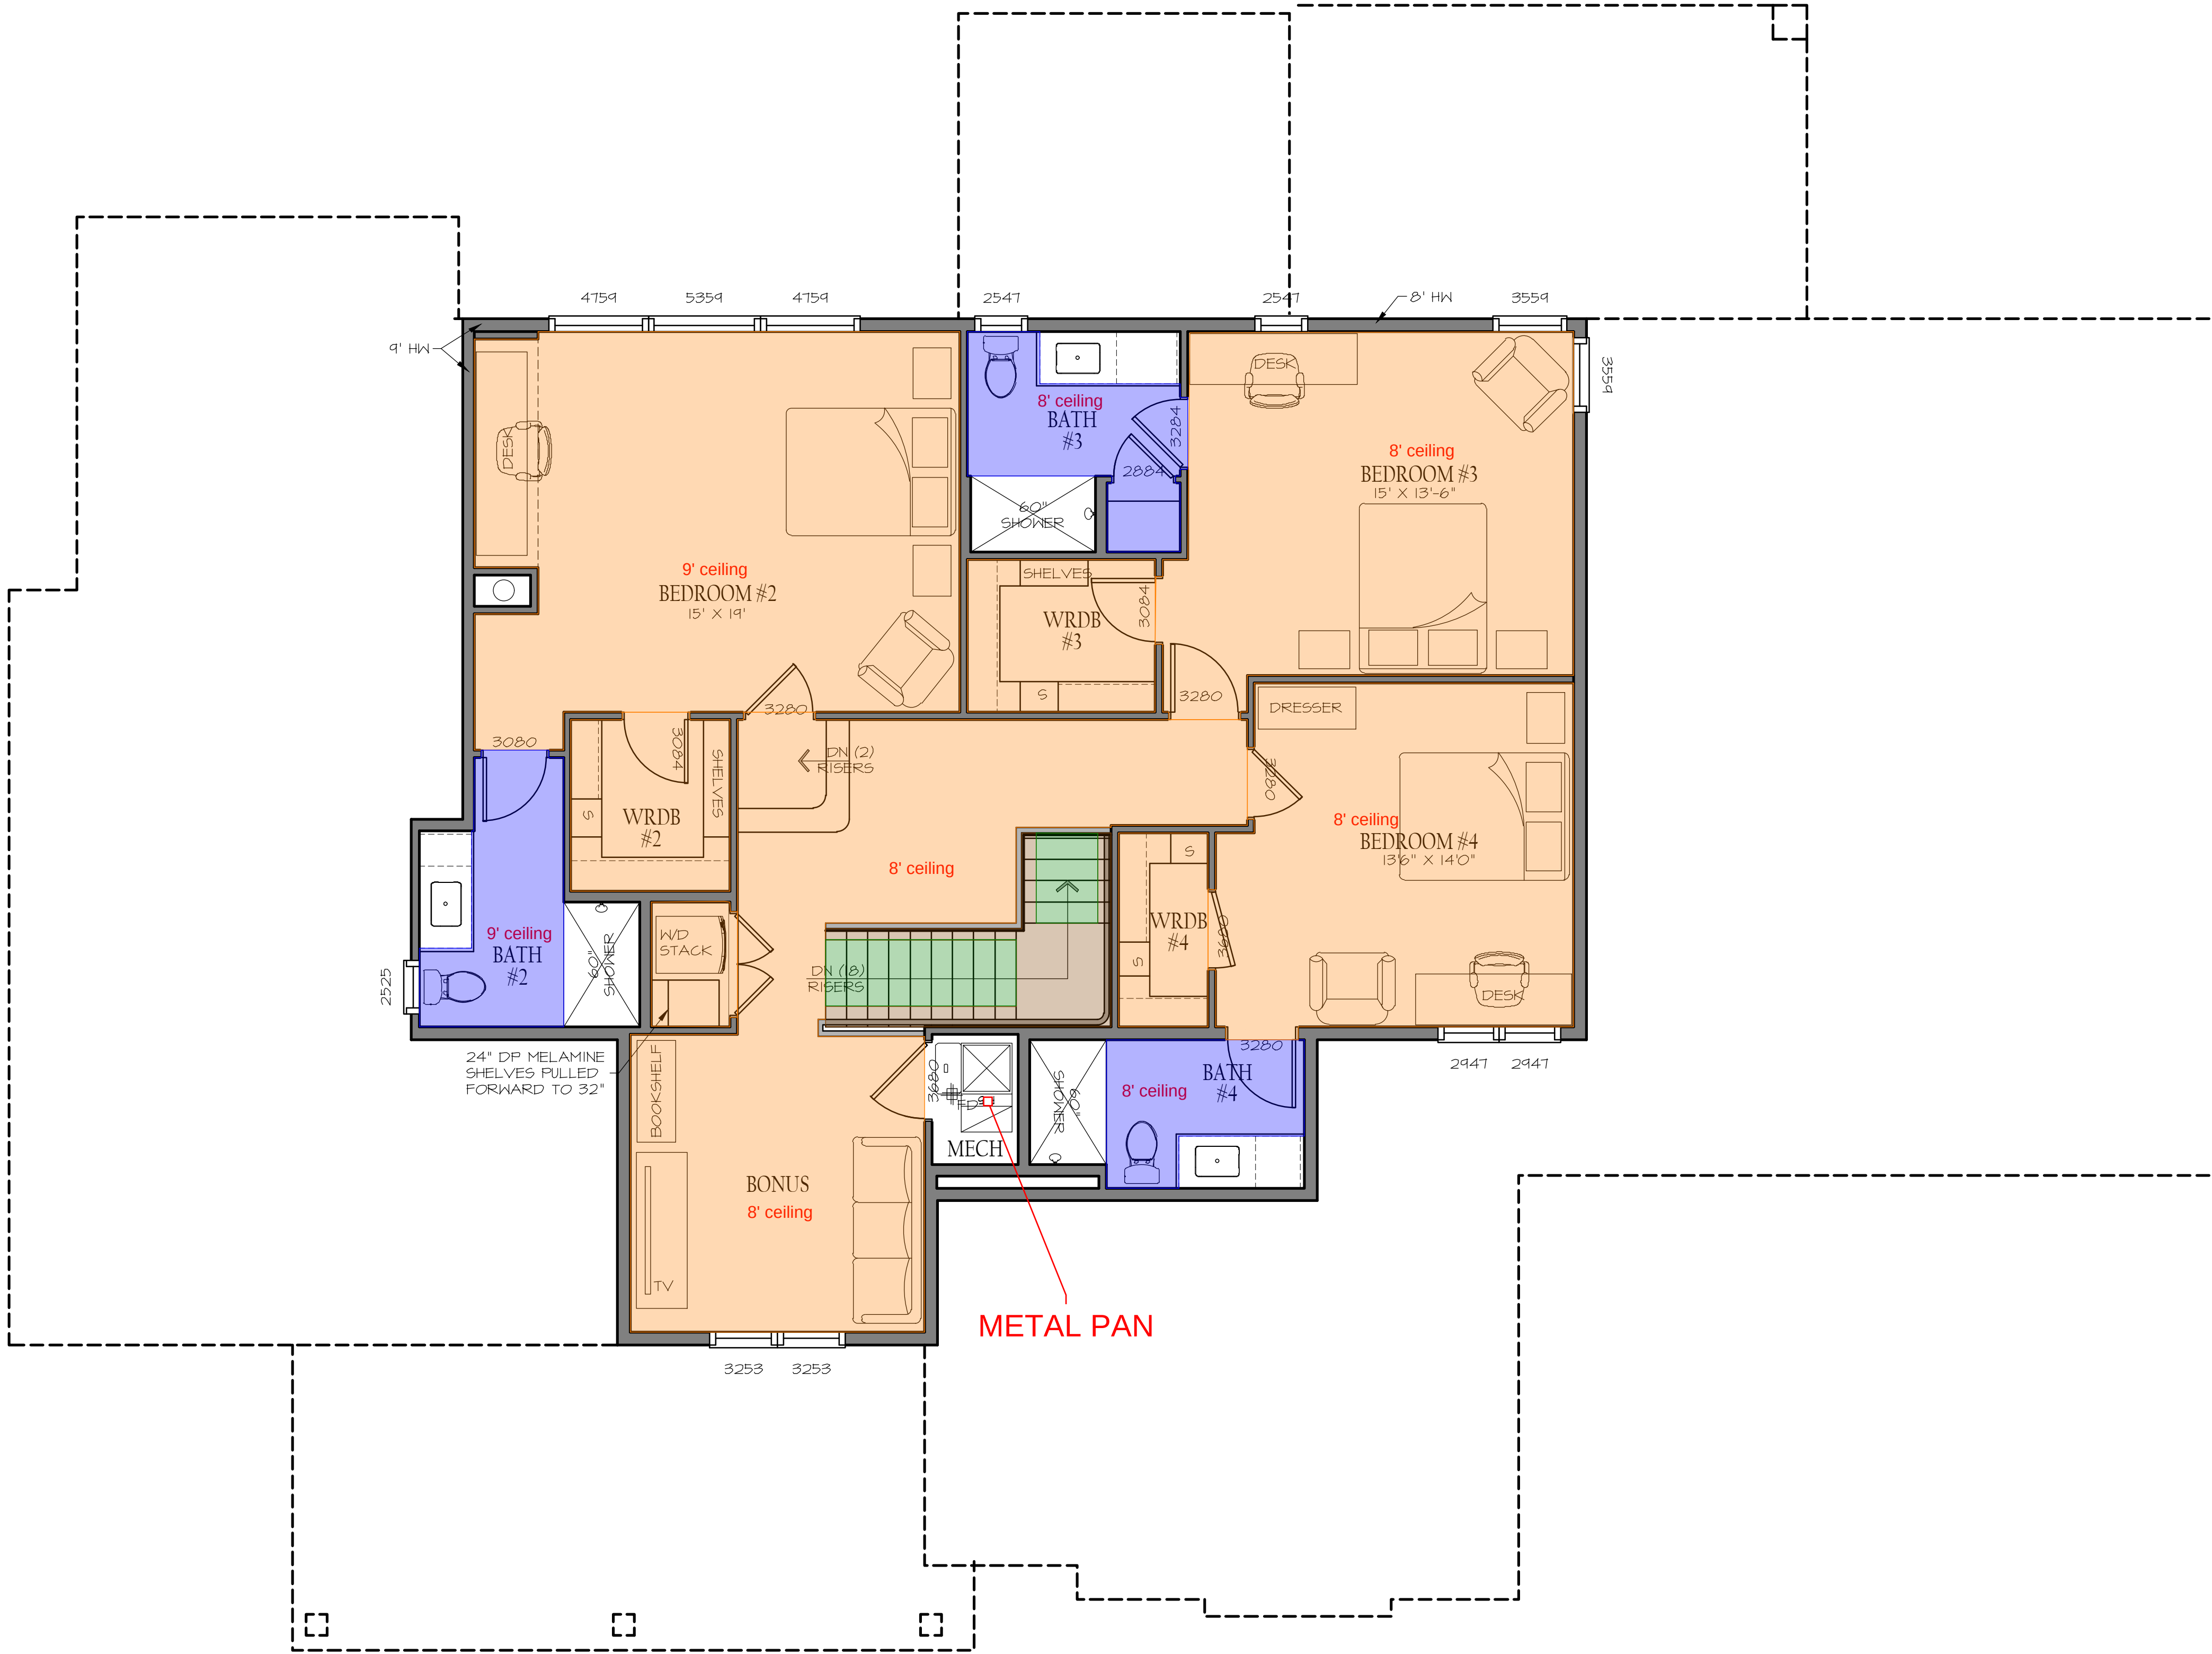

SECOND LEVEL
1/4" = 1'-0"




OSTRONIC
RESIDENCE
1672 SOUTH 150TH AVE. OMAHA, NEBRASKA 68144

MCNEIL
COMPANY

4666 South 132nd Street
Omaha, NE 68137
402-333-1462
mcneilcompany.com

PLAN DATE 04/02/2026	
REV.	DATE

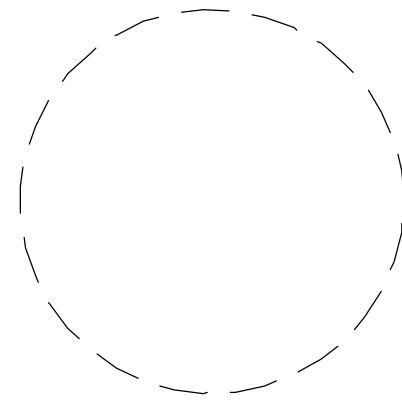

JOB NUMBER 15-2601
DESCRIPTION SECOND LEVEL FLOOR PLAN
PLAN SHEET A1.03

© COPYRIGHT
MCNEIL COMPANY
THESE PLANS ARE SPECIFICALLY
DESIGNED FOR CONSTRUCTION BY
MCNEIL COMPANY AND ARE
INTENDED FOR NO OTHER PURPOSE.
DUPLICATION OF THESE PLANS IN
PART OR WHOLE WITHOUT WRITTEN
CONSENT FROM MCNEIL COMPANY
IS PROHIBITED.