



PLOT DATE: 4/23/2026
C:\USERS\KENT\McNEIL COMPANY\DROPBOX\KENT RAS\MUSSEN\McNEIL DESIGN\RESIDENTIAL\15-2601 OSTRONIC HEARTWOOD LOT&VIC SITE.DWG
HOME PAGE: A0.01

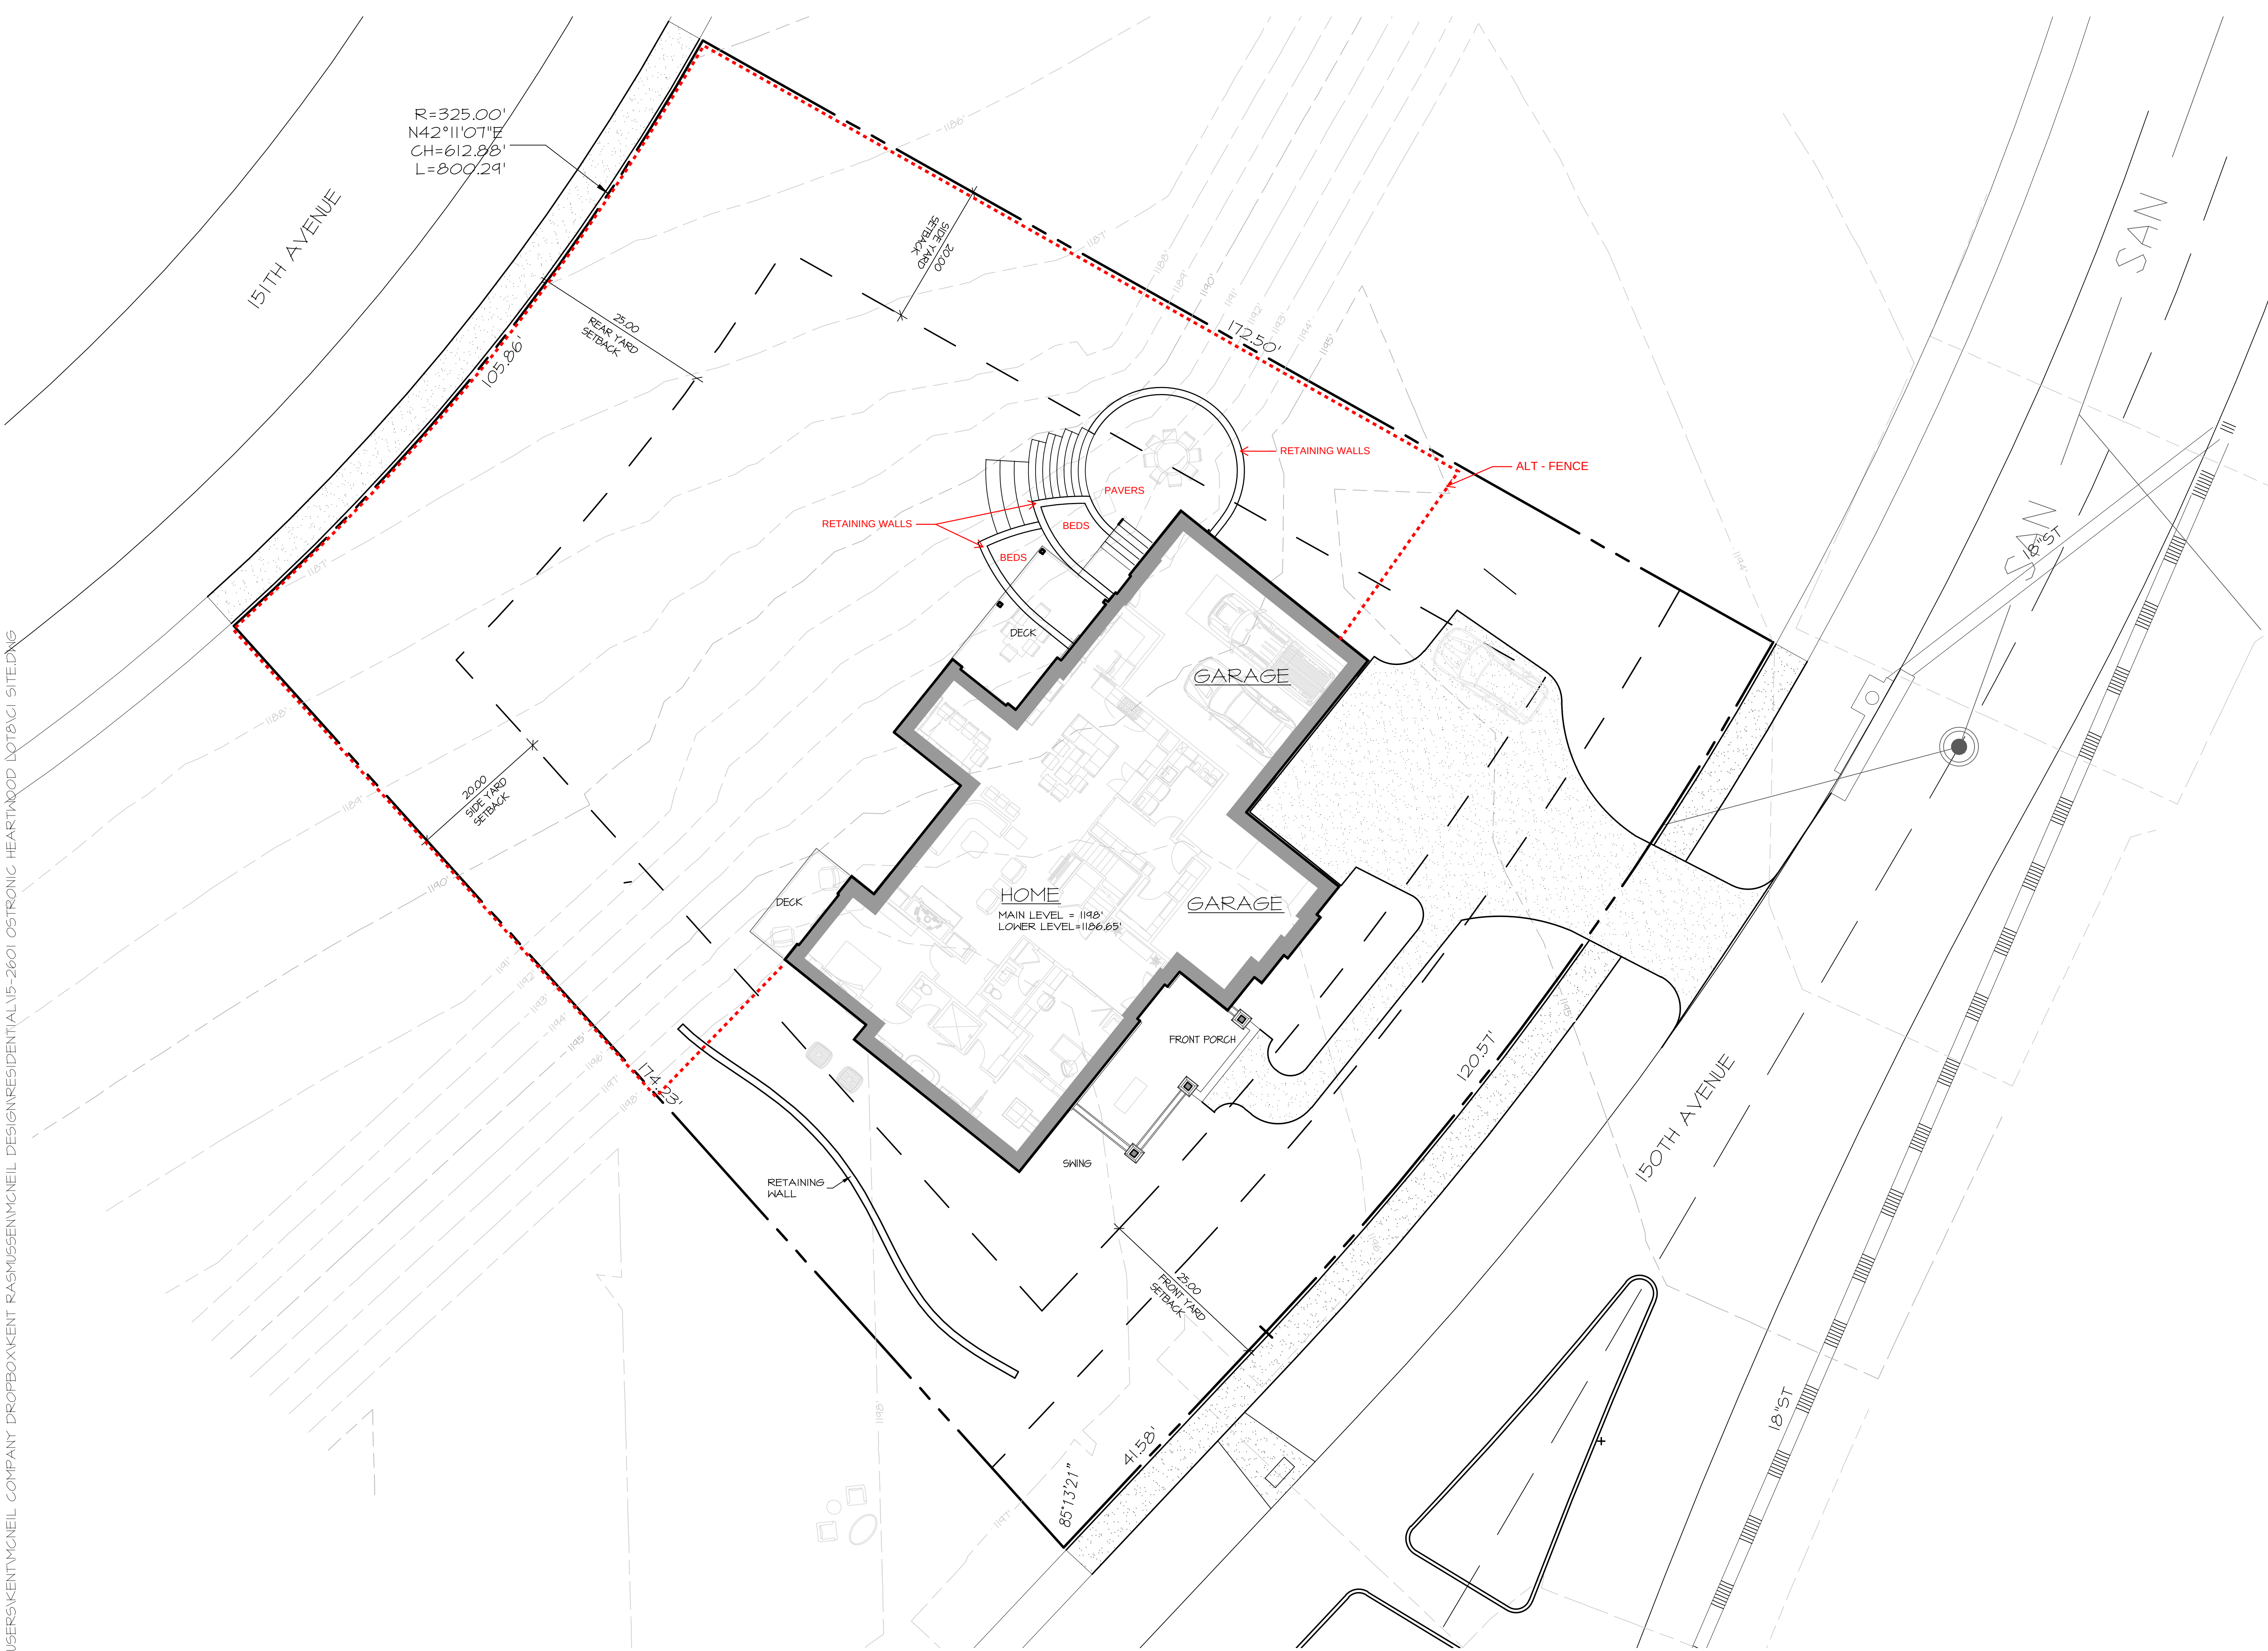

OSTRONIC
RESIDENCE
1672 SOUTH 150TH AVE. OMAHA, NEBRASKA 68144

MCNEIL COMPANY
4666 South 132nd Street
Omaha, NE 68137
402-333-1462
mcneilcompany.com


PLAN DATE 04/23/2026	
REV.	DATE

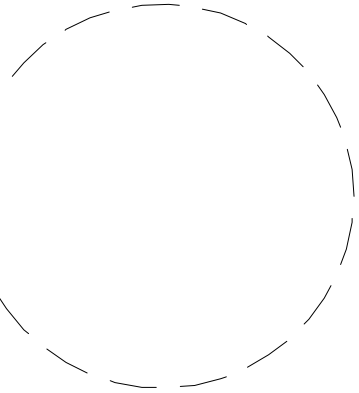

JOB NUMBER 15-2601
DESCRIPTION SITE PLAN
PLAN SHEET C1.01


© COPYRIGHT
MCNEIL COMPANY
THESE PLANS ARE SPECIFICALLY
DESIGNED FOR CONSTRUCTION BY
MCNEIL COMPANY AND ARE
INTENDED FOR NO OTHER PURPOSE.
DUPLICATION OF THESE PLANS IN
PART OR WHOLE WITHOUT WRITTEN
CONSENT FROM MCNEIL COMPANY
IS PROHIBITED.

PLOT DATE: 4/23/2026
C:\USERS\KENT\McNEIL COMPANY\DROPBOX\KENT RAS\MUSSEN\McNEIL DESIGN\RESIDENTIAL\15-2601 OSTRONIC HEARTWOOD LOT\BA1 PLANS.DWG
HOME PAGE: A0.01

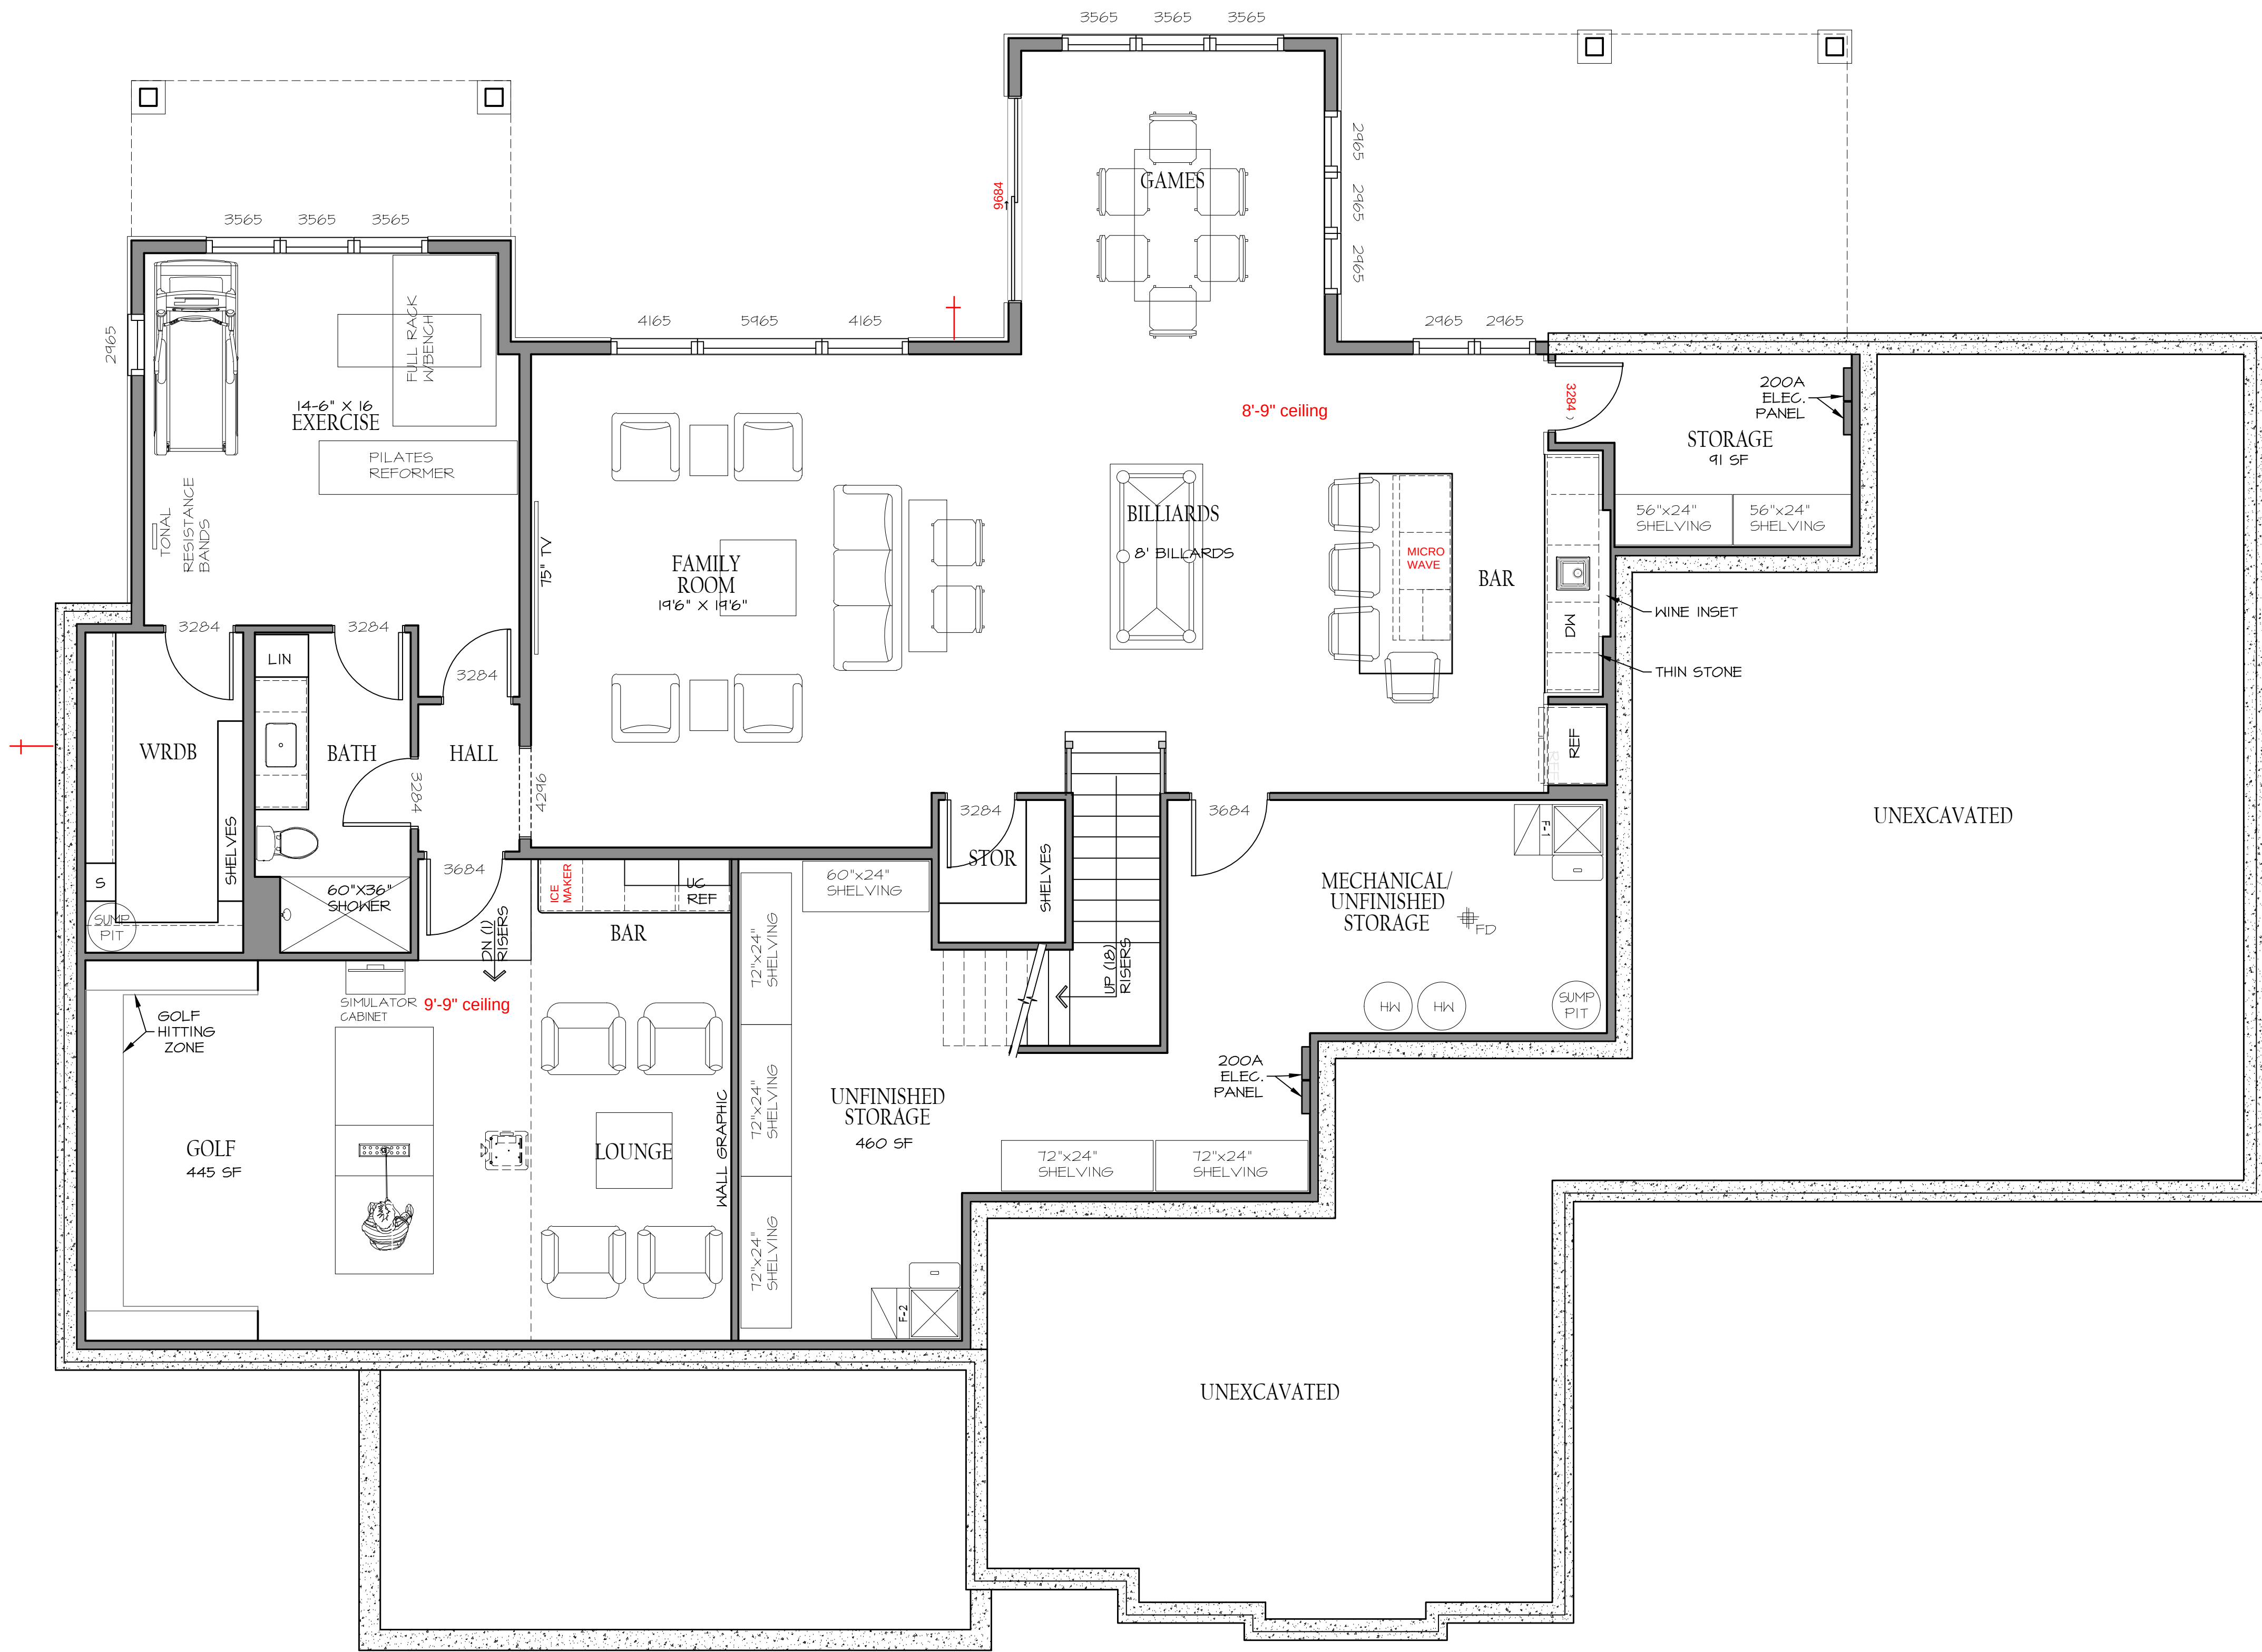

LOWER LEVEL

1/4" = 1'-0"

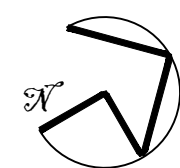

MCNEIL
COMPANY
4666 South 132nd Street
Omaha, NE 68137
402-333-1462
mcneilcompany.com

PLAN DATE
04/23/2026
REV. DATE

JOB NUMBER

15-2601

DESCRIPTION

LOWER LEVEL
FLOOR PLAN


PLAN SHEET

A1.01

© COPYRIGHT
MCNEIL COMPANY
THESE PLANS ARE SPECIFICALLY
DESIGNED FOR CONSTRUCTION BY
MCNEIL COMPANY AND ARE
INTENDED FOR NO OTHER PURPOSE.
DUPLICATION OF THESE PLANS IN
PART OR WHOLE WITHOUT WRITTEN
CONSENT FROM MCNEIL COMPANY
IS PROHIBITED.

OSTRONIC
RESIDENCE

1672 SOUTH 150TH AVE. OMAHA, NEBRASKA 68144

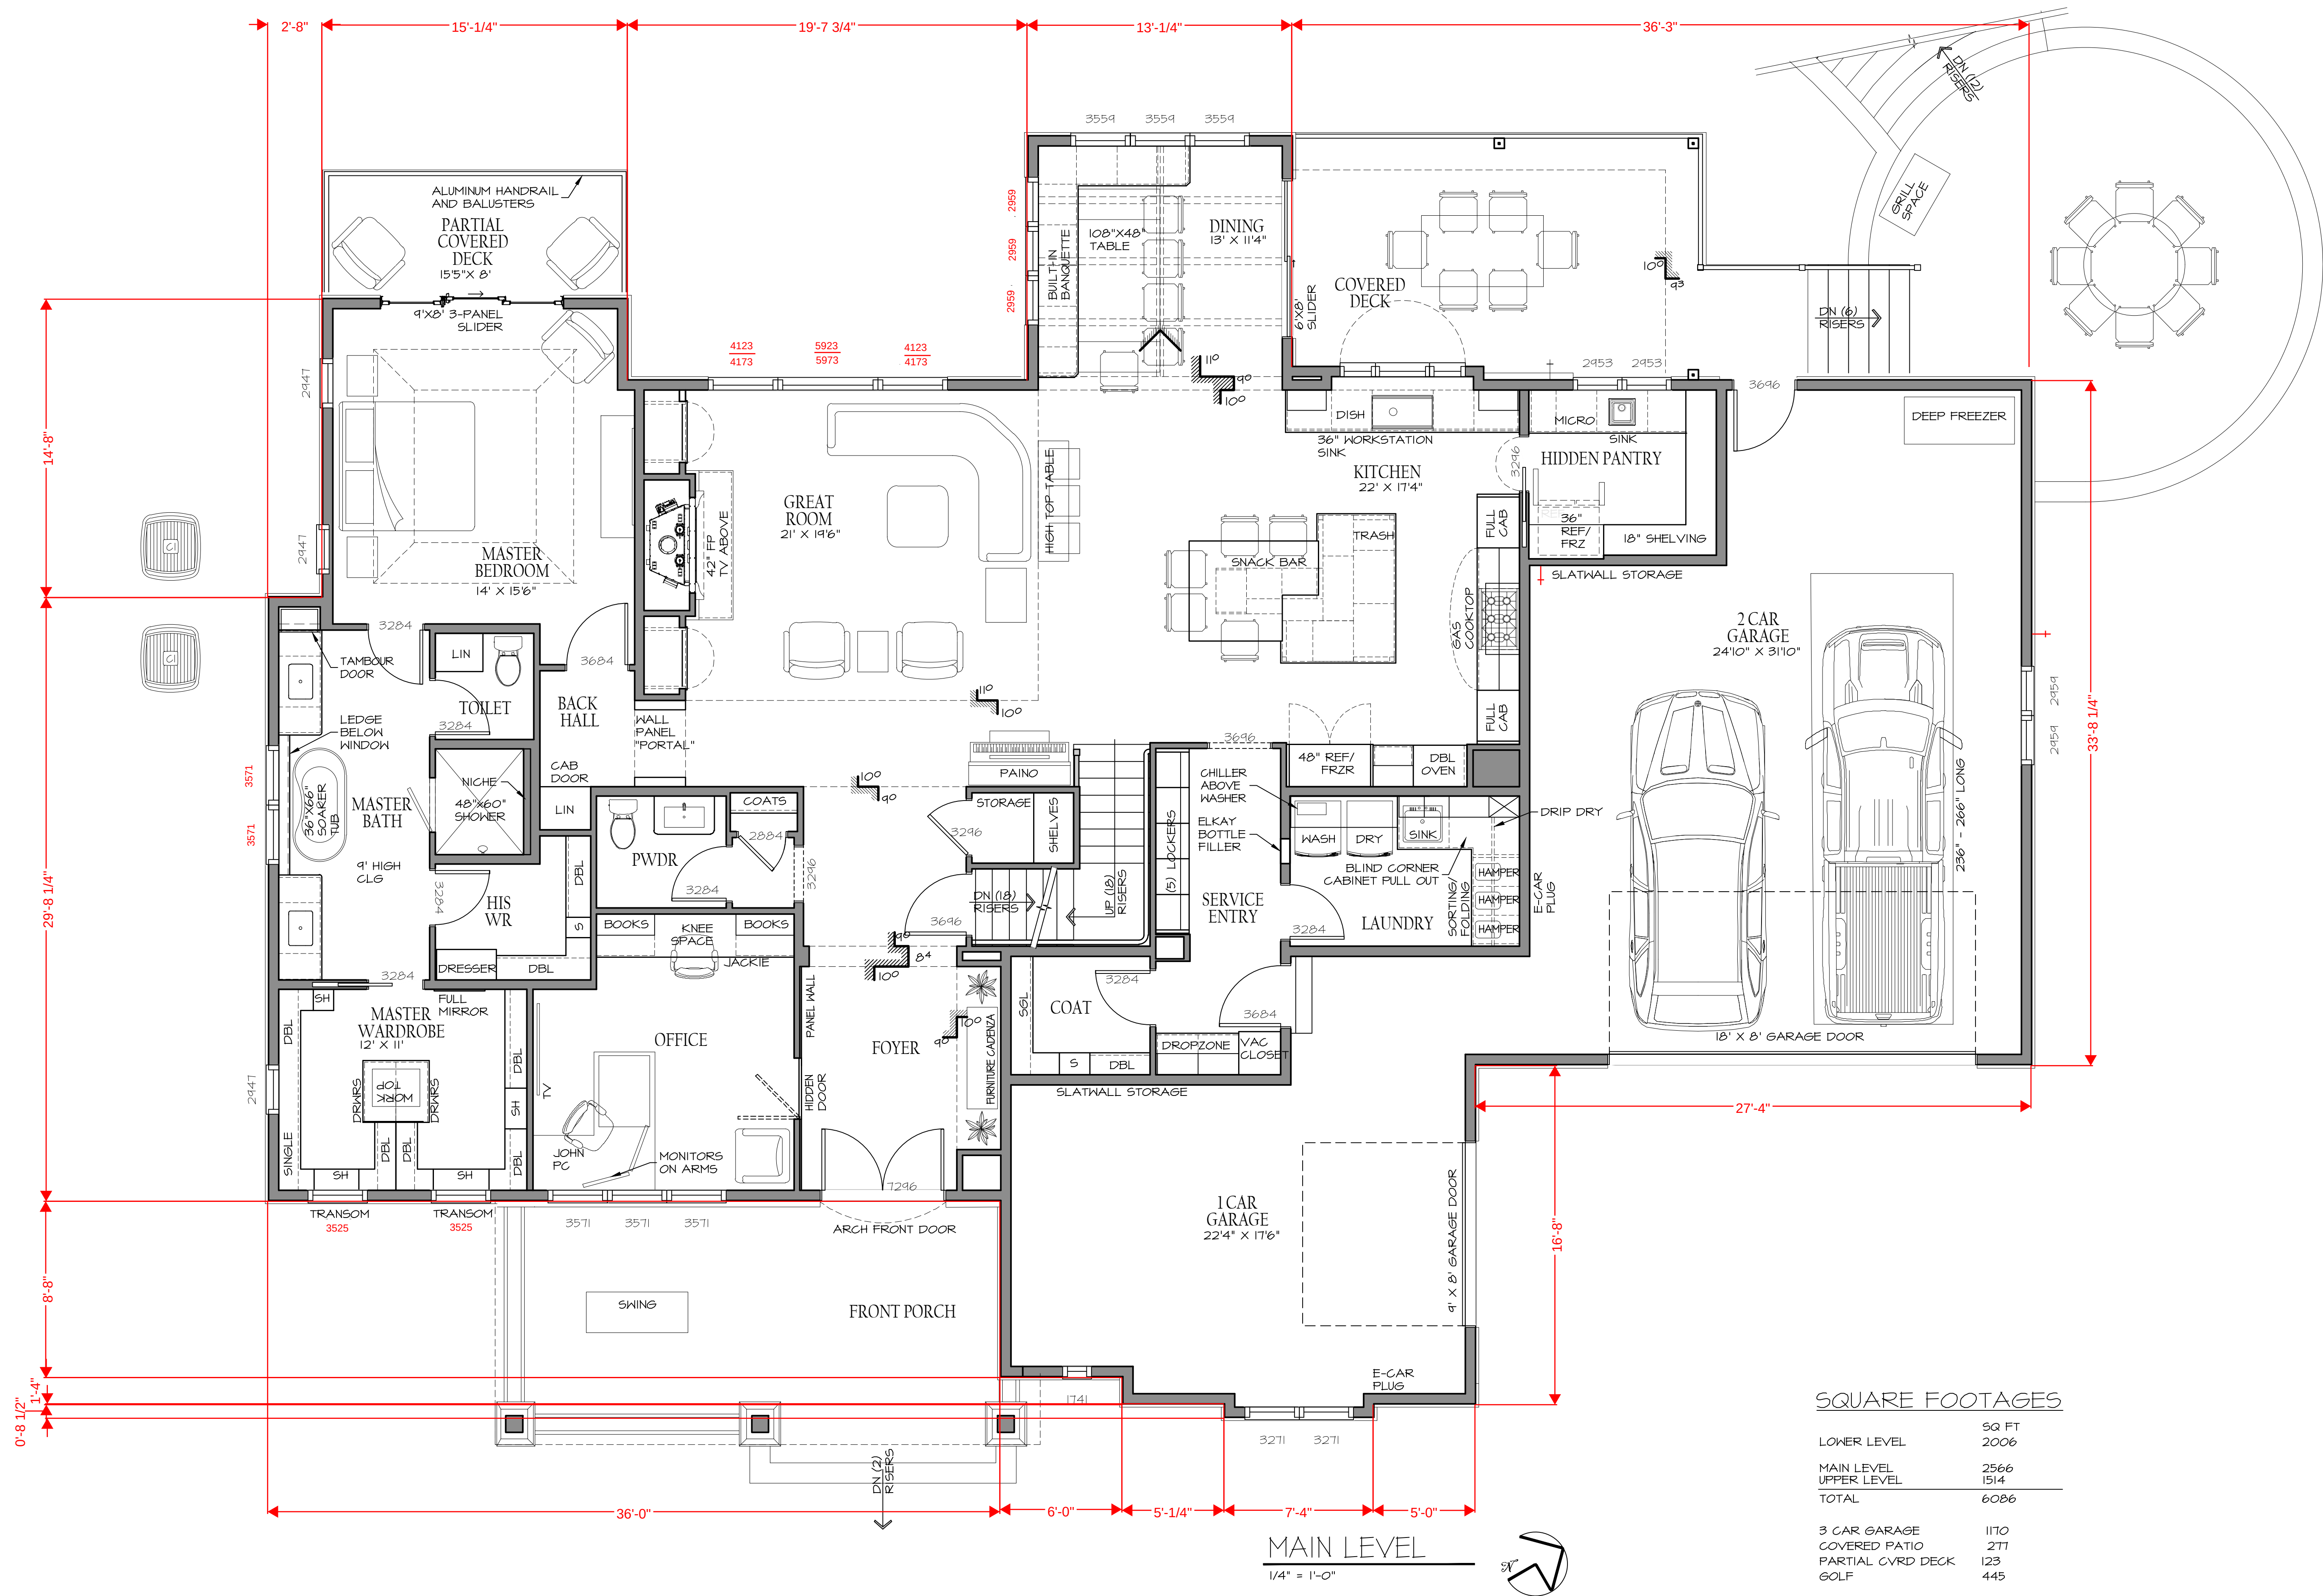

SQUARE FOOTAGES

	SQ FT
LOWER LEVEL	2006
MAIN LEVEL	2566
UPPER LEVEL	1514
TOTAL	6086
3 CAR GARAGE	1170
COVERED PATIO	271
PARTIAL CVRD DECK	123
GOLF	445

OSTRONIC
RESIDENCE
1672 SOUTH 150TH AVE. OMAHA, NEBRASKA 68144

**MCNEIL
COMPANY**
4666 South 132nd Street
Omaha, NE 68137
402-333-1462
mcneilcompany.com

PLAN DATE
04/23/2026
REV. DATE

JOB NUMBER

15-2601

DESCRIPTION

MAIN LEVEL


FLOOR PLAN

PLAN SHEET

A1.02

© COPYRIGHT
MCNEIL COMPANY
THESE PLANS ARE SPECIFICALLY
DESIGNED FOR CONSTRUCTION BY
MCNEIL COMPANY AND ARE
INTENDED FOR NO OTHER PURPOSE.
DUPLICATION OF THESE PLANS IN
PART OR WHOLE WITHOUT WRITTEN
CONSENT FROM MCNEIL COMPANY
IS PROHIBITED.

PLOT DATE: 4/23/2026
C:\USERS\KENT\McNEIL COMPANY\DROPBOX\KENT RAS\MUSSEN\McNEIL DESIGN\RESIDENTIAL\15-2601 OSTRONIC HEARTWOOD LOT\BA1 PLANS.DWG
HOME PAGE: A0.01

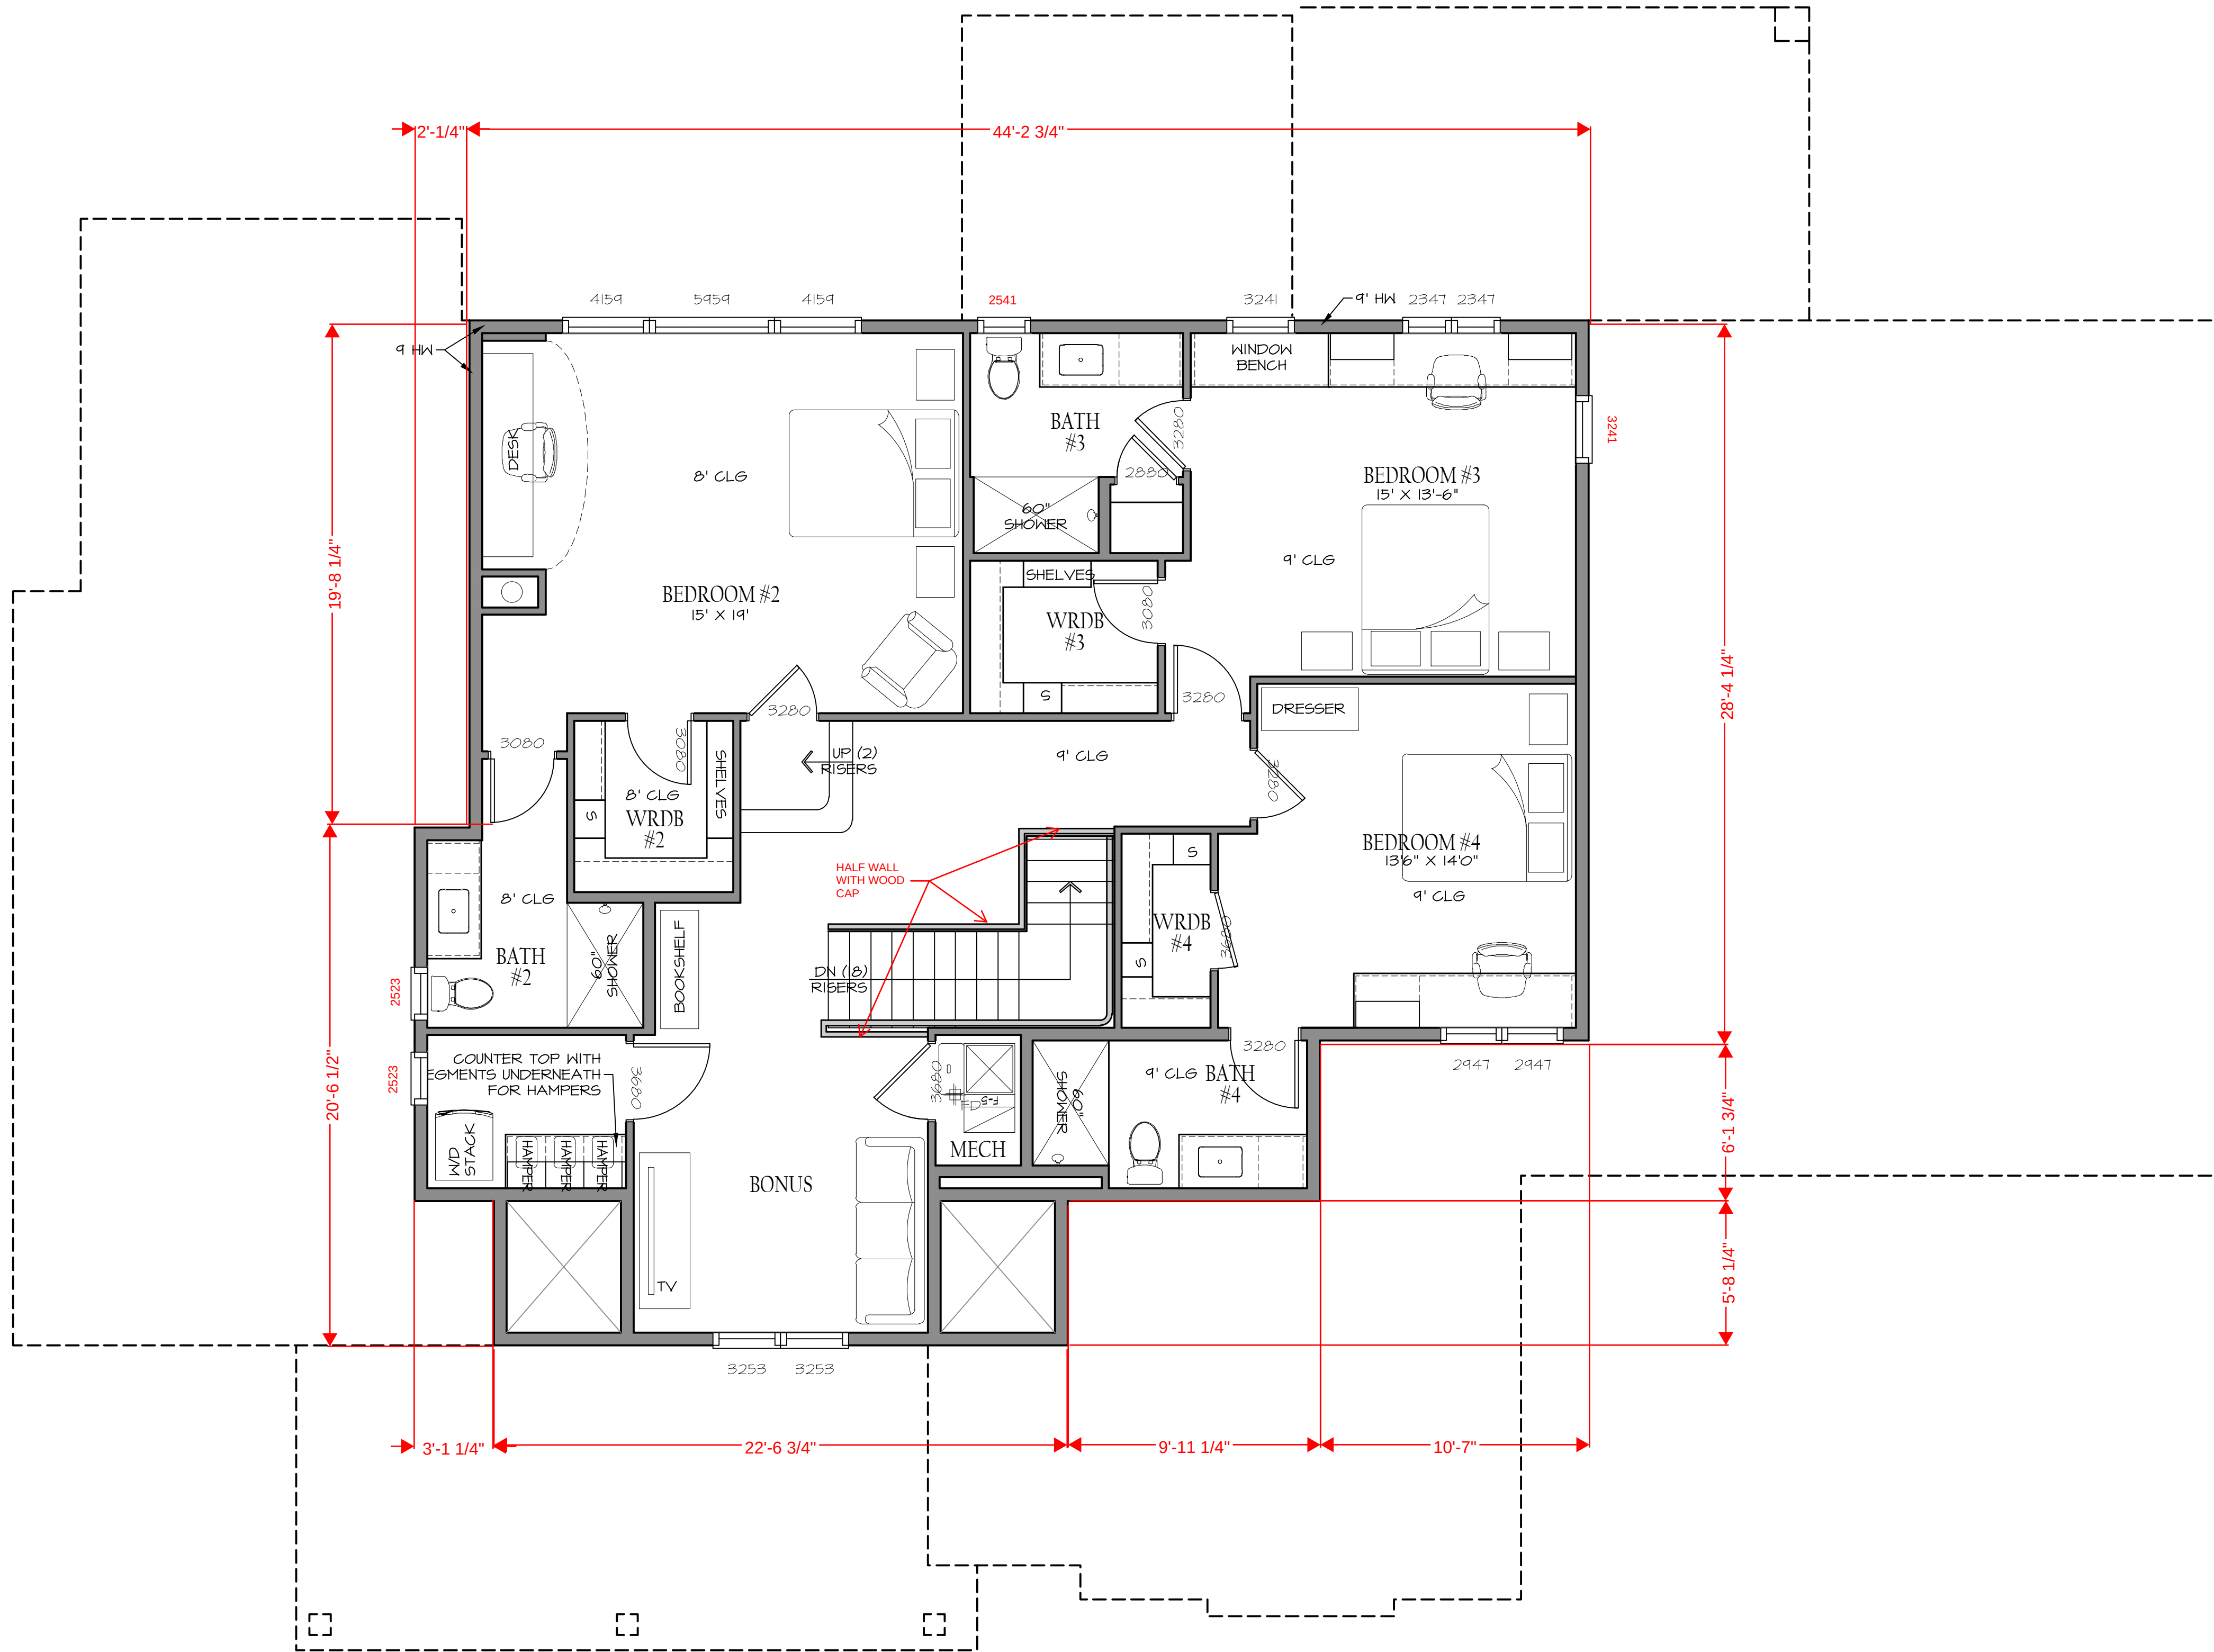

SECOND LEVEL

1/4" = 1'-0"



McNEIL
COMPANY
4666 South 132nd Street
Omaha, NE 68137
402-333-1462
mcneilcompany.com

PLAN DATE	04/23/2026
REV.	DATE

JOB NUMBER

15-2601

DESCRIPTION

SECOND LEVEL
FLOOR PLAN


PLAN SHEET

A1.03


© COPYRIGHT
MCNEIL COMPANY
THESE PLANS ARE SPECIFICALLY
DESIGNED FOR CONSTRUCTION BY
MCNEIL COMPANY AND ARE
INTENDED FOR NO OTHER PURPOSE.
DUPLICATION OF THESE PLANS IN
PART OR WHOLE WITHOUT WRITTEN
CONSENT FROM MCNEIL COMPANY
IS PROHIBITED.

OSTRONIC
RESIDENCE

1672 SOUTH 150TH AVE. OMAHA, NEBRASKA 68144

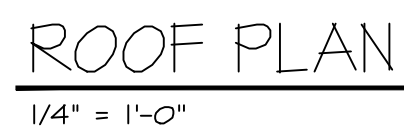

--

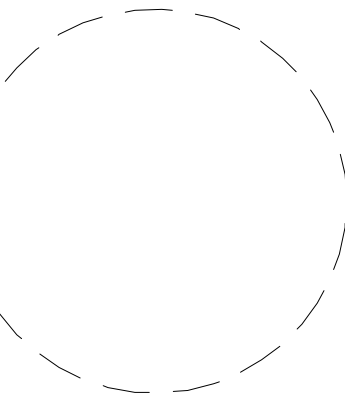

JOB NUMBER
15-2601
DESCRIPTION
ROOF PLAN
PLAN SHEET
A1.04

© COPYRIGHT
MCNEIL COMPANY
THESE PLANS ARE SPECIFICALLY
DESIGNED FOR CONSTRUCTION BY
MCNEIL COMPANY AND ARE
INTENDED FOR NO OTHER PURPOSE.
REPLICATION OF THESE PLANS IN
PART OR WHOLE WITHOUT WRITTEN
CONSENT FROM MCNEIL COMPANY
IS PROHIBITED.

HOME PAGE: A2.01
PLOT DATE: 4/23/2026
C:\USERS\KENT\McNEIL COMPANY\DROPBOX\KENT RASMUSSEN\McNEIL DESIGN\RESIDENTIAL\15-2601 OSTRONIC HEARTWOOD LOT8\VA2 EXTERIOR.DWG



FRONT ELEVATION
1/4"=1'-0"



- EXTERIOR SIDING AND TRIM
- (S1) EXTERIOR CEDAR TEXTURE SHAKE LAP SIDING
 - (S2) EXTERIOR LAP SIDING
 - (V1) THIN STONE
- EXTERIOR ROOFING
- (R1) EXTERIOR ASPHALT SHINGLES
 - (R2) STANDING SEAM METAL
- EXTERIOR PRECAST SHAPES
- (P1) EXTERIOR MATERIAL STONE TOP PRECAST
 - (P2) EXTERIOR MATERIAL CHIMNEY TOP PRECAST
 - (P3) EXTERIOR MATERIAL
- EXTERIOR ACCESSORY
- (A1) EXTERIOR ASSESORY
 - (A2) EXTERIOR ASSESORY
 - (A3) EXTERIOR FACSIMIA SEE DETAIL 08/A2.03

OSTRONIC
RESIDENCE

1672 SOUTH 150TH AVE. OMAHA, NEBRASKA 68144

MCNEIL
COMPANY
4666 South 132nd Street
Omaha, NE 68137
402-333-1462
mcneilcompany.com

PLAN DATE	04/23/2026
REV.	DATE

JOB NUMBER
15-2601
DESCRIPTION
EXTERIOR
PLAN SHEET
A2.01

© COPYRIGHT
MCNEIL COMPANY
THESE PLANS ARE SPECIFICALLY
DESIGNED FOR CONSTRUCTION BY
MCNEIL COMPANY AND ARE
INTENDED FOR NO OTHER PURPOSE.
DUPLICATION OF THESE PLANS IN
PART OR WHOLE WITHOUT WRITTEN
CONSENT FROM MCNEIL COMPANY
IS PROHIBITED.

PLOT DATE: 4/23/2026
HOME PAGE: A2.01
C:\USERS\KENT\McNEIL COMPANY\DROPBOX\KENT RAS\MUSSEN\McNEIL DESIGN\RESIDENTIAL\15-2601 OSTRONIC HEARTWOOD LOT8\VA2 EXTERIOR.DWG



REAR ELEVATION

1/4"=1'-0"




LEFT ELEVATION

OSTRONIC
RESIDENCE
1672 SOUTH 150TH AVE. OMAHA, NEBRASKA 68144

McNEIL
COMPANY
4666 South 132nd Street
Omaha, NE 68137
402-333-1462
mcneilcompany.com

PLAN DATE	
04/23/2026	
REV.	DATE

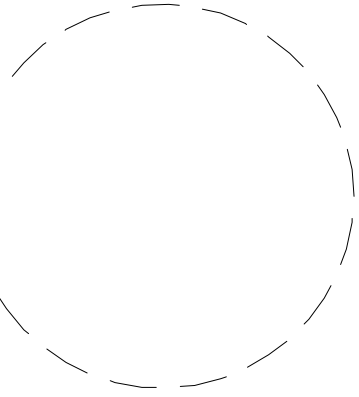

JOB NUMBER	
15-2601	
DESCRIPTION	
EXTERIOR	
PLAN SHEET	
A2.02	

© COPYRIGHT
McNEIL COMPANY
THESE PLANS ARE SPECIFICALLY
DESIGNED FOR CONSTRUCTION BY
McNEIL COMPANY AND ARE
INTENDED FOR NO OTHER PURPOSE.
DUPLICATION OF THESE PLANS IN
PART OR WHOLE WITHOUT WRITTEN
CONSENT FROM McNEIL COMPANY
IS PROHIBITED.