


HOME PAGE: A0.01
PLOT DATE: 6/16/2026
D:\MCNEIL COMPANY DROPBOX\ADAM BYCNEIL DESIGN\RESIDENTIAL\FOUR SEASONS\15-2504 HOGAN\A2 EXTERIOR.DWG

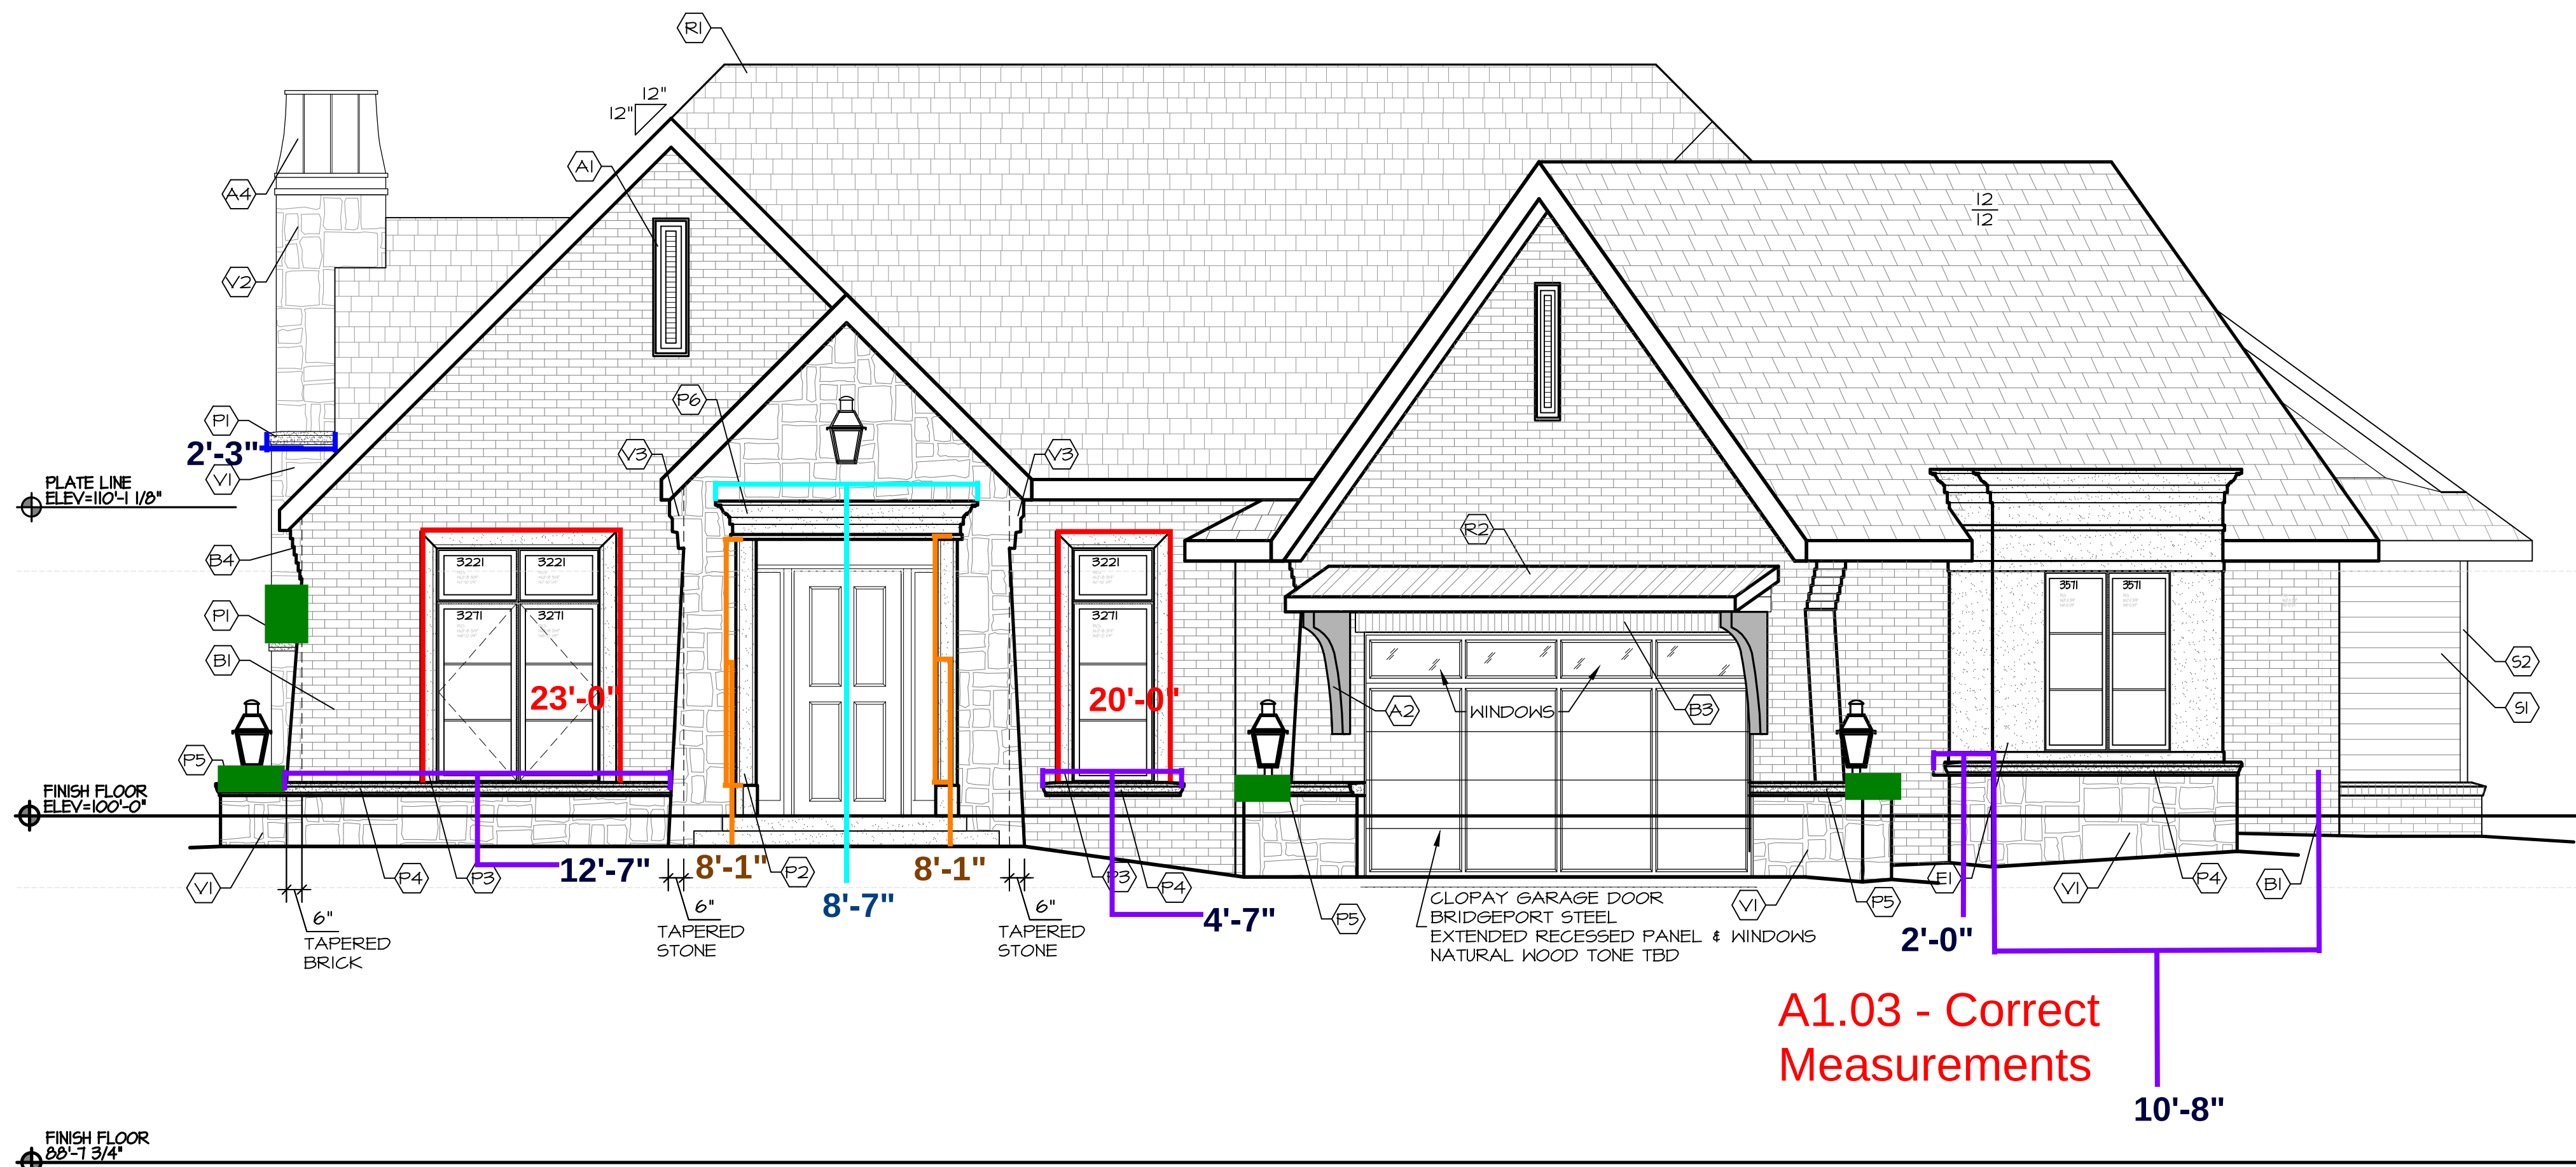

A1.03 - Correct
Measurements

FRONT ELEVATION


1/4" = 1'-0"

EXTERIOR MATERIALS

- | | |
|--|--|
| (B1) EXTERIOR MATERIAL
TYPE-BRICK VENEER,
454P*E*G* N*O*T*E* | (E1) EXTERIOR MATERIAL
TYPE-EIFS FINISH SYSTEM
STUCCO TO MIMIC PRECAST |
| (B2) EXTERIOR MATERIAL
TYPE-BRICK ROWLOCK
COURSE 3/4" PROJ. | (B3) EXTERIOR E.I.F.S. SHAPE
SEE DETAIL 01/A2.01 |
| (B3) EXTERIOR MATERIAL
TYPE-BRICK SOLDIER
COURSE 3/4" PROJ. | (B4) EXTERIOR E.I.F.S. SHAPE
SEE DETAIL 01/A2.01 |
| (B4) EXTERIOR MATERIAL
6 CRS. BRICK RUNNING
BOND W/ 3/4" PROJ. | (P1) EXTERIOR MATERIAL
TYPE-PRECAST
COLOR-TBD |
| (V1) EXTERIOR MATERIAL
TYPE-FULL BED DEPTH
STONE
COLOR-TBD | (P2) EXTERIOR MATERIAL
TYPE-B* PRECAST
COLOR-TBD |
| (V2) EXTERIOR MATERIAL
TYPE-THIN STONE
TO MATCH | (P3) EXTERIOR MATERIAL
TYPE-6.5" PRECAST
COLOR-TBD |
| (V3) EXTERIOR MATERIAL
TYPE-STONE PROJECTION
BELOW GABLE END
SIMILAR TO BRICK PROJ. | (P4) EXTERIOR MATERIAL
TYPE-PRECAST SILL
COLOR-TBD |
| (S1) EXTERIOR MATERIAL
TYPE-SIDING - WOOD GRAIN
6" LAP SIDING | (P5) EXTERIOR MATERIAL
TYPE-PRECAST CAP
COLOR-TBD |
| (S2) EXTERIOR MATERIAL
TYPE-LP TRIM
4" TO MATCH SIDING | (P6) EXTERIOR MATERIAL
TYPE-PRECAST CROWN
COLOR-TBD |
| (S3) EXTERIOR MATERIAL
TYPE-LP TRIM
6" TO MATCH SIDING | (A1) EXTERIOR ACCESSORY
EKENA SURFACE MOUNTED
PVC GABLE VENT
GVPE12X42025N
BRICKMOLD FRAME;
TYP (2) FLCs. (OR APPROVED EQUAL) |
| (S4) EXTERIOR MATERIAL
TYPE-LP TRIM
8" TO MATCH SIDING | (A2) EXTERIOR ACCESSORY
TYPE-EXTERIOR BRACKET
EKENA 6"W X 20"D X 48"H
HUNTINGTON SIGNATURE
URETHANE BRACKET |
| (R1) EXTERIOR MATERIAL
TYPE-DAVINCI ROOFING
COLOR-TBD | (A3) CROWN TRIM DETAIL,
SEE DETAIL XXX |
| (R2) METAL ROOF | (A4) EXTERIOR ACCESSORY
TYPE-METAL CHIMNEY
SHROUD |
| (R3) EXTERIOR MATERIAL
TYPE-ROOF VENT
O'HAGIN MODEL 'FLAT'
OR EQUAL VENTING | (A5) EXTERIOR ACCESSORY
ALUMINUM DECK RAILING |

ELEVATION NOTES:


- SEE SHEET A1.04 FOR ROOF PITCH & OVERHANGS.
- SIDING SHALL BE HARDI PLANK WOOD GRAIN 5/16" X 7-1/2" W/ 6" EXPOSURE.
- WINDOWS SHALL BE PELLA LIFESTYLE; CLAD COLOR TBD.
- ALL TRIM BOARDS SHALL BE LP TRIM PRODUCTS UNLESS NOTED OTHERWISE. SOFFIT SYSTEM BY JAMES HARDIE SIDING PRODUCTS.
- EXTERIOR BRICK SELECTION TBD.
- ELEVATION 100.0' ARCHITECTURAL = 1204.0' CIVIL.
- SEE FOUNDATION PLAN FOR BRICK LEDGES, VERIFY WITH SITE CONDITIONS.

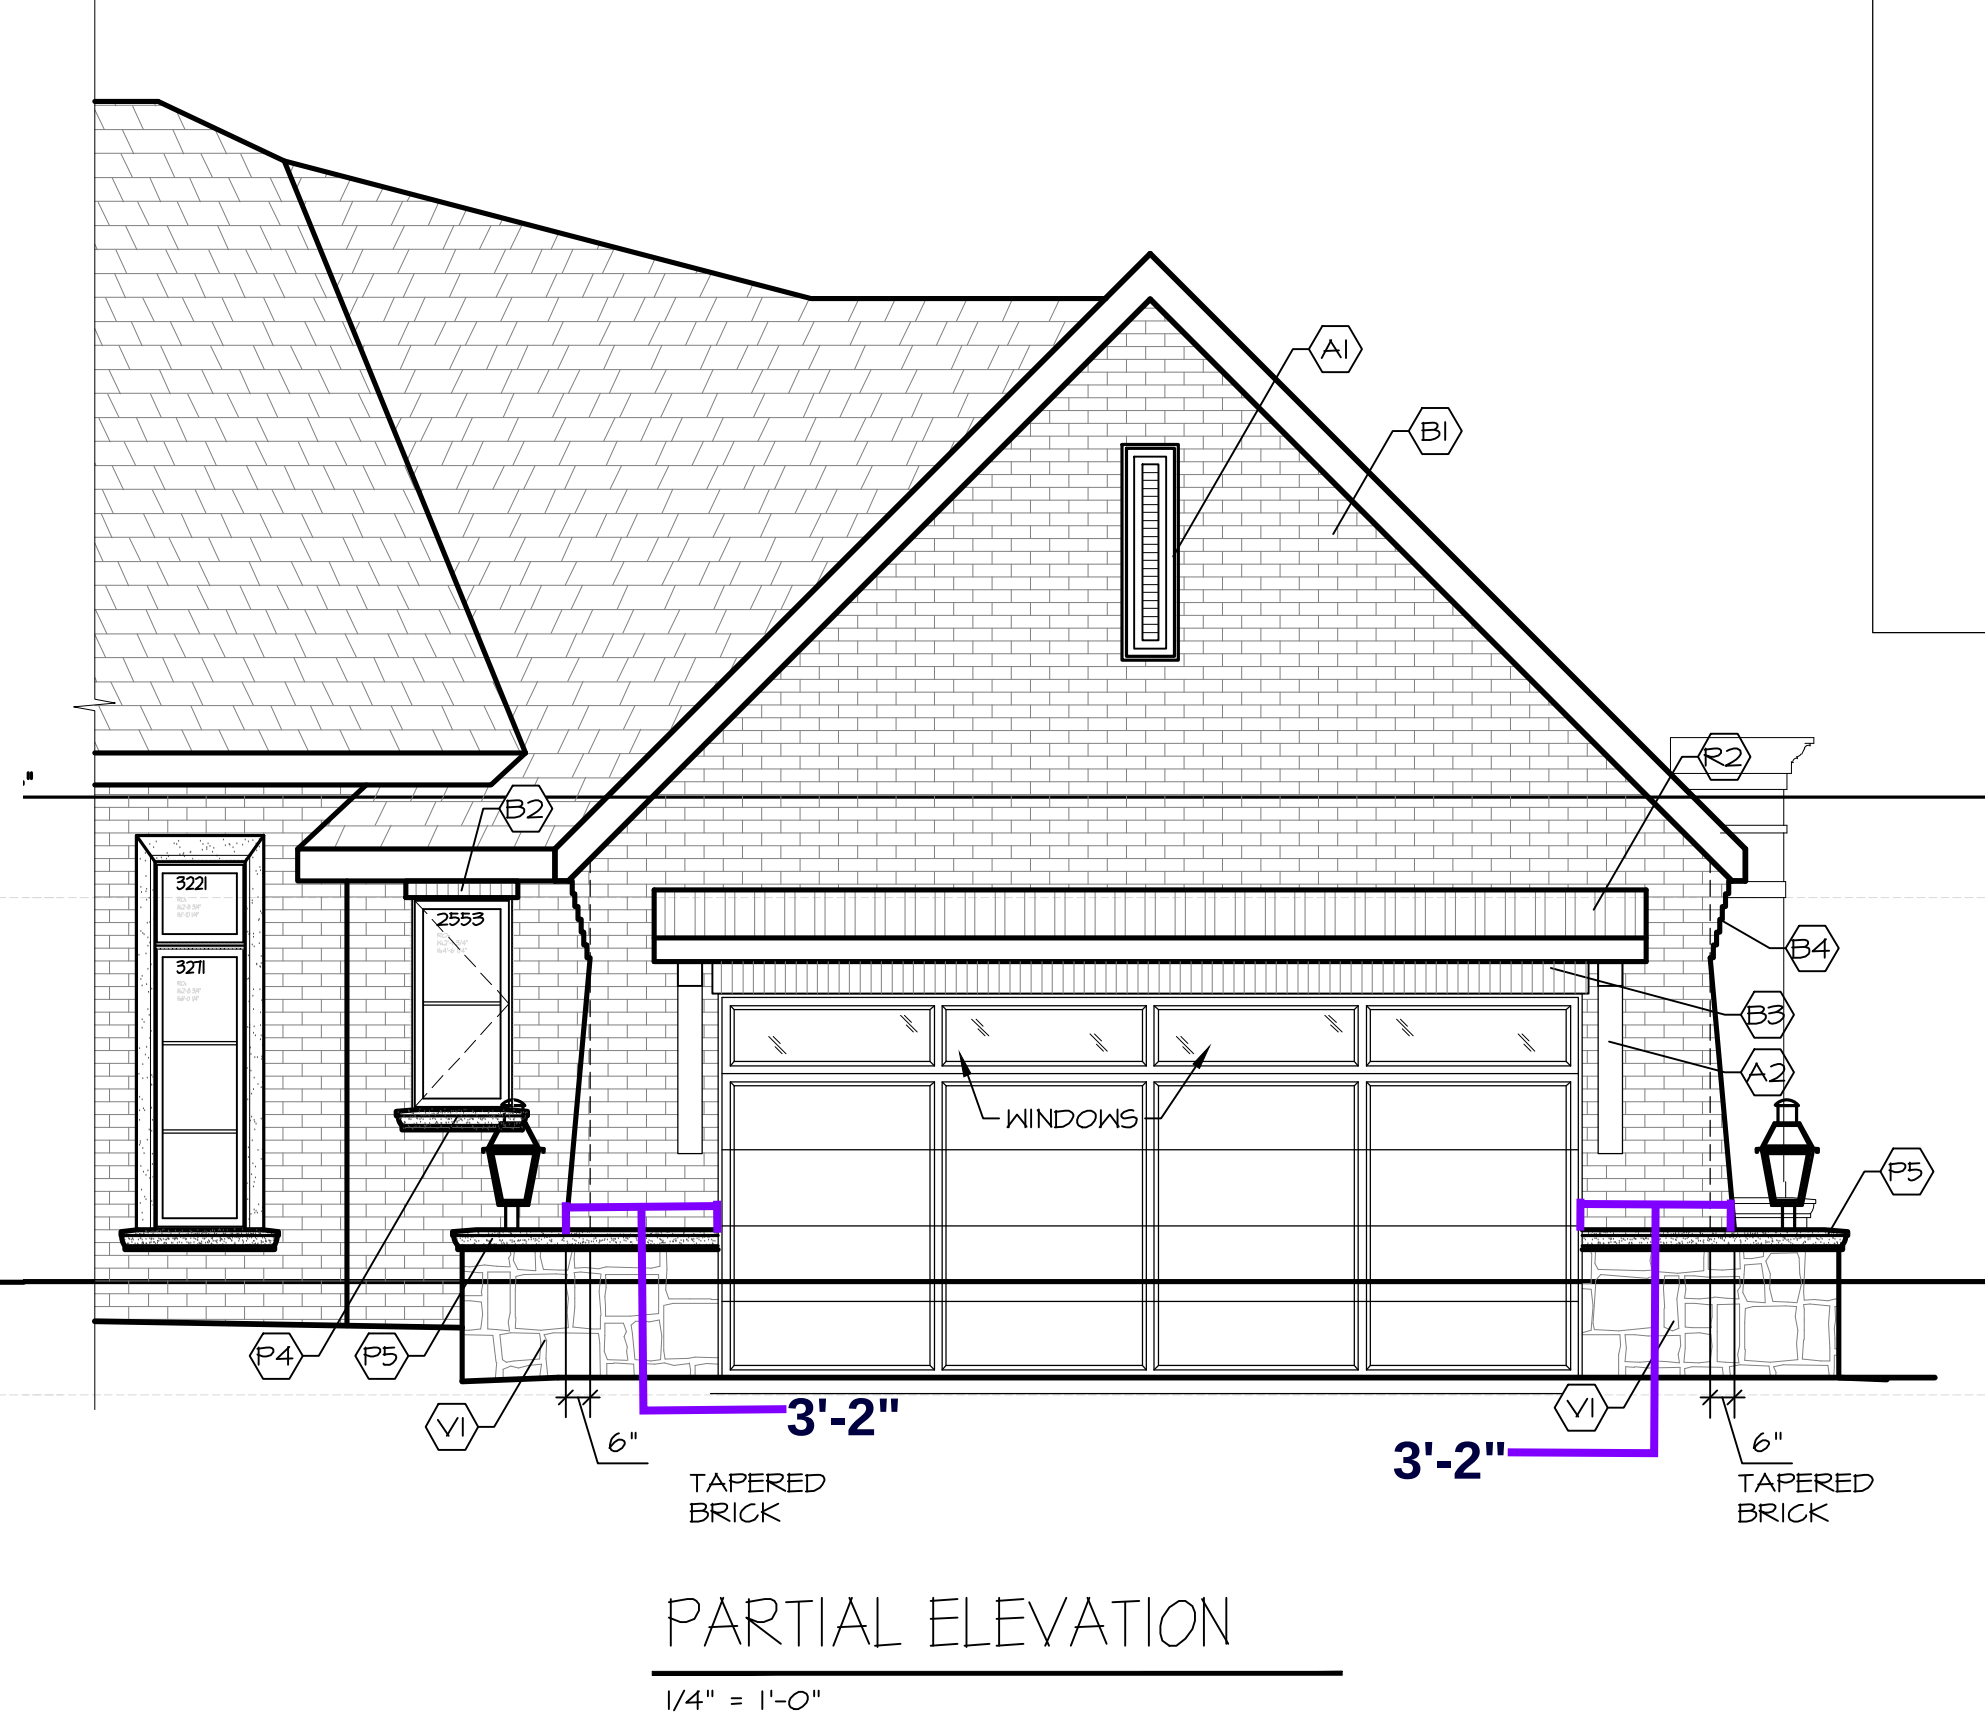

PARTIAL ELEVATION

1/4" = 1'-0"

Precast			
Description	Quantity	Unit	
P - 1	10.21	ft	
P - 2	16.11	ft	
P - 3	43.01	ft	
P - 4	38.05	ft	
P - 5	6	Count	
P - 6	8.59	ft	
Plinth	35.34	ft	

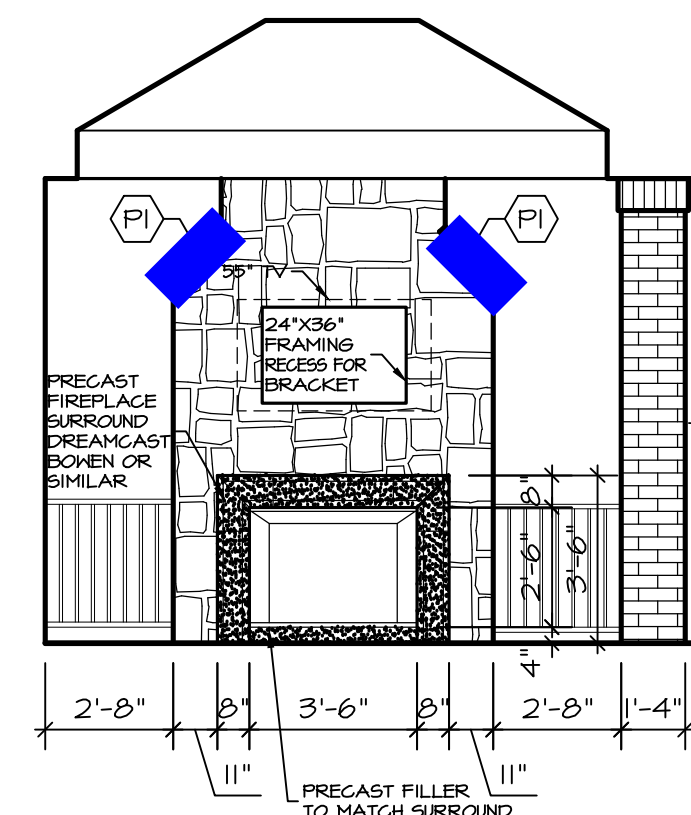

DETAIL PATIO FIREPLACE

1/4" = 1'-0"

REAR ELEVATION

1/4" = 1'-0"

HOGAN
RESIDENCE
811 N 143RD PLAZA

McNEIL
COMPANY
4666 South 132nd Street
Omaha, NE 68137
402-333-1462
mcneilcompany.com

PLAN DATE
06/16/2026
REV. DATE

JOB NUMBER

15-2504

DESCRIPTION

FRONT & REAR
ELEVATIONS

PLAN SHEET

A2.01

© COPYRIGHT

McNEIL COMPANY

THESE PLANS ARE SPECIFICALLY
DESIGNED FOR CONSTRUCTION BY

McNEIL COMPANY AND ARE
INTENDED FOR NO OTHER PURPOSE.

DUPLICATION OF THESE PLANS IN
PART OR WHOLE WITHOUT WRITTEN

CONSENT FROM McNEIL COMPANY
IS PROHIBITED.

HOME PAGE: A0.01
PLOT DATE: 6/16/2026
D:\MCNEIL COMPANY DROPBOX\ADAM MCNEIL DESIGN\RESIDENTIAL\FOUR SEASONS\15-2504 HOGAN\A2 EXTERIOR.DWG



RIGHT ELEVATION


1/4"=1'-0"

EXTERIOR MATERIALS

- (B1) EXTERIOR MATERIAL TYPE-BRICK VENEER, *S*P*E*C* *N*O*T*I*E*
- (B2) EXTERIOR MATERIAL TYPE-BRICK ROWLOCK COURSE 3/4" PROJ.
- (B3) EXTERIOR MATERIAL TYPE-BRICK, SOLDIER COURSE 3/4" PROJ.
- (B4) EXTERIOR MATERIAL 6 CRS. BRICK RUNNING BOND W/ 3/4" PROJ.
- (V1) EXTERIOR MATERIAL TYPE-FULL BED DEPTH STONE COLOR-TBD
- (V2) EXTERIOR MATERIAL TYPE-THIN STONE TO MATCH
- (V3) EXTERIOR MATERIAL TYPE-STONE PROJECTION BELOW GABLE END SIMILAR TO BRICK PROJ.
- (S1) EXTERIOR MATERIAL TYPE-SIDING - WOOD GRAIN, 6" LAP SIDING
- (S2) EXTERIOR MATERIAL TYPE-LP TRIM 4" TO MATCH SIDING
- (S3) EXTERIOR MATERIAL TYPE-LP TRIM 6" TO MATCH SIDING
- (S4) EXTERIOR MATERIAL TYPE-LP TRIM 8" TO MATCH SIDING
- (R1) EXTERIOR MATERIAL TYPE-DAVING ROOFING COLOR-TBD
- (R2) METAL ROOF
- (R3) EXTERIOR MATERIAL TYPE-ROOF VENT, O'HAGIN MODEL 'FLAT' OR EQUAL VENTING
- (E1) EXTERIOR MATERIAL TYPE-EIFS FINISH SYSTEM STUCCO TO MIMIC PRECAST
- (E2) EXTERIOR E.I.F.S, SHAPE SEE DETAIL 01/A2.01
- (E3) EXTERIOR E.I.F.S, SHAPE SEE DETAIL 01/A2.01
- (P1) EXTERIOR MATERIAL TYPE-PRECAST COLOR-TBD
- (P2) EXTERIOR MATERIAL TYPE-B* PRECAST COLOR-TBD
- (P3) EXTERIOR MATERIAL TYPE-6.5" PRECAST COLOR-TBD
- (P4) EXTERIOR MATERIAL TYPE-PRECAST SILL COLOR-TBD
- (P5) EXTERIOR MATERIAL TYPE-PRECAST CAP COLOR-TBD
- (P6) EXTERIOR MATERIAL TYPE-PRECAST CROWN COLOR-TBD
- (A1) EXTERIOR ACCESSORY EKENA SURFACE MOUNTED PVC GABLE VENT, GVPVE12X4202SN, BRICK/MOULD FRAME, TYP (2) PLCS. (OR APPROVED EQUAL)
- (A2) EXTERIOR ASSESSORY TYPE-EXTERIOR BRACKET EKENA 6"W X 20"D X 48"H, HUNTINGTON SIGNATURE, URETHANE BRACKET
- (A3) CROWN TRIM DETAIL, SEE DETAIL XXX
- (A4) EXTERIOR ACCESSORY TYPE-METAL CHIMNEY SHROUD
- (A5) EXTERIOR ACCESSORY ALUMINUM DECK RAILING

ELEVATION NOTES:

- SEE SHEET A1.04 FOR ROOF PITCH & OVERHANGS.
- SIDING SHALL BE HARDI PLANK WOOD GRAIN 5/16" X 7-1/2" W/ 6" EXPOSURE.
- WINDOWS SHALL BE PELLA LIFESTYLE; GLAD COLOR TBD.
- ALL TRIM BOARDS SHALL BE LP TRIM PRODUCTS UNLESS NOTED OTHERWISE. SOFFIT SYSTEM BY JAMES HARDIE SIDING PRODUCTS.
- EXTERIOR BRICK SELECTION TBD.
- ELEVATION 100.0' ARCHITECTURAL = 1204.0' CIVIL.
- SEE FOUNDATION PLAN FOR BRICK LEDGES, VERIFY WITH SITE CONDITIONS.

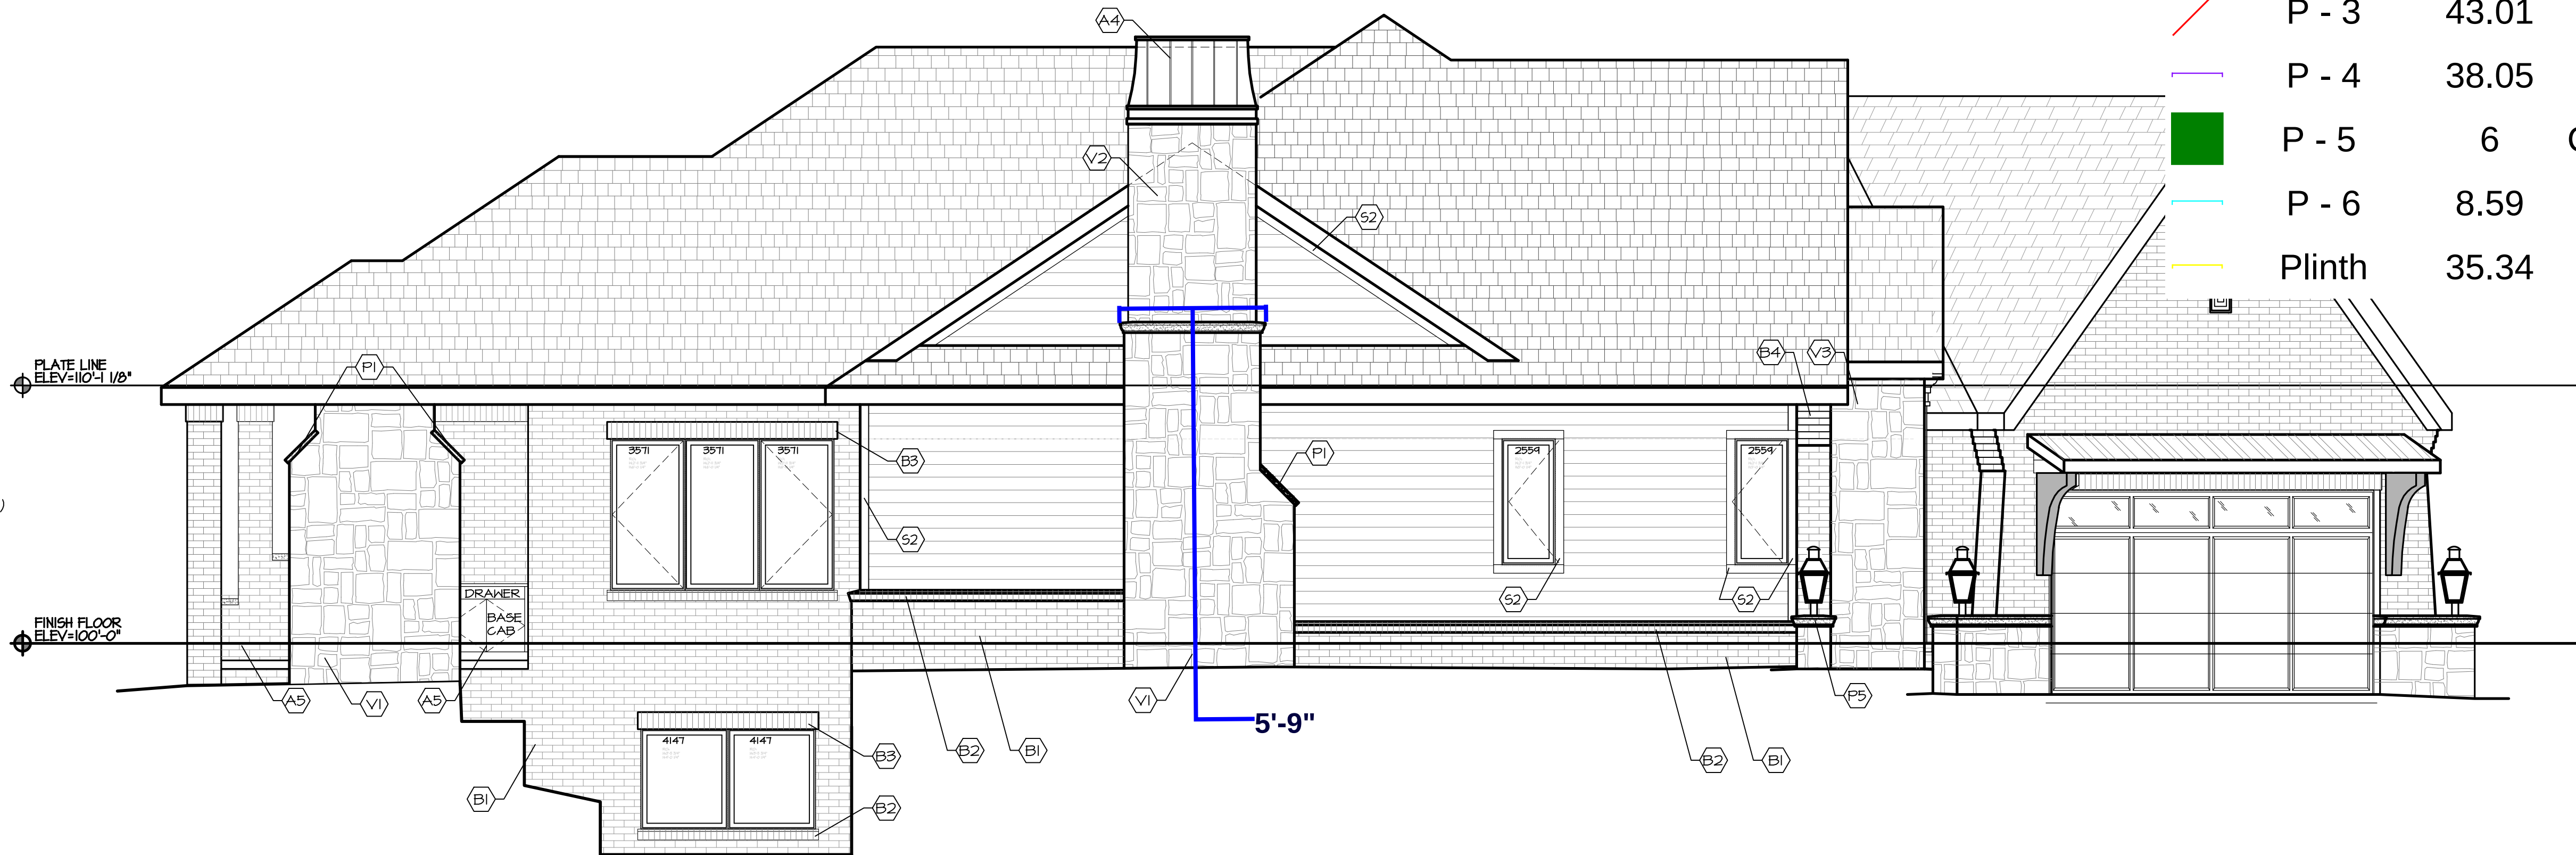

LEFT ELEVATION


1/4"=1'-0"

Precast			
Description	Quantity	Unit	
P - 1	10.21	ft	
P - 2	16.11	ft	
P - 3	43.01	ft	
P - 4	38.05	ft	
P - 5	6	Count	
P - 6	8.59	ft	
Plinth	35.34	ft	

HOGAN
RESIDENCE
811 N 143RD PLAZA

McNEIL
COMPANY
4666 South 132nd Street
Omaha, NE 68137
402-333-1462
mcneilcompany.com


PLAN DATE
06/16/2026
REV. DATE

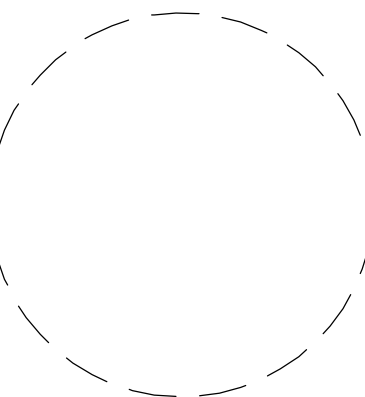

JOB NUMBER
15-2504
DESCRIPTION
SHEET
DESCRIPTION
PLAN SHEET

A2.02

© COPYRIGHT
MCNEIL COMPANY
THESE PLANS ARE SPECIFICALLY
DESIGNED FOR CONSTRUCTION BY
MCNEIL COMPANY AND ARE
INTENDED FOR NO OTHER PURPOSE.
DUPLICATION OF THESE PLANS IN
PART OR WHOLE WITHOUT WRITTEN
CONSENT FROM MCNEIL COMPANY
IS PROHIBITED.

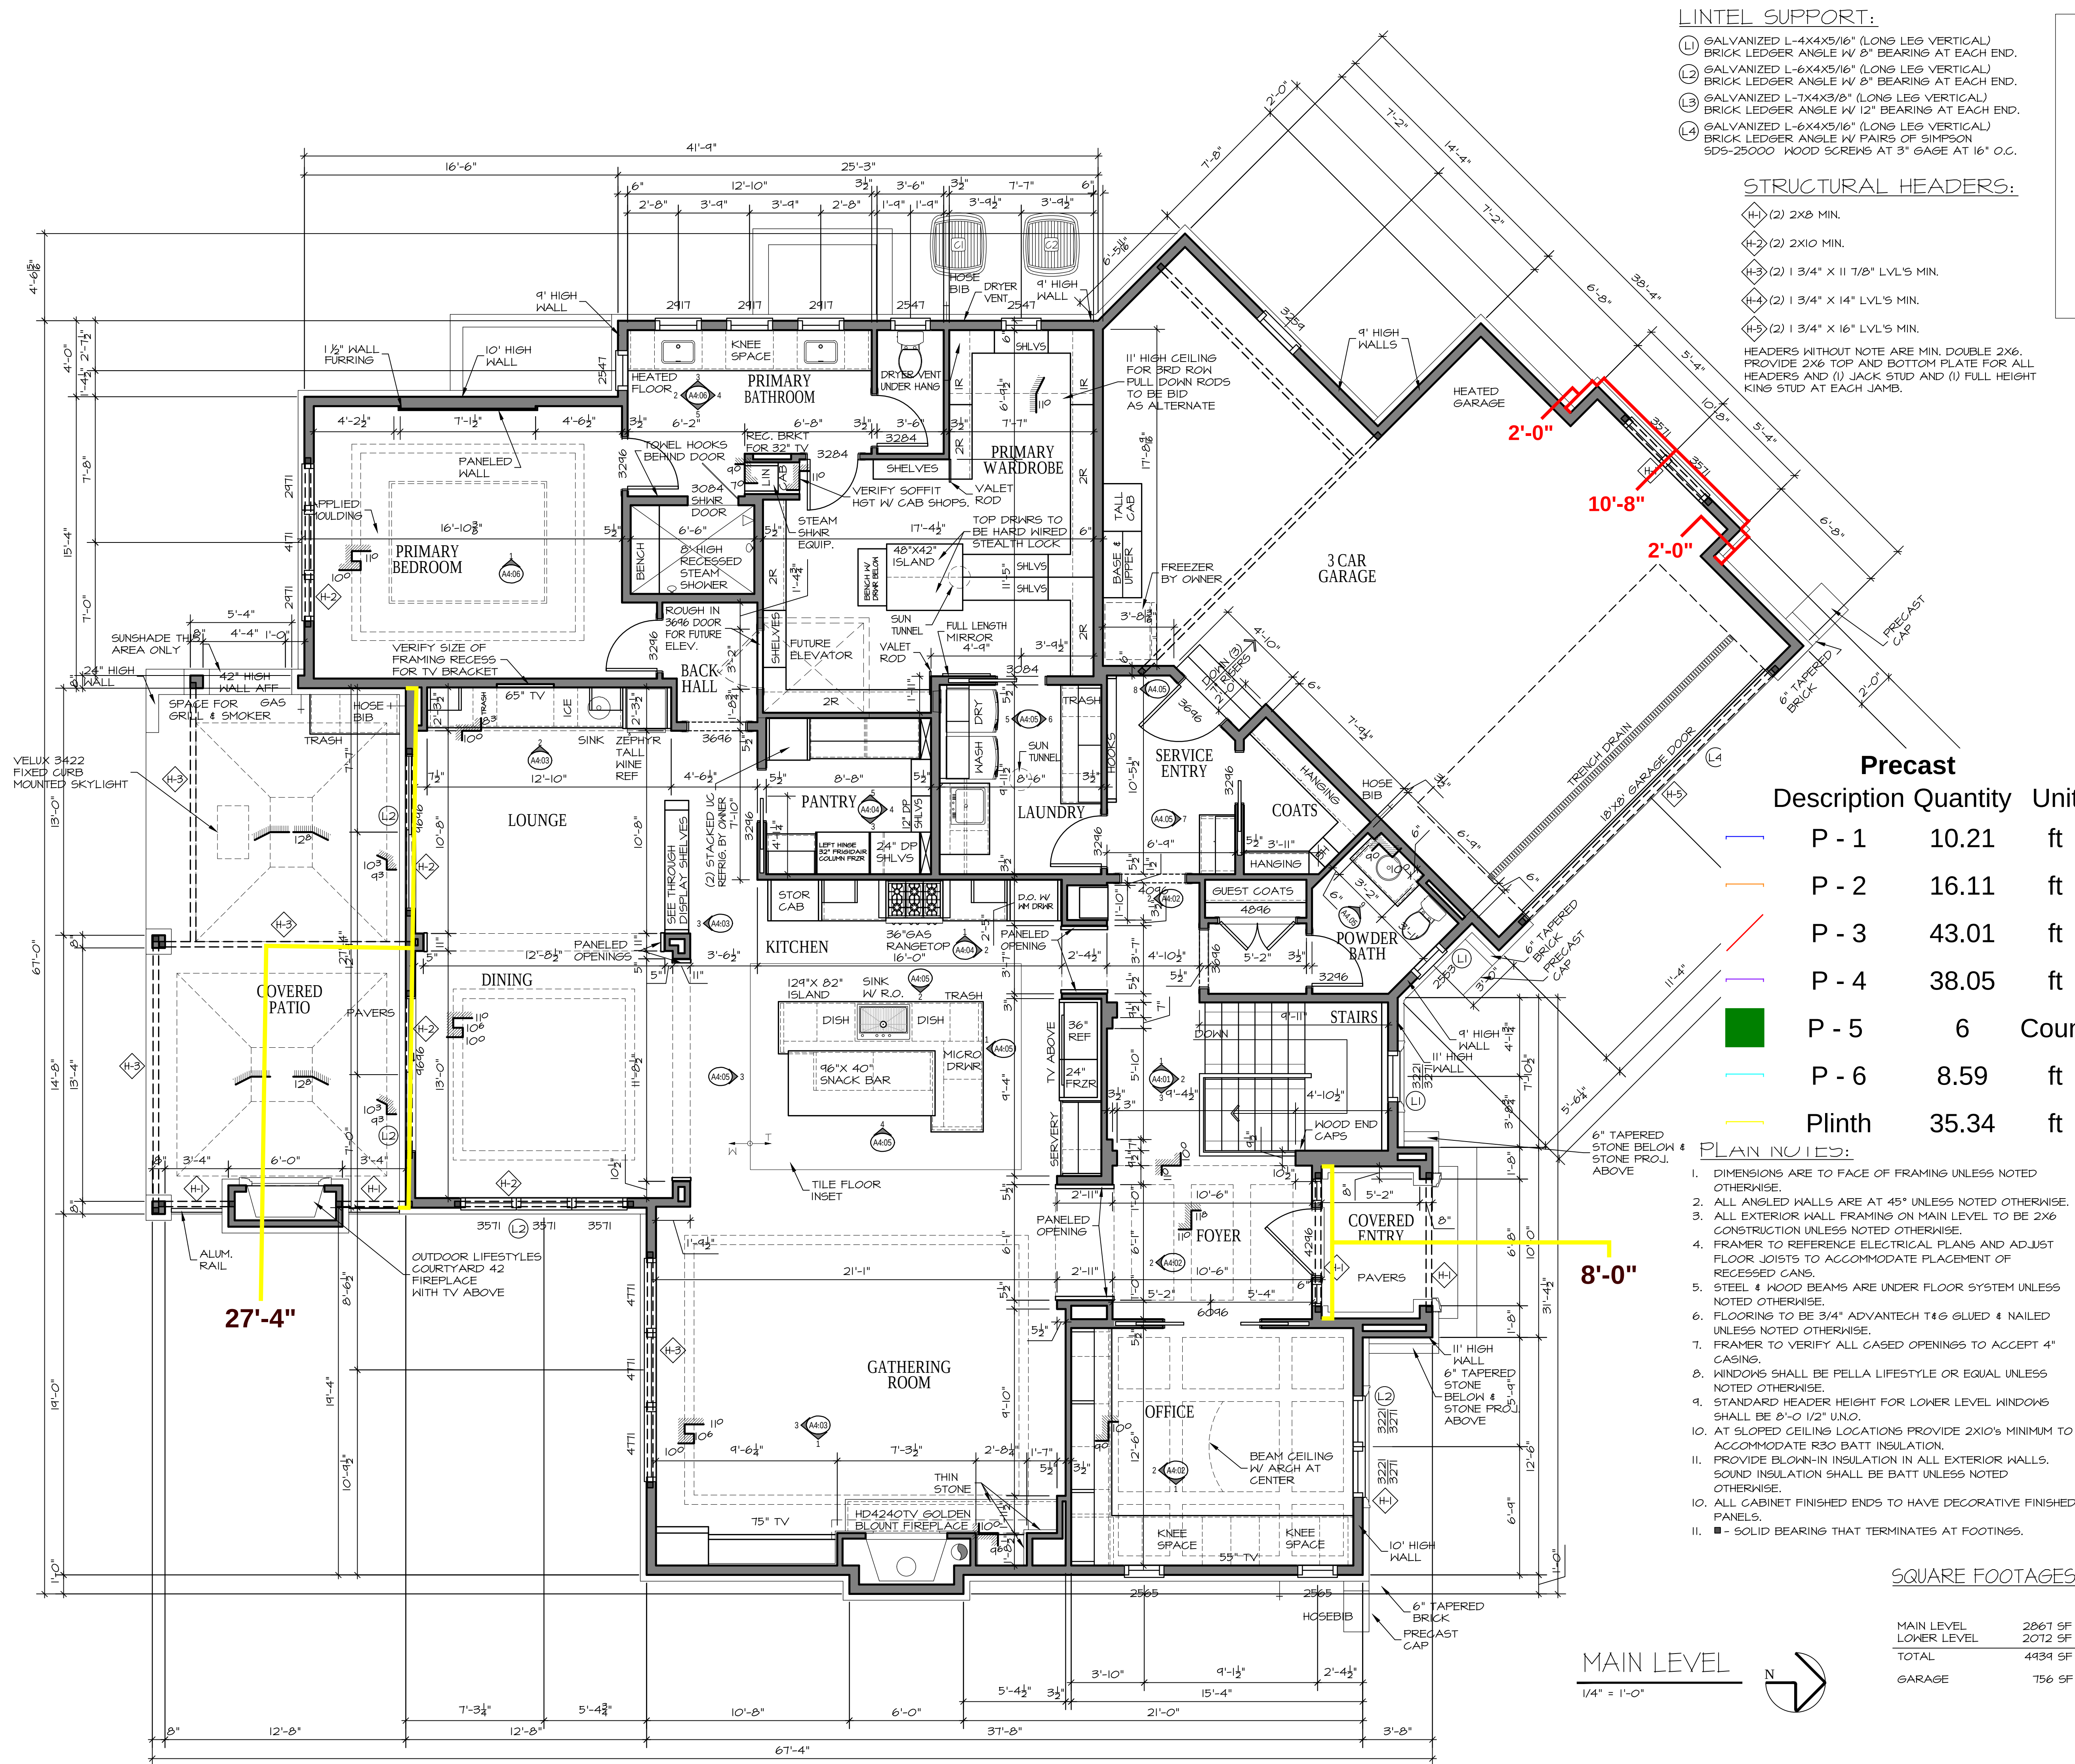

HOGAN
RESIDENCE
811 N 143RD PLAZA

**MCNEIL
COMPANY**
4666 South 132nd Street
Omaha, NE 68137
402-333-1462
mcneilcompany.com

PLAN DATE
06/16/2026
REV. DATE

JOB NUMBER
15-2504
DESCRIPTION
MAIN LEVEL
FLOOR PLAN
PLAN SHEET
A1.03

© COPYRIGHT
MCNEIL COMPANY
THESE PLANS ARE SPECIFICALLY
DESIGNED FOR CONSTRUCTION BY
MCNEIL COMPANY AND ARE
INTENDED FOR NO OTHER PURPOSE.
DUPLICATION OF THESE PLANS IN
PART OR WHOLE WITHOUT WRITTEN
CONSENT FROM MCNEIL COMPANY
IS PROHIBITED.