


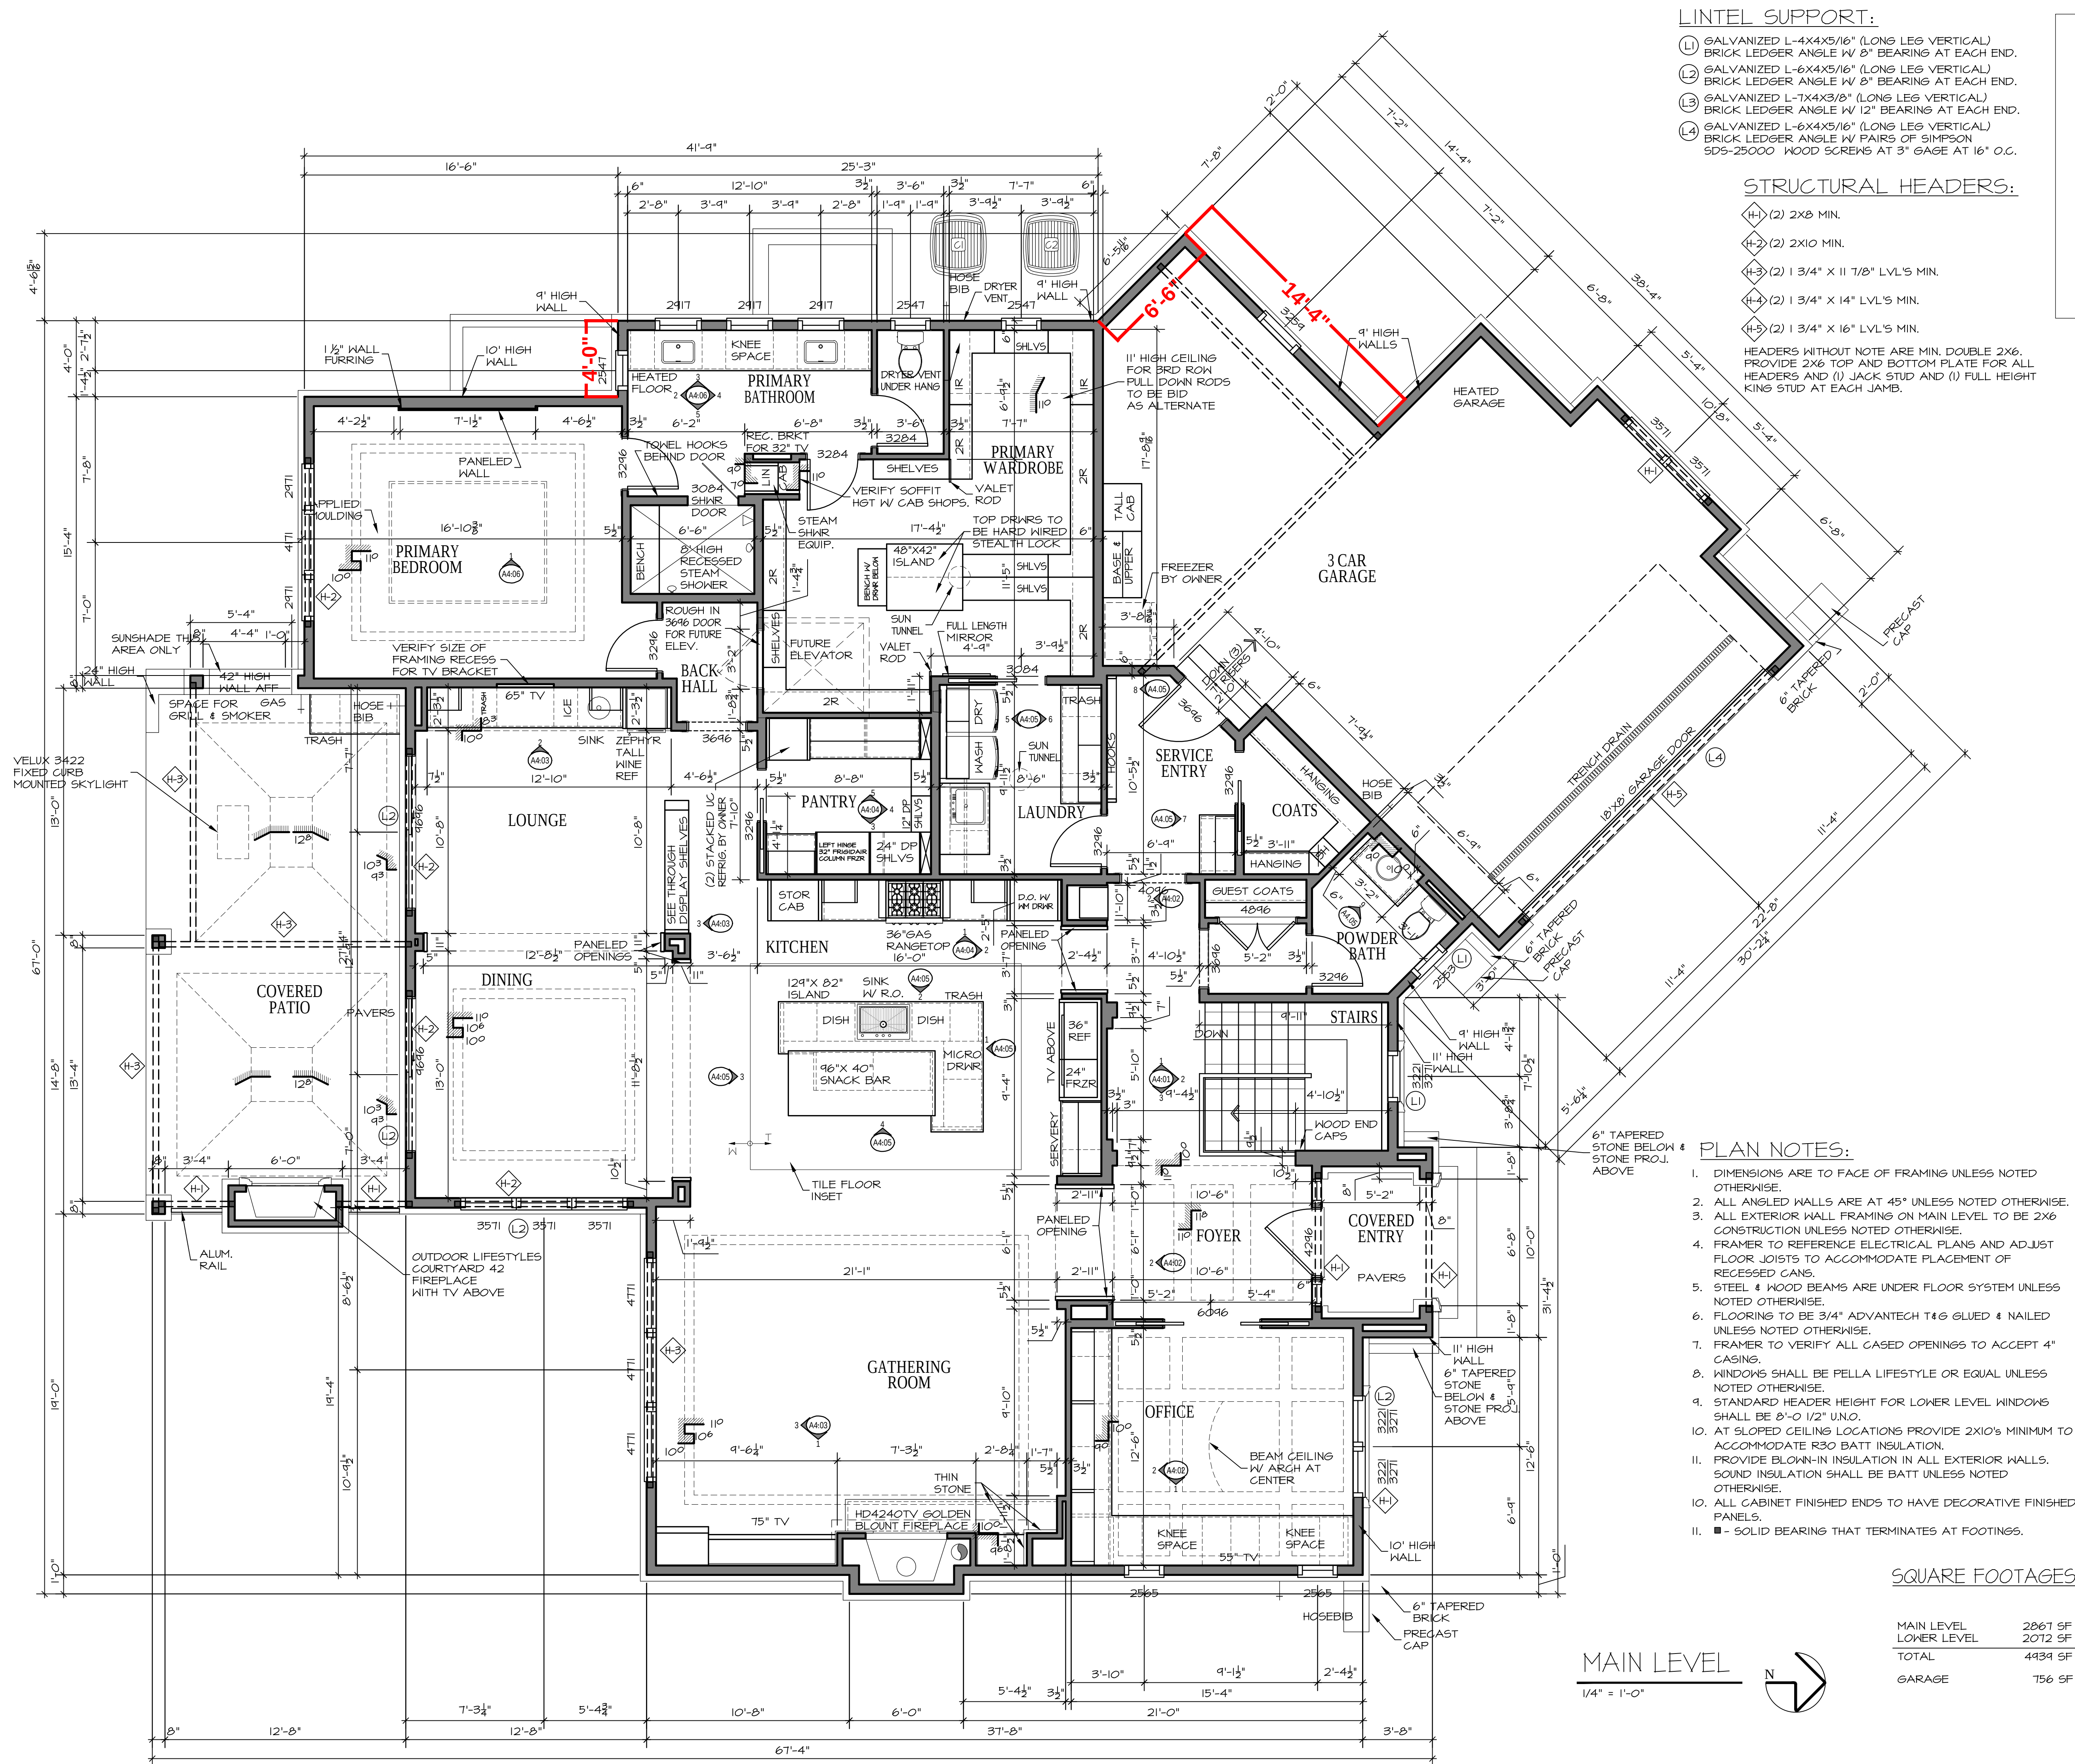

HOGAN
RESIDENCE
811 N 143RD PLAZA

**MCNEIL
COMPANY**
4666 South 132nd Street
Omaha, NE 68137
402-333-1462
mcneilcompany.com

PLAN DATE
06/16/2026
REV. DATE

JOB NUMBER

15-2504

DESCRIPTION

MAIN LEVEL
FLOOR PLAN

PLAN SHEET

A1.03

© COPYRIGHT
MCNEIL COMPANY

THESE PLANS ARE SPECIFICALLY
DESIGNED FOR CONSTRUCTION BY
MCNEIL COMPANY AND ARE
INTENDED FOR NO OTHER PURPOSE.

DUPLICATION OF THESE PLANS IN
PART OR WHOLE WITHOUT WRITTEN
CONSENT FROM MCNEIL COMPANY
IS PROHIBITED.

HOME PAGE: A0.01
PLOT DATE: 6/16/2026
D:\MCNEIL COMPANY DROPBOX\ADAM B\MCNEIL DESIGN\RESIDENTIAL\FOUR SEASONS\15-2509 HOGAN\A2 EXTERIOR.DWG



FRONT ELEVATION


1/4"=1'-0"

EXTERIOR MATERIALS

- | | |
|---|---|
| (B1) EXTERIOR MATERIAL TYPE-BRICK VENEER, 454P*E*G* N*O*T*E* | (E1) EXTERIOR MATERIAL TYPE-EIFS FINISH SYSTEM STUCCO TO MIMIC PRECAST |
| (B2) EXTERIOR MATERIAL TYPE-BRICK ROWLOCK COURSE 3/4" PROJ. | (B3) EXTERIOR E.I.F.S. SHAPE SEE DETAIL 01/A2.01 |
| (B3) EXTERIOR MATERIAL TYPE-BRICK SOLDIER COURSE 3/4" PROJ. | (B4) EXTERIOR E.I.F.S. SHAPE SEE DETAIL 01/A2.01 |
| (B4) EXTERIOR MATERIAL 6 CRS. BRICK RUNNING BOND W/ 3/4" PROJ. | (P1) EXTERIOR MATERIAL TYPE-PRECAST COLOR-TBD |
| (V1) EXTERIOR MATERIAL TYPE-FULL BED DEPTH STONE COLOR-TBD | (P2) EXTERIOR MATERIAL TYPE-B* PRECAST COLOR-TBD |
| (V2) EXTERIOR MATERIAL TYPE-THIN STONE TO MATCH | (P3) EXTERIOR MATERIAL TYPE-6.5" PRECAST COLOR-TBD |
| (V3) EXTERIOR MATERIAL TYPE-STONE PROJECTION BELOW GABLE END SIMILAR TO BRICK PROJ. | (P4) EXTERIOR MATERIAL TYPE-PRECAST SILL COLOR-TBD |
| (S1) EXTERIOR MATERIAL TYPE-SIDING - WOOD GRAIN 6" LAP SIDING | (P5) EXTERIOR MATERIAL TYPE-PRECAST CAP COLOR-TBD |
| (S2) EXTERIOR MATERIAL TYPE-LP TRIM 4" TO MATCH SIDING | (P6) EXTERIOR MATERIAL TYPE-PRECAST CROWN COLOR-TBD |
| (S3) EXTERIOR MATERIAL TYPE-LP TRIM 6" TO MATCH SIDING | (A1) EXTERIOR ACCESSORY EKENA SURFACE MOUNTED PVC GABLE VENT GVPVE12X42025N BRICKMOLD FRAME; TYP (2) FLC.S. (OR APPROVED EQUAL) |
| (S4) EXTERIOR MATERIAL TYPE-LP TRIM 8" TO MATCH SIDING | (A2) EXTERIOR ASSESORY TYPE-EXTERIOR BRACKET EKENA 6"W X 20"D X 48"H HUNTINGTON SIGNATURE URETHANE BRACKET |
| (R1) EXTERIOR MATERIAL TYPE-DAVINCI ROOFING COLOR-TBD | (A3) CROWN TRIM DETAIL, SEE DETAIL XXX |
| (R2) METAL ROOF | (A4) EXTERIOR ASSESORY TYPE-METAL CHIMNEY SHROUD |
| (R3) EXTERIOR MATERIAL TYPE-ROOF VENT O'HAGIN MODEL 'FLAT' OR EQUAL VENTING | (A5) EXTERIOR ASSESORY ALUMINUM DECK RAILING |


ELEVATION NOTES:

- SEE SHEET A1.04 FOR ROOF PITCH & OVERHANGS.
- SIDING SHALL BE HARDI PLANK WOOD GRAIN 5/16" X 7-1/2" W/ 6" EXPOSURE.
- WINDOWS SHALL BE PELLA LIFESTYLE; CLAD COLOR TBD.
- ALL TRIM BOARDS SHALL BE LP TRIM PRODUCTS UNLESS NOTED OTHERWISE. SOFFIT SYSTEM BY JAMES HARDIE SIDING PRODUCTS.
- EXTERIOR BRICK SELECTION TBD.
- ELEVATION 100.0' ARCHITECTURAL = 1204.0' CIVIL.
- SEE FOUNDATION PLAN FOR BRICK LEDGES, VERIFY WITH SITE CONDITIONS.

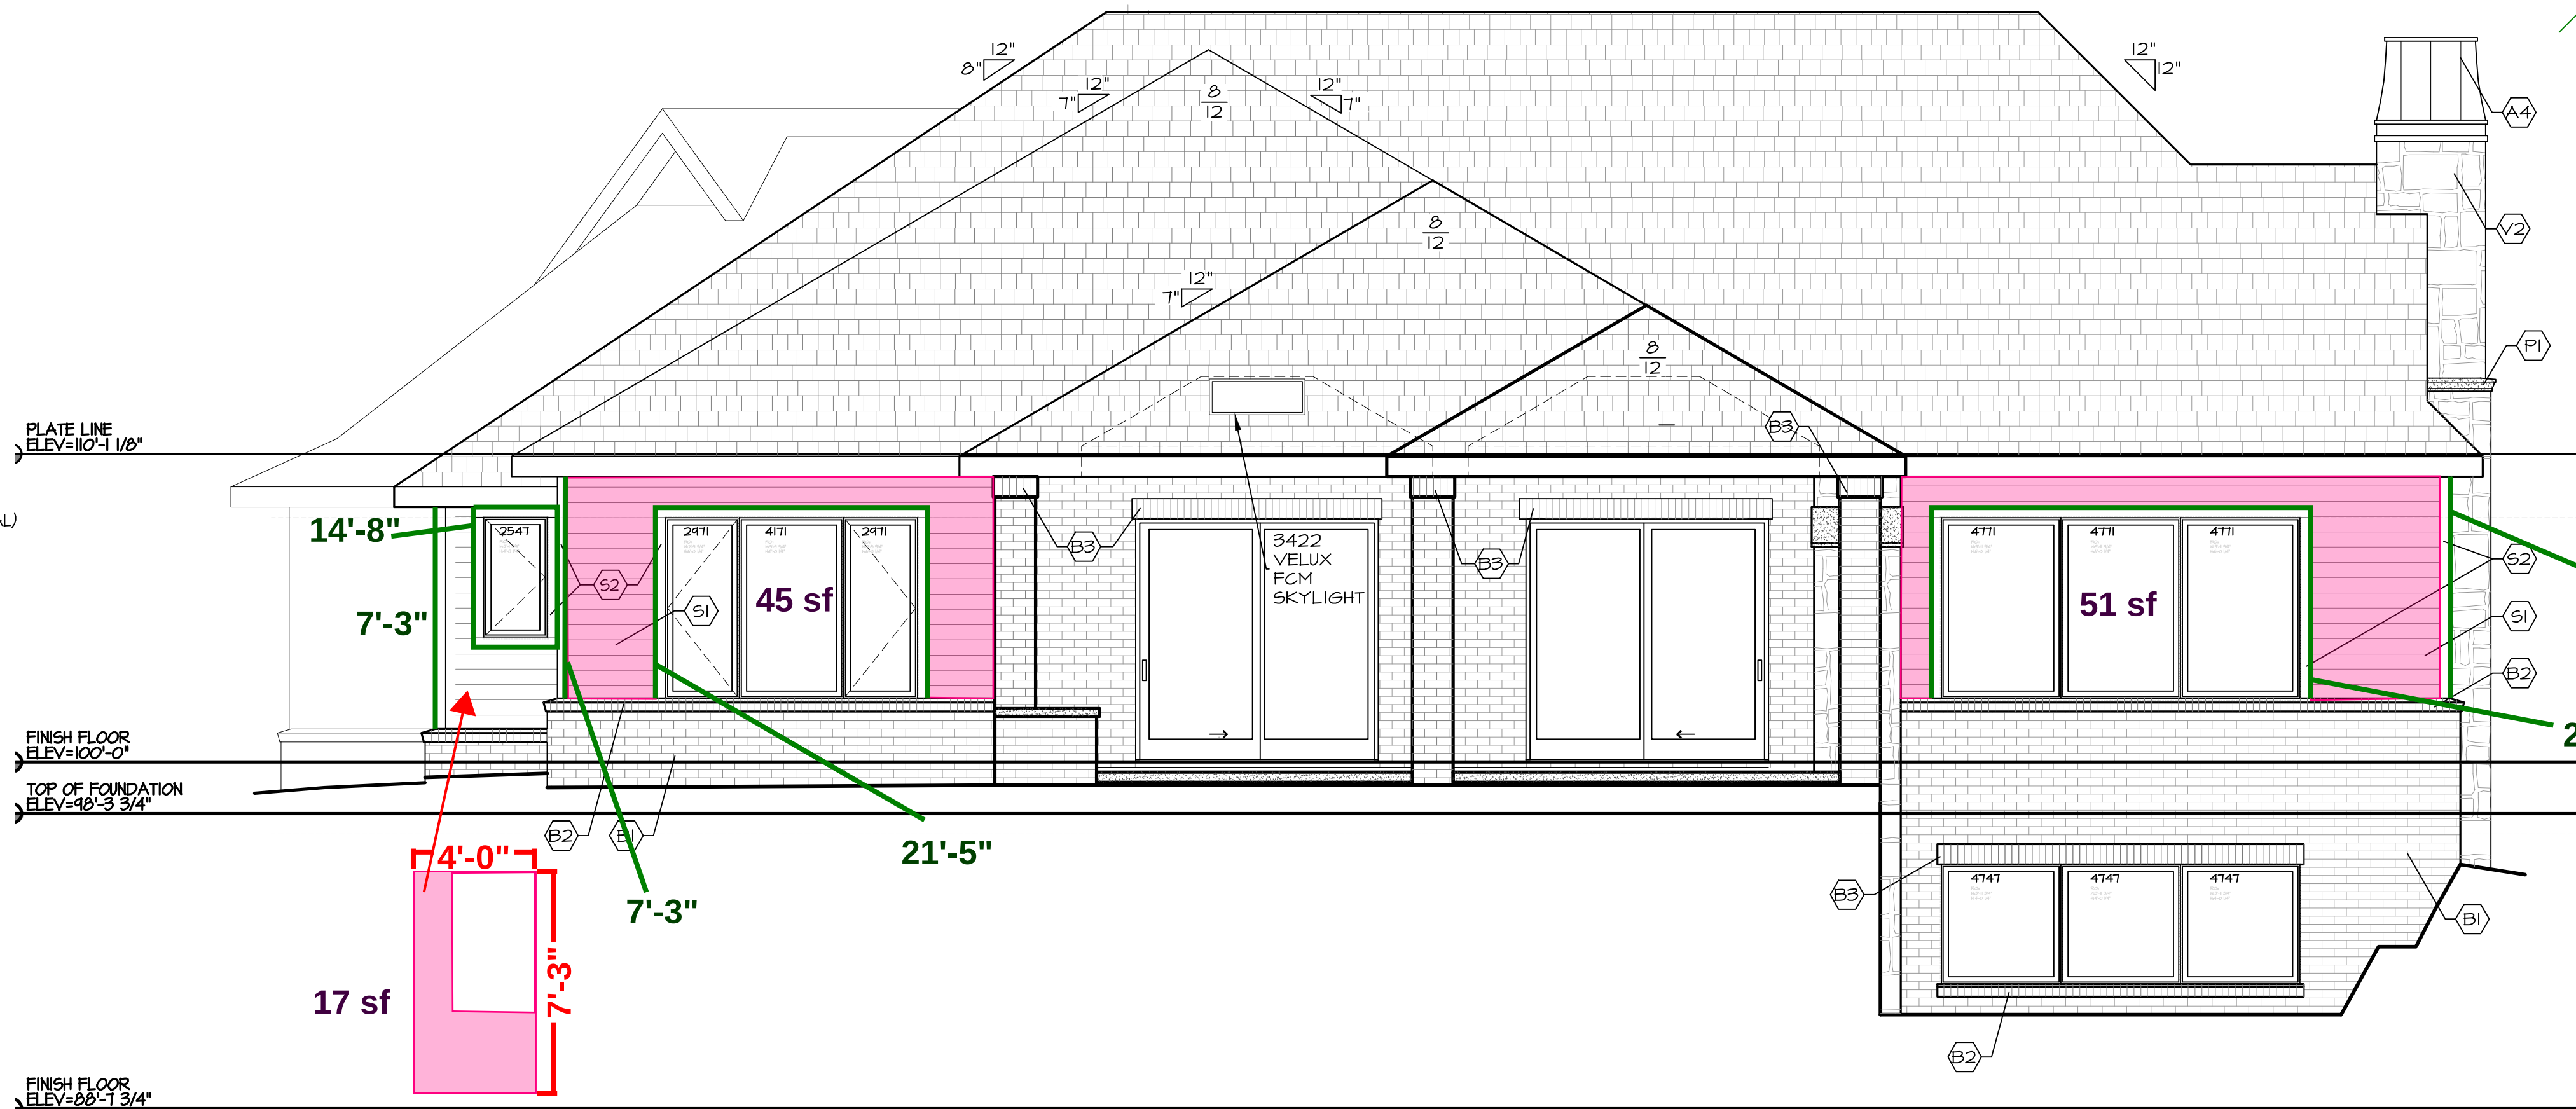

REAR ELEVATION


1/4"=1'-0"

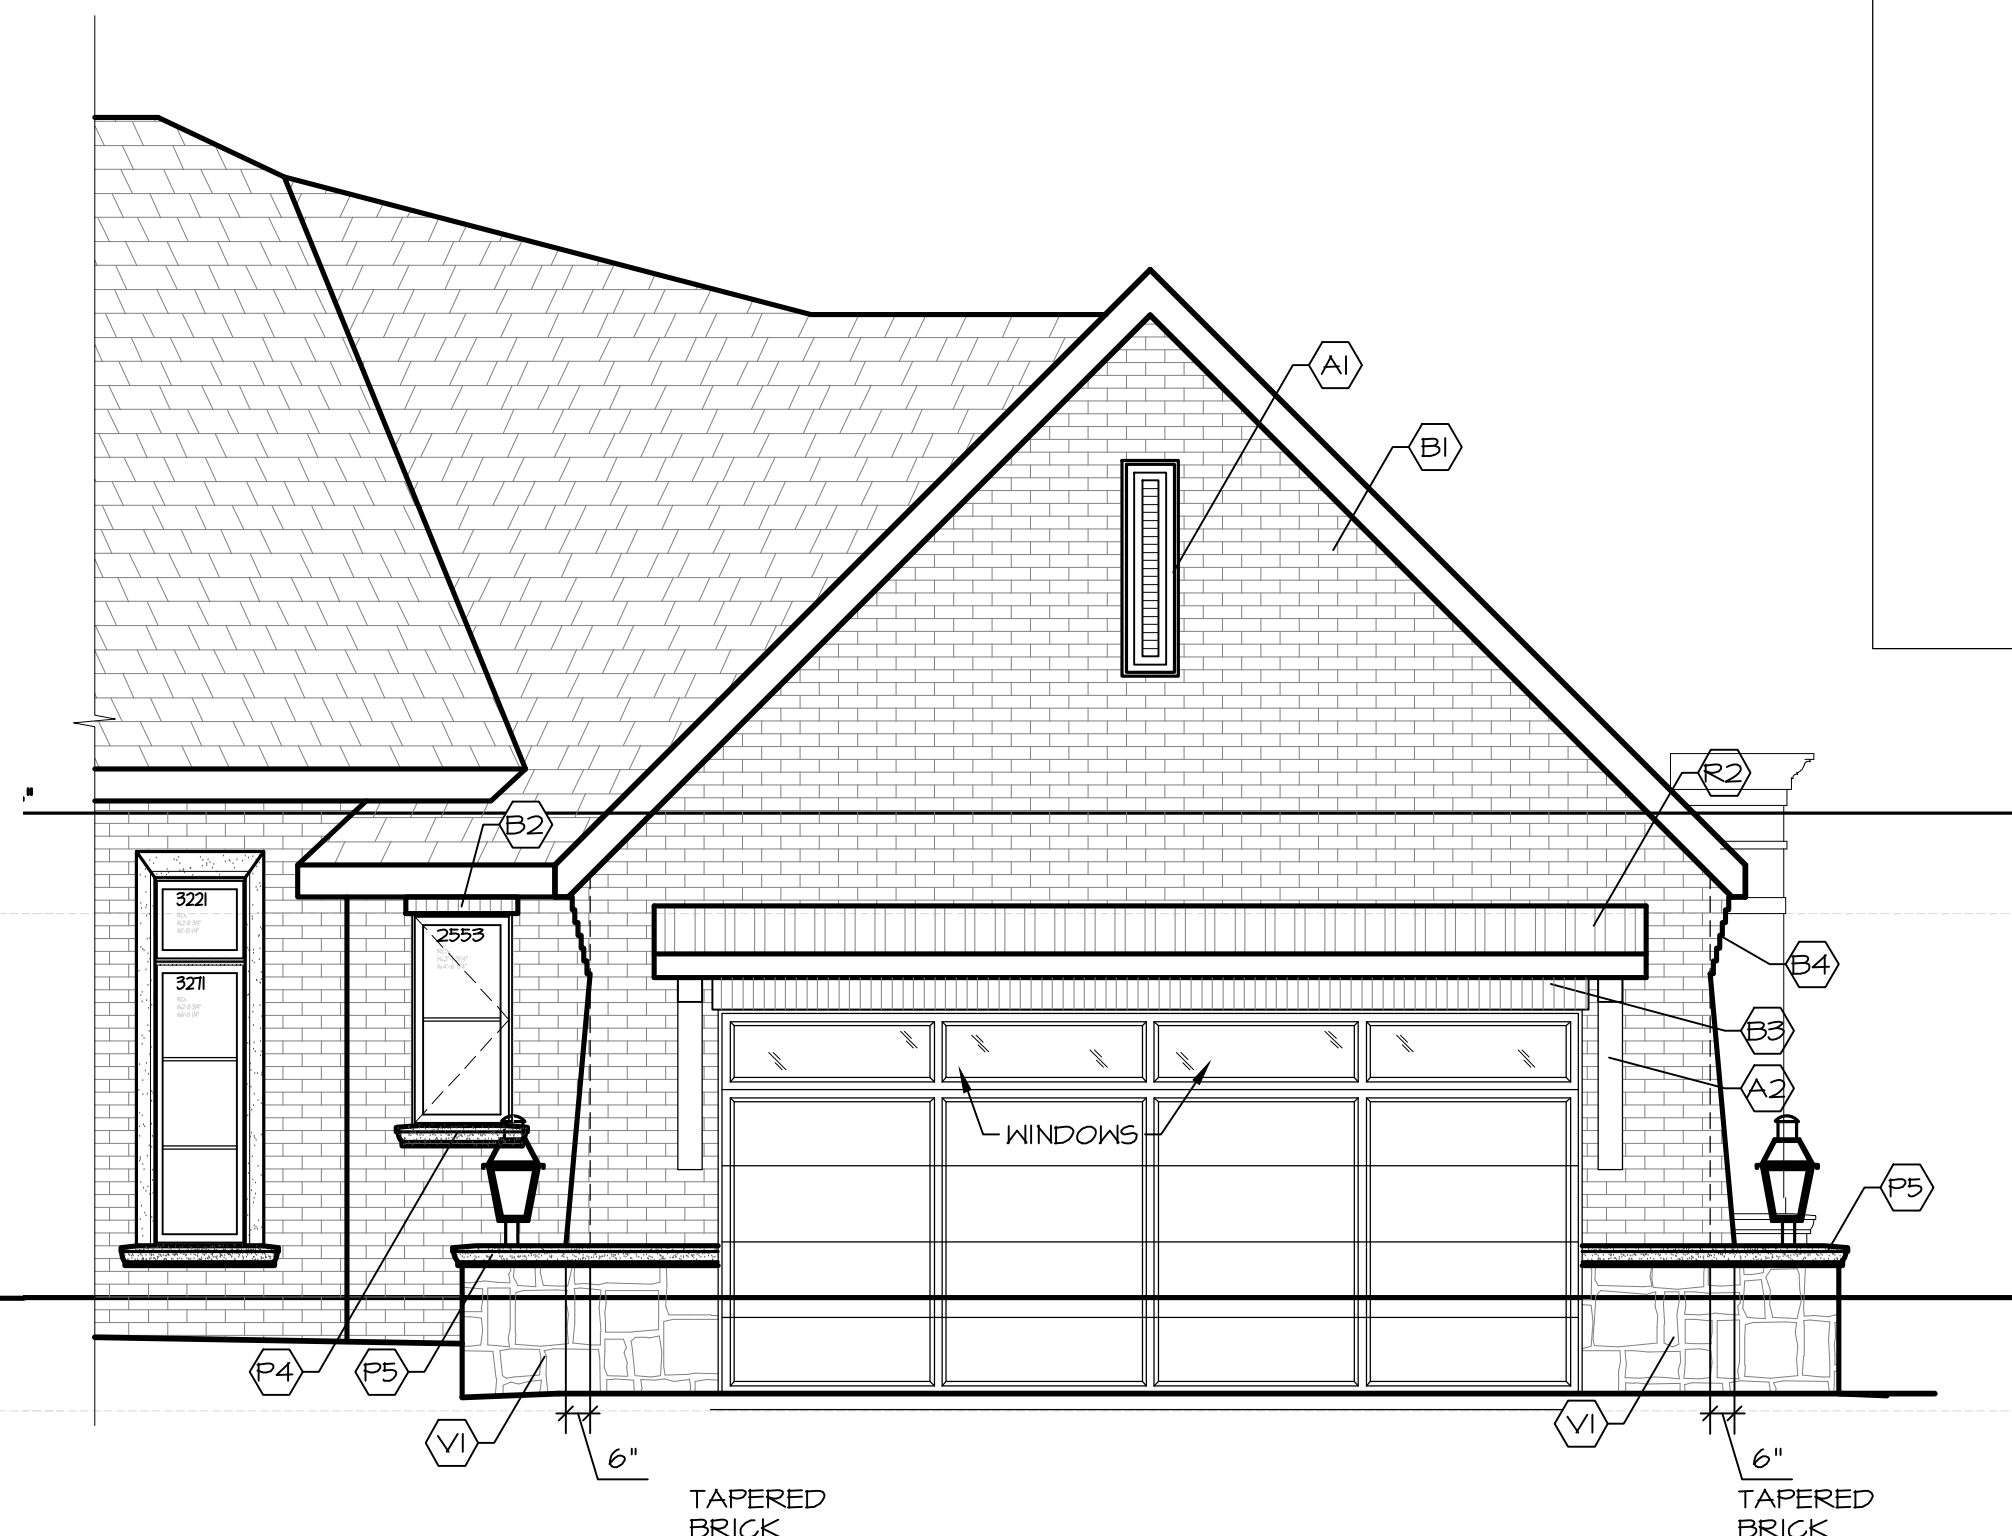

PARTIAL ELEVATION

1/4" = 1'-0"

Siding			
Description	Quantity	Unit	
S1 - Siding	113	sf	
S2 - Perimeter	82.80	ft	

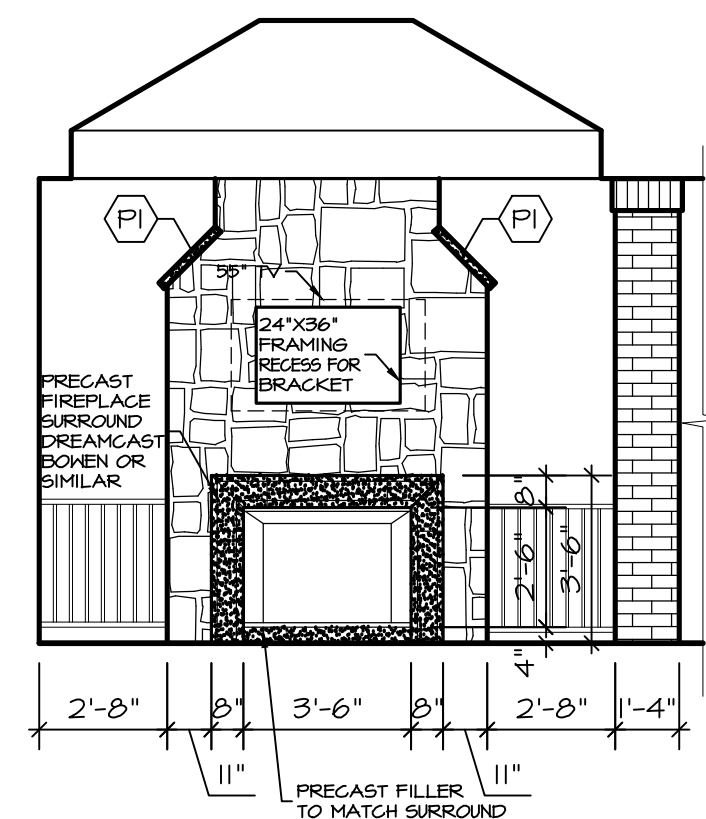

DETAIL PATIO FIREPLACE

1/4" = 1'-0"

HOGAN
RESIDENCE
811 N 143RD PLAZA

MCNEIL
COMPANY
4666 South 132nd Street
Omaha, NE 68137
402-333-1462
mcneilcompany.com

PLAN DATE
06/16/2026
REV. DATE

JOB NUMBER

15-2509

DESCRIPTION


FRONT & REAR
ELEVATIONS

PLAN SHEET

A2.01


© COPYRIGHT
MCNEIL COMPANY
THESE PLANS ARE SPECIFICALLY
DESIGNED FOR CONSTRUCTION BY
MCNEIL COMPANY AND ARE
INTENDED FOR NO OTHER PURPOSE.
DUPLICATION OF THESE PLANS IN
PART OR WHOLE WITHOUT WRITTEN
CONSENT FROM MCNEIL COMPANY
IS PROHIBITED.

HOME PAGE: A0.01
PLOT DATE: 6/16/2026
D:\MCNEIL COMPANY DROPBOX\ADAM B\MCNEIL DESIGN\RESIDENTIAL\FOUR SEASONS\15-2509 HOGANVA2 EXTERIOR.DWG

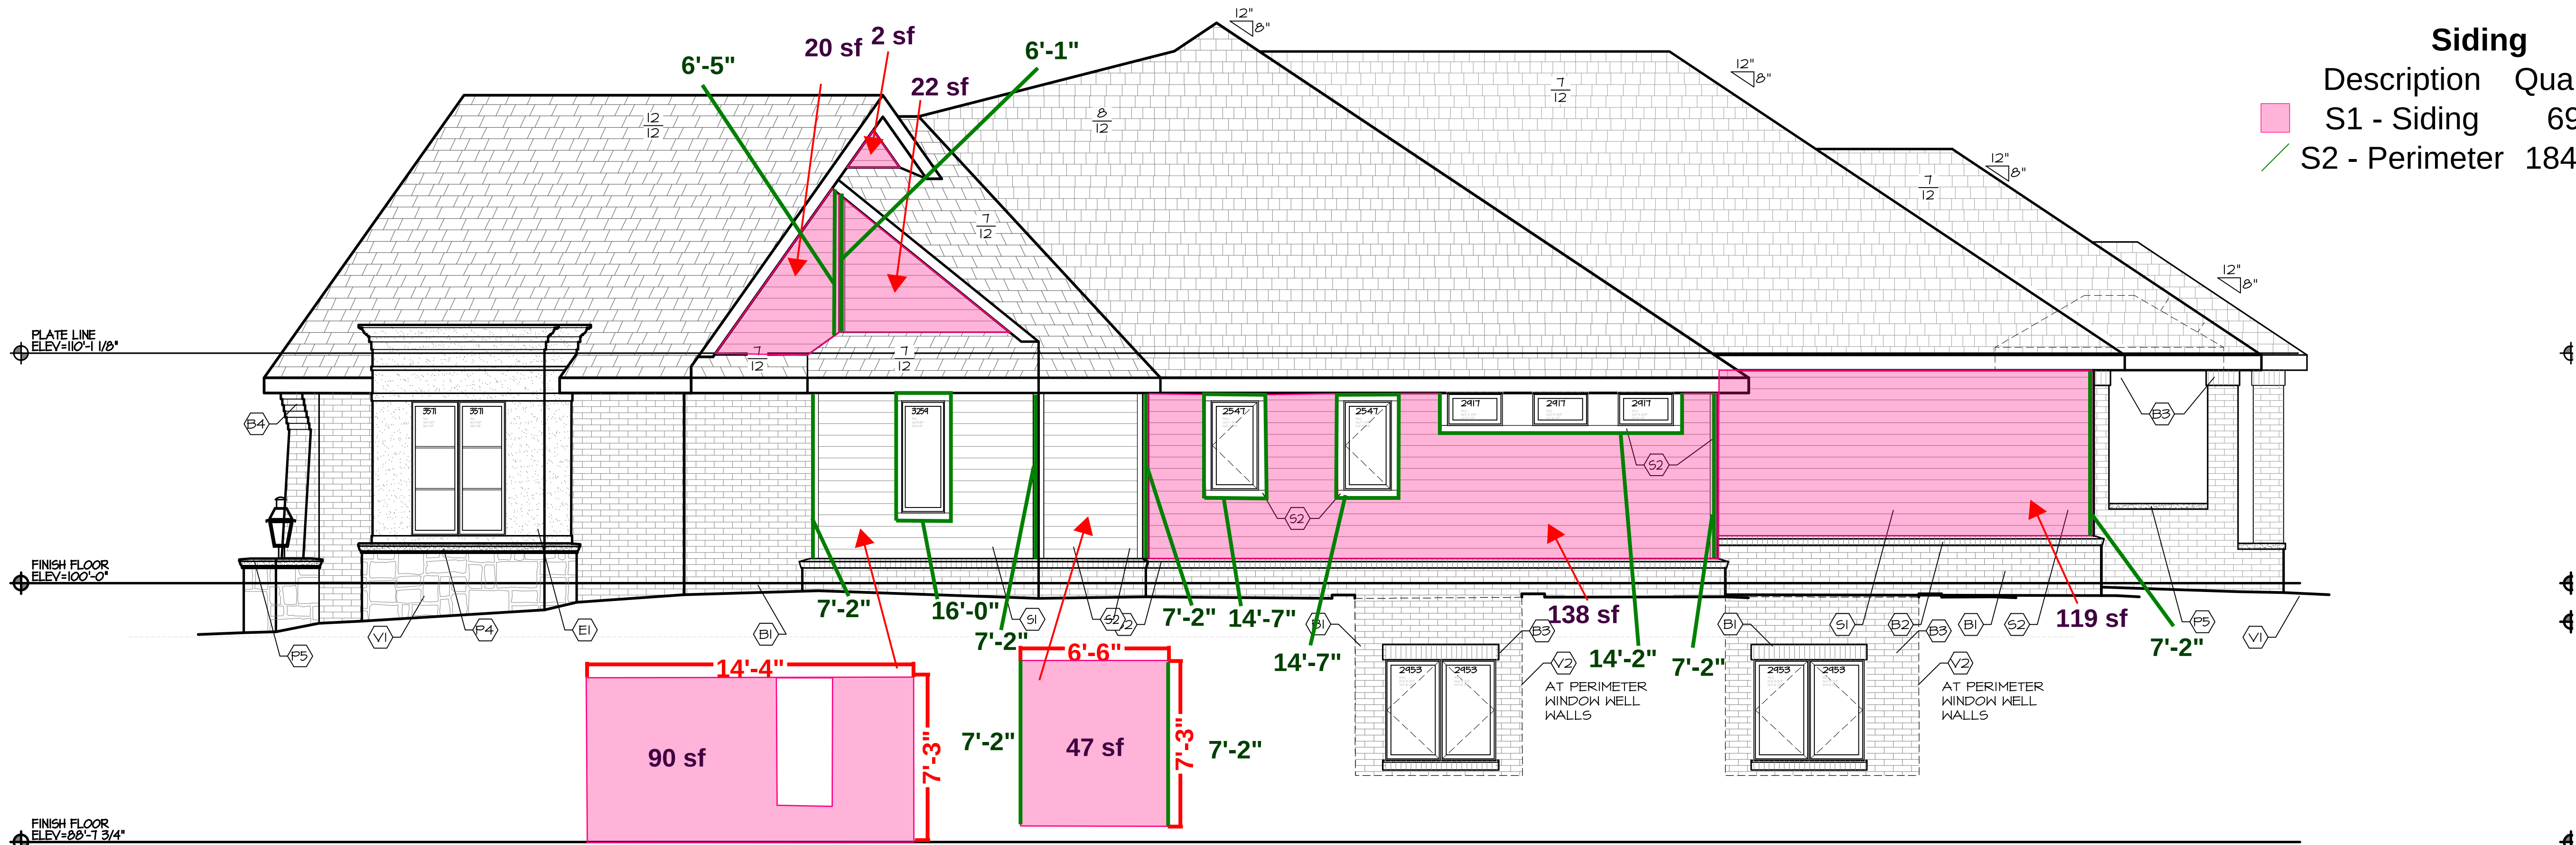

RIGHT ELEVATION

1/4"=1'-0"

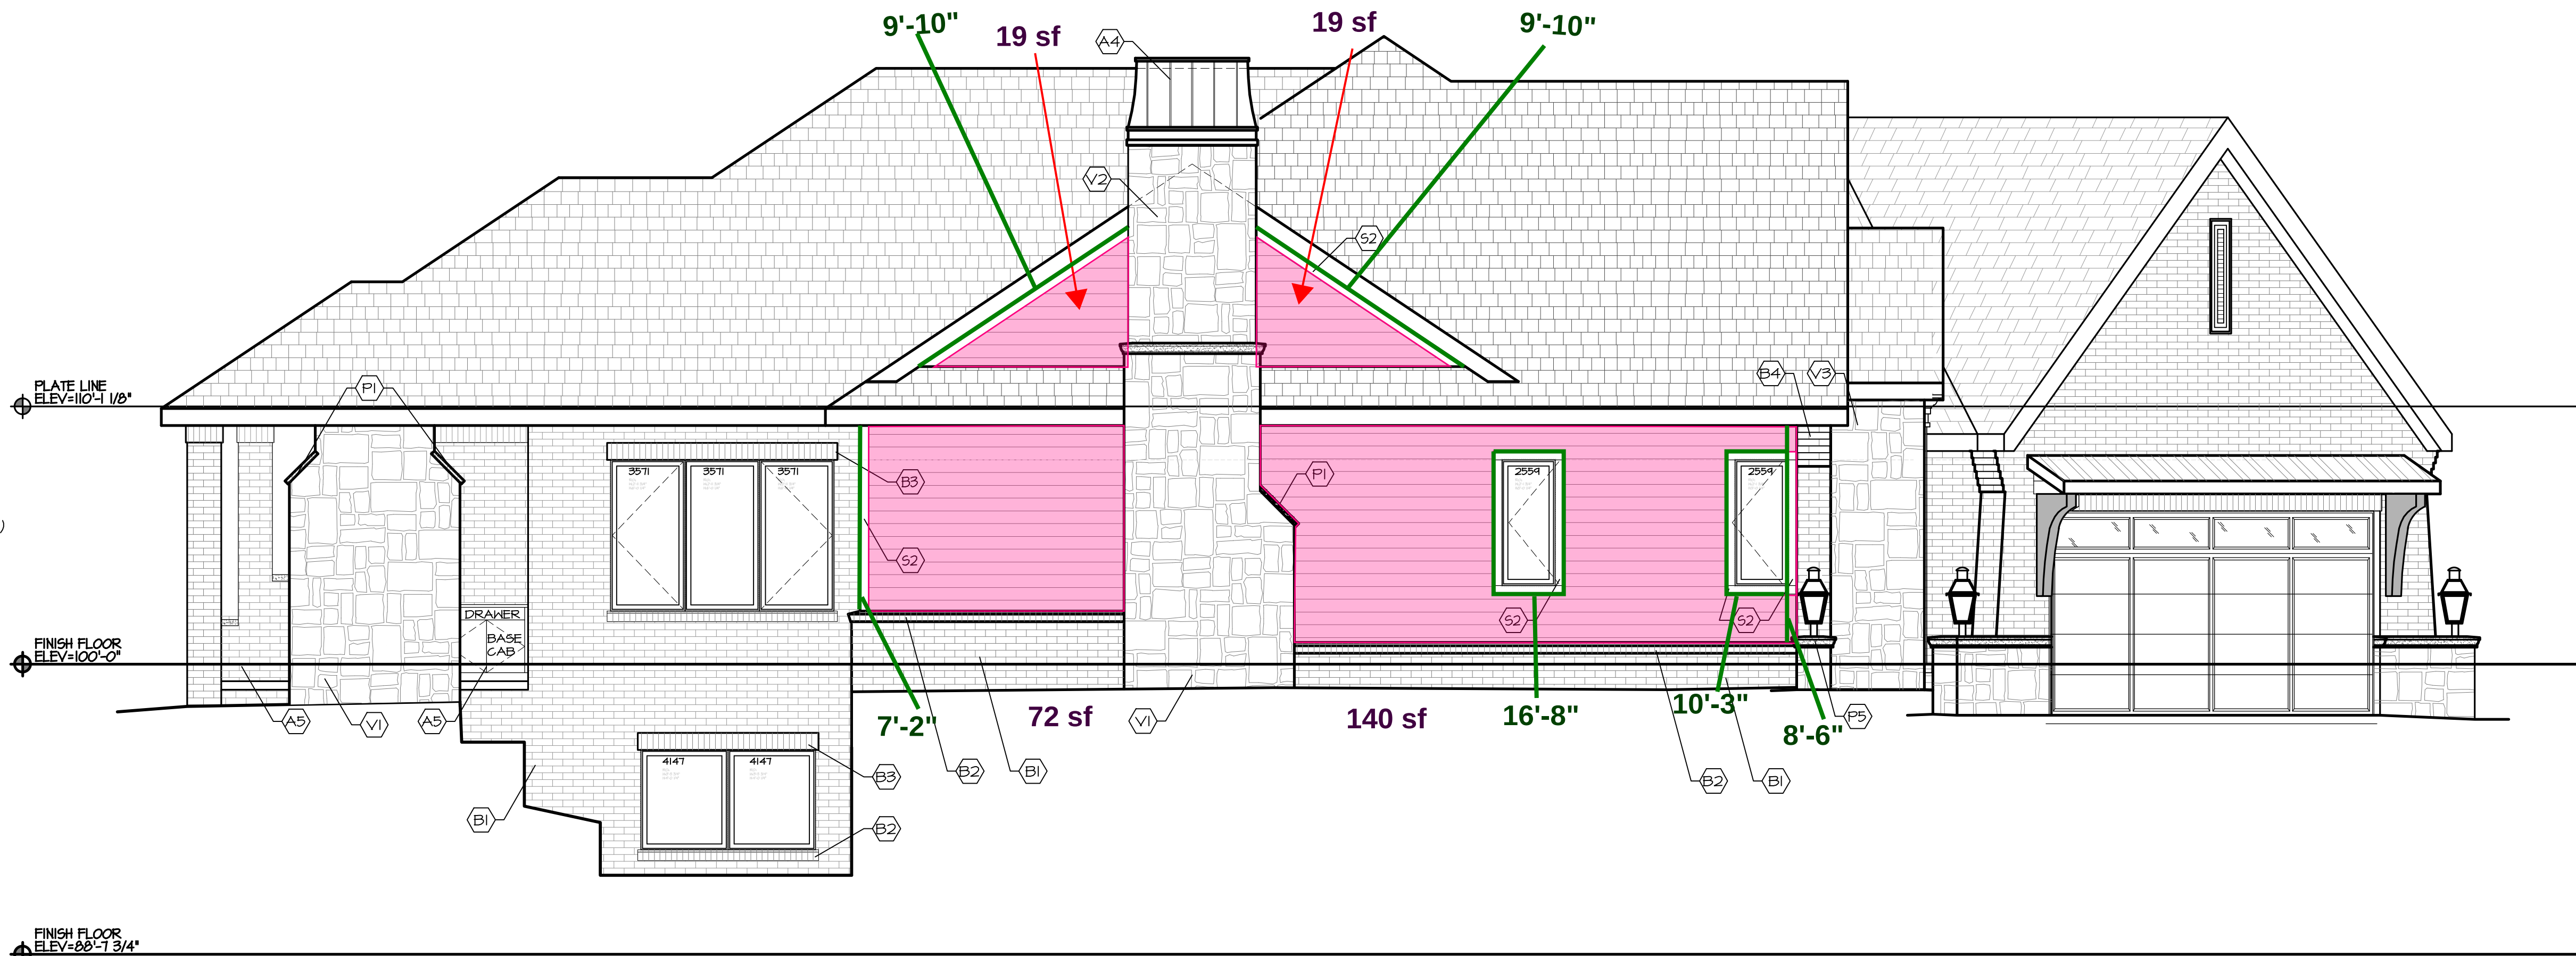

LEFT ELEVATION

1/4"=1'-0"

EXTERIOR MATERIALS

- (B) EXTERIOR MATERIAL TYPE-BRICK VENEER, *S*P*E*C* *N*O*T*I*E*
- (B2) EXTERIOR MATERIAL TYPE-BRICK ROWLOCK COURSE 3/4" PROJ.
- (B3) EXTERIOR MATERIAL TYPE-BRICK SOLDIER COURSE 3/4" PROJ.
- (B4) EXTERIOR MATERIAL 6 CRS. BRICK RUNNING BOND W/ 3/4" PROJ.
- (V) EXTERIOR MATERIAL TYPE-FULL BED DEPTH STONE COLOR-TBD
- (V2) EXTERIOR MATERIAL TYPE-THIN STONE TO MATCH
- (V3) EXTERIOR MATERIAL TYPE-STONE PROJECTION BELOW GABLE END SIMILAR TO BRICK PROJ.
- (S) EXTERIOR MATERIAL TYPE-SIDING - WOOD GRAIN, 6" LAP SIDING
- (S2) EXTERIOR MATERIAL TYPE-LP TRIM 4" TO MATCH SIDING
- (S3) EXTERIOR MATERIAL TYPE-LP TRIM 6" TO MATCH SIDING
- (S4) EXTERIOR MATERIAL TYPE-LP TRIM 8" TO MATCH SIDING
- (R) EXTERIOR MATERIAL TYPE-DAVING ROOFING COLOR-TBD
- (R2) METAL ROOF
- (R3) EXTERIOR MATERIAL TYPE-ROOF VENT, O'HAGIN MODEL 'FLAT' OR EQUAL VENTING
- (E) EXTERIOR MATERIAL TYPE-EIFS FINISH SYSTEM STUCCO TO MIMIC PRECAST
- (E2) EXTERIOR E.I.F.S, SHAPE SEE DETAIL 01/A2.01
- (E3) EXTERIOR E.I.F.S, SHAPE SEE DETAIL 01/A2.01
- (P) EXTERIOR MATERIAL TYPE-PRECAST COLOR-TBD
- (P2) EXTERIOR MATERIAL TYPE-8" PRECAST COLOR-TBD
- (P3) EXTERIOR MATERIAL TYPE-6.5" PRECAST COLOR-TBD
- (P4) EXTERIOR MATERIAL TYPE-PRECAST SILL COLOR-TBD
- (P5) EXTERIOR MATERIAL TYPE-PRECAST CAP COLOR-TBD
- (P6) EXTERIOR MATERIAL TYPE-PRECAST CROWN COLOR-TBD
- (A) EXTERIOR ACCESSORY EKENA SURFACE MOUNTED PVC GABLE VENT, GVPVE12X42025N BRICKMOLD FRAME; TYP (2) PLCS. (OR APPROVED EQUAL)
- (A2) EXTERIOR ASSESORY TYPE-EXTERIOR BRACKET EKENA 6"W X 20"D X 48"H HUNTINGTON SIGNATURE URETHANE BRACKET
- (A3) CROWN TRIM DETAIL, SEE DETAIL XXX
- (A4) EXTERIOR ACCESSORY TYPE-METAL CHIMNEY SHROUD
- (A5) EXTERIOR ASSESORY ALUMINUM DECK RAILING

ELEVATION NOTES:


- SEE SHEET A1.04 FOR ROOF PITCH & OVERHANGS.
- SIDING SHALL BE HARDI PLANK WOOD GRAIN 5/16" X 7-1/2" W/ 6" EXPOSURE.
- WINDOWS SHALL BE PELLA LIFESTYLE; GLAD COLOR TBD.
- ALL TRIM BOARDS SHALL BE LP TRIM PRODUCTS UNLESS NOTED OTHERWISE. SOFFIT SYSTEM BY JAMES HARDIE SIDING PRODUCTS.
- EXTERIOR BRICK SELECTION TBD.
- ELEVATION 100.0' ARCHITECTURAL = 1204.0' CIVIL.
- SEE FOUNDATION PLAN FOR BRICK LEDGES, VERIFY WITH SITE CONDITIONS.

Siding		
Description	Quantity	Unit
S1 - Siding	690	sf
S2 - Perimeter	184.43	ft

HOGAN
RESIDENCE
811 N 143RD PLAZA

McNEIL
COMPANY
4666 South 132nd Street
Omaha, NE 68137
402-333-1462
mcneilcompany.com

PLAN DATE
06/16/2026
REV. DATE

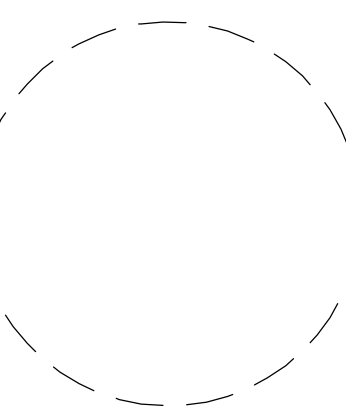

JOB NUMBER
15-2509
DESCRIPTION
SHEET
DESCRIPTION
PLAN SHEET

A2.02

© COPYRIGHT
MCNEIL COMPANY
THESE PLANS ARE SPECIFICALLY
DESIGNED FOR CONSTRUCTION BY
MCNEIL COMPANY AND ARE
INTENDED FOR NO OTHER PURPOSE.
DUPLICATION OF THESE PLANS IN
PART OR WHOLE WITHOUT WRITTEN
CONSENT FROM MCNEIL COMPANY
IS PROHIBITED.