


EXTERIOR MATERIALS


- EXTERIOR SIDING
- (S1) EXTERIOR MATERIAL TYPE-LP SIDING xxx
 - (S2) EXTERIOR MATERIAL TYPE-B&B SIDING xxxx
- EXTERIOR VENEER
- (V1) EXTERIOR MATERIAL TYPE- FULL DEPTH STONE VENEER COLOR-SIERRA FALLS DIMENSIONAL ALT BID: GLENVEAGH BY ANTIQUITY
 - (V2) EXTERIOR MATERIAL TYPE-THIN STONE VENEER SPEC: SAME AS V1
- EXTERIOR TRIM
- (W) EXTERIOR WOOD TRIM SEE DETAIL XXXX
 - (T1) STUCCO TRIM SEE DETAIL XXXX
 - (T2) THIN STONE TRIM SEE DETAIL XXXX
 - (T3) LAP SIDING TRIM SEE DETAIL XXXX
- EXTERIOR E.I.F.S. AND E.I.F.S. TRIM
- (E) EXTERIOR MATERIAL TYPE-EIFS FINISH SYSTEM STUCCO
- EXTERIOR ROOFING
- (R1) EXTERIOR MATERIAL TYPE-ASPHALT SHINGLES ROOFING - SPEC: CERTAINTED PRESIDENTIAL SHAKE IR. ALT: MALARKEY COLOR-TBD
 - (R2) EXTERIOR MATERIAL TYPE-STANDING SEAM METAL XXXX
- EXTERIOR PRECAST SHAPES
- (P1) EXTERIOR MATERIAL TYPE-PRECAST STONE TOP SEE DETAIL XXXX COLOR-TBD
 - (P2) PRECAST SURROUND TRIM SEE DETAIL XXXX
 - (P3) EXTERIOR MATERIAL TYPE-PRECAST CHIMNEY SEE DETAIL XXXX
- EXTERIOR ACCESSORY
- (A1) EXTERIOR ASSESORY TYPE-XXXX XXXX
 - (A2) EXTERIOR ASSESORY TYPE-XXXX
 - (A3) EXTERIOR FASCIA SEE DETAIL XXXX
 - (A4) EXTERIOR ASSESORY TYPE-METAL CHIMNEY SHROUD

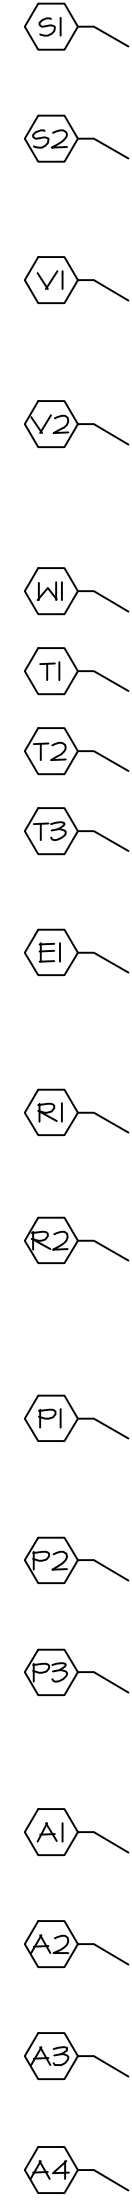

Ext. Stone Takeoff


Description	Quantity	Unit	Wall Area
-------------	----------	------	-----------

Thin Stone Veneer (Covered Entry)	21.120000	ft	185.6798
V1 - Full Bed-Depth Stone	1,394.8540	sf	
V2 - Thin Stone Corners	129.717900	ft	
V2 - Thin Stone Veneer	883.2497	sf	

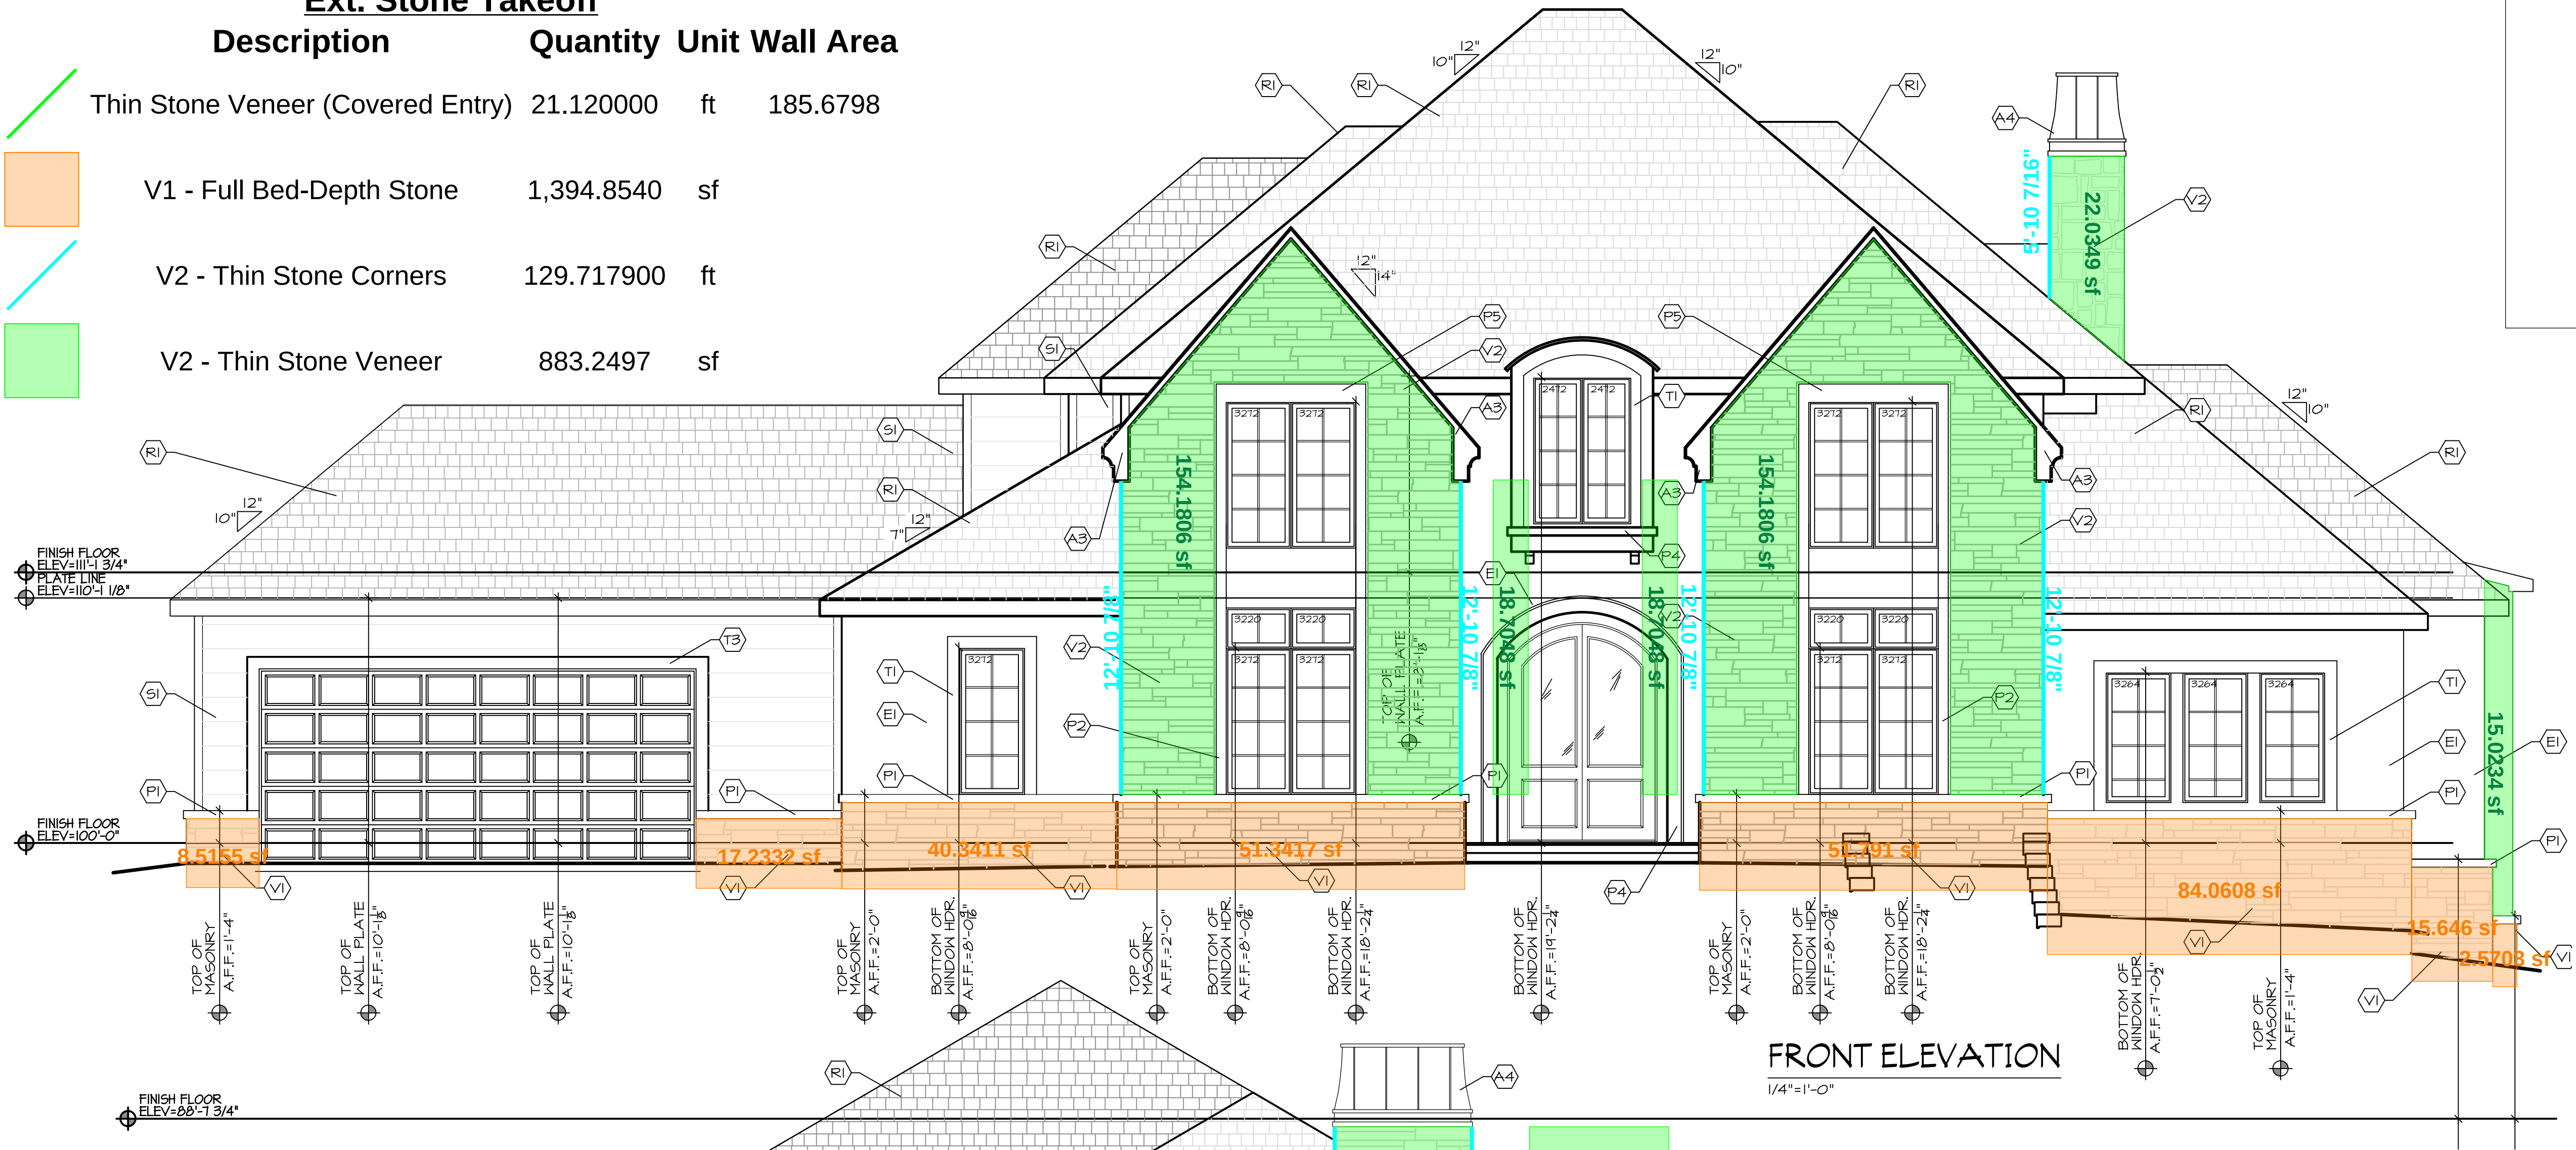

FRONT ELEVATION

1/4"=1'-0"

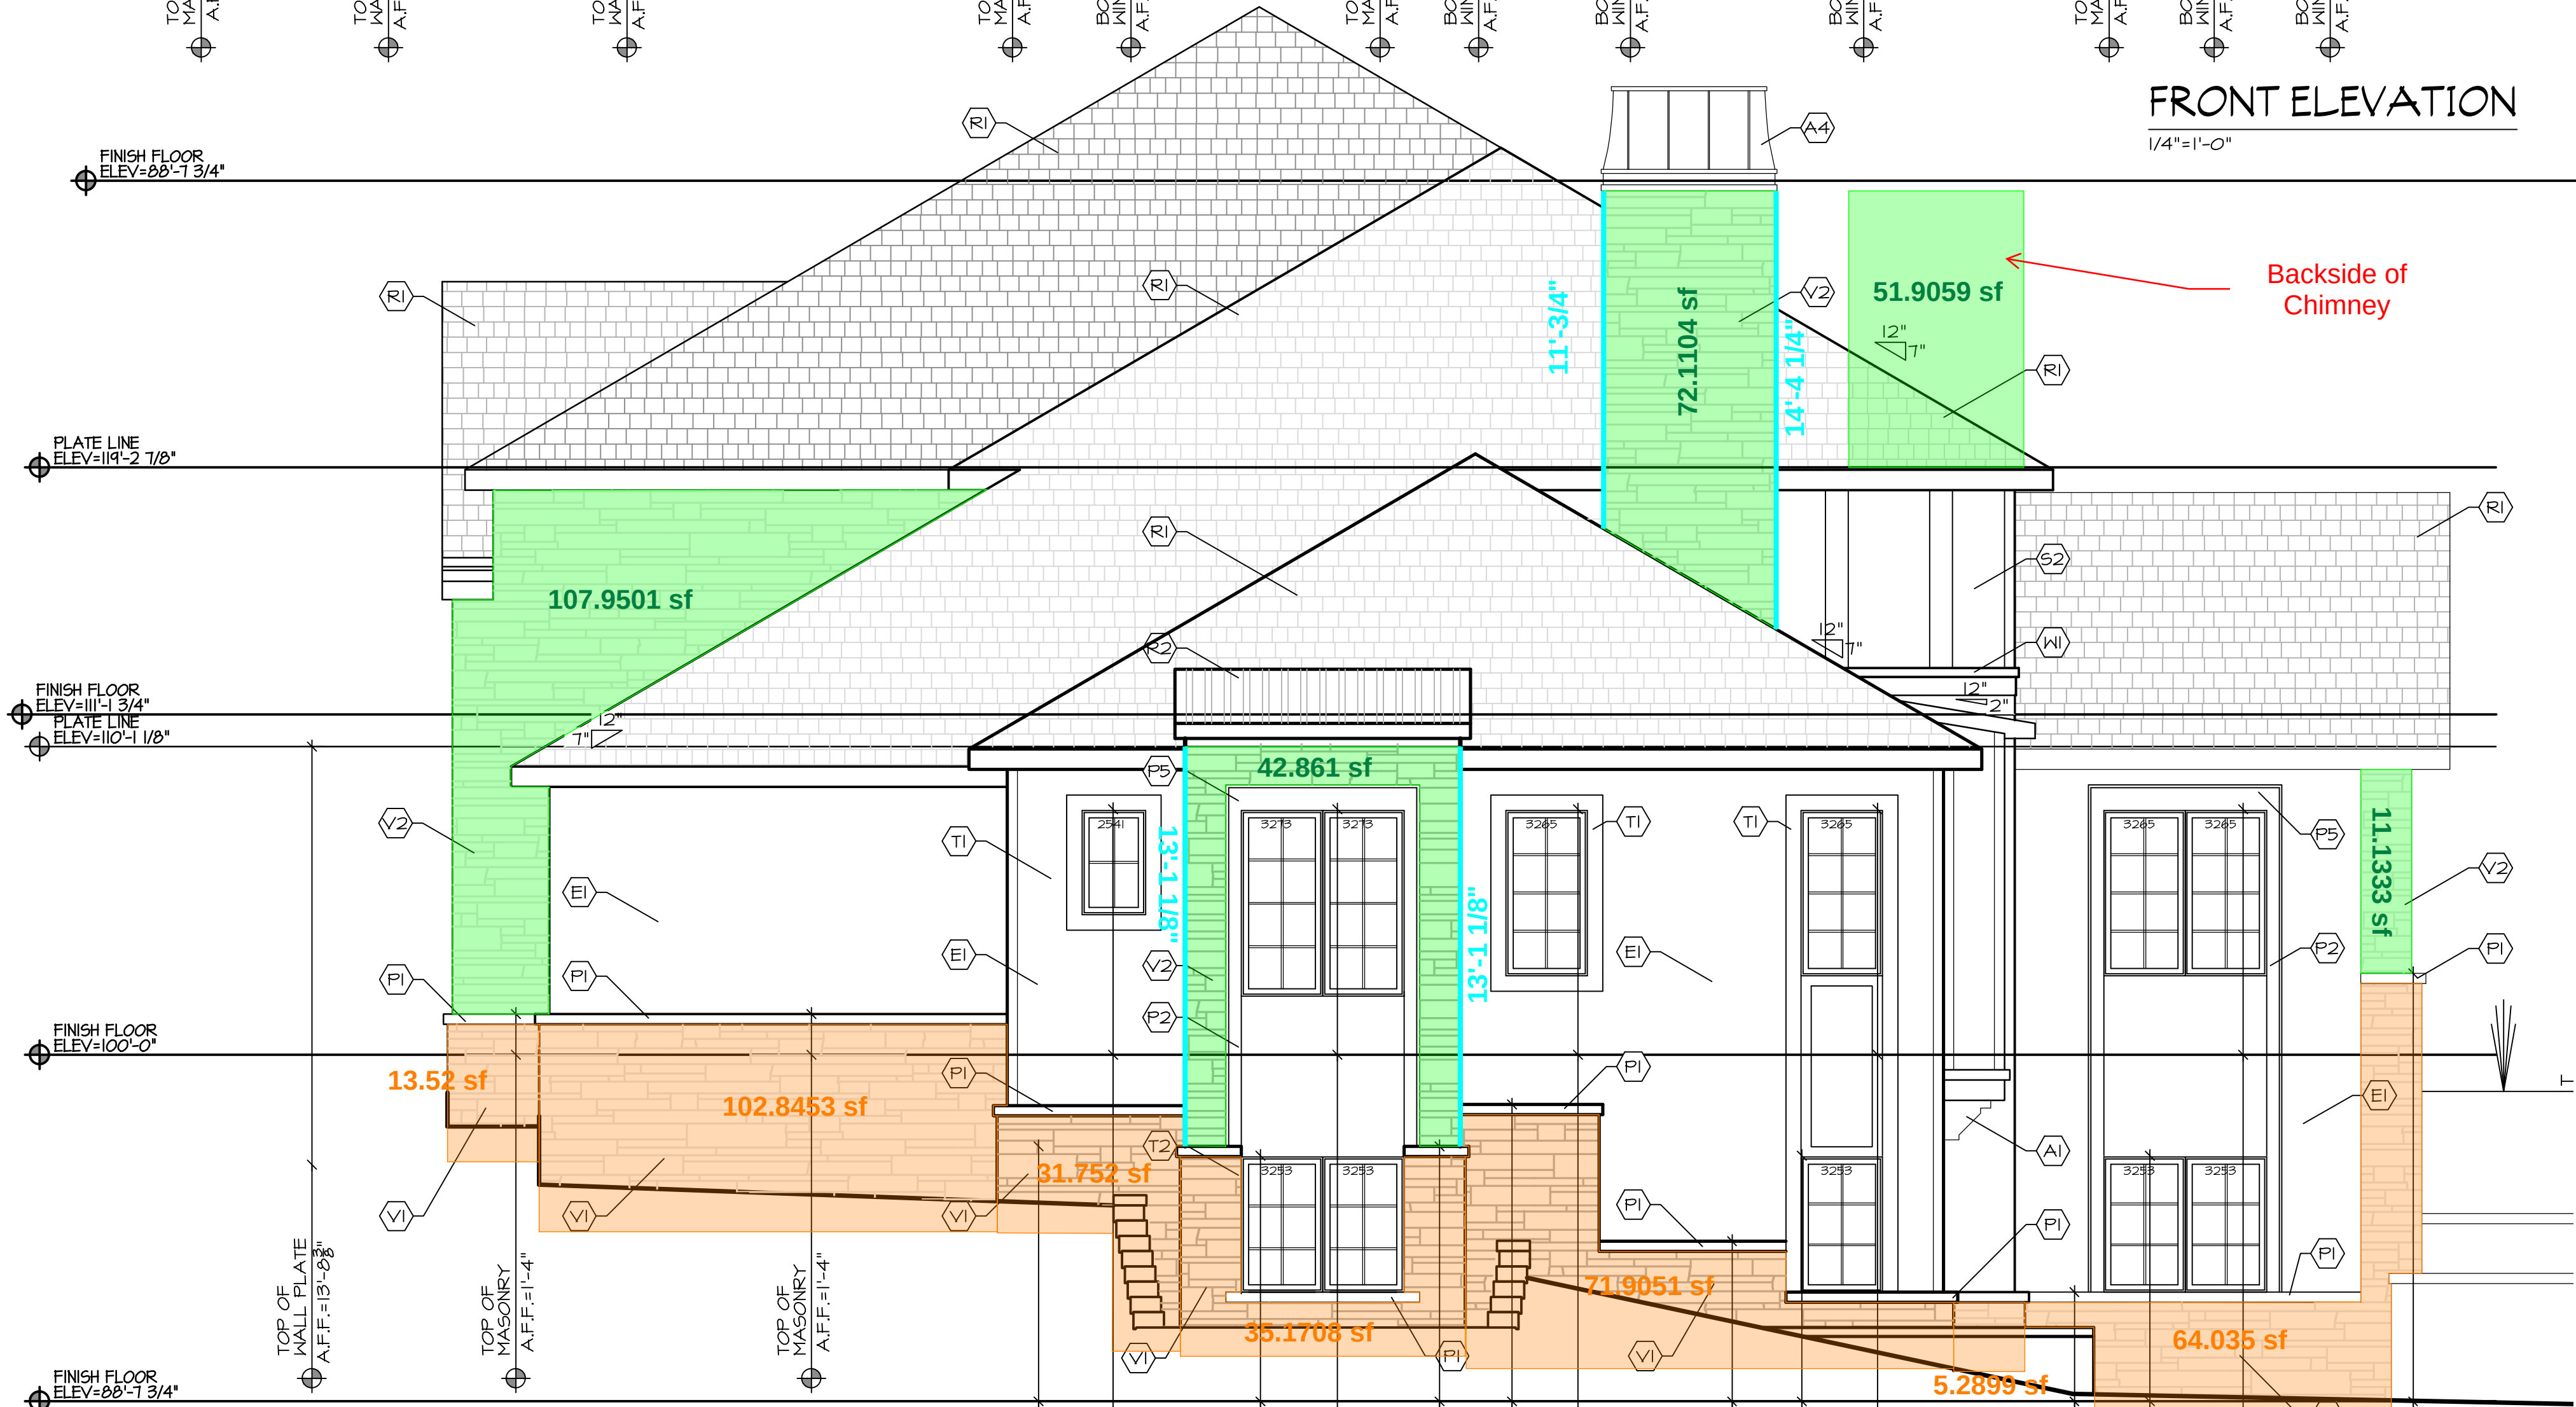

RIGHT ELEVATION


1/4"=1'-0"

CROCKETT LOT22
RESIDENCE

1702 SOUTH 150 AVE. OMAHA, NEBRASKA 68144

MCNEIL
COMPANY
4666 South 132nd Street
Omaha, NE 68137
402-333-1462
mcneilcompany.com

PLAN DATE 01/17/2026	
REV.	DATE
MEETING	03/18/26
HEARTWOOD	05/06/26
PRELIM BID	07/17/26


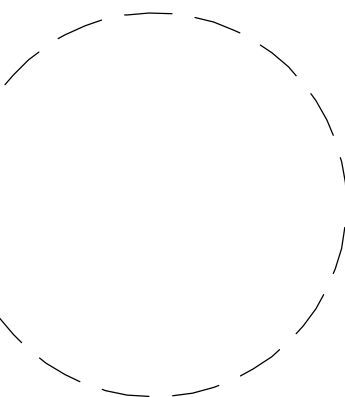


JOB NUMBER
15-2510
DESCRIPTION
FRONT AND RIGHT EXTERIOR ELEVATIONS
PLAN SHEET

A2.01

© COPYRIGHT
MCNEIL COMPANY
THESE PLANS ARE SPECIFICALLY
DESIGNED FOR CONSTRUCTION BY
MCNEIL COMPANY AND ARE
INTENDED FOR NO OTHER PURPOSE.
DUPLICATION OF THESE PLANS IN
PART OR WHOLE WITHOUT WRITTEN
CONSENT FROM MCNEIL COMPANY
IS PROHIBITED.

EXTERIOR SIDING
 (S1) EXTERIOR MATERIAL
 TYPE-LP SIDING
 XXX
 (S2) EXTERIOR MATERIAL
 TYPE-B&B SIDING
 XXXX
 EXTERIOR VENEER
 (V1) EXTERIOR MATERIAL
 TYPE- FULL DEPTH STONE VENEER
 COLOR-SIERRA FALLS DIMENSIONAL
 ALT BID: GLENVEAGH BY ANTIQUITY
 (V2) EXTERIOR MATERIAL
 TYPE-THIN STONE VENEER
 SPEC: SAME AS V1
 EXTERIOR TRIM
 (T1) EXTERIOR WOOD TRIM
 SEE DETAIL XXXX
 (T2) STUCCO TRIM
 SEE DETAIL XXXX
 (T3) THIN STONE TRIM
 SEE DETAIL XXXX
 (T3) LAP SIDING TRIM
 SEE DETAIL XXXX
 EXTERIOR E.I.F.S. AND E.I.F.S. TRIM
 (E) EXTERIOR MATERIAL
 TYPE-EIFS FINISH SYSTEM
 STUCCO
 EXTERIOR ROOFING
 (R1) EXTERIOR MATERIAL
 TYPE-ASPH/FLT SHINGLES ROOFING -
 SPEC: CERTAINTED PRESIDENTIAL
 SHAKE IR. ALT: MALARKEY
 COLOR-TBD
 (R2) EXTERIOR MATERIAL
 TYPE-STANDING SEAM METAL
 XXXX
 EXTERIOR PRECAST SHAPES
 (P1) EXTERIOR MATERIAL
 TYPE-PRECAST STONE TOP
 SEE DETAIL XXXX
 COLOR-TBD
 (P2) PRECAST SURROUND TRIM
 SEE DETAIL XXXX
 (P3) EXTERIOR MATERIAL
 TYPE-PRECAST CHIMNEY
 SEE DETAIL XXXX
 EXTERIOR ACCESSORY
 (A1) EXTERIOR ASSEORY
 TYPE-XXXX
 XXXX
 (A2) EXTERIOR ASSEORY
 TYPE-XXXX
 (A3) EXTERIOR FASCIA
 SEE DETAIL XXXX
 (A4) EXTERIOR ASSEORY
 TYPE-METAL CHIMNEY
 SHROUD

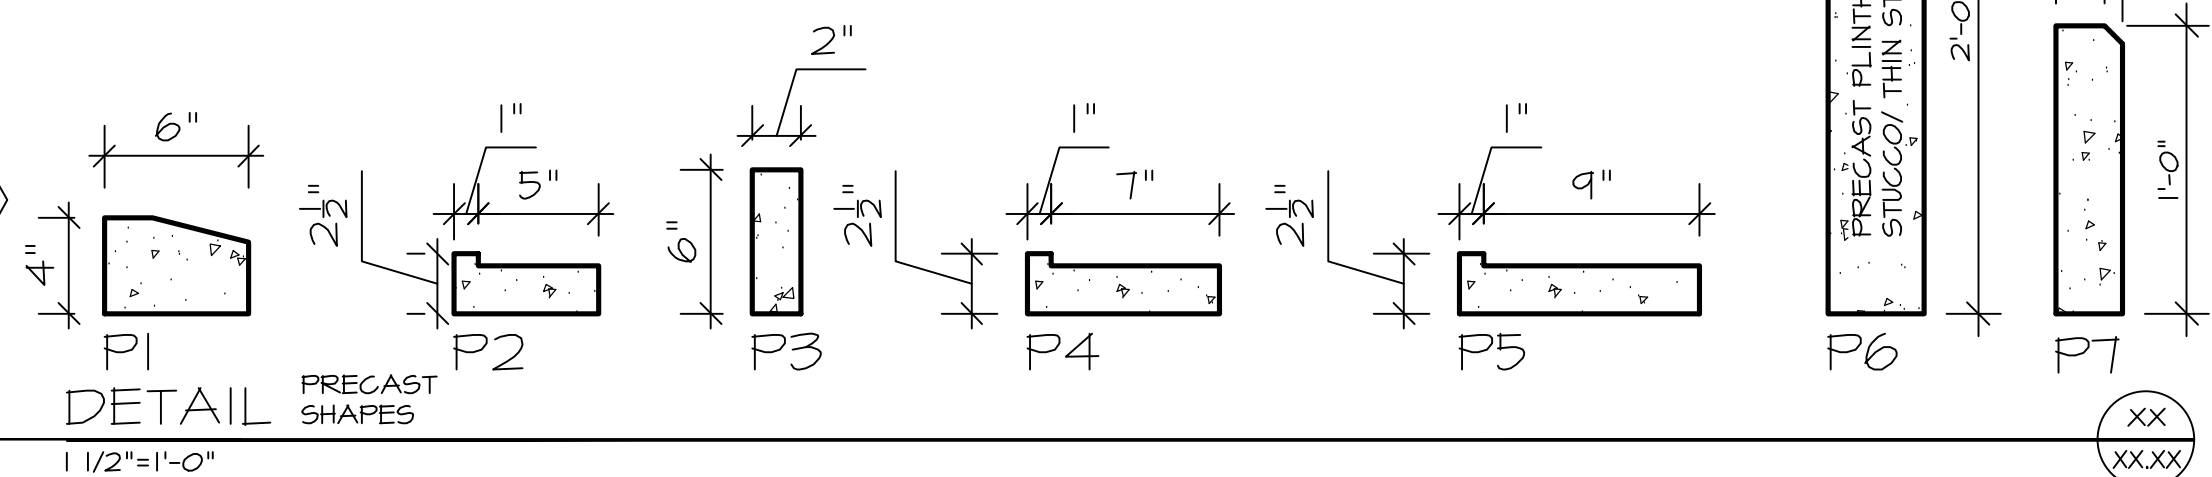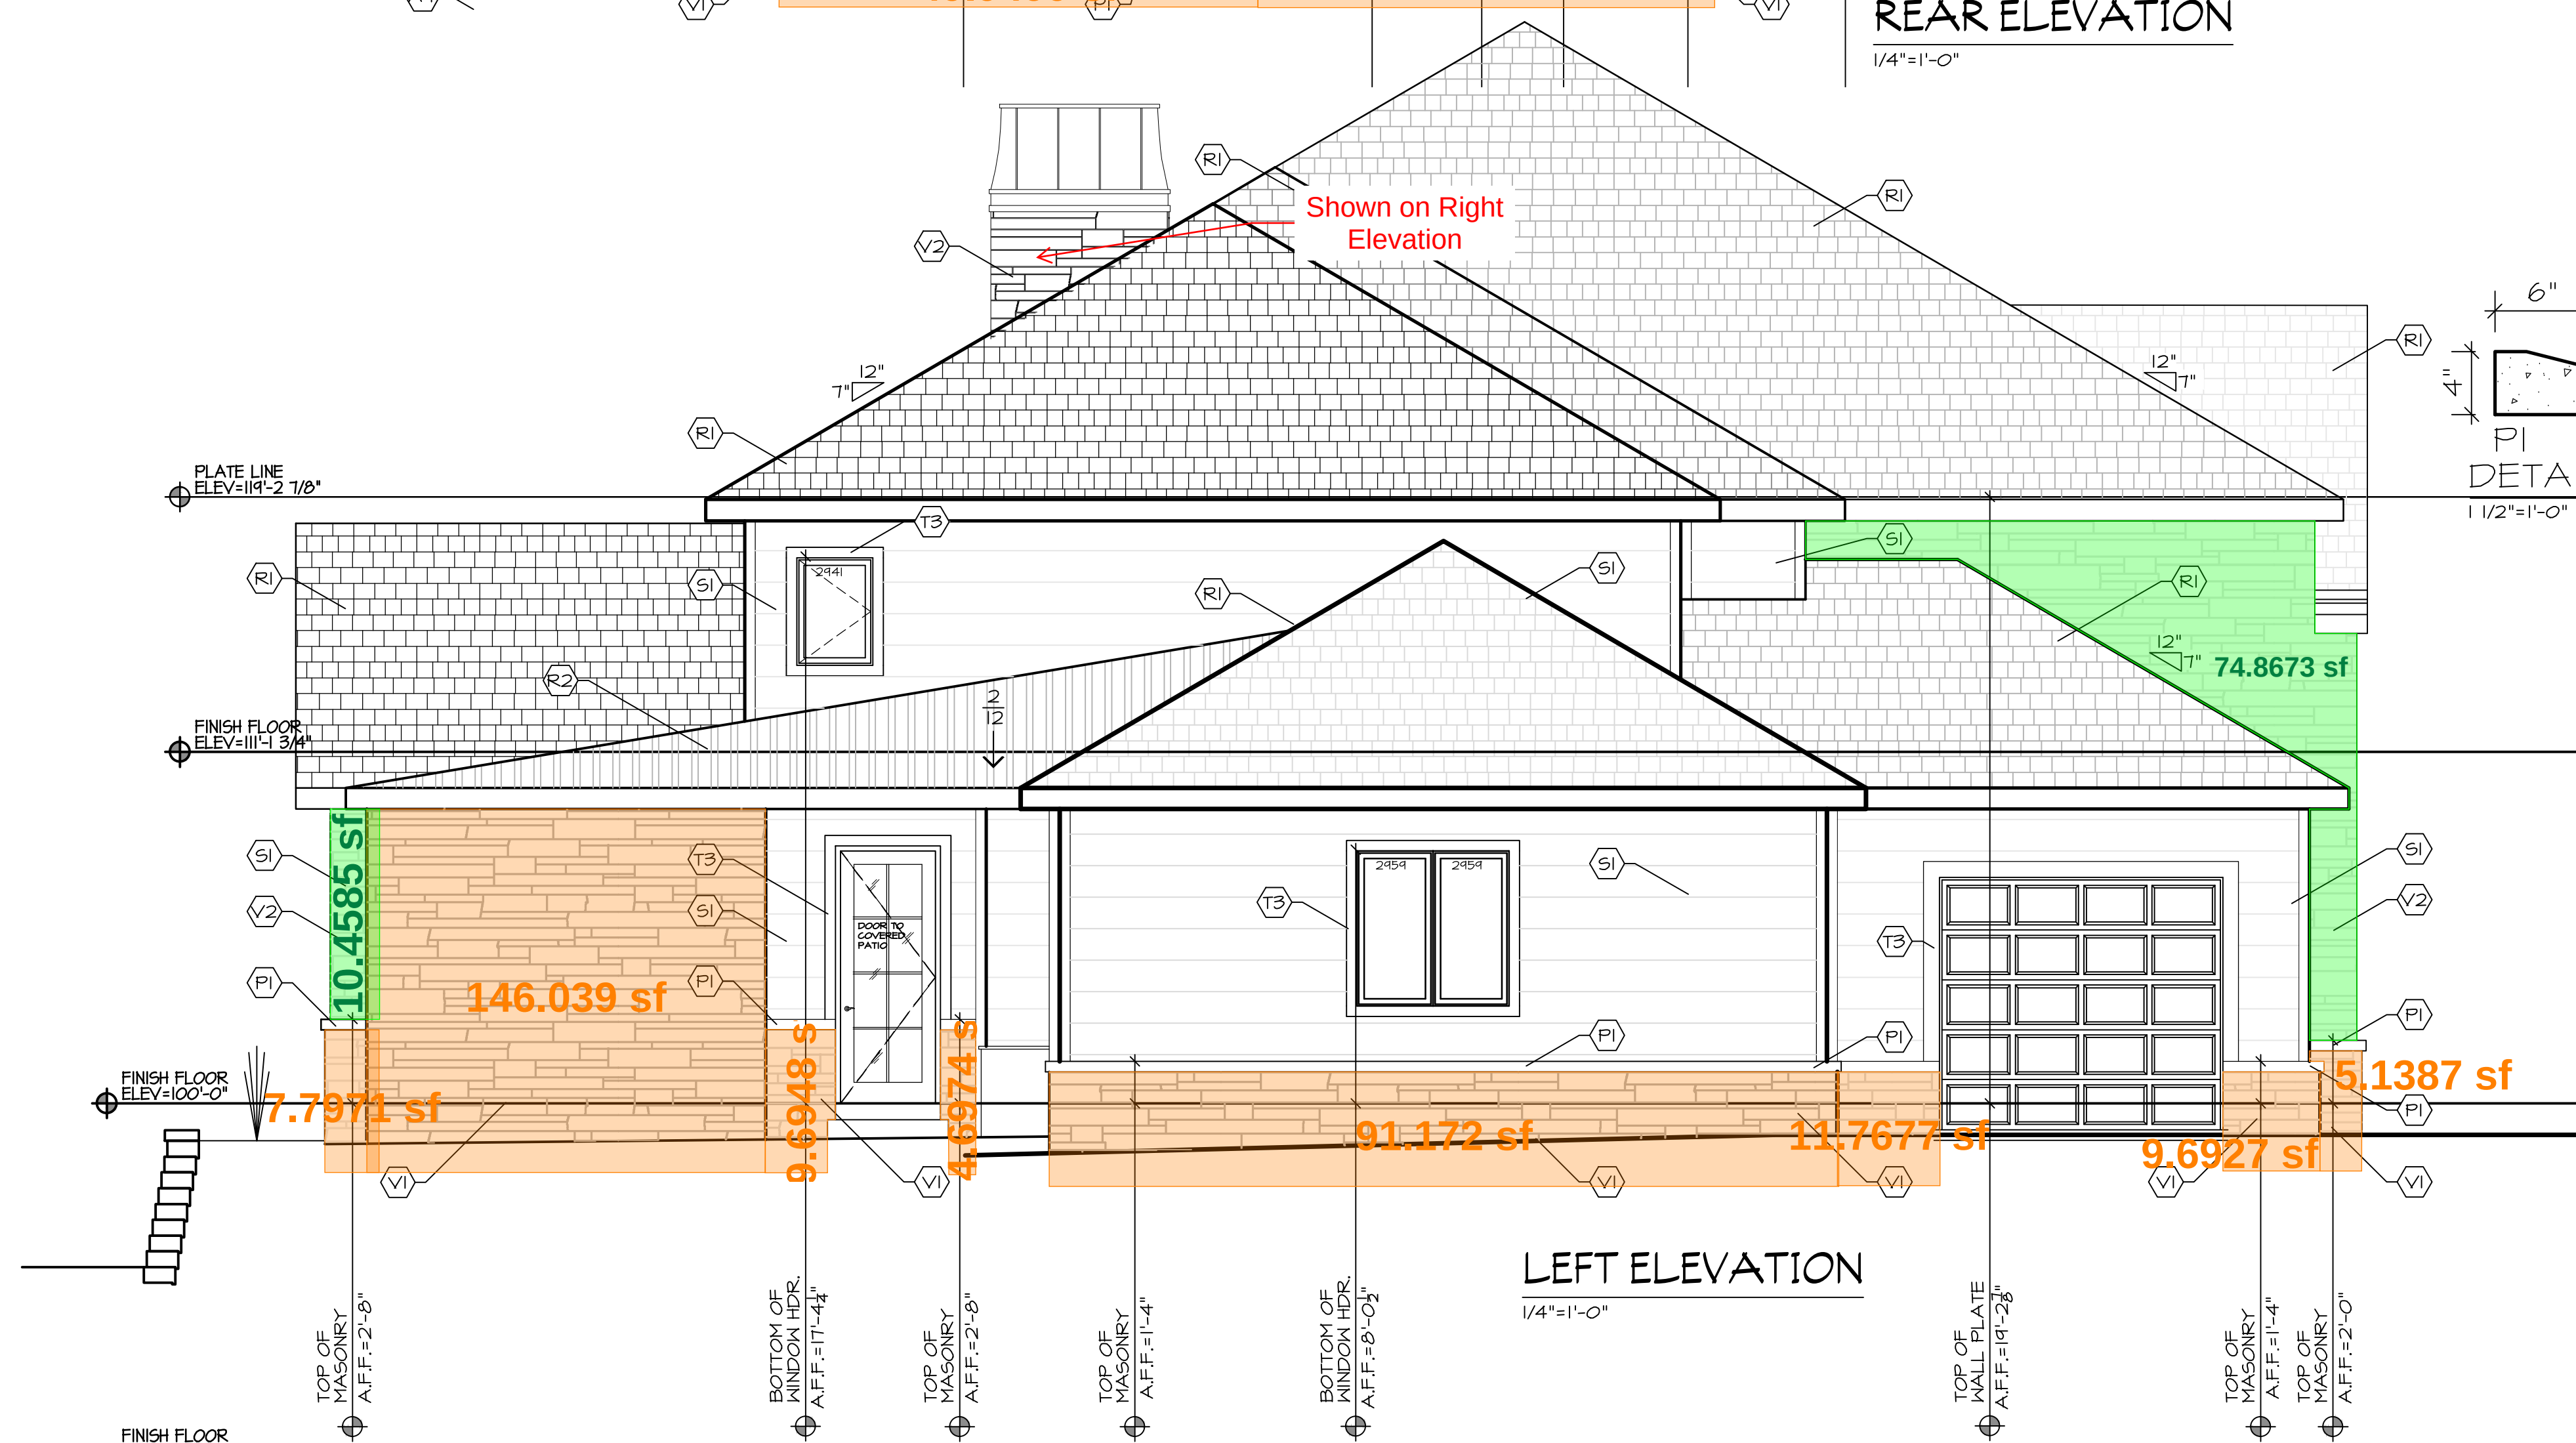

CROCKETT LOT22
RESIDENCE
703 SOUTH 150 AVE OMAHA NEBRASKA

THE UNIVERSITY OF CHICAGO



MCNEIL
COMPANY
4666 South 132nd Street
Omaha, NE 68137
402-333-1462
mcneilcompany.com

PLAN DATE 07/17/2026	
REV.	DATE
MEETING	03/18/26
HEARTWOOD	05/06/26
PRELIM BID	07/17/26

JOB NUMBER

5-2510

DESCRIPTION
FRONT AND RIGHT EXTERIOR ELEVATIONS

PLAN SHEET

A2.02

© COPYRIGHT
MCNEIL COMPANY
THESE PLANS ARE SPECIFICALLY
DESIGNED FOR CONSTRUCTION BY
MCNEIL COMPANY AND ARE
NOT TO BE USED FOR ANY OTHER PURPOSE
OR REPRODUCTION OF THESE PLANS IN
ANY PART OR WHOLE WITHOUT WRITTEN
CONSENT FROM MCNEIL COMPANY
IS PROHIBITED.

PLOT DATE: 7/17/2026
HOME PAGE: A0.01
D: MCNEIL COMPANY DROPBOX\KENT RASMUSSEN\MCNEIL DESIGN\RESIDENTIAL\5-2510 CROCKETT HEARTWOOD LOT22\A2 EXTERIOR.DWG

HOME PAGE: A0.01

PLOT DATE: 7/17/2026

- EXTERIOR MATERIALS
- EXTERIOR SIDING
- (S1)

EXTERIOR MATERIAL
TYPE-LP SIDING
xxx
- (S2)

EXTERIOR MATERIAL
TYPE-B&B SIDING
xxxx

EXTERIOR VENEER

(V1)

EXTERIOR MATERIAL
TYPE- FULL DEPTH STONE VENEER
COLOR-SIERRA FALLS DIMENSIONAL
ALT BID: GLENVEAGH BY ANTIQUITY

(V2)

EXTERIOR MATERIAL
TYPE-THIN STONE VENEER
SPEC: SAME AS V1

EXTERIOR TRIM

(W)

EXTERIOR WOOD TRIM
SEE DETAIL XXXX

(T1)

STUCCO TRIM
SEE DETAIL XXXX

(T2)

THIN STONE TRIM
SEE DETAIL XXXX

(T3)

LAP SIDING TRIM
SEE DETAIL XXXX

EXTERIOR E.I.F.S. AND E.I.F.S. TRIM

(E)

EXTERIOR MATERIAL
TYPE-EIFS FINISH SYSTEM
STUCCO

EXTERIOR ROOFING

(R)

EXTERIOR MATERIAL
TYPE-ASPHALT SHINGLES
ROOFING -XXXX
COLOR-TBD

(R2)

EXTERIOR MATERIAL
TYPE-STANDING SEAM METAL
XXXX
XXXX

EXTERIOR PRECAST SHAPES

(P1)

EXTERIOR MATERIAL
TYPE-PRECAST STONE TOP
SEE DETAIL XXXX
COLOR-TBD

(P2)

PRECAST SURROUND TRIM
SEE DETAIL XXXX

EXTERIOR ACCESSORY

(A1)

EXTERIOR ASSESORY
TYPE-XXXX
XXXX

(A2)

EXTERIOR ASSESORY
TYPE-XXXX

(A3)

EXTERIOR FASCIA
SEE DETAIL XXXX

(A4)




EXTERIOR ASSEOSRY
TYPE-METAL CHIMNEY
SHROUD

- (S1)
- (S2)
- (V1)
- (V2)
- (W)
- (T1)
- (T2)
- (T3)
- (E)
- (R1)
- (R2)
- (P1)
- (P2)
- (P3)
- (A1)
- (A2)
- (A3)
- (A4)

FINISH FLOOR
ELEV.=105'-8"

FINISH FLOOR
ELEV.=100'-0"

OUTDOOR
CABINETARY

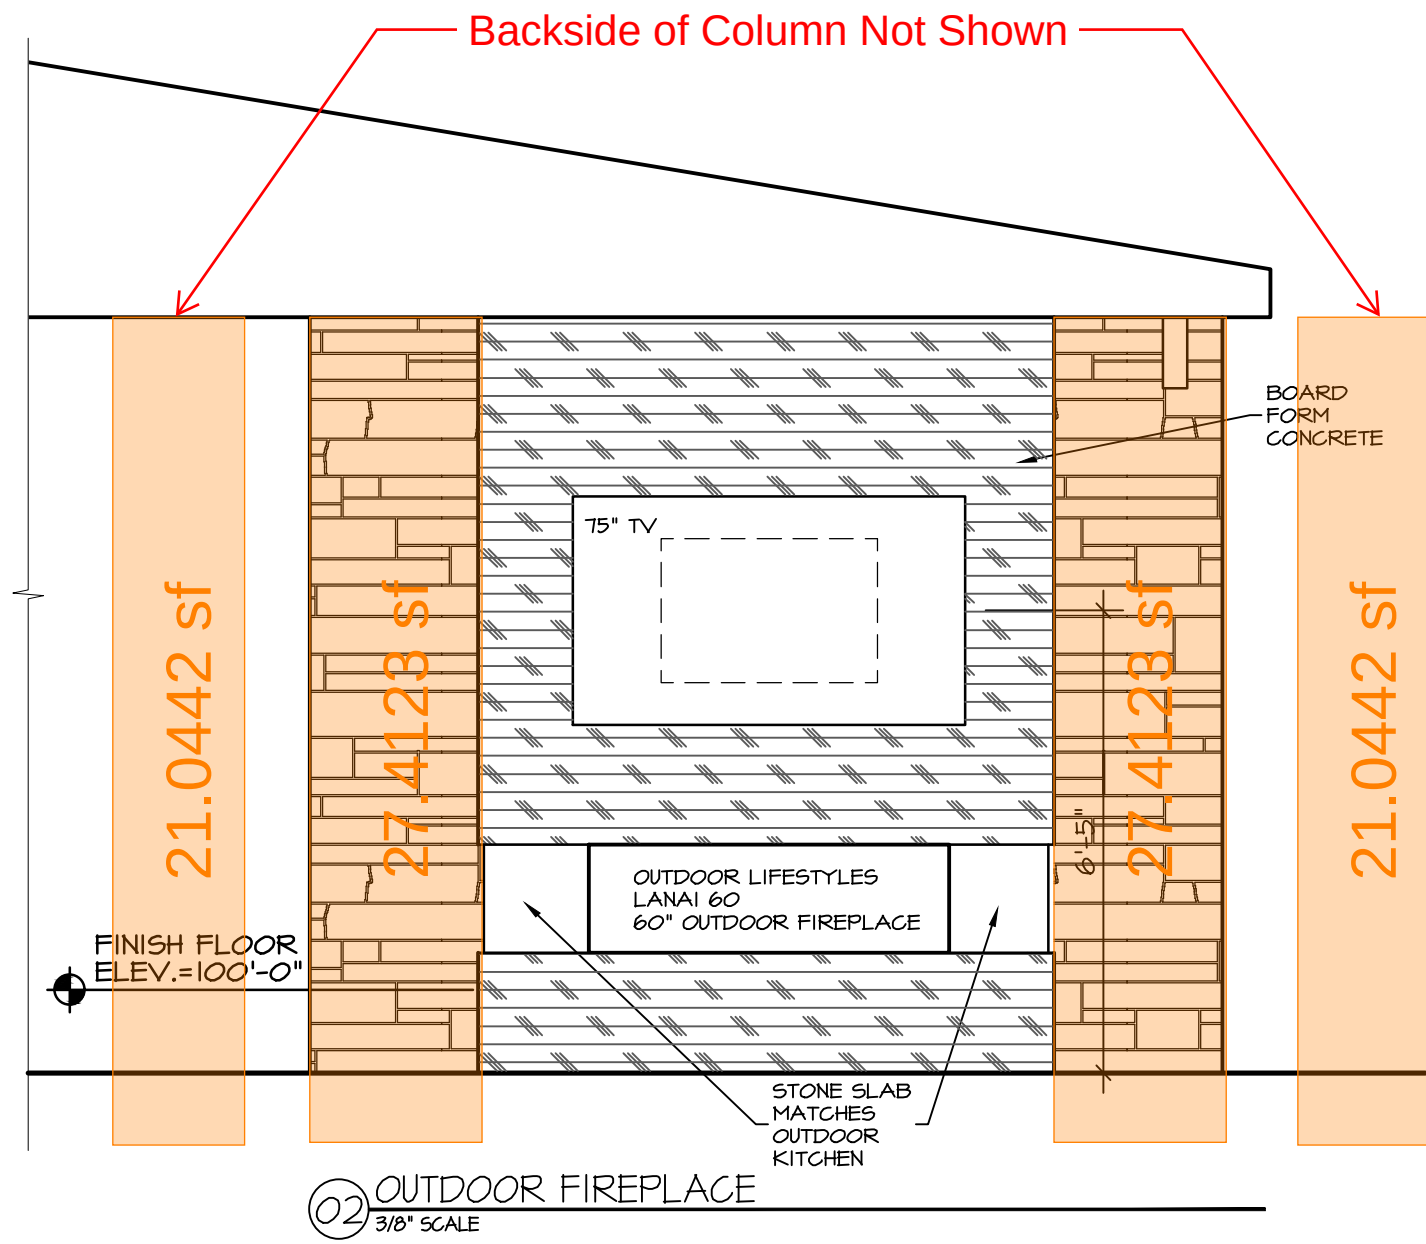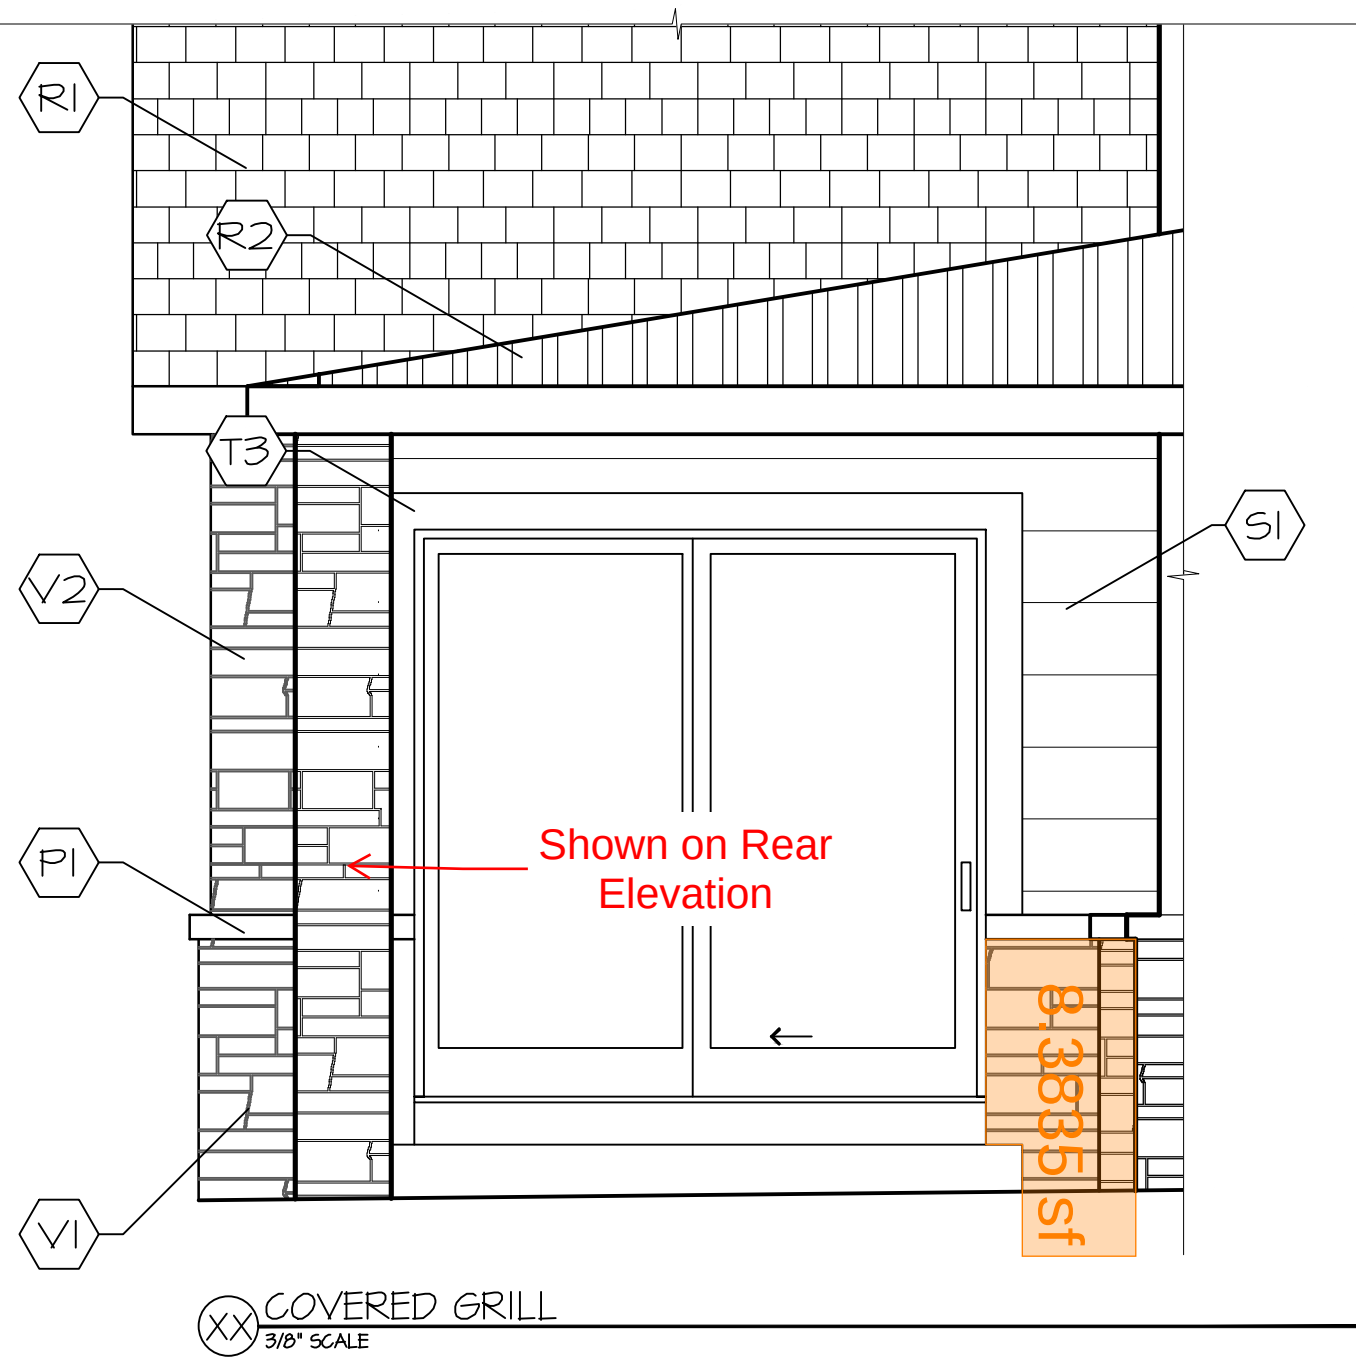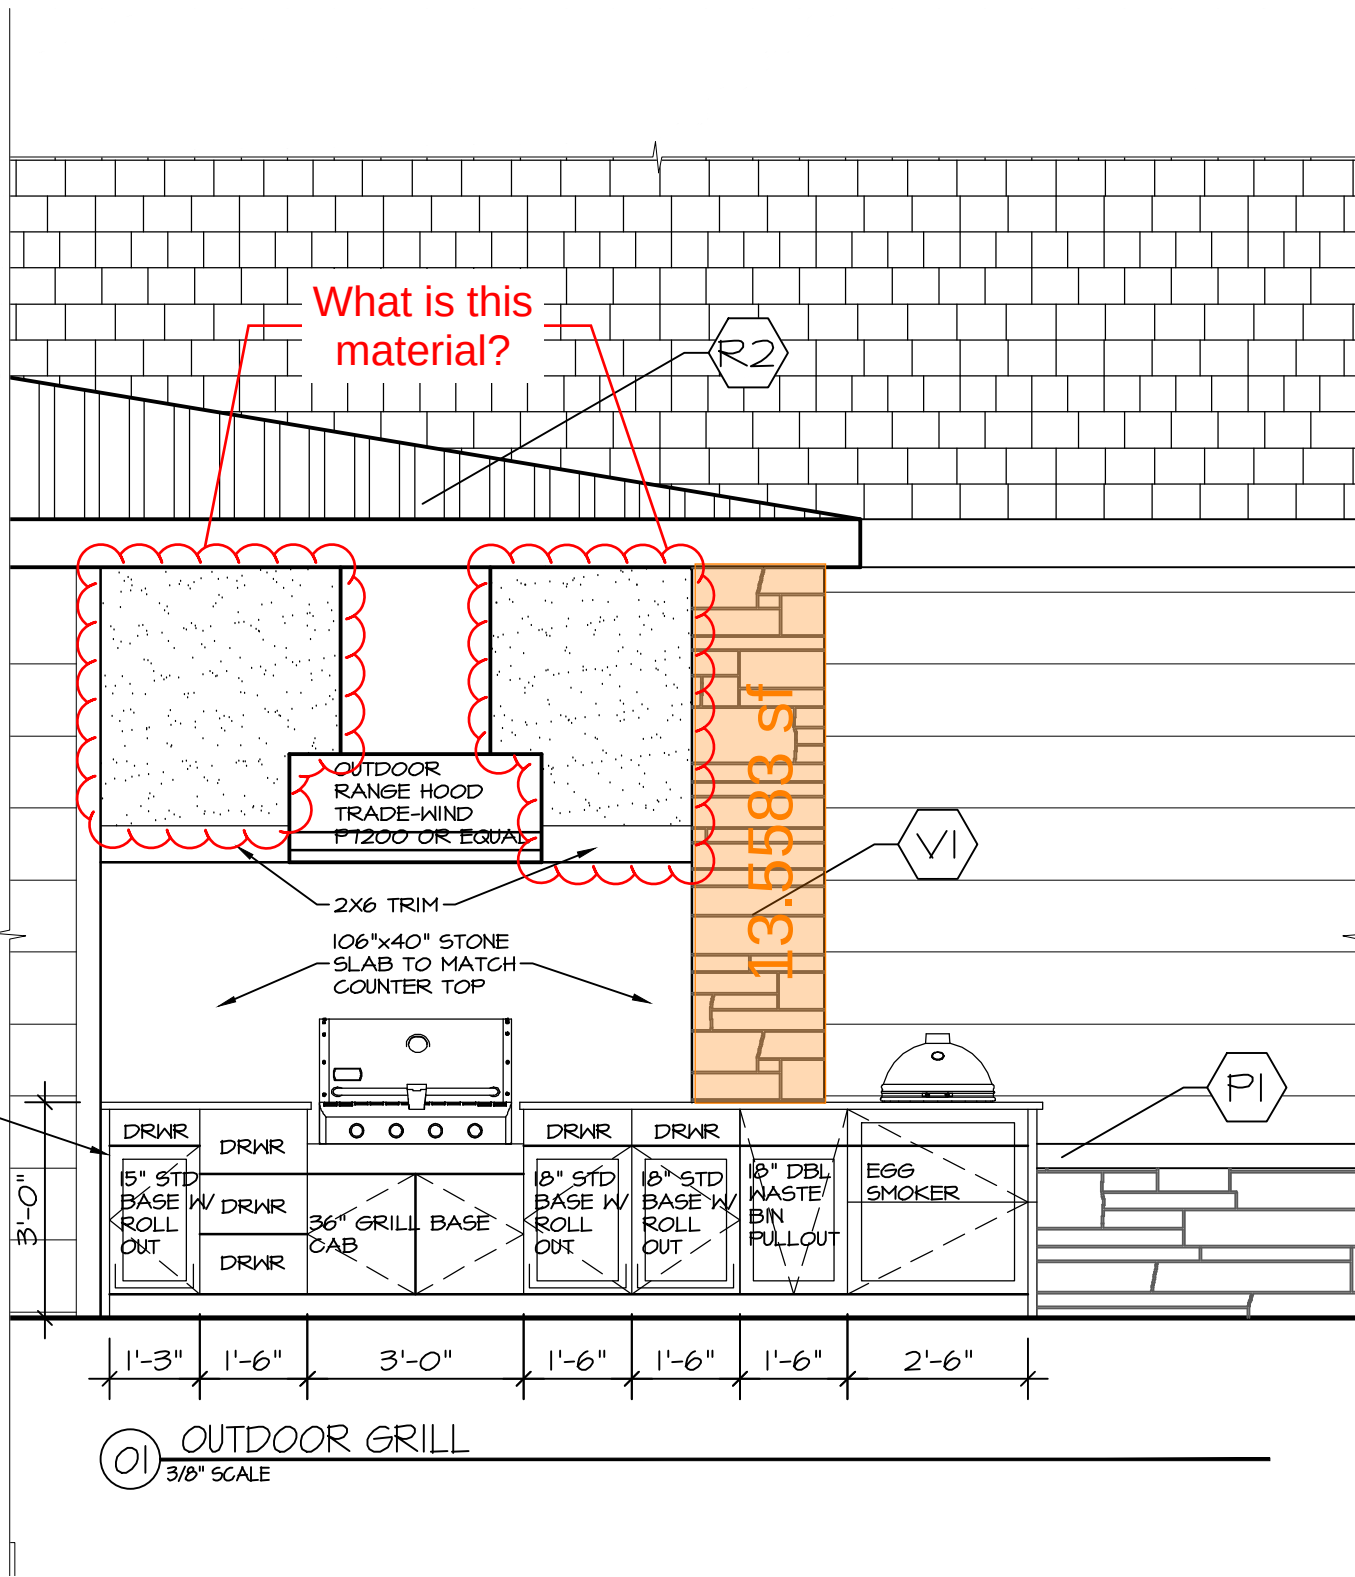

CROCKETT LOT22
RESIDENCE

1702 SOUTH 150 AVE. OMAHA, NEBRASKA 68144


MCNEIL
COMPANY
4666 South 132nd Street
Omaha, NE 68137
402-333-1462
mcneilcompany.com

PLAN DATE 01/11/2026	
REV.	DATE
MEETING	03/18/26
HEARTHWOOD	05/06/26
PRELIM BID	01/11/26

JOB NUMBER
15-2510
DESCRIPTION
OBSCURE EXTERIOR ELEVATIONS
PLAN SHEET

A2.03

© COPYRIGHT
MCNEIL COMPANY
THESE PLANS ARE SPECIFICALLY
DESIGNED FOR CONSTRUCTION BY
MCNEIL COMPANY AND ARE
INTENDED FOR NO OTHER PURPOSE.
DUPLICATION OF THESE PLANS IN
PART OR WHOLE WITHOUT WRITTEN
CONSENT FROM MCNEIL COMPANY
IS PROHIBITED.

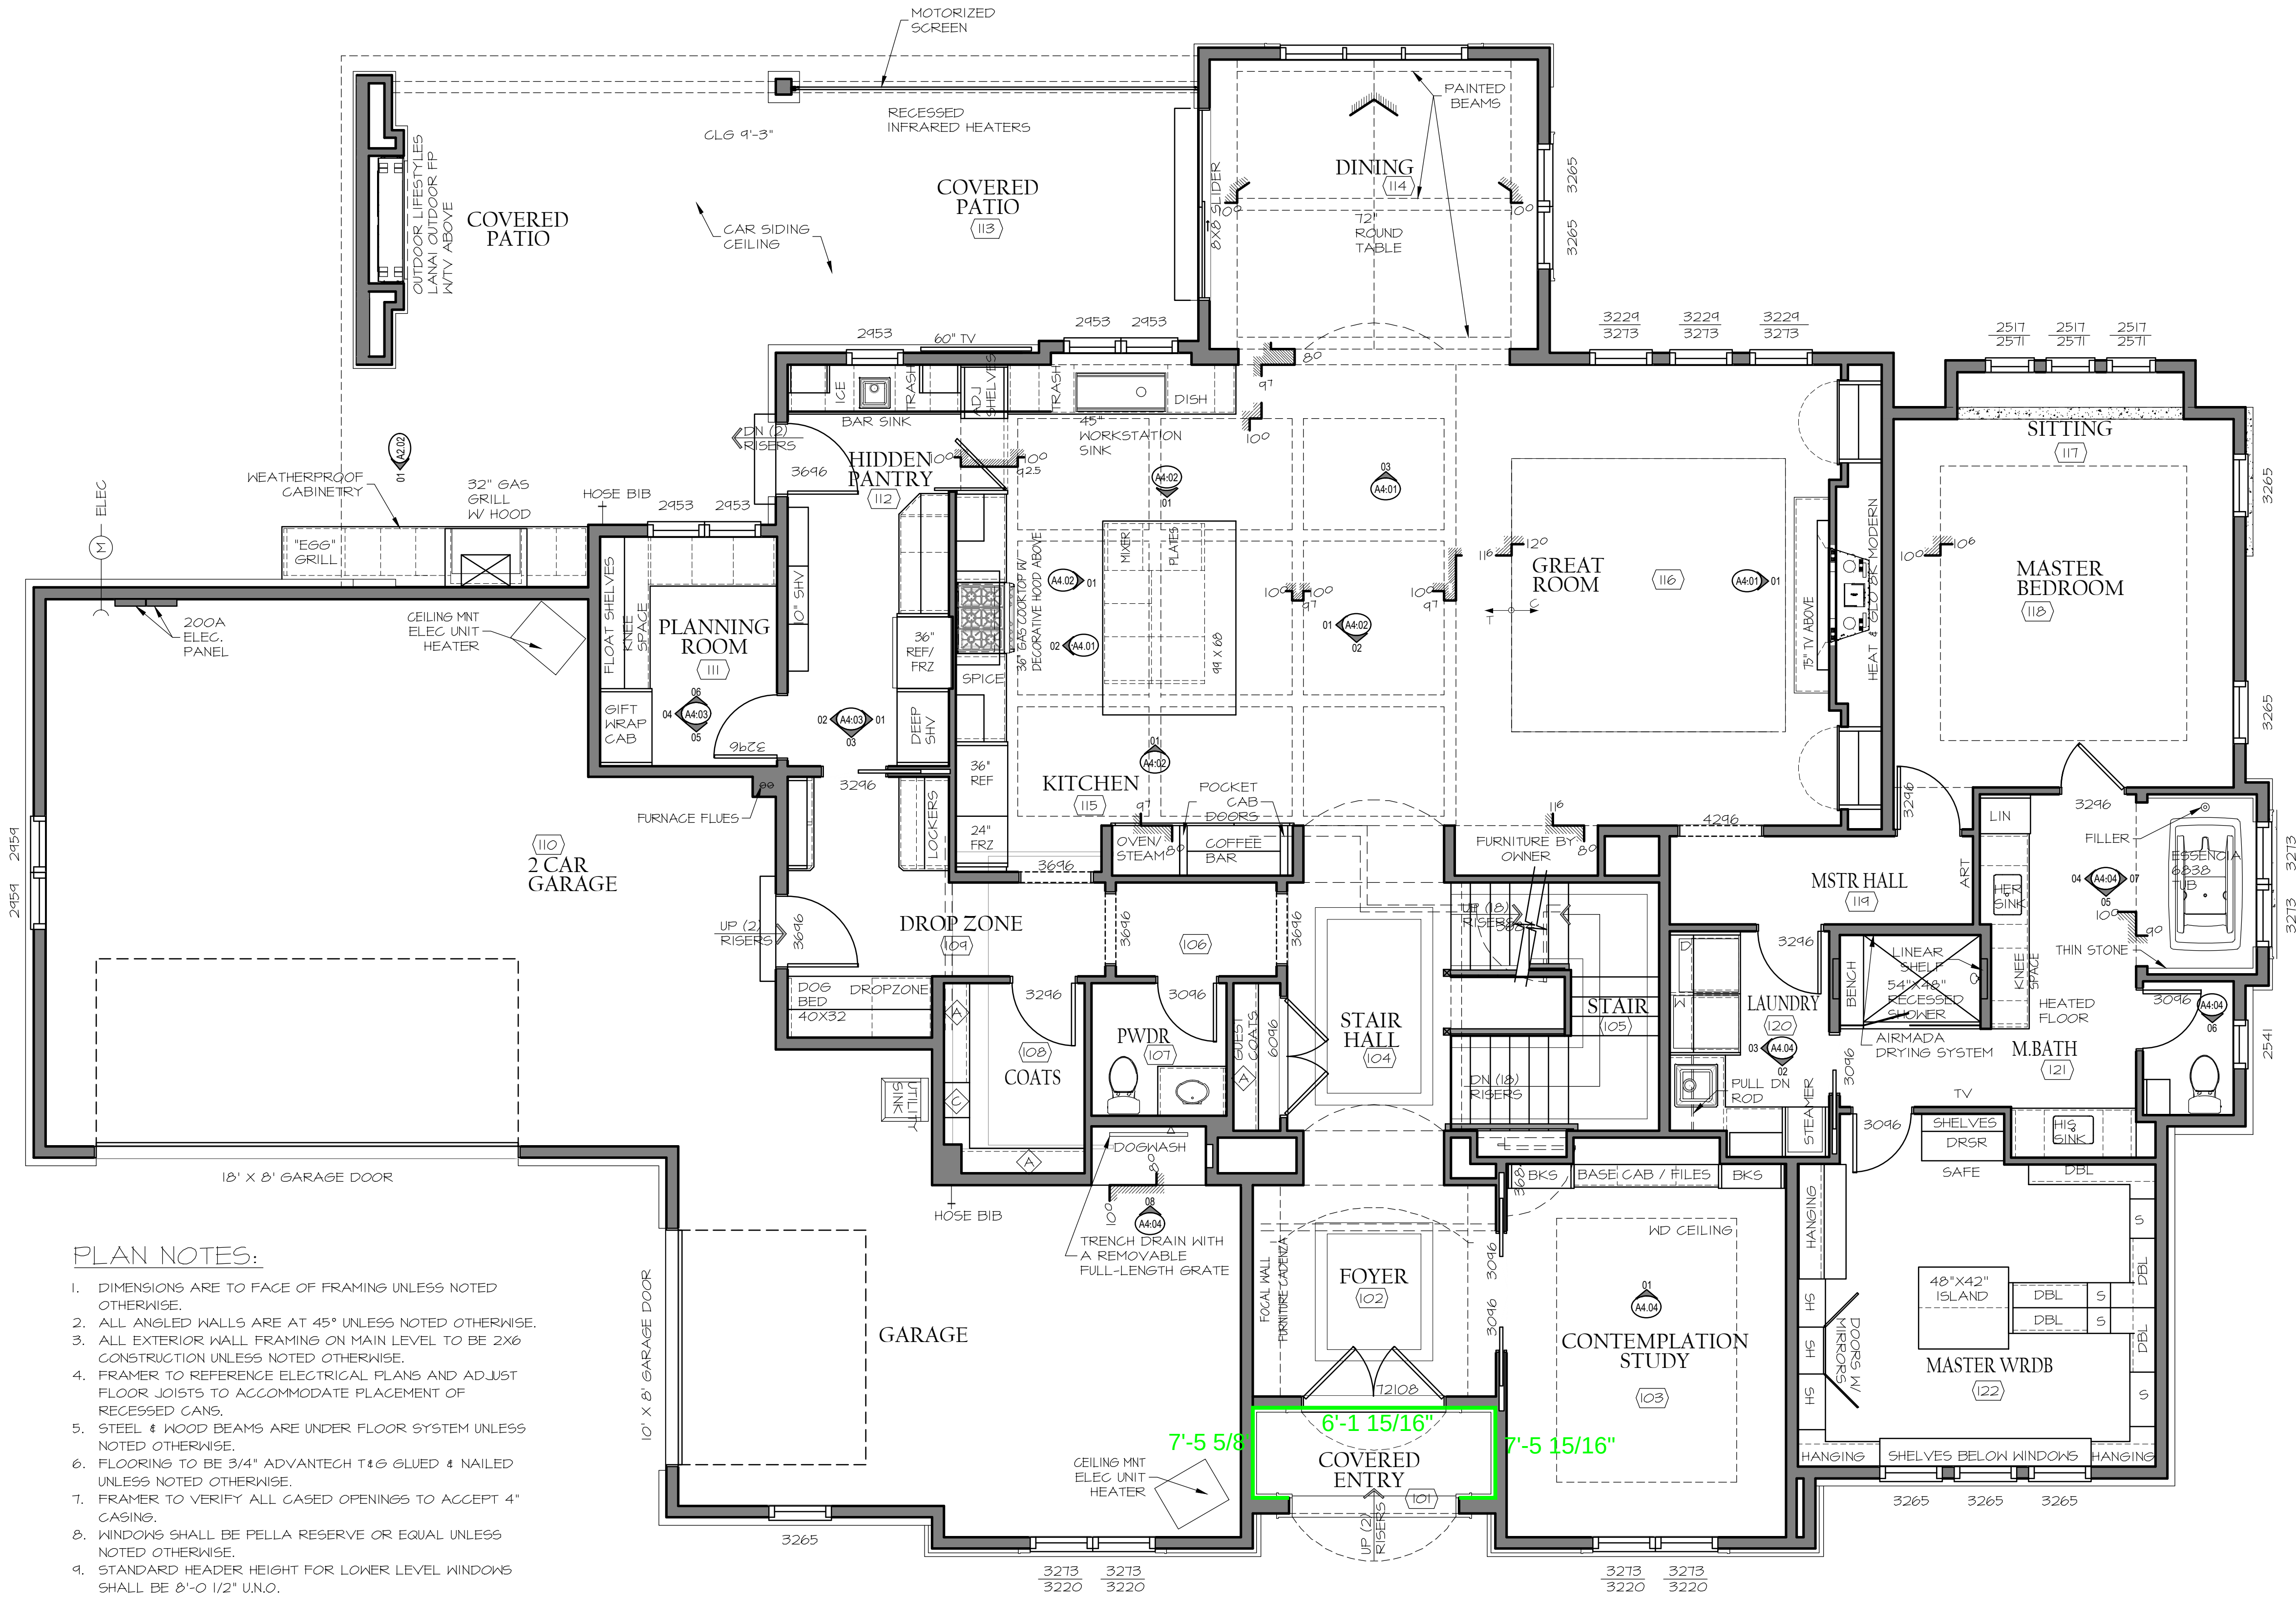

PLAN NOTES:

1. DIMENSIONS ARE TO FACE OF FRAMING UNLESS NOTED OTHERWISE.
2. ALL ANGLED WALLS ARE AT 45° UNLESS NOTED OTHERWISE.
3. ALL EXTERIOR WALL FRAMING ON MAIN LEVEL TO BE 2X6 CONSTRUCTION UNLESS NOTED OTHERWISE.
4. FRAMER TO REFERENCE ELECTRICAL PLANS AND ADJUST FLOOR JOISTS TO ACCOMMODATE PLACEMENT OF RECESSED CANS.
5. STEEL & WOOD BEAMS ARE UNDER FLOOR SYSTEM UNLESS NOTED OTHERWISE.
6. FLOORING TO BE 3/4" ADVANTECH T&G GLUED & NAILED UNLESS NOTED OTHERWISE.
7. FRAMER TO VERIFY ALL GASED OPENINGS TO ACCEPT 4" CASING.
8. WINDOWS SHALL BE PELLA RESERVE OR EQUAL UNLESS NOTED OTHERWISE.
9. STANDARD HEADER HEIGHT FOR LOWER LEVEL WINDOWS SHALL BE 8'-0 1/2" U.N.O.
10. AT SLOPED CEILING LOCATIONS PROVIDE 2X10'S MINIMUM TO ACCOMMODATE R30 BATT INSULATION.
11. PROVIDE BLOWN-IN INSULATION IN ALL EXTERIOR WALLS. SOUND INSULATION SHALL BE BATT UNLESS NOTED OTHERWISE.
10. ALL CABINET FINISHED ENDS TO HAVE DECORATIVE FINISHED PANELS.
11. - SOLID BEARING THAT TERMINATES AT FOOTINGS.
12. FLUSH PANELED OPENING OVER 1/2" PLYWOOD.

MAIN LEVEL

1/4" = 1'-0"

SQUARE FOOTAGES

	SQ FT
LOWER LEVEL	2108
MAIN LEVEL	2460
UPPER LEVEL	1661
TOTAL	6729
GARAGE	1121

CROCKETT LOT22
RESIDENCE

1702 SOUTH 150 AVE. OMAHA, NEBRASKA 68144

MCNEIL
COMPANY
4666 South 132nd Street
Omaha, NE 68137
402-333-1462
mcneilcompany.com

PLAN DATE	01/17/2026
REV.	DATE
MEETING	03/18/26
HEARTWOOD	05/06/26
PRELIM BID	01/17/26

JOB NUMBER	15-2510
DESCRIPTION	MAIN LEVEL FLOOR PLAN
PLAN SHEET	A1.03

© COPYRIGHT
MCNEIL COMPANY
THESE PLANS ARE SPECIFICALLY
DESIGNED FOR CONSTRUCTION BY
MCNEIL COMPANY AND ARE
INTENDED FOR NO OTHER PURPOSE.
DUPLICATION OF THESE PLANS IN
PART OR WHOLE WITHOUT WRITTEN
CONSENT FROM MCNEIL COMPANY
IS PROHIBITED.