


EXTERIOR MATERIALS


- EXTERIOR SIDING
- (S) EXTERIOR MATERIAL
TYPE-LP SIDING
xxx
- (S2) EXTERIOR MATERIAL
TYPE-B4B SIDING
xxxx
- EXTERIOR VENEER
- (V) EXTERIOR MATERIAL
TYPE- FULL DEPTH STONE VENEER
COLOR-SOUTHERN PEARL
ALT. BID: APACHE HAMPTON
- (V2) EXTERIOR MATERIAL
TYPE-THIN STONE VENEER
SPEC. SAME AS V1
- (V3) EXTERIOR MATERIAL
TYPE-BOARD FORM CONCRETE
FINISH
- EXTERIOR TRIM
- (T) EXTERIOR WOOD TRIM
SEE DETAIL- 02/A2.02
- (T1) STUCCO TRIM
NOT USED
- (T2) NOT USED
- (T3) LAP SIDING TRIM 6"
SEE DETAIL. XXXX
- EXTERIOR E.I.F.S. AND E.I.F.S. TRIM
- (E) EXTERIOR MATERIAL
TYPE-EIFS FINISH SYSTEM
STUCCO
- (E5) EXTERIOR MATERIAL
TYPE-EIFS FINISH SYSTEM
STUCCO
- (E52) EXTERIOR MATERIAL
TYPE-EIFS FINISH SYSTEM
STUCCO
- (E53) EXTERIOR MATERIAL
TYPE-EIFS FINISH SYSTEM
STUCCO
- (E54) EXTERIOR MATERIAL
TYPE-EIFS FINISH SYSTEM
STUCCO
- (E55) EXTERIOR MATERIAL
TYPE-EIFS FINISH SYSTEM
STUCCO
- EXTERIOR ROOFING
- (R) EXTERIOR MATERIAL
TYPE-ASPHALT SHINGLES ROOFING -
SPEC. CERTAINTED PRESIDENTIAL
SHAKE IR. ALT. MALARKEY
COLOR-TBD
- (R2) EXTERIOR MATERIAL
TYPE-STANDING SEAM METAL
XXXX
- EXTERIOR PRECAST SHAPES
- (P1-A) EXTERIOR MATERIAL
TYPE-THIN STONE TOP
SEE DETAIL- 01/A2.02
COLOR-TBD
- (P1-B) EXTERIOR MATERIAL
TYPE-FULL DEPTH STONE TOP
SEE DETAIL- 01/A2.02
COLOR-TBD
- (P2) PRECAST SURROUND TRIM
SEE DETAIL- 01/A2.02
- (P3) EXTERIOR MATERIAL
TYPE-XXXX
SEE DETAIL- 01/A2.02
COLOR-TBD
- (P4) EXTERIOR MATERIAL
TYPE-XXXX
SEE DETAIL- 01/A2.02
COLOR-TBD
- (P5) EXTERIOR MATERIAL
TYPE-XXXX
SEE DETAIL- 01/A2.02
COLOR-TBD
- (P6) EXTERIOR MATERIAL
TYPE-XXXX
SEE DETAIL- 01/A2.02
COLOR-TBD
- (P7) EXTERIOR MATERIAL
TYPE-XXXX
SEE DETAIL- 01/A2.02
COLOR-TBD
- EXTERIOR ACCESSORY
- (A) EXTERIOR ASSESORY
TYPE-XXXX
- (A2) EXTERIOR ASSESORY
TYPE-XXXX
- (A3) EXTERIOR FASCIA
SEE DETAIL. XXXX
- (A4) EXTERIOR ASSESORY
TYPE-METAL CHIMNEY
SHROUD

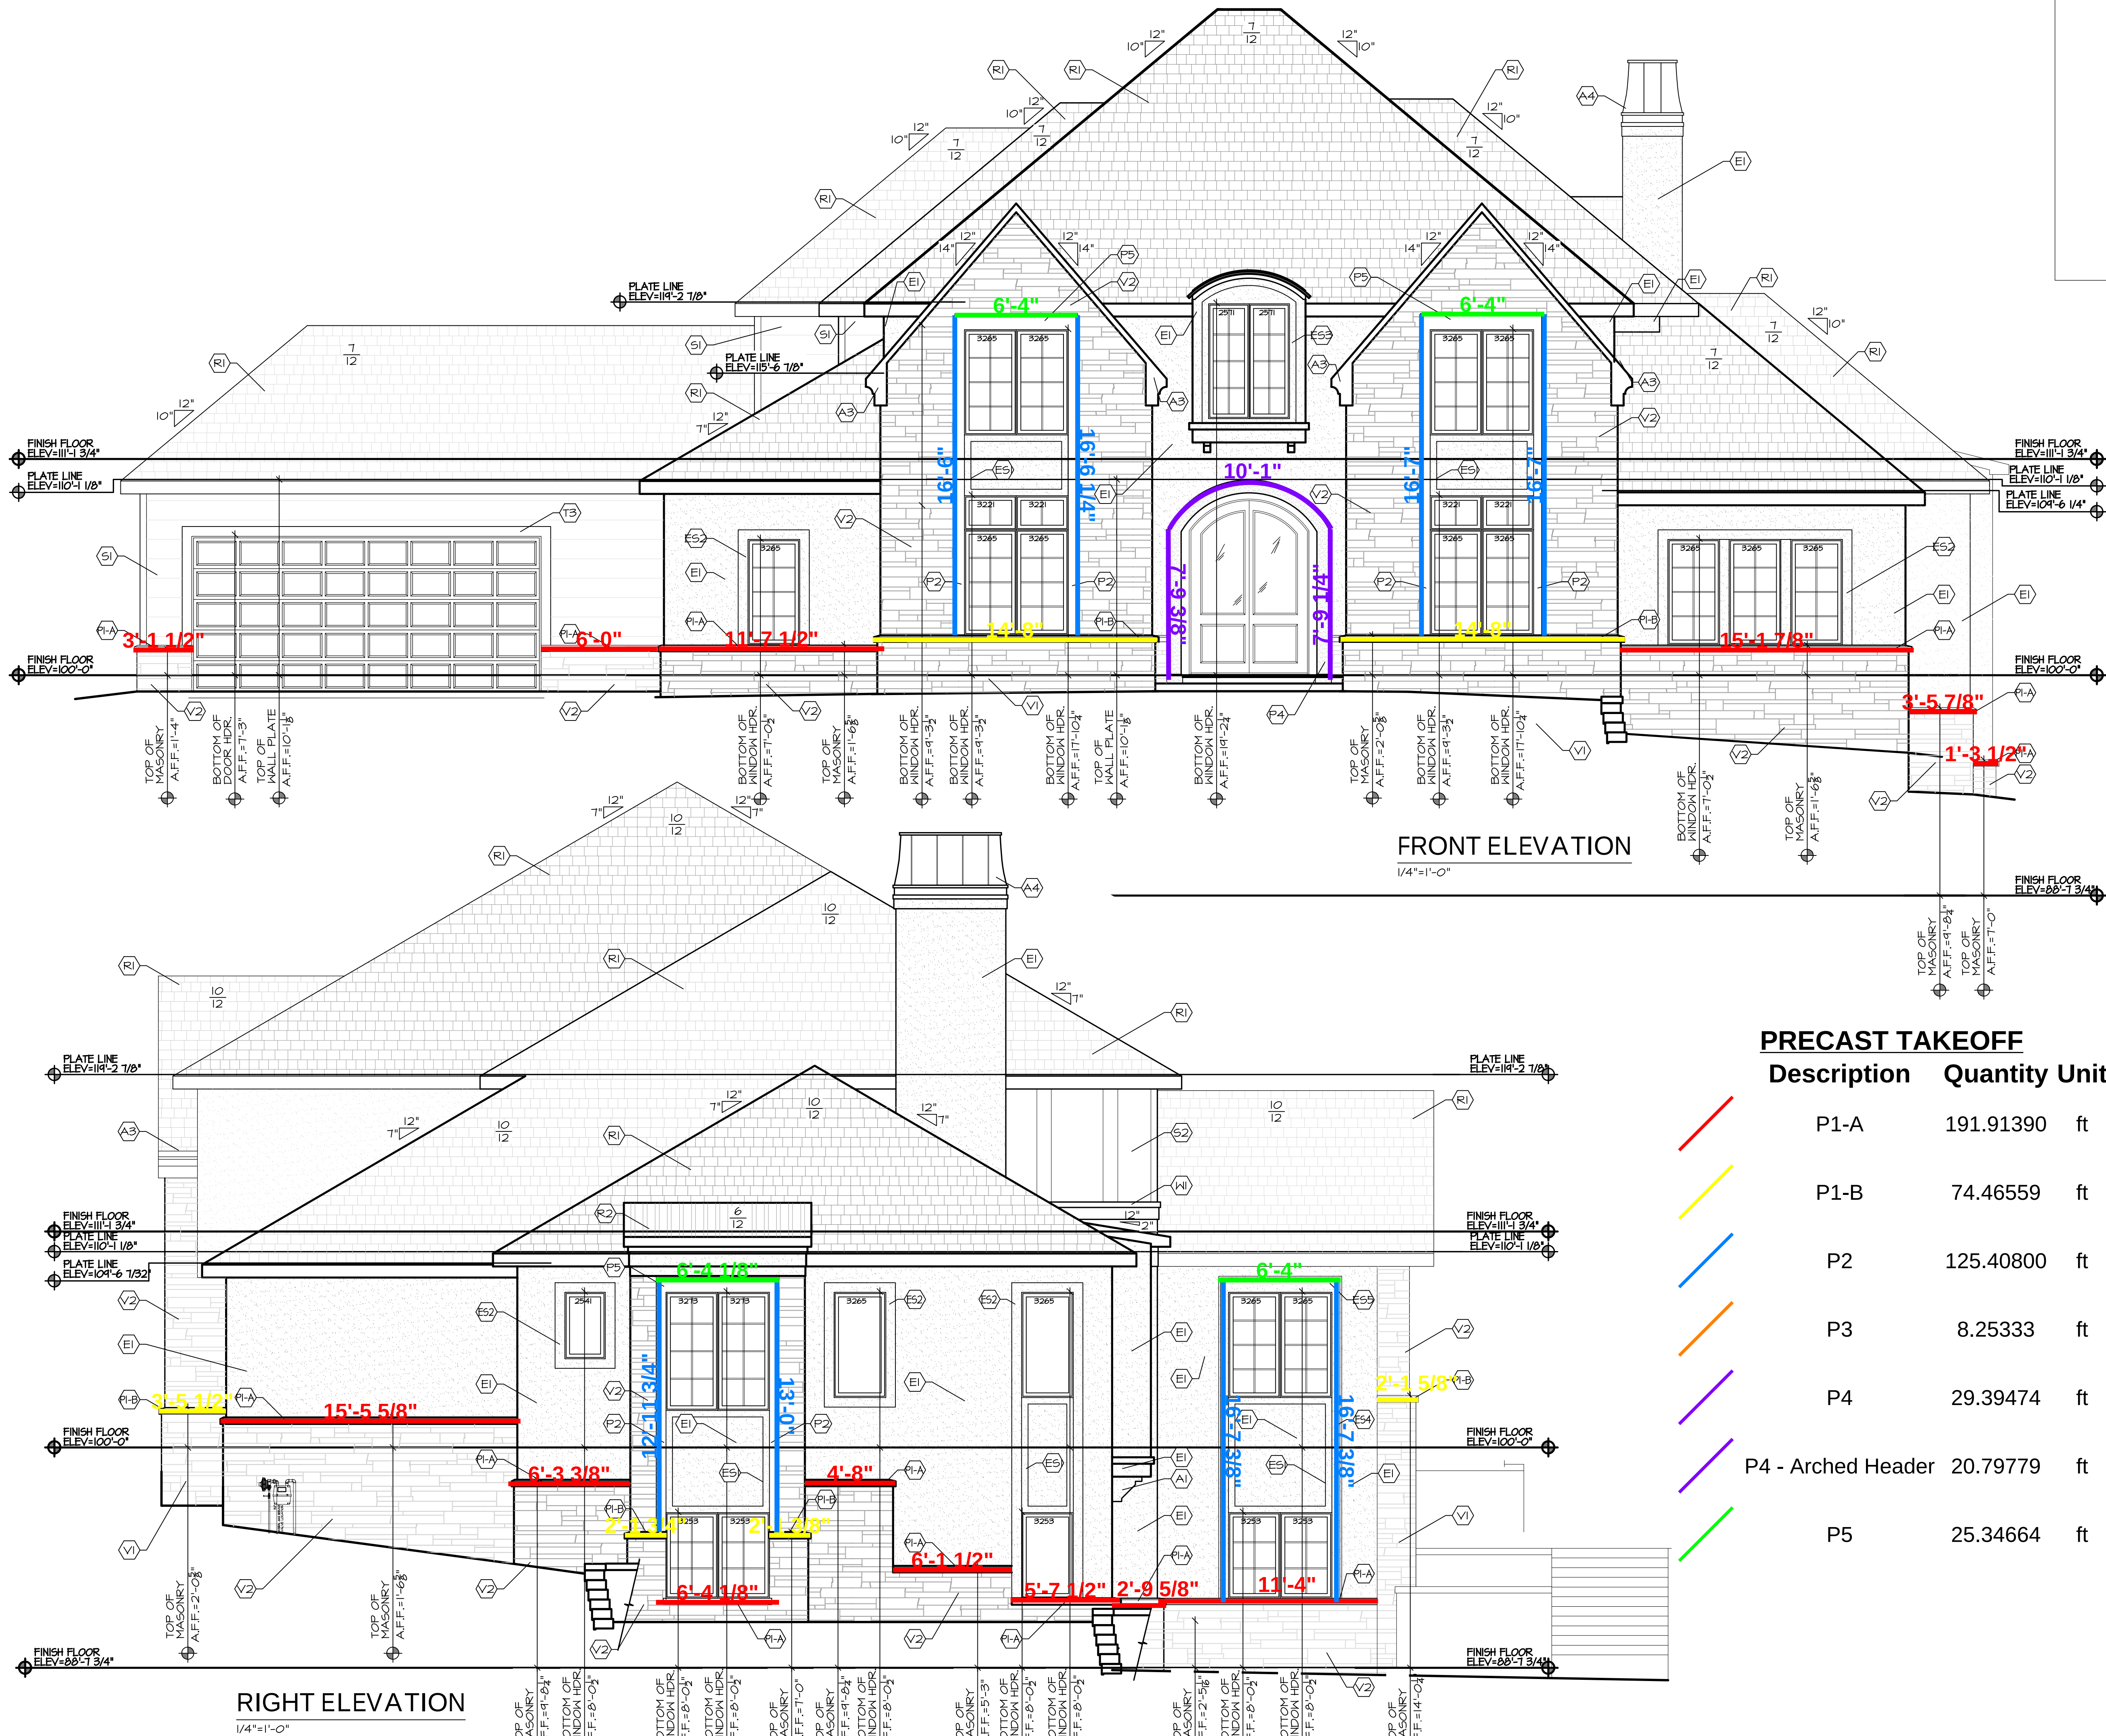

CROCKETT LOT22
RESIDENCE
1702 SOUTH 150 AVE. OMAHA, NEBRASKA 68144

McNEIL
COMPANY
4666 South 132nd Street
Omaha, NE 68137
402-333-1462
mcneilcompany.com

PLAN DATE	
01/11/2026	
REV.	DATE
PERMIT	08/12/26
REV 01	08/26/26

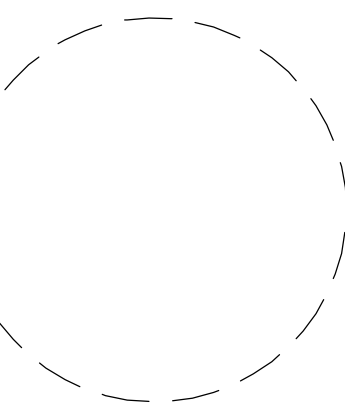

JOB NUMBER	
15-2510	
DESCRIPTION	
FRONT AND RIGHT EXTERIOR ELEVATIONS	
PLAN SHEET	
A2.01	

© COPYRIGHT
MCNEIL COMPANY
THESE PLANS ARE SPECIFICALLY
DESIGNED FOR CONSTRUCTION BY
MCNEIL COMPANY AND ARE
INTENDED FOR NO OTHER PURPOSE.
DUPLICATION OF THESE PLANS IN
PART OR WHOLE WITHOUT WRITTEN
CONSENT FROM MCNEIL COMPANY
IS PROHIBITED.

HOME PAGE: A0.01
PLOT DATE: 8/26/2026
C:\USER\5\ABRUCK\McNEIL COMPANY DROPBOX\ADAM B\McNEIL DESIGN\RESIDENTIAL\15-2510 CROCKETT HEARTWOOD LOT22\A2 EXTERIOR.DWG

EXTERIOR MATERIALS

EXTERIOR SIDING

- (S1) EXTERIOR MATERIAL
TYPE-LP SIDING
xxx
- (S2) EXTERIOR MATERIAL
TYPE-B4B SIDING
xxxx

EXTERIOR VENEER

- (V1) EXTERIOR MATERIAL
TYPE- FULL DEPTH STONE VENEER
COLOR-SOUTHERN PEARL
ALT BID: APACHE HAMPTON
- (V2) EXTERIOR MATERIAL
TYPE-THIN STONE VENEER
SPEC: SAME AS V1
- (V3) EXTERIOR MATERIAL
TYPE-BOARD FORM CONCRETE
FINISH

EXTERIOR TRIM

- (W) EXTERIOR WOOD TRIM
SEE DETAIL- 02/A2.02
- (T1) STUCCO TRIM
NOT USED
- (T2) NOT USED

- (T3) LAP SIDING TRIM 6"
SEE DETAIL XXXX

EXTERIOR E.I.F.S. AND E.I.F.S. TRIM

- (E1) EXTERIOR MATERIAL
TYPE-EIFS FINISH SYSTEM
STUCCO
- (E2) EXTERIOR MATERIAL
TYPE-EIFS FINISH SYSTEM
STUCCO
- (E3) EXTERIOR MATERIAL
TYPE-EIFS FINISH SYSTEM
STUCCO
- (E4) EXTERIOR MATERIAL
TYPE-EIFS FINISH SYSTEM
STUCCO
- (E5) EXTERIOR MATERIAL
TYPE-EIFS FINISH SYSTEM
STUCCO
- (E6) EXTERIOR MATERIAL
TYPE-EIFS FINISH SYSTEM
STUCCO

EXTERIOR ROOFING

- (R1) EXTERIOR MATERIAL
TYPE-ASPHALT SHINGLES ROOFING -
SPEC: CERTAINTED PRESIDENTIAL
SHAKE IR. ALT: MALARKEY
COLOR-TBD


- (R2) EXTERIOR MATERIAL
TYPE-STANDING SEAM METAL
XXXX

EXTERIOR PRECAST SHAPES

- (P1-A) EXTERIOR MATERIAL
TYPE-THIN STONE TOP
SEE DETAIL- 01/A2.02
COLOR-TBD
- (P1-B) EXTERIOR MATERIAL
TYPE-FULL DEPTH STONE TOP
SEE DETAIL- 01/A2.02
COLOR-TBD
- (P2) PRECAST SURROUND TRIM
SEE DETAIL- 01/A2.02
- (P3) EXTERIOR MATERIAL
TYPE-XXXX
SEE DETAIL- 01/A2.02
COLOR-TBD
- (P4) EXTERIOR MATERIAL
TYPE-XXXX
SEE DETAIL- 01/A2.02
COLOR-TBD
- (P5) EXTERIOR MATERIAL
TYPE-XXXX
SEE DETAIL- 01/A2.02
COLOR-TBD
- (P6) EXTERIOR MATERIAL
TYPE-XXXX
SEE DETAIL- 01/A2.02
COLOR-TBD
- (P7) EXTERIOR MATERIAL
TYPE-XXXX
SEE DETAIL- 01/A2.02
COLOR-TBD

EXTERIOR ACCESSORY

- (A1) EXTERIOR ASSESORY
TYPE-XXXX
- (A2) EXTERIOR ASSESORY
TYPE-XXXX
- (A3) EXTERIOR FASCIA
SEE DETAIL XXXX
- (A4) EXTERIOR ASSESORY
TYPE-METAL CHIMNEY
SHROUD

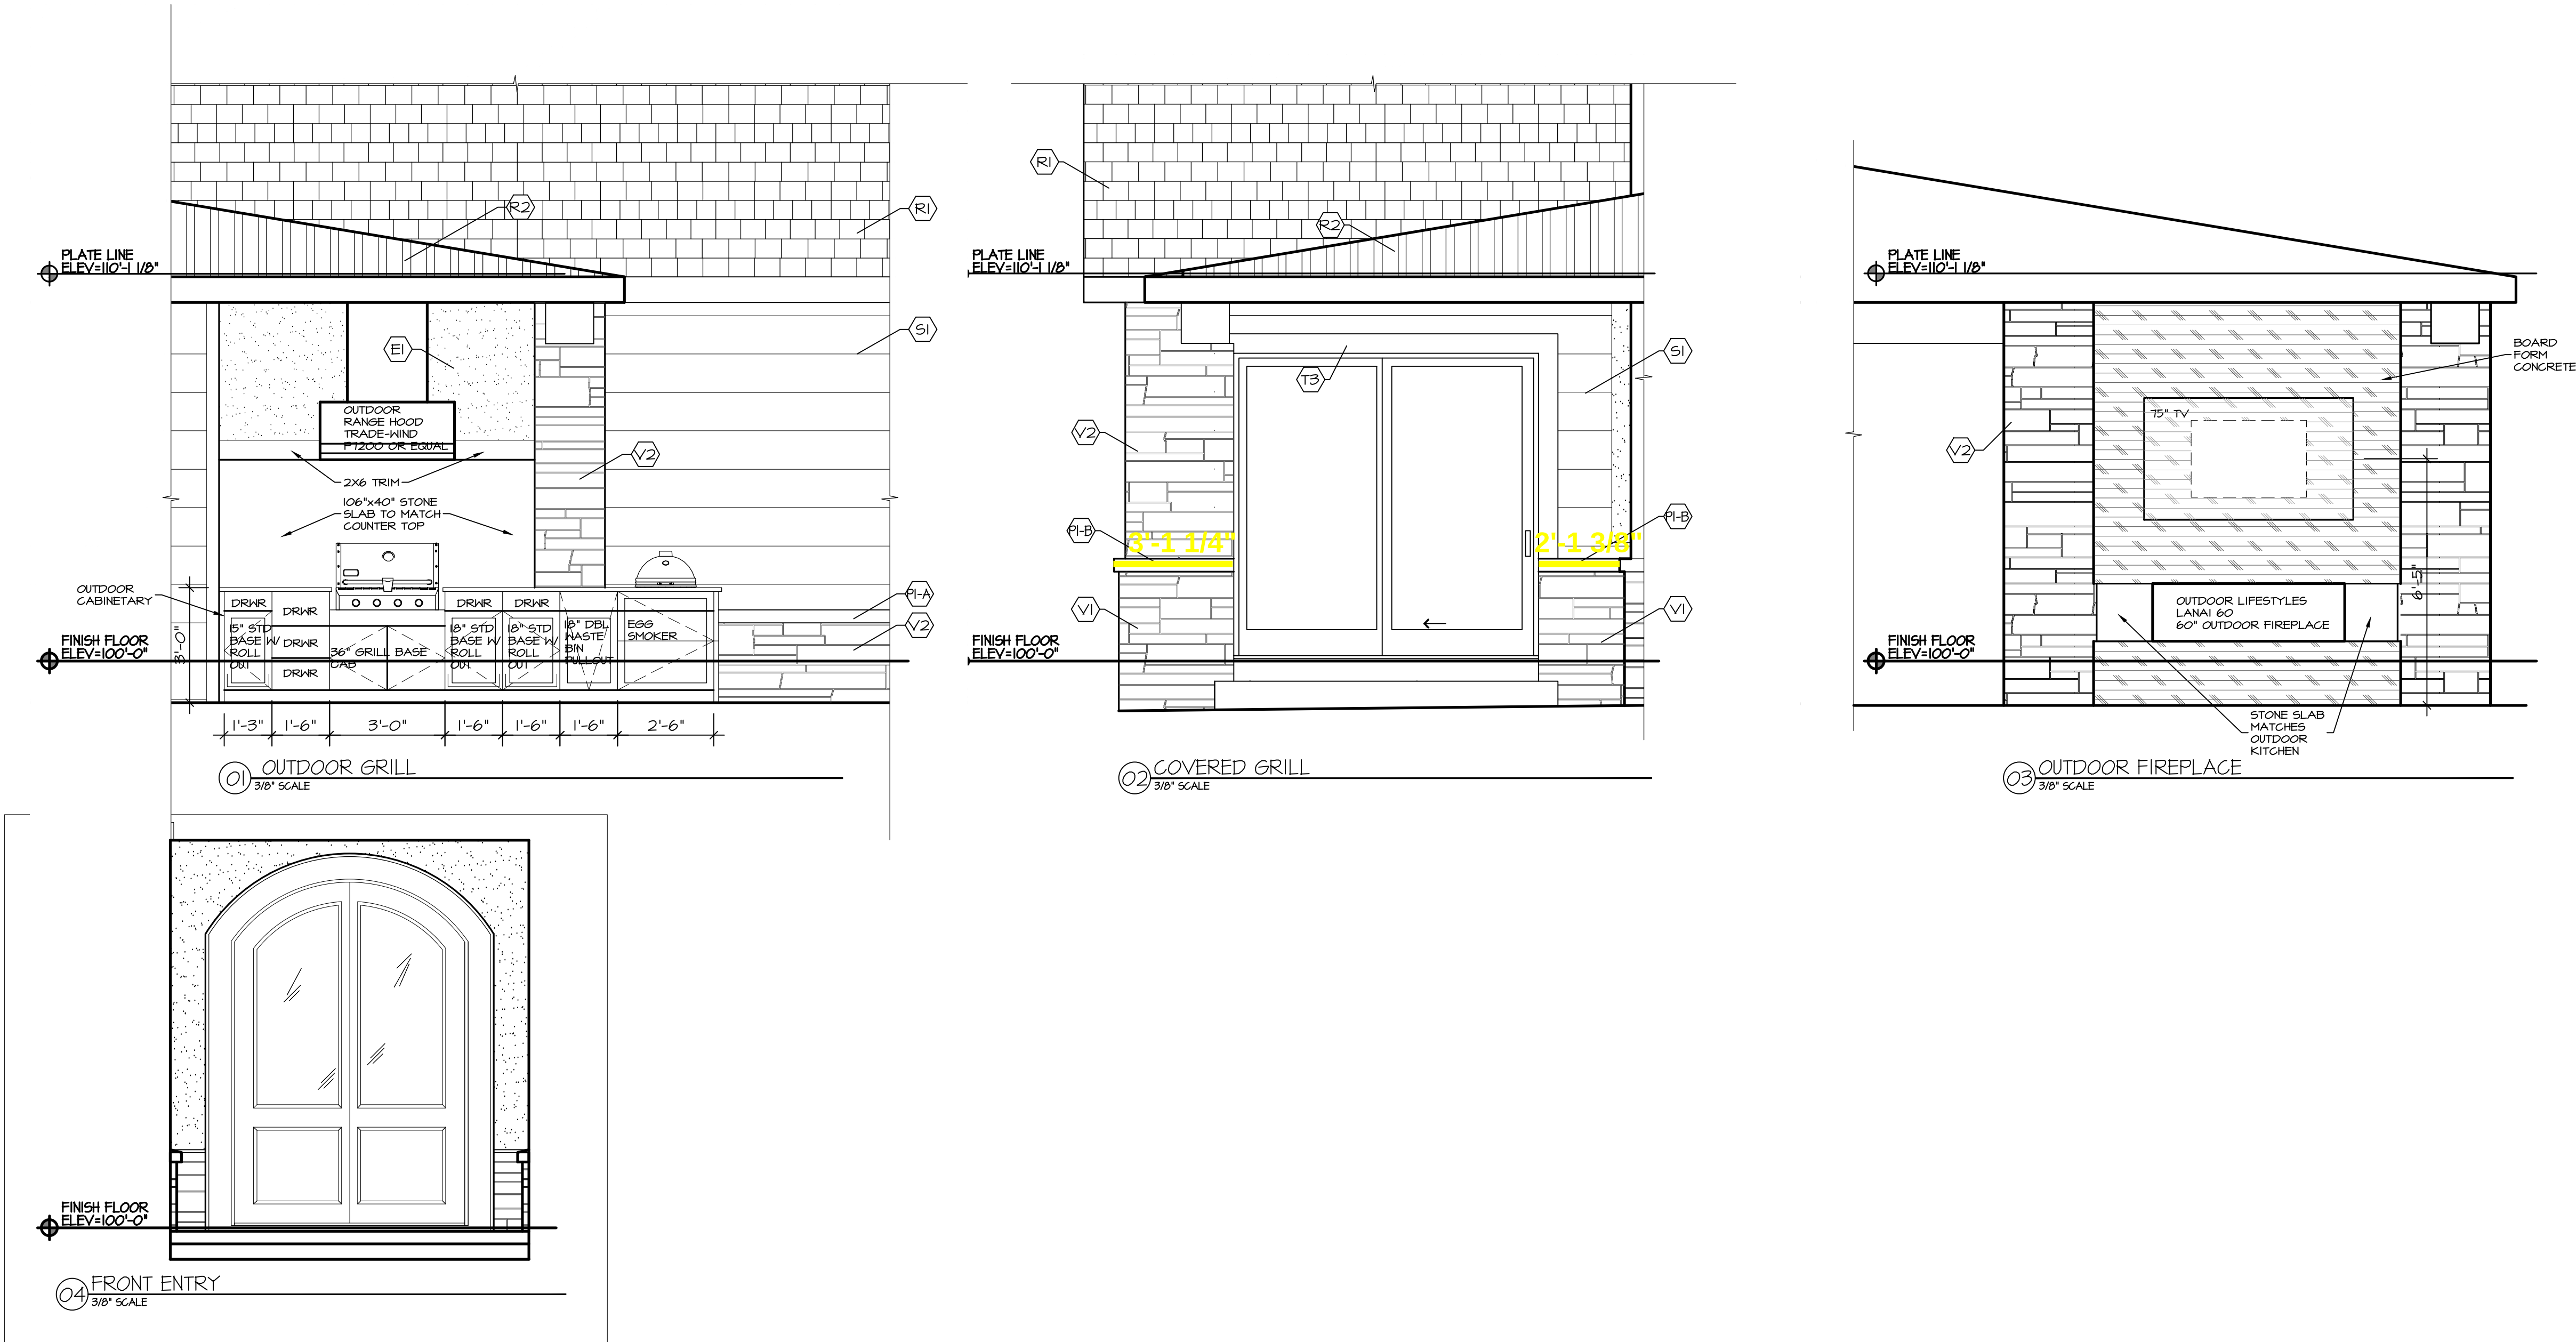

CROCKETT LOT22
RESIDENCE

1702 SOUTH 150 AVE. OMAHA, NEBRASKA 68144


McNEIL
COMPANY
4666 South 132nd Street
Omaha, NE 68137
402-333-1462
mcneilcompany.com

PLAN DATE	
01/11/2026	
REV.	DATE
PERMIT	08/12/26
REV 01	08/26/26

JOB NUMBER
15-2510
DESCRIPTION
OBSCURE
EXTERIOR
ELEVATIONS
PLAN SHEET

A2.03

© COPYRIGHT
MCNEIL COMPANY
THESE PLANS ARE SPECIFICALLY
DESIGNED FOR CONSTRUCTION BY
MCNEIL COMPANY AND ARE
INTENDED FOR NO OTHER PURPOSE.
DUPLICATION OF THESE PLANS IN
PART OR WHOLE WITHOUT WRITTEN
CONSENT FROM MCNEIL COMPANY
IS PROHIBITED.

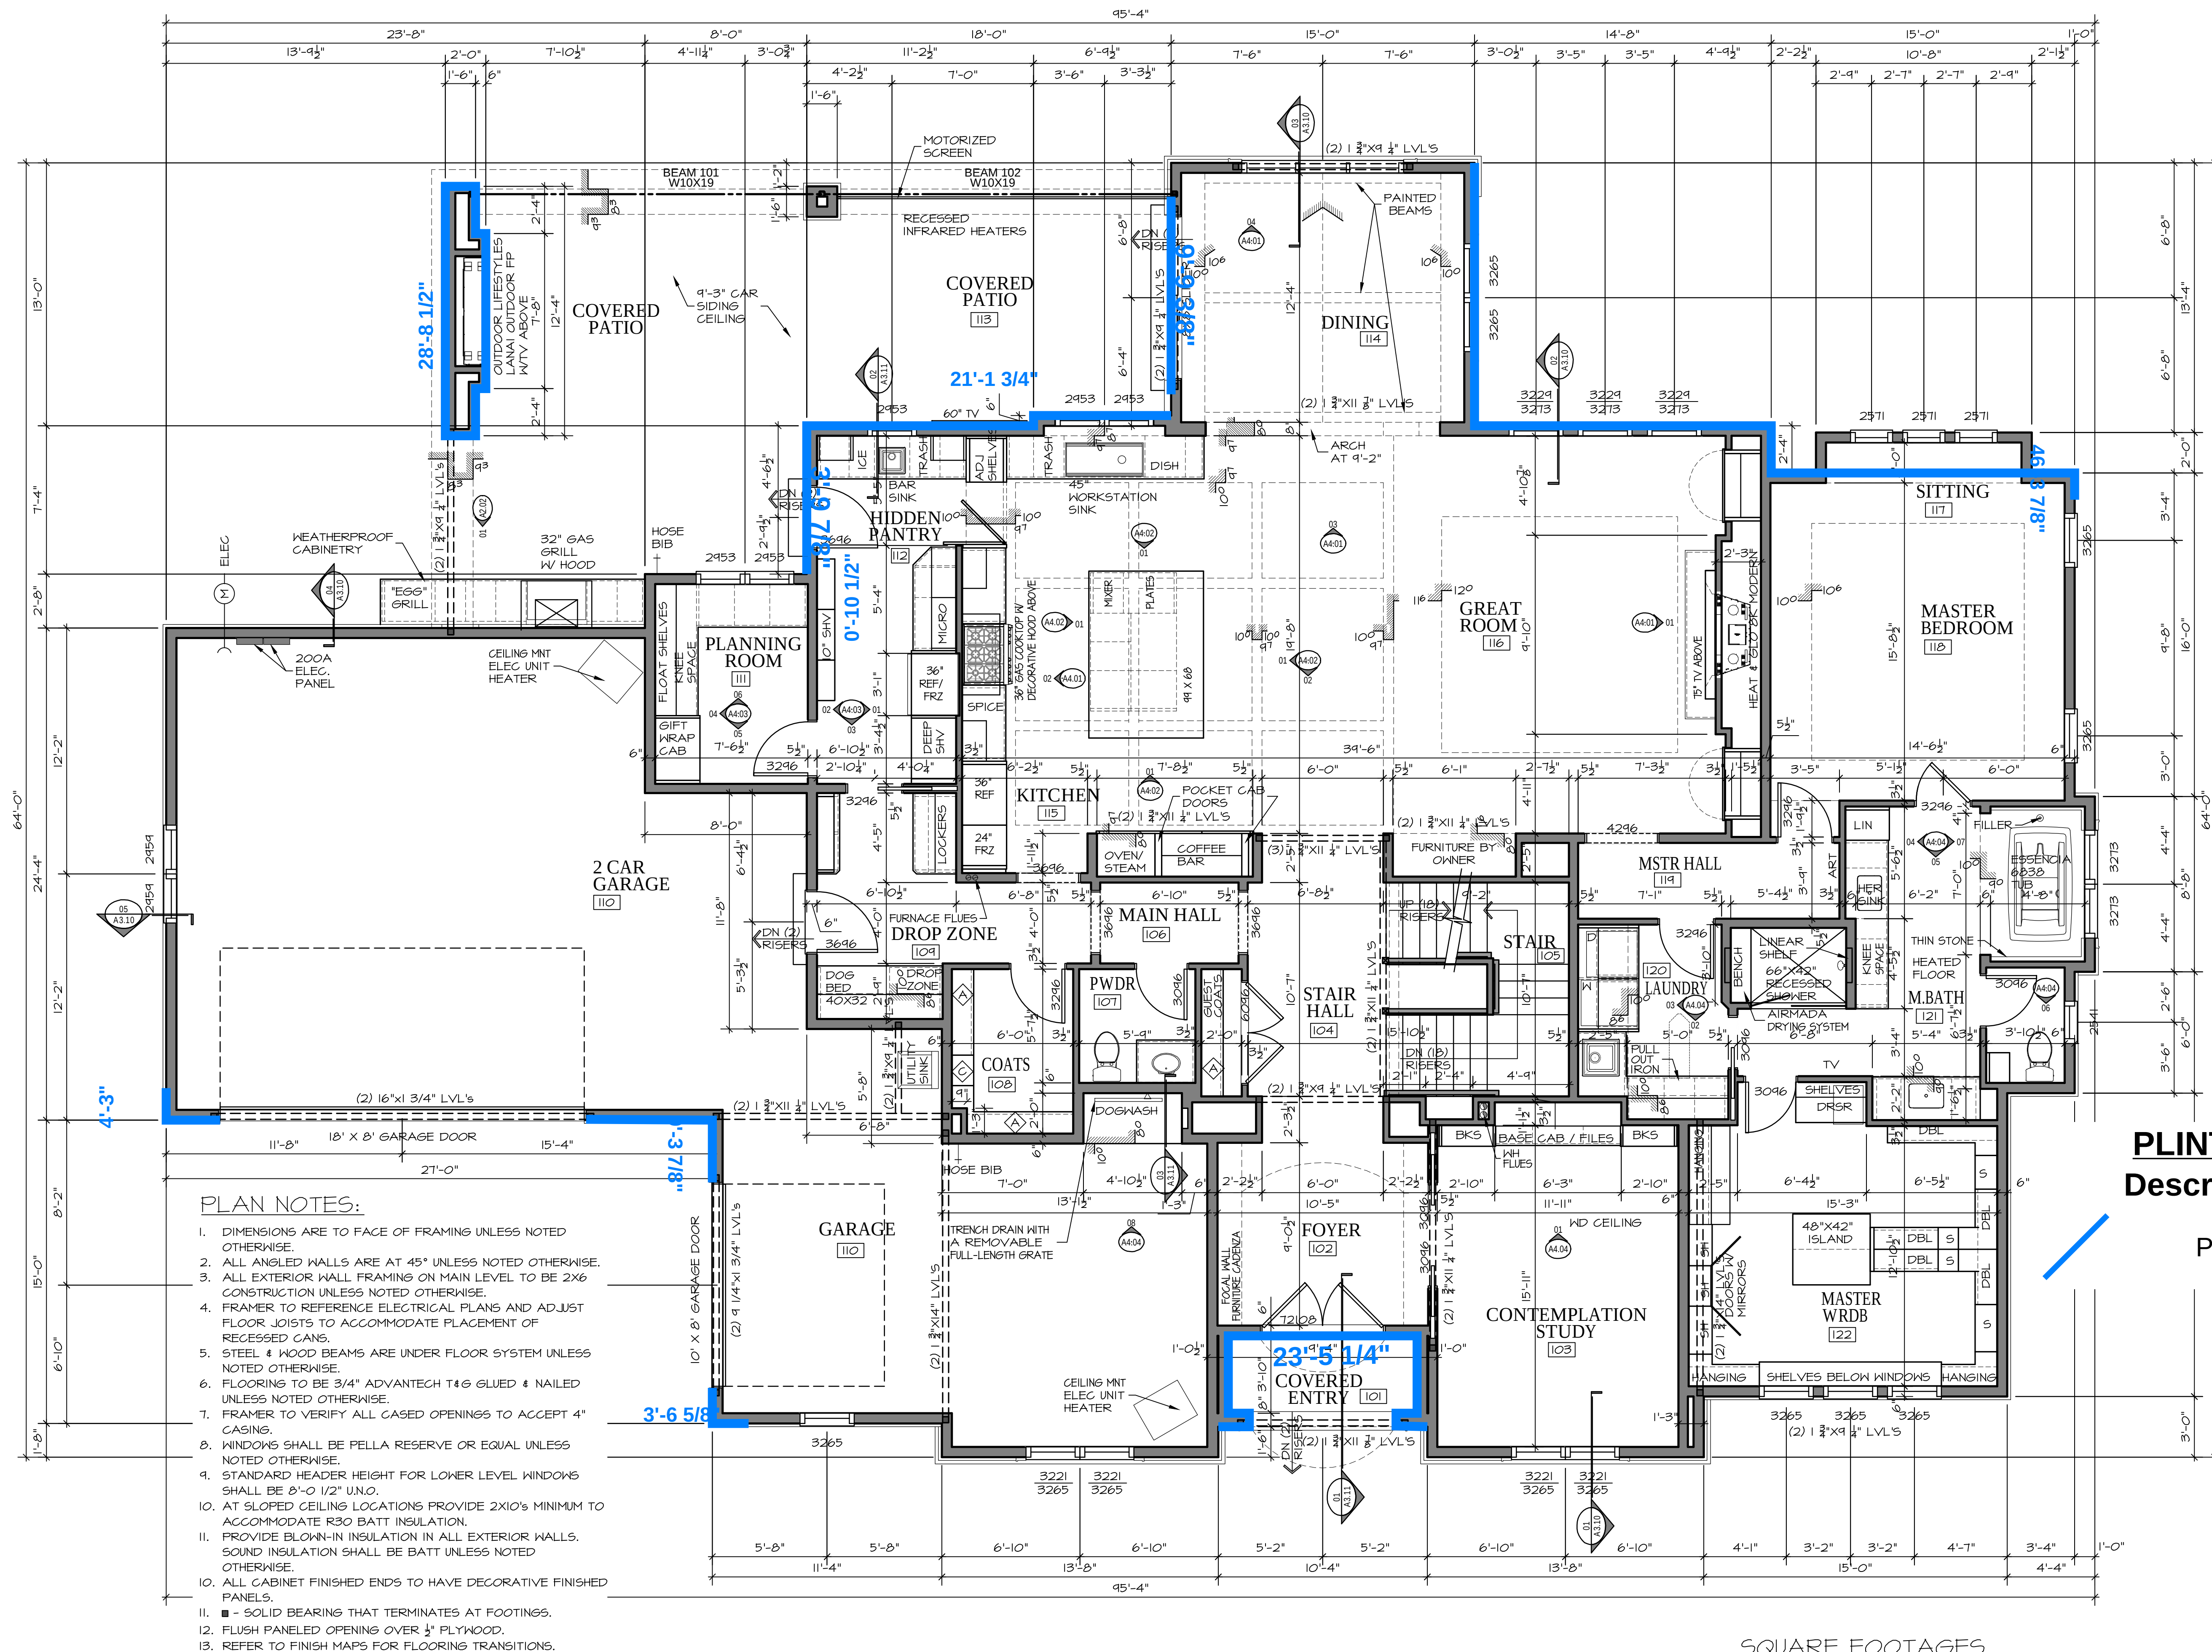

SQUARE FOOTAGES

LOWER LEVEL	5Q FT
MAIN LEVEL	2093
UPPER LEVEL	1663
TOTAL	6716
GARAGE	1121


MAIN LEVEL

1/4" = 1'-0"

CROCKETT LOT22
RESIDENCE
1702 SOUTH 150 AVE. OMAHA, NEBRASKA 68144

McNEIL
COMPANY
4666 South 132nd Street
Omaha, NE 68137
402-333-1462
mcneilcompany.com

PLAN DATE	07/17/2026
REV.	DATE
PERMIT	08/12/26
REV 01	08/26/26

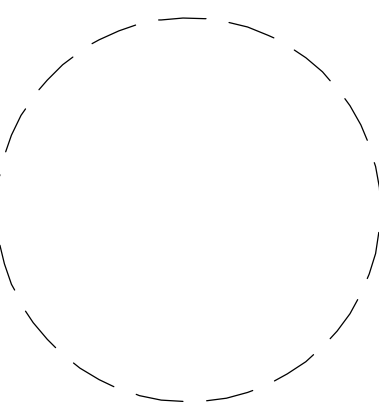

JOB NUMBER	15-2510
DESCRIPTION	MAIN LEVEL FLOOR PLAN
PLAN SHEET	A1.03

© COPYRIGHT
MCNEIL COMPANY
THESE PLANS ARE SPECIFICALLY
DESIGNED FOR CONSTRUCTION BY
MCNEIL COMPANY AND ARE
INTENDED FOR NO OTHER PURPOSE.
DUPLICATION OF THESE PLANS IN
PART OR WHOLE WITHOUT WRITTEN
CONSENT FROM MCNEIL COMPANY
IS PROHIBITED.