




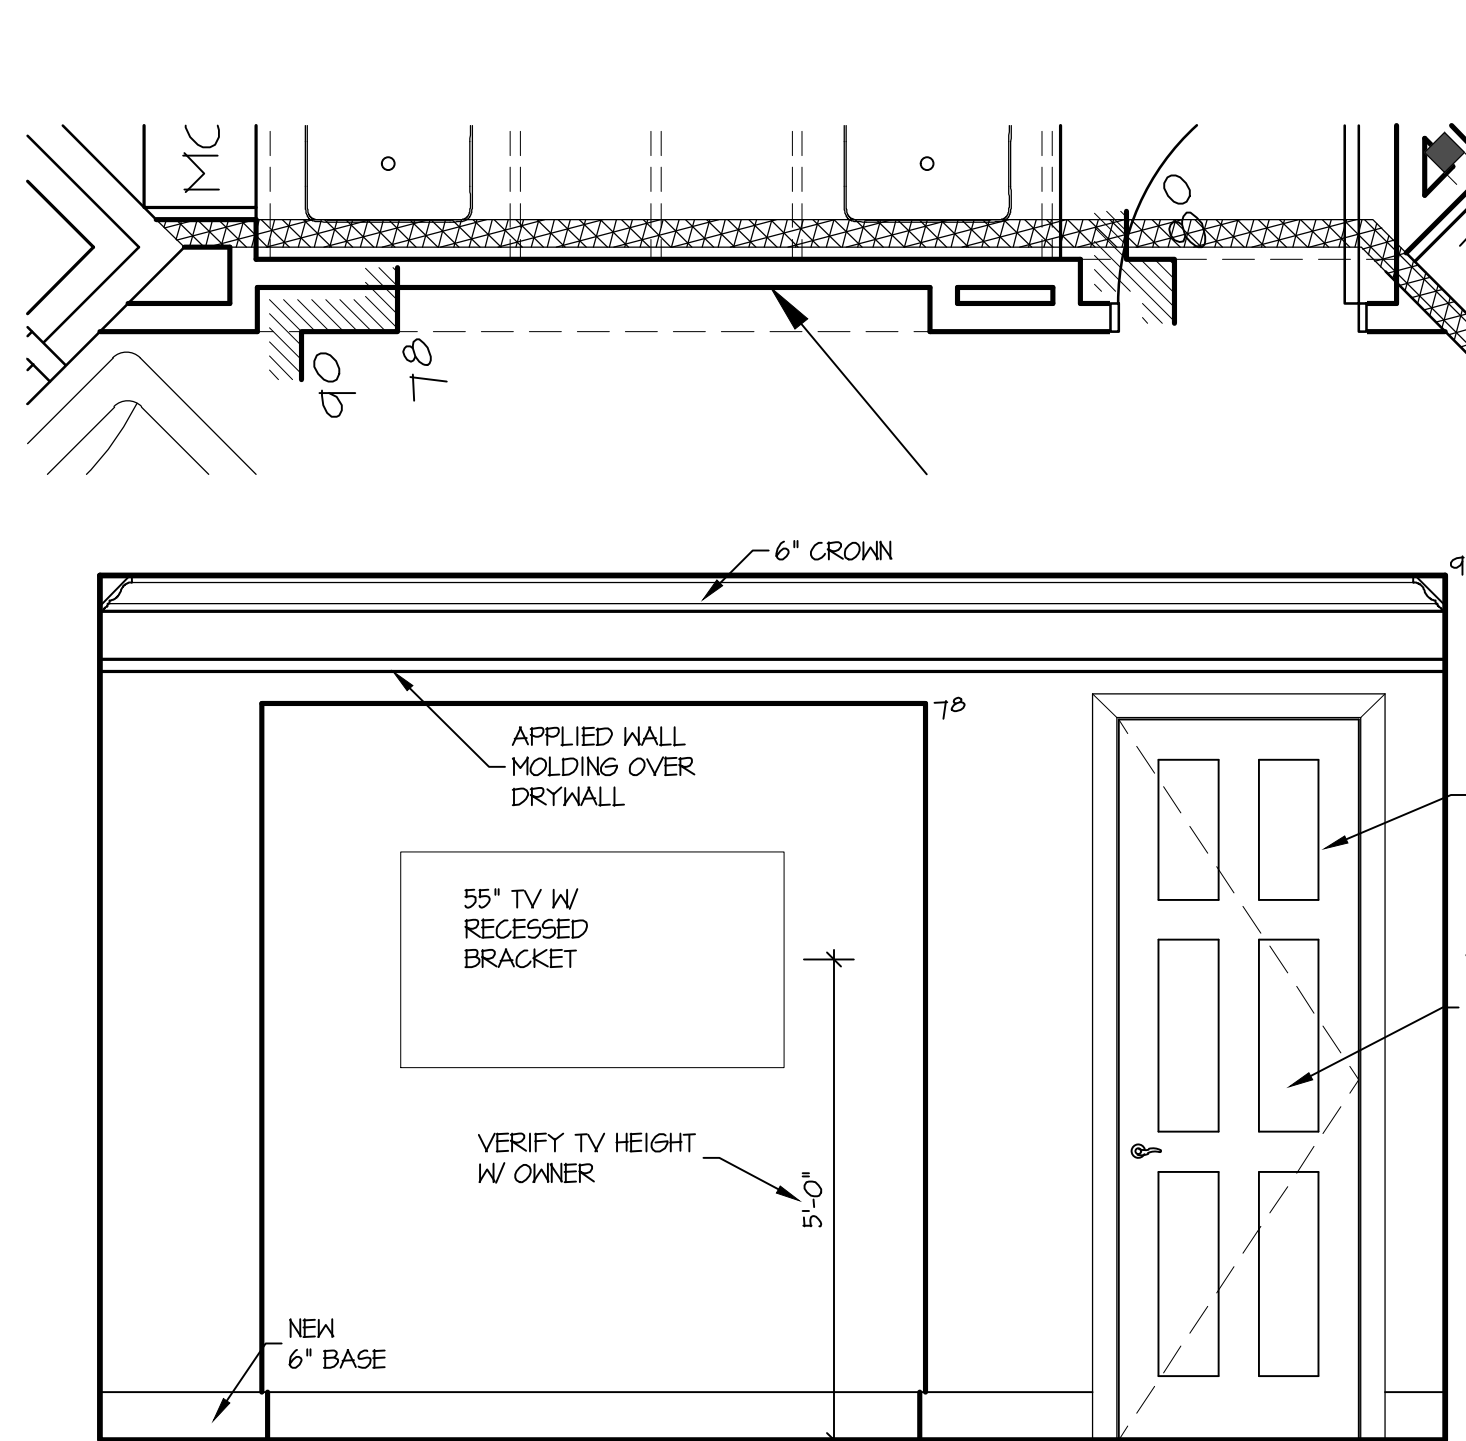


01 PRIMARY BEDROOM
1/2" SCALE

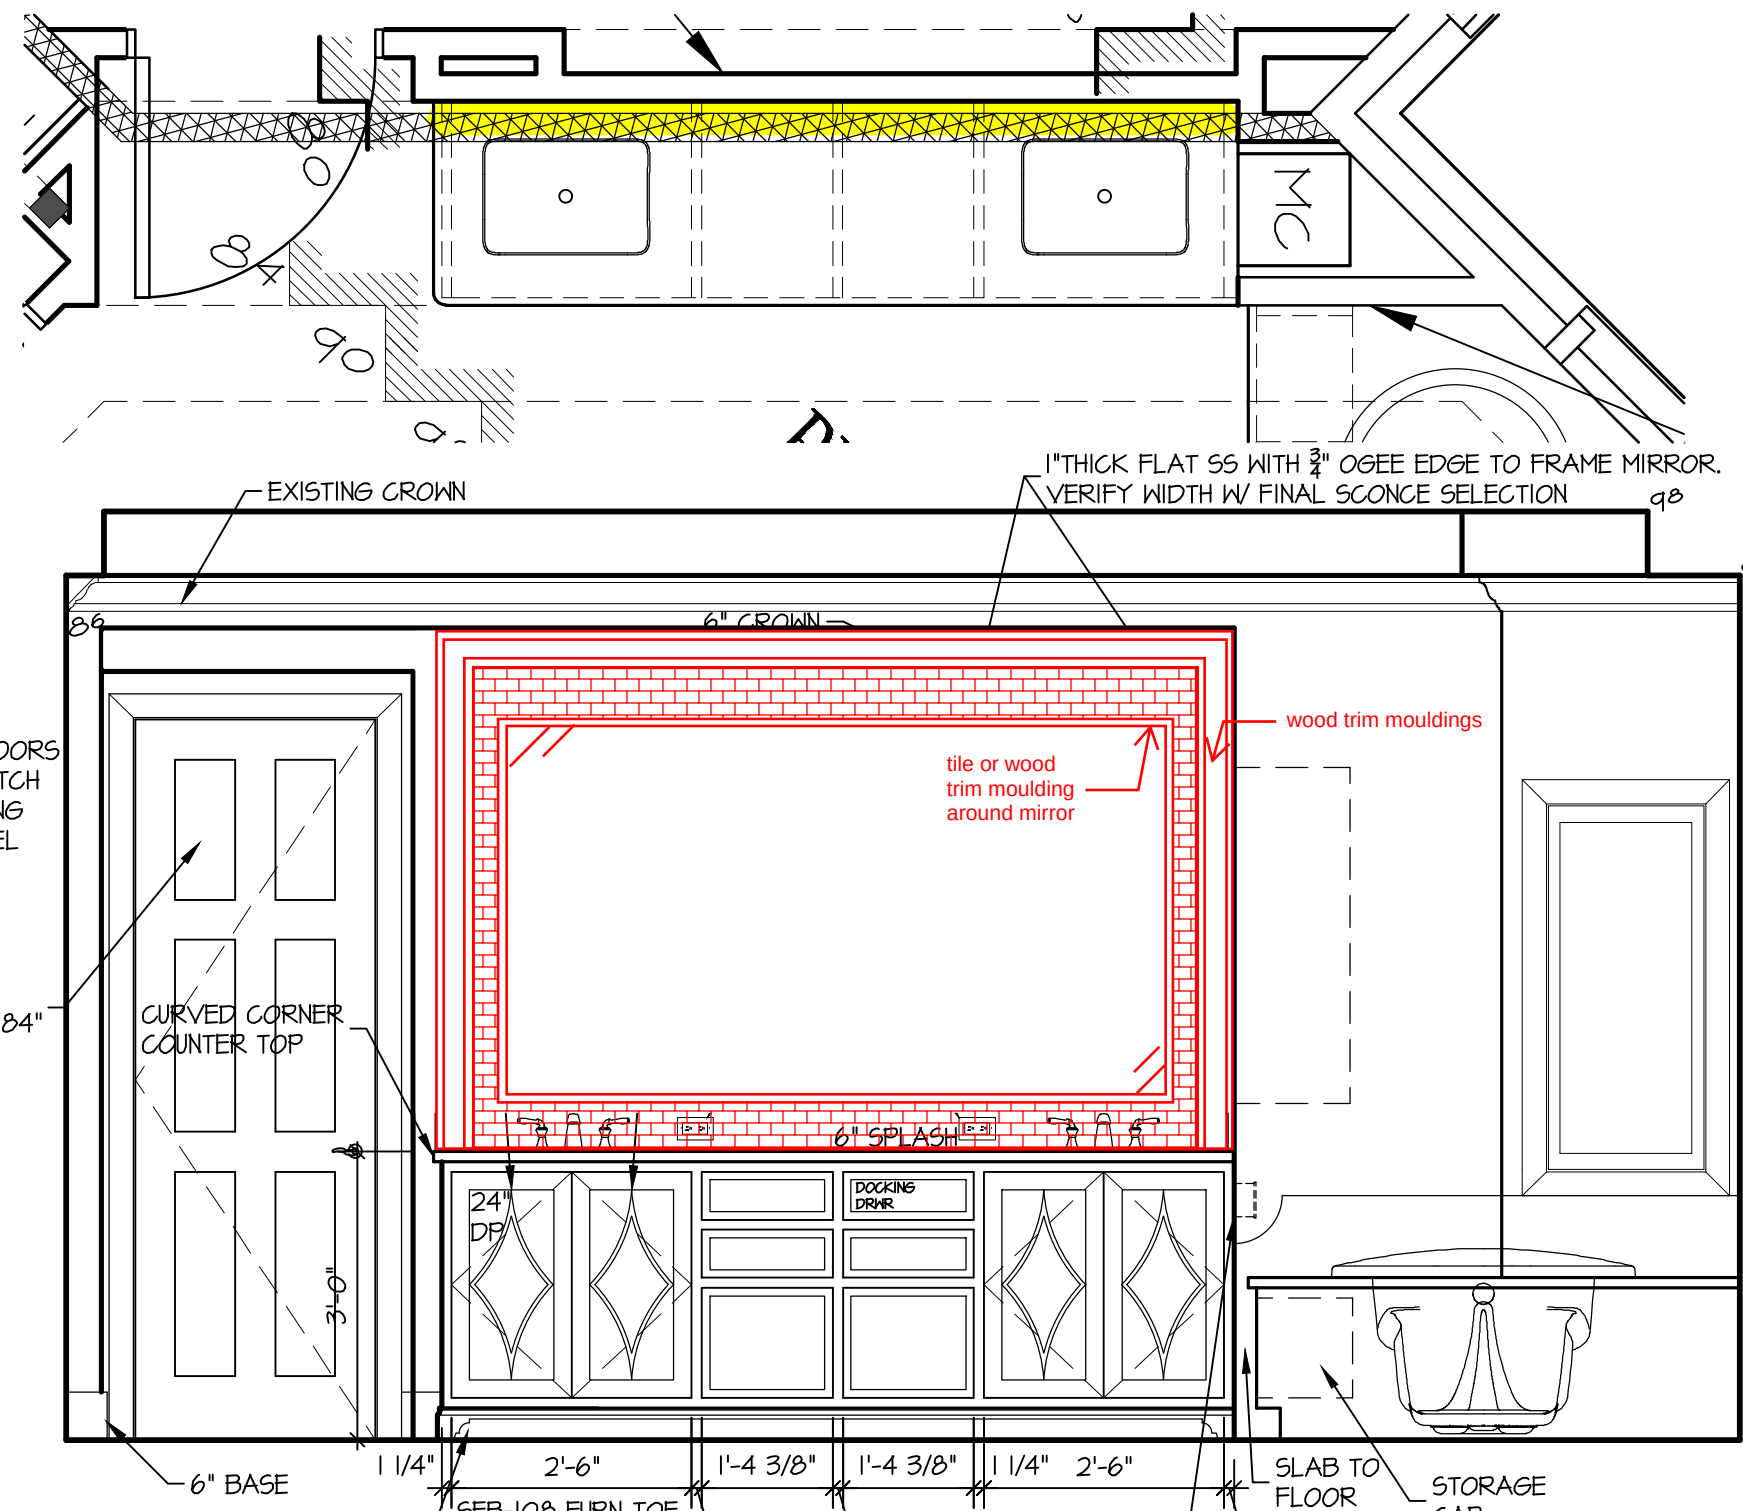


02 PRIMARY BATH
1/2" SCALE

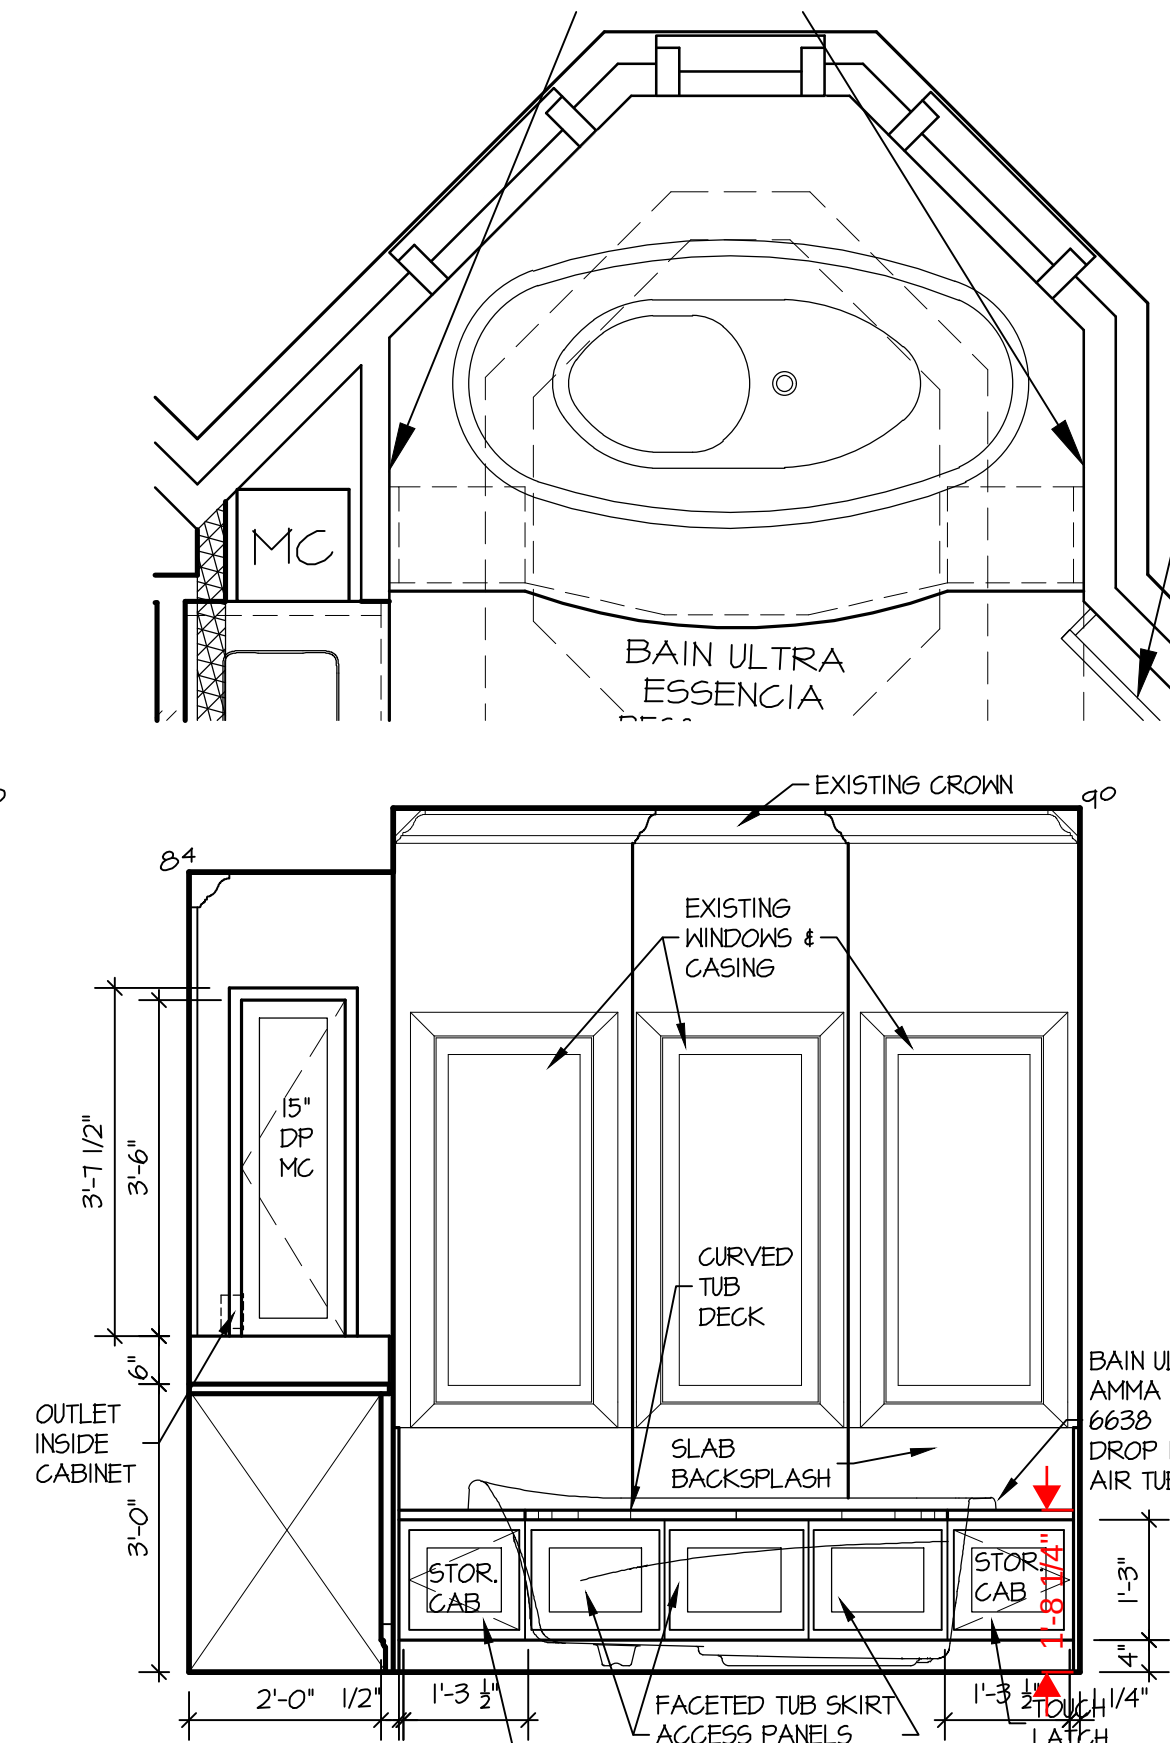


03 PRIMARY BATH
1/2" SCALE

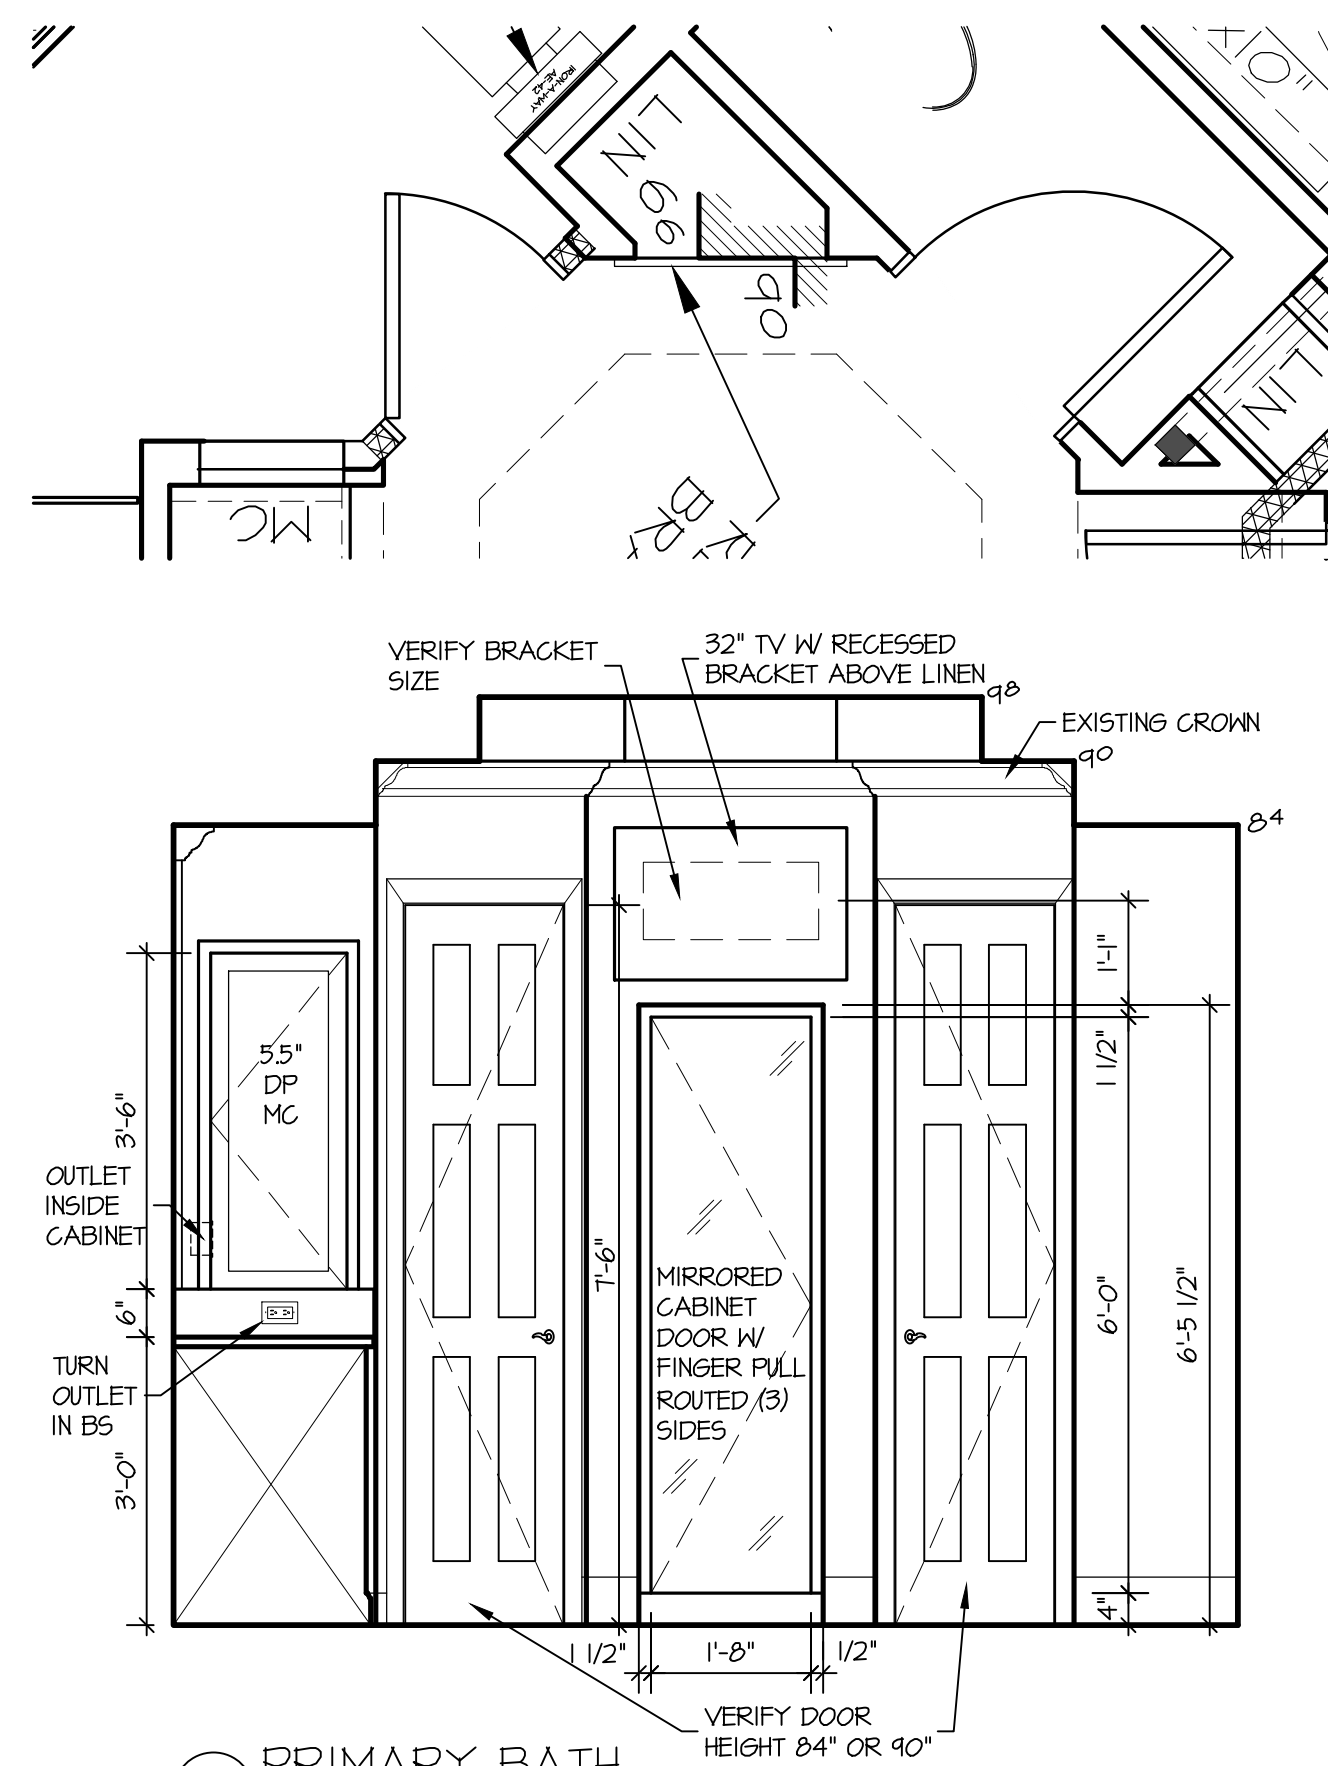


04 PRIMARY BATH
1/2" SCALE

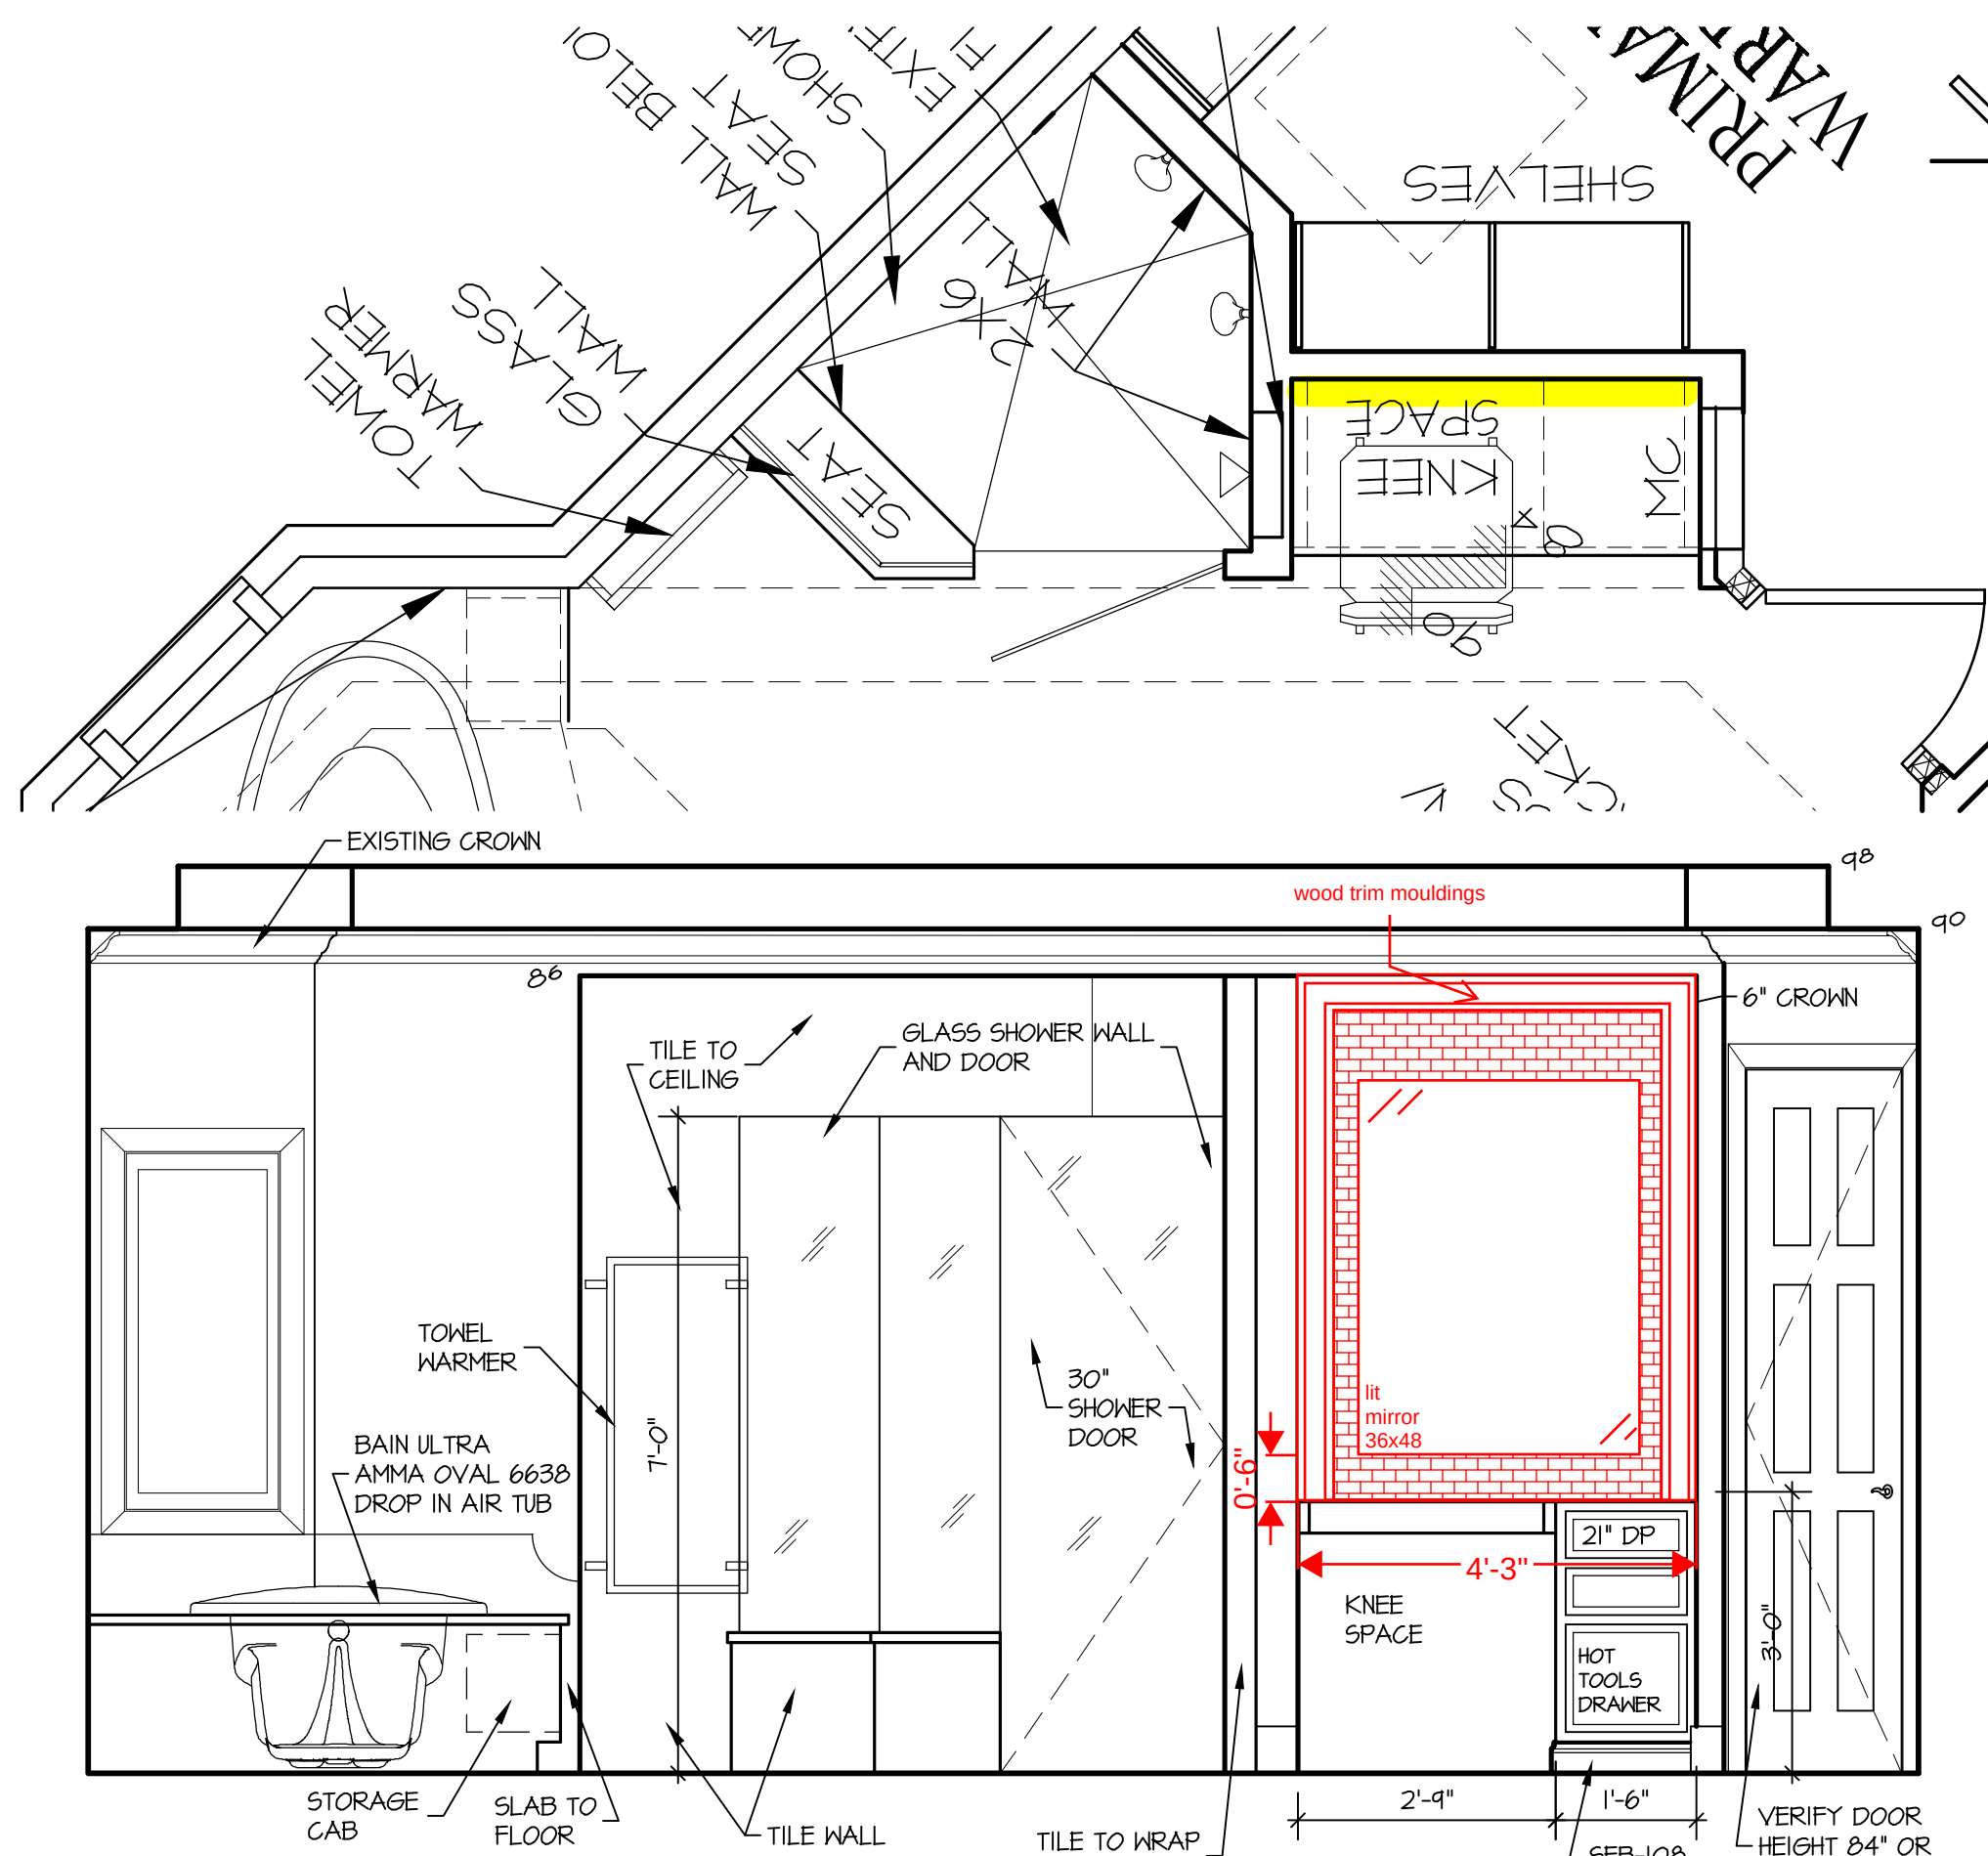


05 PRIMARY BATH
1/2" SCALE

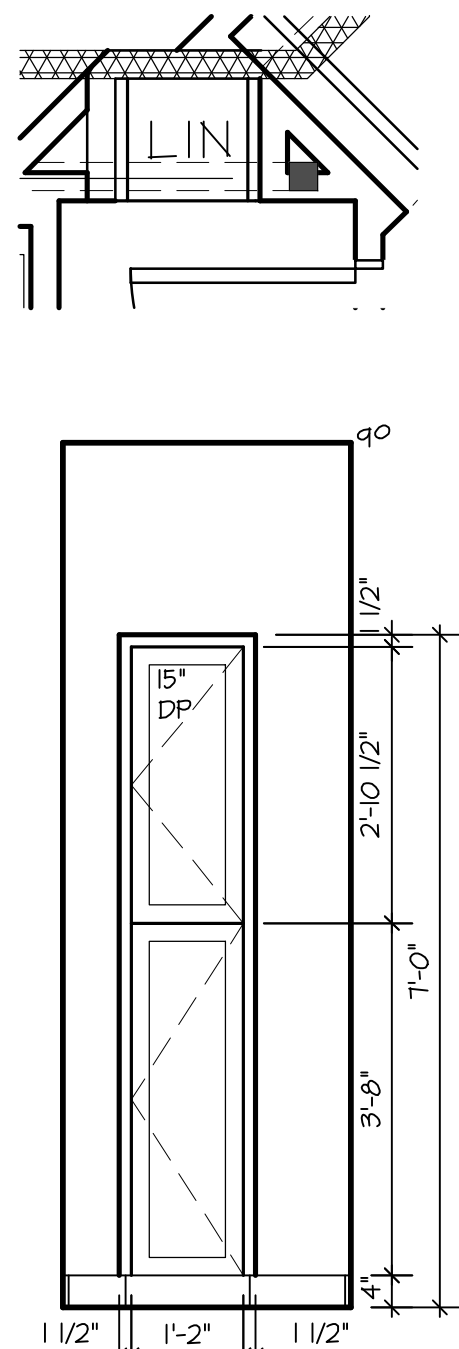


06 PRIMARY BATH
1/2" SCALE

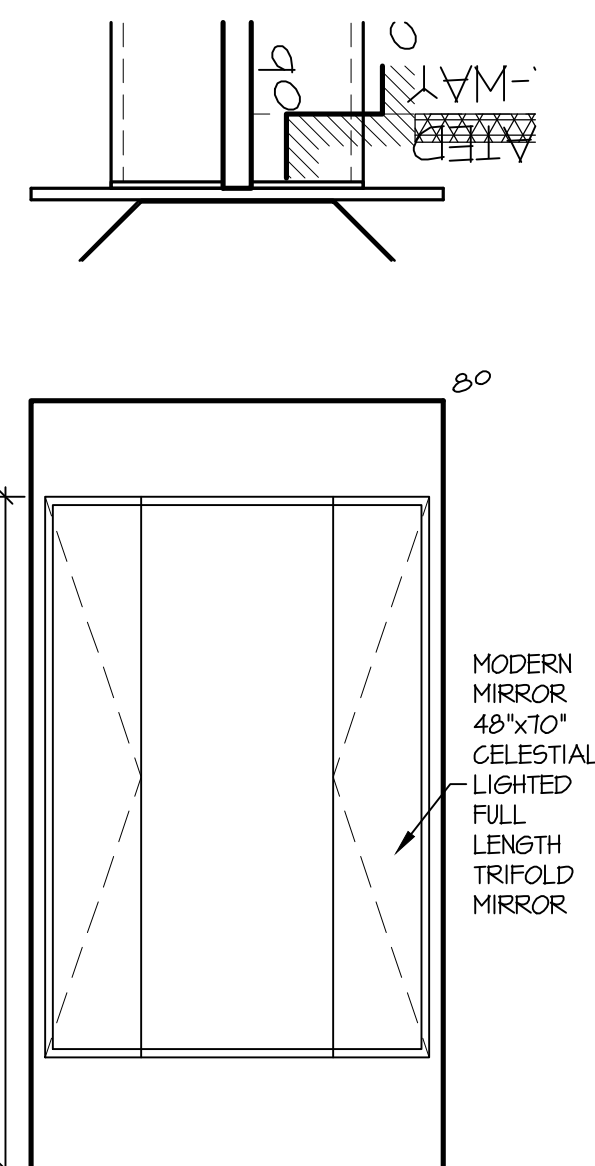

07 PRIMARY WRDB
1/2" SCALE

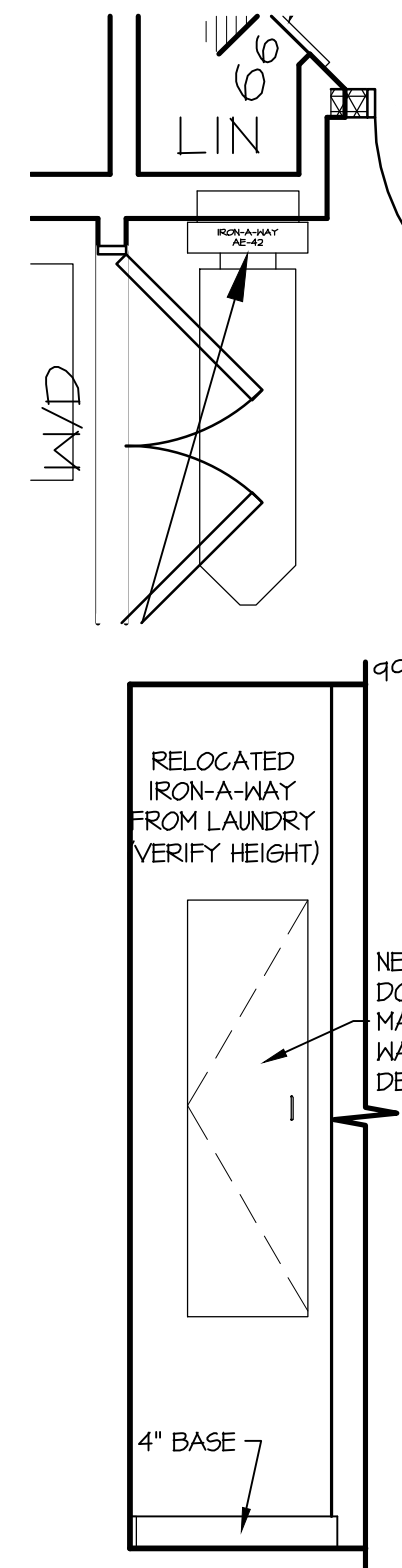


08 PRIMARY WRDB
1/2" SCALE

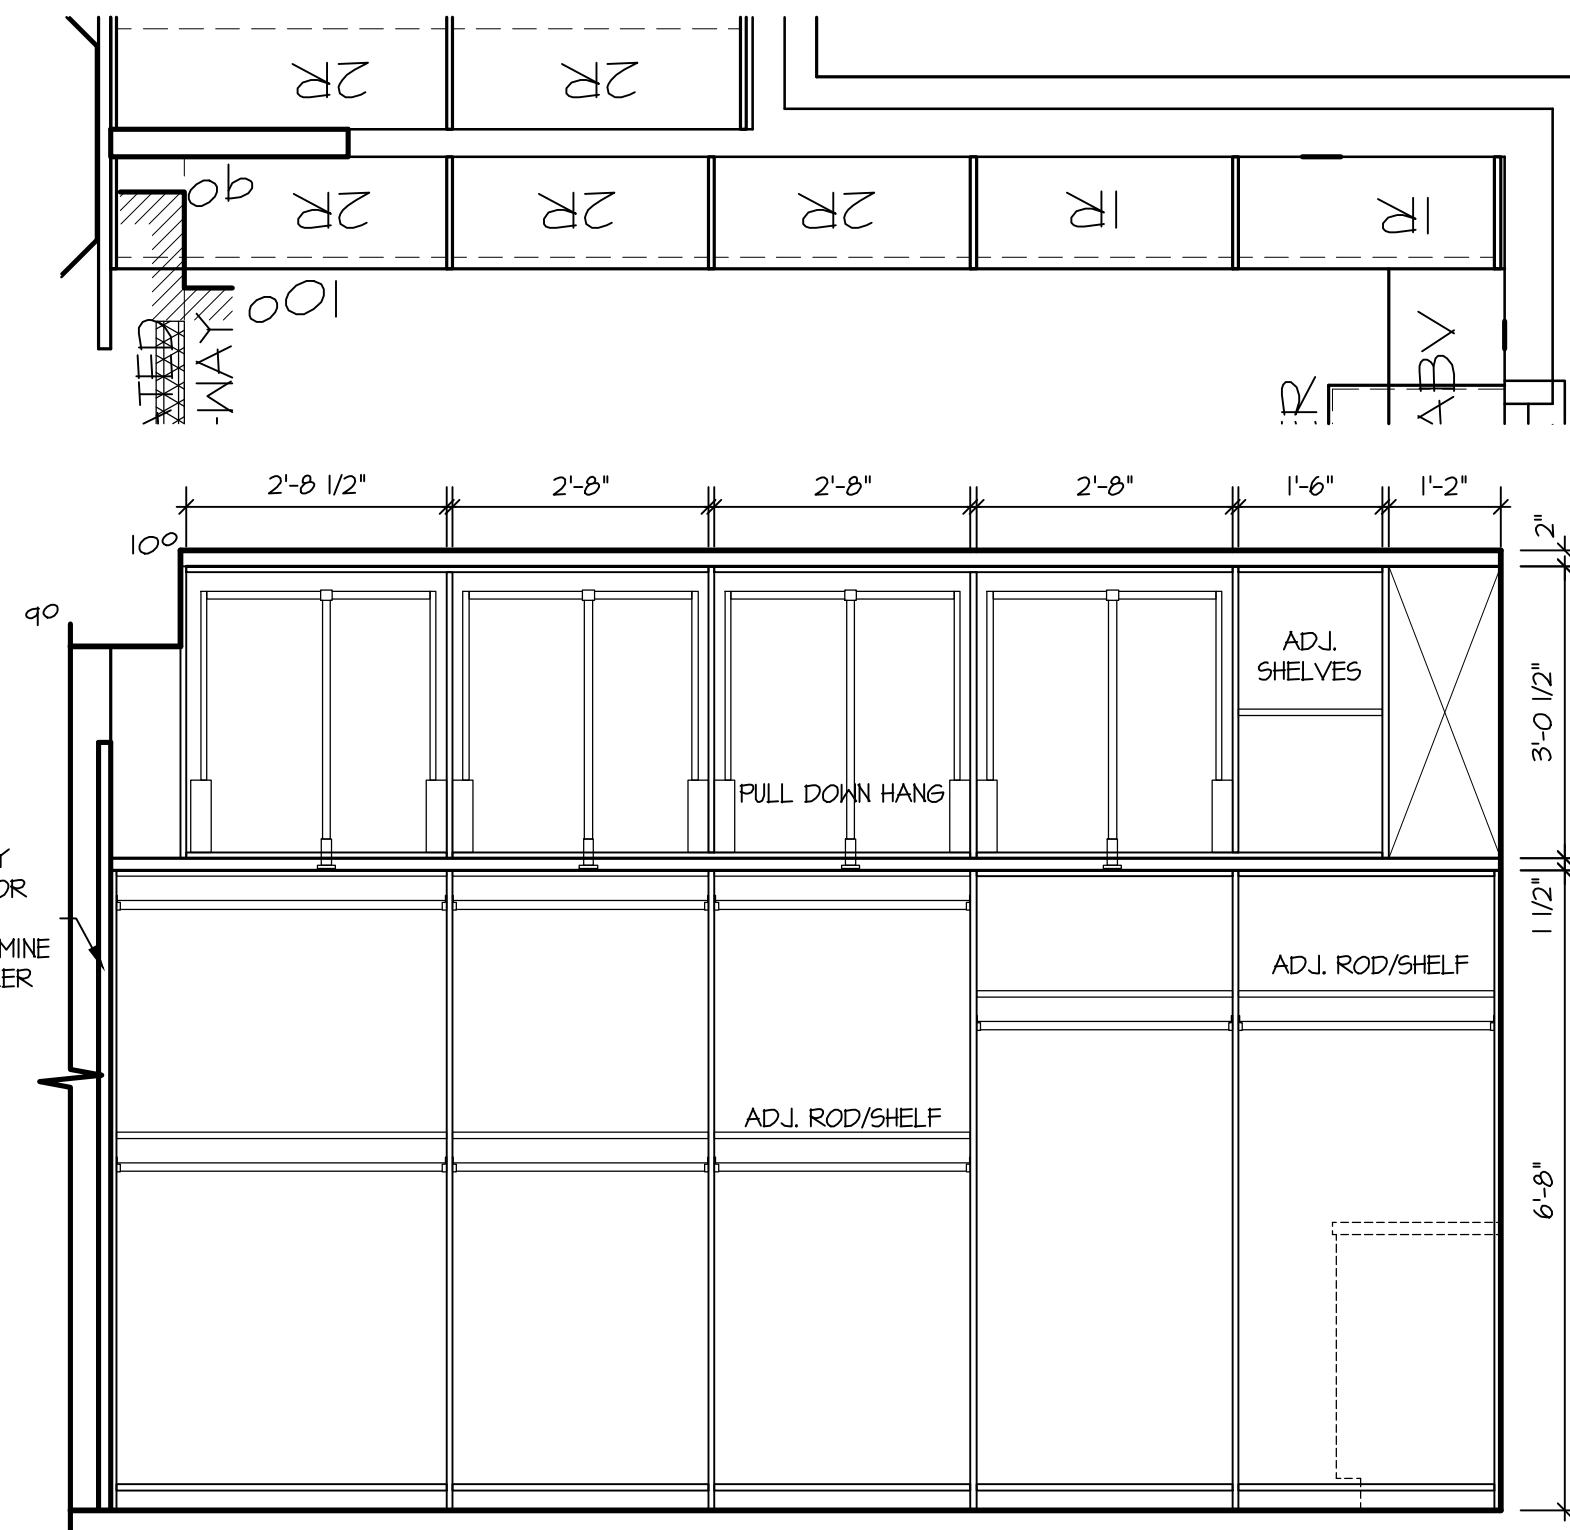

09 PRIMARY WARDROBE
1/2" SCALE

PLAN DATE	
01/16/2026	
REV.	DATE
REV01	01/14/26
REV02	02/11/26
REV03	03/05/26
REV04	03/16/26

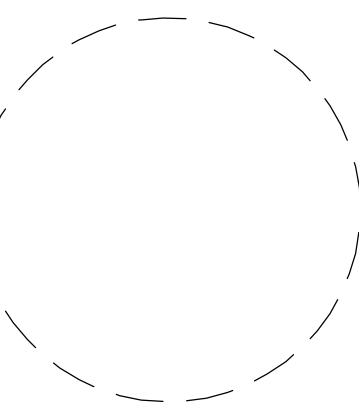

JOB NUMBER	
252513	
DESCRIPTION	
INTERIOR ELEVATIONS	
PLAN SHEET	
A4.05	