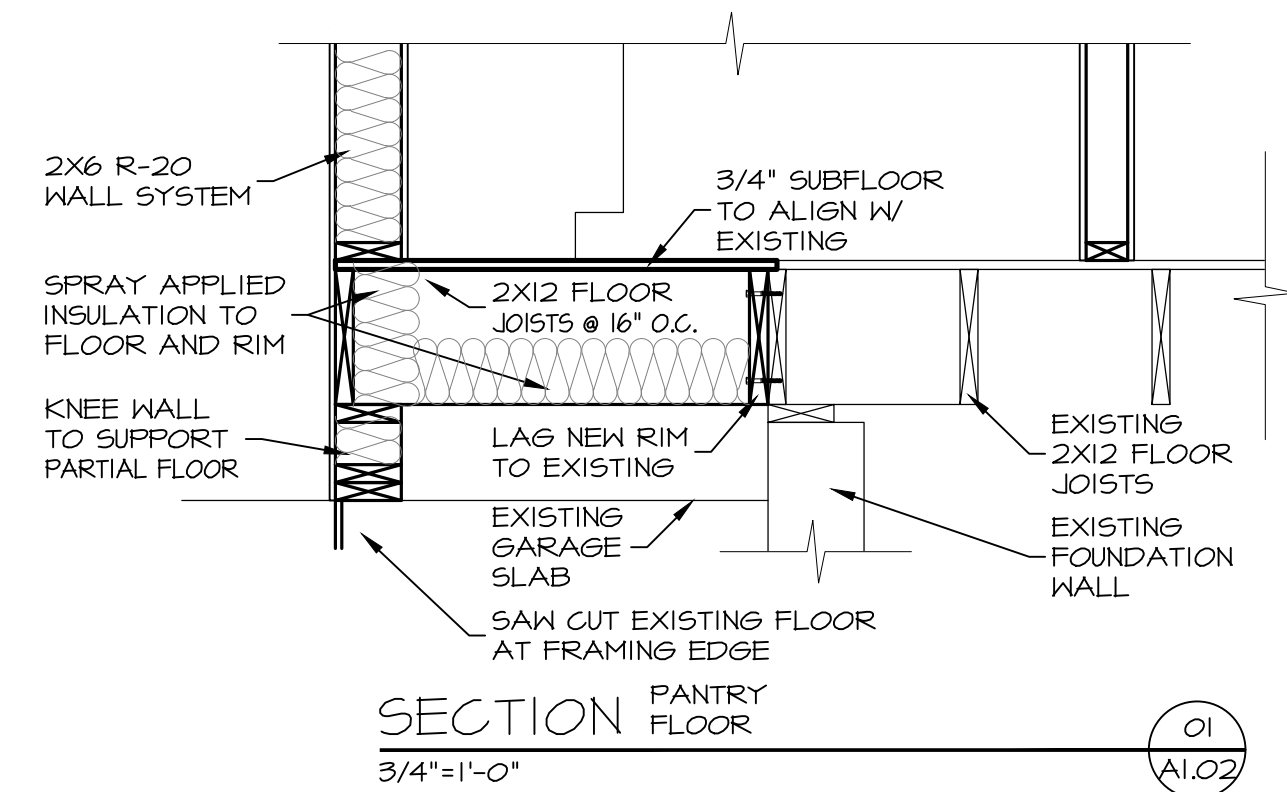



$$1/4'' = 1'-0''$$









MCNEIL
COMPANY
4666 South 132nd Street
Omaha, NE 68137
402-333-1462
mcneilcompany.com

PLAN DATE 09/12/2025	
REV.	DATE
BID	11/12/25

PRELIMINARY
NOT FOR CONSTRUCTION

JOB NUMBER
252513
DESCRIPTION
MAIN LEVEL
PLAN SHEET
A1.02

© COPYRIGHT
MCNEIL COMPANY
THESE PLANS ARE SPECIFICALLY
DESIGNED FOR CONSTRUCTION BY
MCNEIL COMPANY AND ARE
INTENDED FOR NO OTHER PURPOSE.
REPLICATION OF THESE PLANS IN
PART OR WHOLE WITHOUT WRITTEN
CONSENT FROM MCNEIL COMPANY
IS PROHIBITED.

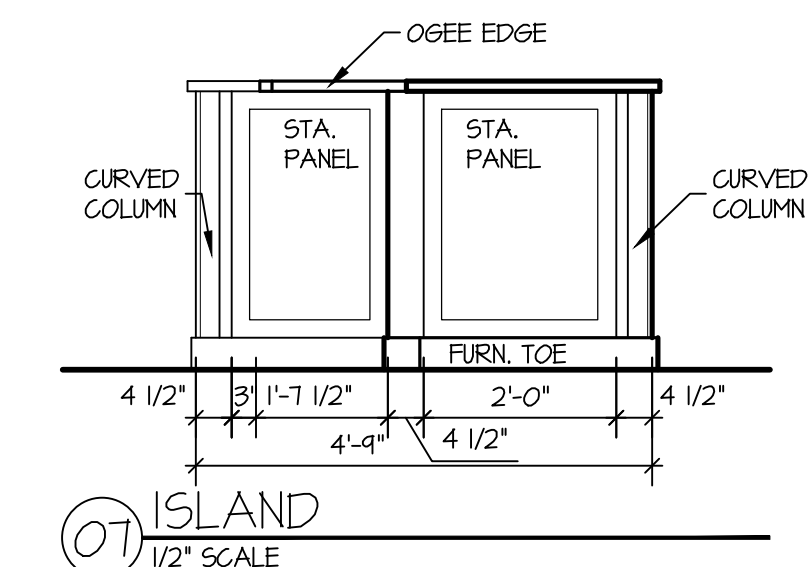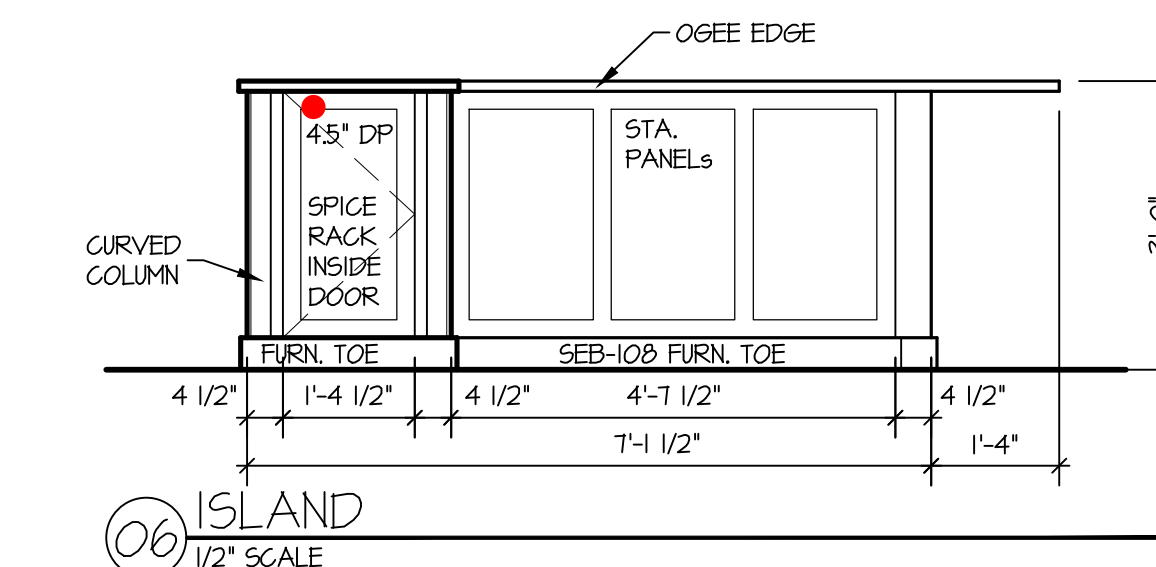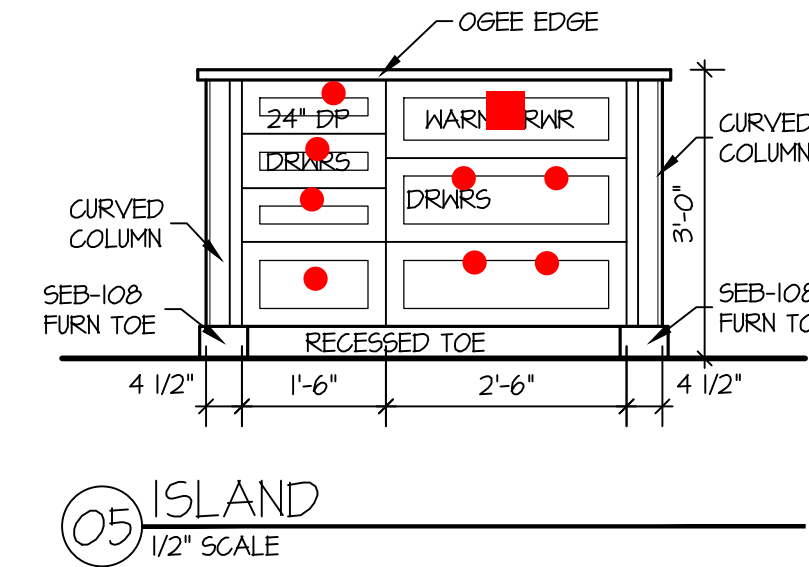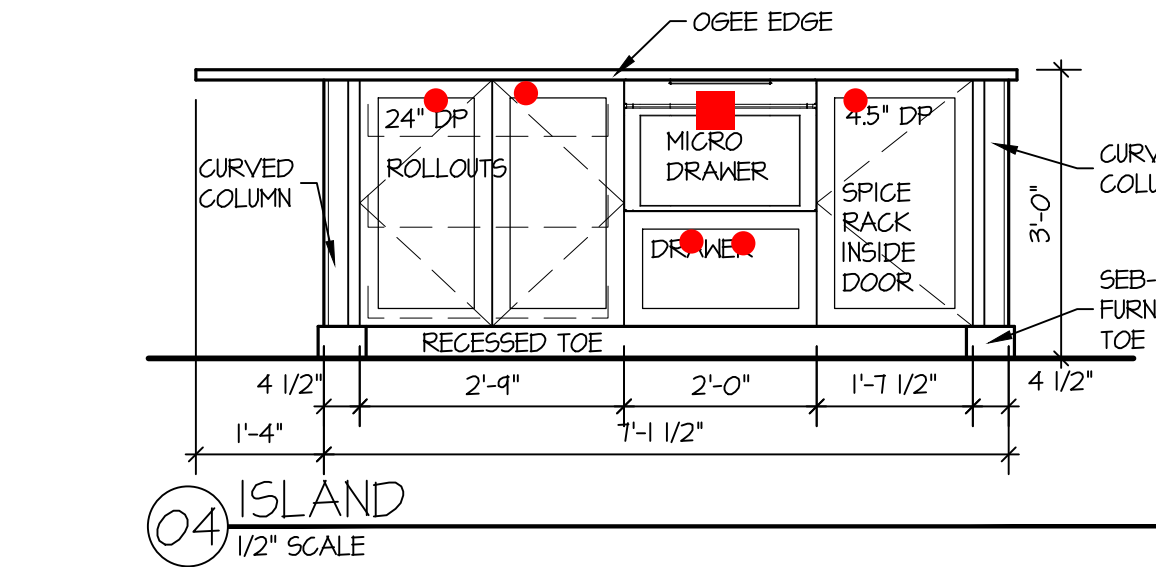
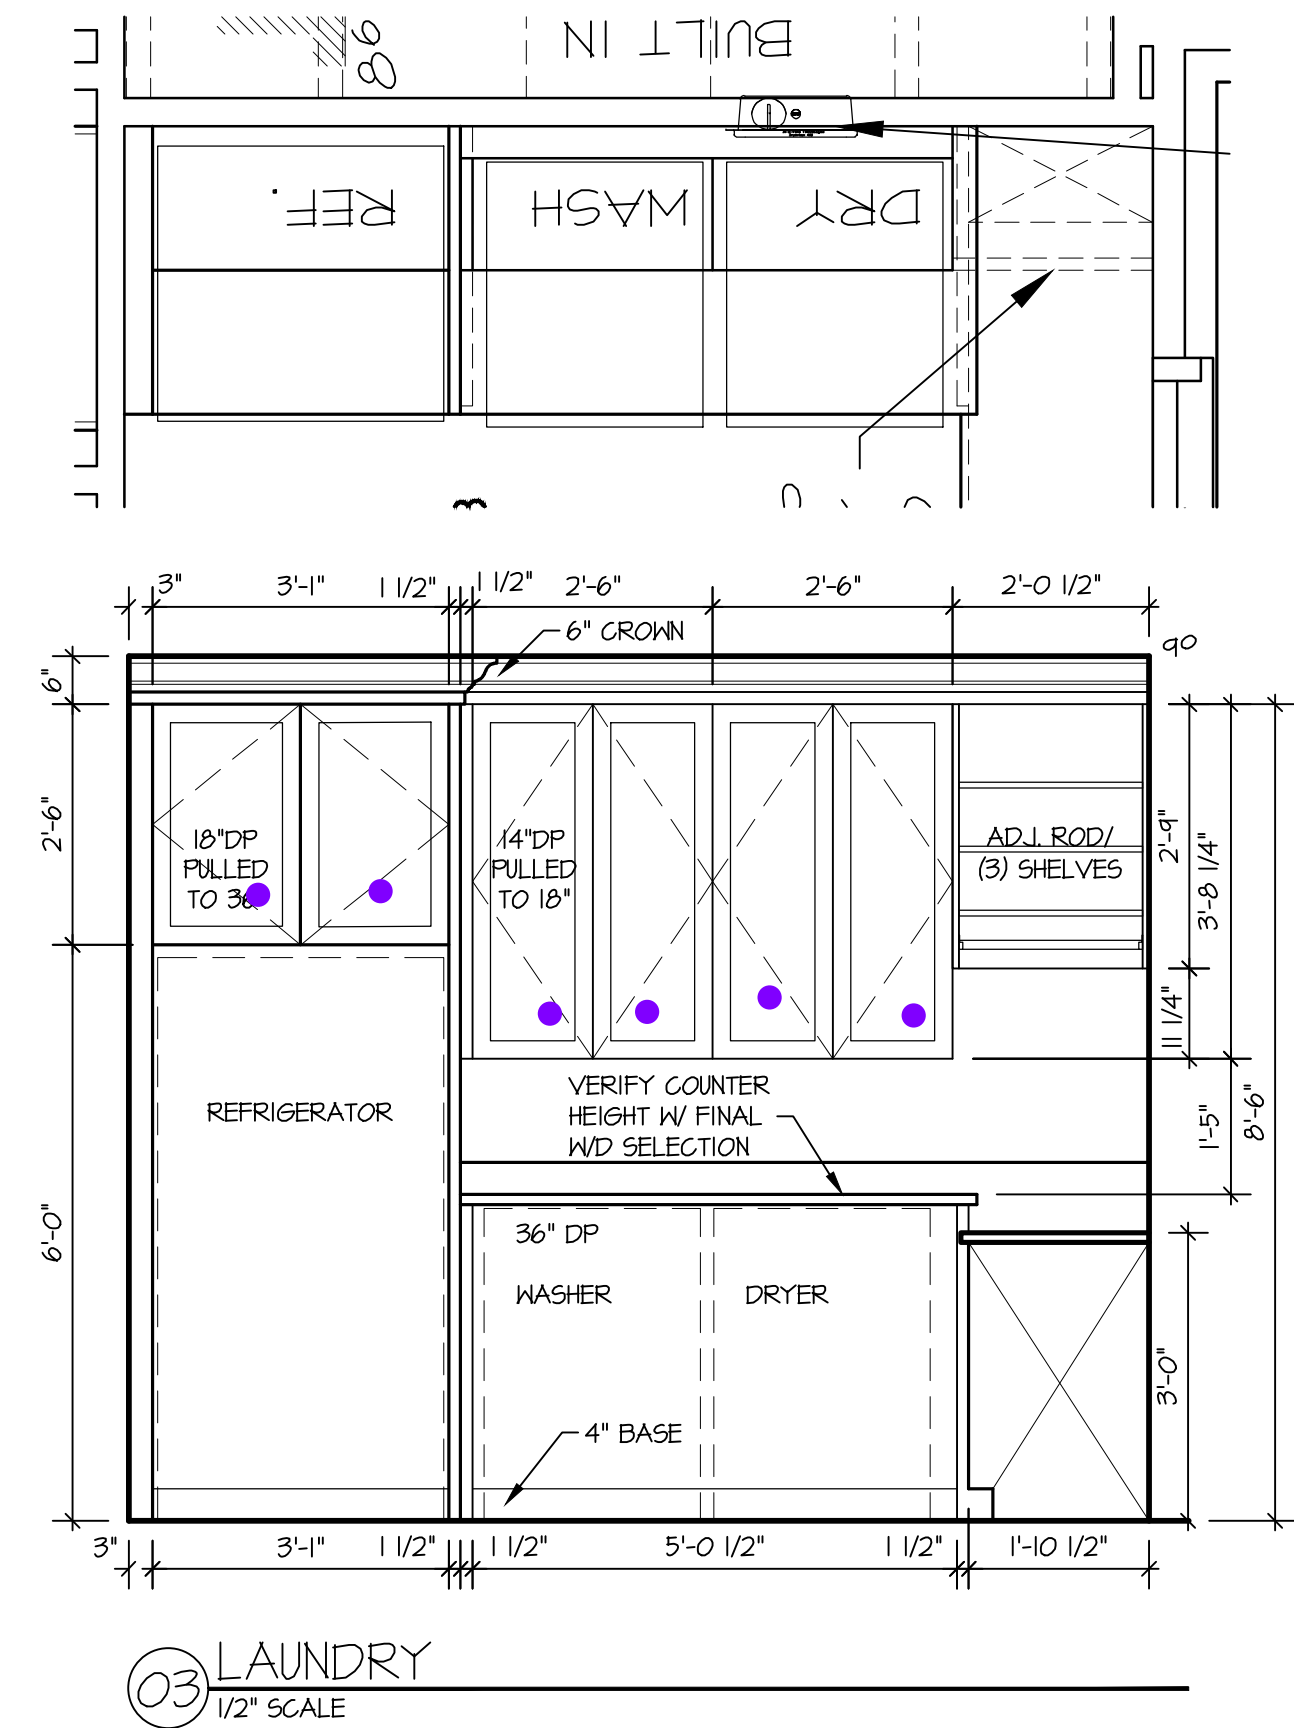
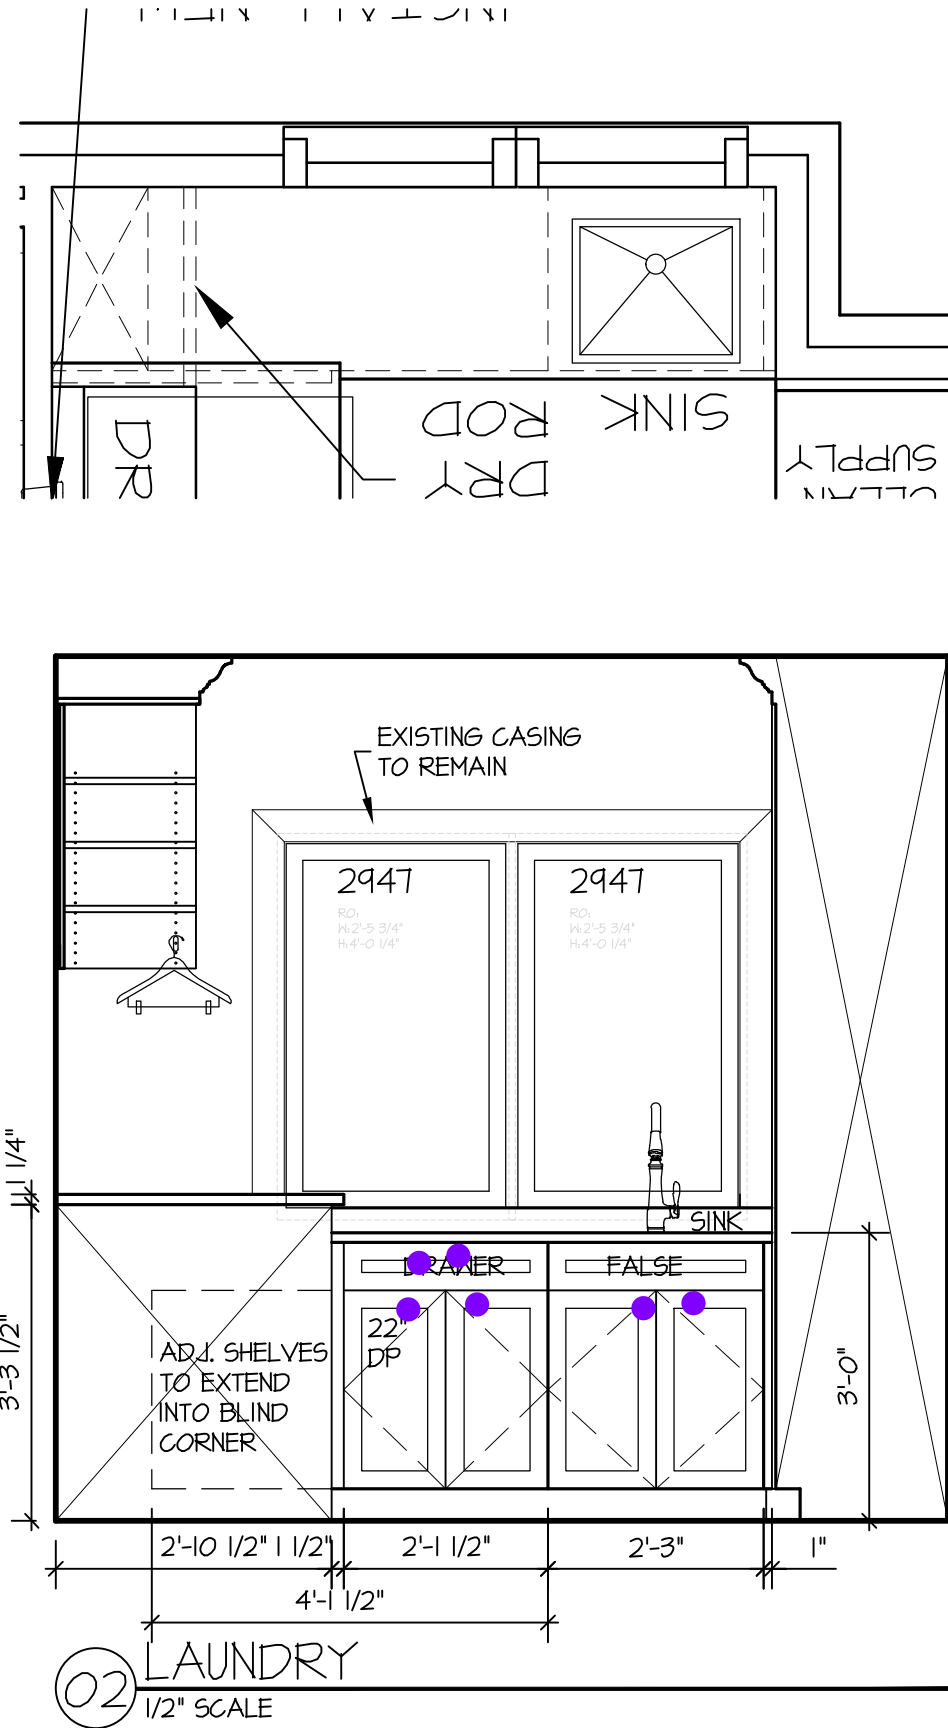
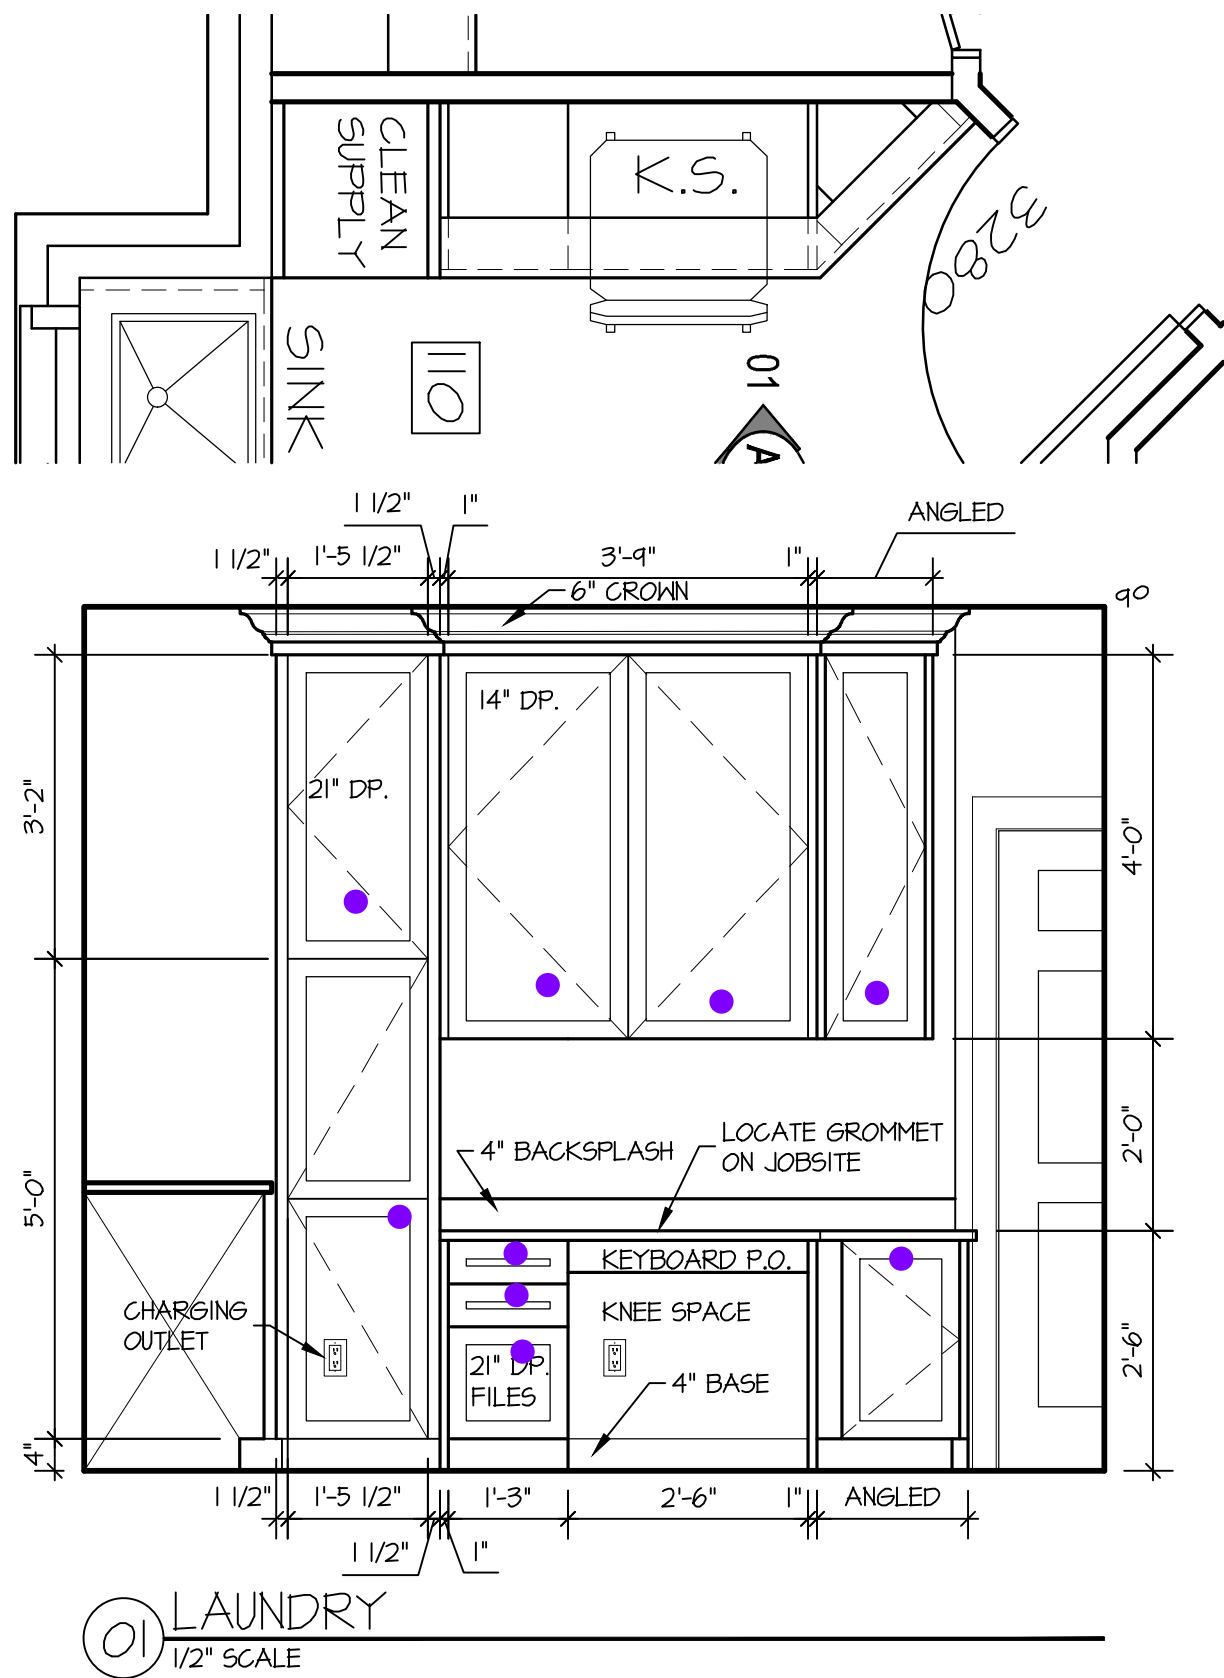


LAUNDRY

Description	Quantity	Unit
CABINET PULL	21	Count

KITCHEN

Description	Quantity	Unit
APPLIANCE PULL	6	Count
CABINET PULL	67	Count

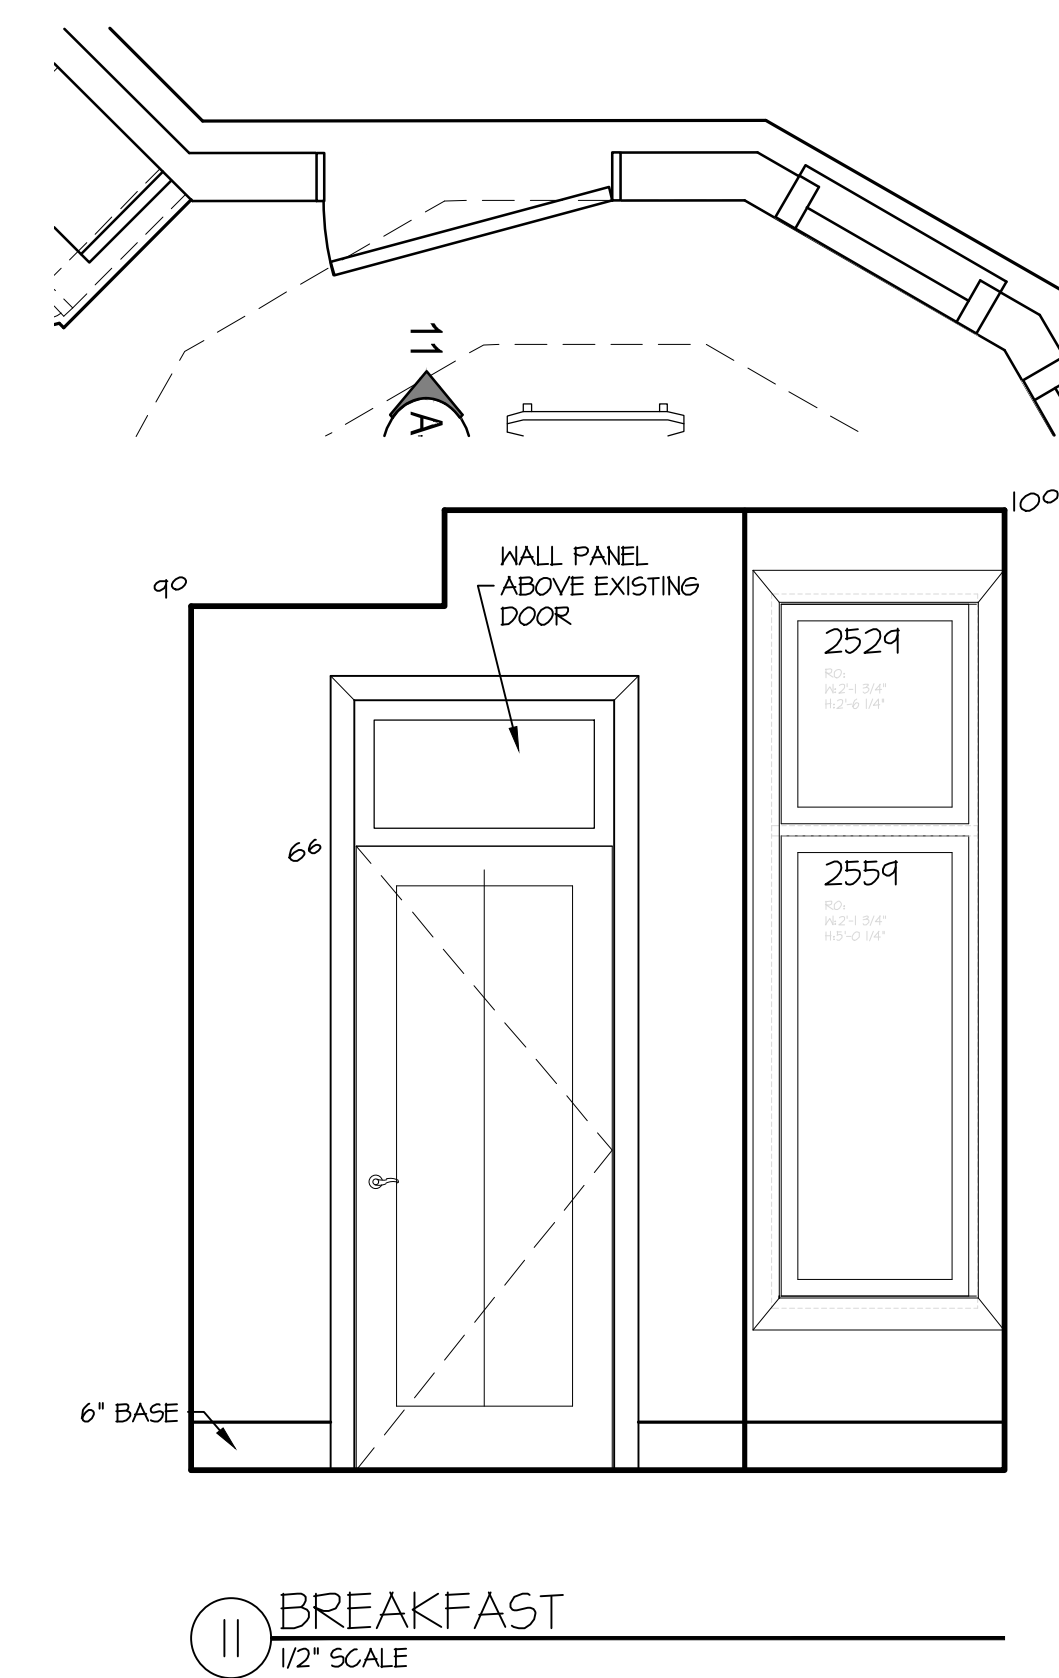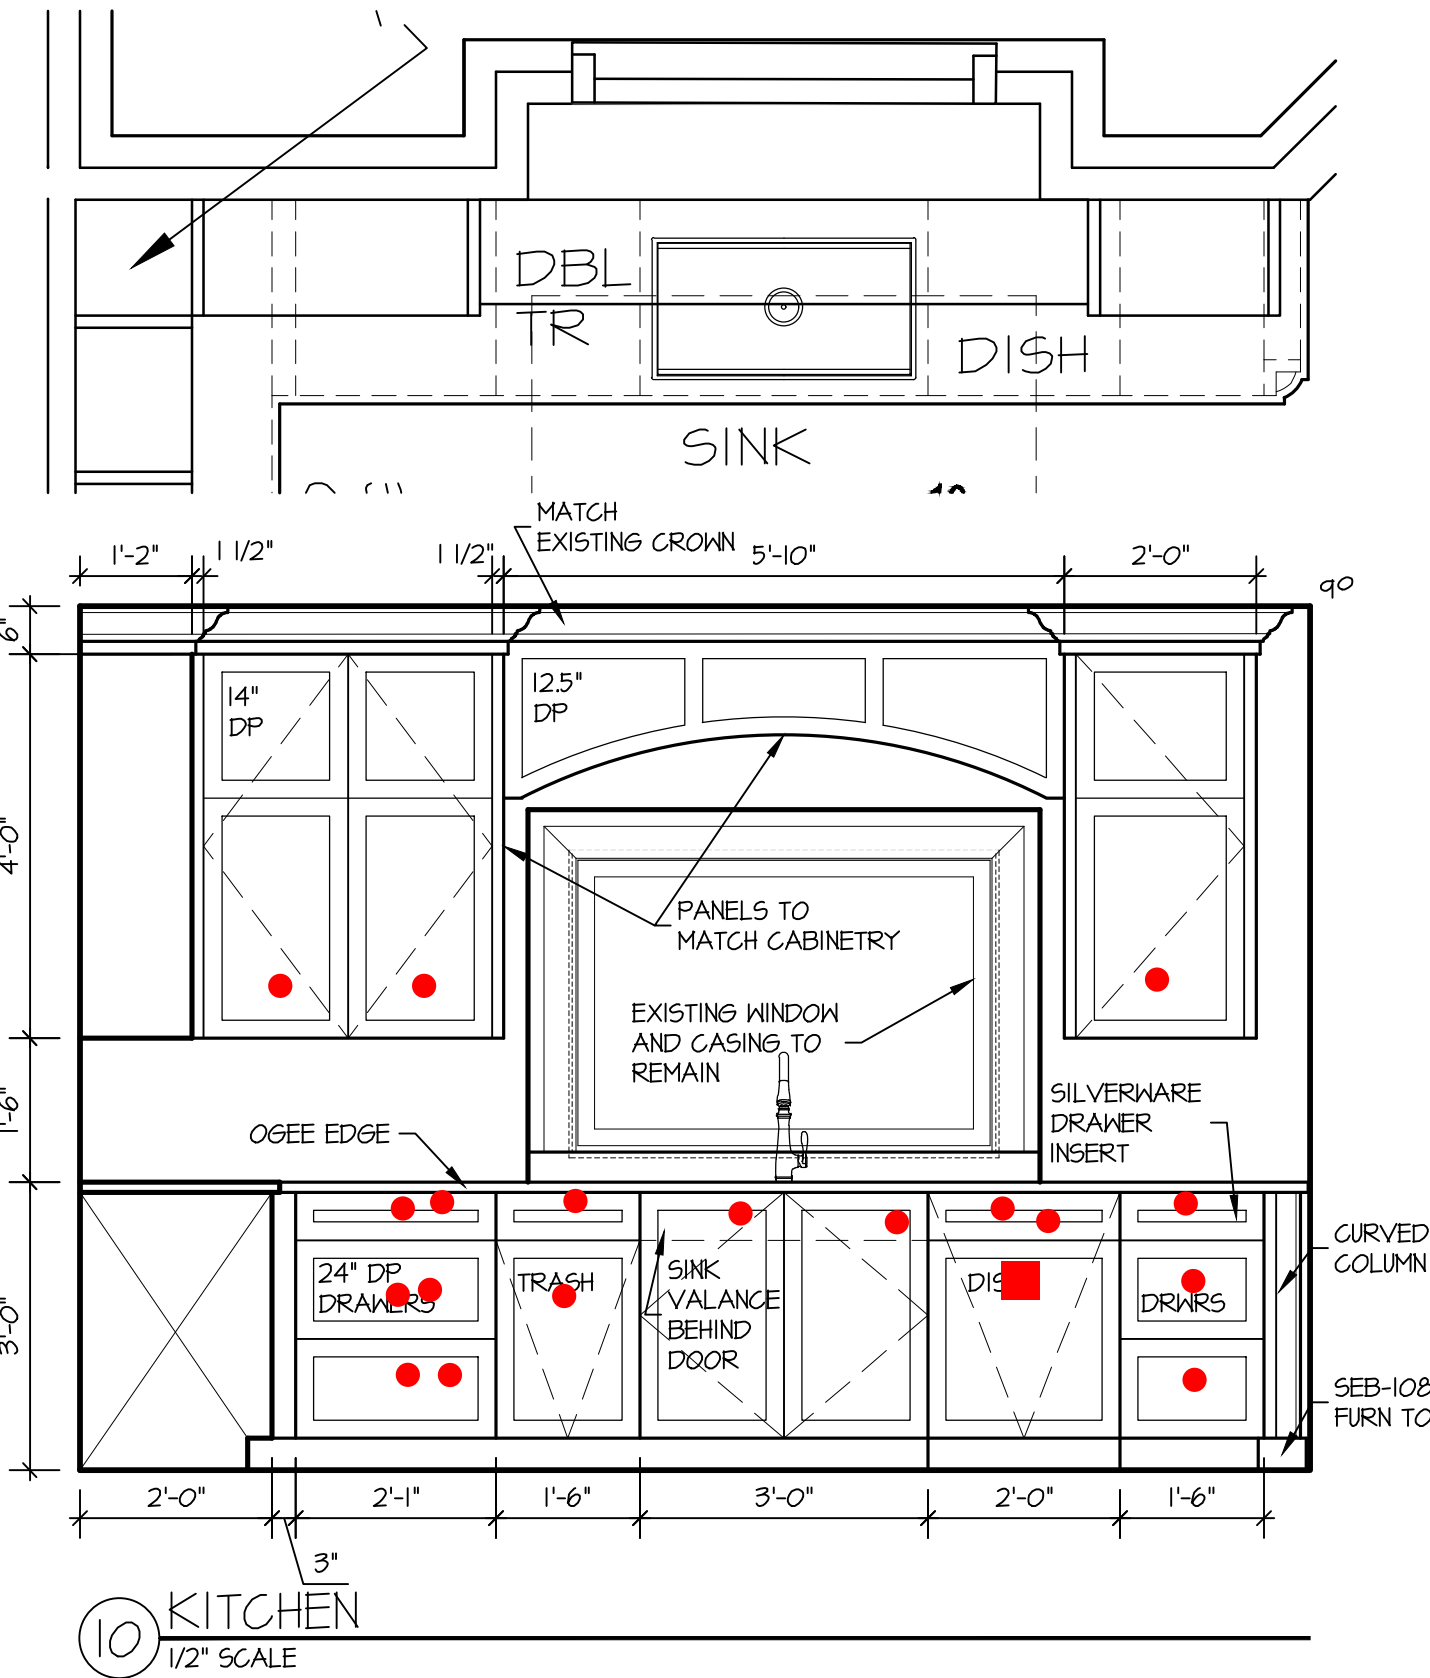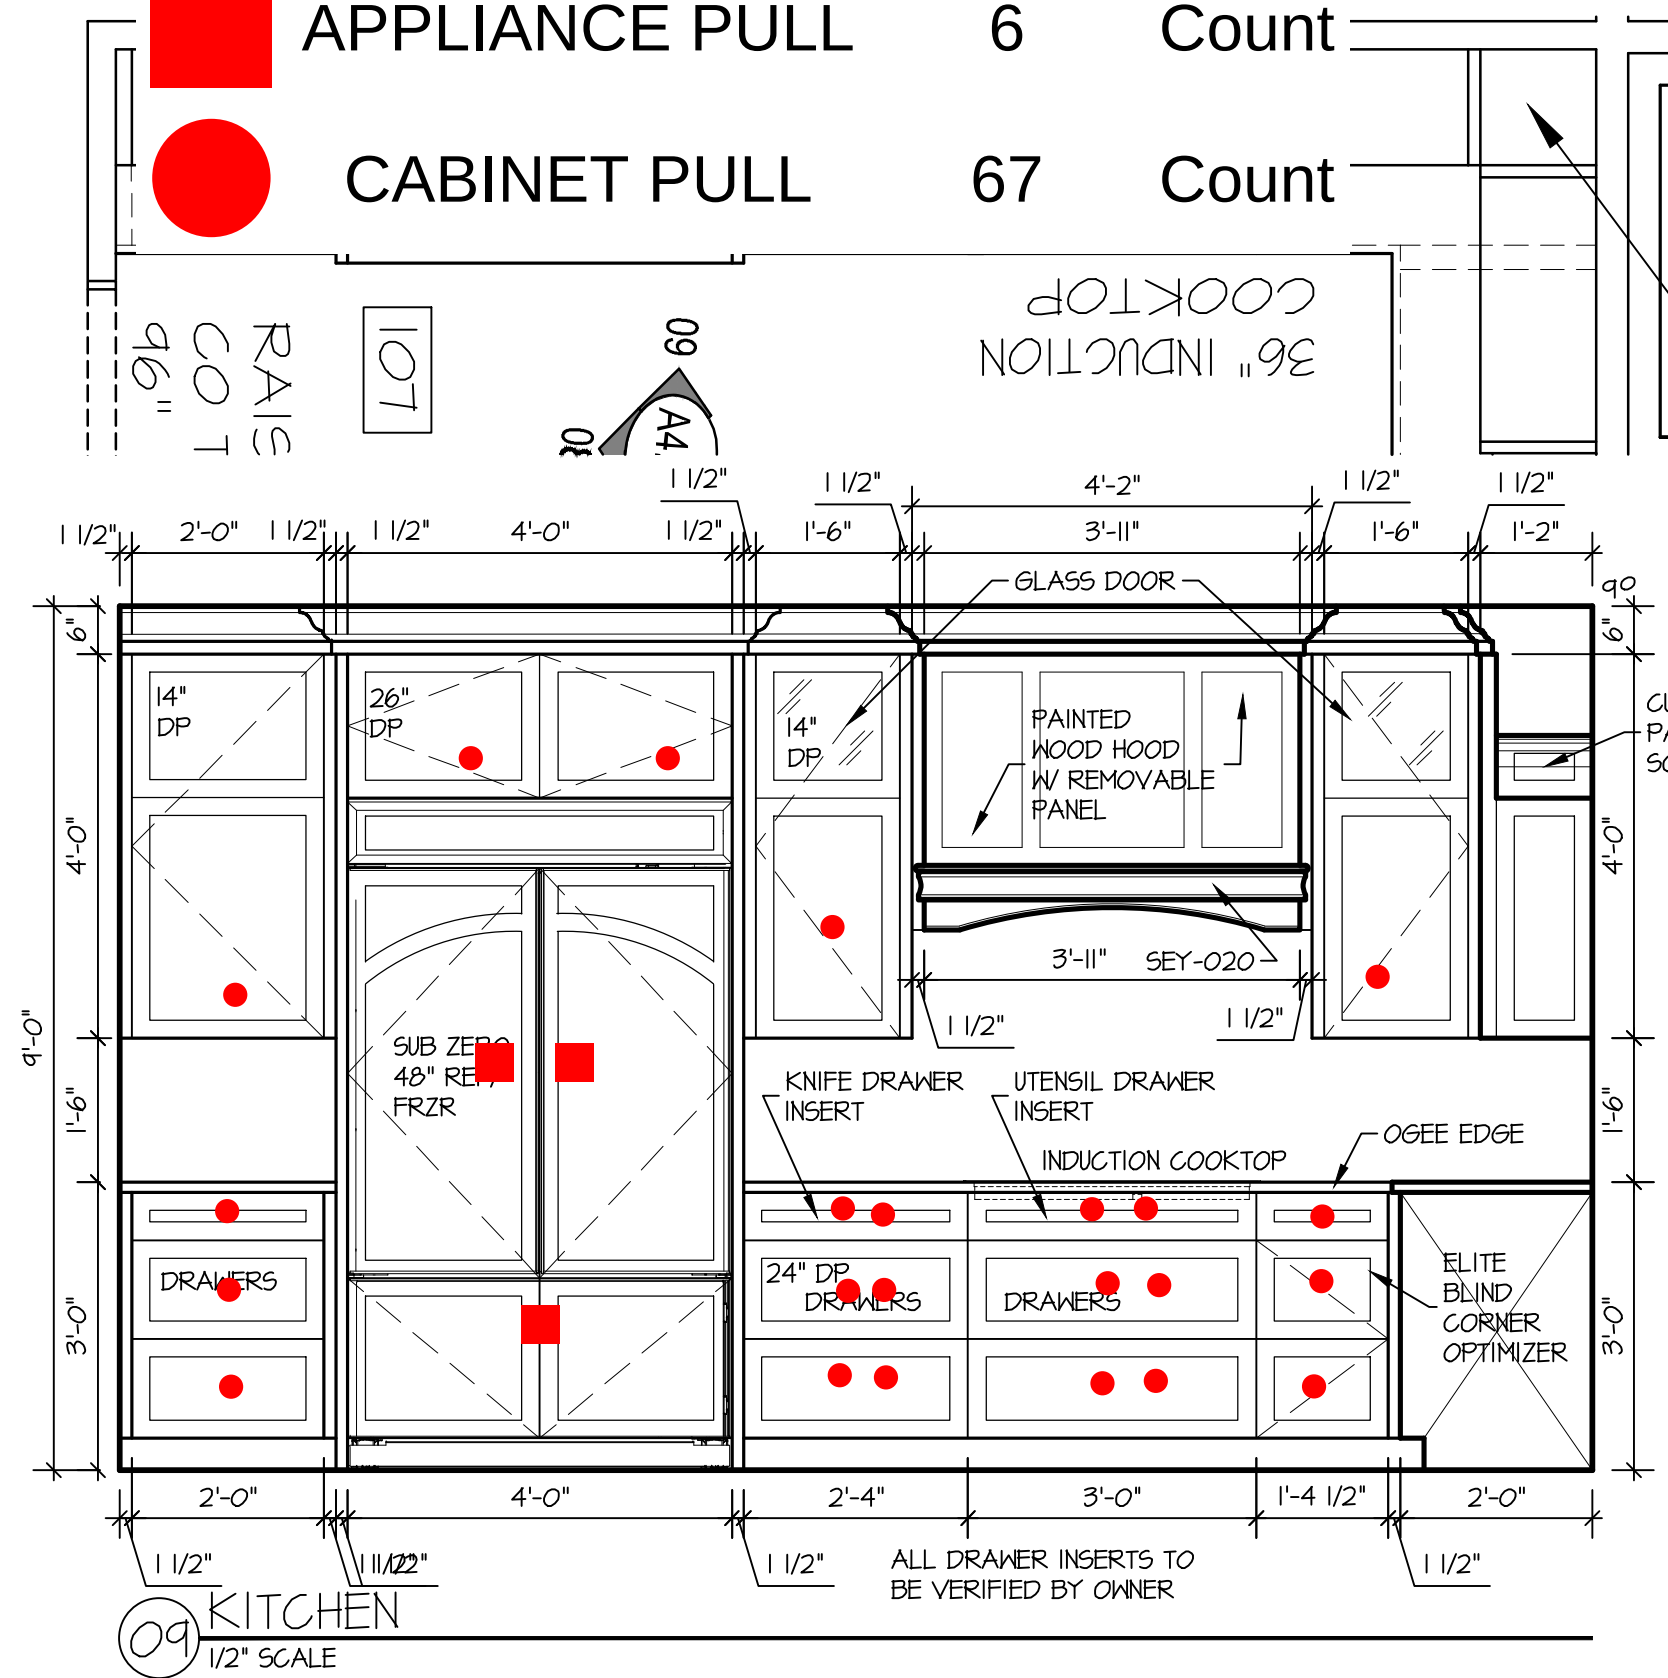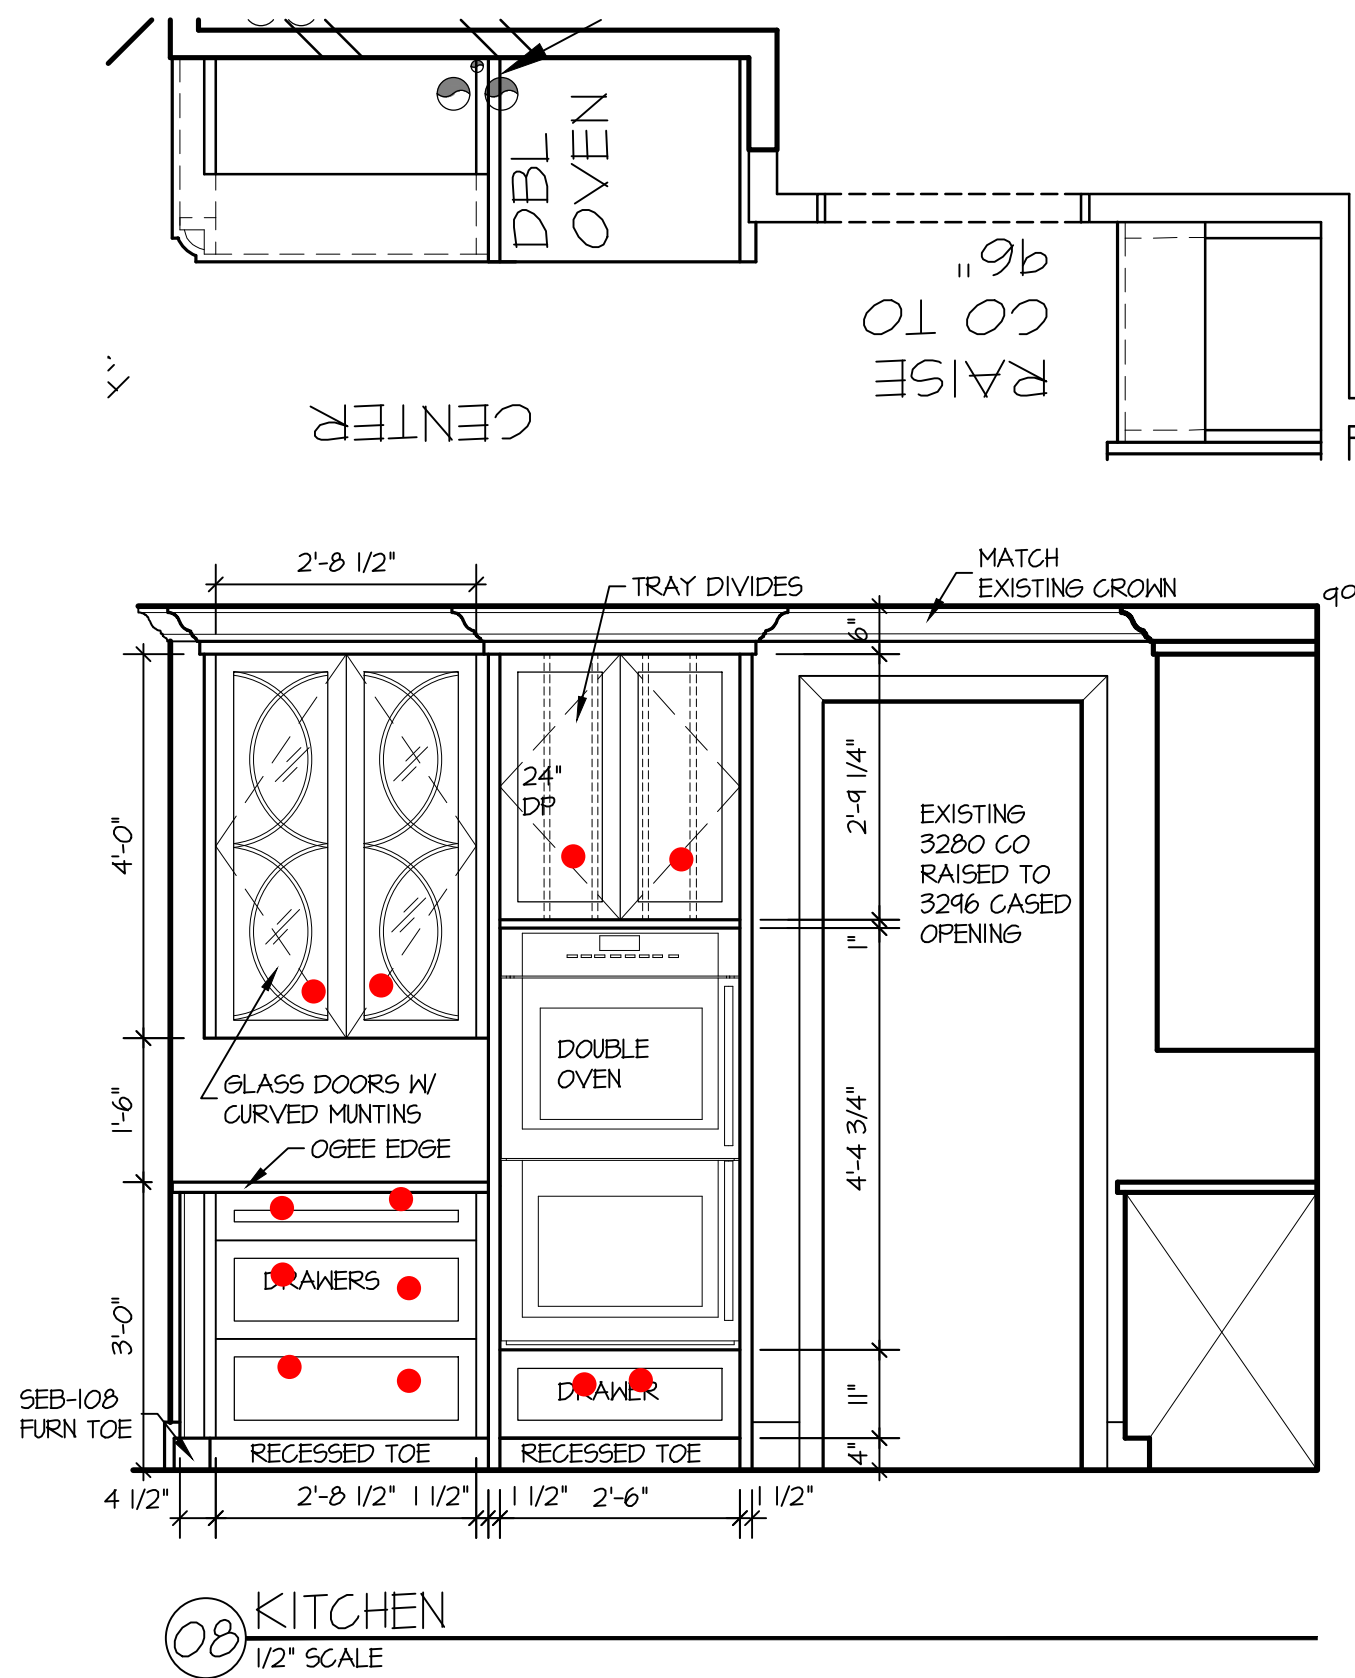


MCNEIL COMPANY
4666 South 132nd Street
Omaha, NE 68137
402-333-1462
mcneilcompany.com

PLAN DATE	09/12/2025
REV.	DATE
BID	11/12/25

PRELIMINARY
NOT FOR CONSTRUCTION

JOB NUMBER	252513
DESCRIPTION	INTERIOR ELEVATIONS
PLAN SHEET	A4.01


© COPYRIGHT
MCNEIL COMPANY
THESE PLANS ARE SPECIFICALLY
DESIGNED FOR CONSTRUCTION BY
MCNEIL COMPANY AND ARE
INTENDED FOR NO OTHER PURPOSE.
DUPLICATION OF THESE PLANS IN
PART OR WHOLE WITHOUT WRITTEN
CONSENT FROM MCNEIL COMPANY
IS PROHIBITED.

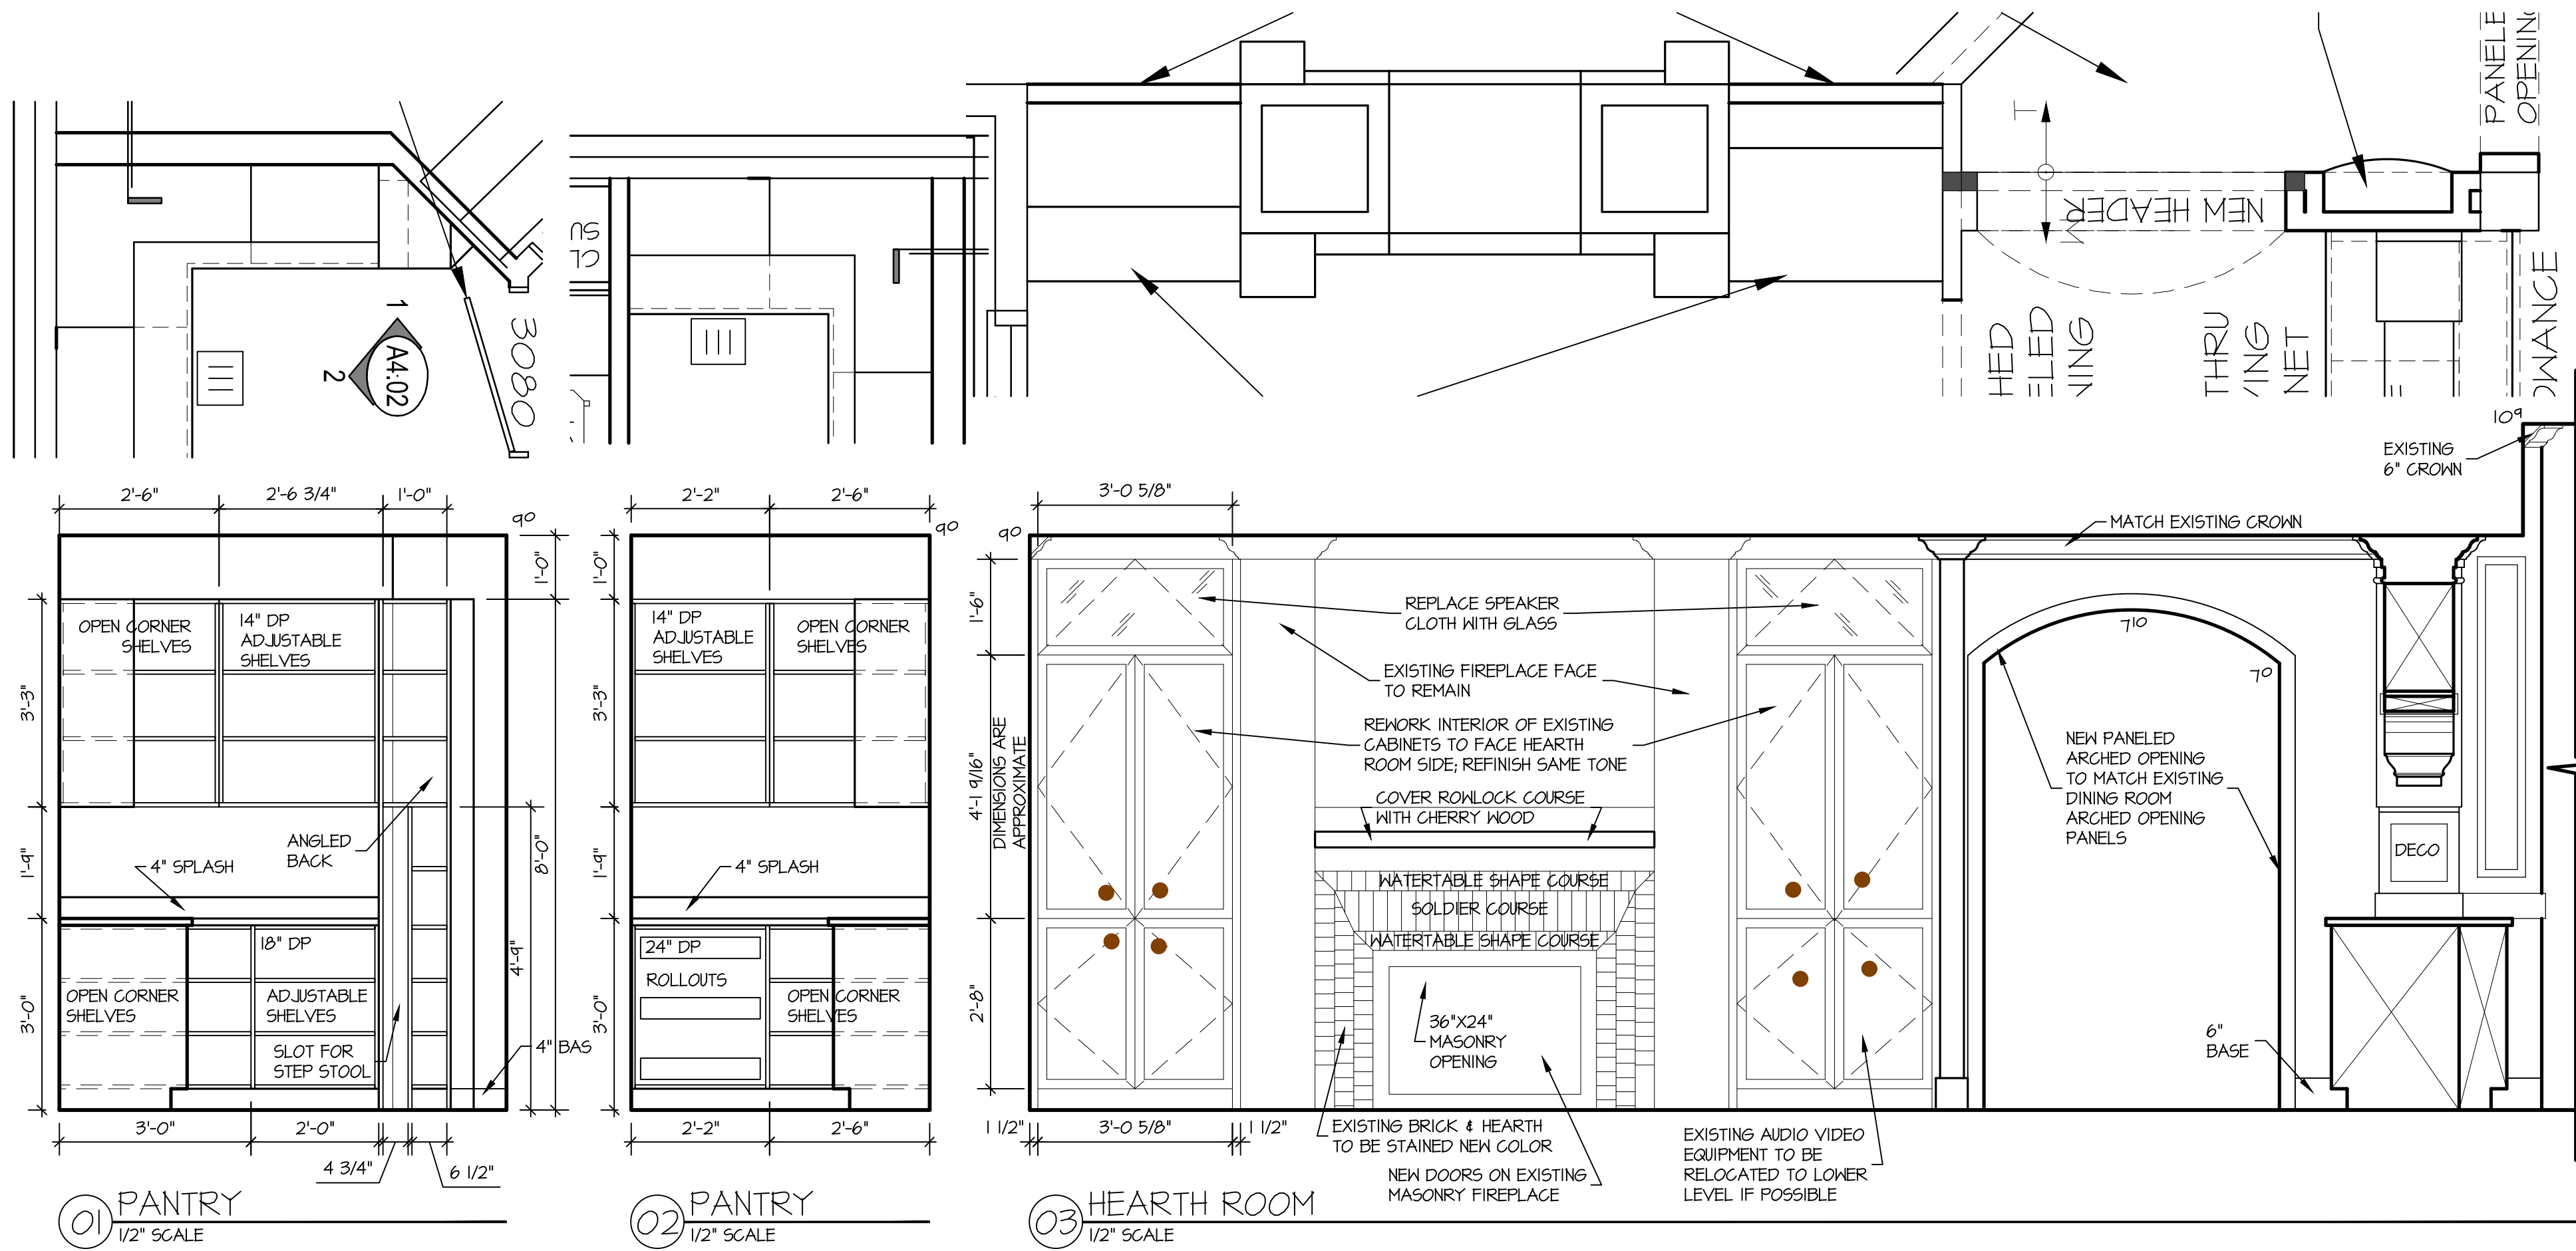

HEARTH ROOM HARDWARE

Description Quantity Unit

CABINET PULL 8 Count




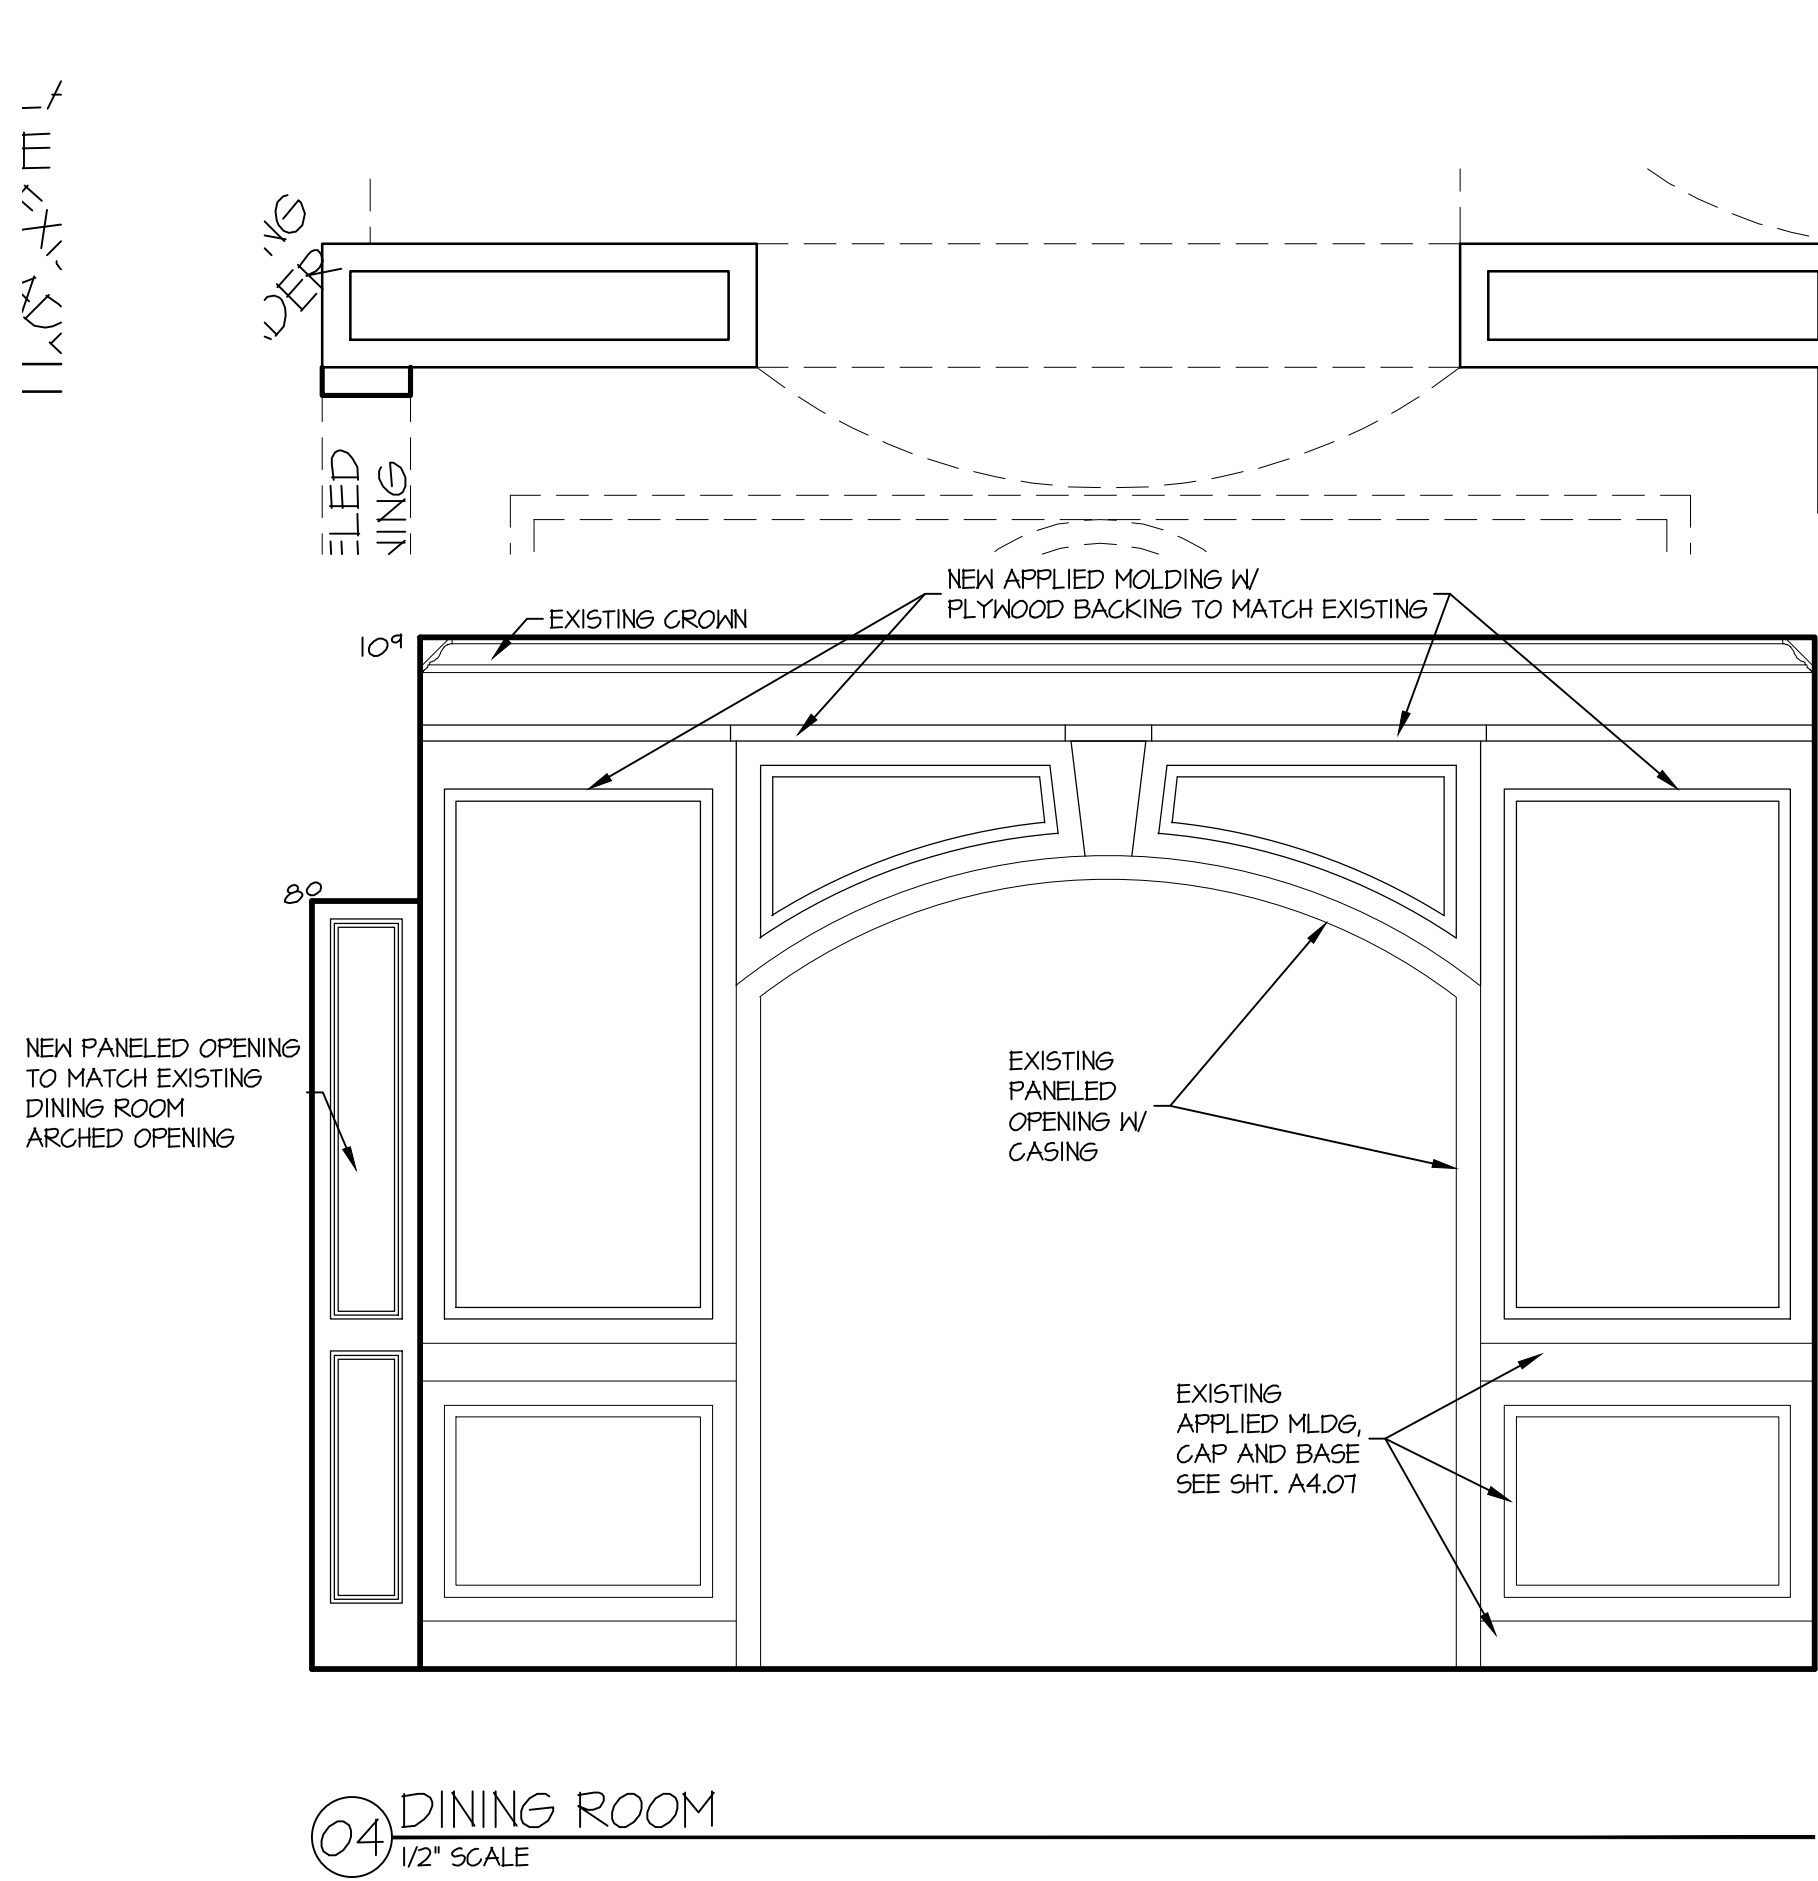


DINING ROOM

Description Quantity Unit

APPLIANCE PULL 2 Count

CABINET PULL 31 Count

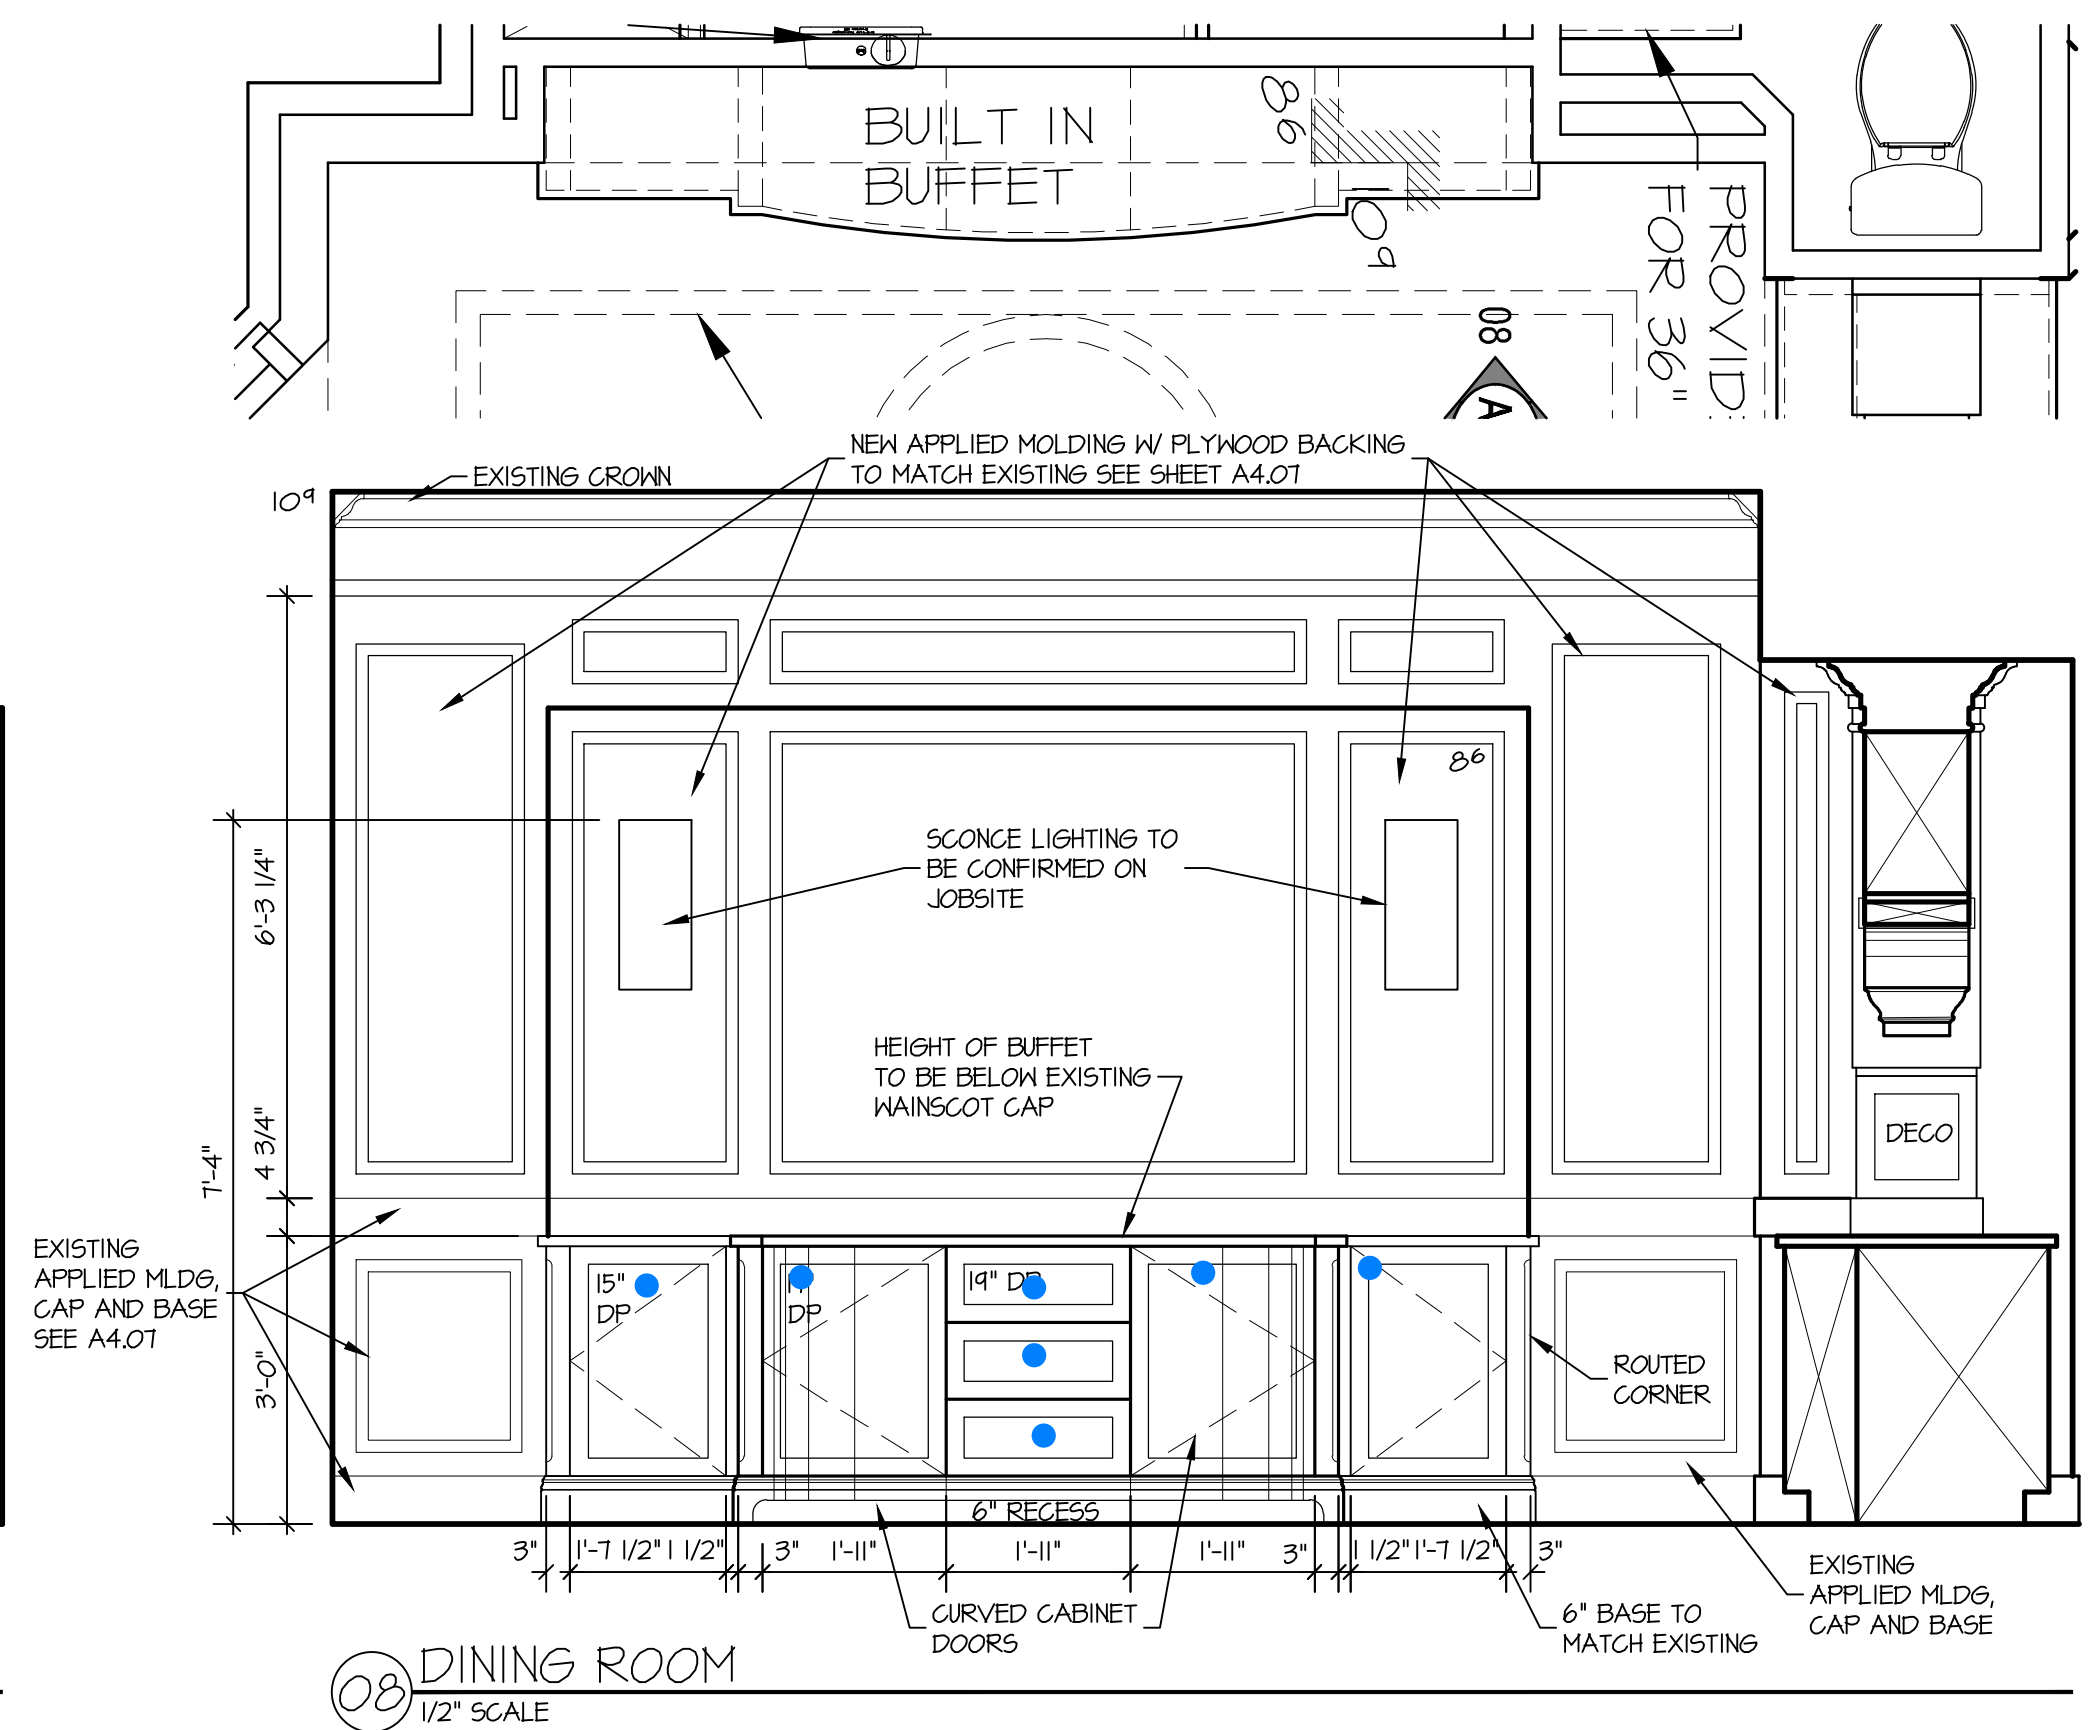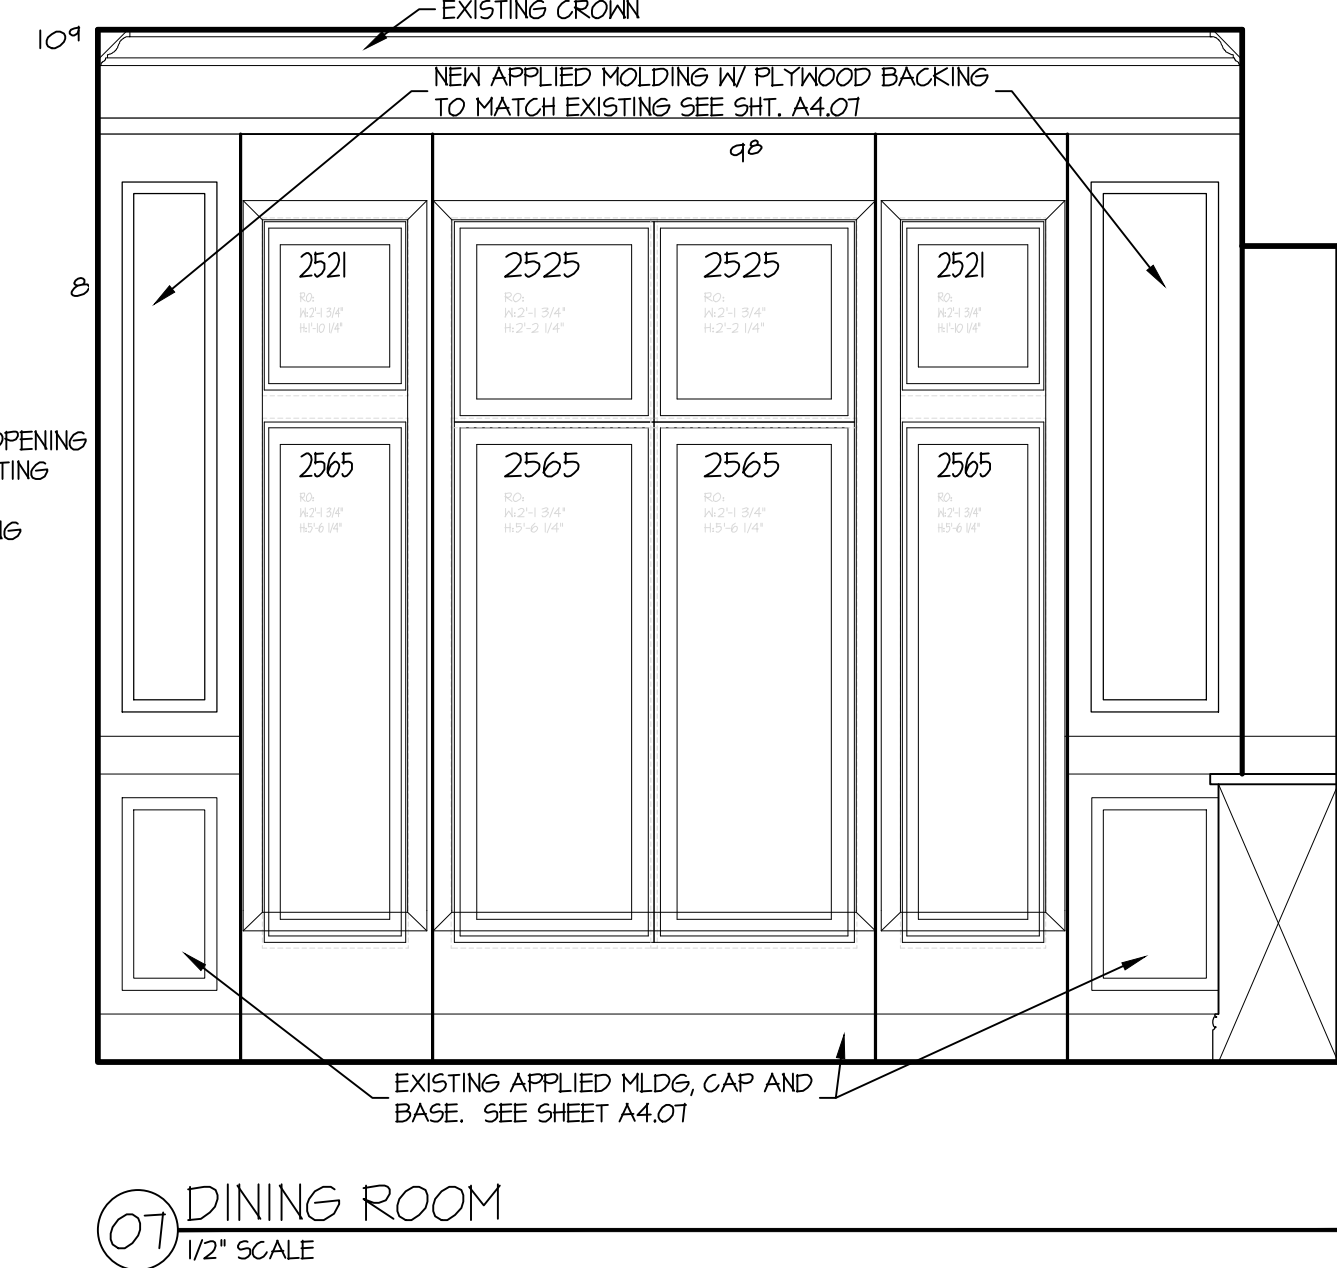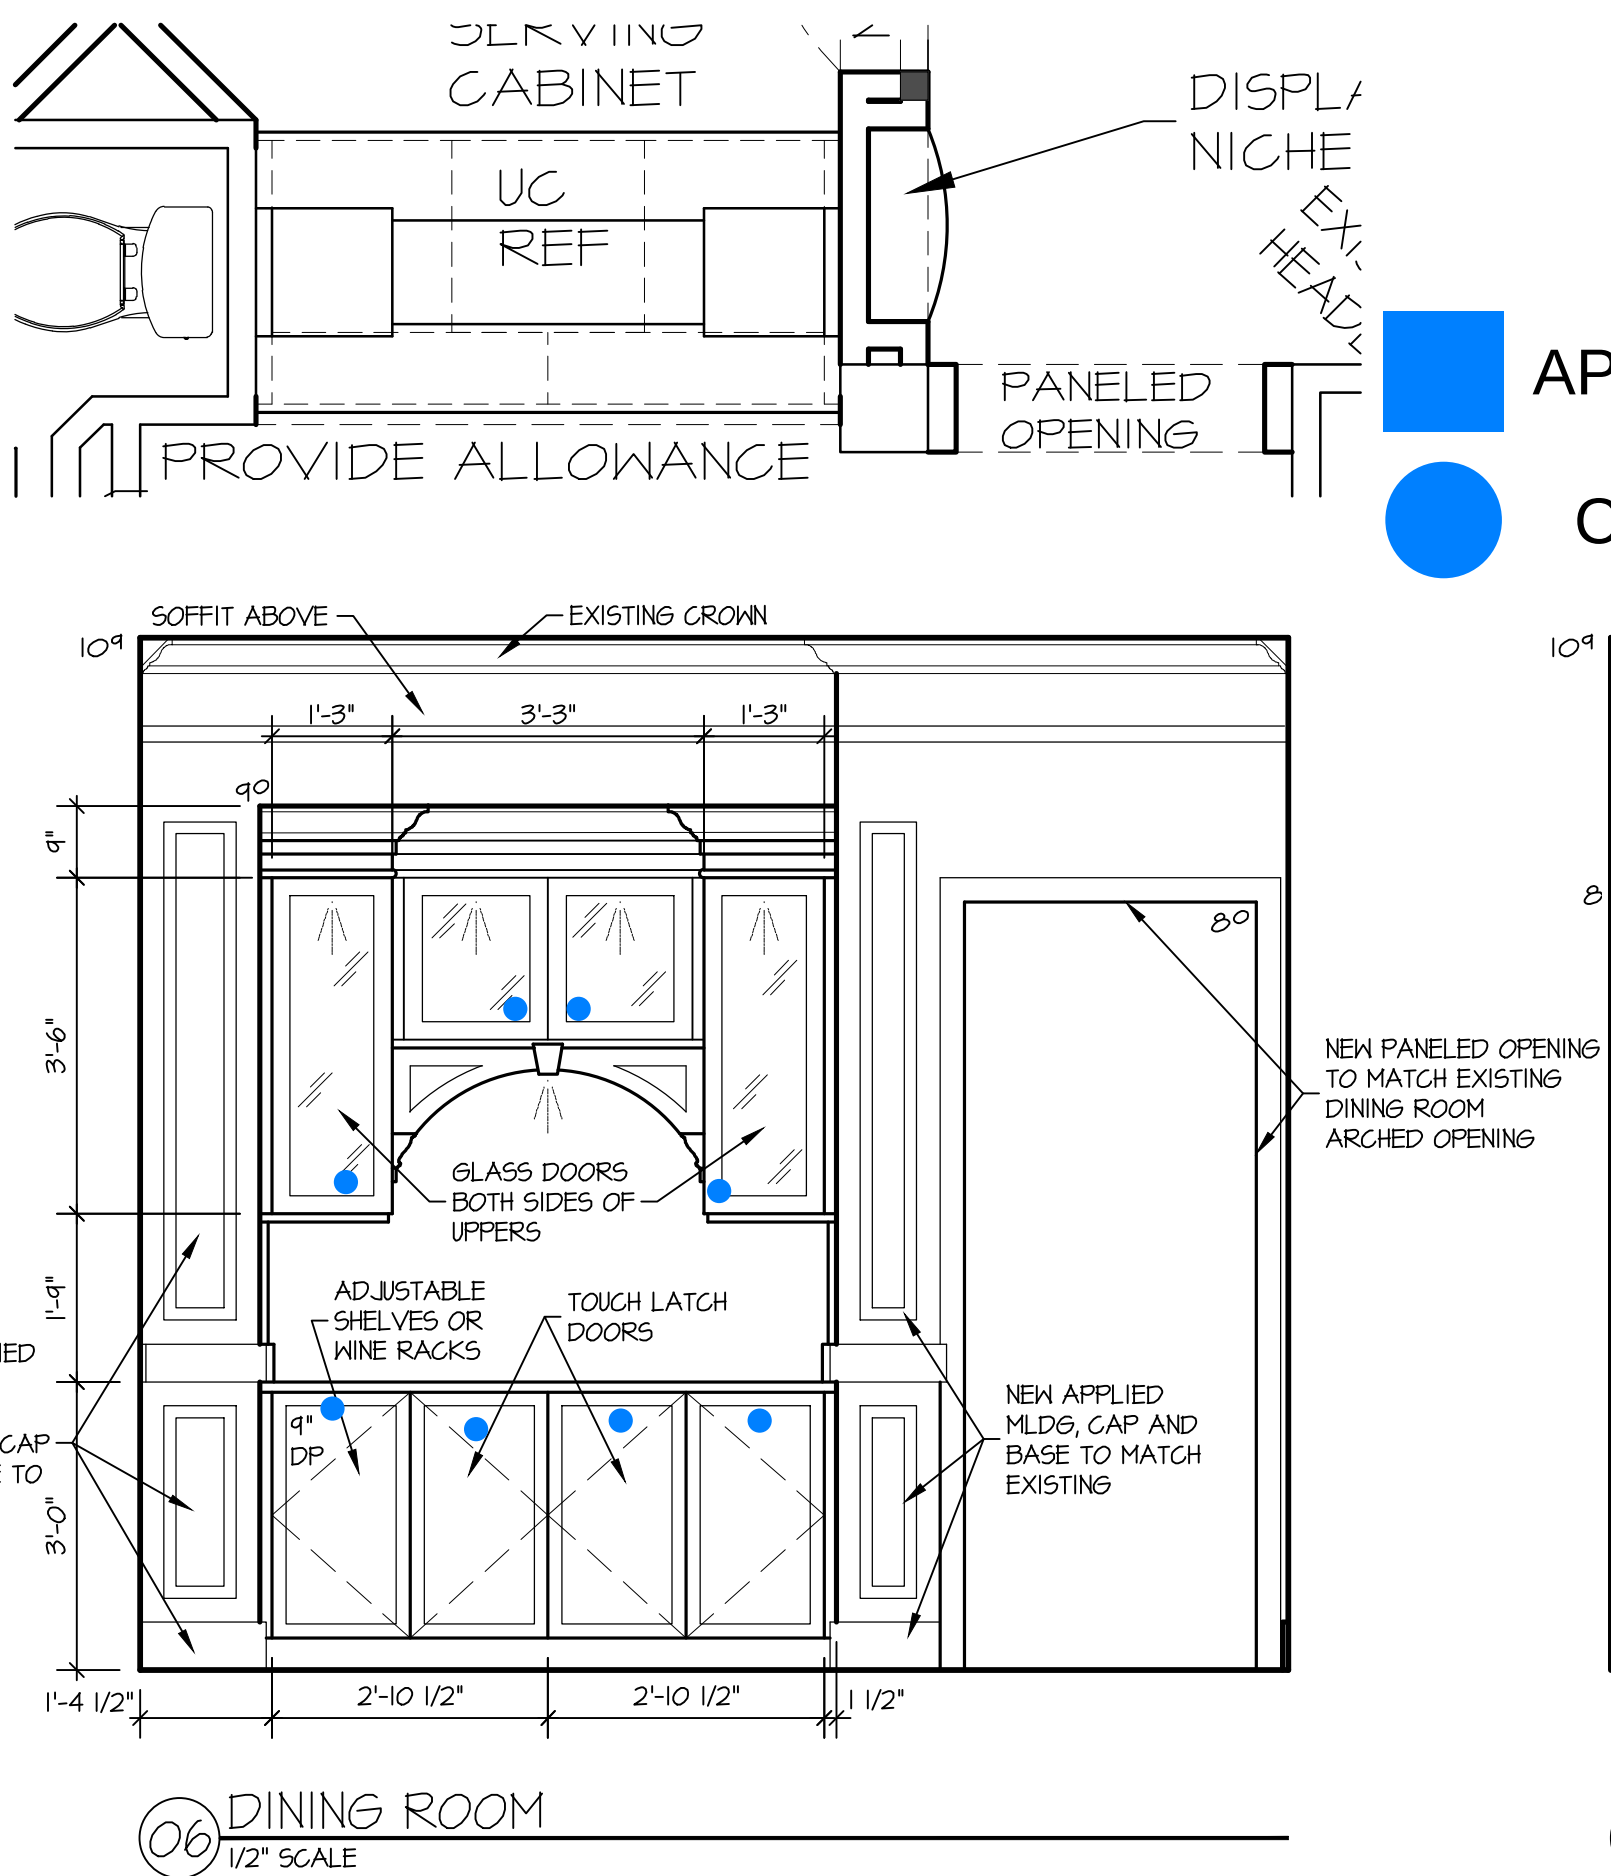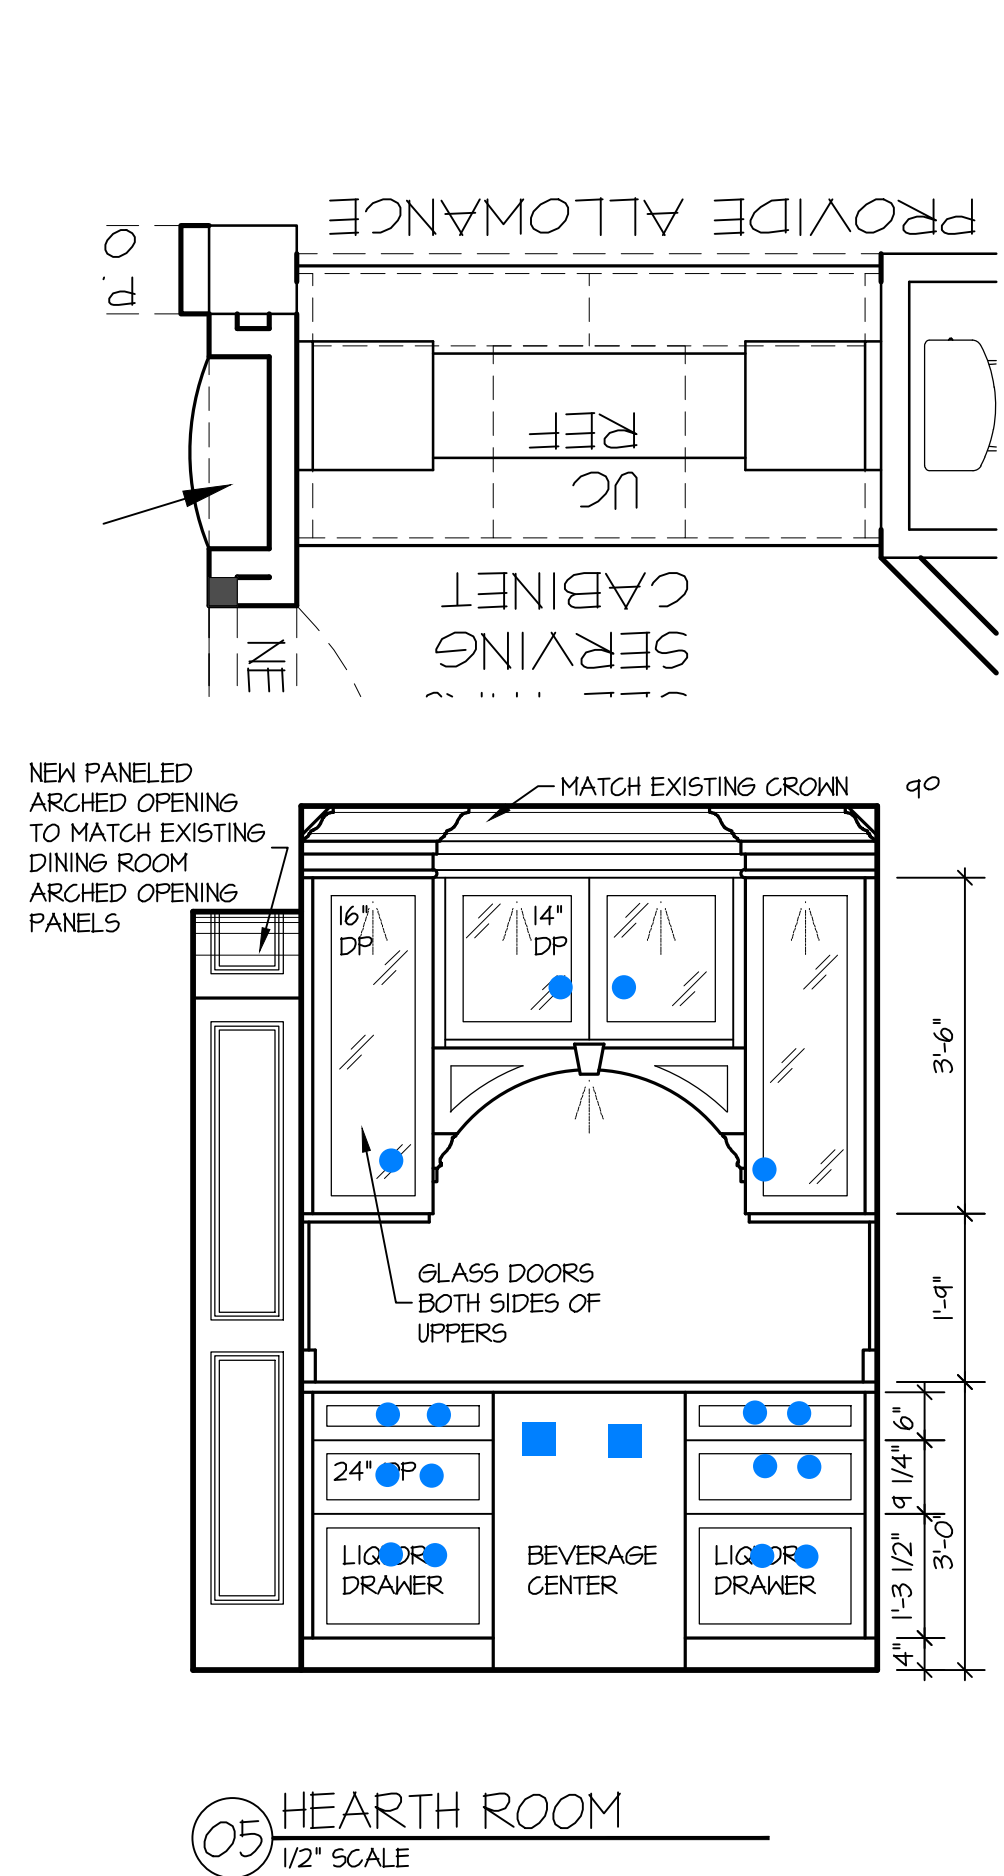

WOOD
RESIDENCE

3435 N 140TH CIRCLE, OMAHA, NE 68164

**MCNEIL
COMPANY**
4666 South 132nd Street
Omaha, NE 68137
402-333-1462
mcneilcompany.com



PLAN DATE 09/12/2025	
REV.	DATE
BID	11/12/25

PRELIMINARY
NOT FOR CONSTRUCTION

JOB NUMBER
252513
DESCRIPTION
INTERIOR ELEVATIONS
PLAN SHEET

A4.02

© COPYRIGHT
MCNEIL COMPANY
THESE PLANS ARE SPECIFICALLY
DESIGNED FOR CONSTRUCTION BY
MCNEIL COMPANY AND ARE
INTENDED FOR NO OTHER PURPOSE.
DUPLICATION OF THESE PLANS IN
PART OR WHOLE WITHOUT WRITTEN
CONSENT FROM MCNEIL COMPANY
IS PROHIBITED.

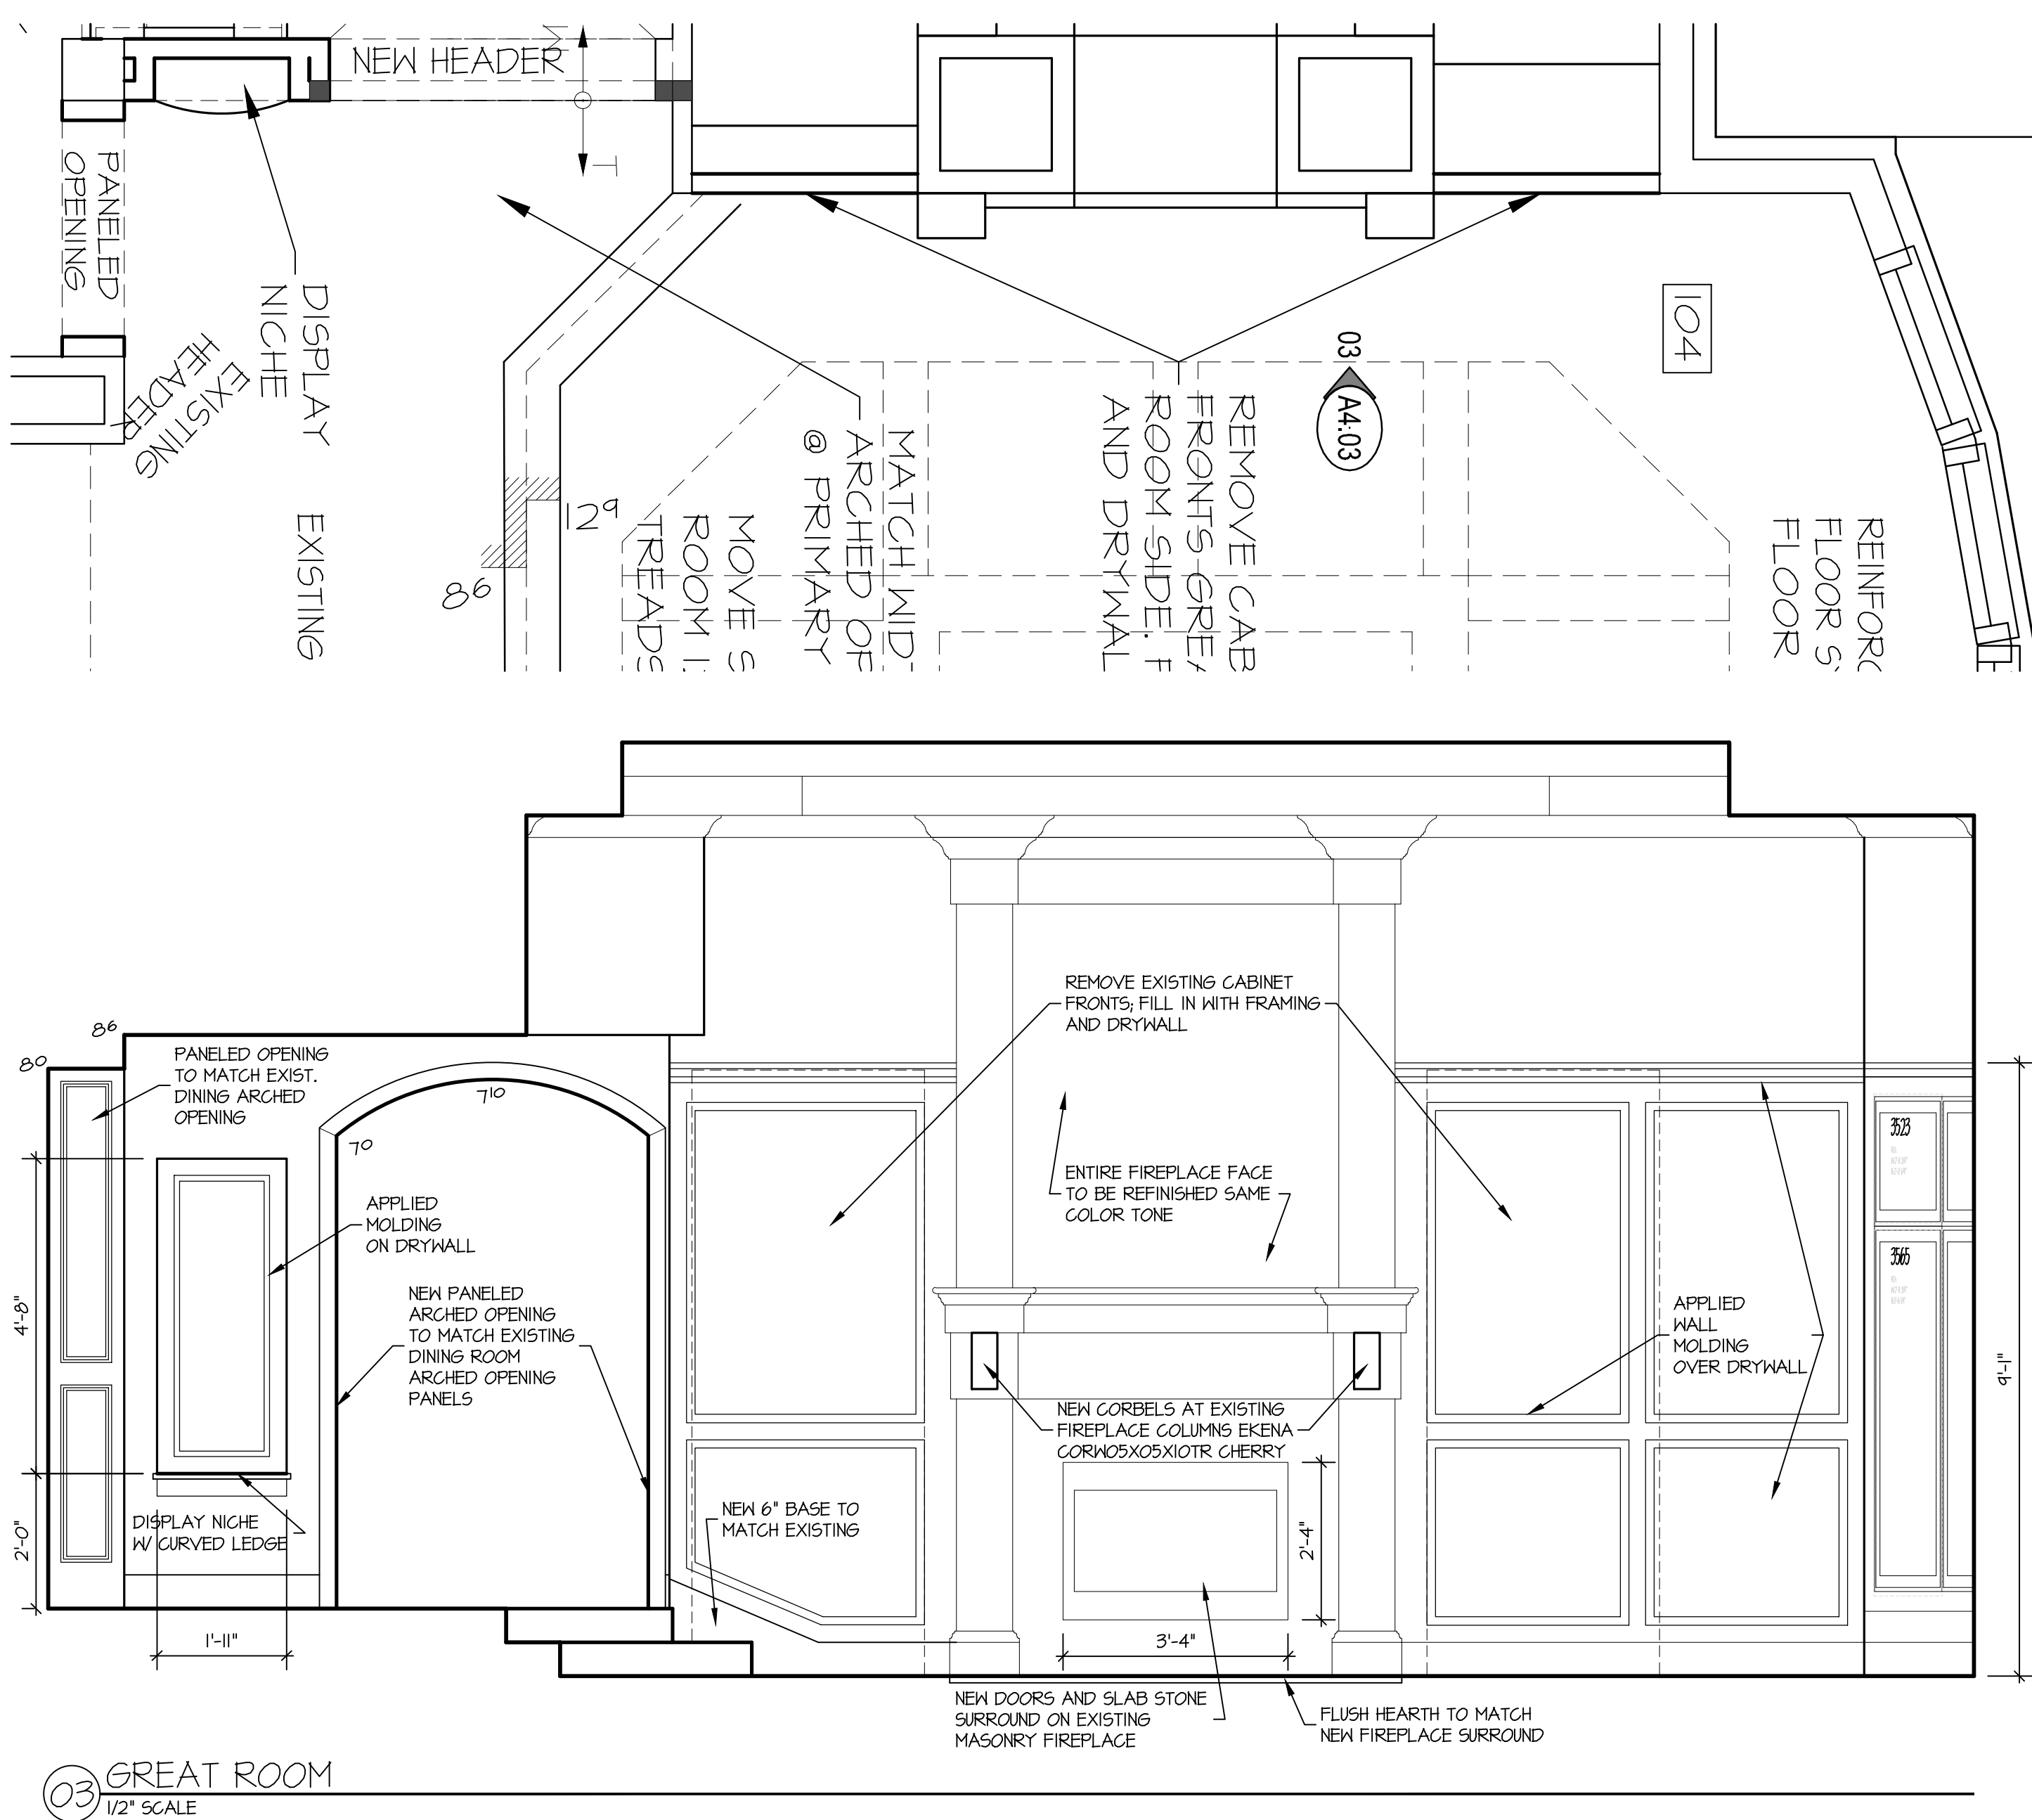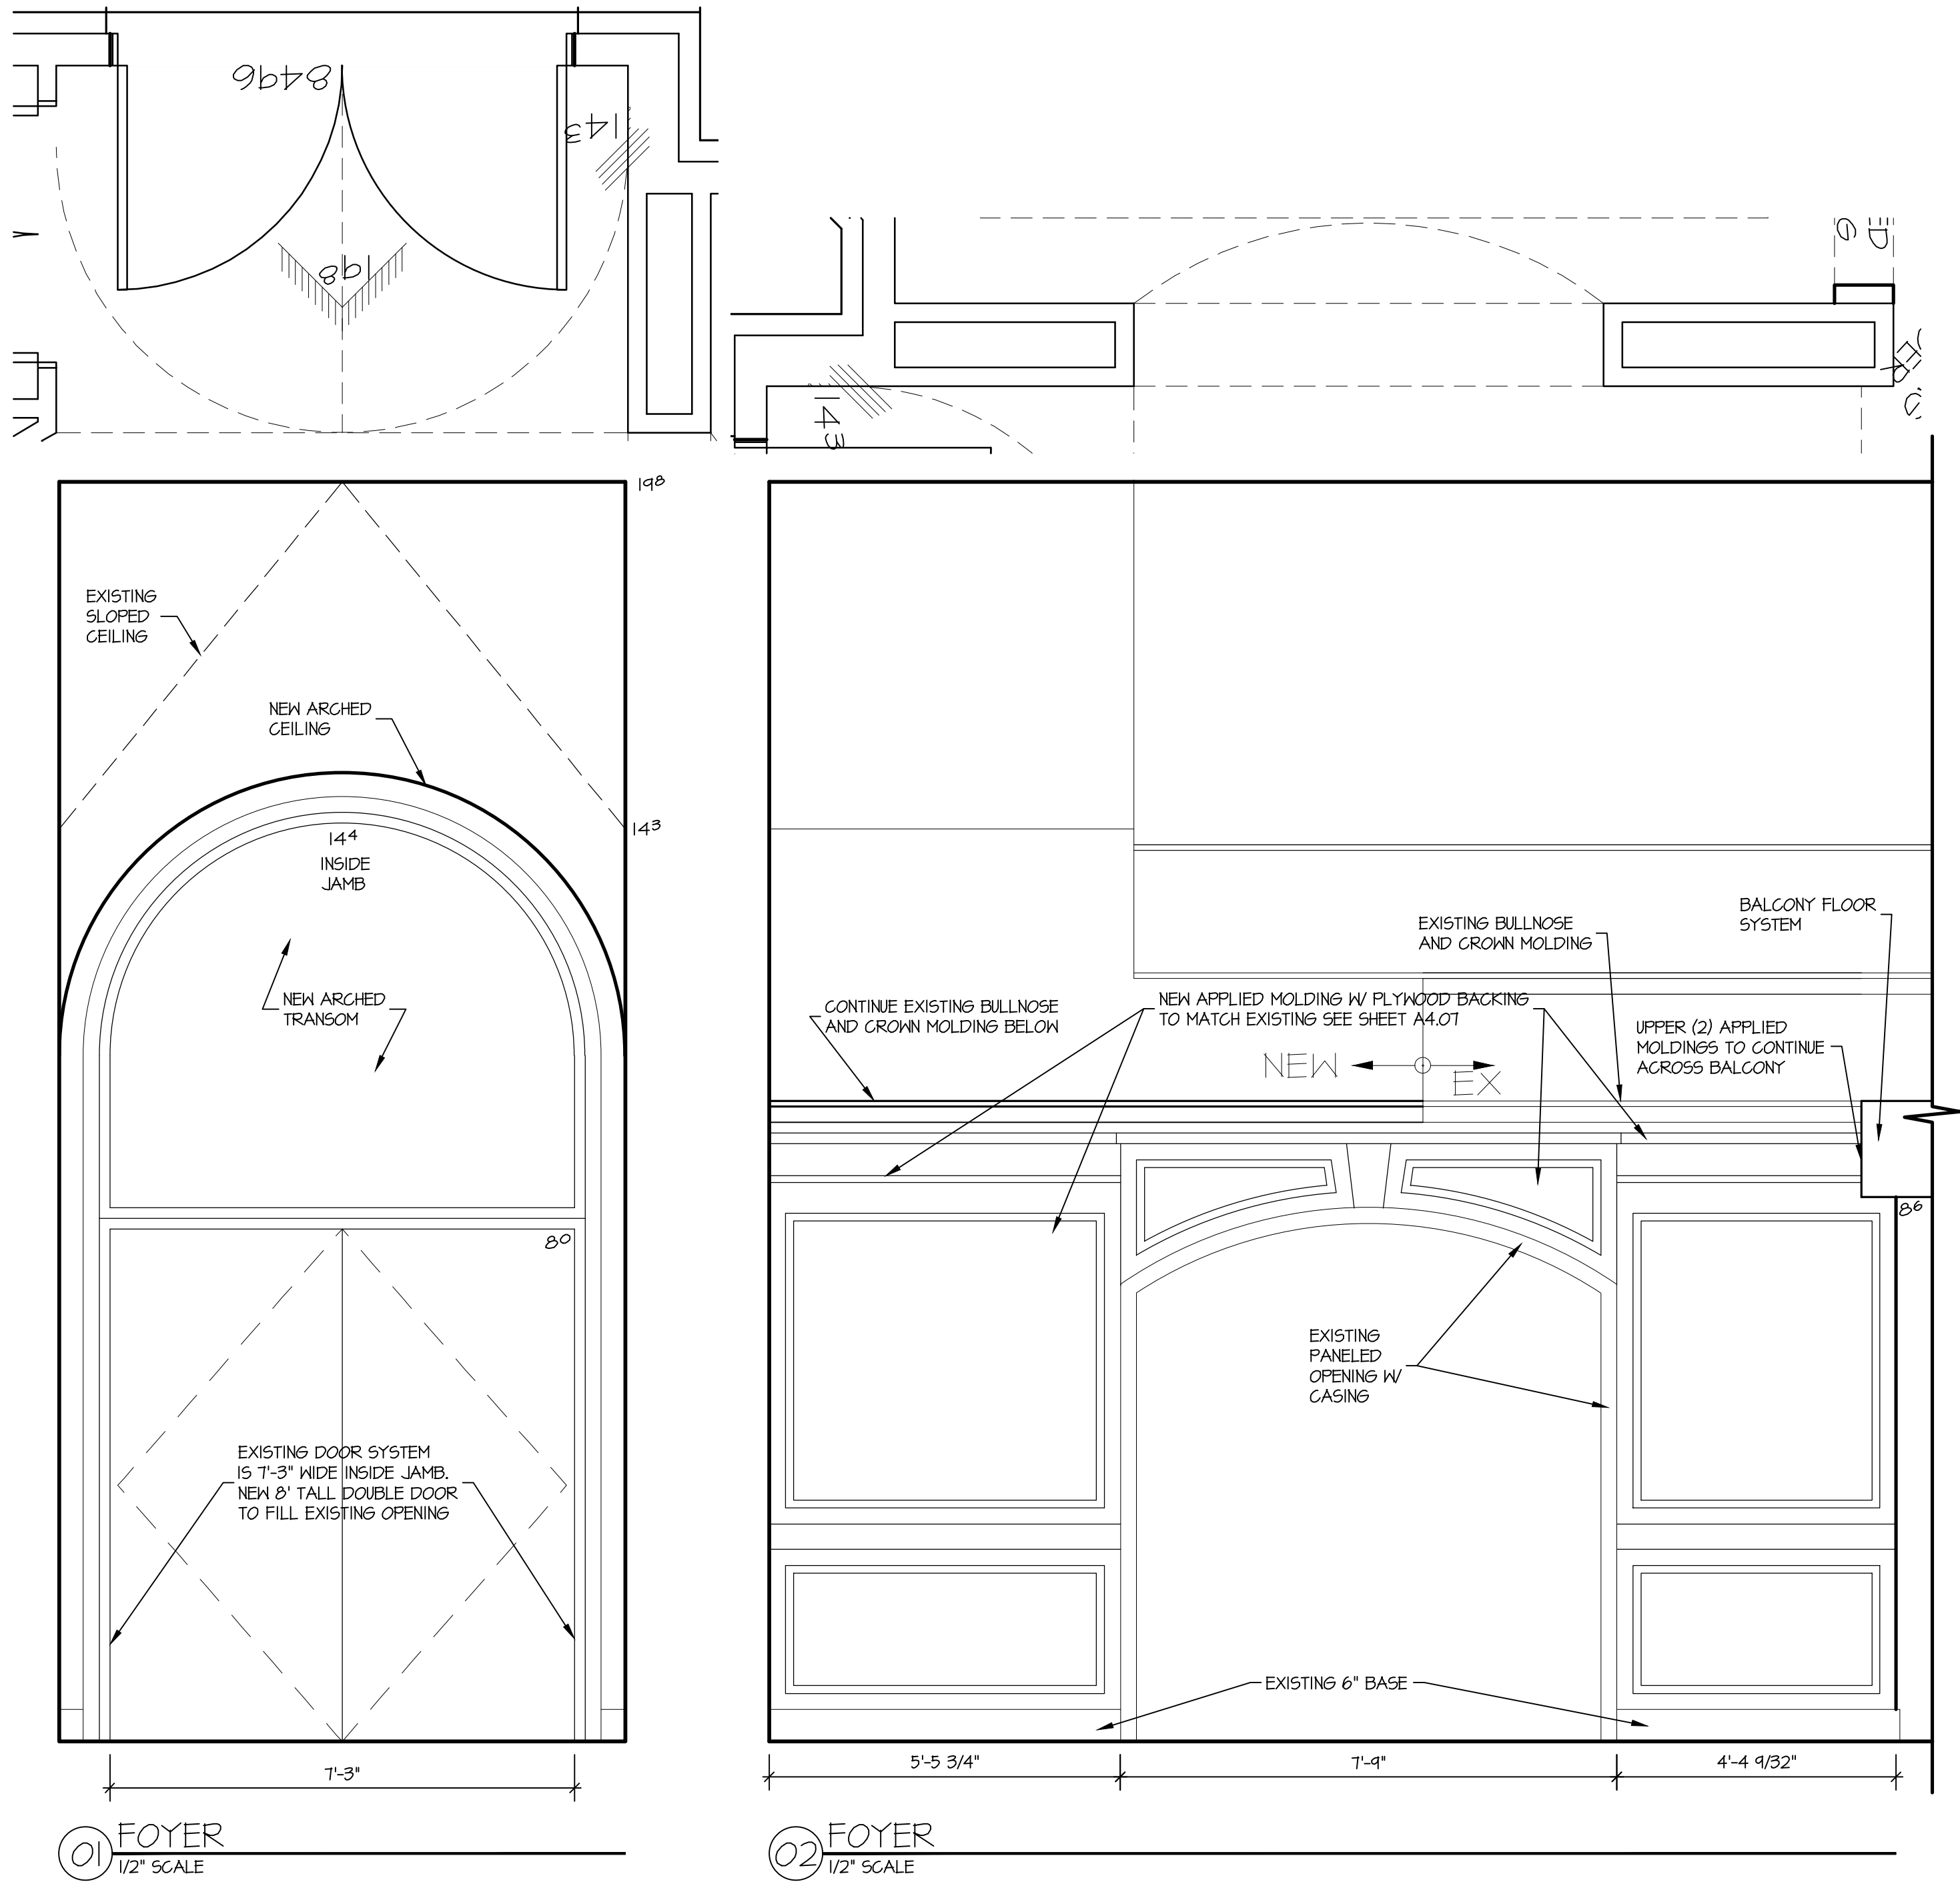

WOOD
RESIDENCE
3435 N 140TH CIRCLE, OMAHA, NE 68164


**MCNEIL
COMPANY**
4666 South 132nd Street
Omaha, NE 68137
402-333-1462
mcneilcompany.com

PLAN DATE 09/12/2025	
REV.	DATE
BID	11/12/25

PRELIMINARY
NOT FOR CONSTRUCTION


JOB NUMBER
252513
DESCRIPTION
INTERIOR ELEVATIONS
PLAN SHEET
A4.03

© COPYRIGHT
MCNEIL COMPANY
THESE PLANS ARE SPECIFICALLY
DESIGNED FOR CONSTRUCTION BY
MCNEIL COMPANY AND ARE
INTENDED FOR NO OTHER PURPOSE.
DUPLICATION OF THESE PLANS IN
PART OR WHOLE WITHOUT WRITTEN
CONSENT FROM MCNEIL COMPANY
IS PROHIBITED.

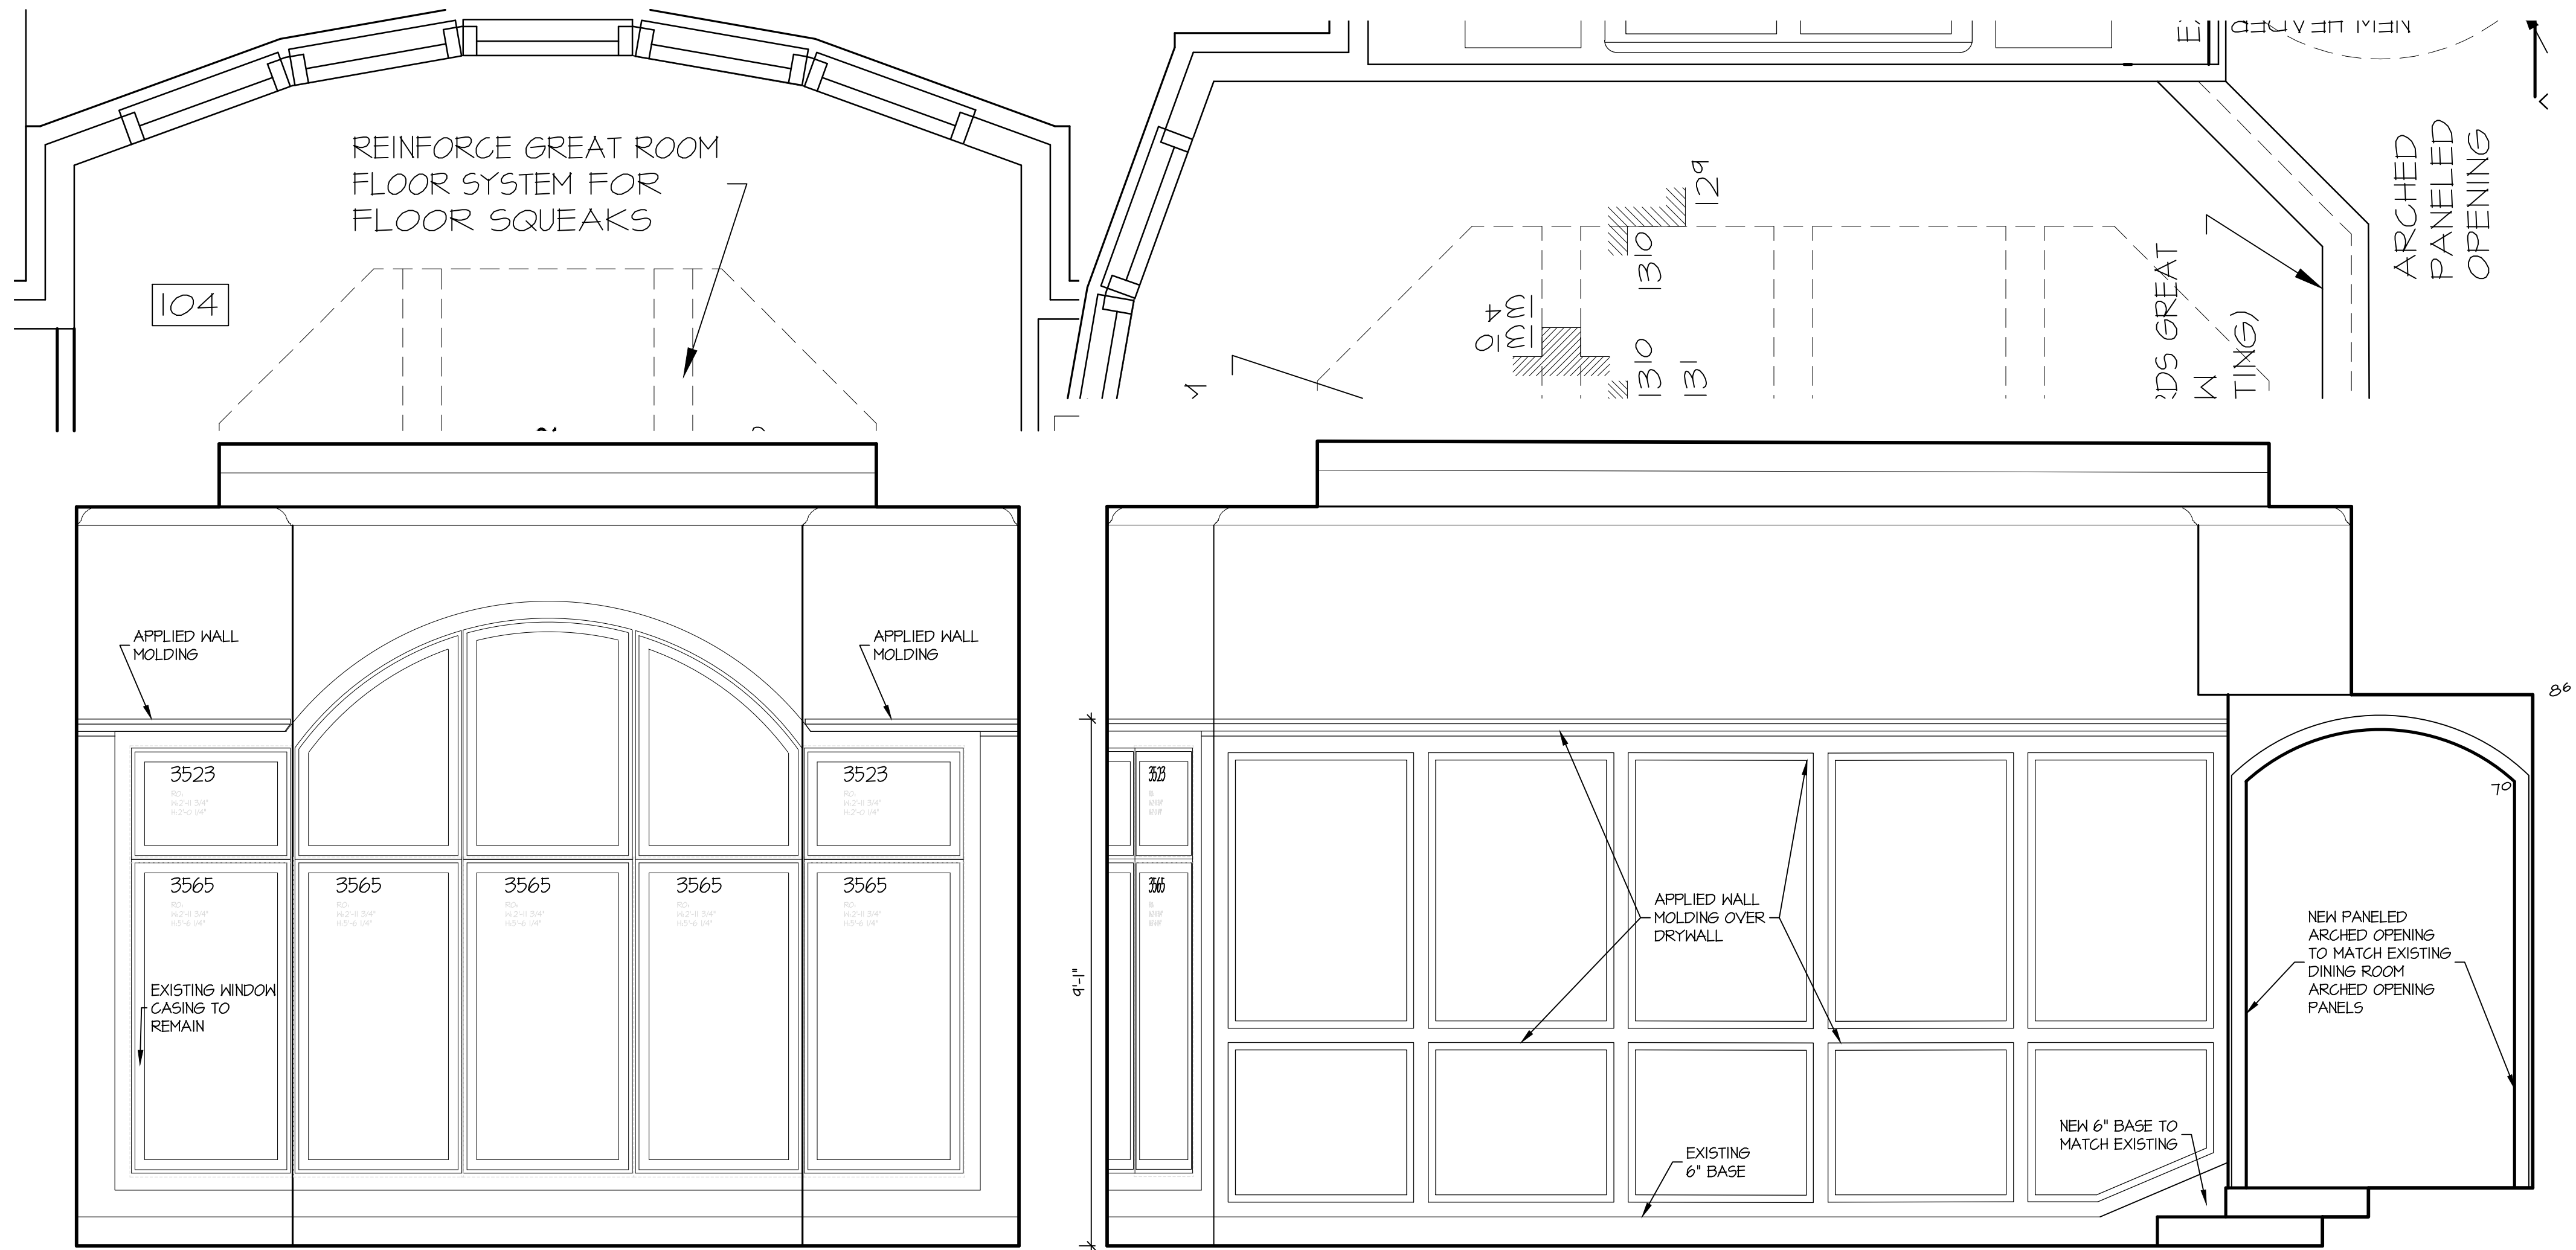


01 GREAT ROOM
1/2" SCALE


02 GREAT ROOM
1/2" SCALE

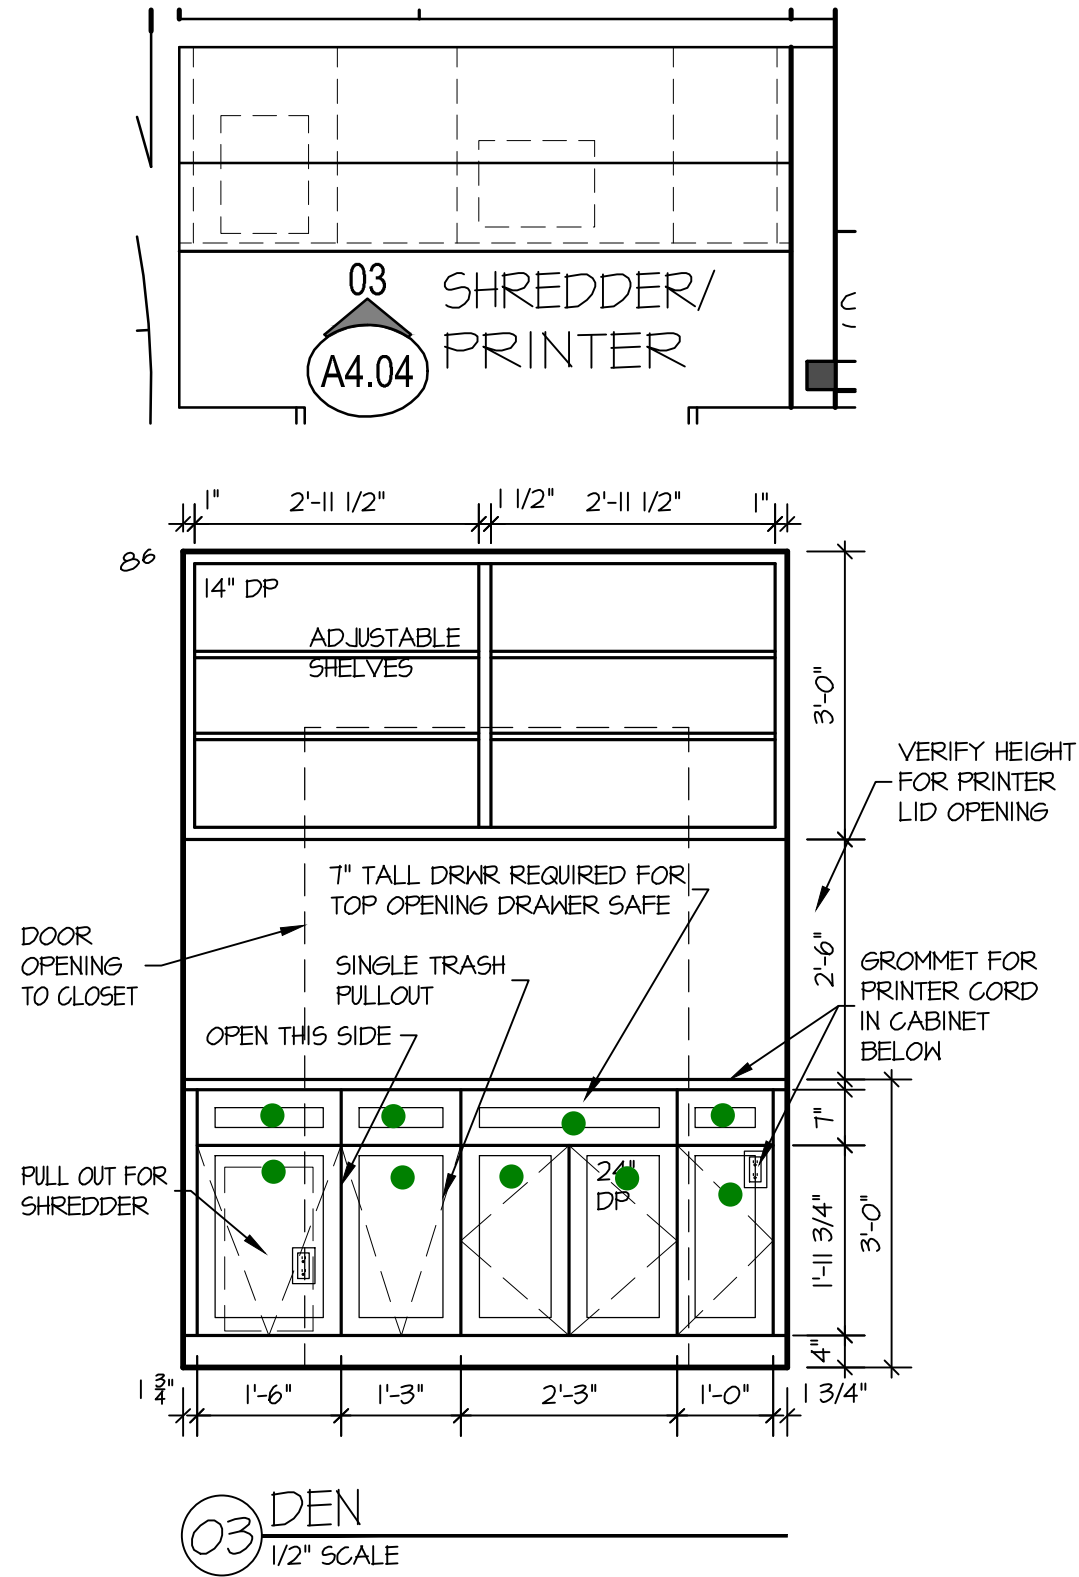


03 DEN
1/2" SCALE

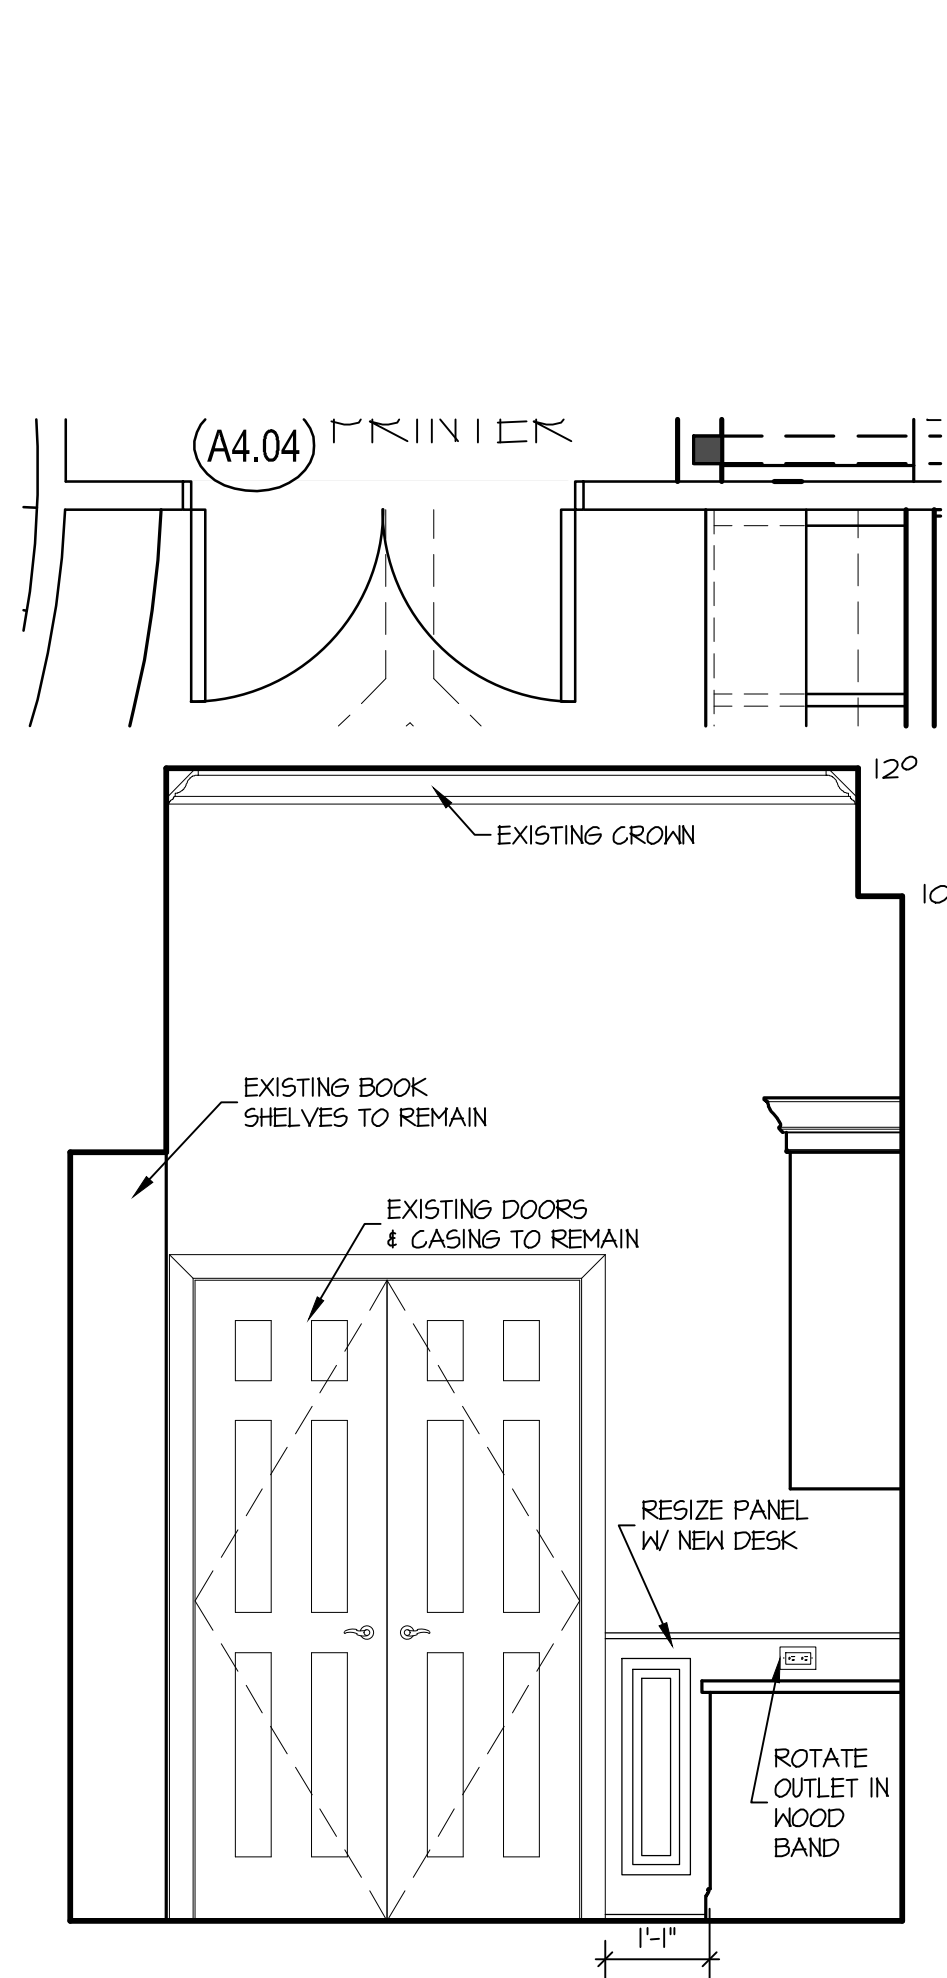


04 DEN
1/2" SCALE

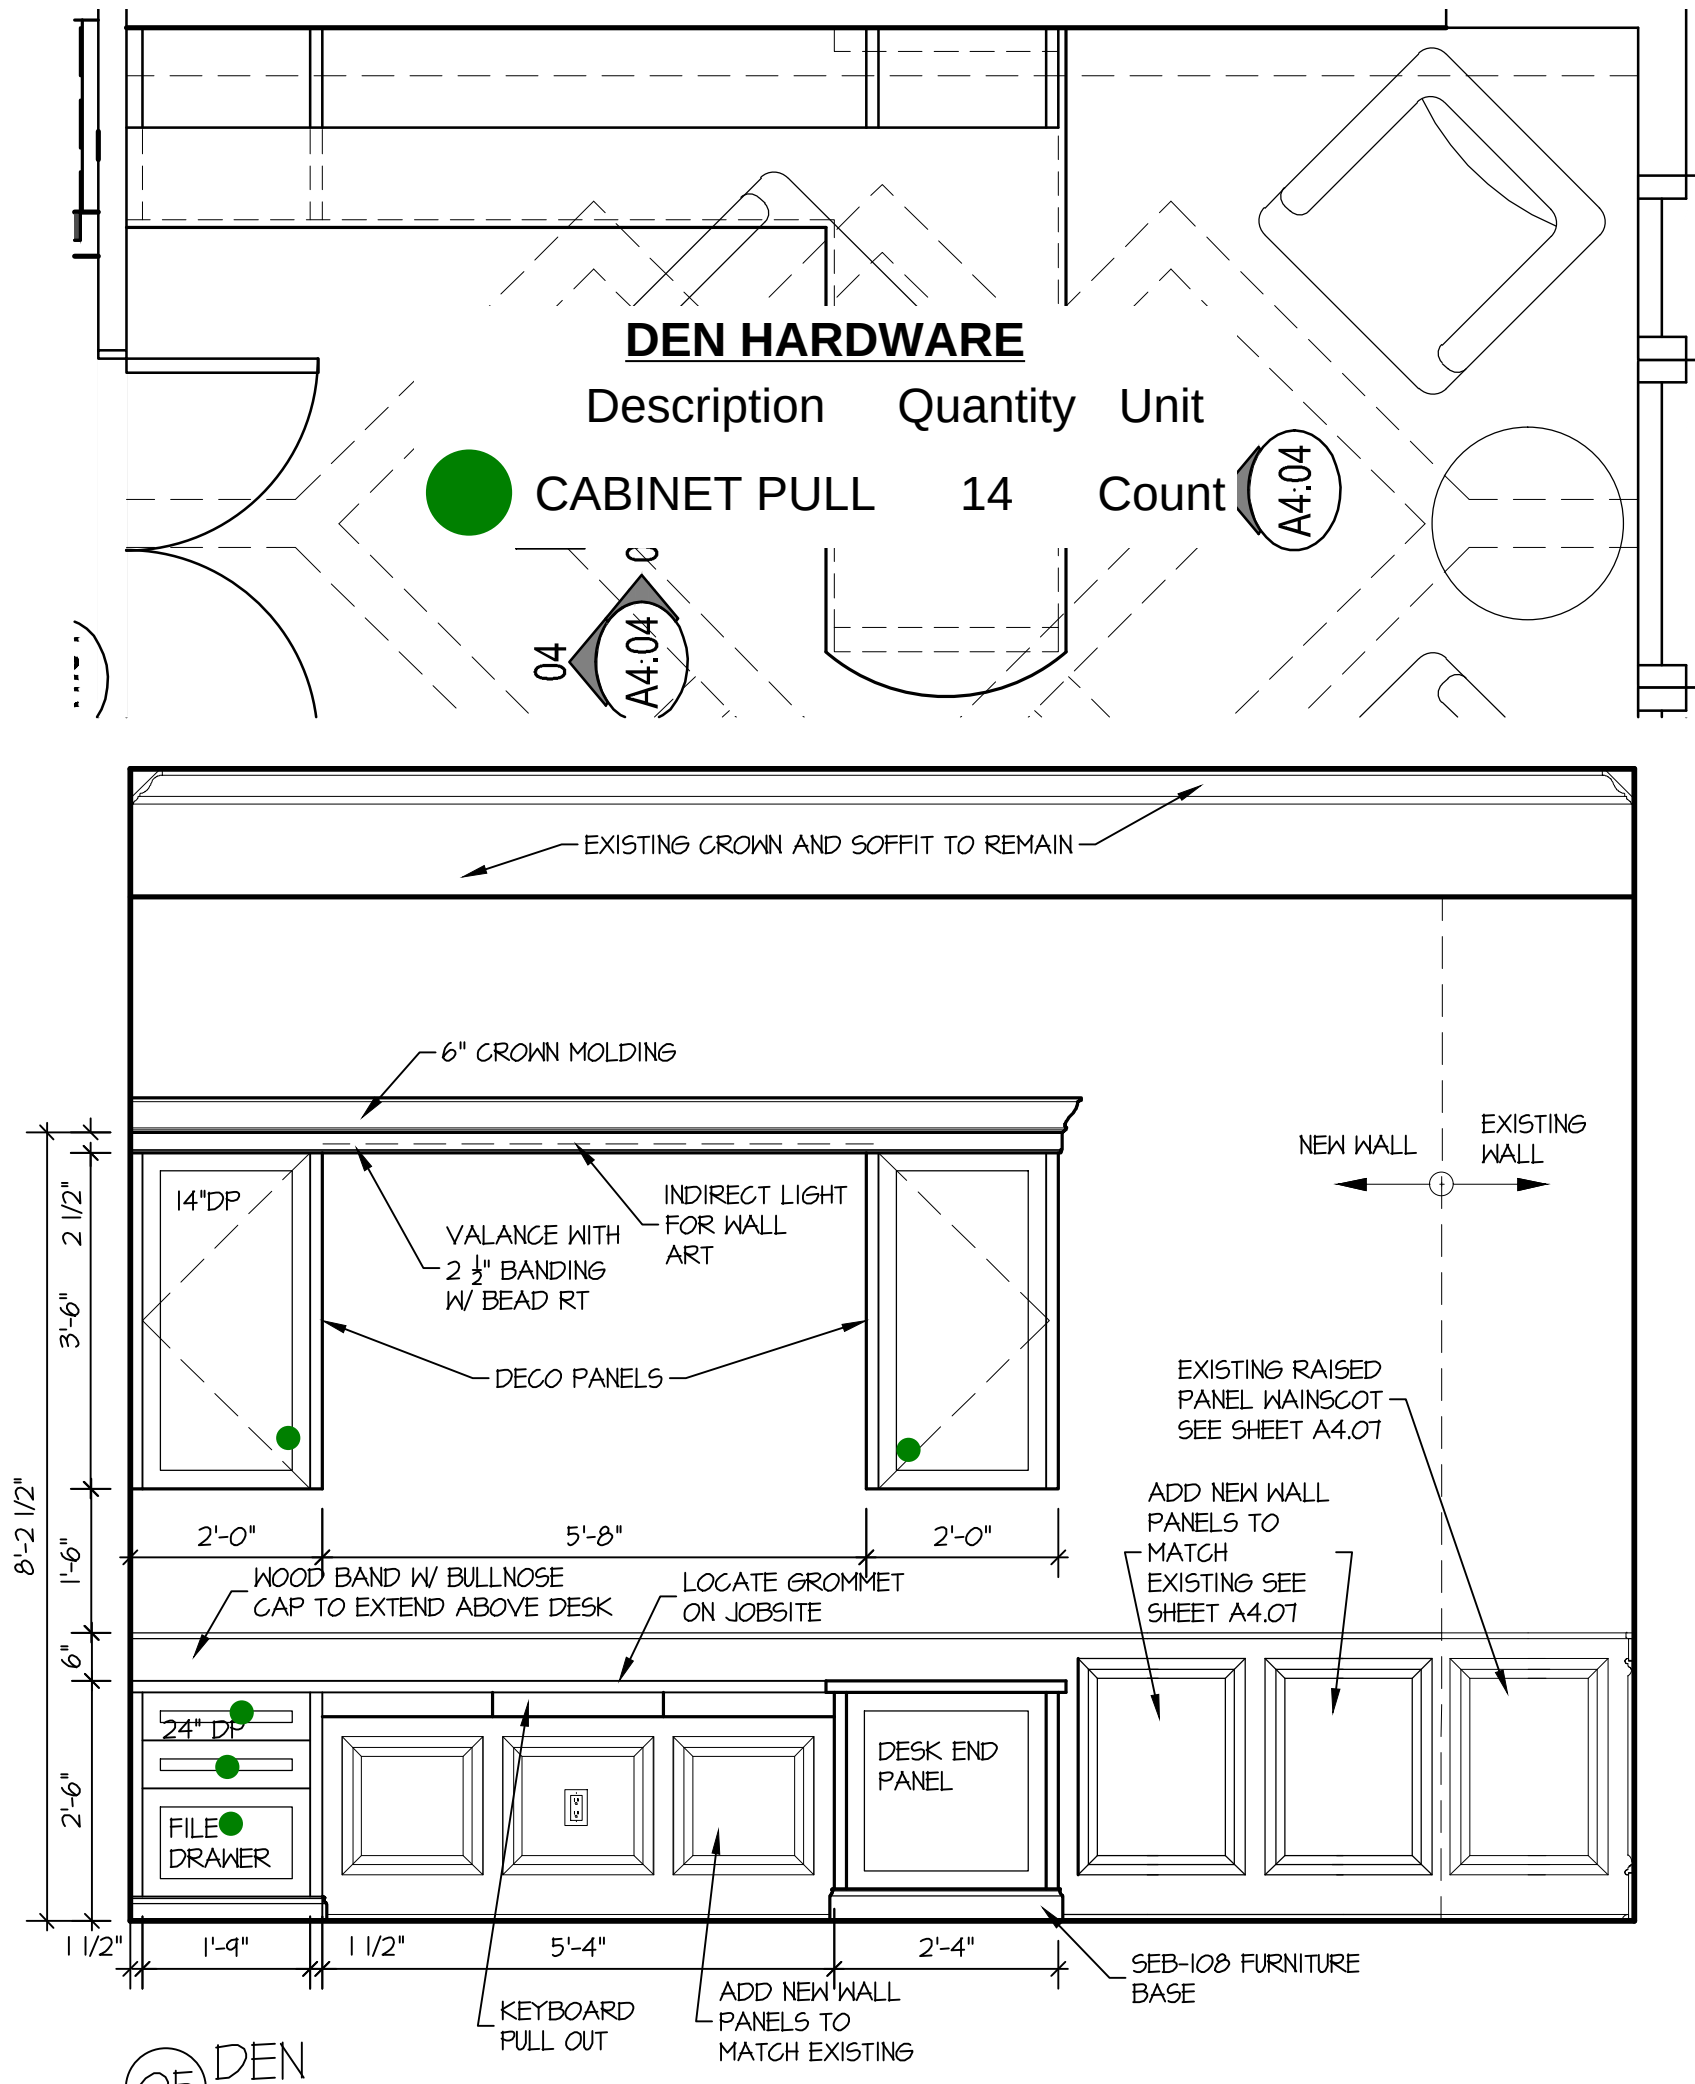


05 DEN
1/2" SCALE

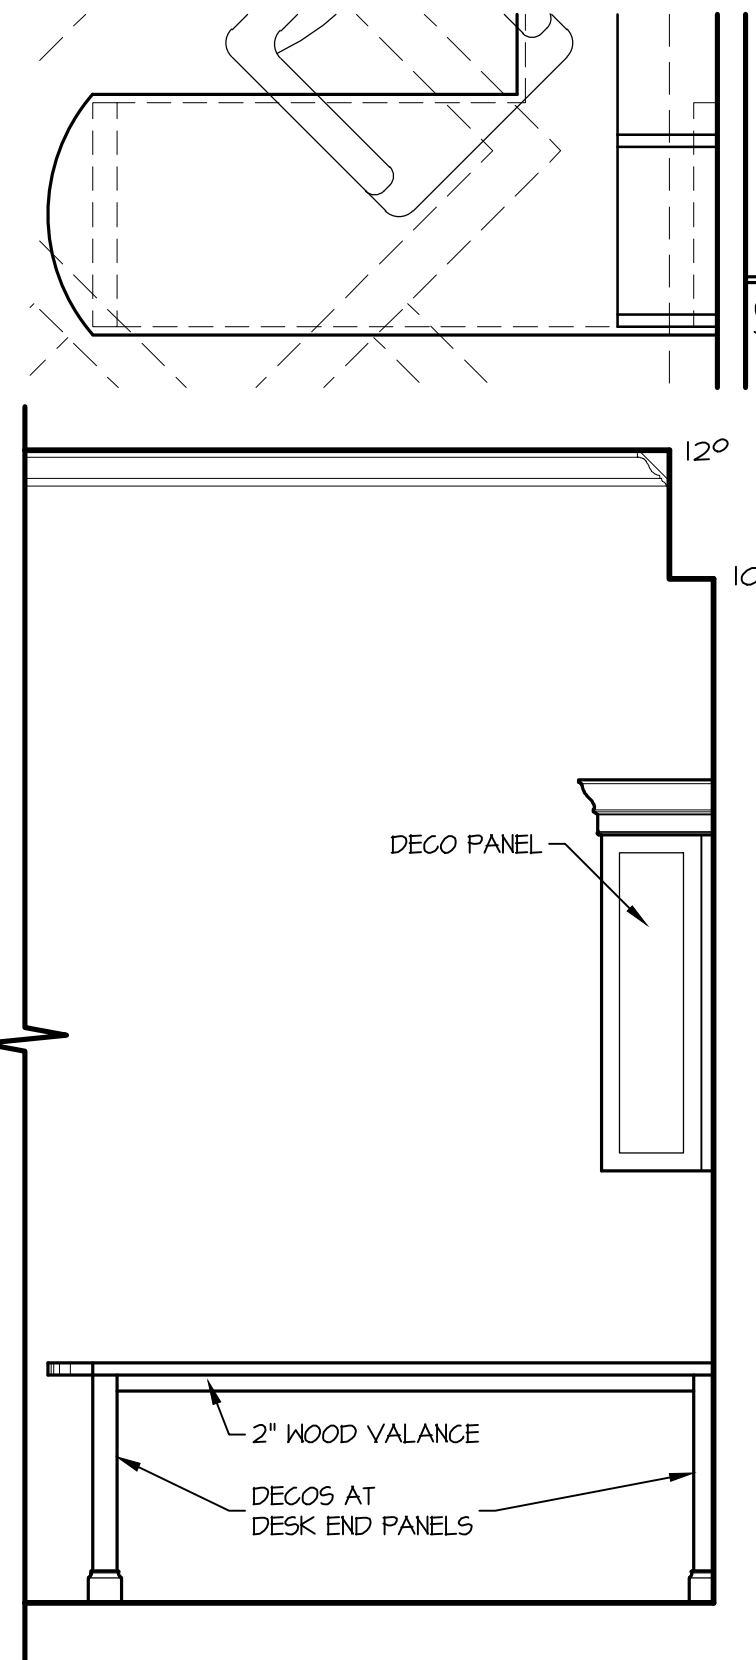

06 DEN
1/2" SCALE

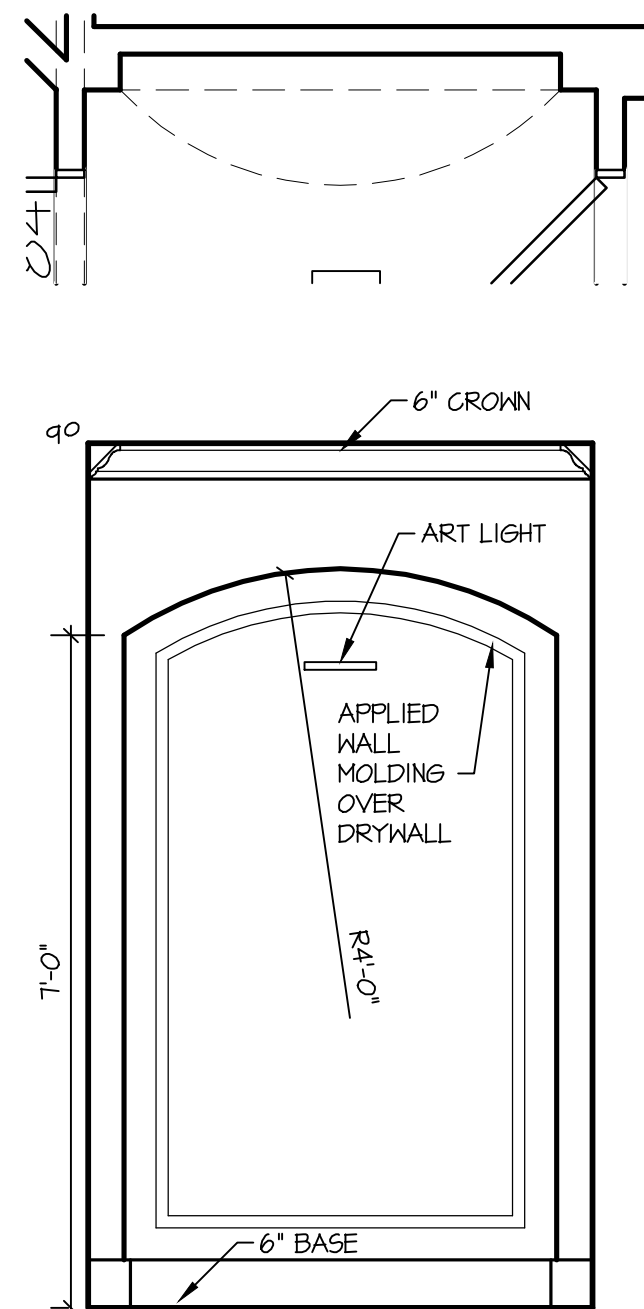

07 PRIMARY VEST.
1/2" SCALE

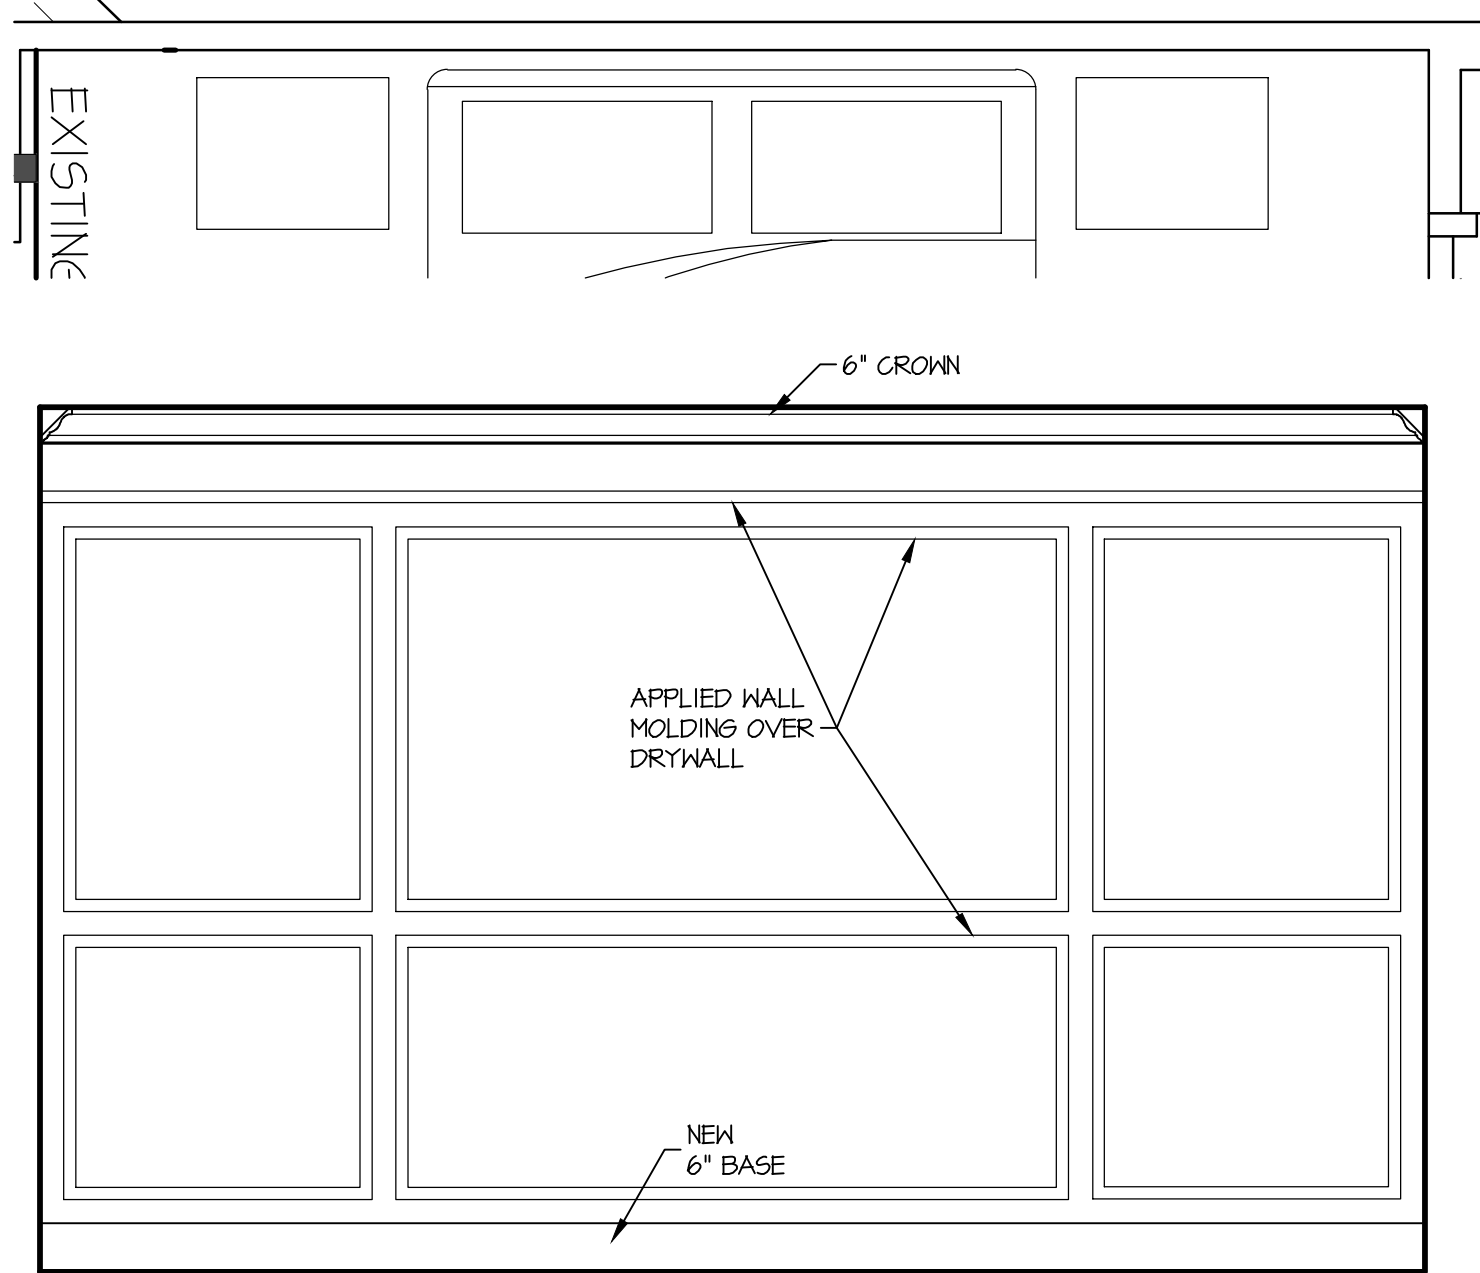

08 PRIMARY BEDROOM
1/2" SCALE

WOOD
RESIDENCE
3435 N 140TH CIRCLE, OMAHA, NE 68164

McNEIL
COMPANY
4666 South 132nd Street
Omaha, NE 68137
402-333-1462
mcneilcompany.com



PLAN DATE 09/12/2025	
REV.	DATE
BID	11/12/25

PRELIMINARY
NOT FOR CONSTRUCTION

JOB NUMBER
252513
DESCRIPTION
INTERIOR ELEVATIONS
PLAN SHEET


A4.04

© COPYRIGHT
MCNEIL COMPANY
THESE PLANS ARE SPECIFICALLY
DESIGNED FOR CONSTRUCTION BY
MCNEIL COMPANY AND ARE
INTENDED FOR NO OTHER PURPOSE.
DUPLICATION OF THESE PLANS IN
PART OR WHOLE WITHOUT WRITTEN
CONSENT FROM MCNEIL COMPANY
IS PROHIBITED.

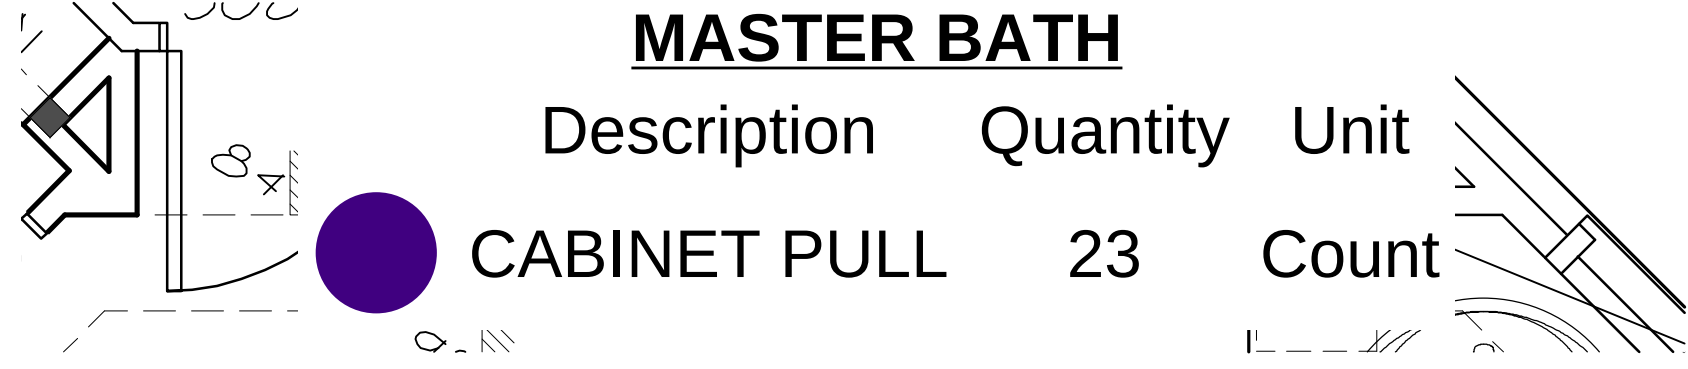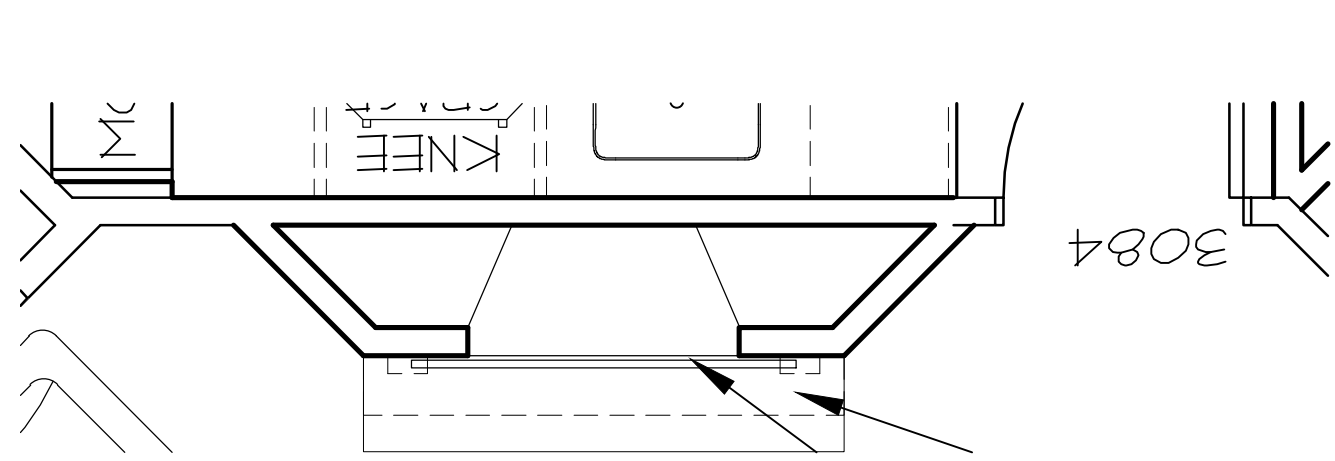


MASTER BATH



Description Quantity Unit
CABINET PULL 23 Count

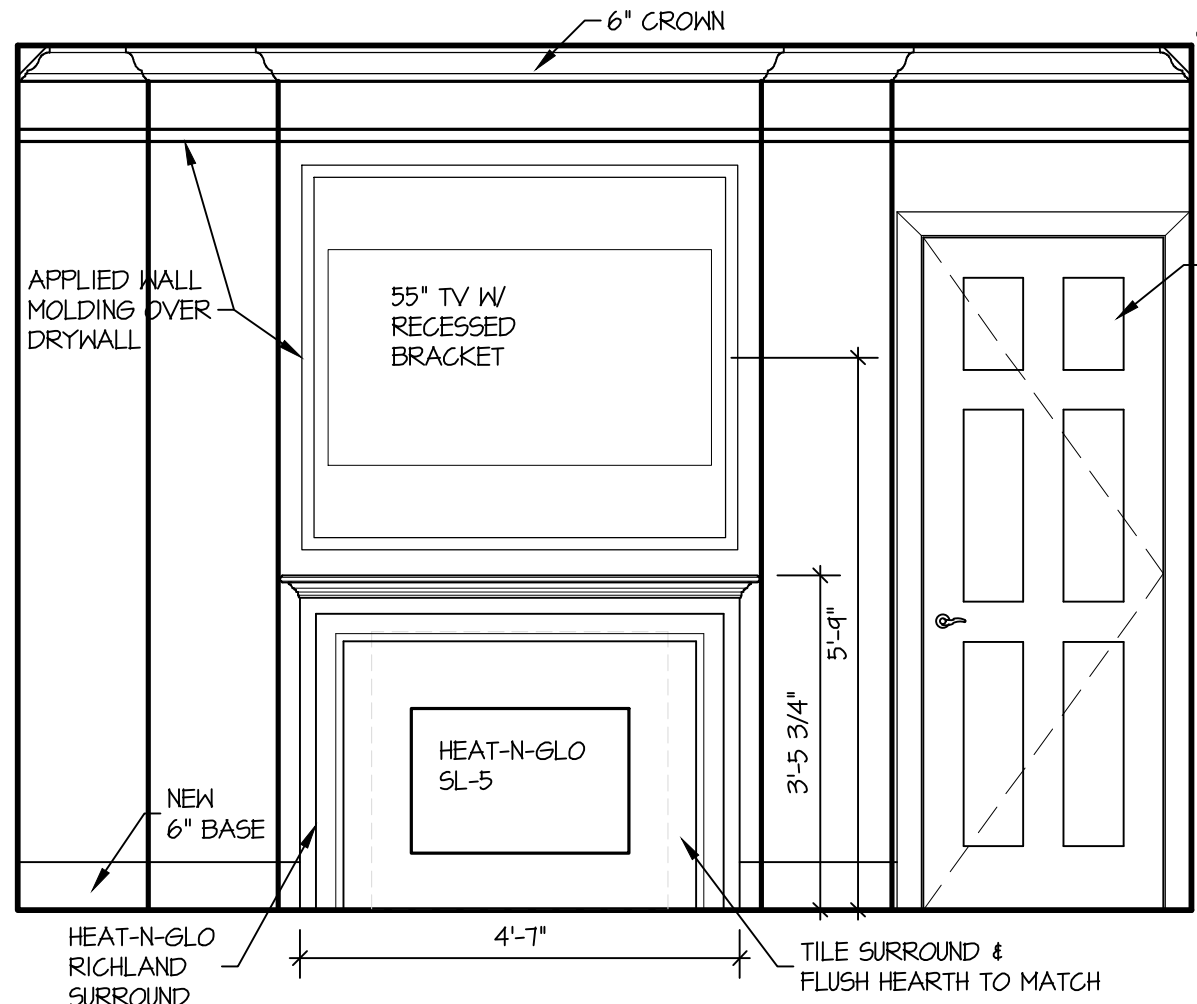



01 PRIMARY BEDROOM
1/2\"/>

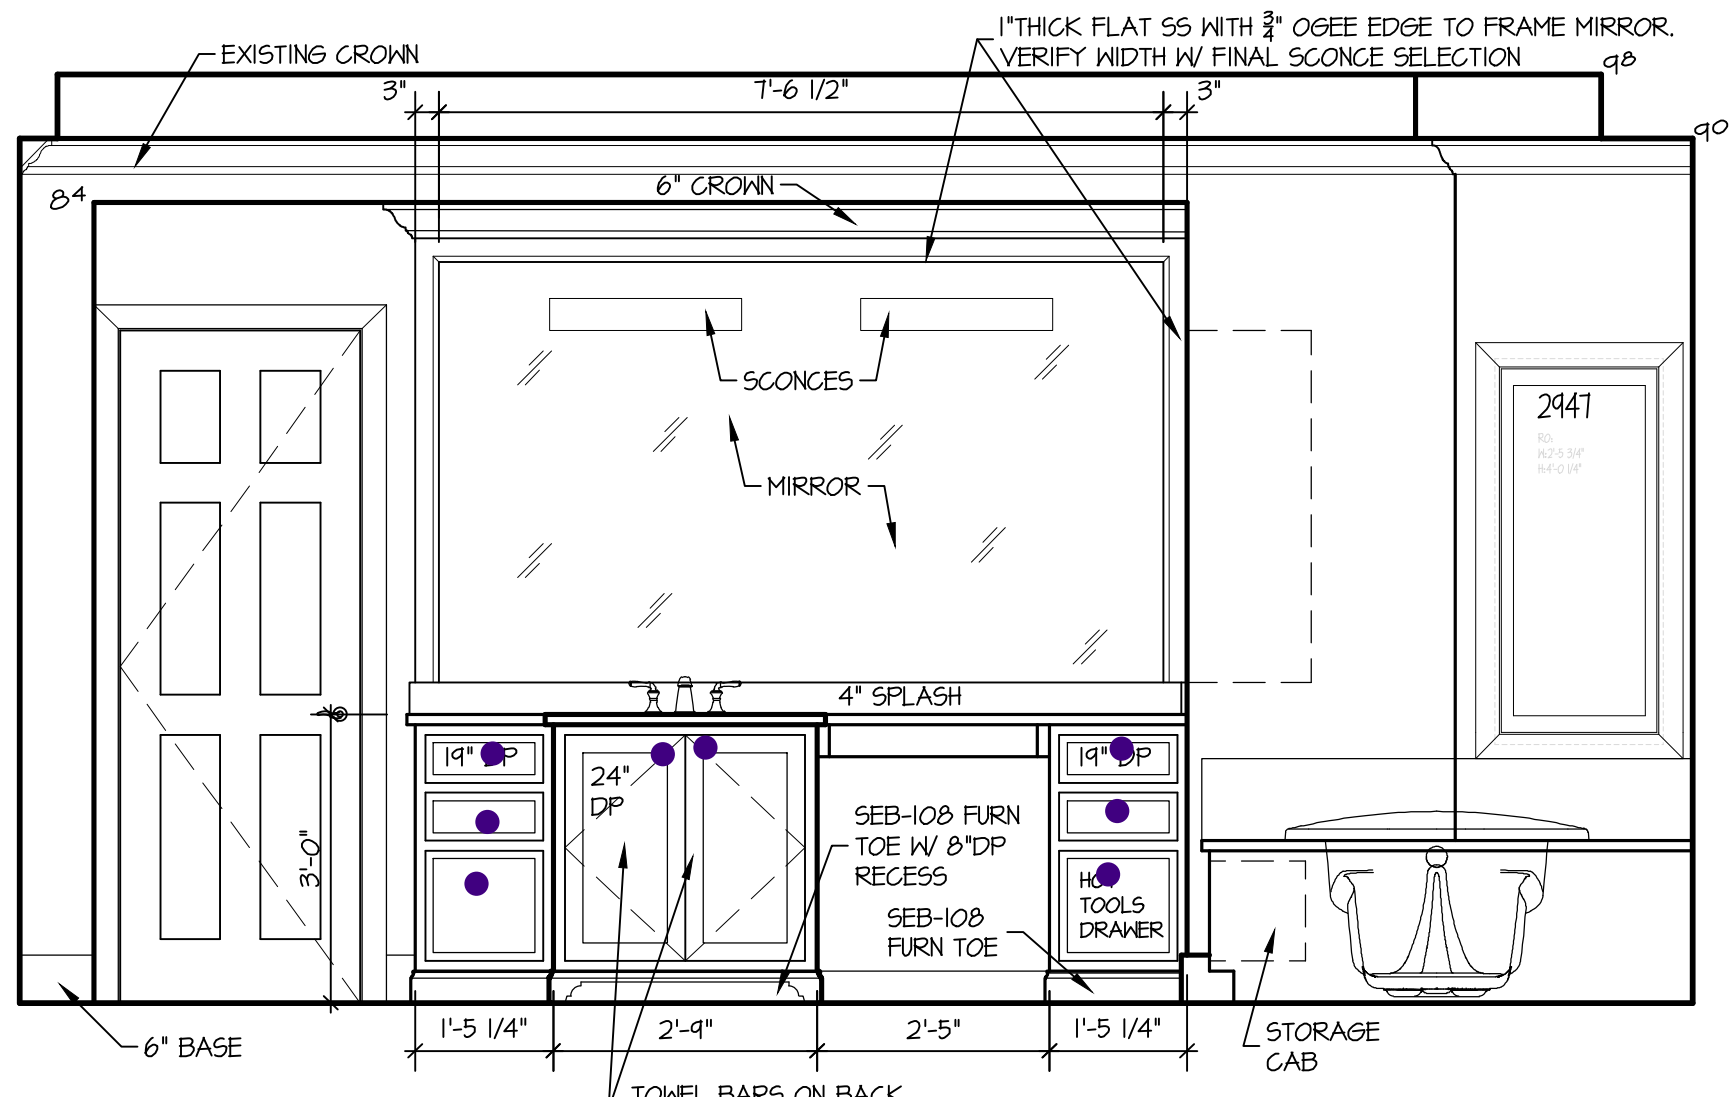



02 PRIMARY BATH
1/2\"/>

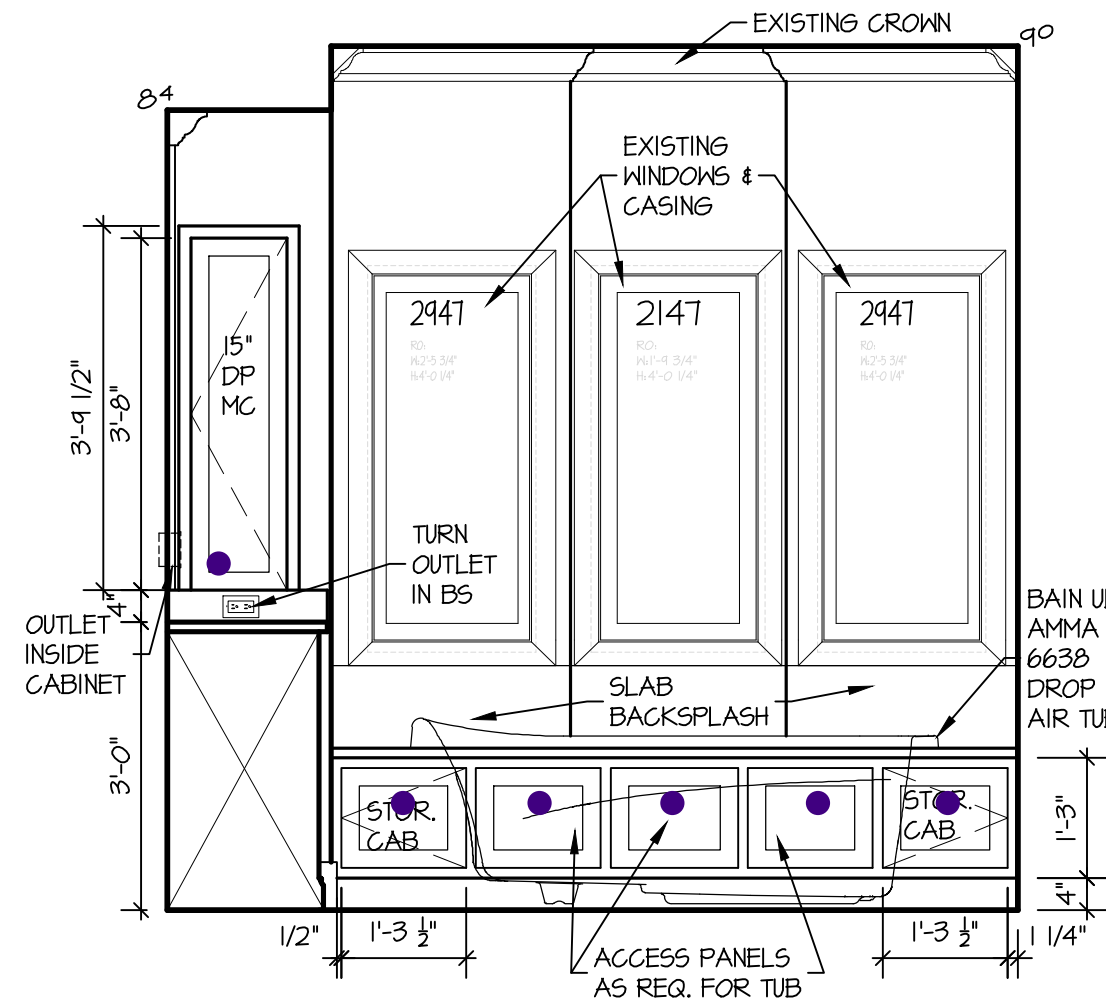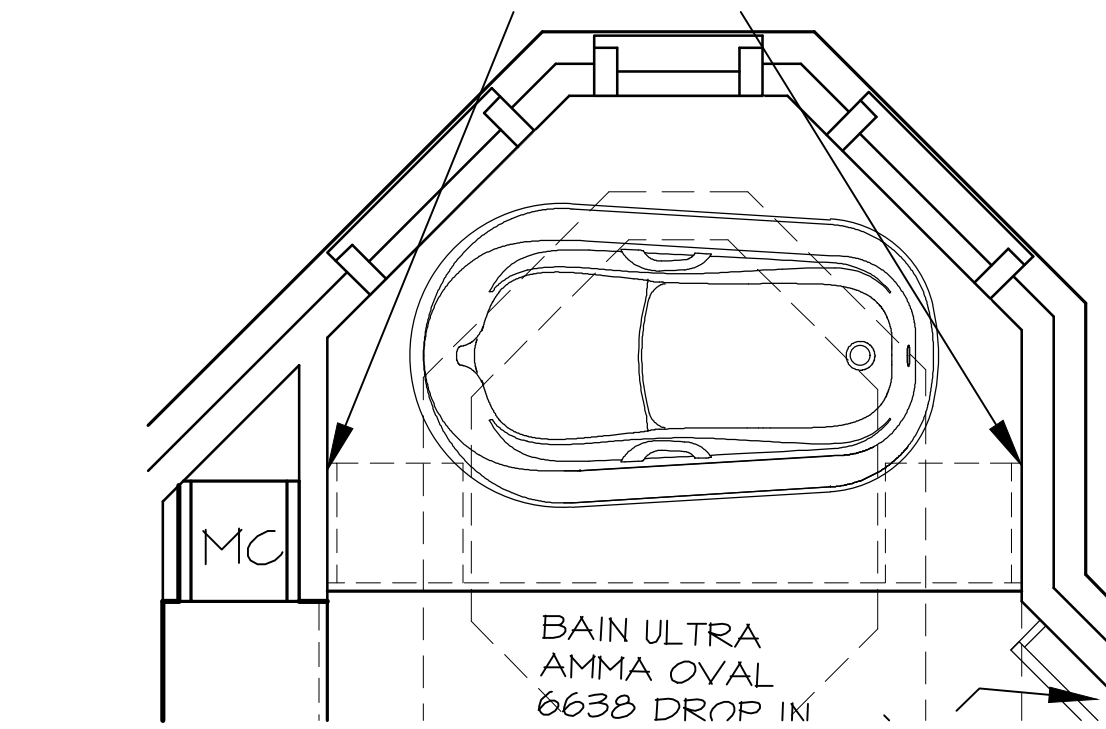



03 PRIMARY BATH
1/2\"/>

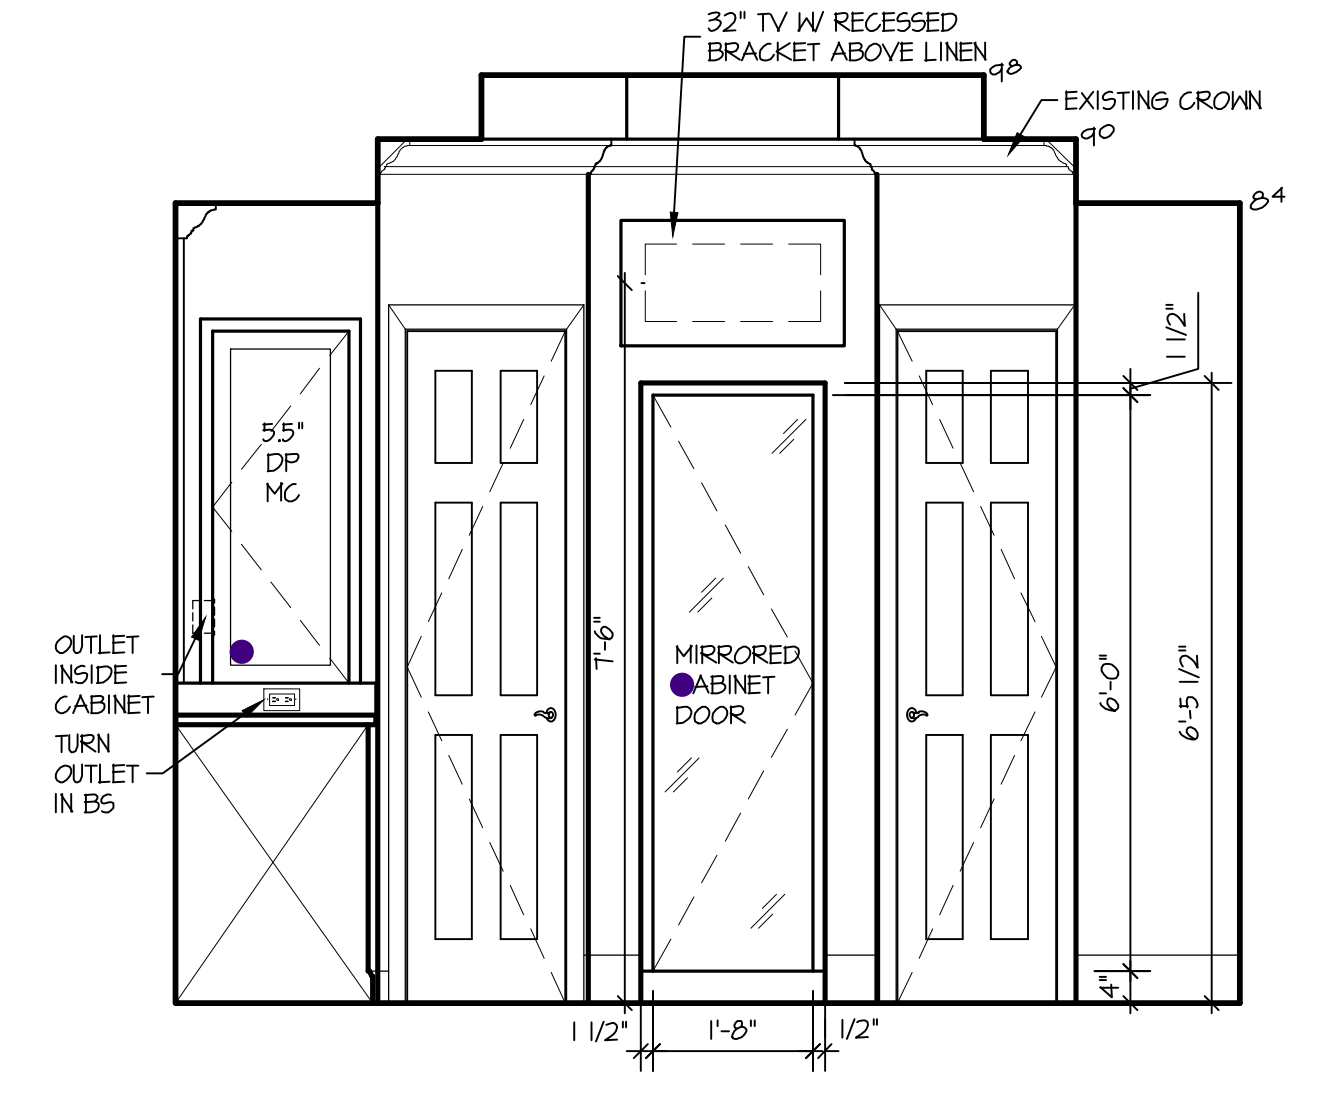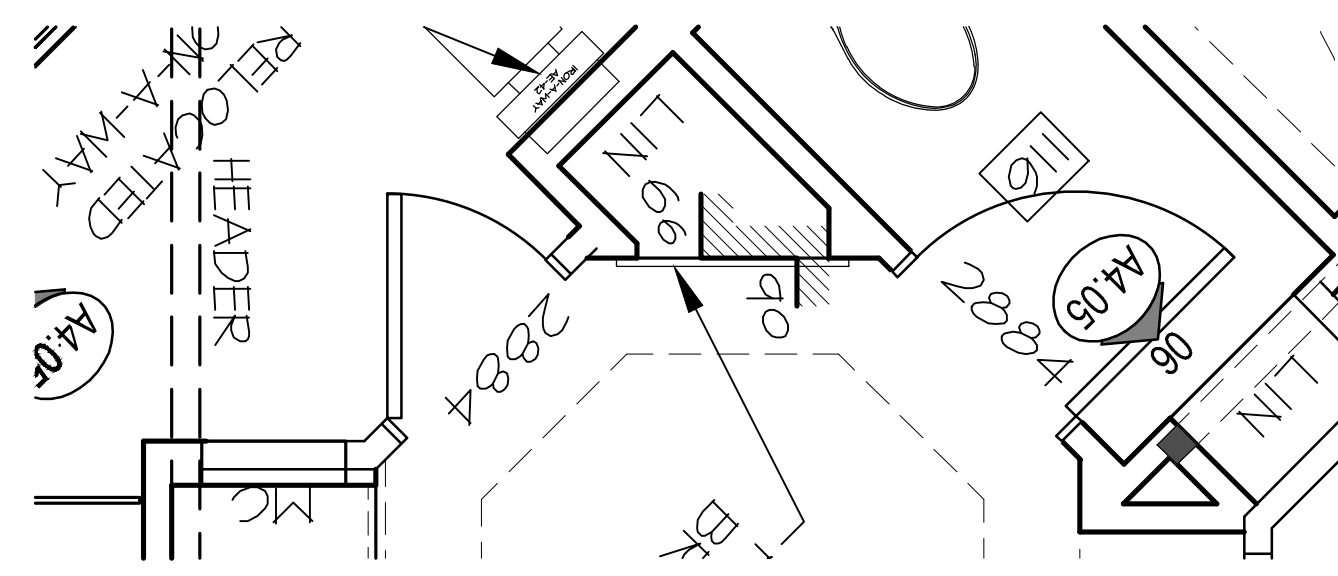



04 PRIMARY BATH
1/2\"/>

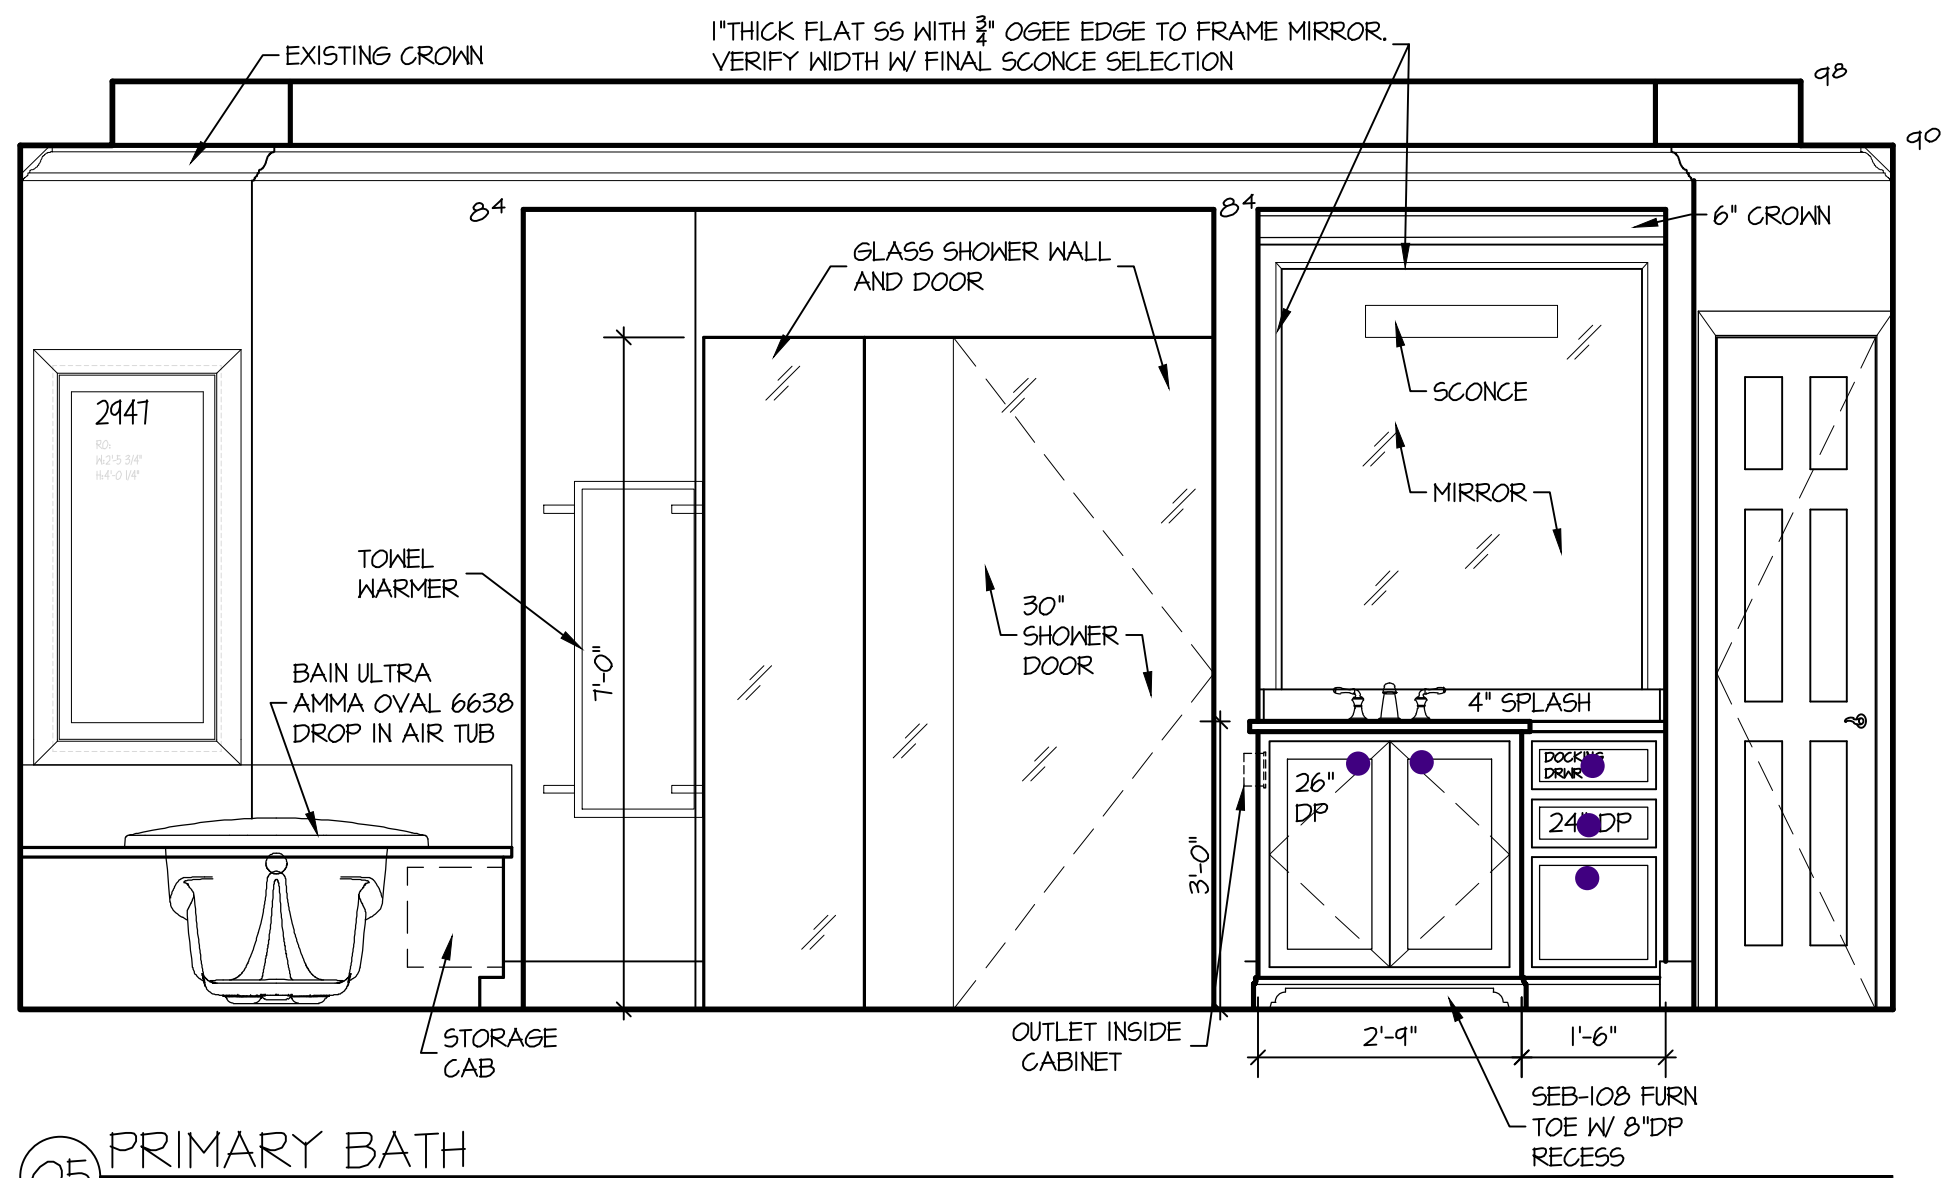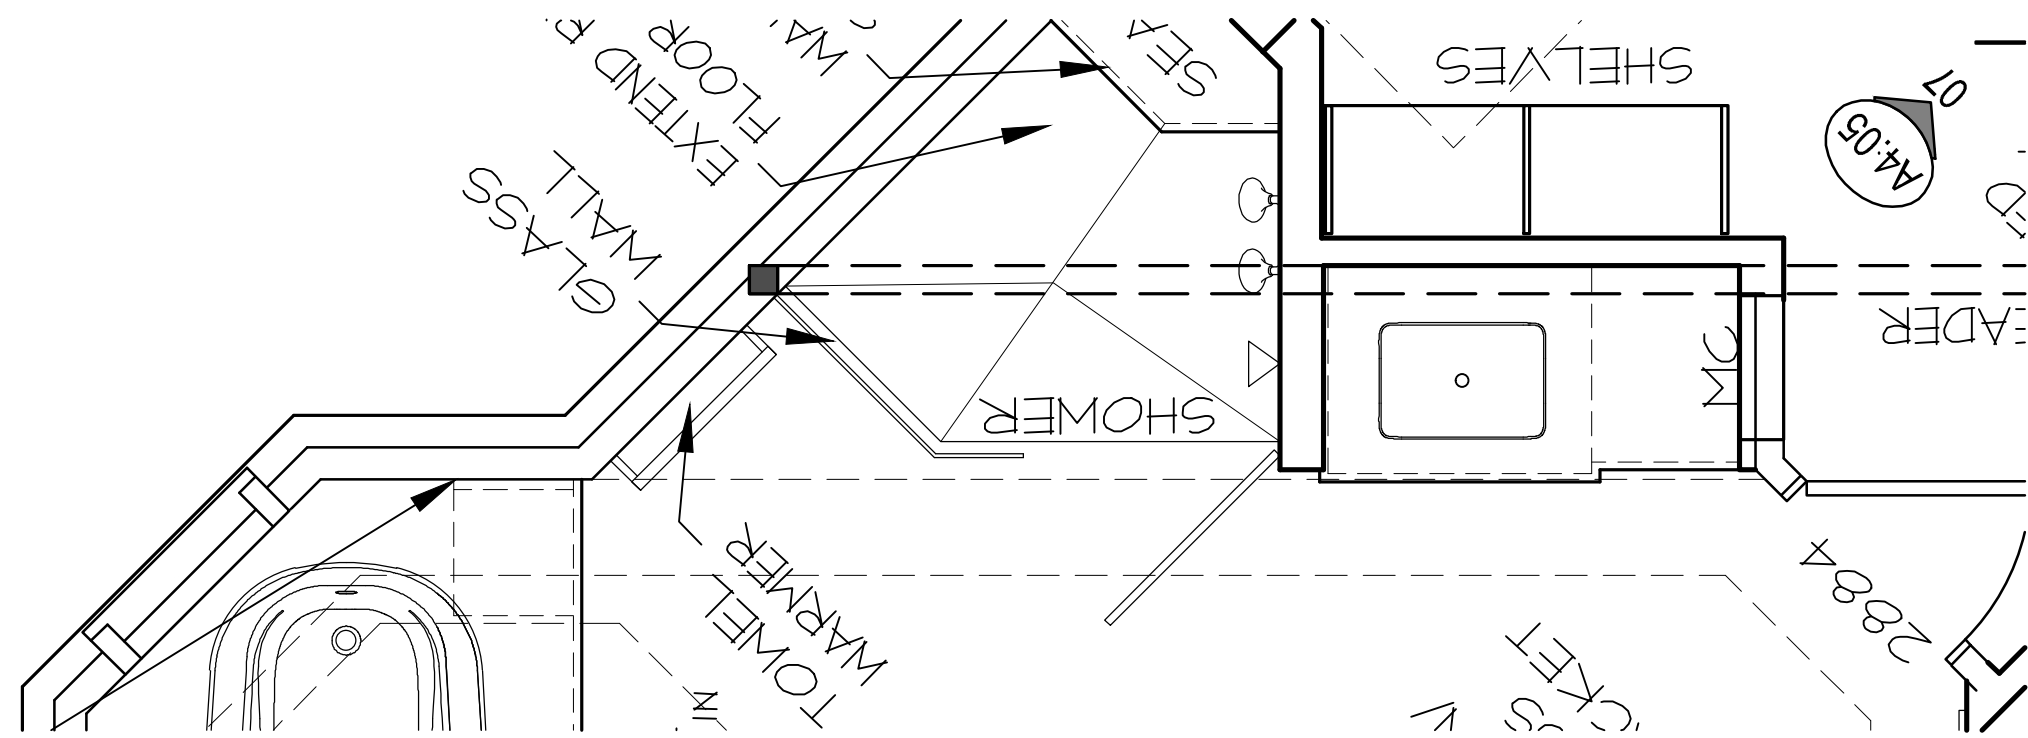



05 PRIMARY BATH
1/2\"/>

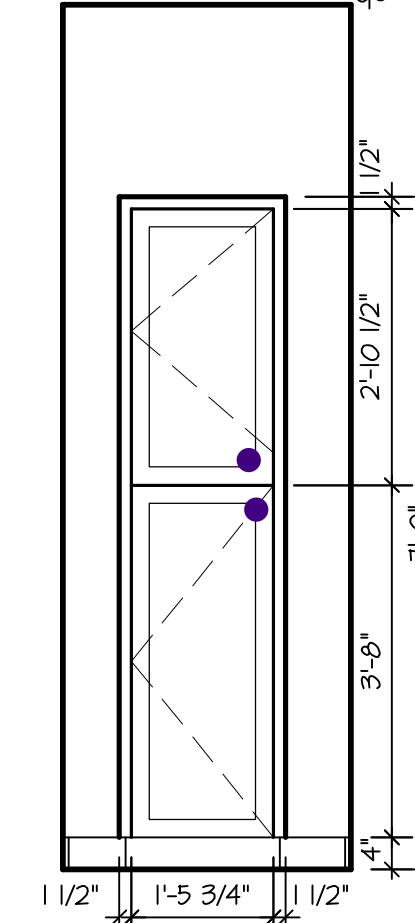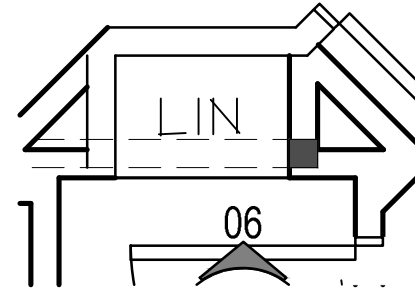


06 PRIMARY BATH
1/2\"/>

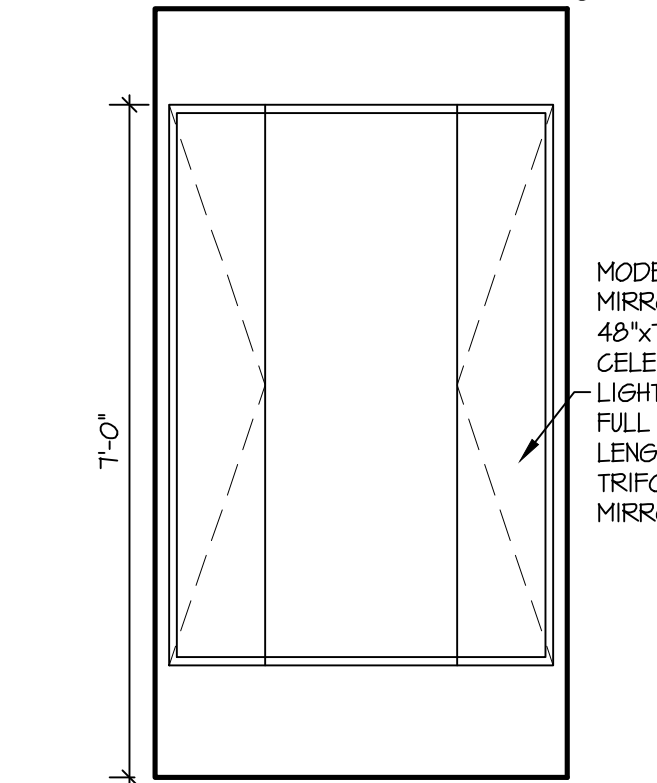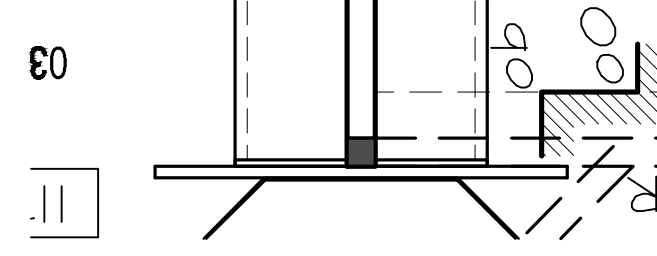

07 PRIMARY WRDB
1/2\"/>

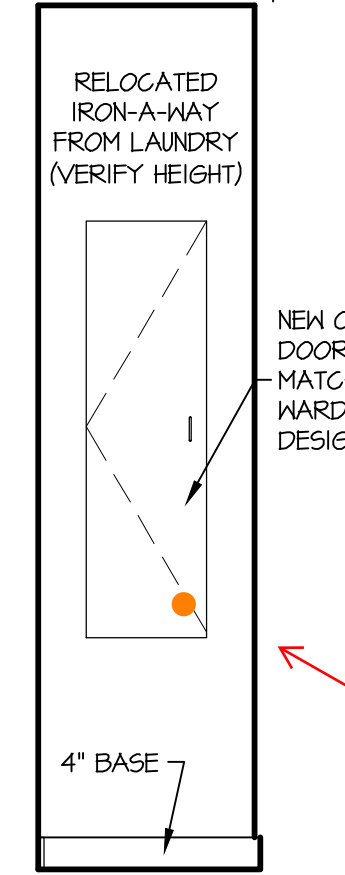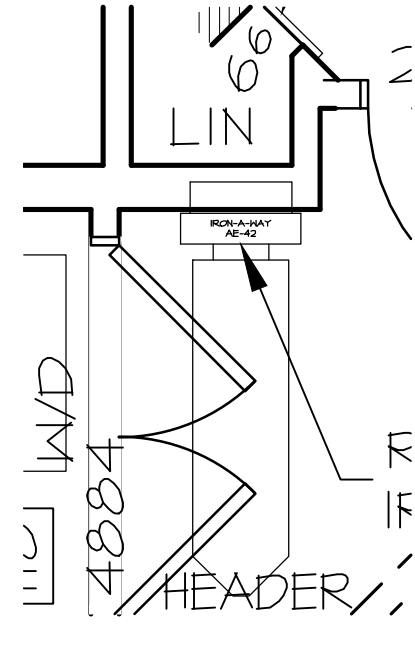

08 PRIMARY WRDB
1/2\"/>

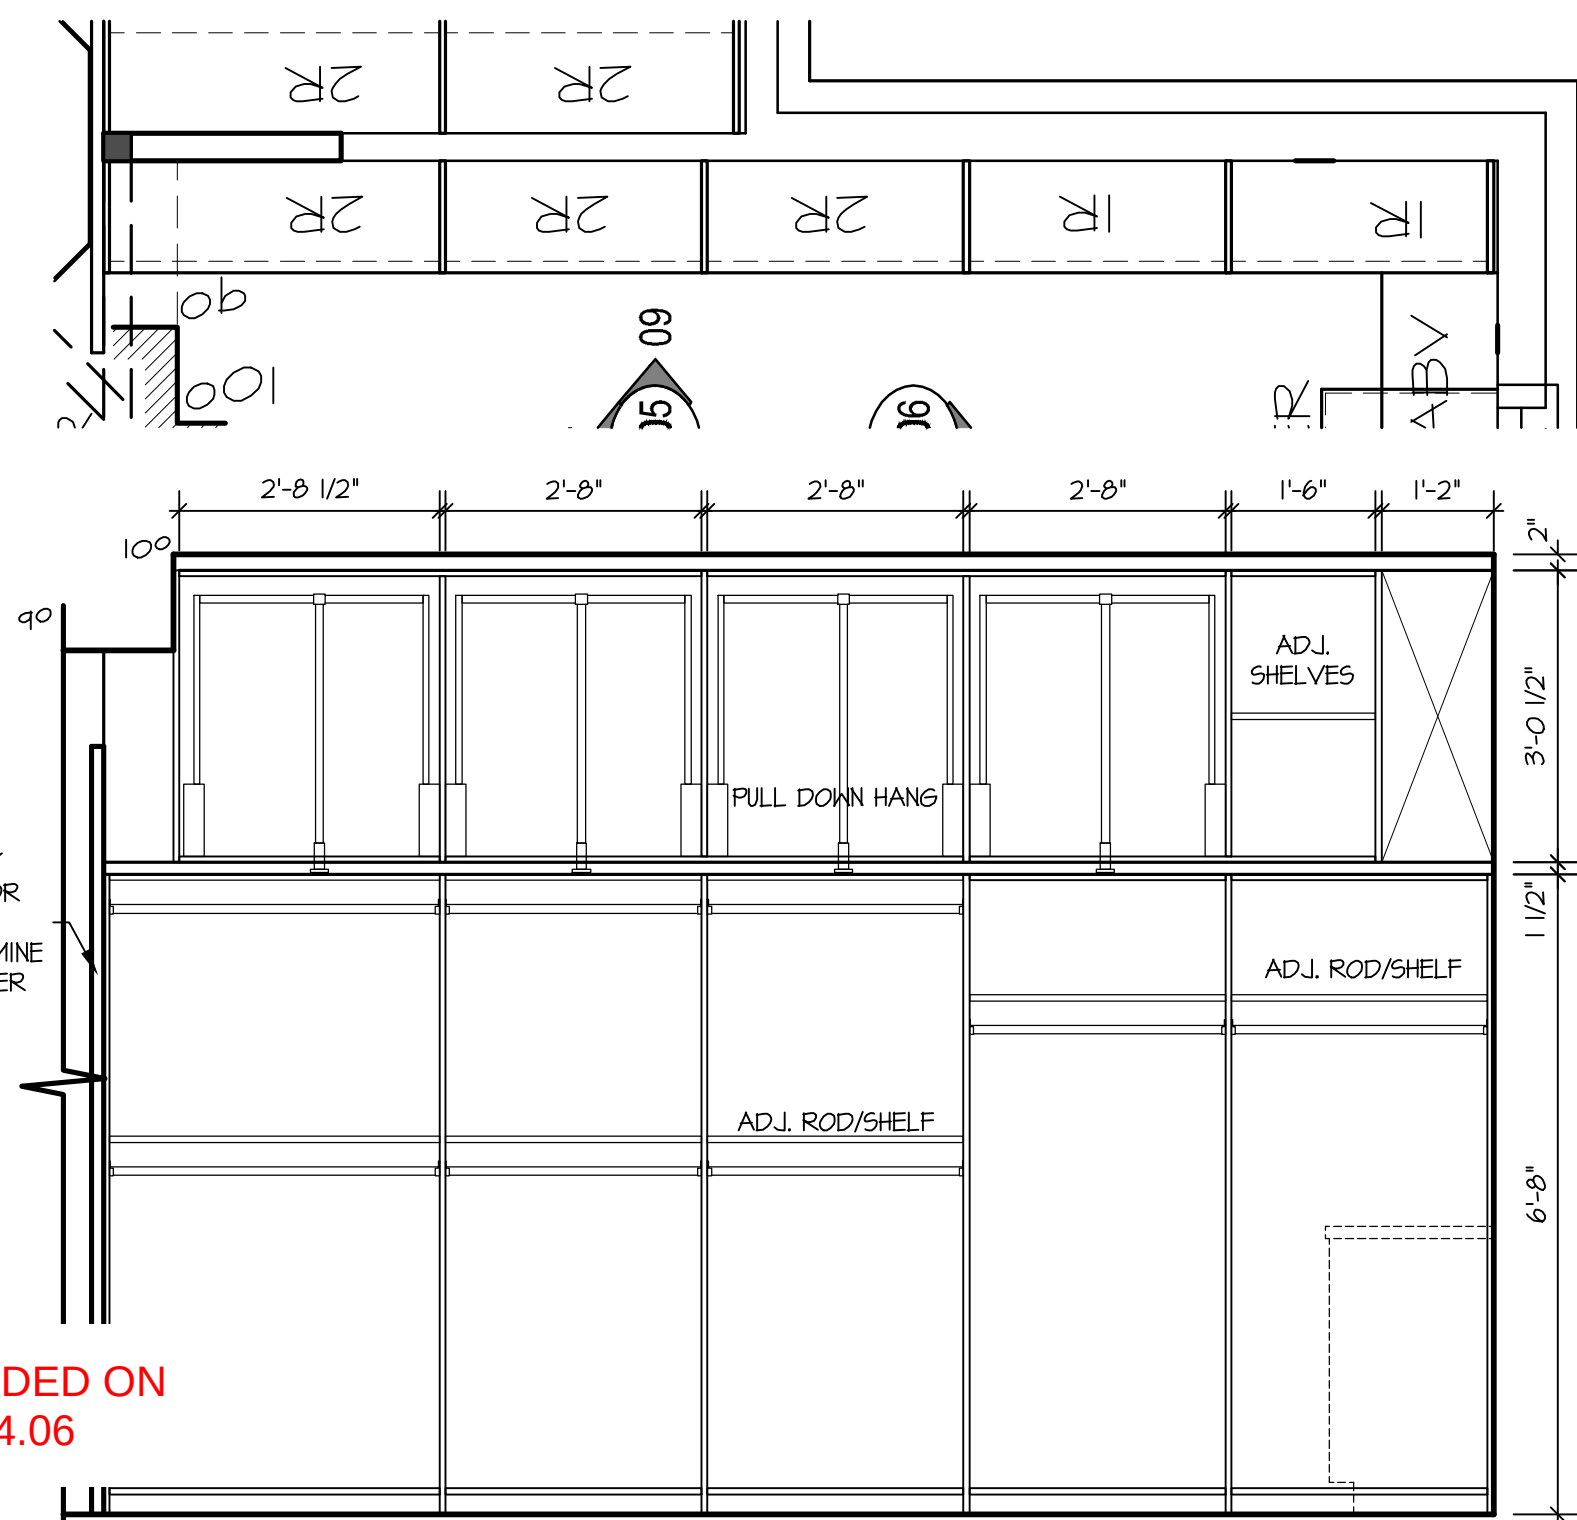

09 PRIMARY WARDROBE
1/2\"/>

WOOD
RESIDENCE

3435 N 140TH CIRCLE, OMAHA, NE 68164






MCNEIL
COMPANY
4666 South 132nd Street
Omaha, NE 68137
402-333-1462
mcneilcompany.com

PLAN DATE 09/12/2025	
REV.	DATE
BID	11/12/25



PRELIMINARY
NOT FOR CONSTRUCTION

JOB NUMBER	252513
DESCRIPTION	INTERIOR ELEVATIONS
PLAN SHEET	A4.05



© COPYRIGHT
MCNEIL COMPANY
THESE PLANS ARE SPECIFICALLY
DESIGNED FOR CONSTRUCTION BY
MCNEIL COMPANY AND ARE
INTENDED FOR NO OTHER PURPOSE.
DUPLICATION OF THESE PLANS IN
PART OR WHOLE WITHOUT WRITTEN
CONSENT FROM MCNEIL COMPANY
IS PROHIBITED.

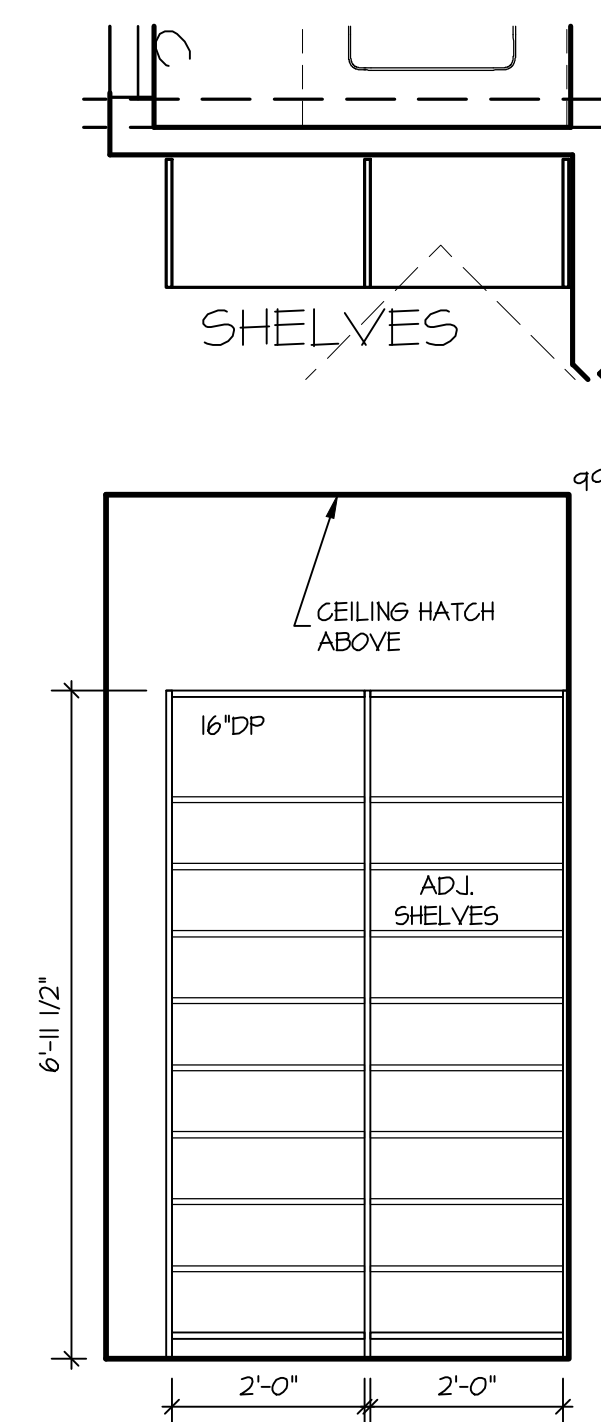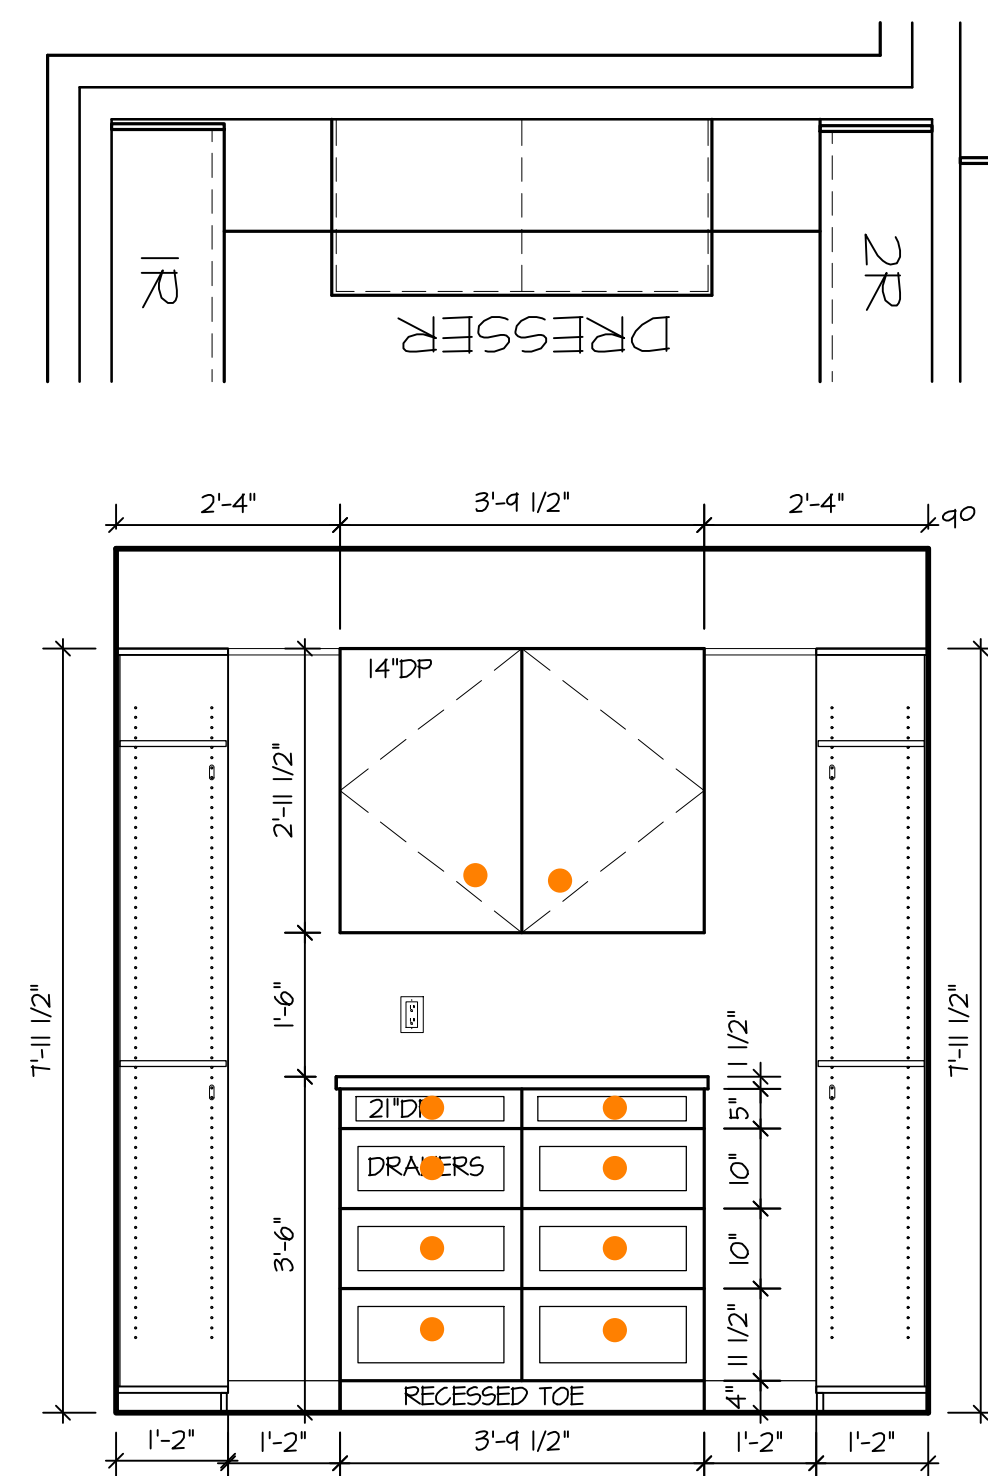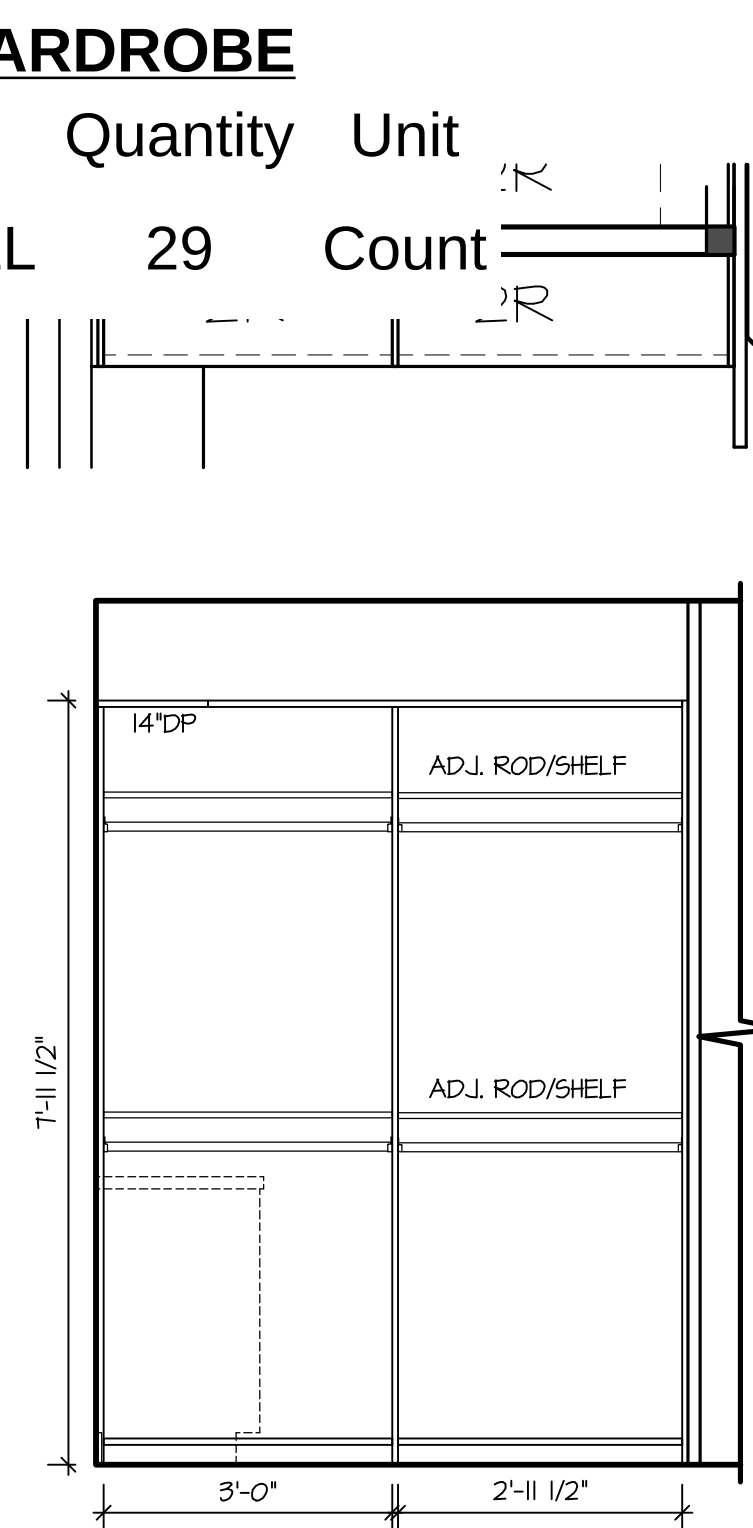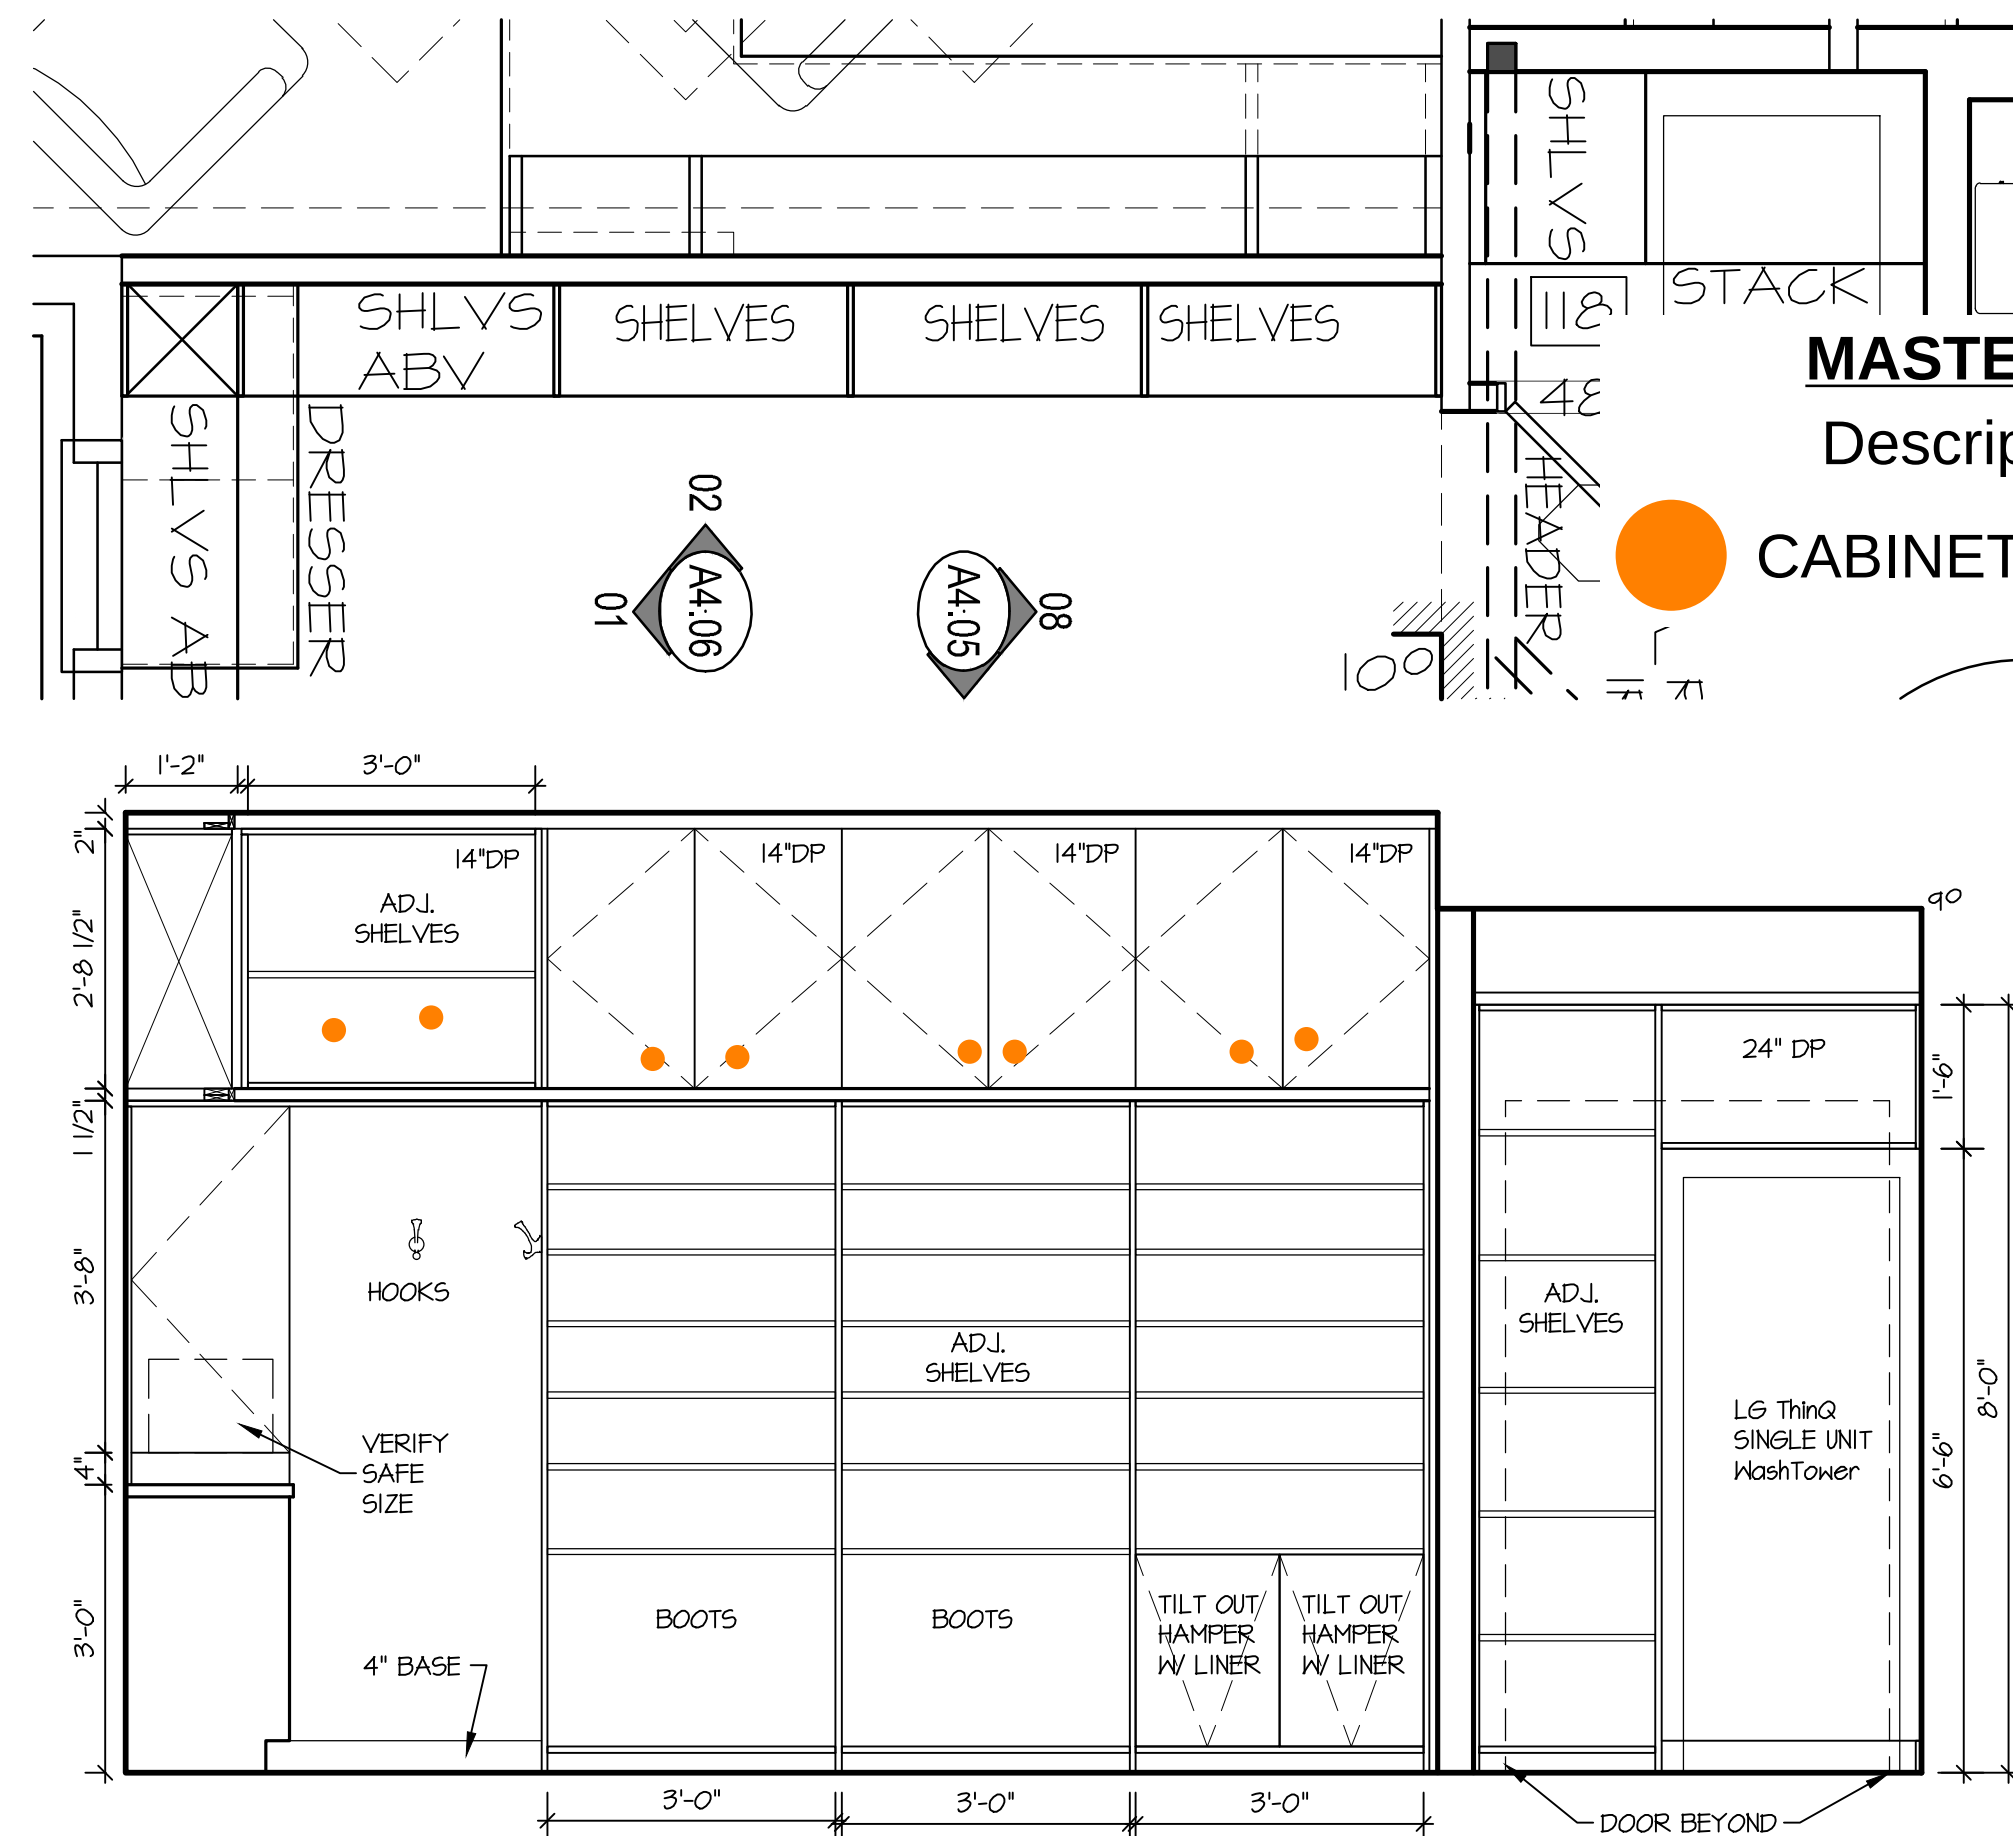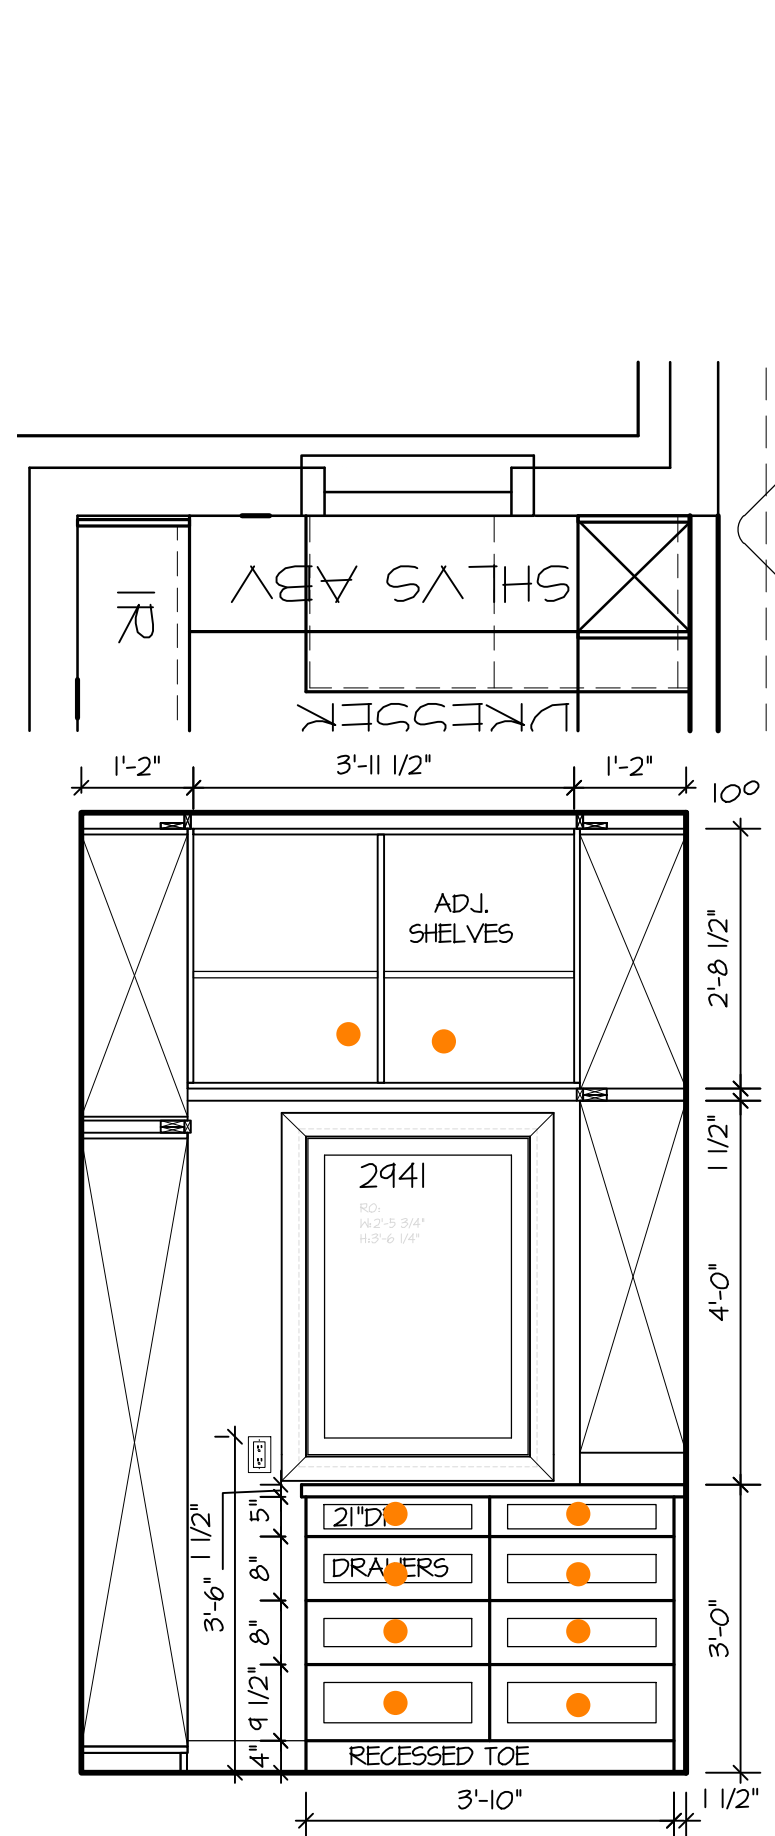

<u>MASTER WARDROBE</u>		
Description	Quantity	Unit
CABINET PULL	29	Count






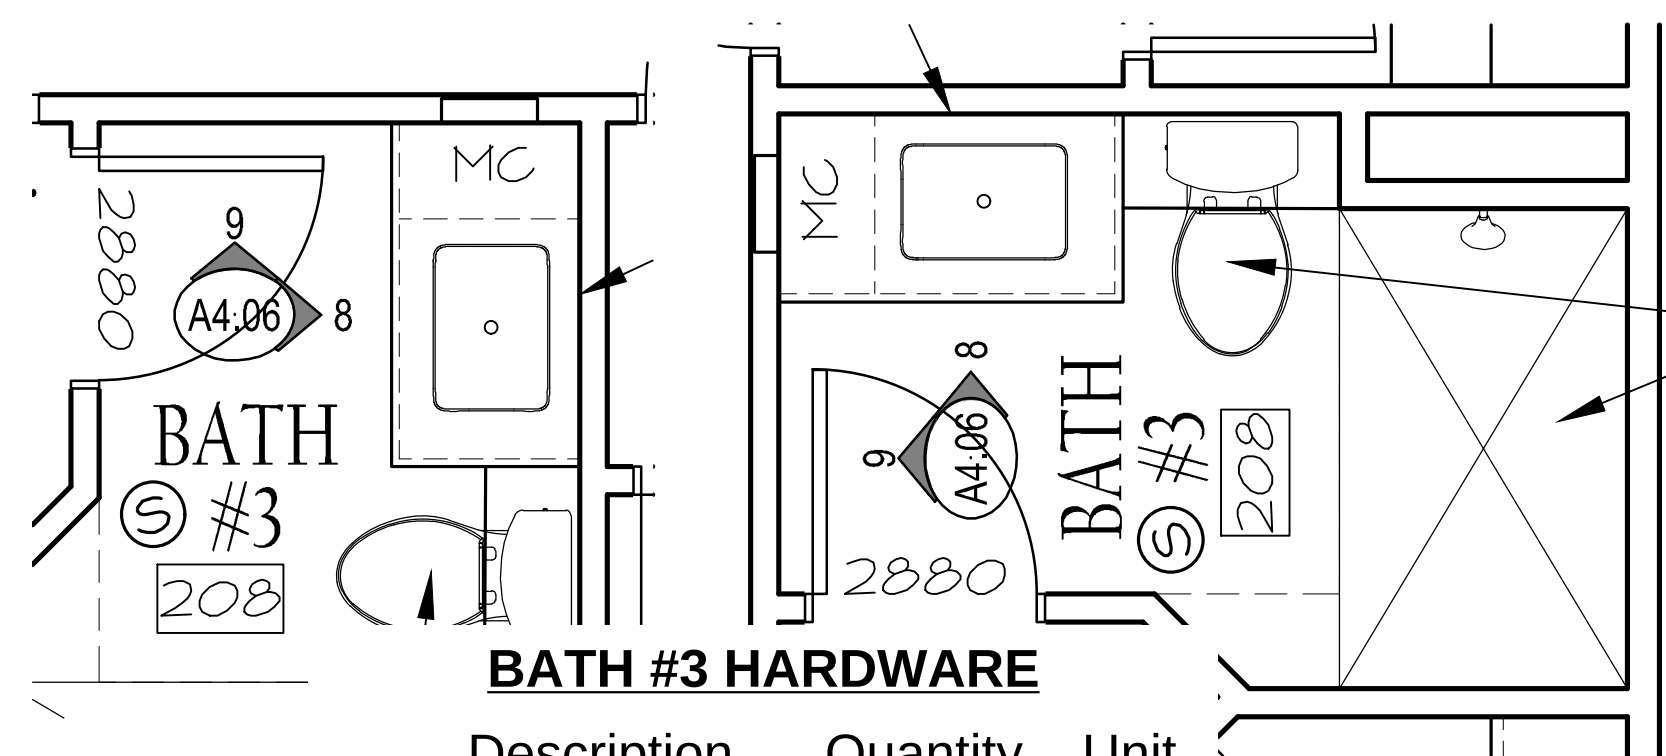
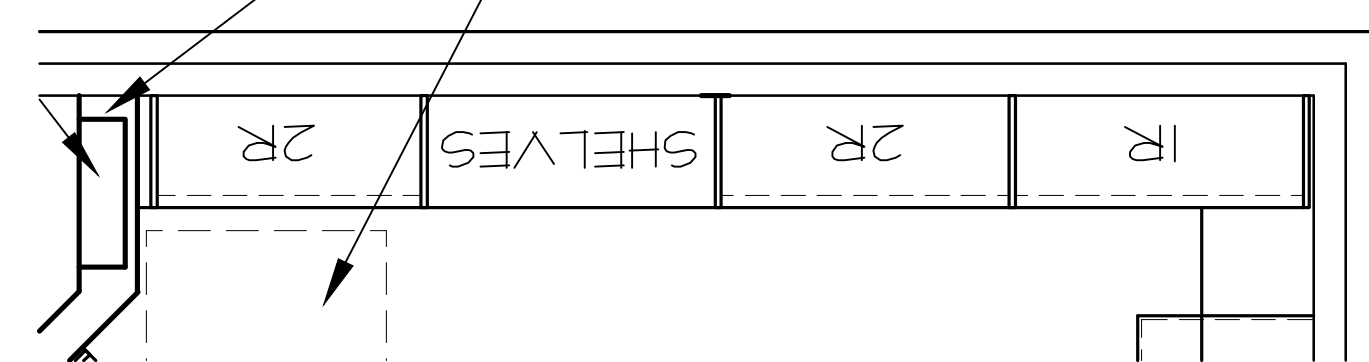


	Description	Quantity	Unit
●	CABINET PULL	9	Count

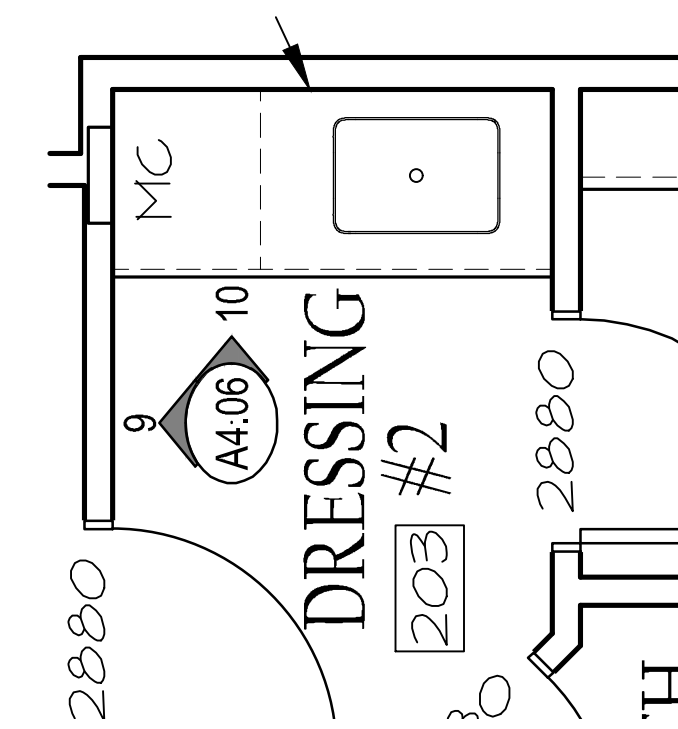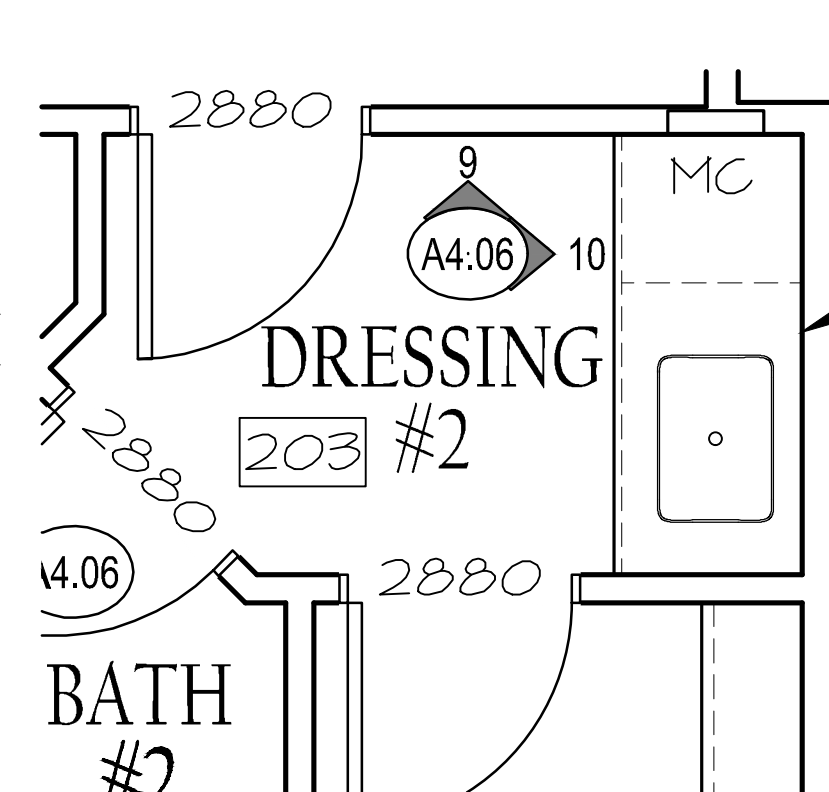

BATH #2 HARDWARE

Description	Quantity	Unit
-------------	----------	------

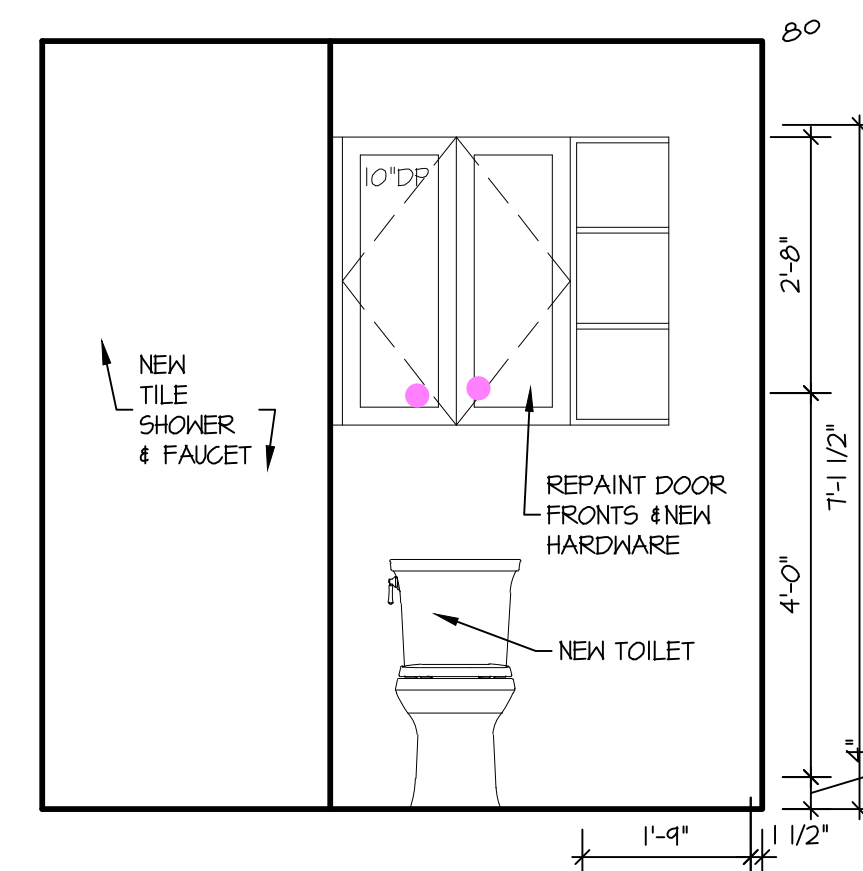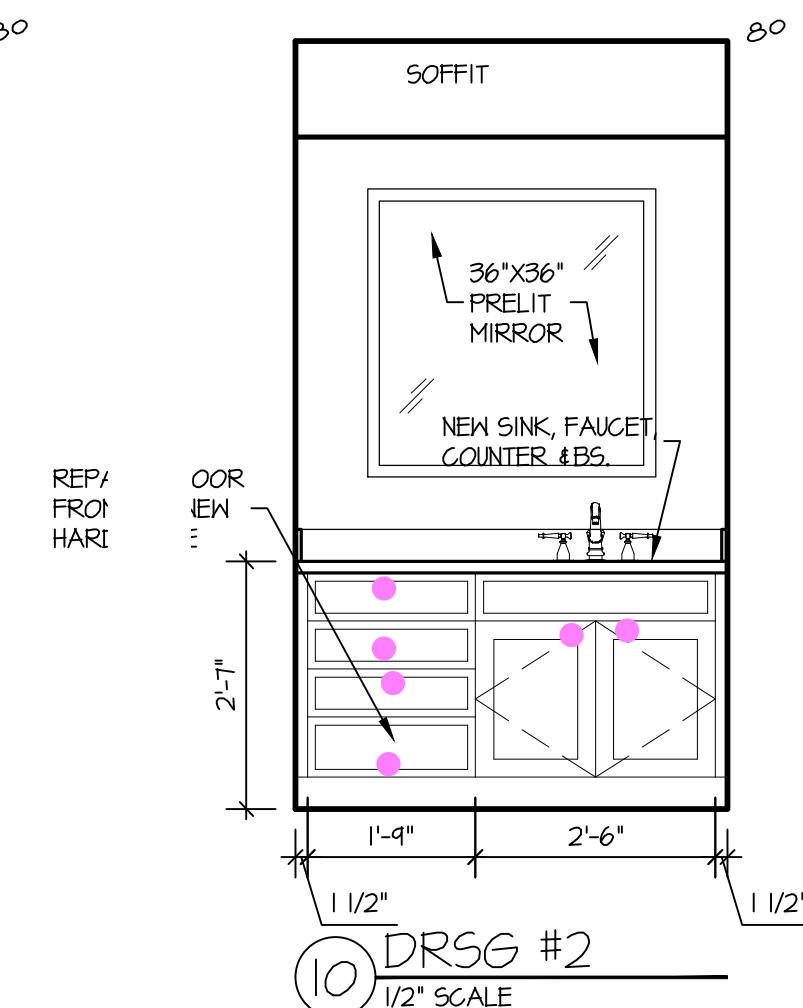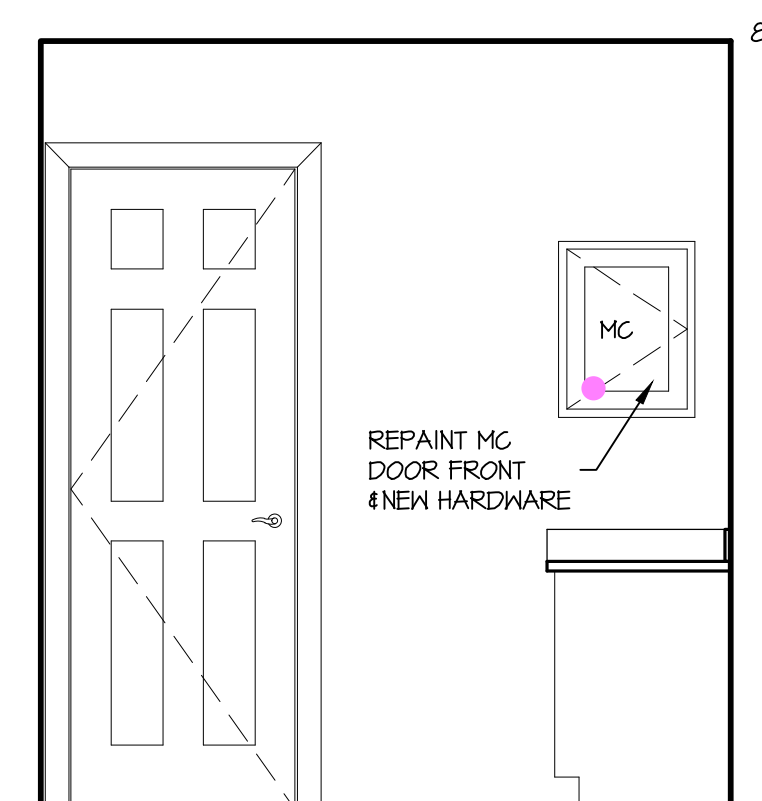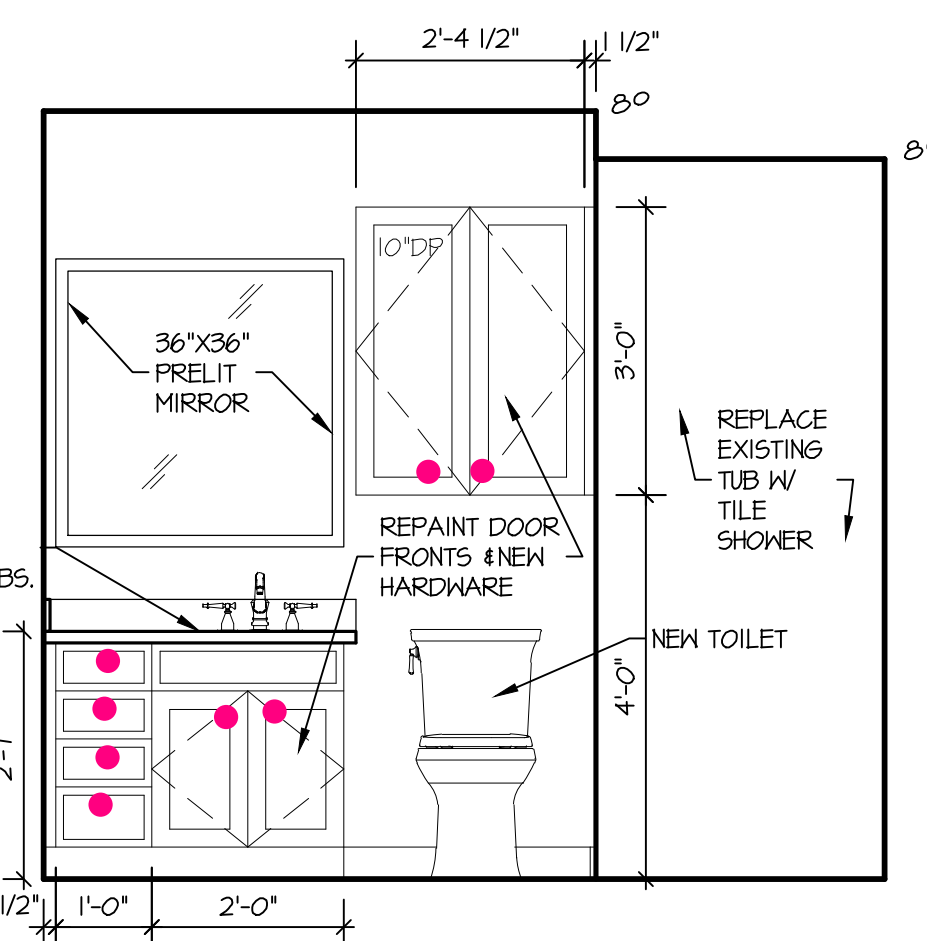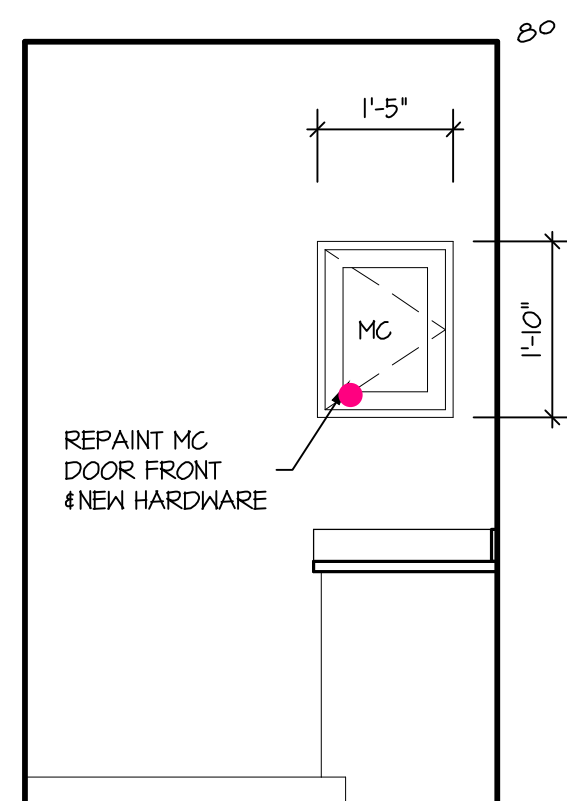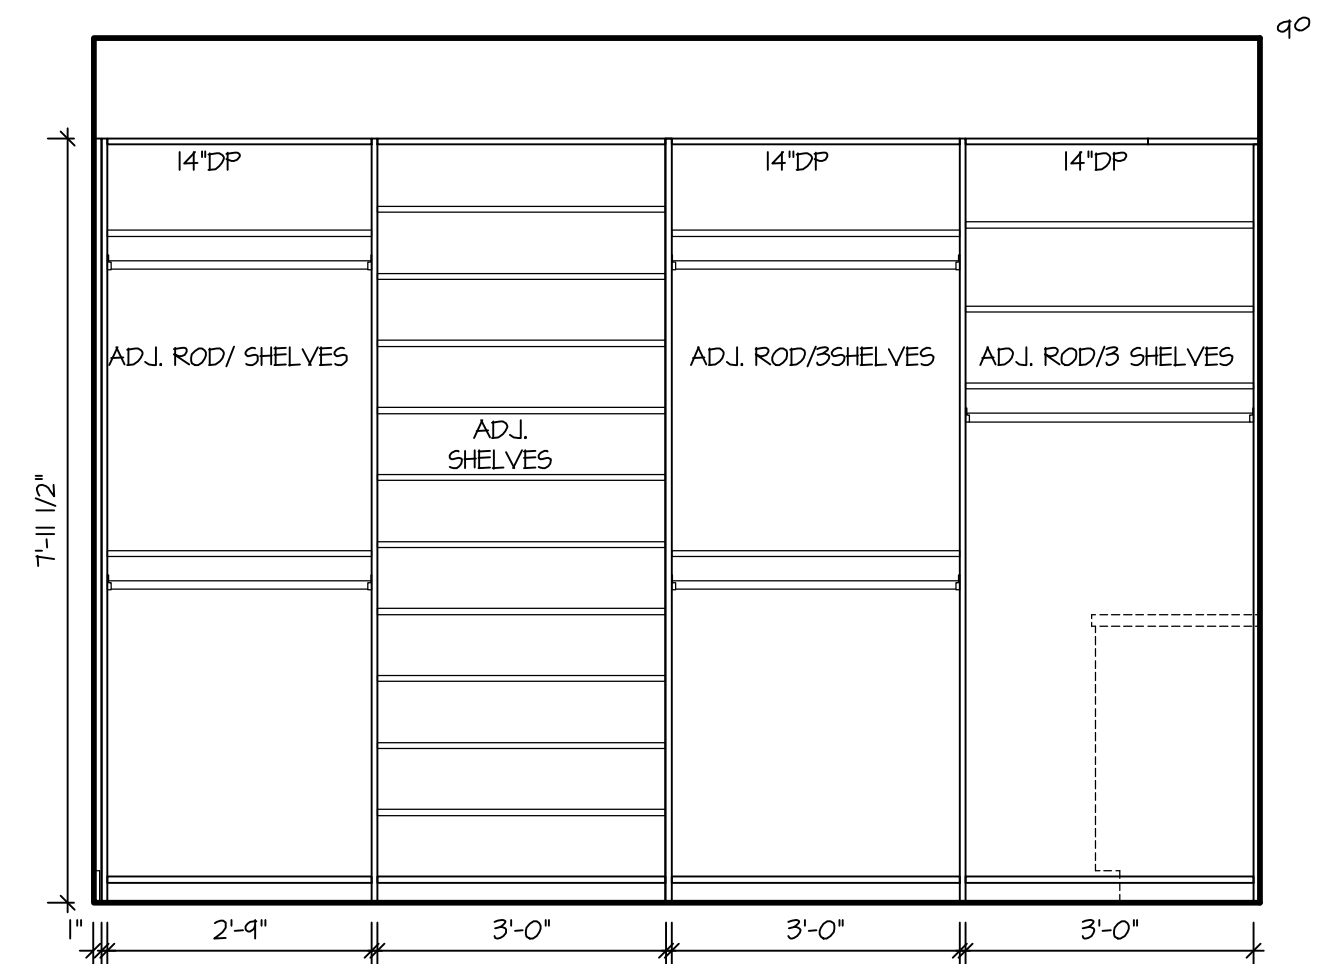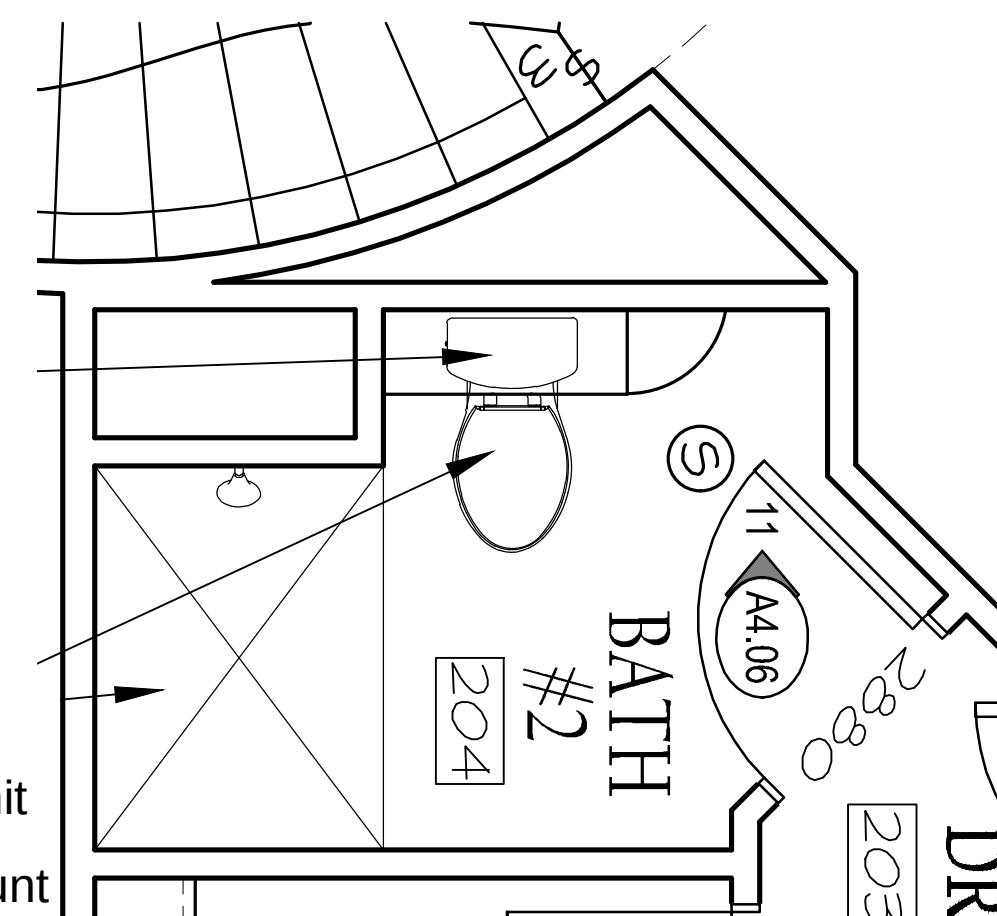

WOOD
RESIDENCE
3435 N 140TH CIRCLE

2	3	4	
---	---	---	---	---	---	---	---	----	----	-----	-----	




PLAN DATE 09/12/2025	
REV.	DATE
BID	11/12/25

PRELIMINARY
NOT FOR CONSTRUCTION

JOB NUMBER
252513
DESCRIPTION
INTERIOR ELEVATIONS
PLAN SHEET


A4.06

© COPYRIGHT
MCNEIL COMPANY
THESE PLANS ARE SPECIFICALLY
DESIGNED FOR CONSTRUCTION BY
MCNEIL COMPANY AND ARE
INTENDED FOR NO OTHER PURPOSE.
DUPLICATION OF THESE PLANS IN
PART OR WHOLE WITHOUT WRITTEN
CONSENT FROM MCNEIL COMPANY
IS PROHIBITED.

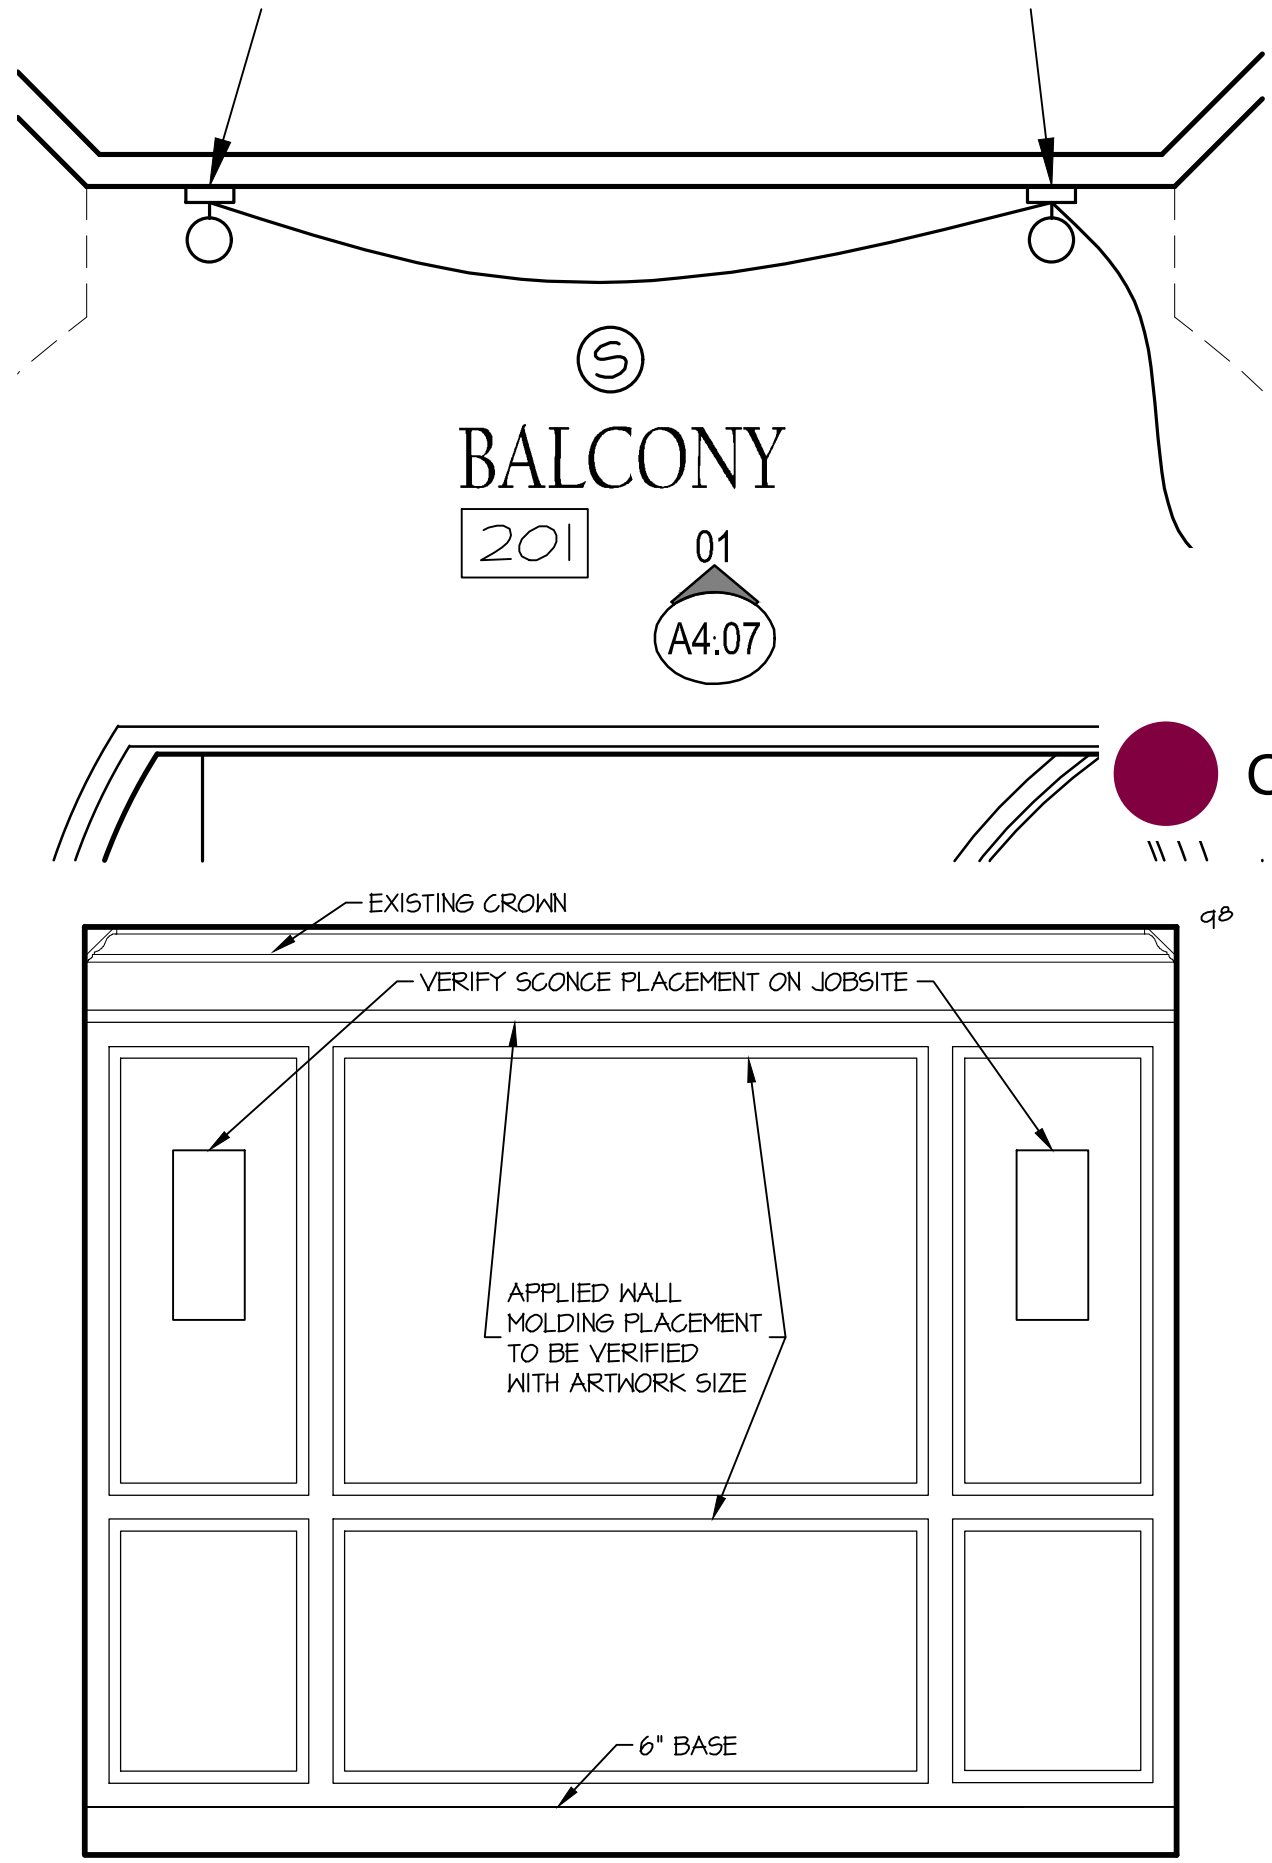


01 BALACONY
1/2" SCALE

LL POWDER		
Description	Quantity	Unit
CABINET PULL	2	Count

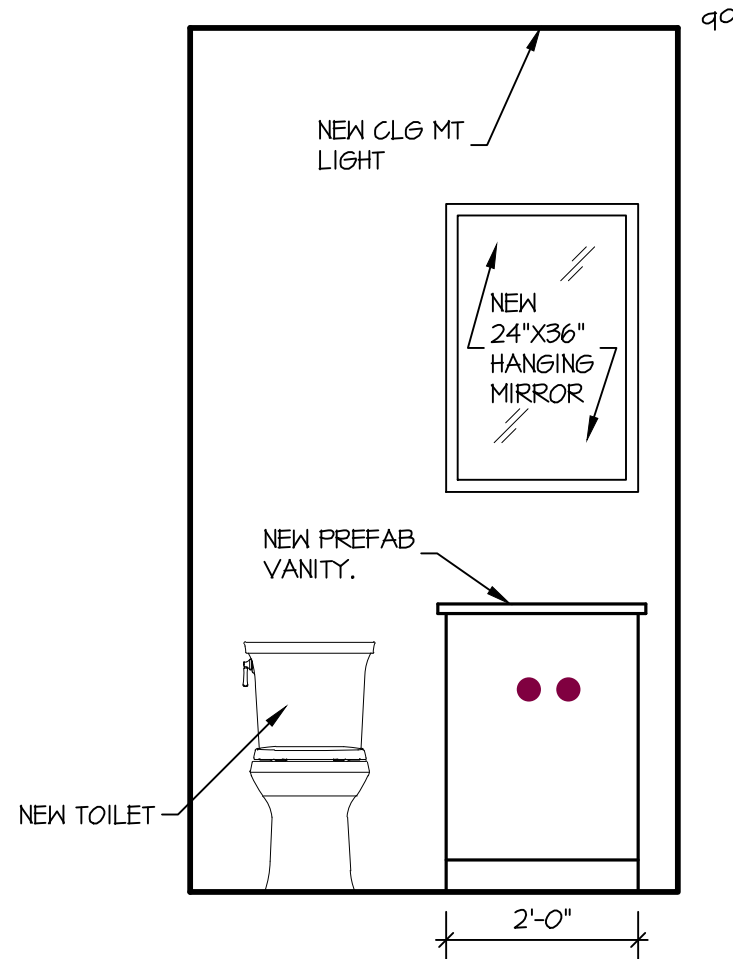


02 LL POWDER
1/2" SCALE

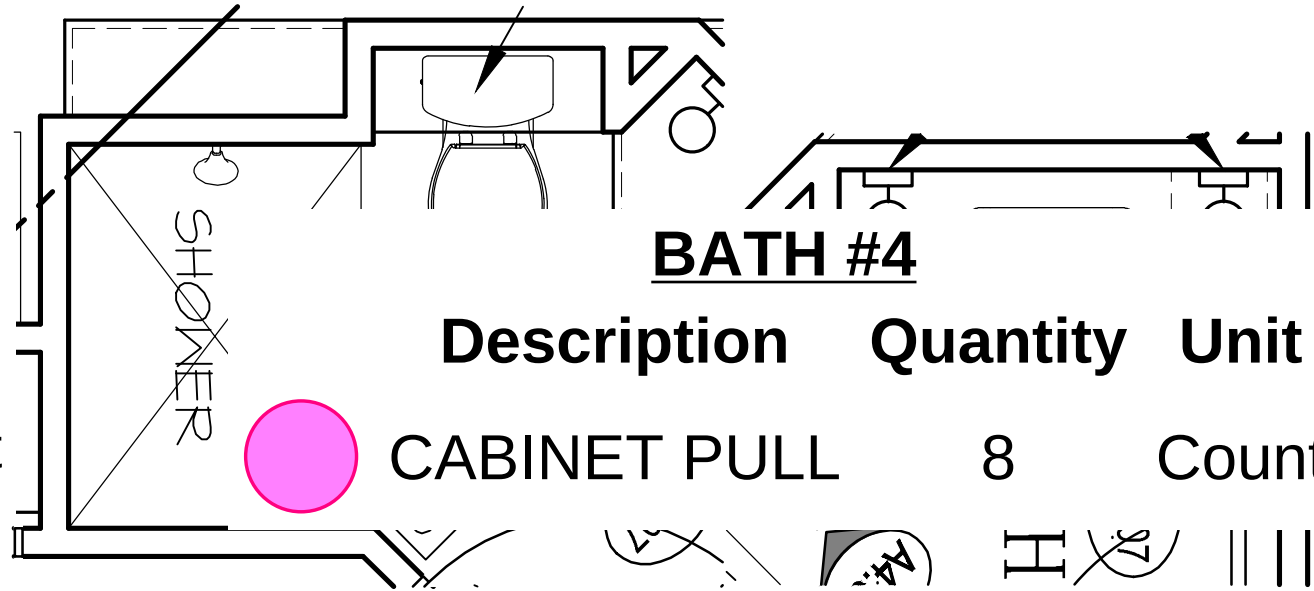


03 LL BATH #4
1/2" SCALE

BATH #4		
Description	Quantity	Unit
CABINET PULL	8	Count

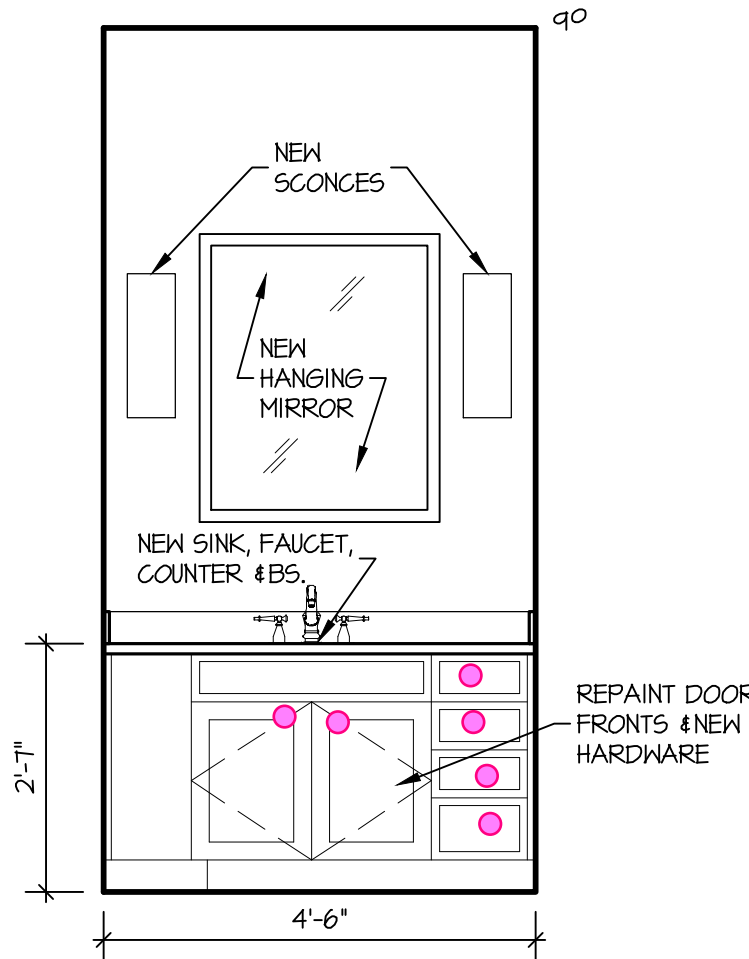

04 LL BATH #4
1/2" SCALE

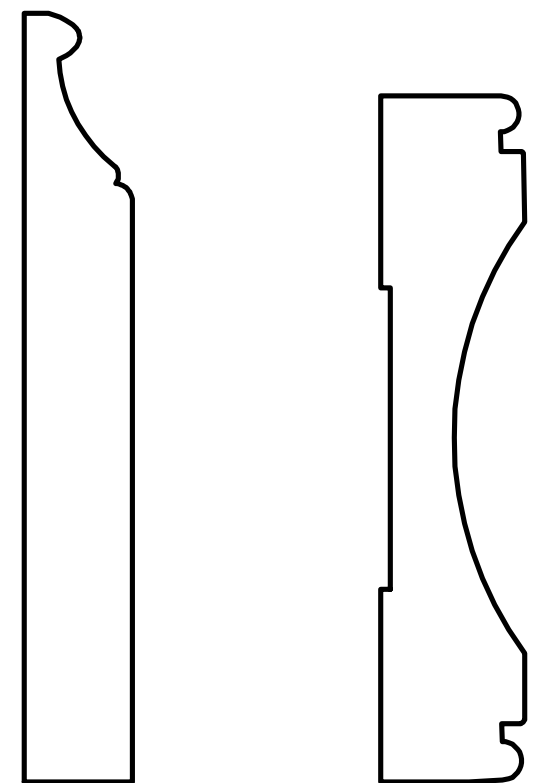

SEB-108
9/16 x 4
KITCHEN, DEN &
PRIMARY BEDROOM
CAB. BASE

SEY-020
3/4 x 3-9/16
KITCHEN HOOD
MLDG

NEW ROOM TRIM PROFILES
FULL SCALE



SEC-147
3/4 x 3

SEB-203
11/16 x 4


SEB-208
5/8 x 5
SIMILAR

SEH-060
13/16 x 1-11/16
DINING ROOM
WAINSCOT MLDG


SBS-001
7/16 x 3/4
DINING ROOM
WAINSCOT CAP
& HOME BASE
SHOE

6\"/>

EXISTING ROOM TRIM PROFILES TO BE VERIFIED
FULL SCALE

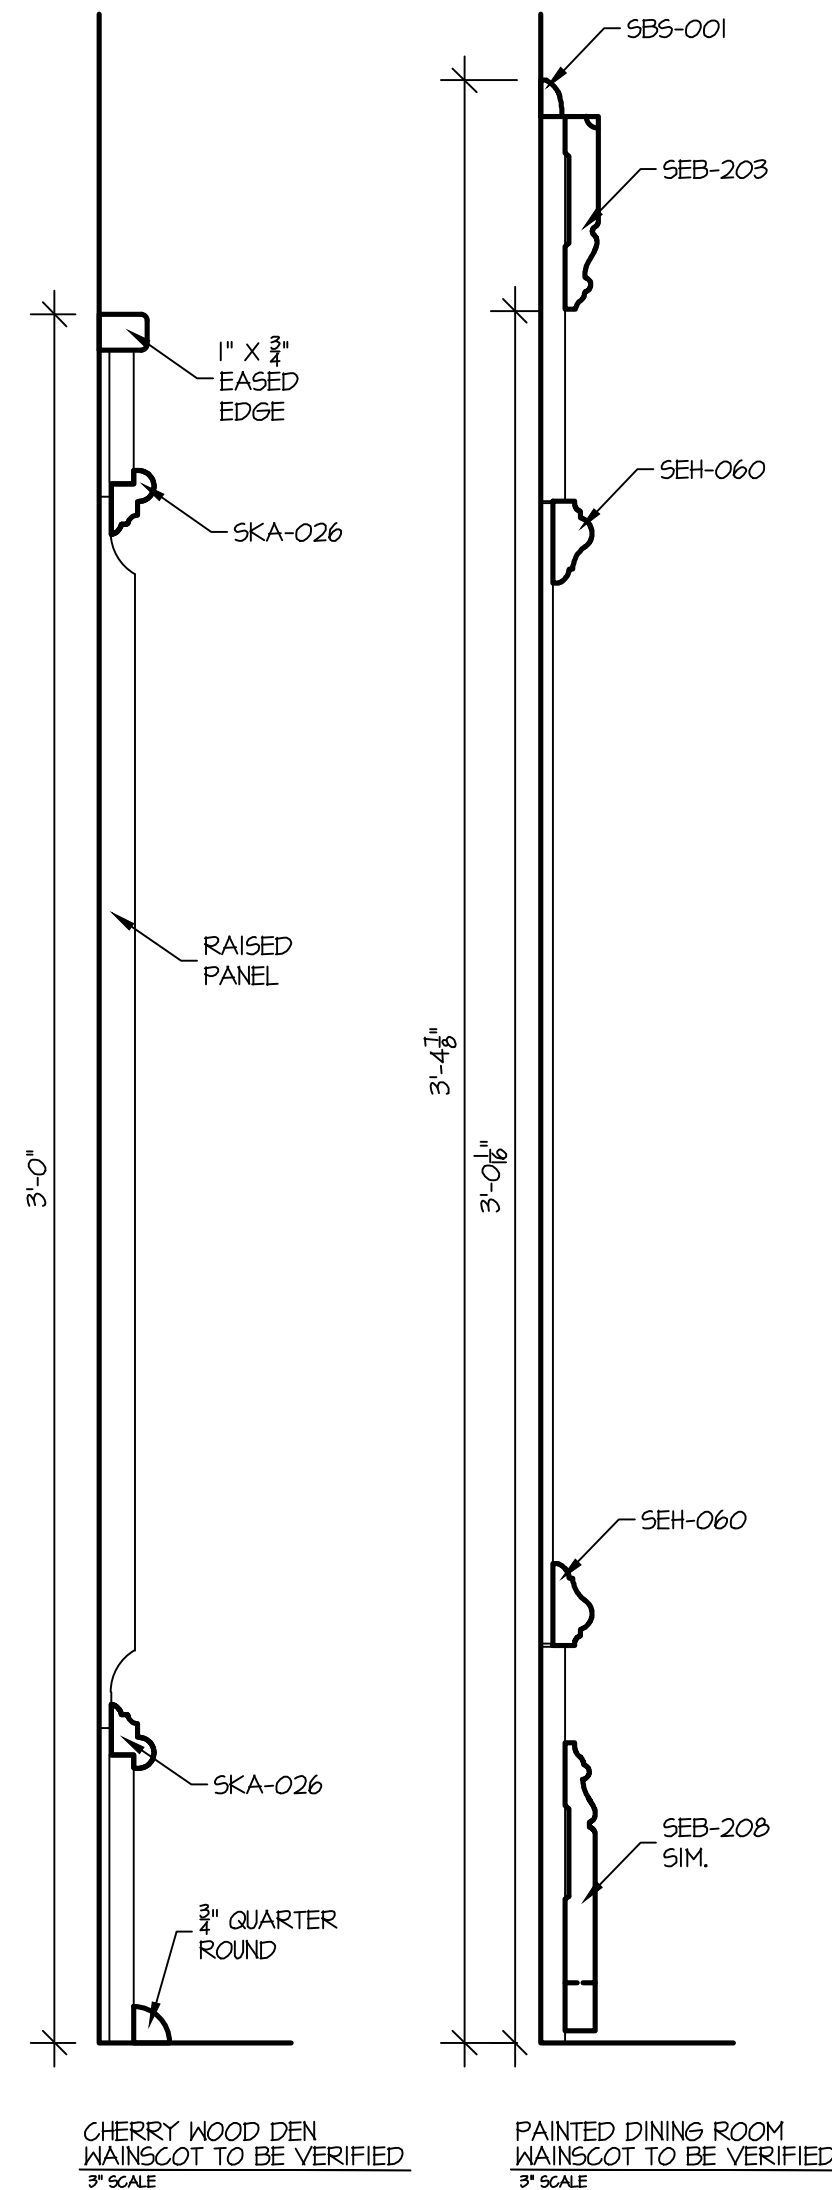

CHERRY WOOD DEN
WAINSCOT TO BE VERIFIED
3\"/>

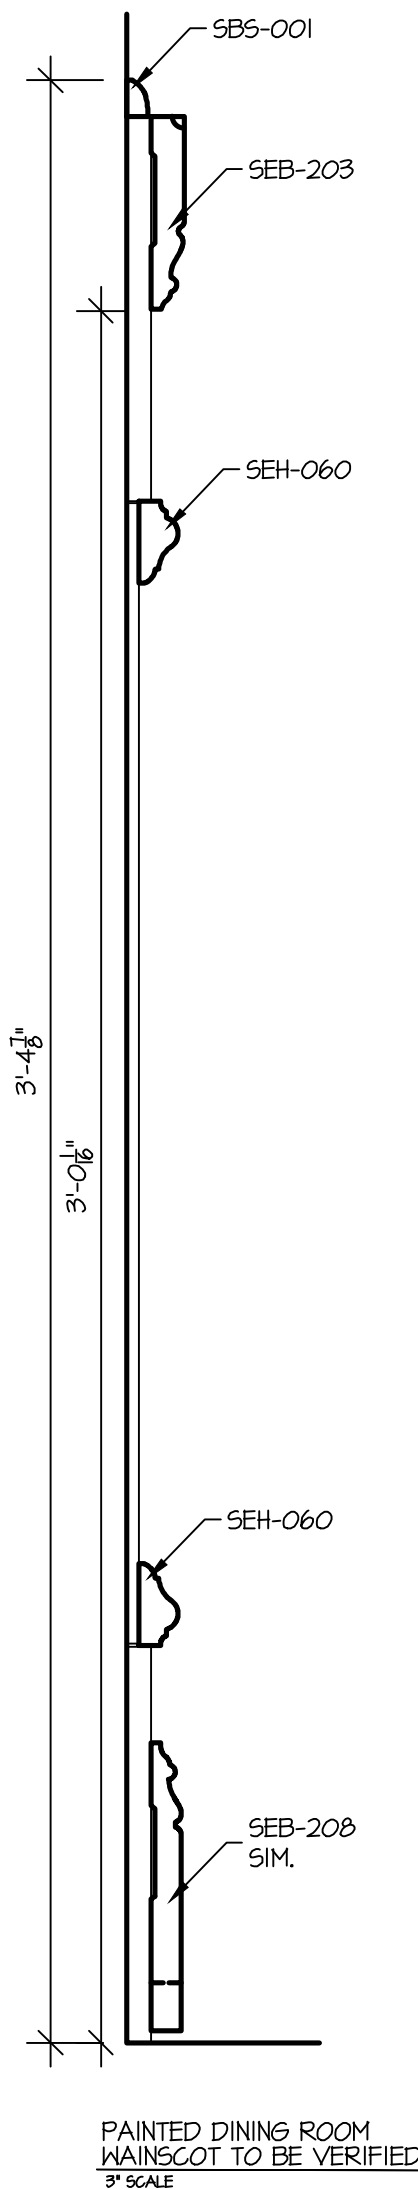

PAINTED DINING ROOM
WAINSCOT TO BE VERIFIED
3\"/>