
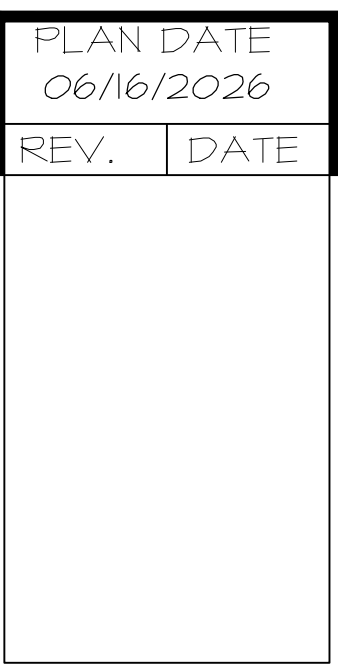


	Description	Quantity	Unit
	AC CONDENSOR PAD	32.00	sf
	CONCRETE DRIVEWAY	1,100.19	sf
	CONCRETE REAR PATIO	357.76	sf
	FRONT PATIO	69.90	sf
	FRONT STEPS	93.11	sf

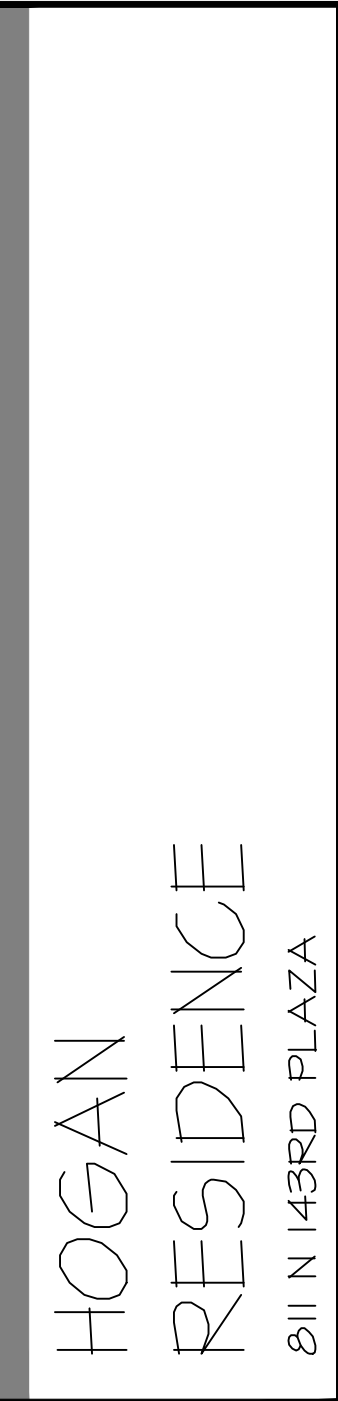

JOB NUMBER
15-2509
DESCRIPTION
SITE PLAN
PLAN SHEET
C1.01

© COPYRIGHT
MCNEIL COMPANY
THESE PLANS ARE SPECIFICALLY
DESIGNED FOR CONSTRUCTION BY
MCNEIL COMPANY AND ARE
INTENDED FOR NO OTHER PURPOSE.
REPLICATION OF THESE PLANS IN
PART OR WHOLE WITHOUT WRITTEN
CONSENT FROM MCNEIL COMPANY
IS PROHIBITED.