OT DATE: 3/16/2026 HOME PAGE: A0.01
\JANDERSON\MCNEIL COMPANY DROPBOX\JEFF ANDERSON\MCNEIL DESIGN\RESIDENTIAL\25-2513 WOOD REMODEL\E\ ELECTRICAL.DWG

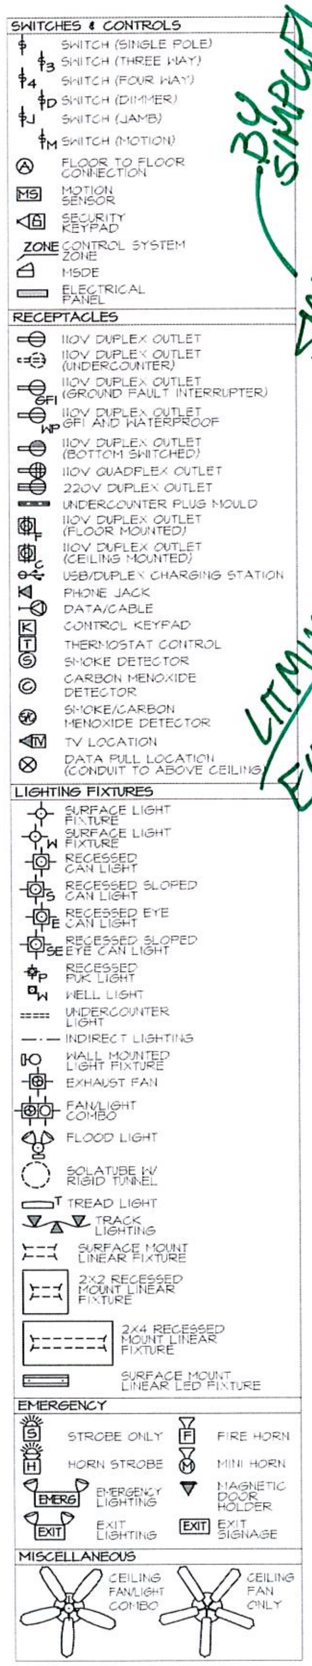

BY SIMPLI

SMART THERMOSTAT TIED TO PROBE

~~LIT MIRROR~~

ELECTRIC MIRROR

NOTES:

1. ALL SMOKE DETECTORS SHALL BE HARD WIRED AND INTERCONNECTED.
2. PRIOR TO ROUGH-IN ELECTRICAL CONTRACTOR SHALL BE REQUIRED TO SUBMIT ALL ELECTRICAL DEVICES TO BUILDER FOR APPROVAL.
3. ALL HEIGHT CALL-OUTS TO TOP OF OUTLET UNLESS NOTED OTHERWISE.
4. ALL LAUNDRY, BATHROOM COUNTER, AND KITCHEN OUTLETS TO BE GFI PROTECTED.
5. ALL ELECTRICAL BOXES MOUNTED IN RATED WALLS TO BE IN RATED BOXES.
6. LIGHT SWITCHES, OUTLETS, THERMOSTATS & OTHER ENVIROMENTAL CONTROLS ARE LOCATED NO HIGHER THAN 48" & NO LOWER THAN 15" ABOVE THE FLOOR.
7. EXISTING ELECTRICAL TO BE UTILIZED WHERE APPLICABLE. VERIFY WITH PLAN AND CODE REQUIREMENTS.
8. SEE SECOND LEVEL FLOOR PLAN BATHS #2 & 3 AND ALTERNATE HOBBY FOR ELECTRICAL.
9. SEE LOWER LEVEL FLOOR PLAN FOR LL POWDER BATH, BATH #4, SAUNA ROOM AND ENCLOSED SPACE BELOW STAIR FOR ELECTRICAL.
10. OWNER REQUESTS ADEQUATE WI-FI THROUGHOUT HOME.

LL STAIRS EXTENDING DUAL FUNCTION

CAN ENGRAVE ALL THE HIDDEN SWITCHES

LL BATH 4 - FLIP 3 GANG TO CLOSET THEN ADD KEYPAD LEFT OF DOOR

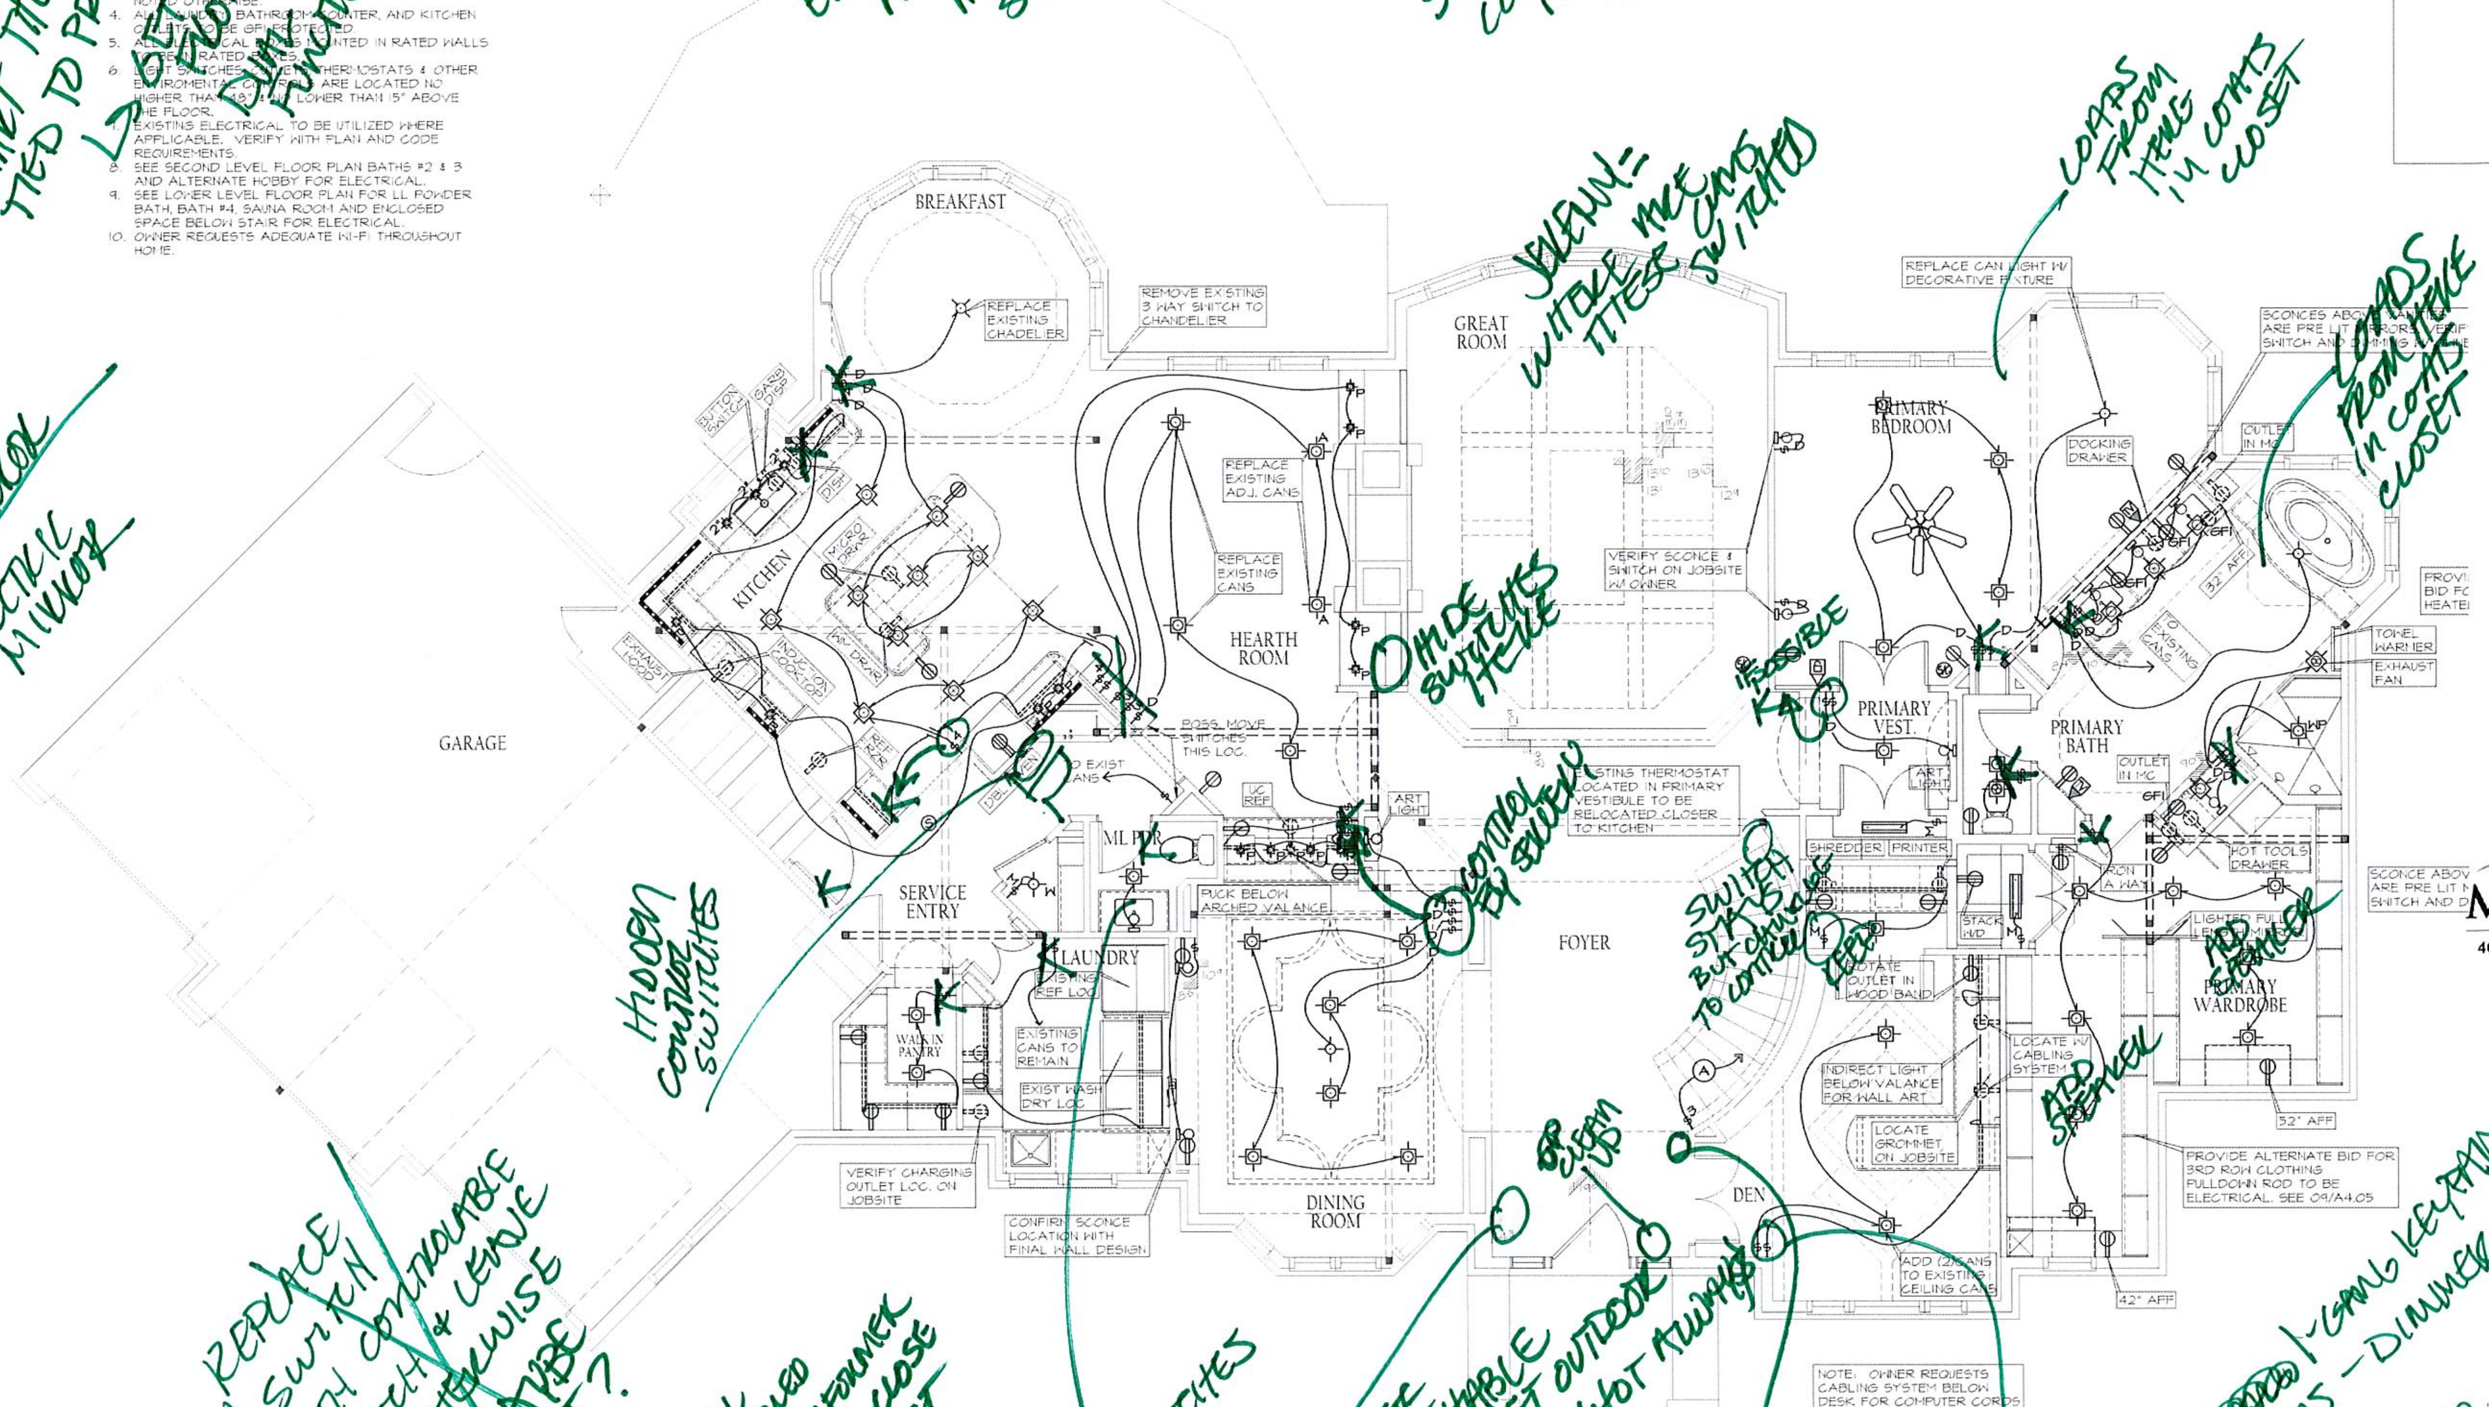
BREAKFAST
REPLACE EXISTING CHADELIER
REMOVE EXISTING 3 WAY SWITCH TO CHANDELIER
GREAT ROOM
BUTTON SWITCH
GARB DISP
DISH
KITCHEN
MICRO DRWR
WN DRWR
EXHAUST HOOD
INDUCTION COOKTOP
REF FZR
DBL OVEN
REPLACE EXISTING ADJ. CANS
REPLACE EXISTING CANS
HEARTH ROOM
POSS. MOVE SWITCHES THIS LOC.
TO EXIST CANS
UC REF
ART LIGHT
GARAGE
SERVICE ENTRY
ML PDR
LAUNDRY
EXISTING REF LOC
WALK IN PANTRY
EXISTING CANS TO REMAIN
EXIST WASH DRY LOC
VERIFY CHARGING OUTLET LOC. ON JOBSITE
CONFIRM SCONCE LOCATION WITH FINAL WALL DESIGN
PUCK BELOW ARCHED VALANCE
DINING ROOM
FOYER
DEN
VERIFY SCONCE & SWITCH ON JOBSITE W/ OWNER
EXISTING THERMOSTAT LOCATED IN PRIMARY VESTIBULE TO BE RELOCATED CLOSER TO KITCHEN
PRIMARY VEST.
ART LIGHT
SHREDDER
PRINTER
STACK W/D
ROTATE OUTLET IN WOOD BAND
INDIRECT LIGHT BELOW VALANCE FOR WALL ART
LOCATE GROMMET ON JOBSITE
LOCATE W/ CABLING SYSTEM
ADD (2) CANS TO EXISTING CEILING CANS
NOTE: OWNER REQUESTS CABLING SYSTEM BELOW DESK FOR COMPUTER CORDS
REPLACE CAN LIGHT W/ DECORATIVE FIXTURE
PRIMARY BEDROOM
DOCKING DRAWER
SCONCES ABOVE VANITIES ARE PRE LIT MIRRORS. VERIFY SWITCH AND DIMMING W/ LINE
OUTLET IN MC
32" AFF
TO EXISTING CANS
PROVI BID FO HEATE
TOWEL WARMER
EXHAUST FAN
PRIMARY BATH
OUTLET IN MC
GFI
IRON A WAY
HOT TOOLS DRAWER
LIGHTED FULL LENGTH MIRROR
PRIMARY WARDROBE
52" AFF
42" AFF
PROVIDE ALTERNATE BID FOR 3RD ROW CLOTHING PULLDOWN ROD TO BE ELECTRICAL. SEE 09/A4.05
SCONCE ABOVE ARE PRE LIT M SWITCH AND D

JEWELL: WHERE ARE THESE CANS SWITCHED

LOADS FROM HERE IN COATS CLOSET

LOADS FROM HERE IN COATS CLOSET

HIDE SWITCHES HERE

IF POSSIBLE KA

CONTROL BY JEWELL

SWITCH STAYS BUT CHANGE TO CONTROL

KEEP

ADD SPEAKER

ADD SPEAKER

HIDDEN CONTROL SWITCHES

~~REPLACE 1 SWITCH WITH CONTROLLABLE SWITCH & LEAVE OTHERWISE - MAYBE NOT?~~

NO - ALL CONTROLLED AS TRANSFORMER IN DON'T CLOSE DOOR CLOSET

(3) SWITCHES

OR CLEAN UP

DELETE SWITCHABLE OUTLET OUTDOOR (HOT ALWAYS)

DELETE 3WAY TO DINING

LEAVE AS DIMMER

(2) ~~[illegible]~~ 1-GANG KEYPAD FOR CANS - DIMMER
(1) UC LIGHTS THAT'S SWITCHED REMOTE

MAYBE WIRE 2 NEW CANS REMOTE LIKE UC LIGHT SWITCH

WOOD
RESIDENCE
3435 N 140TH CIRCLE, OMAHA, NE 68164

McNEIL COMPANY
4666 South 132nd Street
Omaha, NE 68137
402-333-1462
mcneilcompany.com

PLAN DATE
01/16/2026

REV.	DATE
REV01	01/14/26
REV02	02/17/26
REV03	03/05/26
REV04	03/16/26

JOB NUMBER
252513

DESCRIPTION
MAIN LEVEL ELECTRICAL PLAN

PLAN SHEET
E1.02

© COPYRIGHT
MCNEIL COMPANY
THESE PLANS ARE SPECIFICALLY DESIGNED FOR CONSTRUCTION BY MCNEIL COMPANY AND ARE INTENDED FOR NO OTHER PURPOSE. DUPLICATION OF THESE PLANS IN PART OR WHOLE WITHOUT WRITTEN