




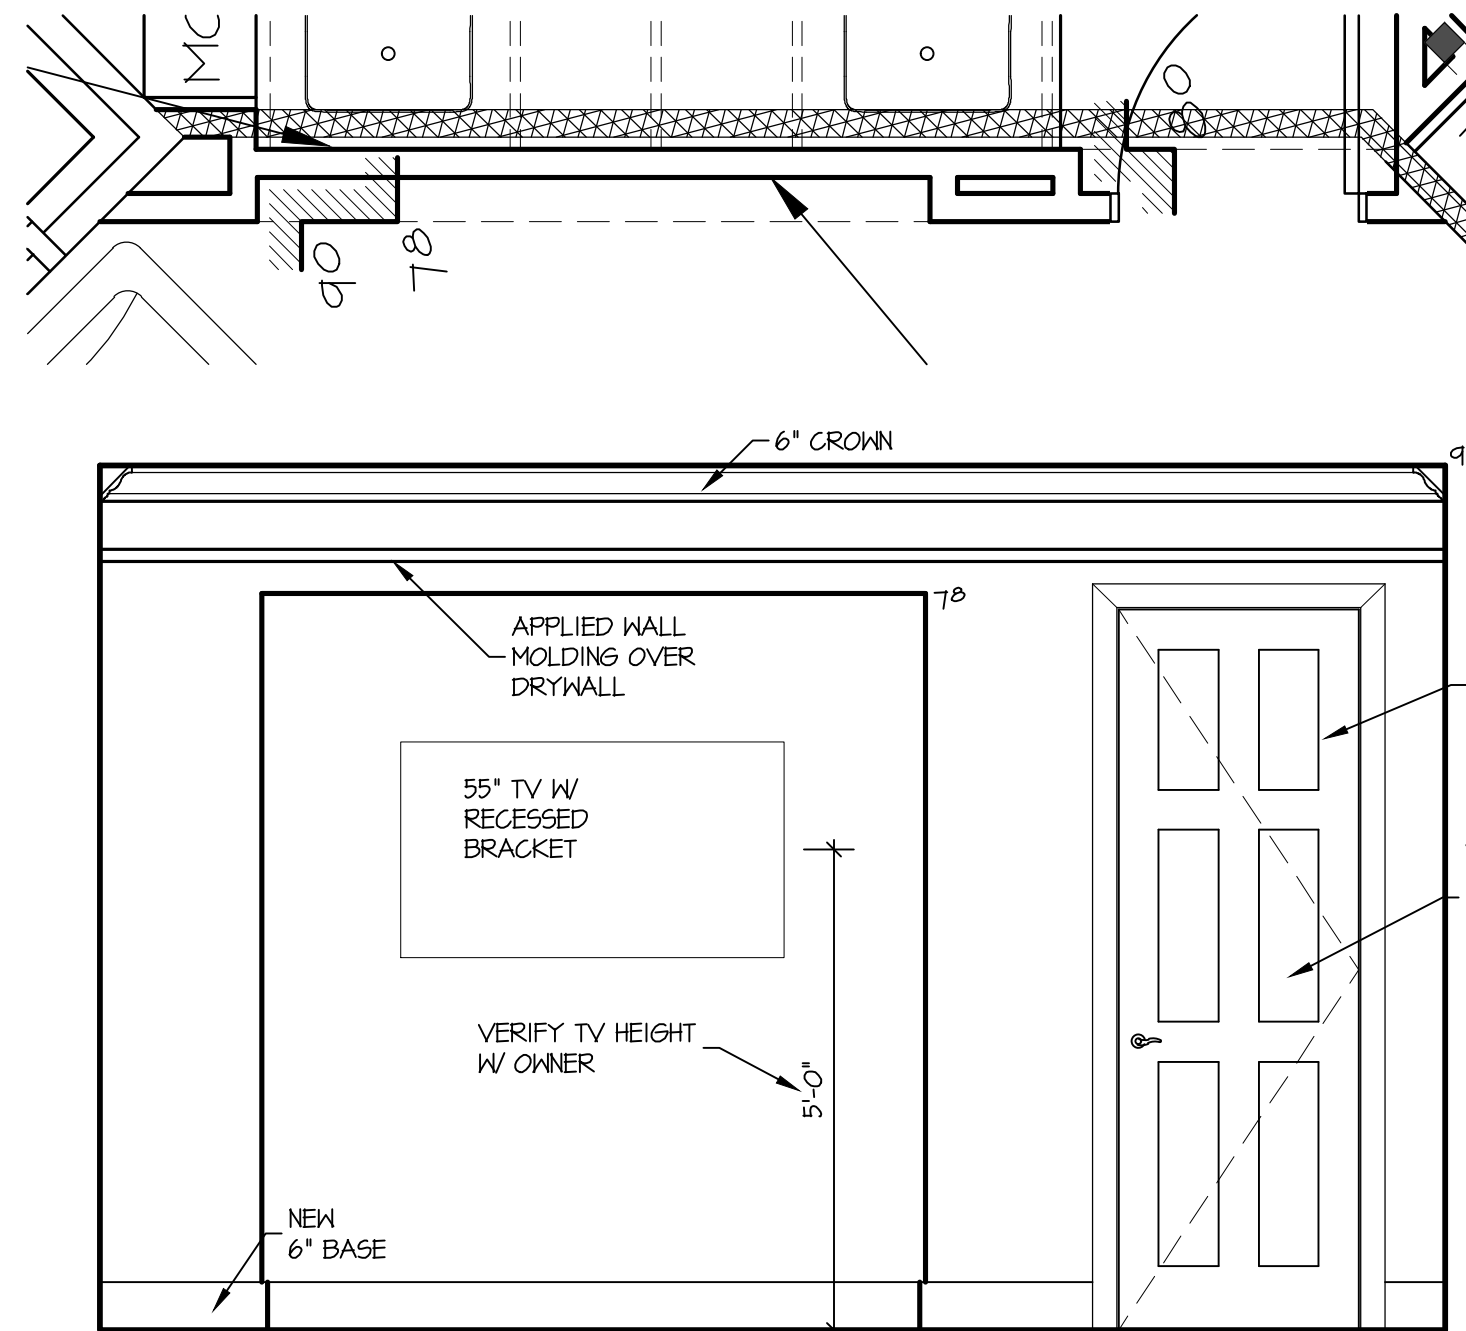


01 PRIMARY BEDROOM
1/2" SCALE

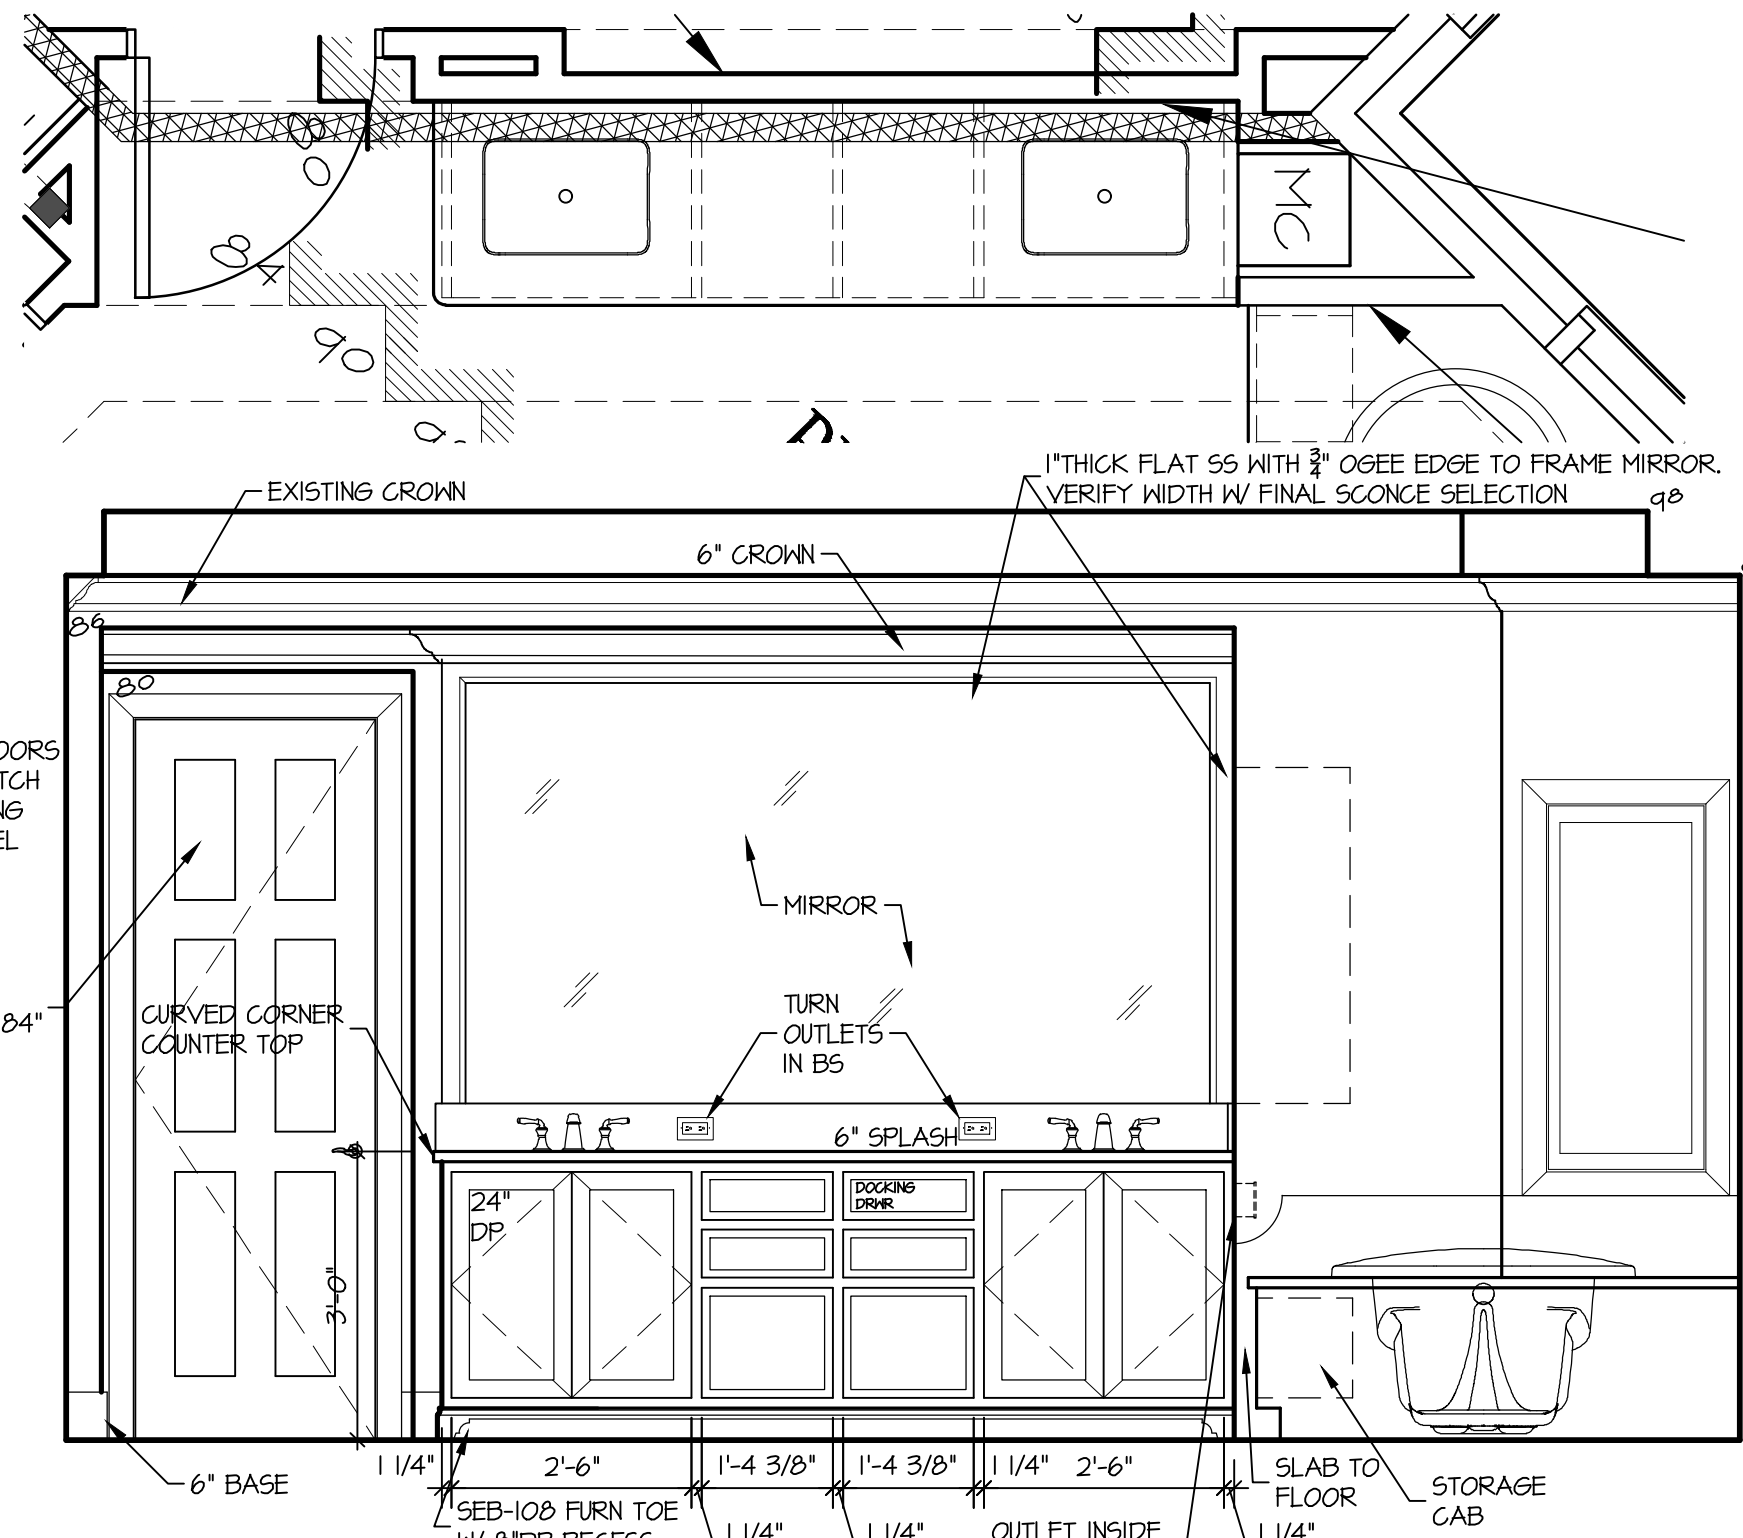


02 PRIMARY BATH
1/2" SCALE

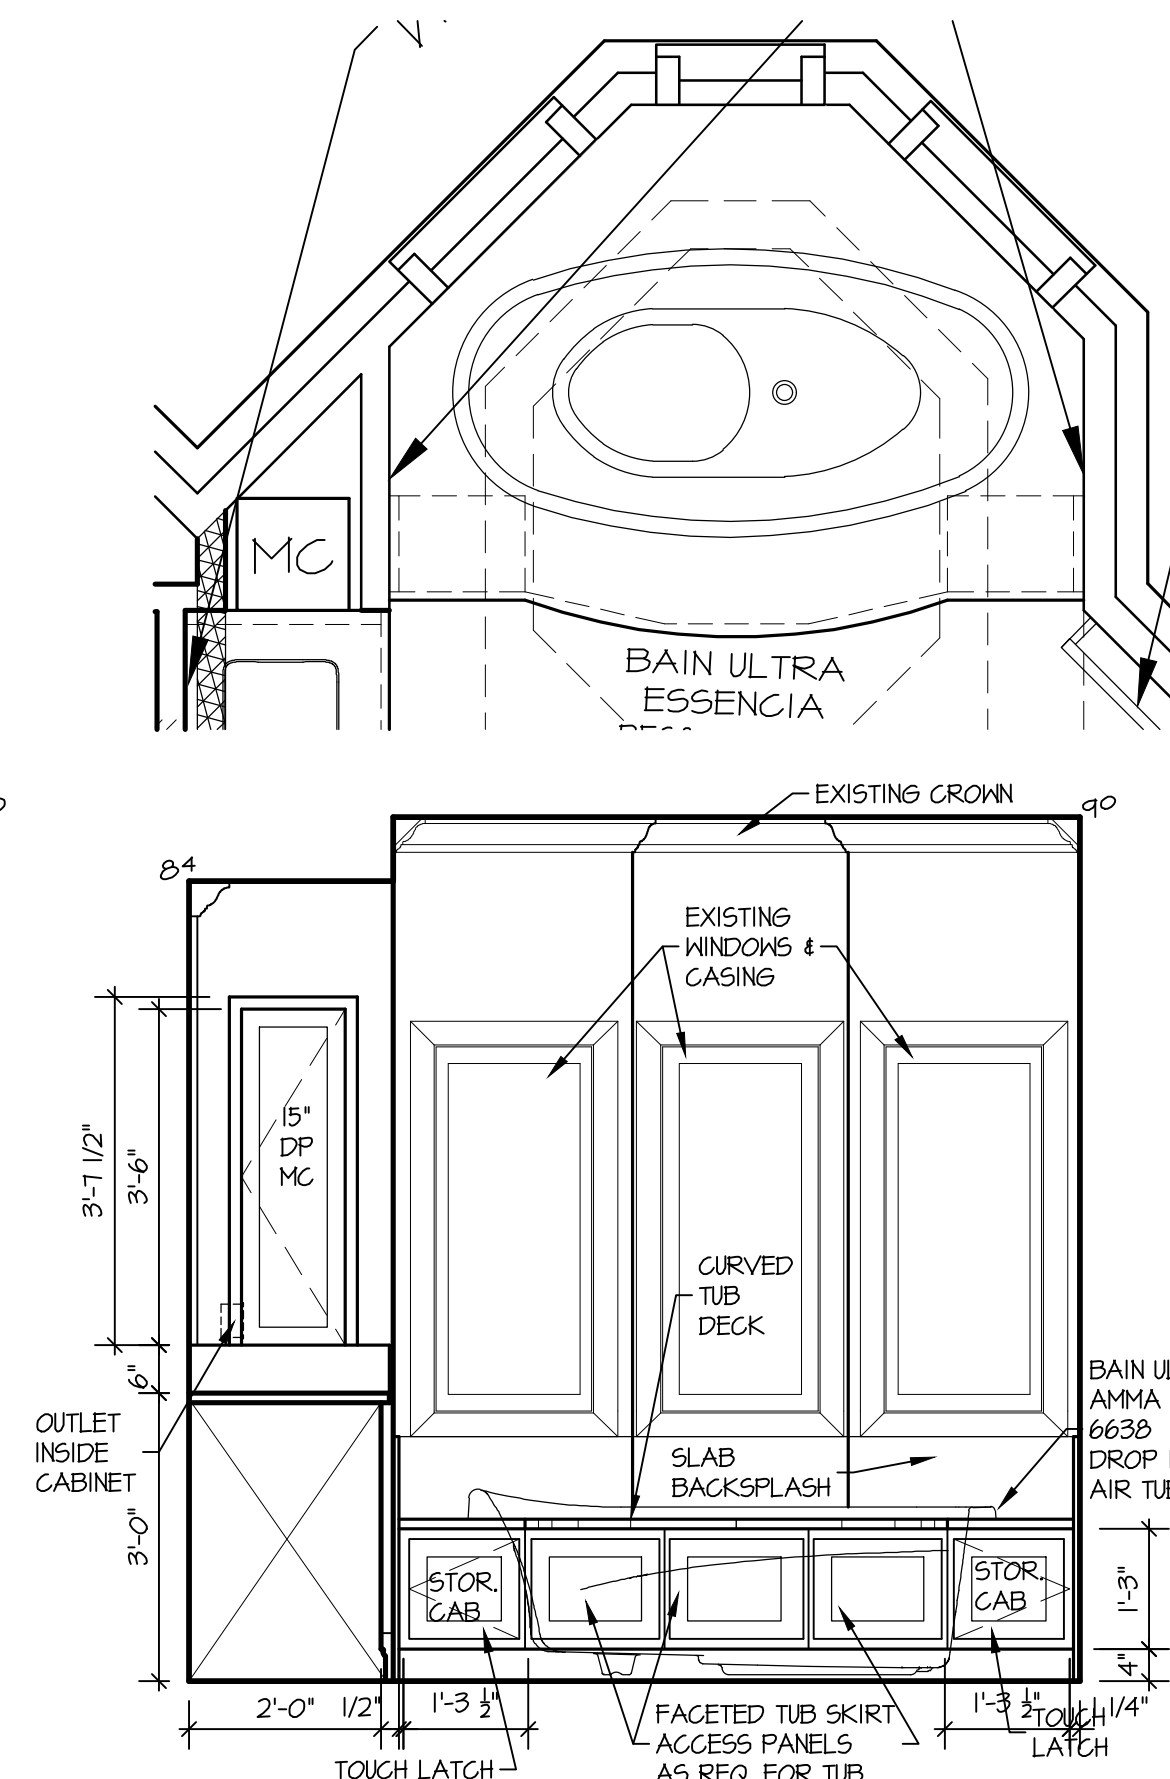


03 PRIMARY BATH
1/2" SCALE

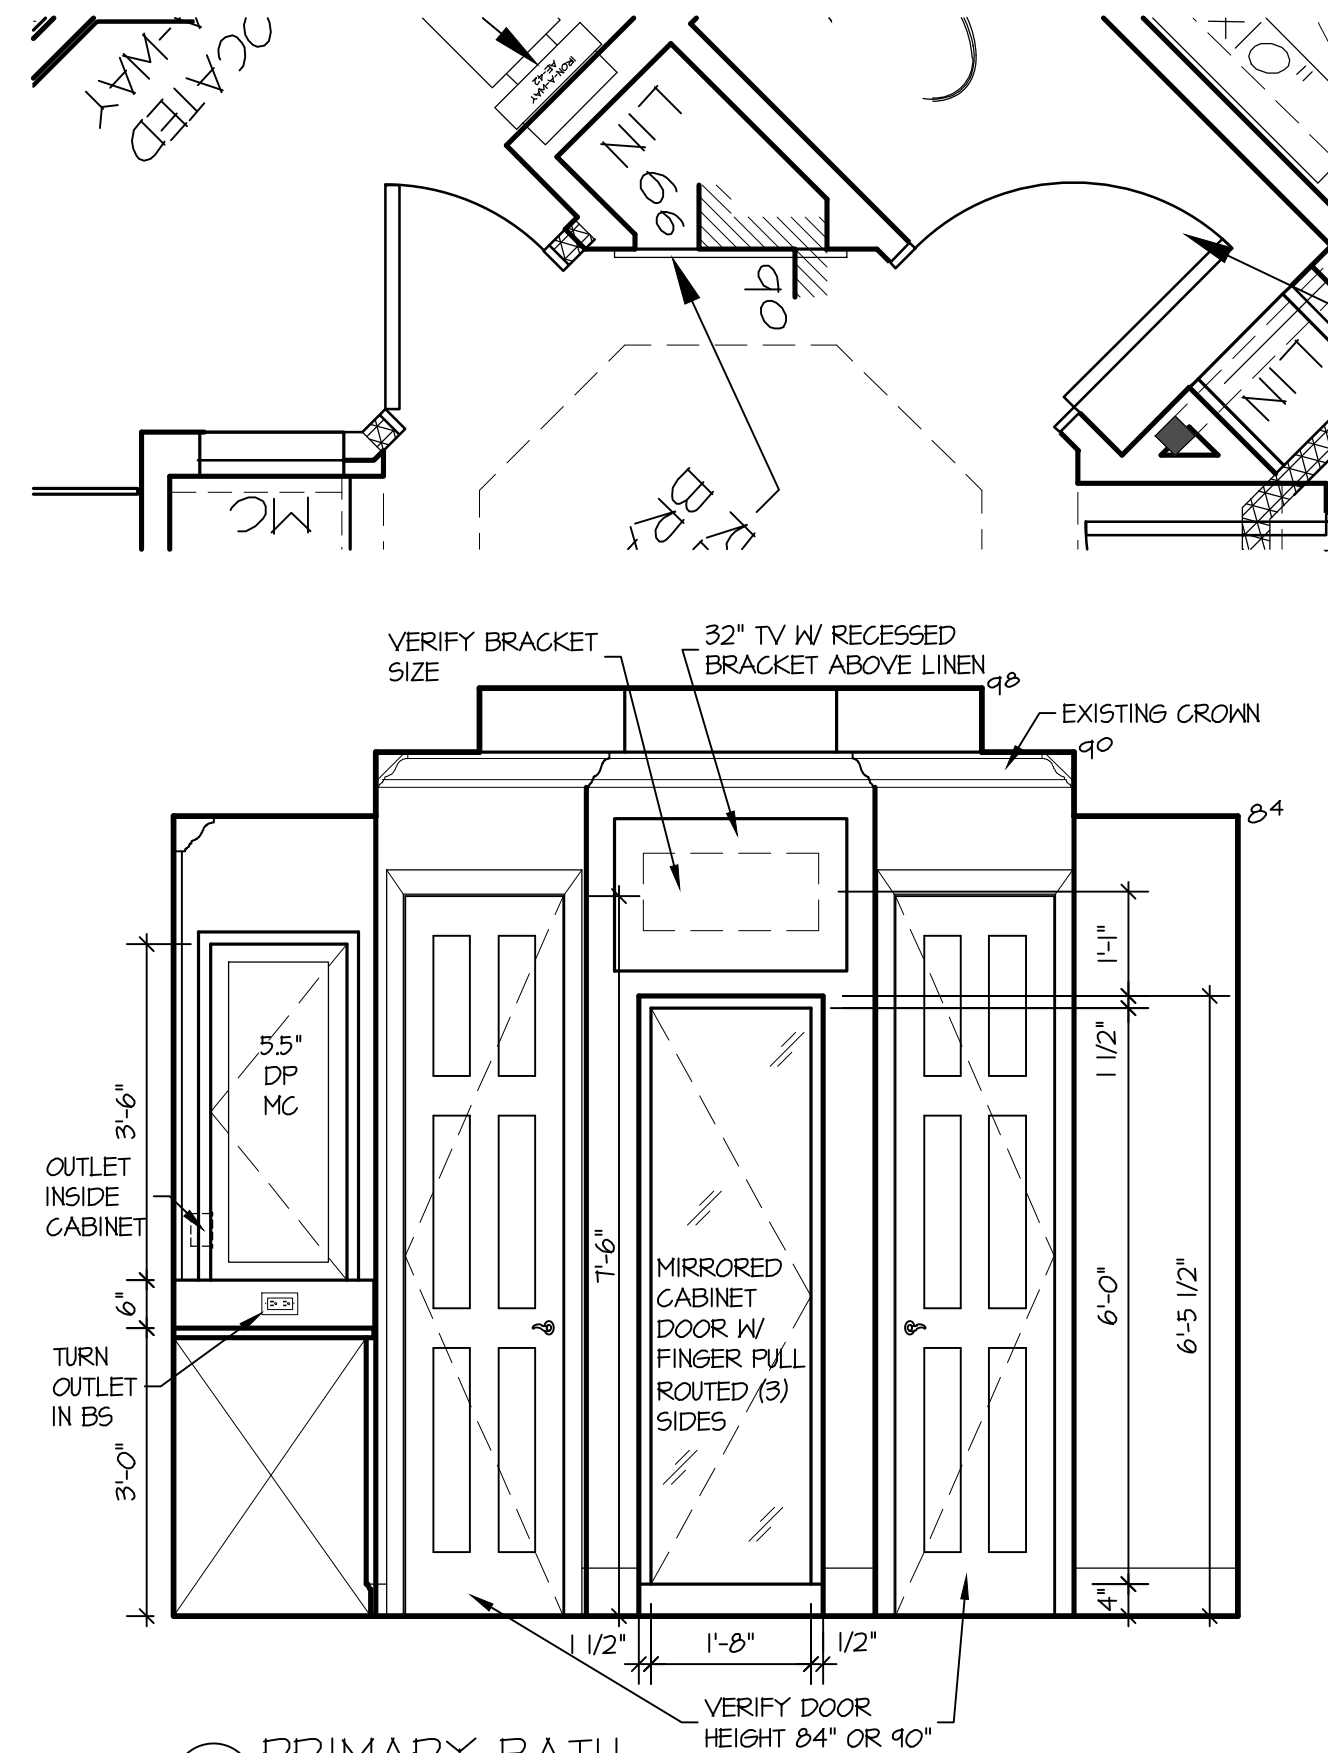


04 PRIMARY BATH
1/2" SCALE

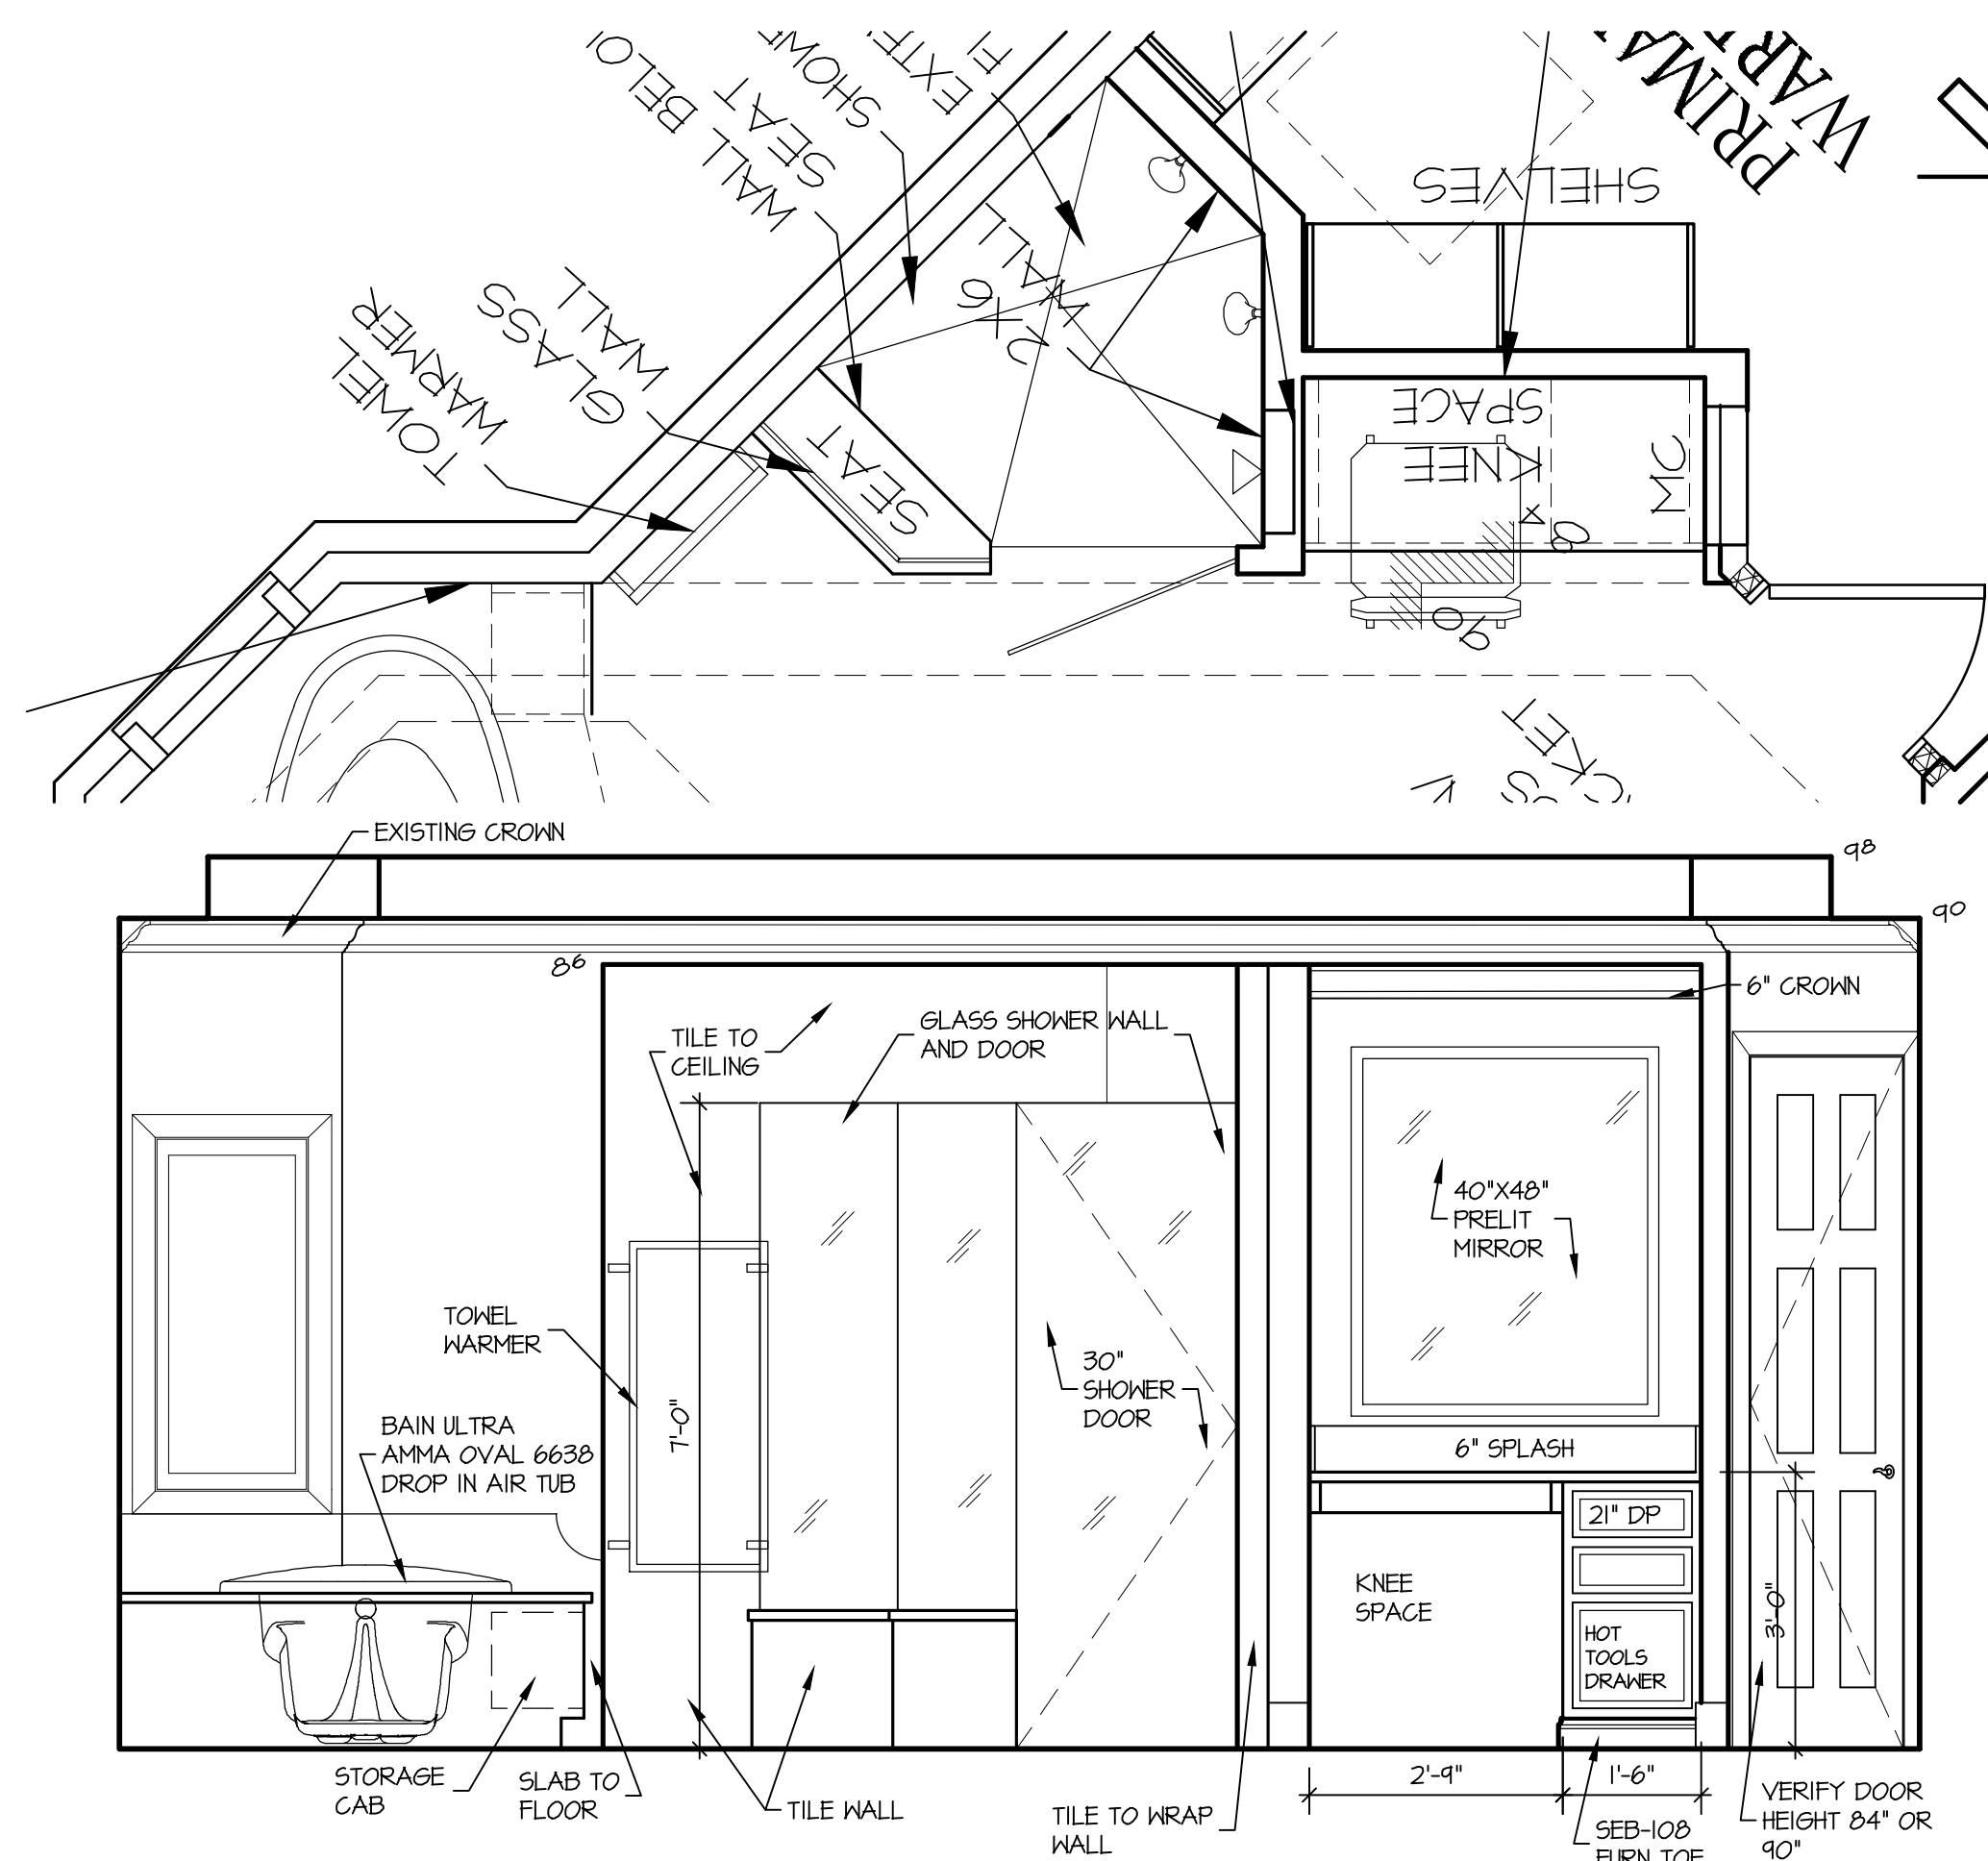


05 PRIMARY BATH
1/2" SCALE

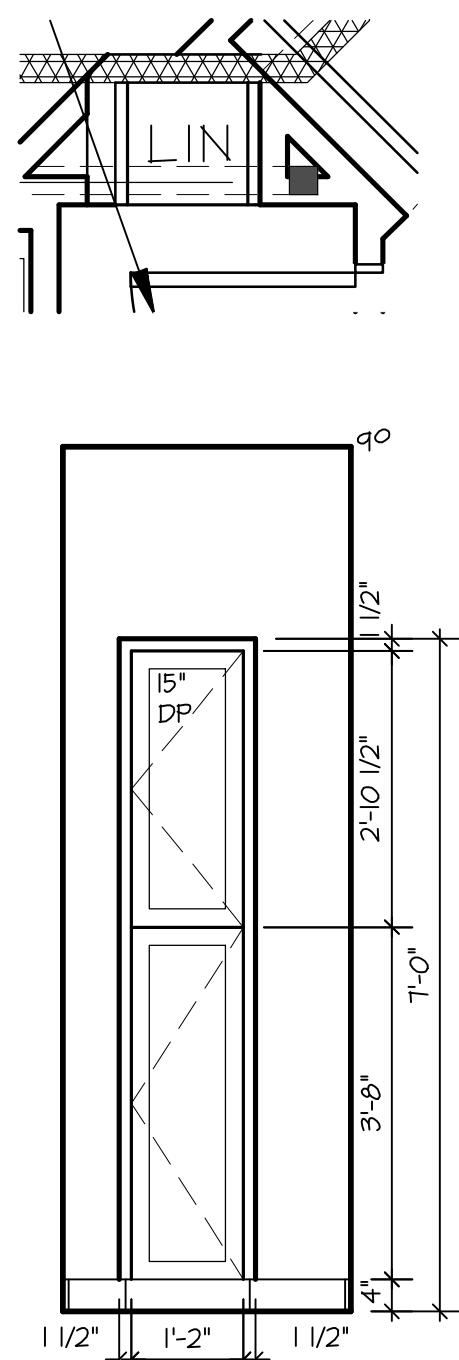


06 PRIMARY BATH
1/2" SCALE

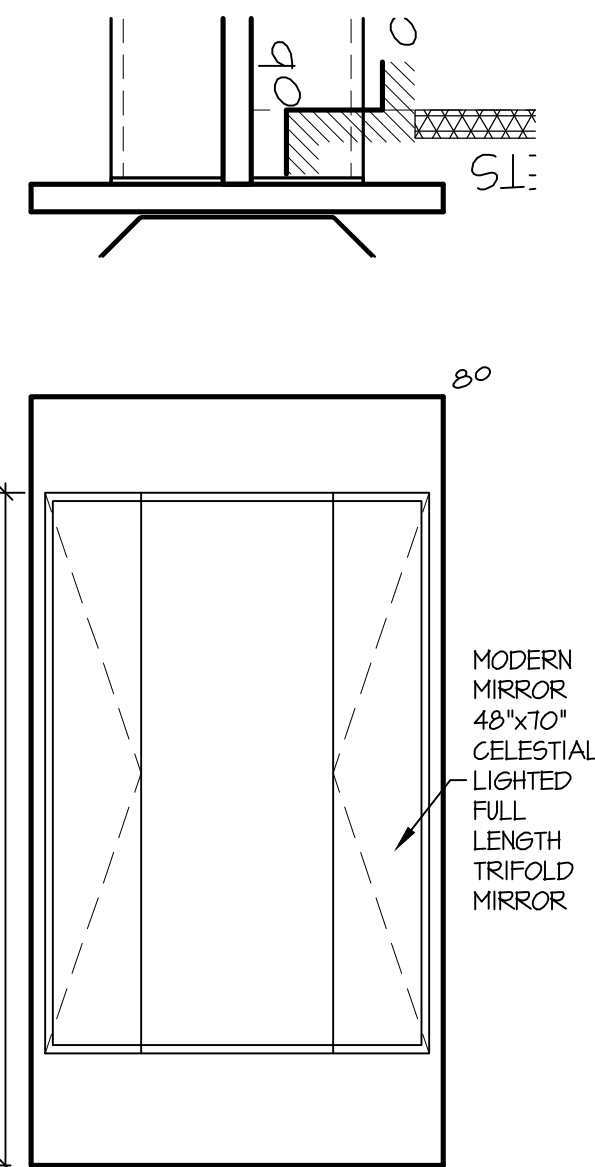

07 PRIMARY WRDB
1/2" SCALE

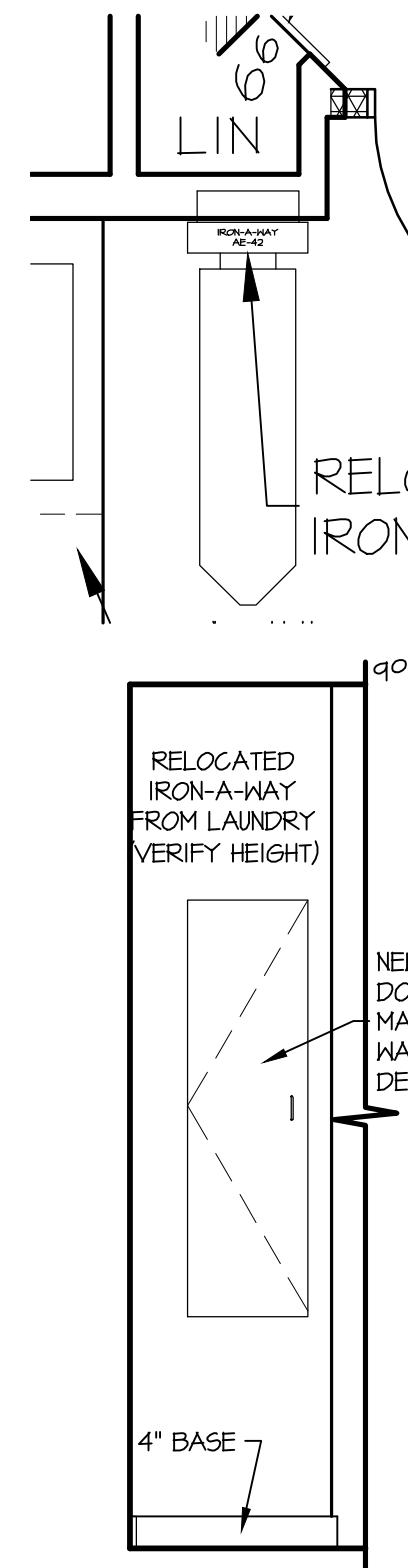

08 PRIMARY WRDB
1/2" SCALE

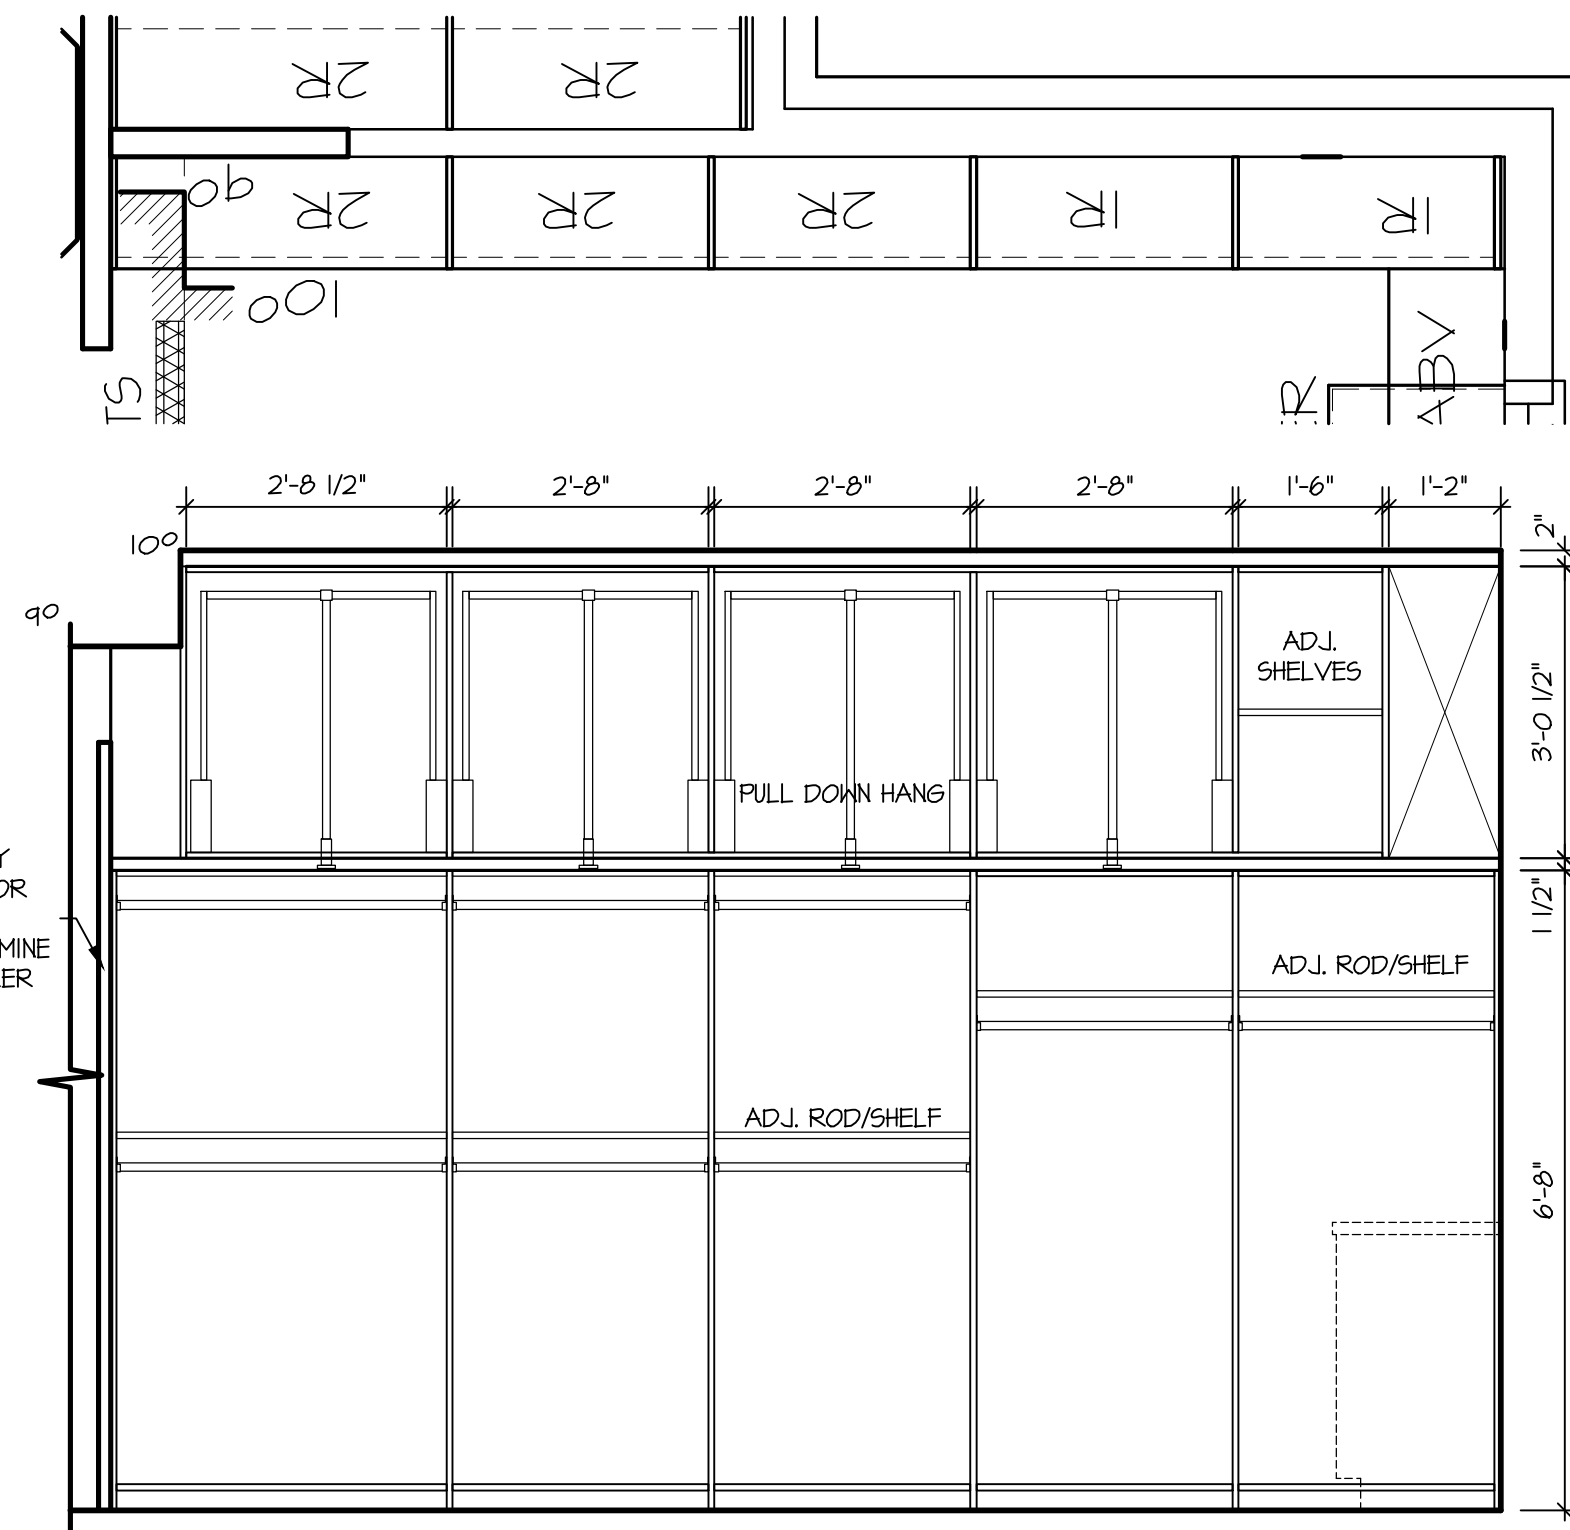


09 PRIMARY WARDROBE
1/2" SCALE

WOOD
RESIDENCE

3435 N 140TH CIRCLE, OMAHA, NE 68164


McNEIL
COMPANY
4666 South 132nd Street
Omaha, NE 68137
402-333-1462
mcneilcompany.com

PLAN DATE	
01/16/2026	
REV.	DATE
REV01	01/14/26
REV02	02/11/26
REV03	03/05/26
REV04	03/16/26
REV05	03/23/26
REV06	05/21/26

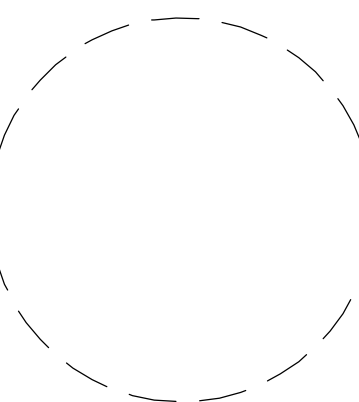


JOB NUMBER
252513
DESCRIPTION
INTERIOR ELEVATIONS
PLAN SHEET
A4.05

© COPYRIGHT
MCNEIL COMPANY
THESE PLANS ARE SPECIFICALLY
DESIGNED FOR CONSTRUCTION BY
MCNEIL COMPANY AND ARE
INTENDED FOR NO OTHER PURPOSE.
DUPLICATION OF THESE PLANS IN
PART OR WHOLE WITHOUT WRITTEN
CONSENT FROM MCNEIL COMPANY
IS PROHIBITED.

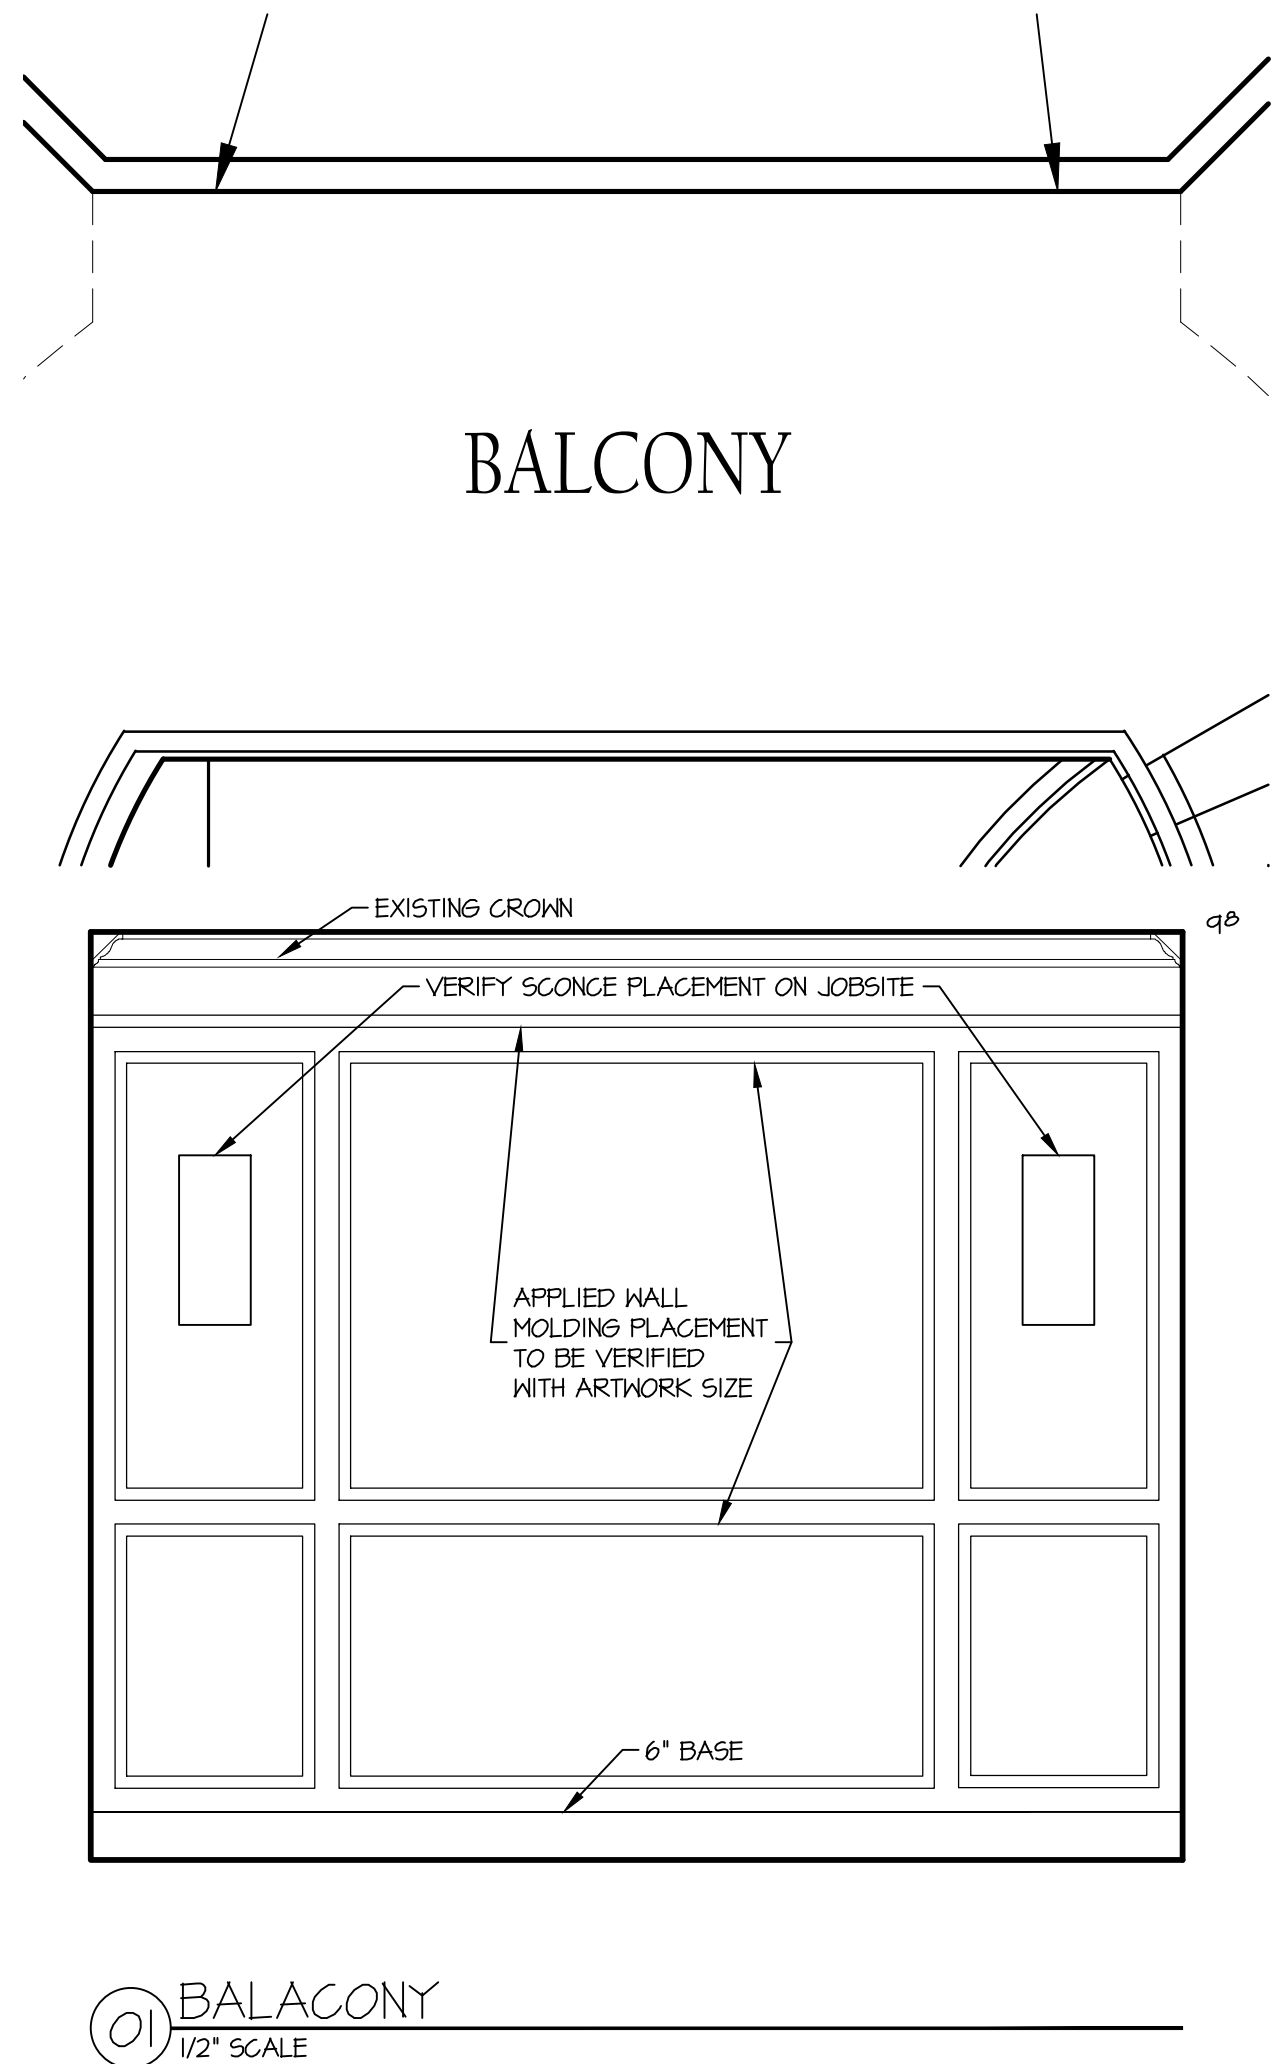

01 BALACONY
1/2" SCALE

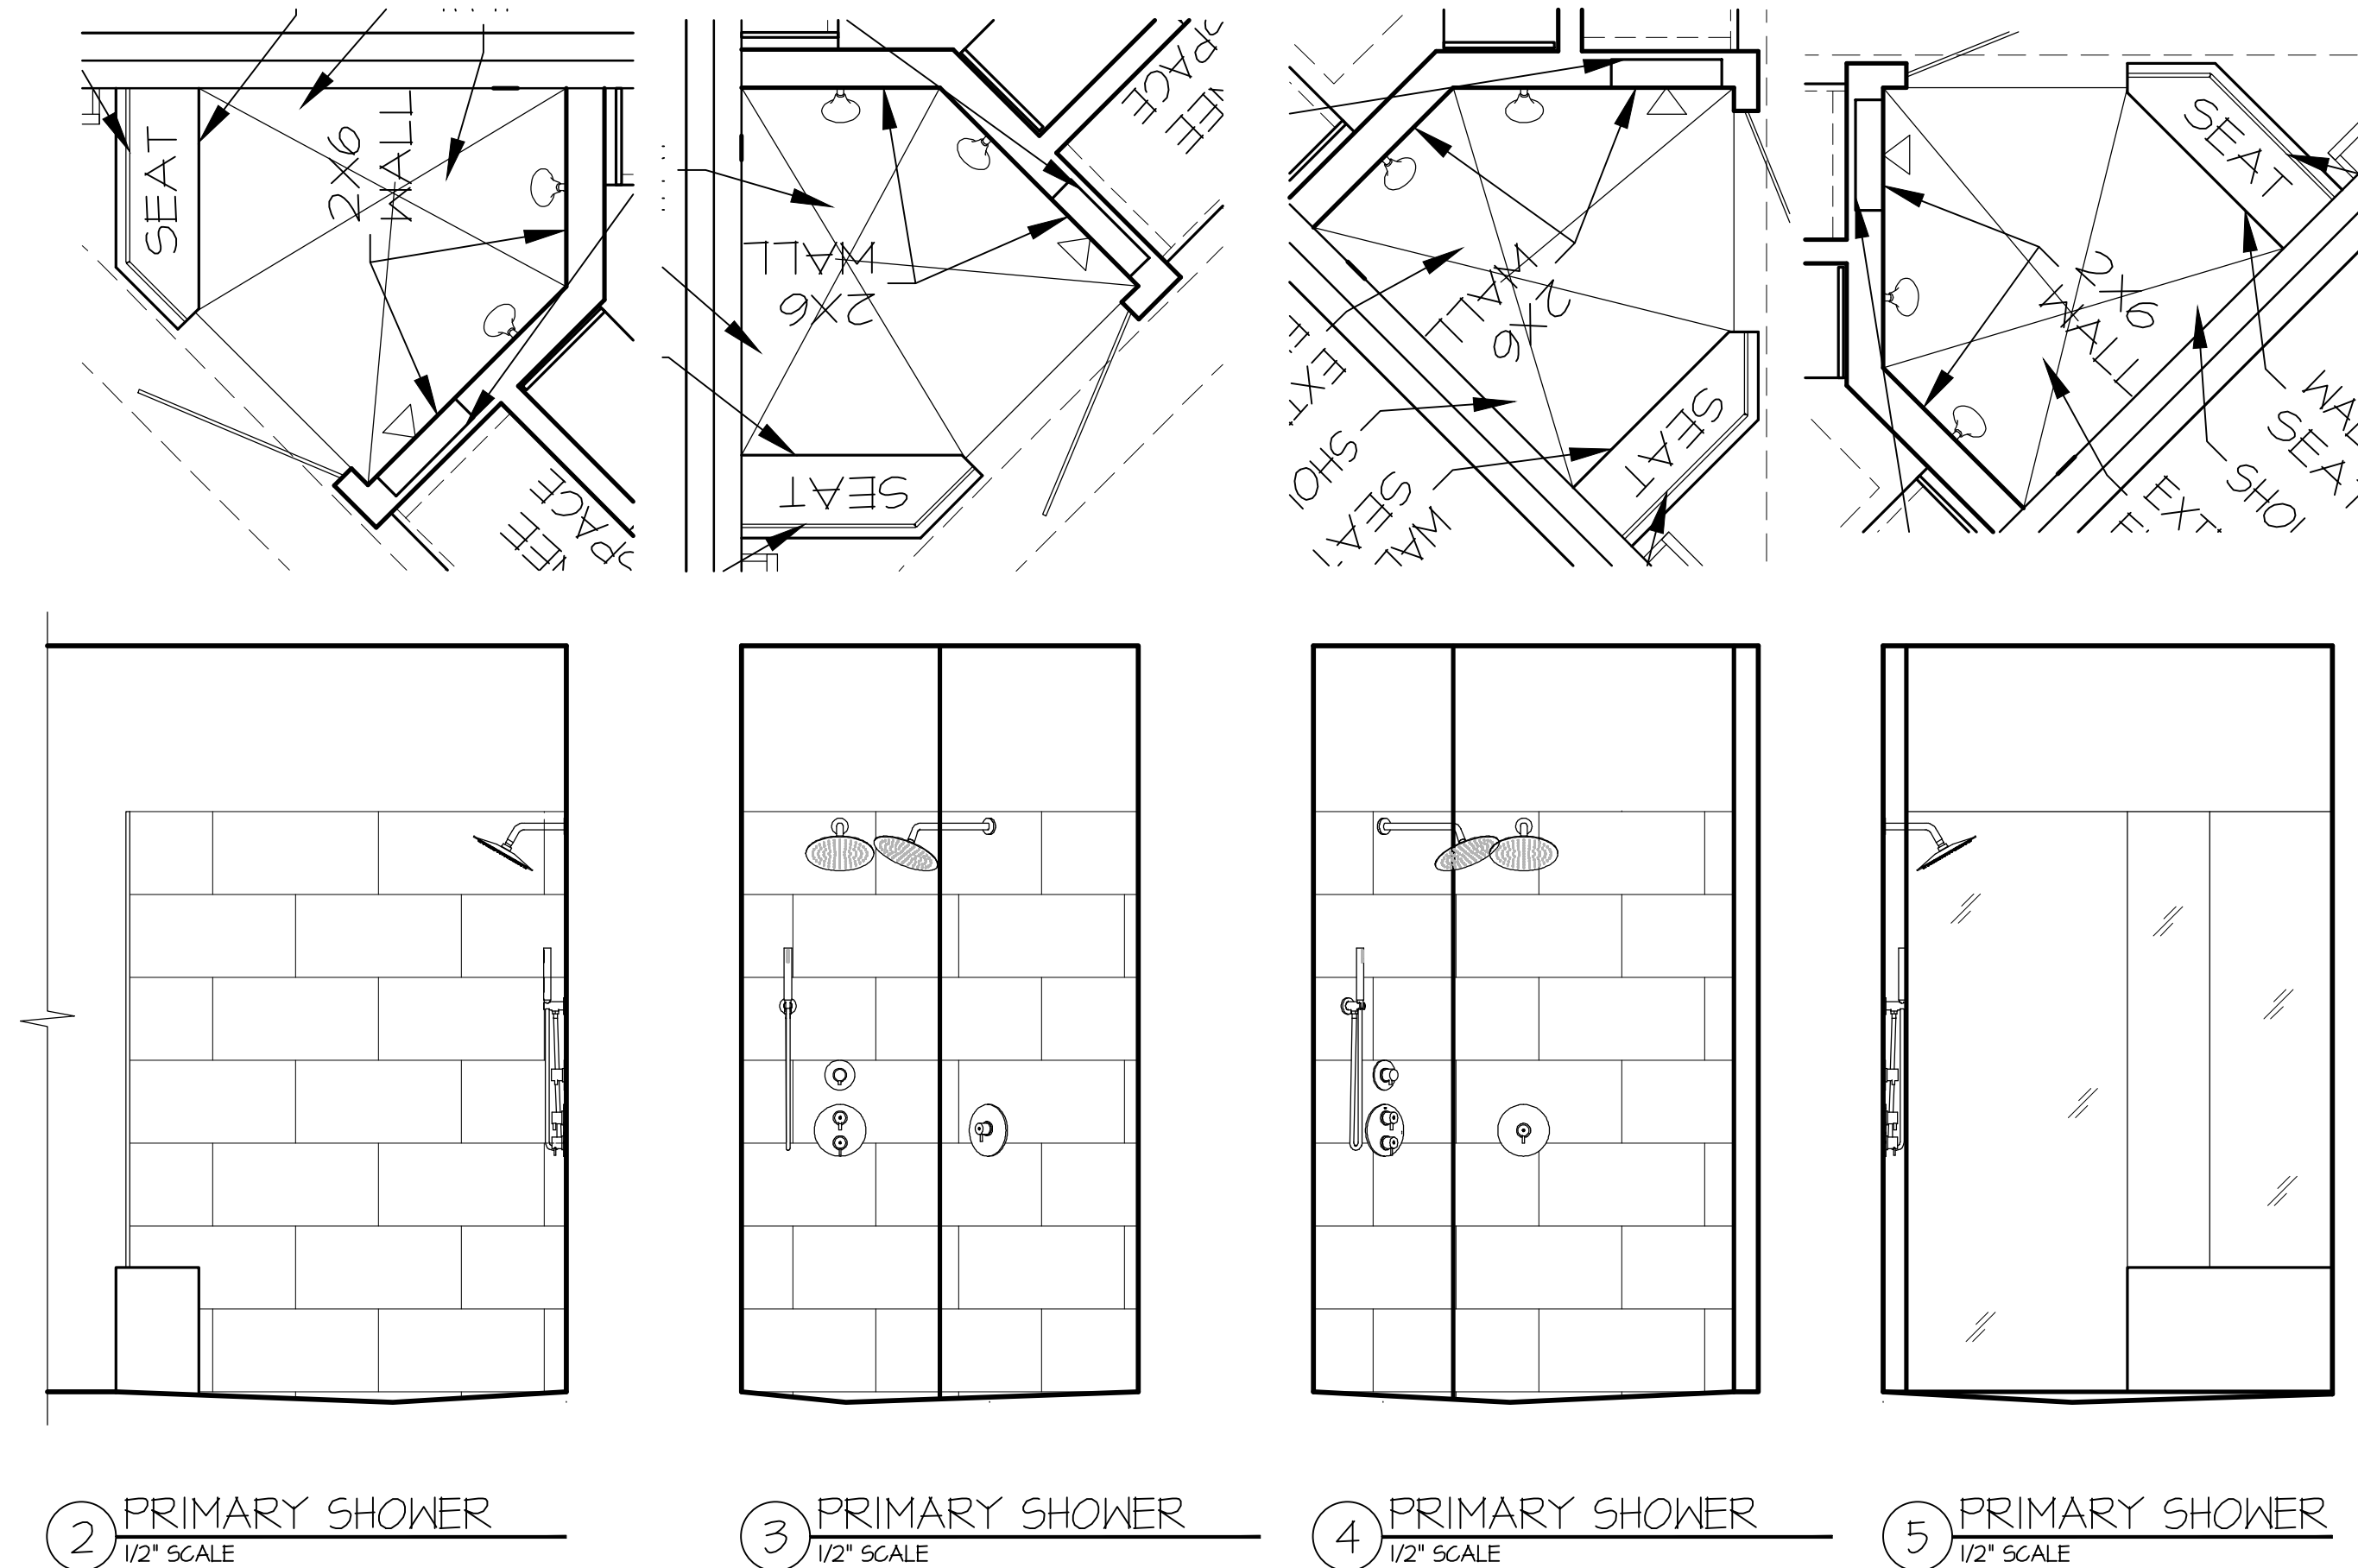


02 PRIMARY SHOWER
1/2" SCALE

03 PRIMARY SHOWER
1/2" SCALE

04 PRIMARY SHOWER
1/2" SCALE

05 PRIMARY SHOWER
1/2" SCALE

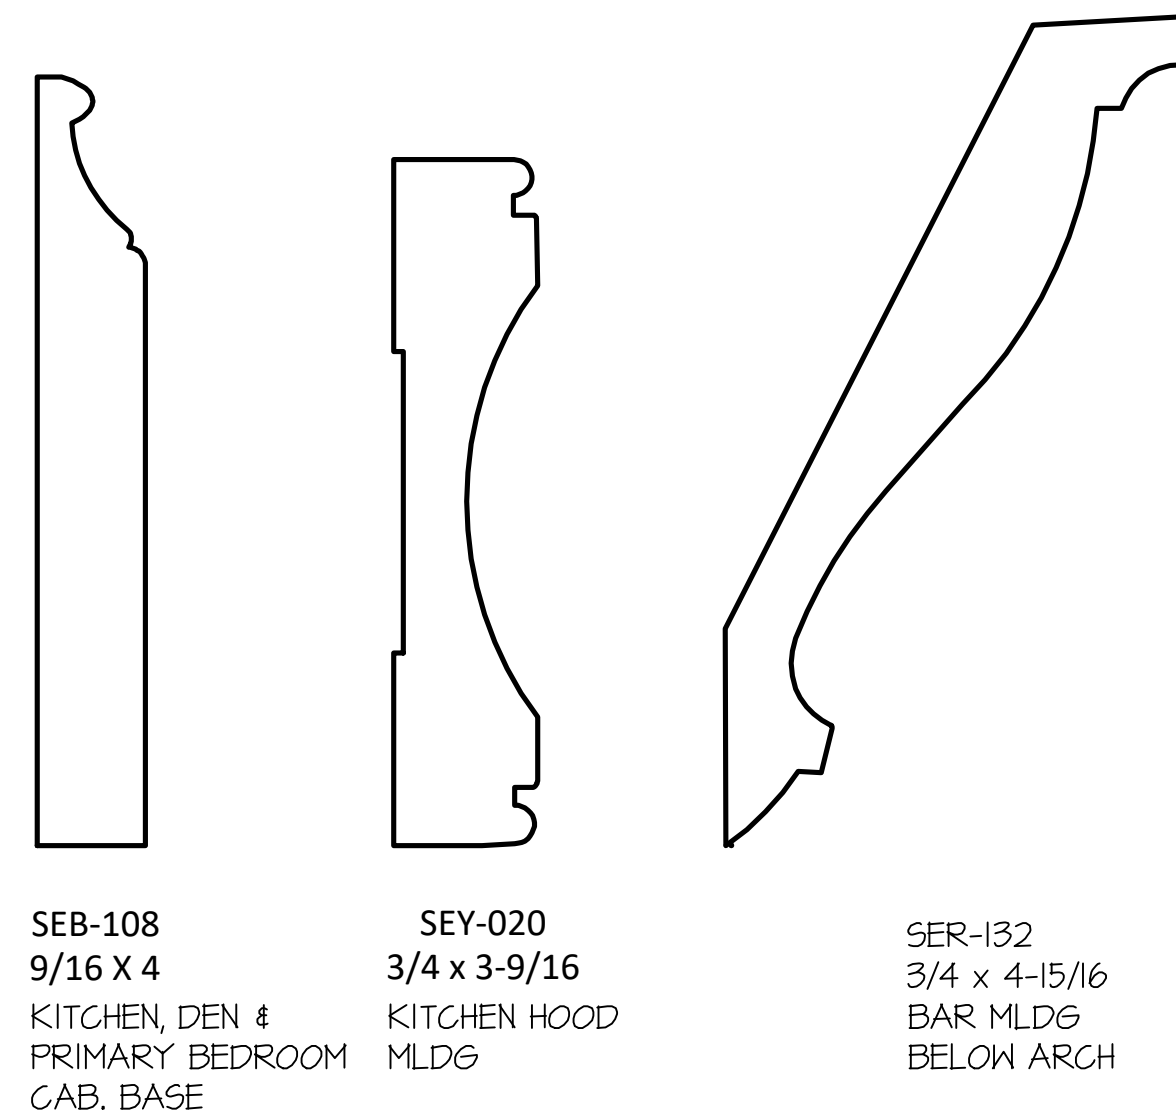


SEB-108
9/16 X 4
KITCHEN, DEN &
PRIMARY BEDROOM
CAB. BASE

SEY-020
3/4 x 3-9/16
KITCHEN HOOD
MLDG

SER-132
3/4 x 4-15/16
BAR MLDG
BELOW ARCH

NEW ROOM TRIM PROFILES

FULL SCALE

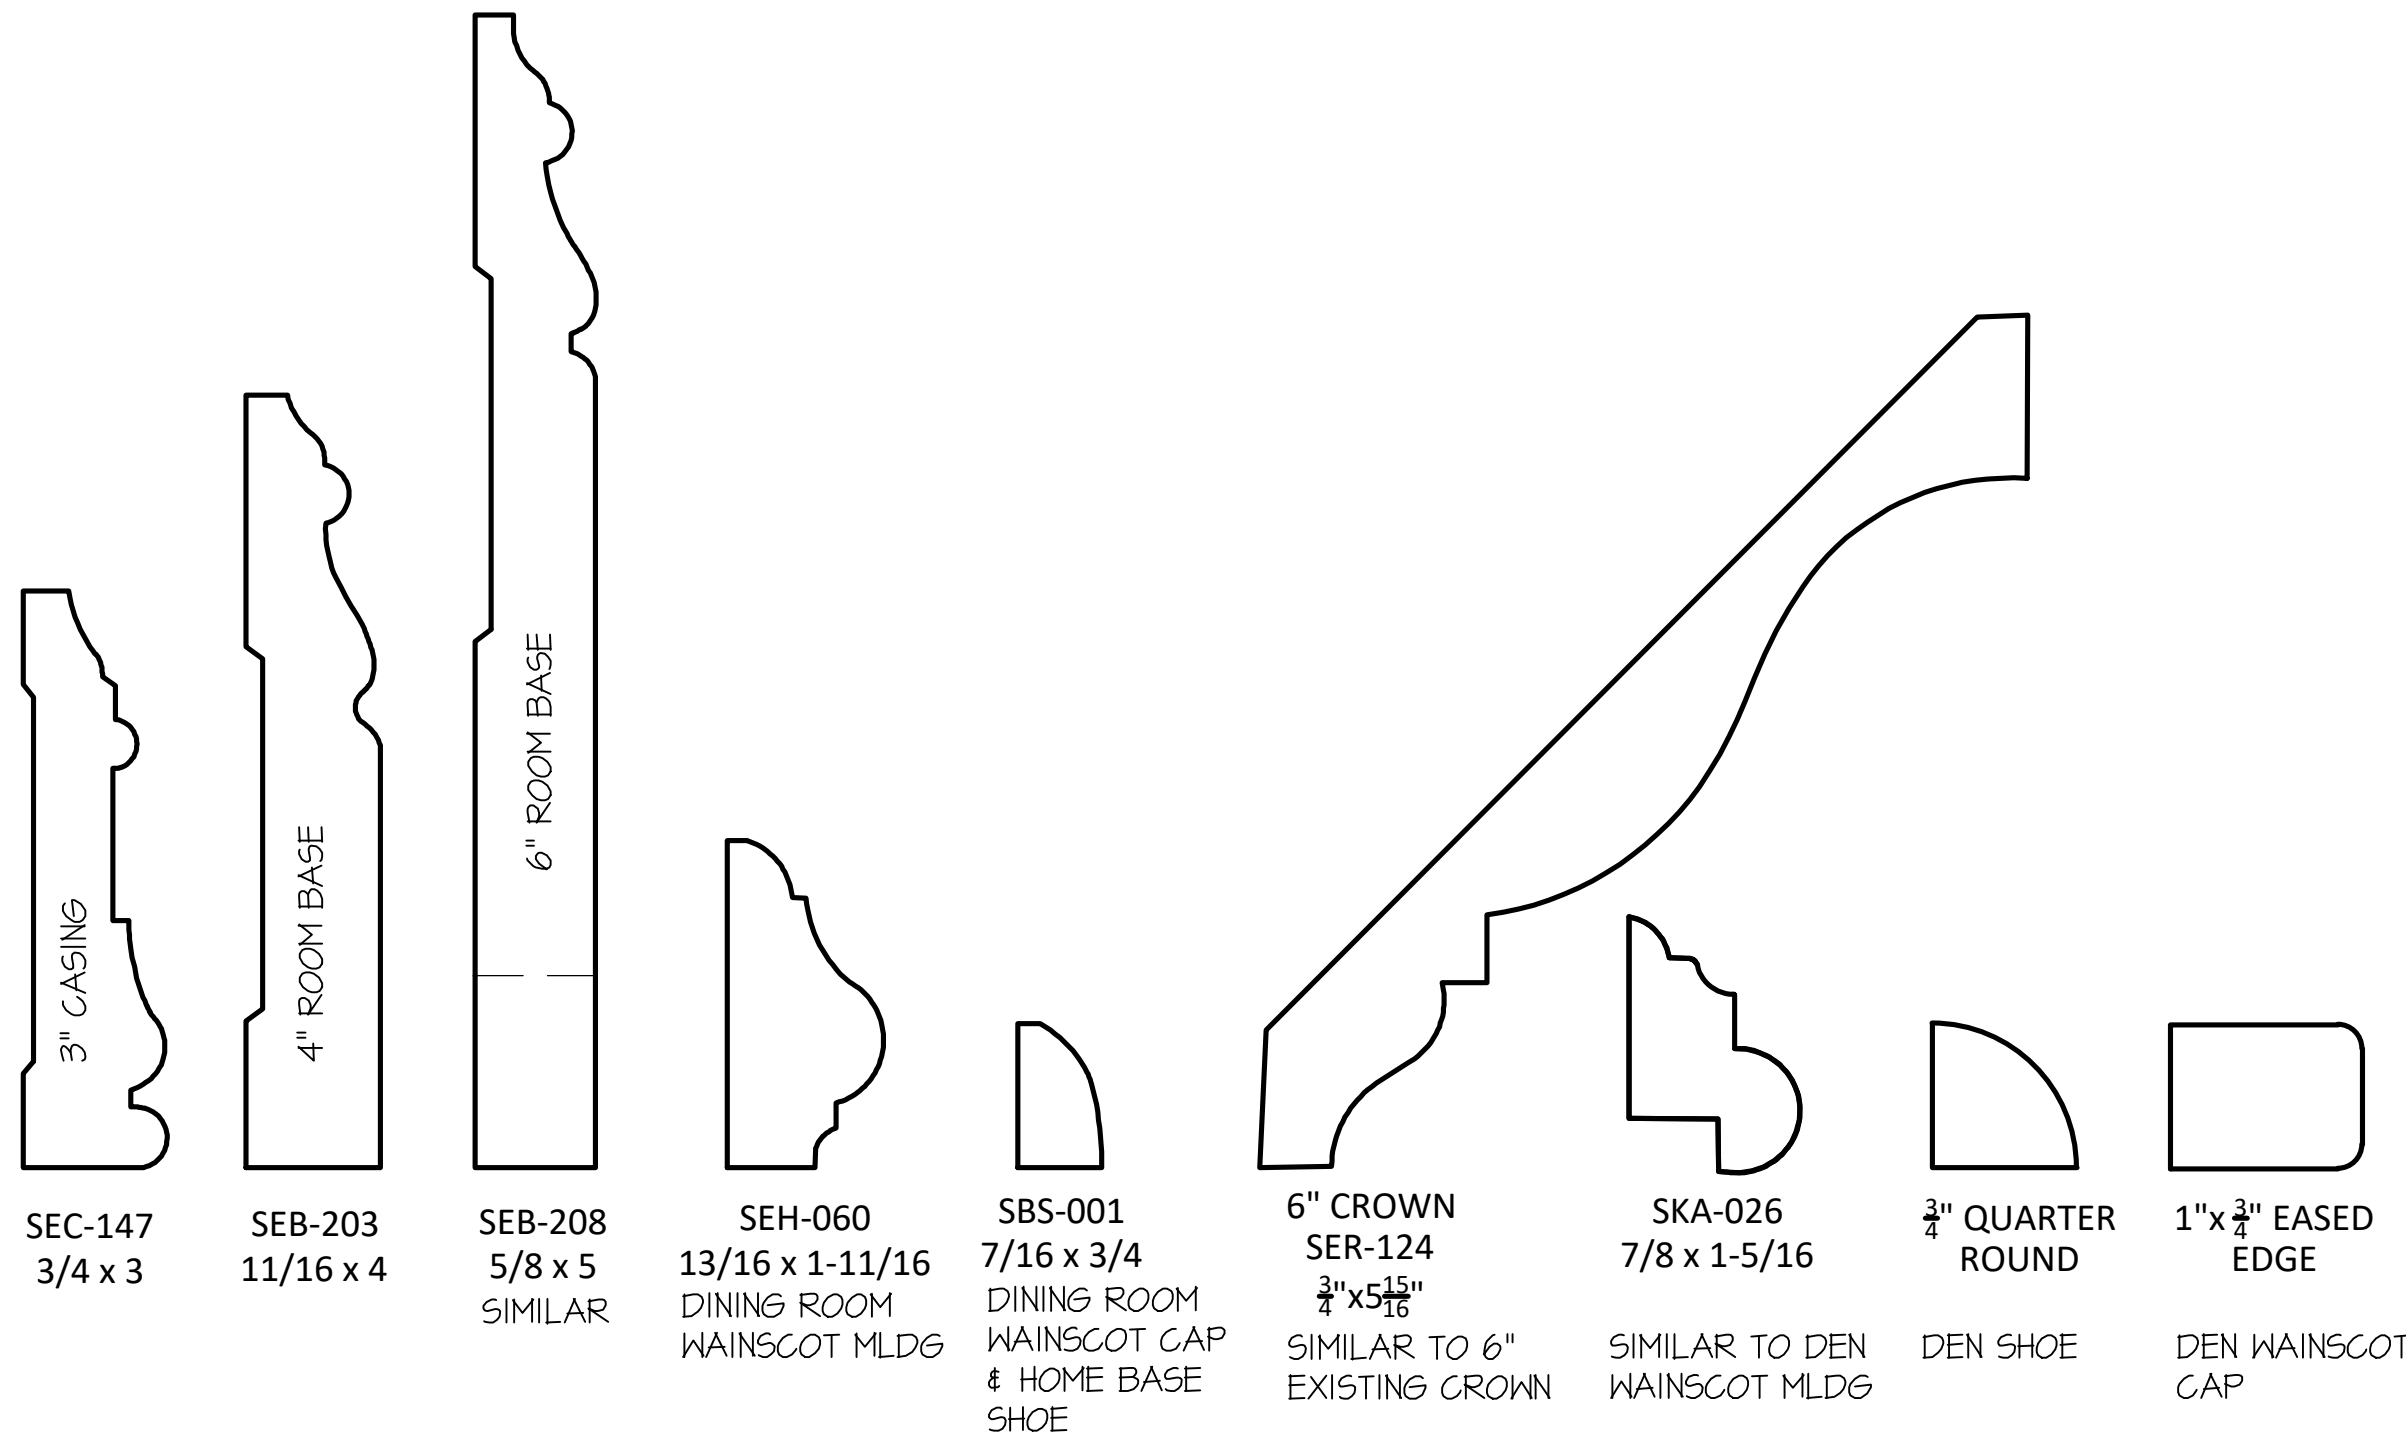

SEC-147
3/4 x 3

SEB-203
11/16 x 4

SEB-208
6" ROOM BASE
SIMILAR

SEH-060
13/16 x 1-11/16
DINING ROOM
WAINSCOT MLDG

SBS-001
7/16 x 3/4
DINING ROOM
WAINSCOT CAP
& HOME BASE
SHOE

SER-124
6" CROWN
SIMILAR TO 6"
EXISTING CROWN


SKA-026
7/8 x 1-5/16
SIMILAR TO DEN
WAINSCOT MLDG

3/4" QUARTER
ROUND
DEN SHOE


1"x 3/4" EASED
EDGE
DEN WAINSCOT
CAP

EXISTING ROOM TRIM PROFILES TO BE VERIFIED

FULL SCALE

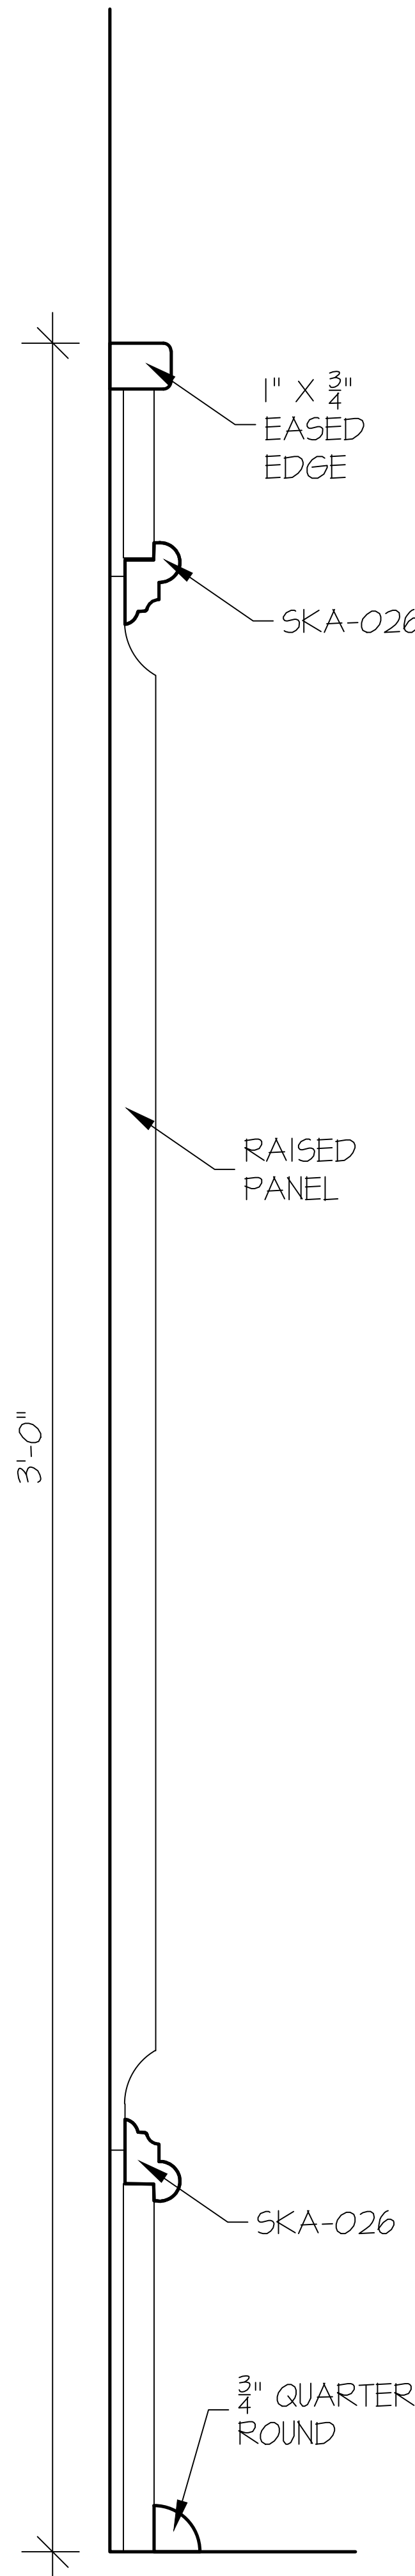


CHERRY WOOD DEN
WAINSCOT TO BE VERIFIED
HALF SIZE

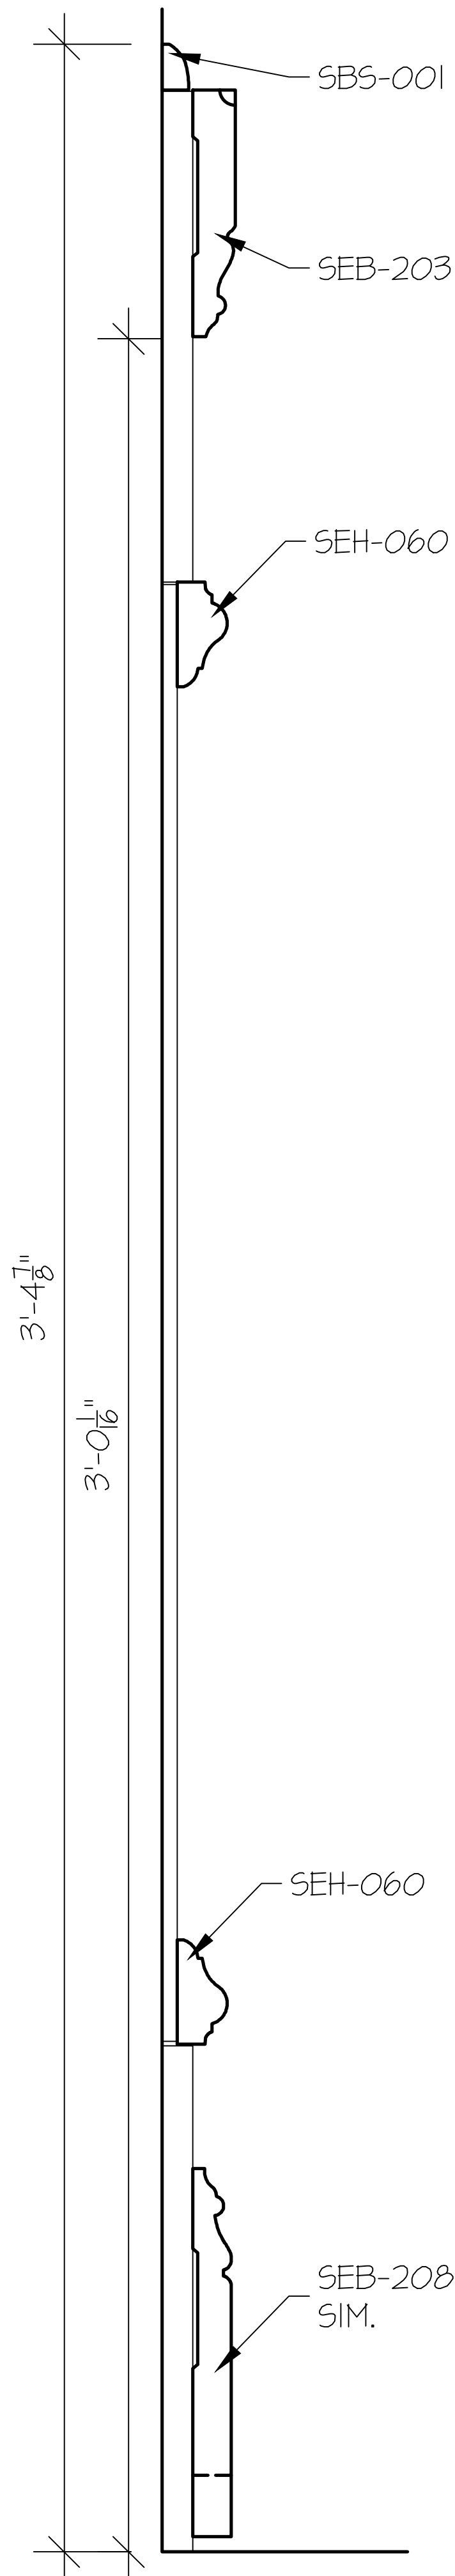

PAINTED DINING ROOM
WAINSCOT TO BE VERIFIED
HALF SIZE

PLAN DATE	
01/16/2026	
REV.	DATE
REV01	01/14/26
REV02	02/11/26
REV03	03/05/26
REV04	03/16/26
REV05	03/23/26
REV06	05/21/26

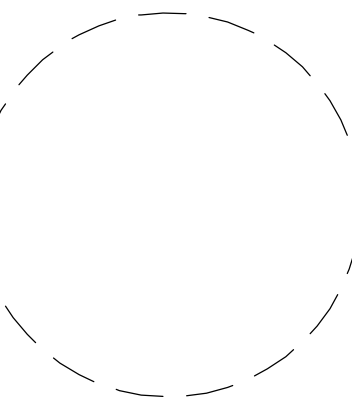

JOB NUMBER
252513
DESCRIPTION
INTERIOR ELEVATIONS
PLAN SHEET
A4.07