


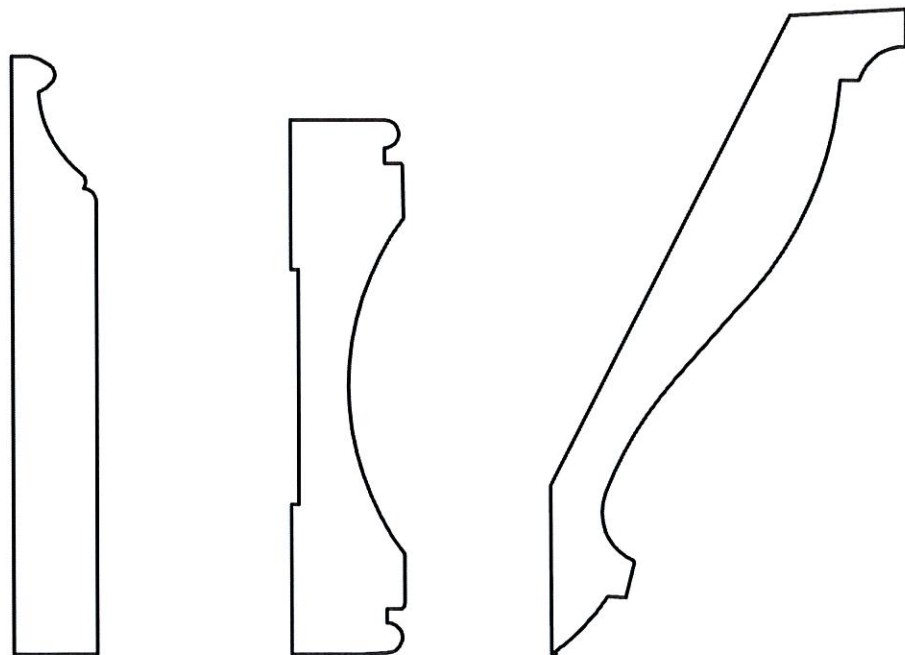


SEB-108
9/16 X 4
KITCHEN, DEN &
PRIMARY BEDROOM
CAB. BASE

SEY-020
3/4 x 3-9/16
KITCHEN HOOD
MLDG

SER-132
3/4 x 4-15/16
BAR MLDG
BELOW ARCH

NEW ROOM TRIM PROFILES

FULL SCALE

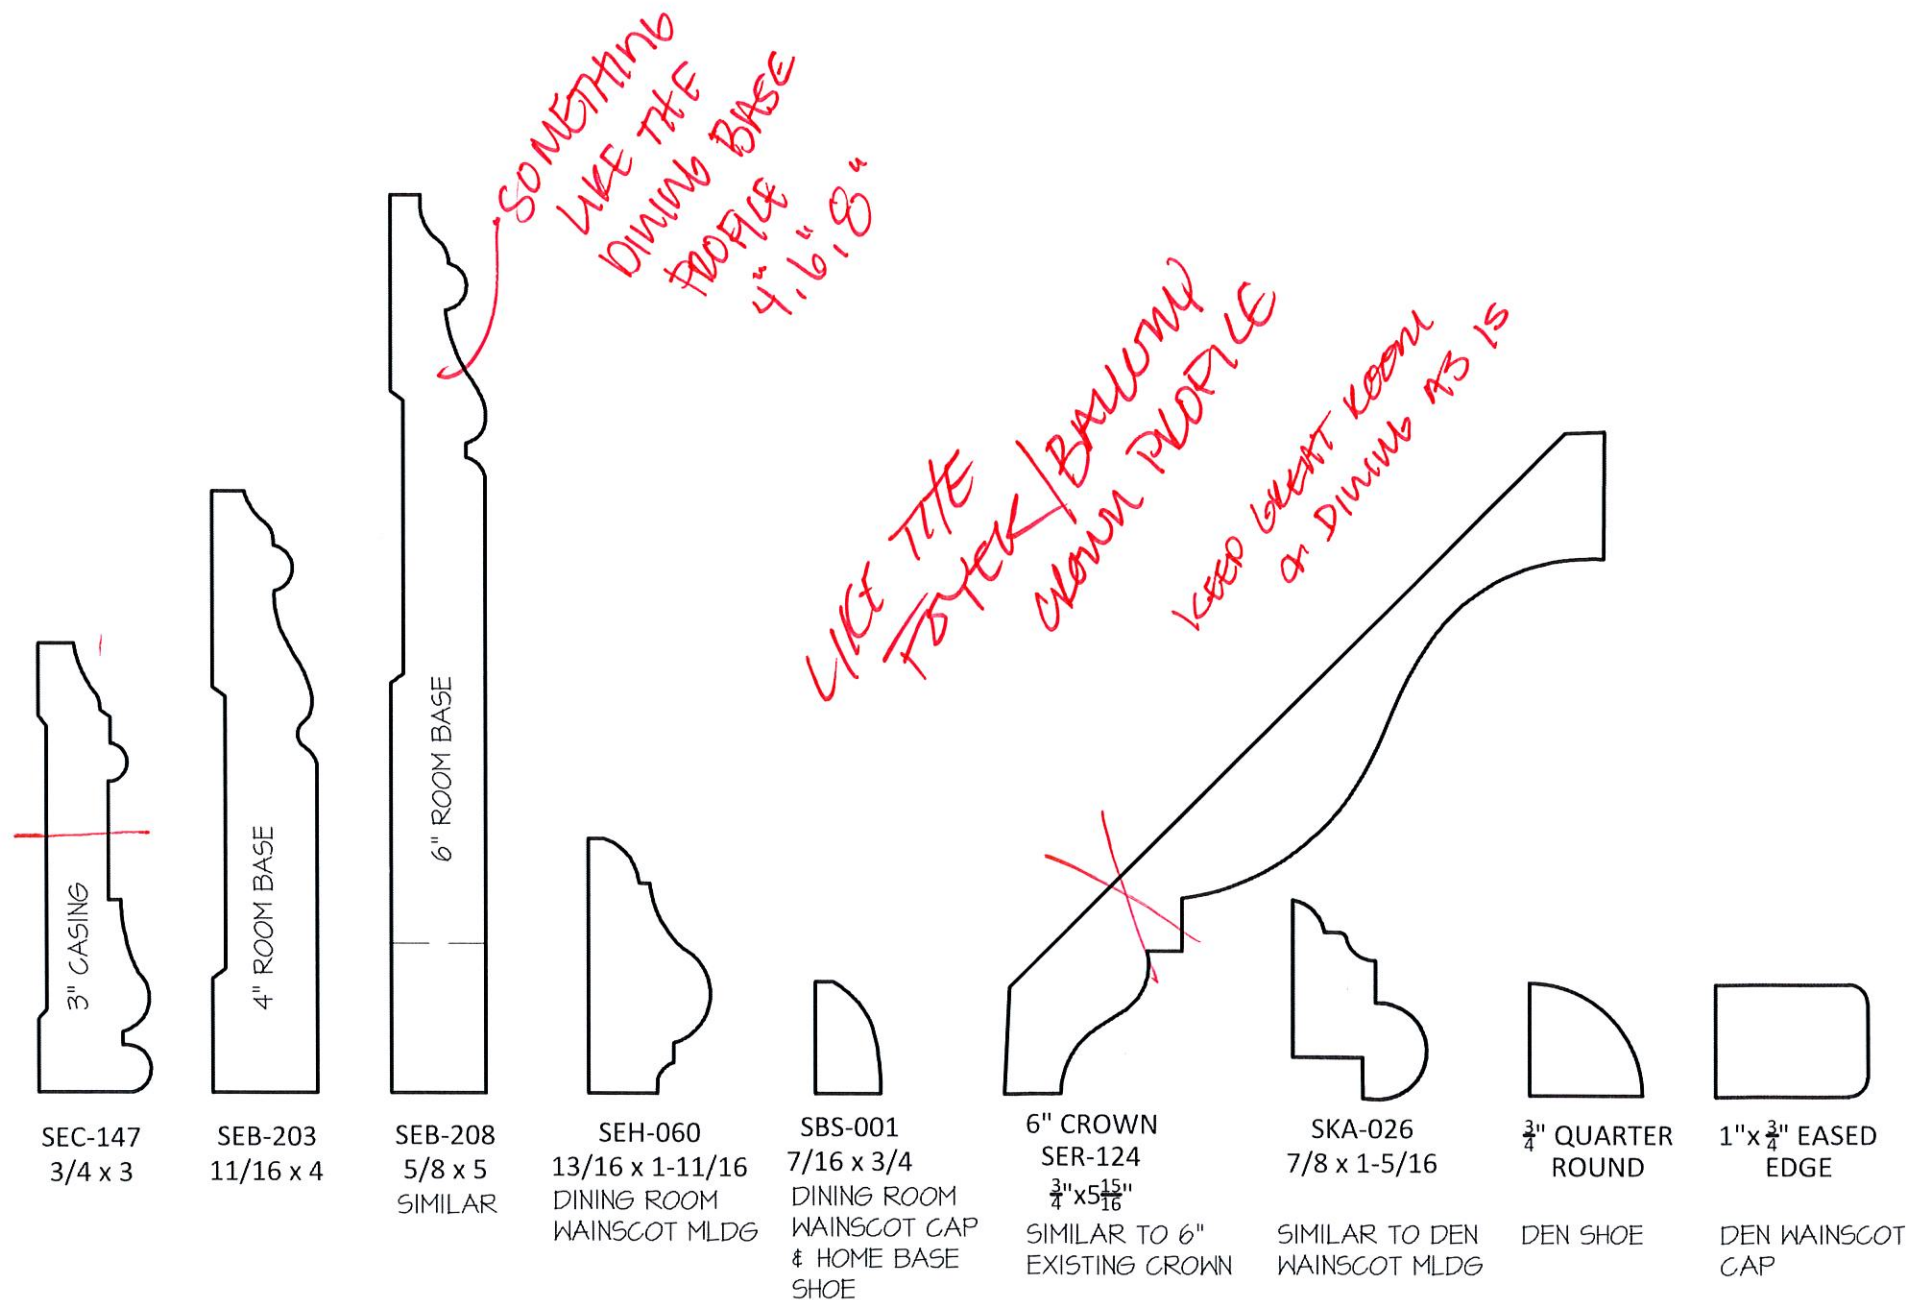


EXISTING ROOM TRIM PROFILES TO BE VERIFIED

FULL SCALE

TRIM BASE MAP

4" STAINED BASE

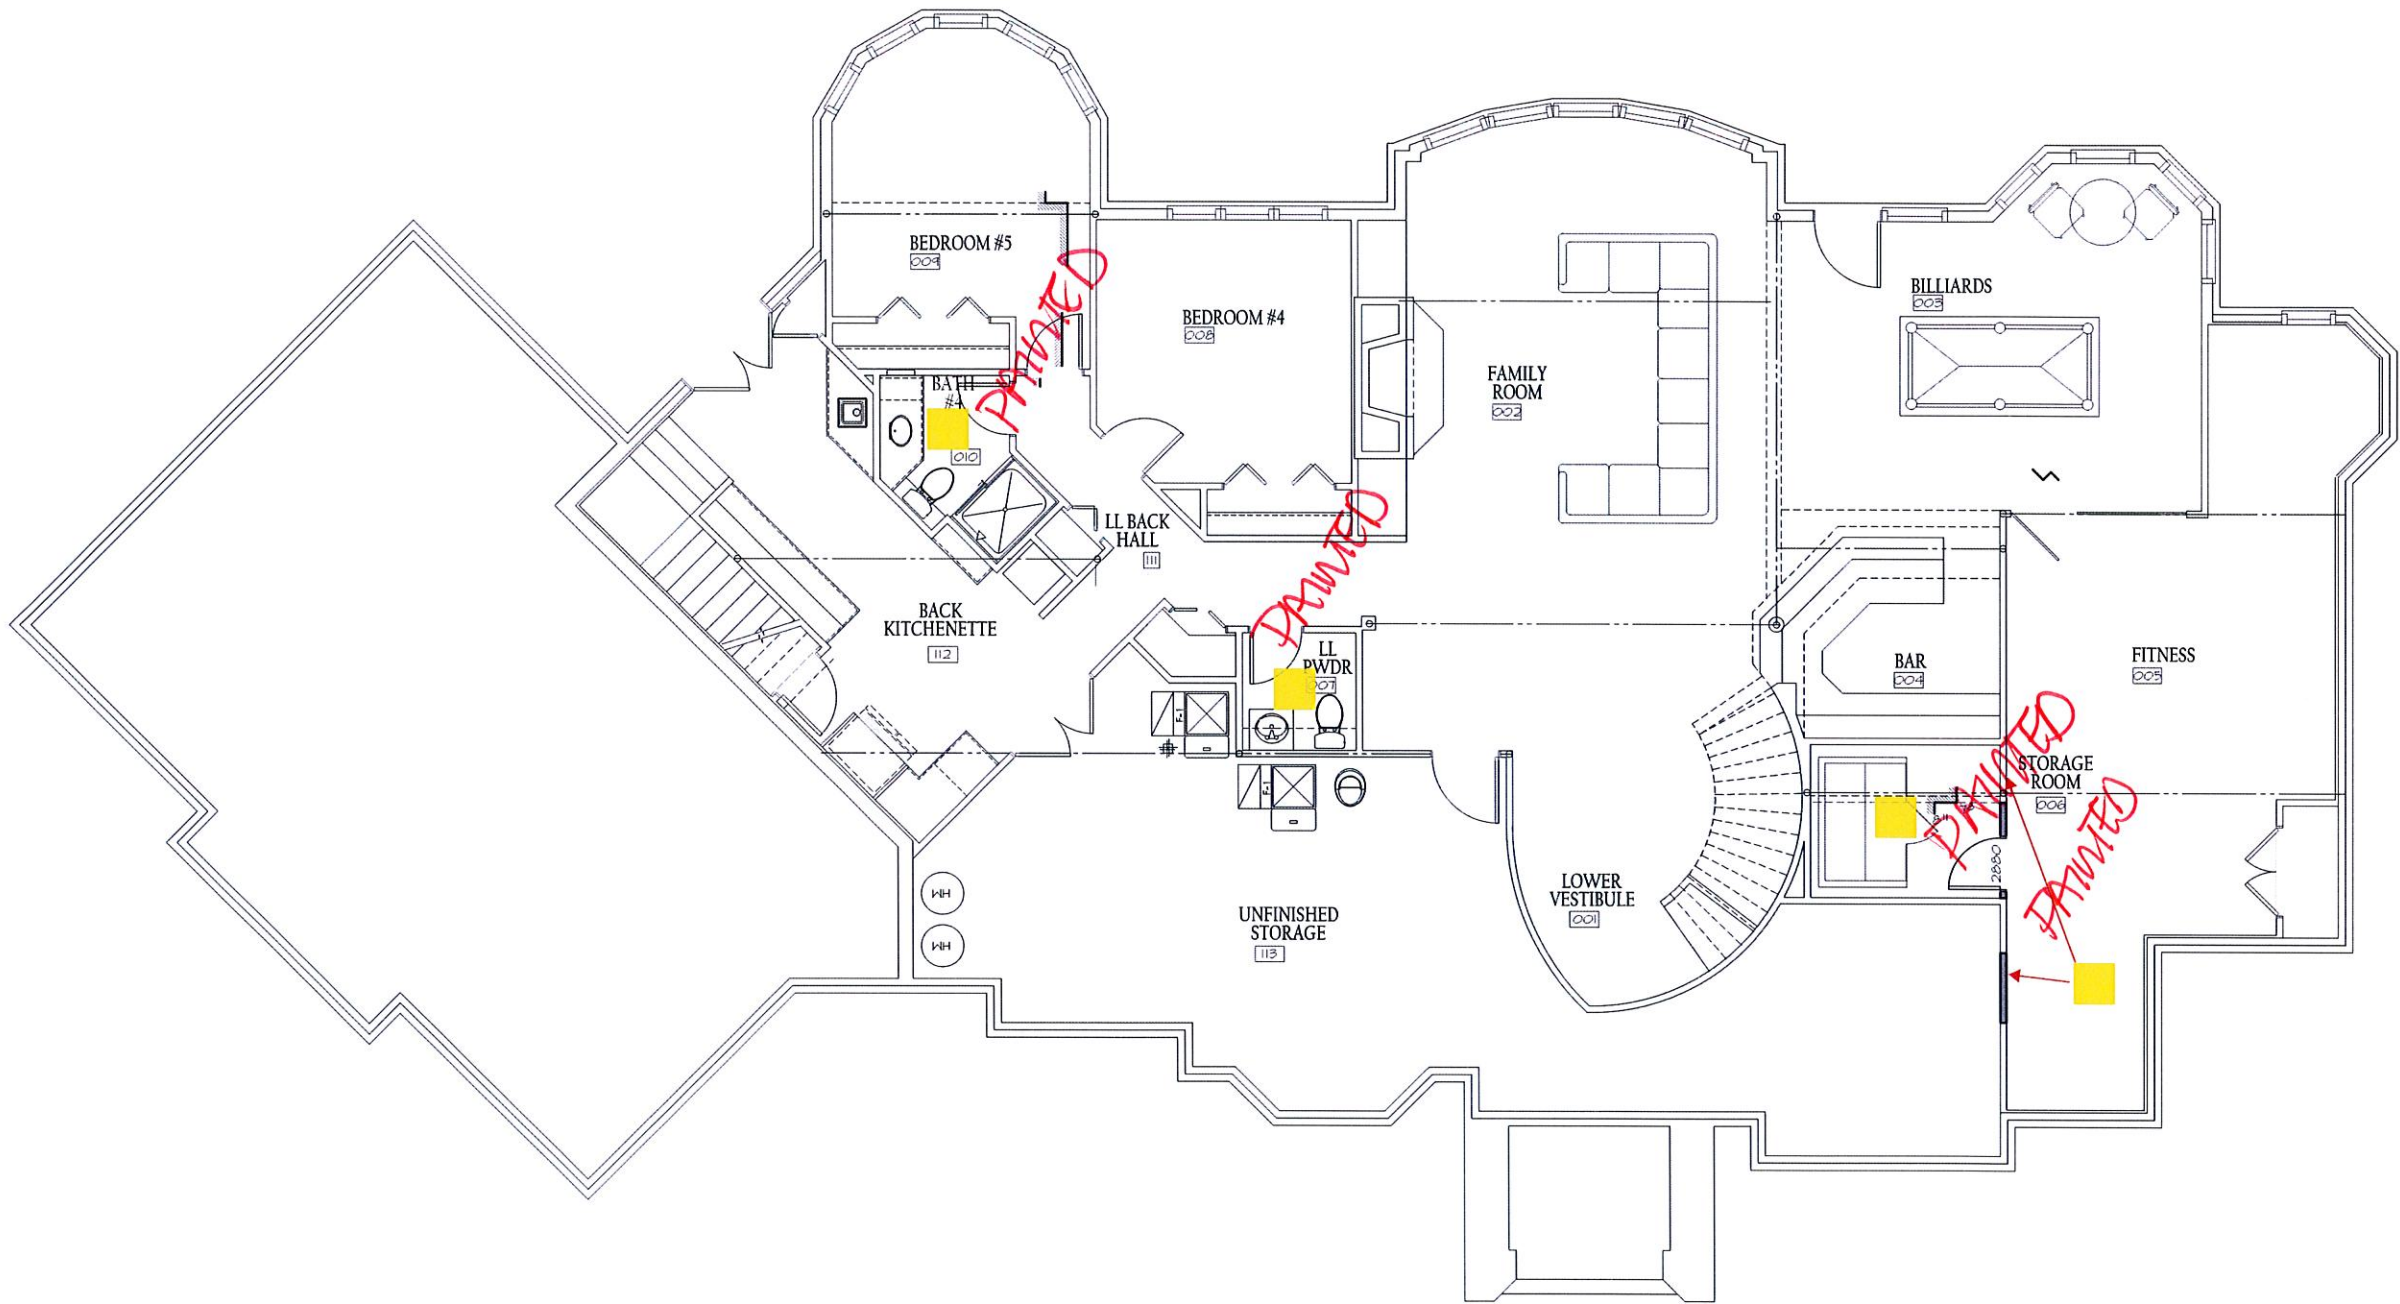

WOOD
RESIDENCE
3435 N 140TH CIRCLE, OMAHA, NE 68164

**MCNEIL
COMPANY**
4666 South 132nd Street
Omaha, NE 68137
402-333-1462
mcneilcompany.com

PLAN DATE	
01/16/2026	
REV.	DATE
REV01	01/14/26
REV02	02/11/26
REV03	03/05/26
REV04	03/16/26
REV05	03/23/26
REV06	05/21/26


JOB NUMBER
252513
DESCRIPTION
LOWER LEVEL FINISH
PLAN SHEET
F1.01

© COPYRIGHT
MCNEIL COMPANY
THESE PLANS ARE SPECIFICALLY
DESIGNED FOR CONSTRUCTION BY
MCNEIL COMPANY AND ARE
INTENDED FOR NO OTHER PURPOSE.
DUPLICATION OF THESE PLANS IN
PART OR WHOLE WITHOUT WRITTEN

TRIM BASE MAP

4" PAINTED BASE

6" PAINTED BASE

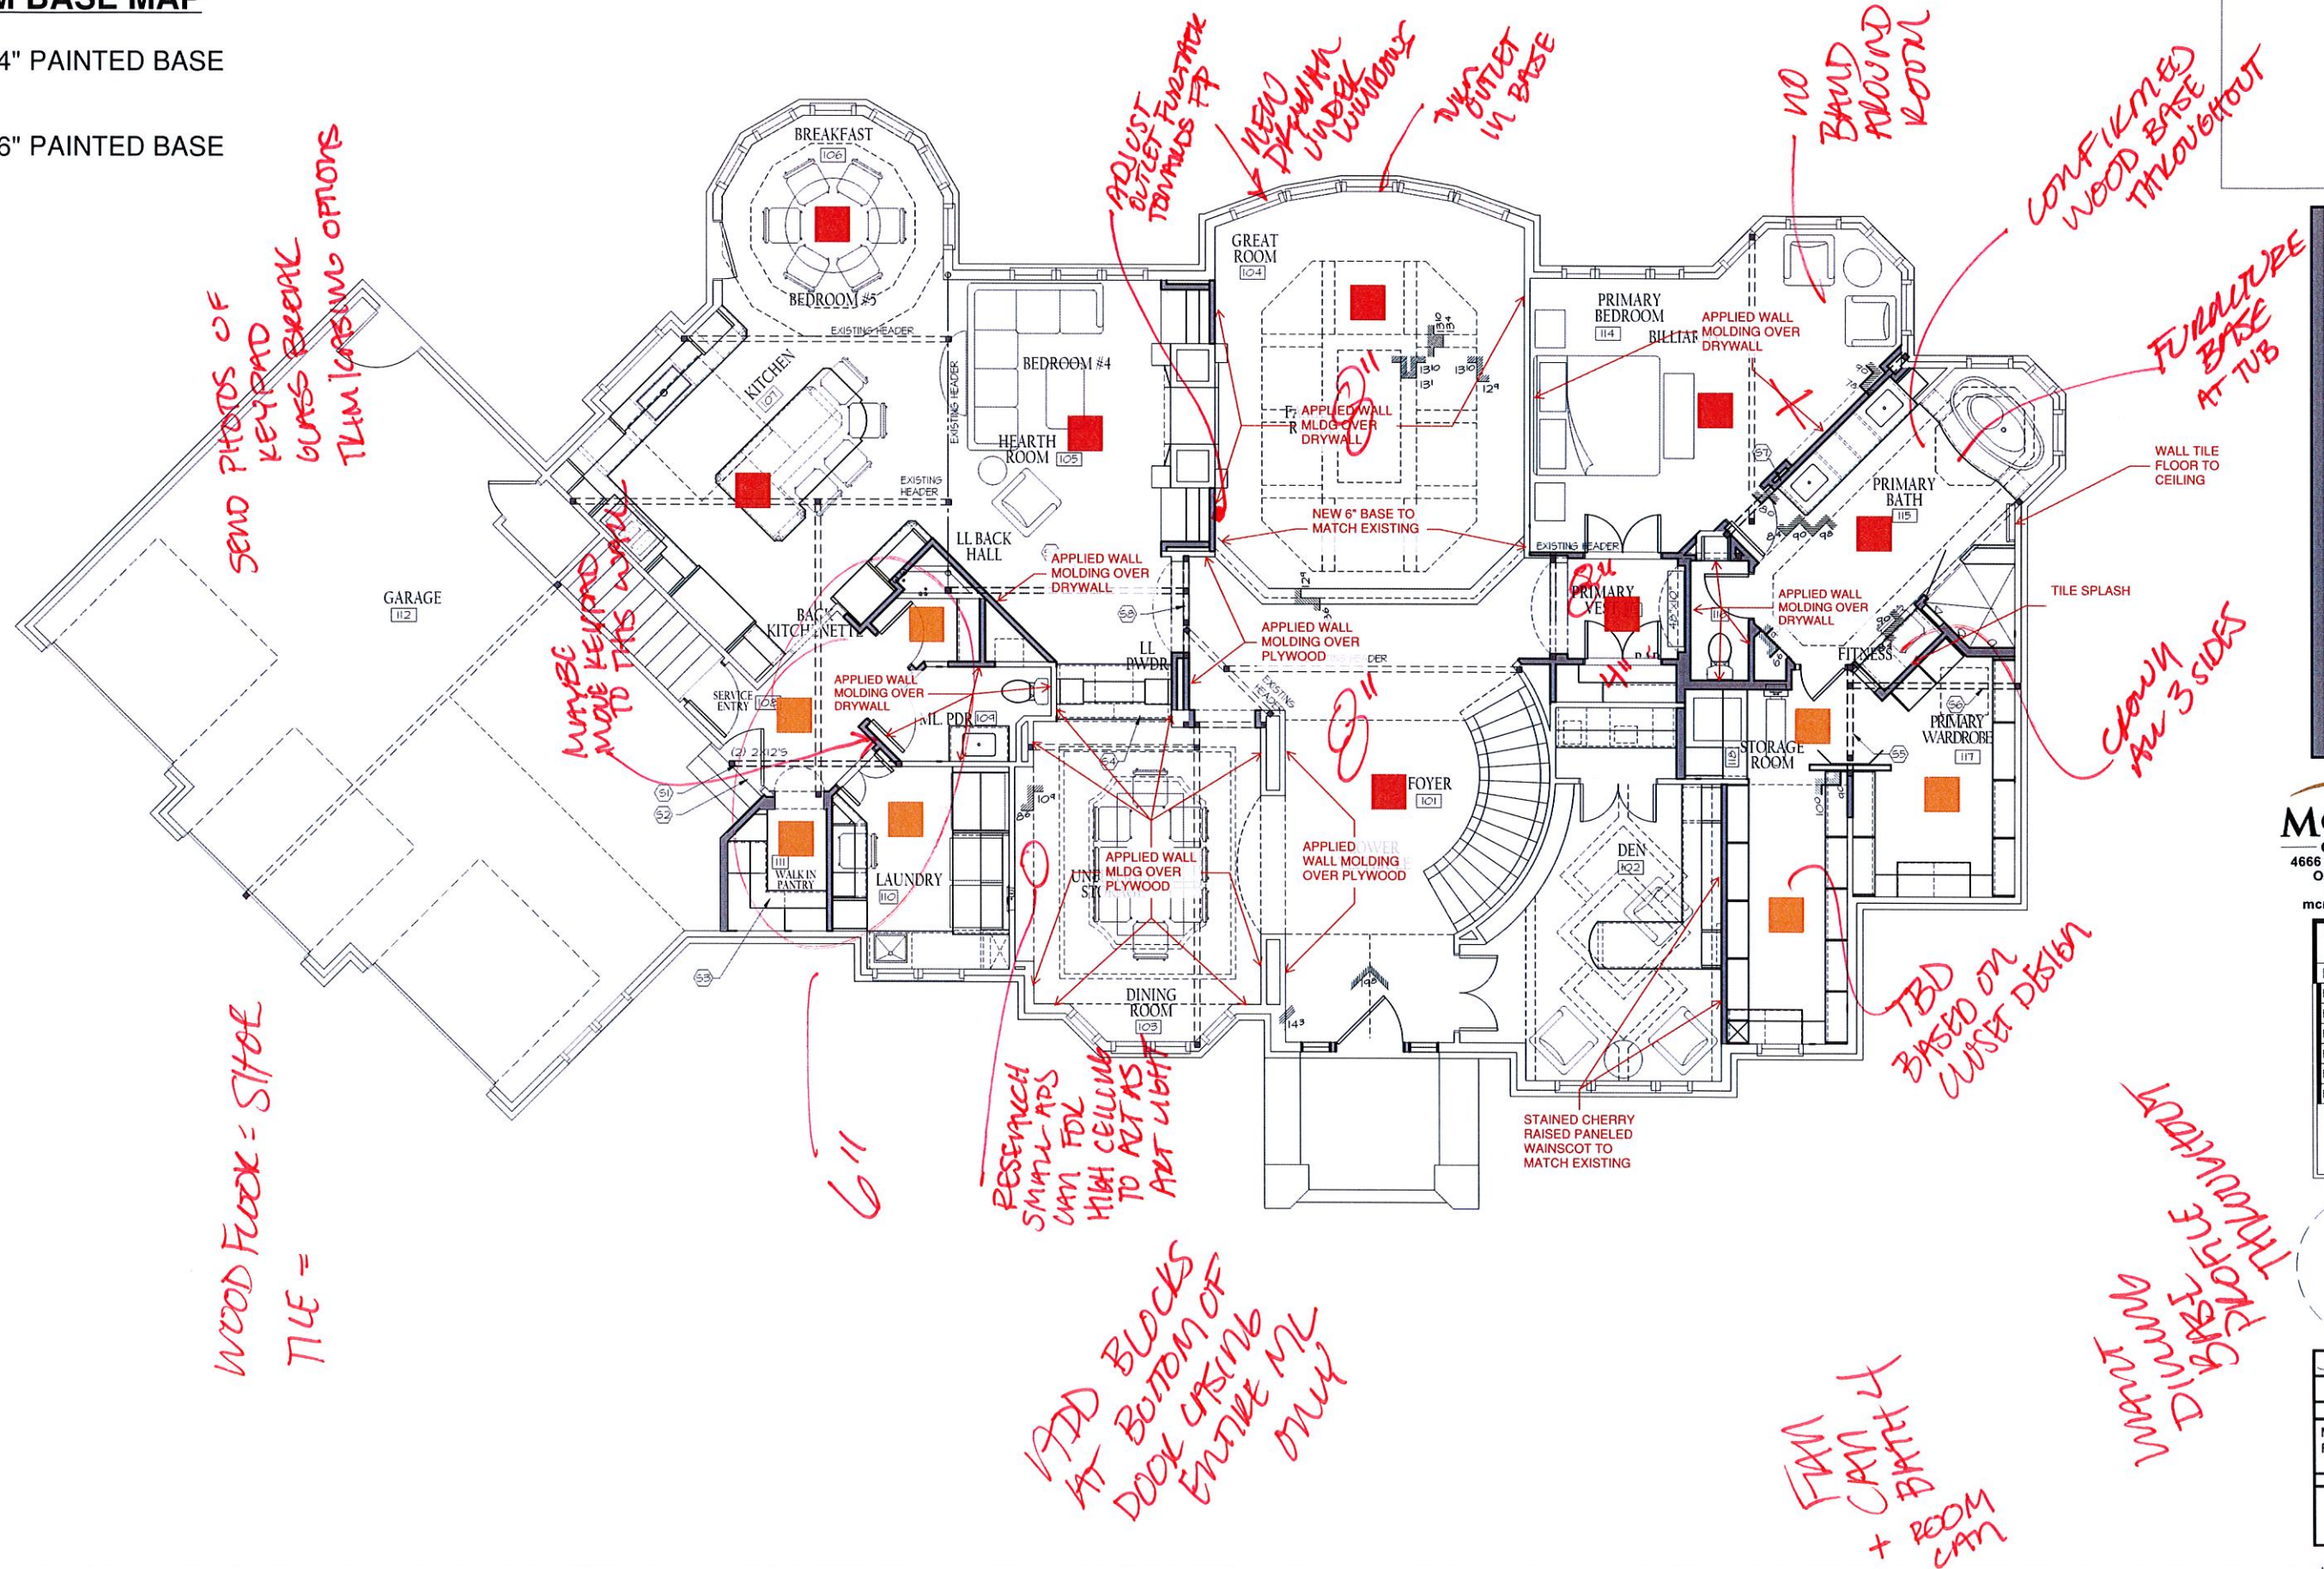

WOOD
RESIDENCE
3435 N 140TH CIRCLE, C



4666 South 132nd Street
Omaha, NE 68137
402-333-1462
mcneilcompany.com

PLAN DATE 01/16/2026	
REV.	DATE
REVO1	01/14/26
REVO2	02/17/26
REVO3	03/05/26
REVO4	03/16/26
REVO5	03/23/26
REVO6	05/21/26

JOB NUMBER
252513

252513
DESCRIPTION

MAIN LEVEL
FINISH

PLAN SHEET


1.02

COPYRIGHT
NEIL COMPANY

THESE PLANS ARE SPECIFICALLY
DESIGNED FOR CONSTRUCTION BY
THE NEIL COMPANY AND ARE
INTENDED FOR NO OTHER PURPOSE.
REPLICATION OF THESE PLANS IN
PART OR WHOLE WITHOUT WRITTEN

TRIM BASE MAP

4" PAINTED BASE

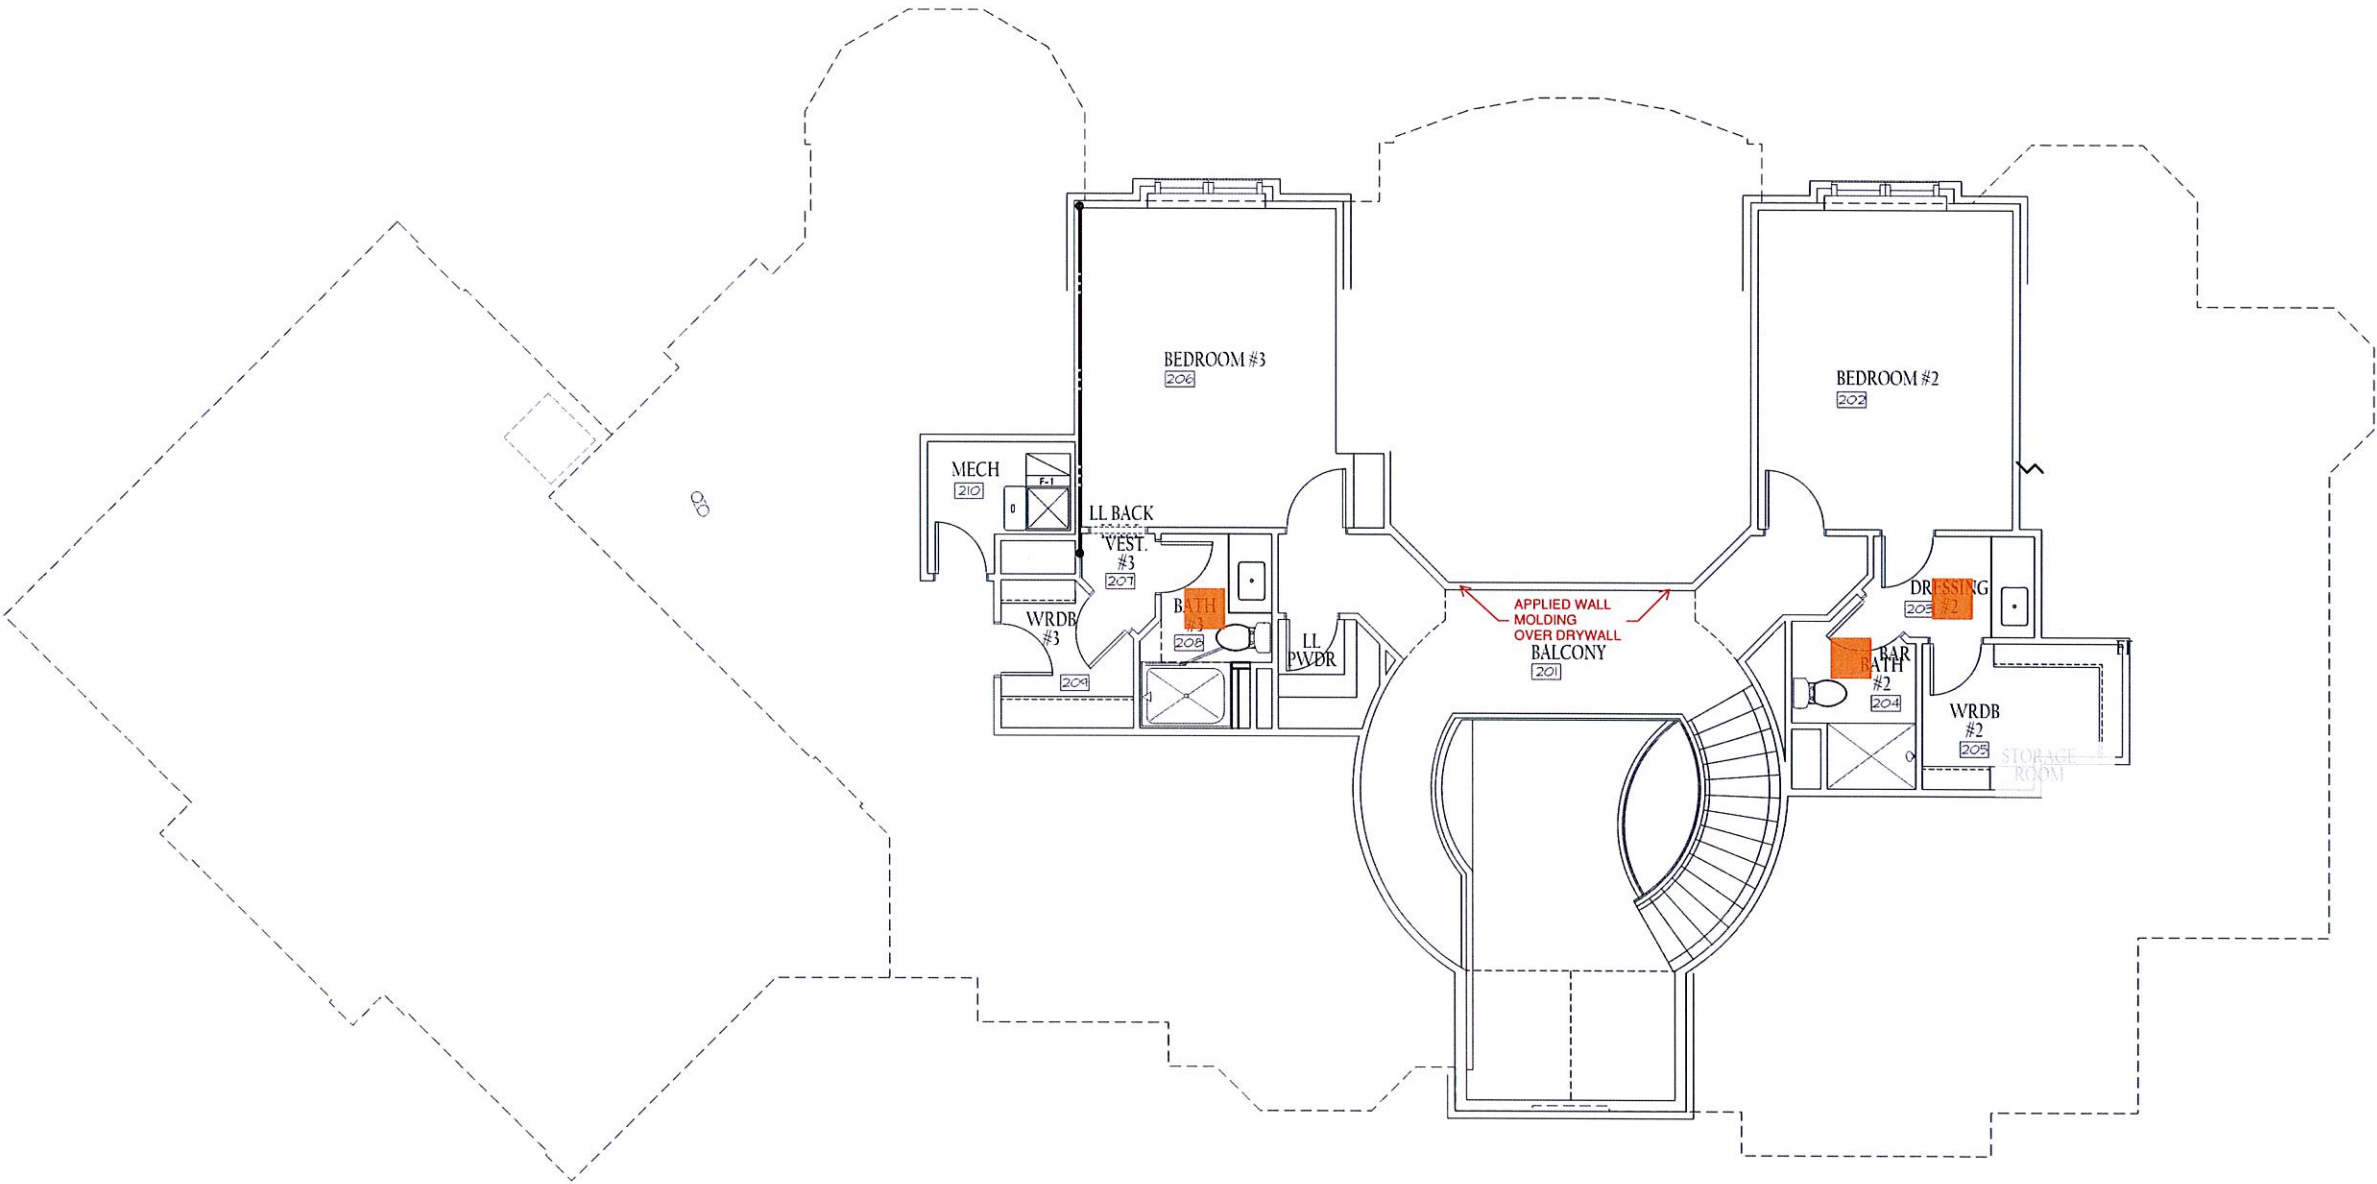

WOOD
RESIDENCE
3435 N 140TH CIRCLE, OMAHA, NE 68164

MCNEIL
COMPANY
4666 South 132nd Street
Omaha, NE 68137
402-333-1462
mcneilcompany.com

PLAN DATE	
01/16/2026	
REV.	DATE
REVO1	01/14/26
REVO2	02/17/26
REVO3	03/05/26
REVO4	03/16/26
REVO5	03/23/26
REVO6	05/21/26


JOB NUMBER
252513
DESCRIPTION
SECOND LEVEL FINISH
PLAN SHEET
F1.03

© COPYRIGHT
MCNEIL COMPANY
THESE PLANS ARE SPECIFICALLY
DESIGNED FOR CONSTRUCTION BY
MCNEIL COMPANY AND ARE
INTENDED FOR NO OTHER PURPOSE
DUPLICATION OF THESE PLANS IN
PART OR WHOLE WITHOUT WRITTEN

TRIM CASING MAP



3" STAINED CASING

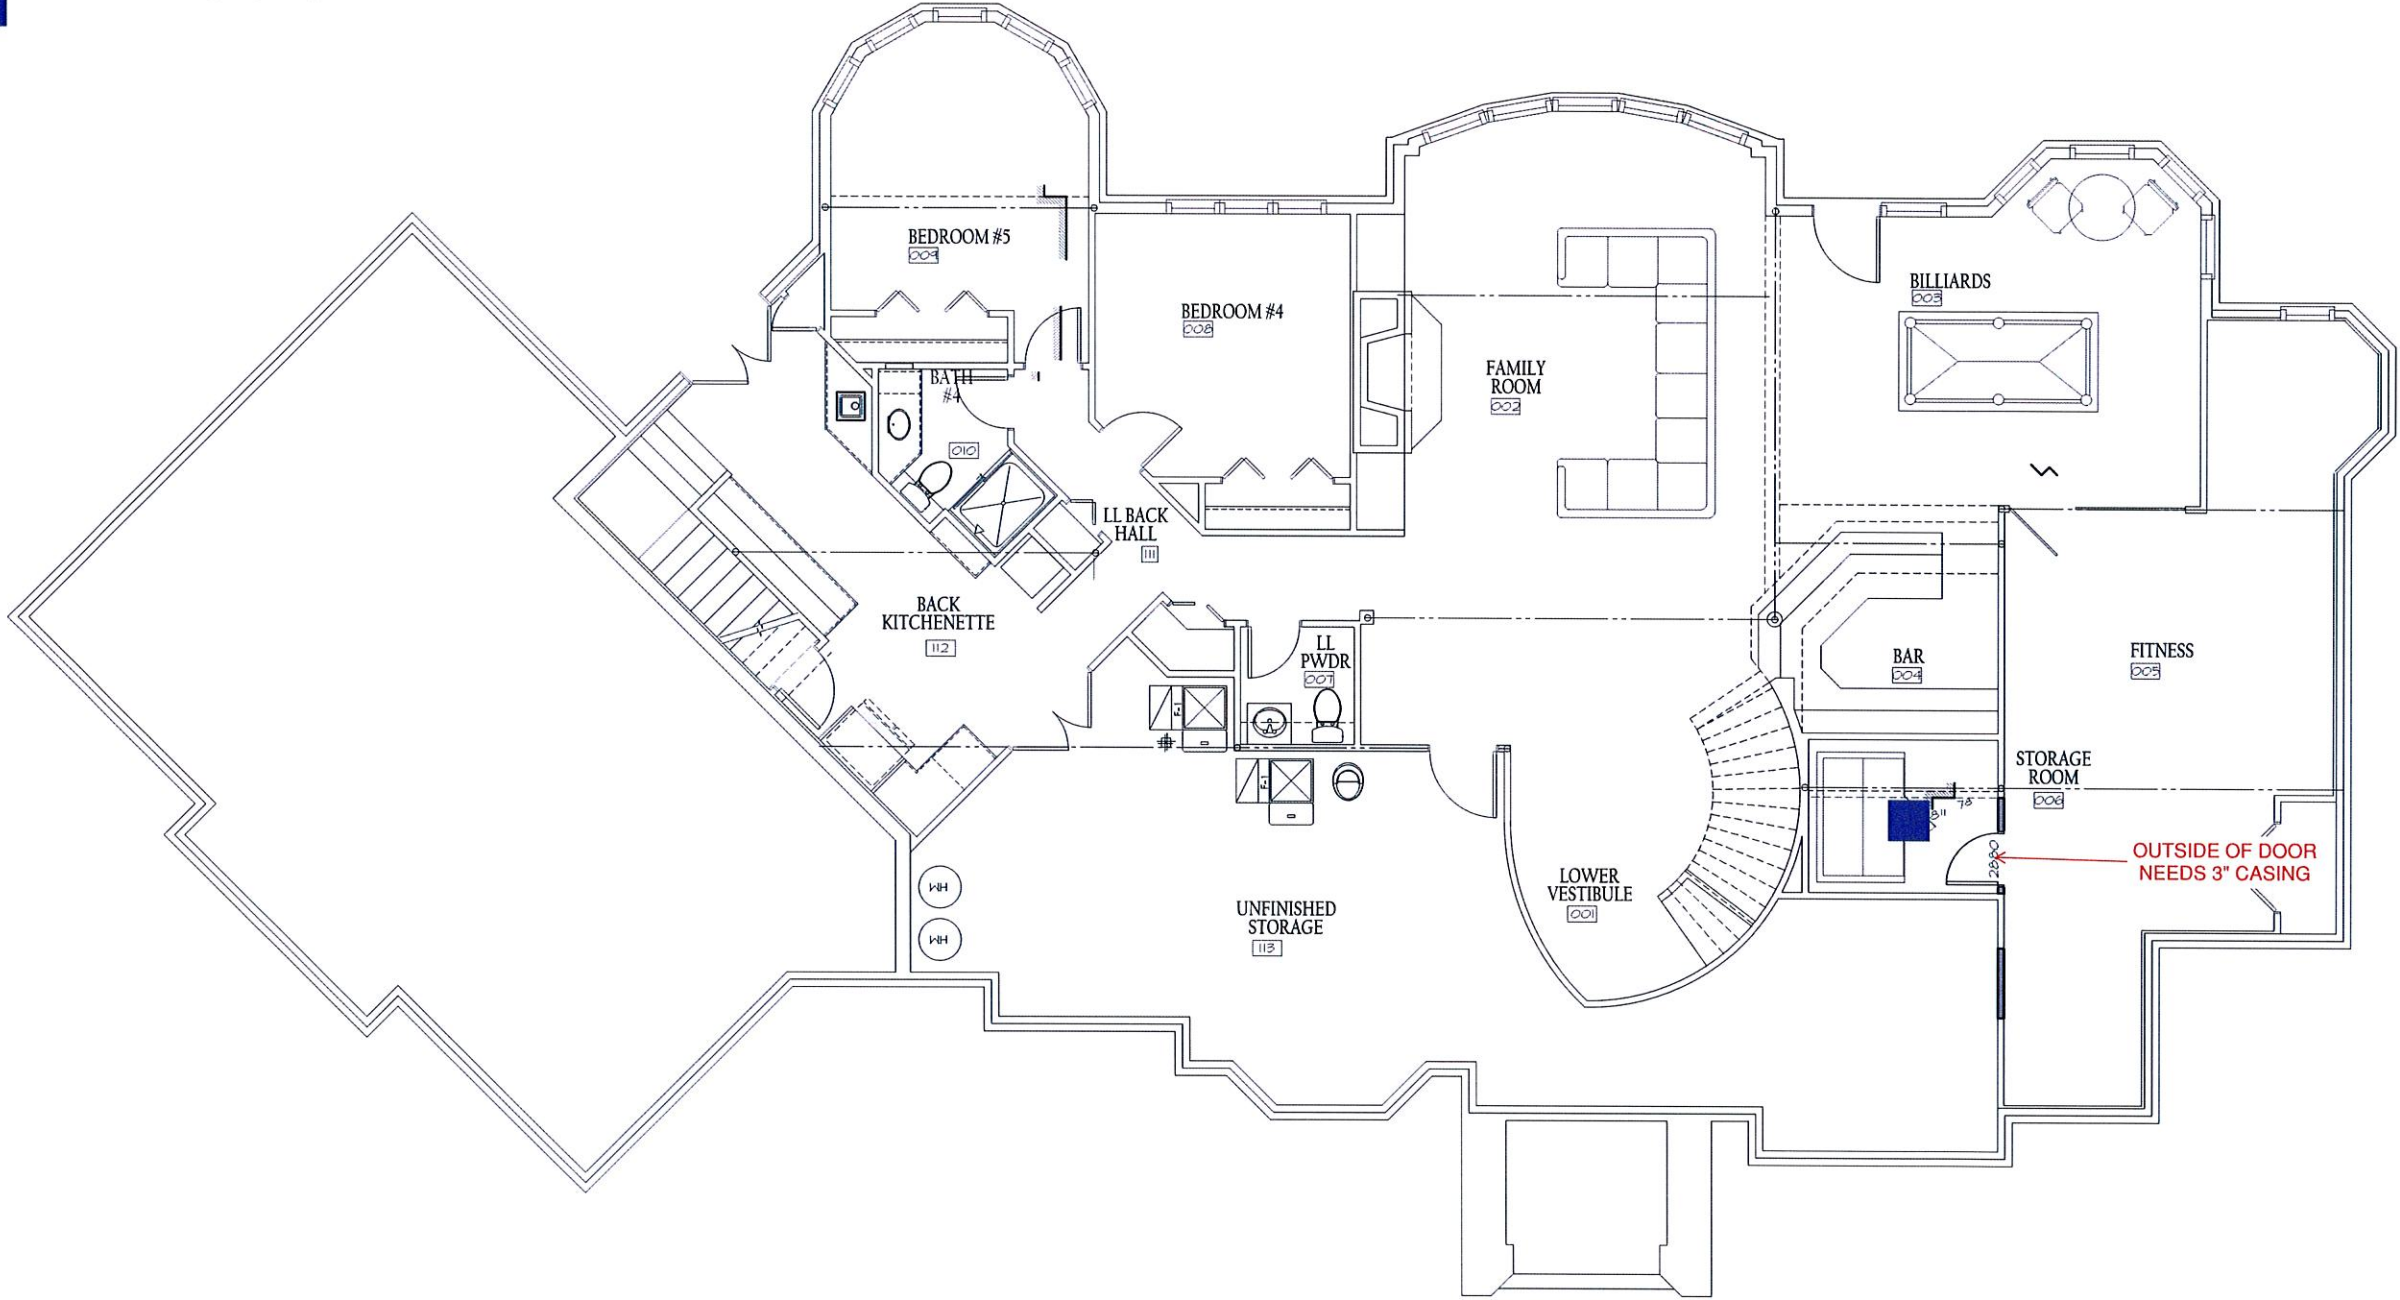

OUTSIDE OF DOOR
NEEDS 3" CASING

WOOD
RESIDENCE

3435 N 140TH CIRCLE, OMAHA, NE 68164

**MCNEIL
COMPANY**
4666 South 132nd Street
Omaha, NE 68137
402-333-1462
mcneilcompany.com

PLAN DATE	
01/16/2026	
REV.	DATE
REV01	01/14/26
REV02	02/11/26
REV03	03/05/26
REV04	03/16/26
REV05	03/23/26
REV06	05/21/26

JOB NUMBER
252513
DESCRIPTION
LOWER LEVEL FINISH
PLAN SHEET
F1.01

© COPYRIGHT
MCNEIL COMPANY
THESE PLANS ARE SPECIFICALLY
DESIGNED FOR CONSTRUCTION BY
MCNEIL COMPANY AND ARE
INTENDED FOR NO OTHER PURPOSE
DUPLICATION OF THESE PLANS IN
PART OR WHOLE WITHOUT WRITTEN



KEEP EXISTING CASING

THE UNIVERSITY OF TEXAS AT AUSTIN




PLAN DATE 01/16/2026	
REV.	DATE
REVO1	01/14/26
REVO2	02/17/26
REVO3	03/05/26
REVO4	03/16/26
REVO5	03/23/26
REVO6	05/21/26

JOB NUMBER	252513
DESCRIPTION	MAIN LEVEL FINISH
PLAN SHEET	F1.02

© COPYRIGHT
MCNEIL COMPANY
THESE PLANS ARE SPECIFICALLY
DESIGNED FOR CONSTRUCTION BY
MCNEIL COMPANY AND ARE
NOT TO BE USED FOR ANY OTHER PURPOSE
WITHOUT THE WRITTEN PERMISSION OF
MCNEIL COMPANY

TRIM CROWN MAP

6" PAINTED CROWN

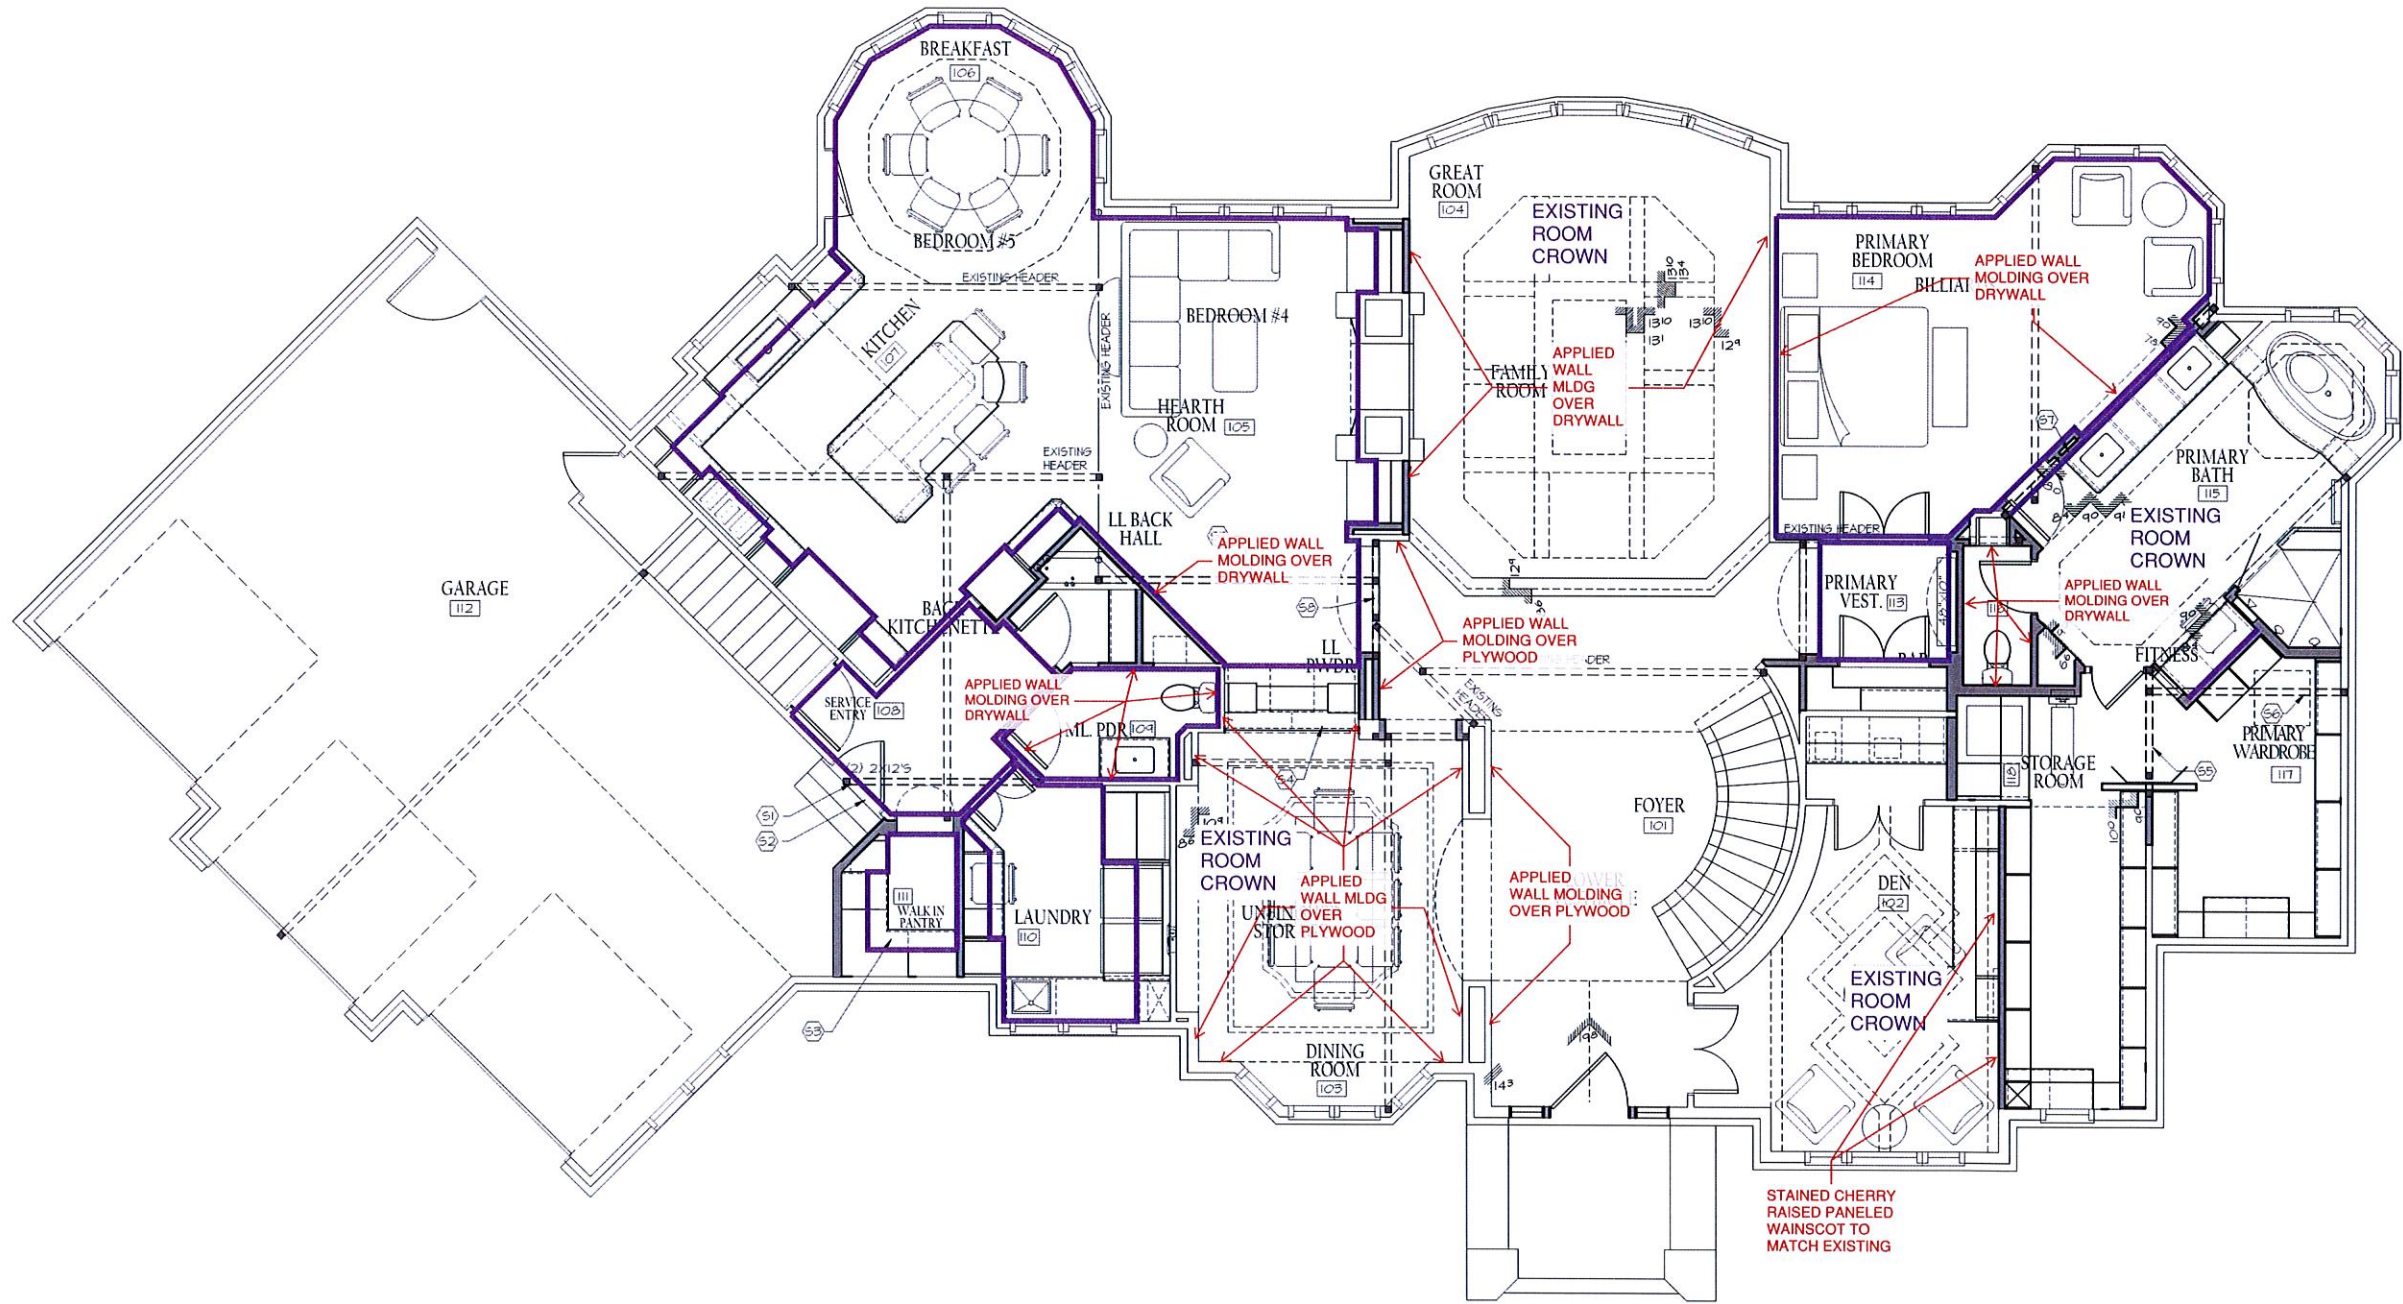

WOOD
RESIDENCE
3435 N 140TH CIRCLE, OMAHA, NE 68164

**MCNEIL
COMPANY**
4666 South 132nd Street
Omaha, NE 68137
402-333-1462
mcneilcompany.com

PLAN DATE	01/16/2026
REV.	DATE
REV01	01/14/26
REV02	02/11/26
REV03	03/05/26
REV04	03/16/26
REV05	03/23/26
REV06	05/21/26

JOB NUMBER	252513
DESCRIPTION	MAIN LEVEL FINISH
PLAN SHEET	F1.02

© COPYRIGHT
MCNEIL COMPANY
THESE PLANS ARE SPECIFICALLY
DESIGNED FOR CONSTRUCTION BY
MCNEIL COMPANY AND ARE
INTENDED FOR NO OTHER PURPOSE
DUPLICATION OF THESE PLANS IN
PART OR WHOLE WITHOUT WRITTEN