


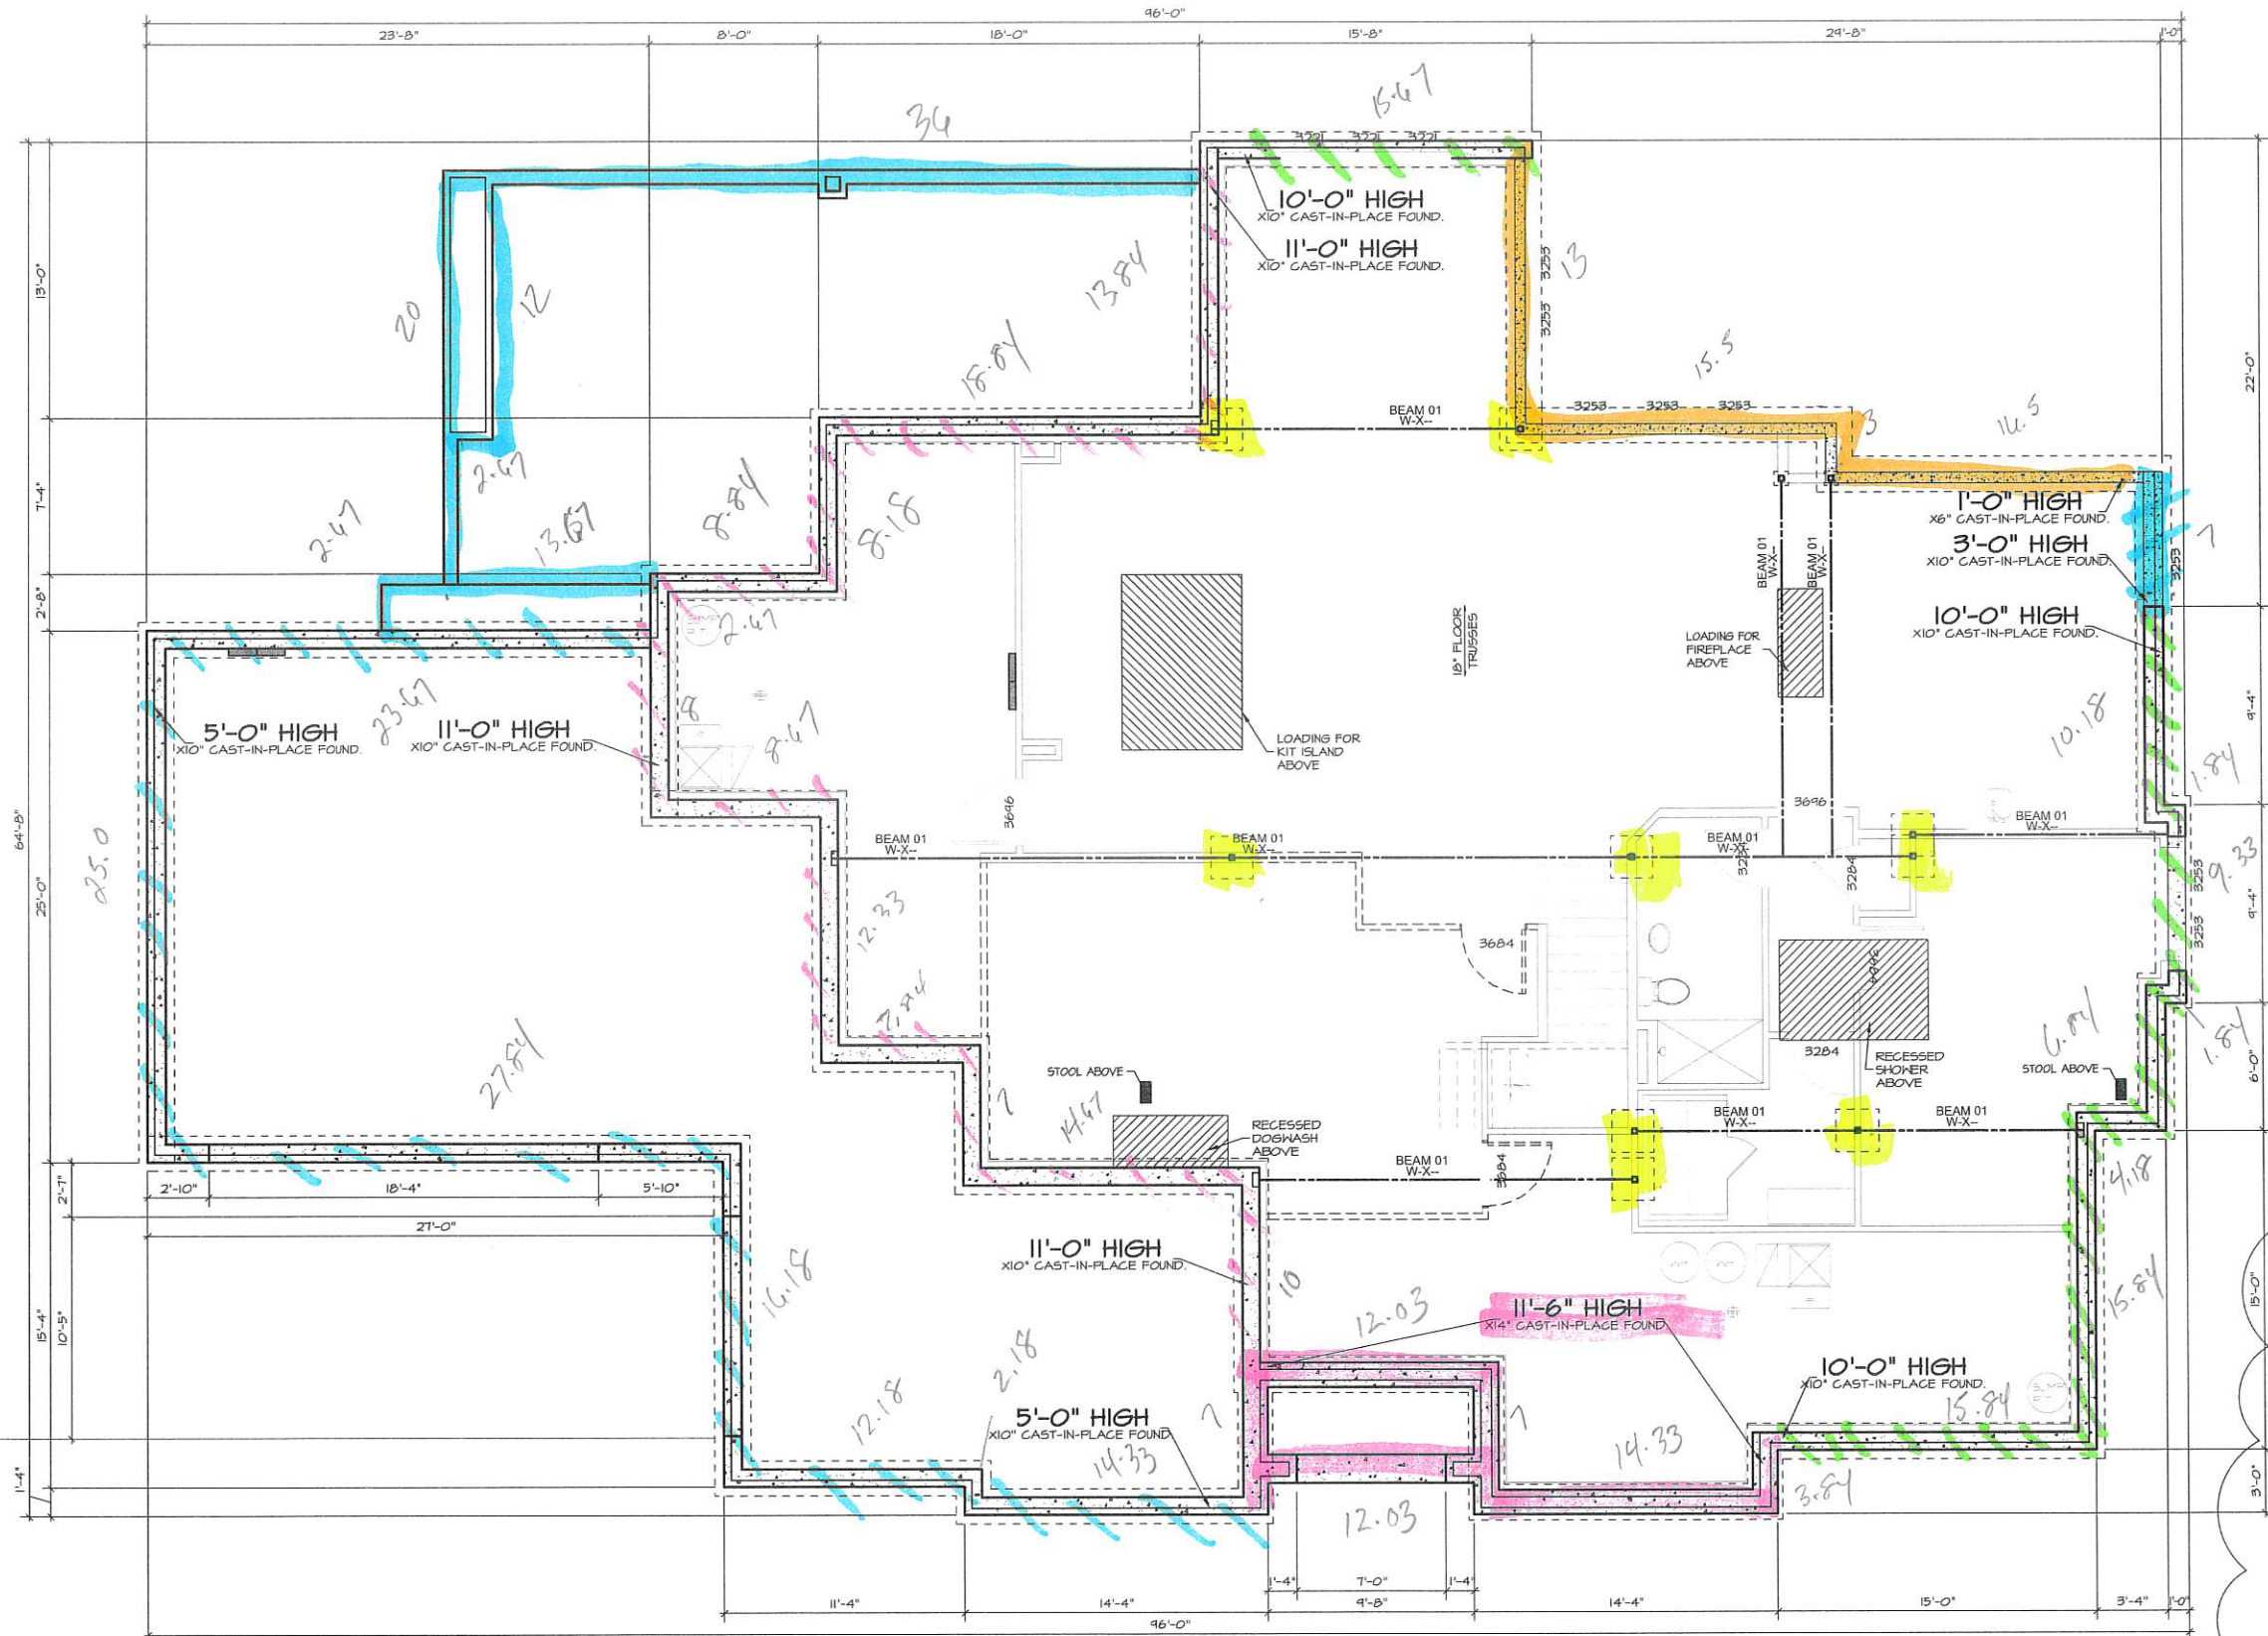

FOUNDATION PLAN

1/4" = 1'-0"

STRUCTURAL HEADERS:

- H-1 (2) 2X8 MIN.
- H-2 (2) 2X10 MIN.
- H-3 (2) 1 3/4" x 11 7/8" LVL'S MIN.
- H-4 (2) 1 3/4" x 14" LVL'S MIN.
- H-5 (2) 1 3/4" x 16" LVL'S MIN.

HEADERS WITHOUT NOTE ARE MIN. DOUBLE 2X6. PROVIDE 2X6 TOP AND BOTTOM PLATE FOR ALL HEADERS AND (1) JACK STUD AND (1) FULL HEIGHT KING STUD AT EACH JAMB.

LINTEL SUPPORT:

- 1 GALVANIZED L-4X4X3/16" BRICK LEDGER ANGLE W/ 8" BEARING AT EACH END.
- 2 GALVANIZED L-6X4X3/16" (LONG LEG VERTICAL) BRICK LEDGER ANGLE W/ 8" BEARING AT EACH END.
- 3 GALVANIZED L-7X4X3/8" (LONG LEG VERTICAL) BRICK LEDGER ANGLE W/ 12" BEARING AT EACH END.
- 4 GALVANIZED L-6X4X3/16" (LONG LEG VERTICAL) BRICK LEDGER ANGLE W/ PAIRS OF SIMPSON SDS-25000 WOOD SCREWS AT 3" GAGE AT 16" O.C.

FOOTING SCHEDULE

PAD FOOTINGS (LXHXD)	RE-INFORCING
F-1 3'-0"X3'-0"X8"	4 - #4 BARS @ 3/4" O.C. EX. @ BOT
F-2 4'-0"X4'-0"X8"	5 - #4 BARS @ 10 3/8" O.C. EX. @ BOT
WALL FOOTINGS (LXHXD)	RE-INFORCING
WF-1 CONT. 11'-4"X8"	2 - #4 CONT. @ 9 1/2" O.C.
WF-2 CONT. 11'-8"X8"	3 - #4 CONT. @ 9 3/4" O.C.

Sill - 48
✓ 8" 3" 7
✓ 8" 5" 87.01
✓ 10" 15" 121.38
10" 10" 81.34
10" 11" 120.88
14" - 11' 6" 54.23
4x4 - 9

MCNEIL COMPANY
4666 South 132nd Street
Omaha, NE 68137
402-333-1462
mcneilcompany.com

PLAN DATE	07/11/2026
REV.	DATE
MEETING	03/15/26
HEARTWOOD	05/06/26
PRELIM BID	07/11/26

JOB NUMBER	15-2510
DESCRIPTION	FOUNDATION PLAN
PLAN SHEET	A1.01

© COPYRIGHT
MCNEIL COMPANY
THESE PLANS ARE SPECIFICALLY
DESIGNED FOR CONSTRUCTION BY
MCNEIL COMPANY AND ARE
INTENDED FOR NO OTHER PURPOSE
DUPLICATION OF THESE PLANS IN
PART OR WHOLE WITHOUT WRITTEN
CONSENT FROM MCNEIL COMPANY
IS PROHIBITED

CROCKETT LOT22
RESIDENCE
1702 SOUTH 150 AVE. OMAHA, NEBRASKA 68144