
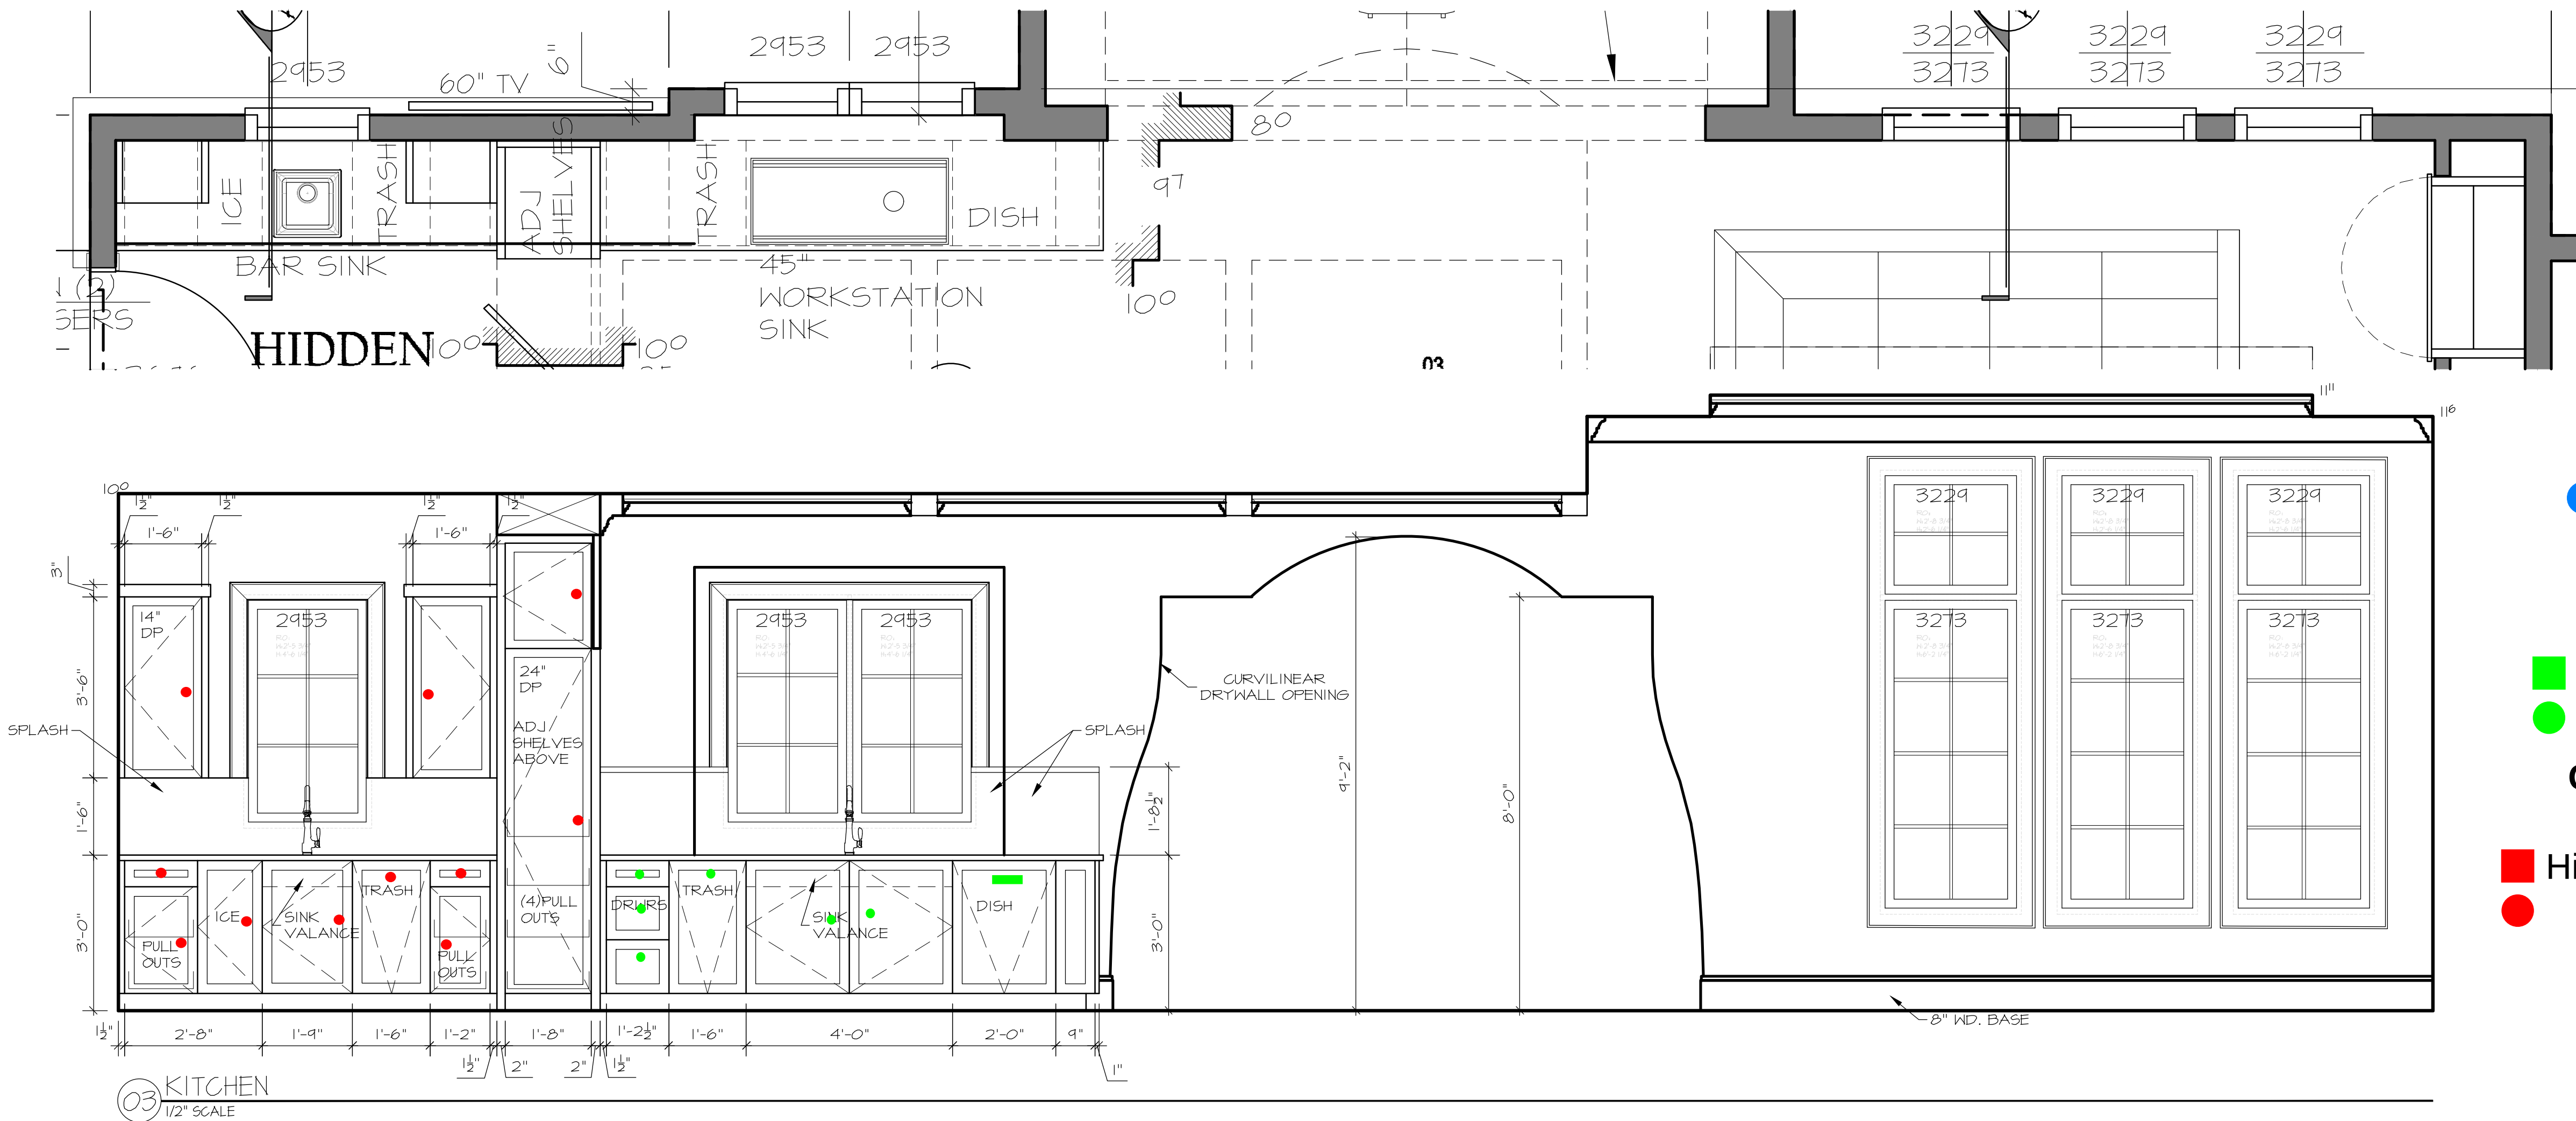
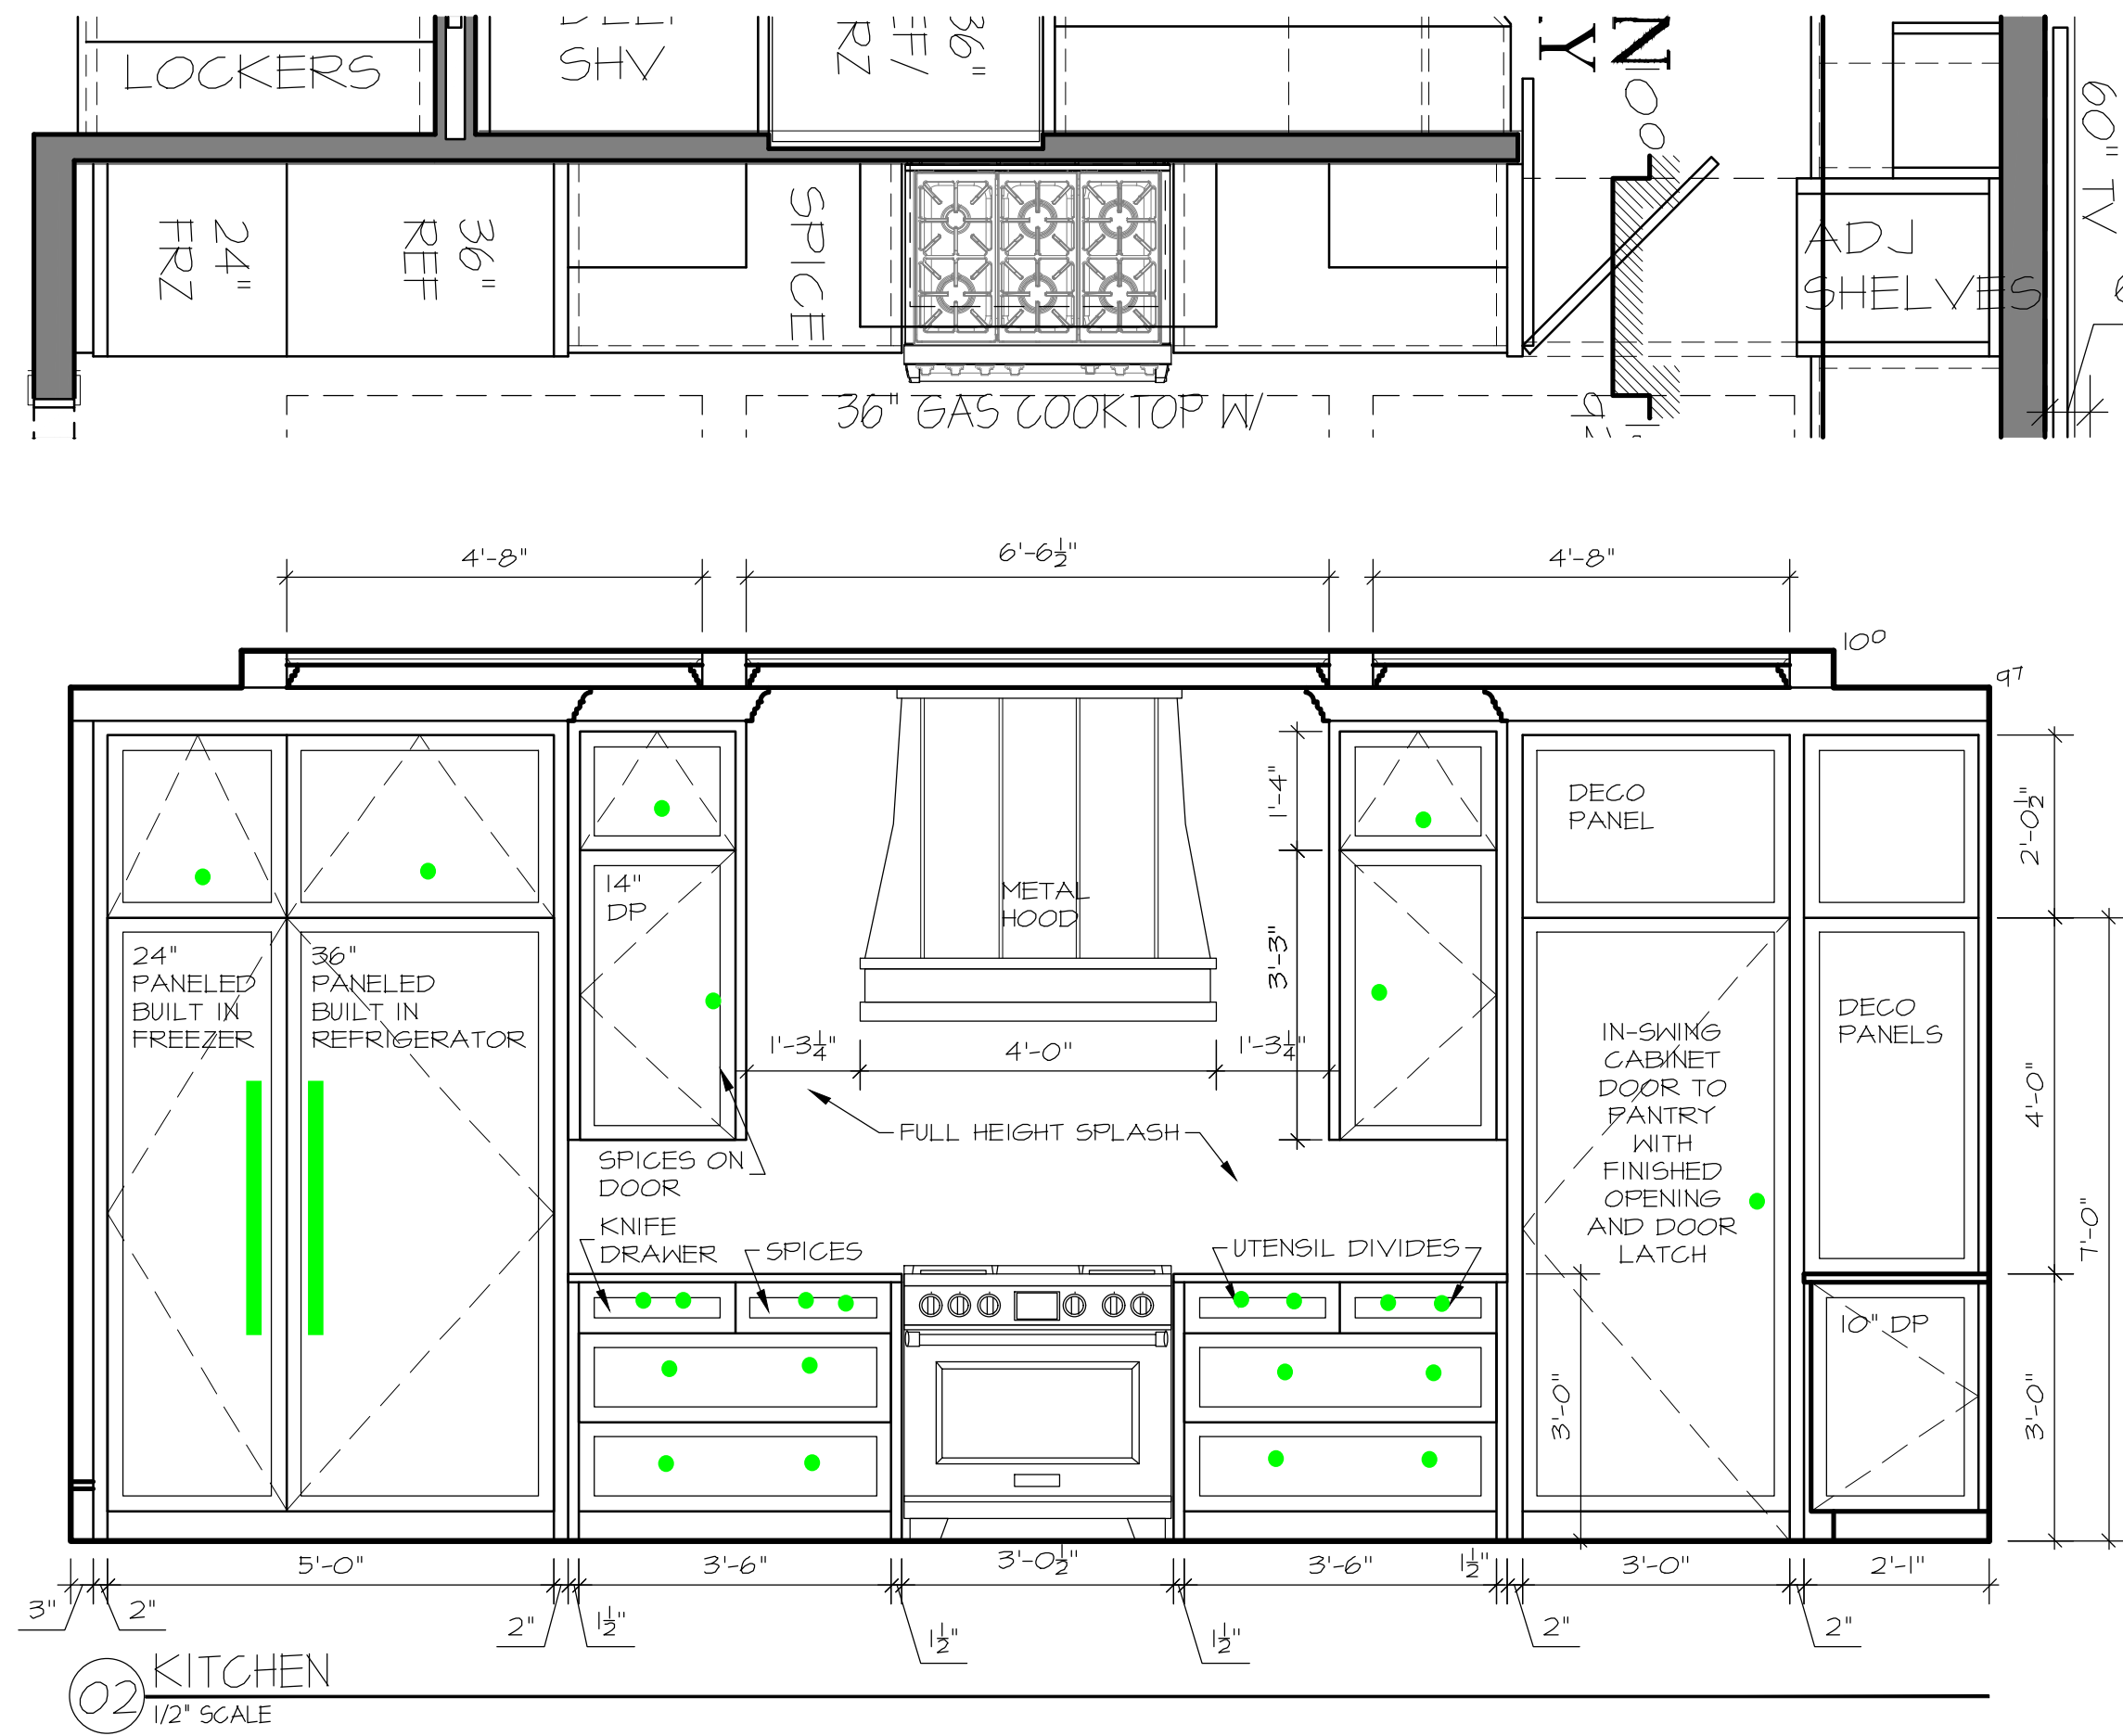


PLOT DATE: 1/17/2026
D:\MCNEIL COMPANY DROPBOX\KENT RASMUSSEN\McNEIL DESIGN\RESIDENTIAL\15-2510 CROCKETT HEARTWOOD LOT22\A4 INTERIOR.DWG
HOME PAGE: A4.01

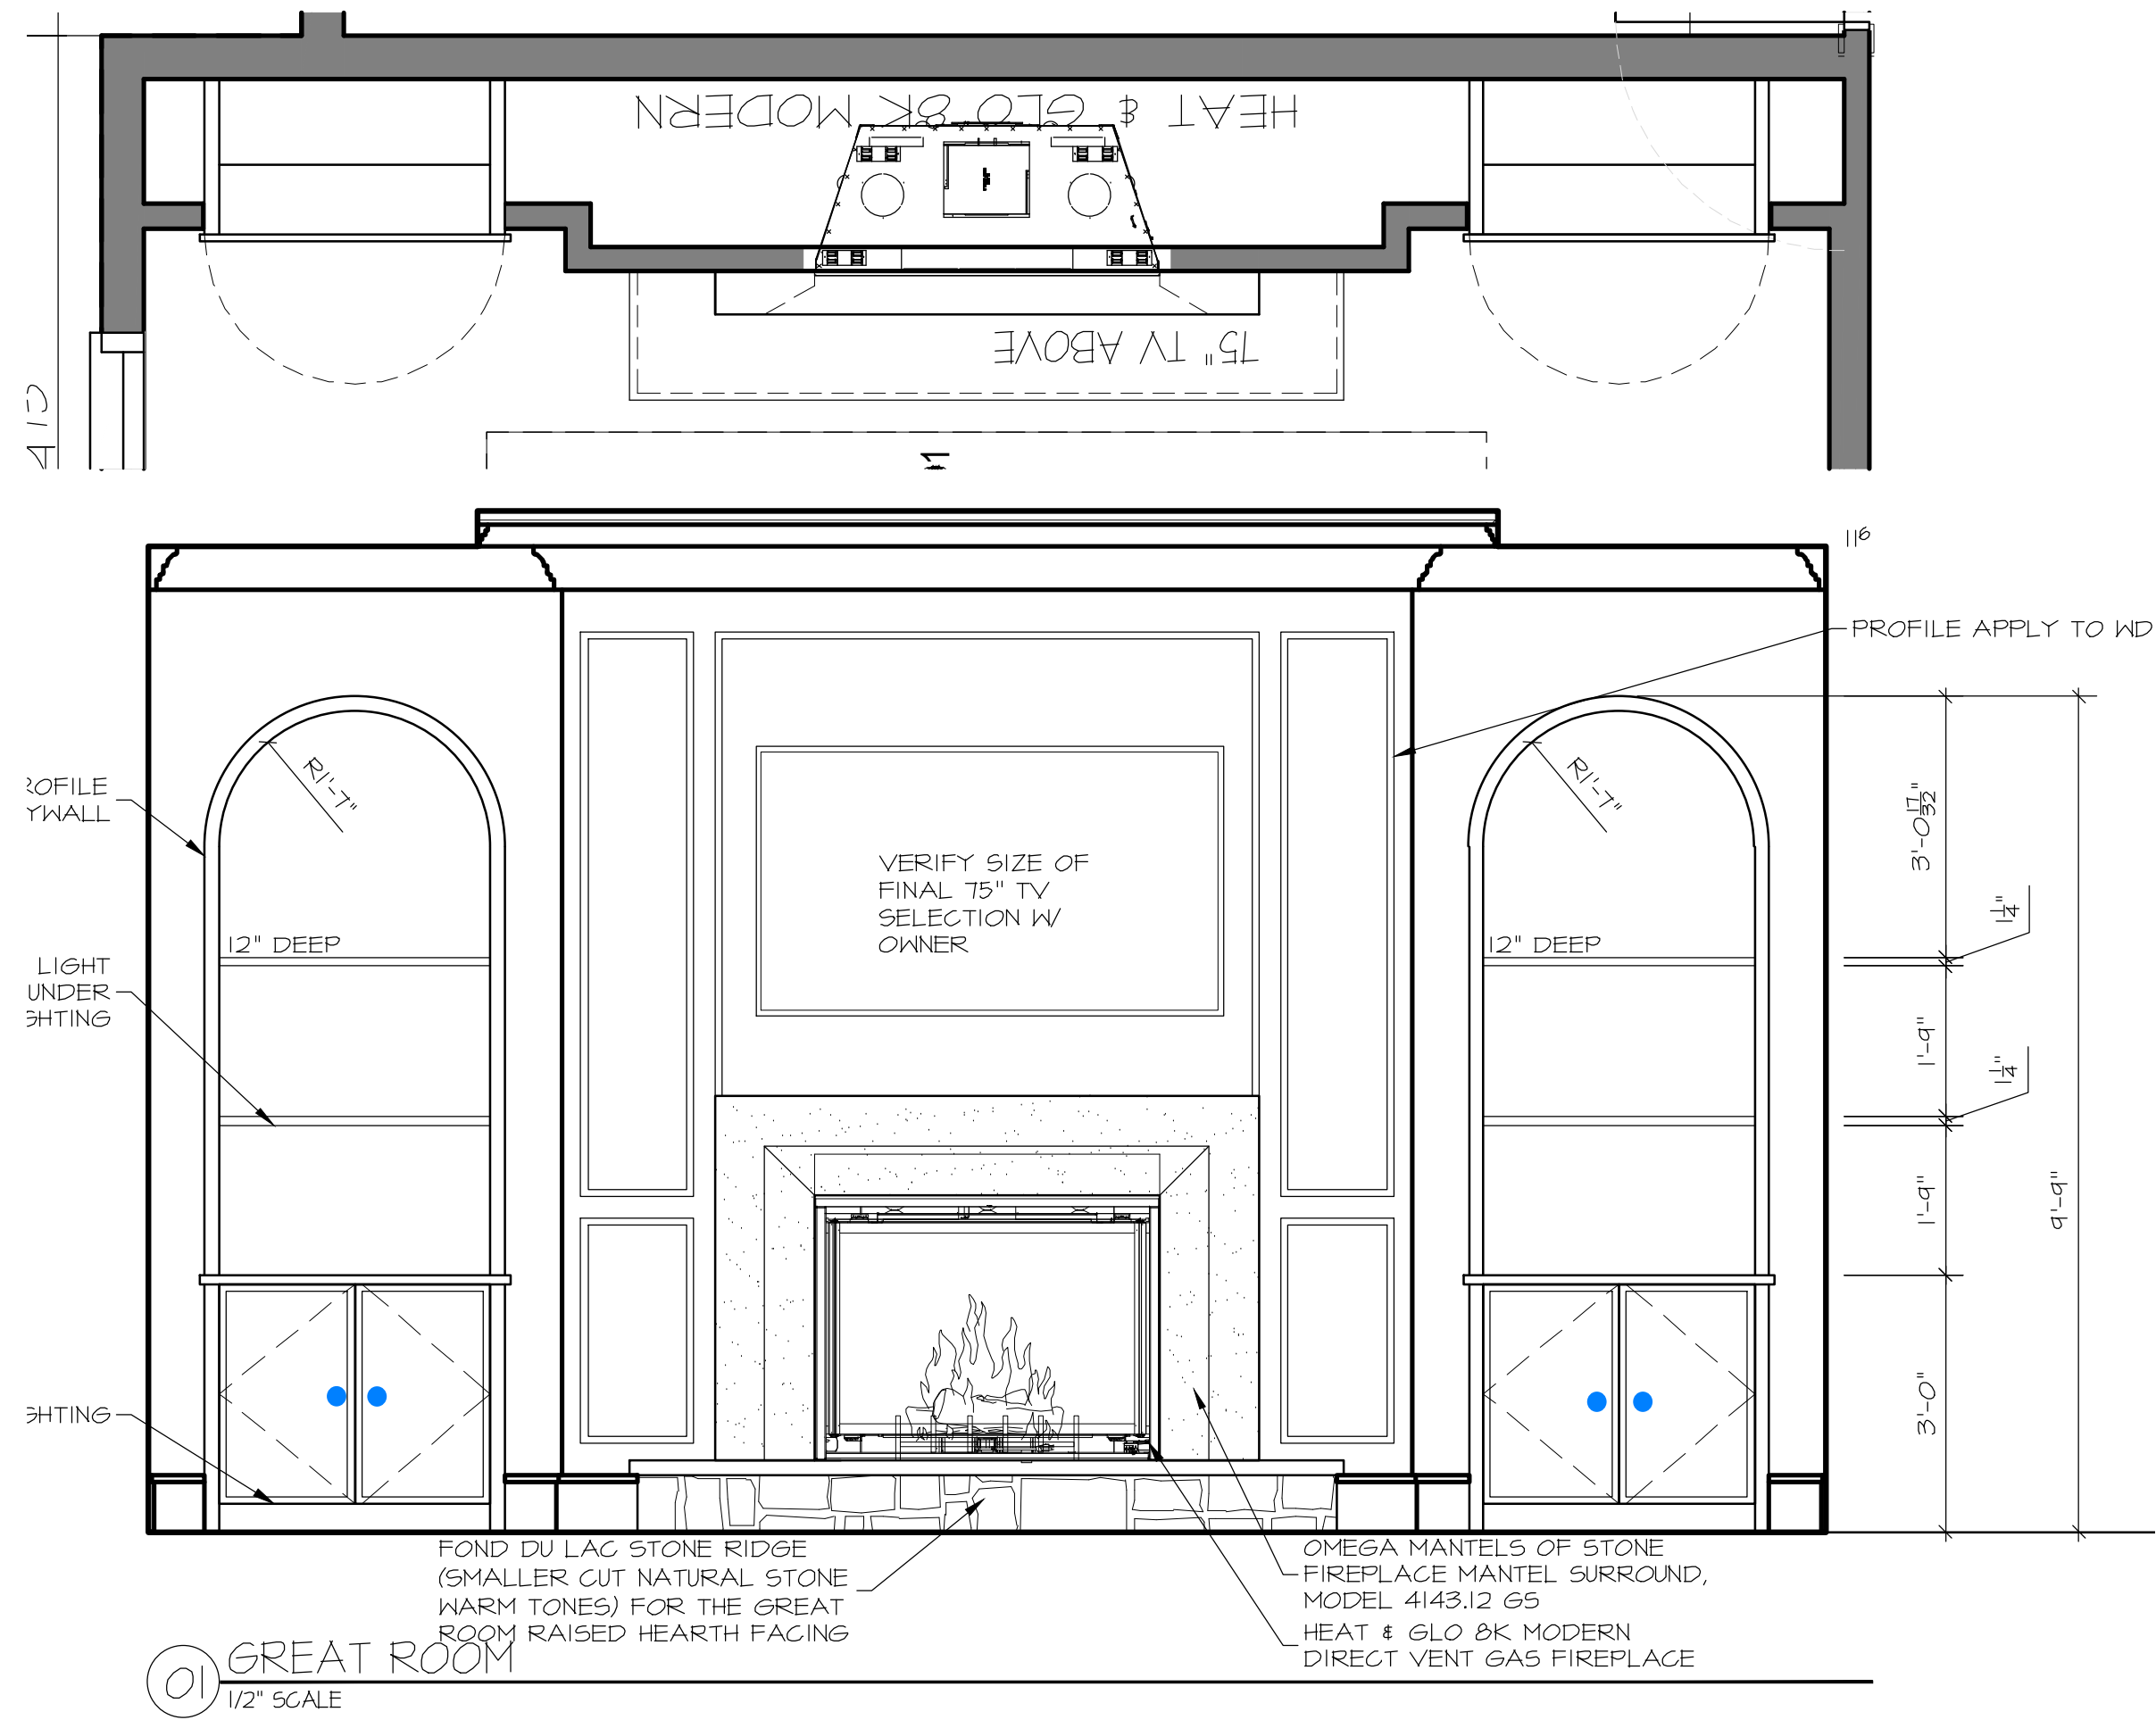

CAB HARDWARE - GREAT ROOM

Description	Quantity	Unit
Great Room CAB Pull	8	Count

CAB HARDWARE - KITCHEN

Description	Quantity	Unit
Kitchen Appliance Pull	3	Count
Kitchen Cab Pull Out	38	Count

CAB HARDWARE - HIDDEN PANTRY

Description	Quantity	Unit
Hidden Pantry Appliance Pull	3	Count
Hidden Pantry Cab Pull	26	Count

MCNEIL
COMPANY
4666 South 132nd Street
Omaha, NE 68137
402-333-1462
mcneilcompany.com

PLAN DATE	01/17/2026
REV.	DATE
MEETING	03/18/26
HEARTWOOD	05/06/26
PRELIM BID	01/17/26

JOB NUMBER
15-2510
DESCRIPTION
INTERIOR
ELEVATIONS


PLAN SHEET

A4.01


© COPYRIGHT
MCNEIL COMPANY
THESE PLANS ARE SPECIFICALLY
DESIGNED FOR CONSTRUCTION BY
MCNEIL COMPANY AND ARE
INTENDED FOR NO OTHER PURPOSE.
DUPLICATION OF THESE PLANS IN
PART OR WHOLE WITHOUT WRITTEN
CONSENT FROM MCNEIL COMPANY
IS PROHIBITED.

CROCKETT LOT22
RESIDENCE
1702 SOUTH 150 AVE. OMAHA, NEBRASKA 68144

PLOT DATE: 1/17/2026
 HOME PAGE: A4.01
 D:\MCNEIL COMPANY DROPBOX\KENT RASMUSSEN\McNEIL DESIGN\RESIDENTIAL\15-2510 CROCKETT HEARTWOOD LOT22\A4 INTERIOR.DWG

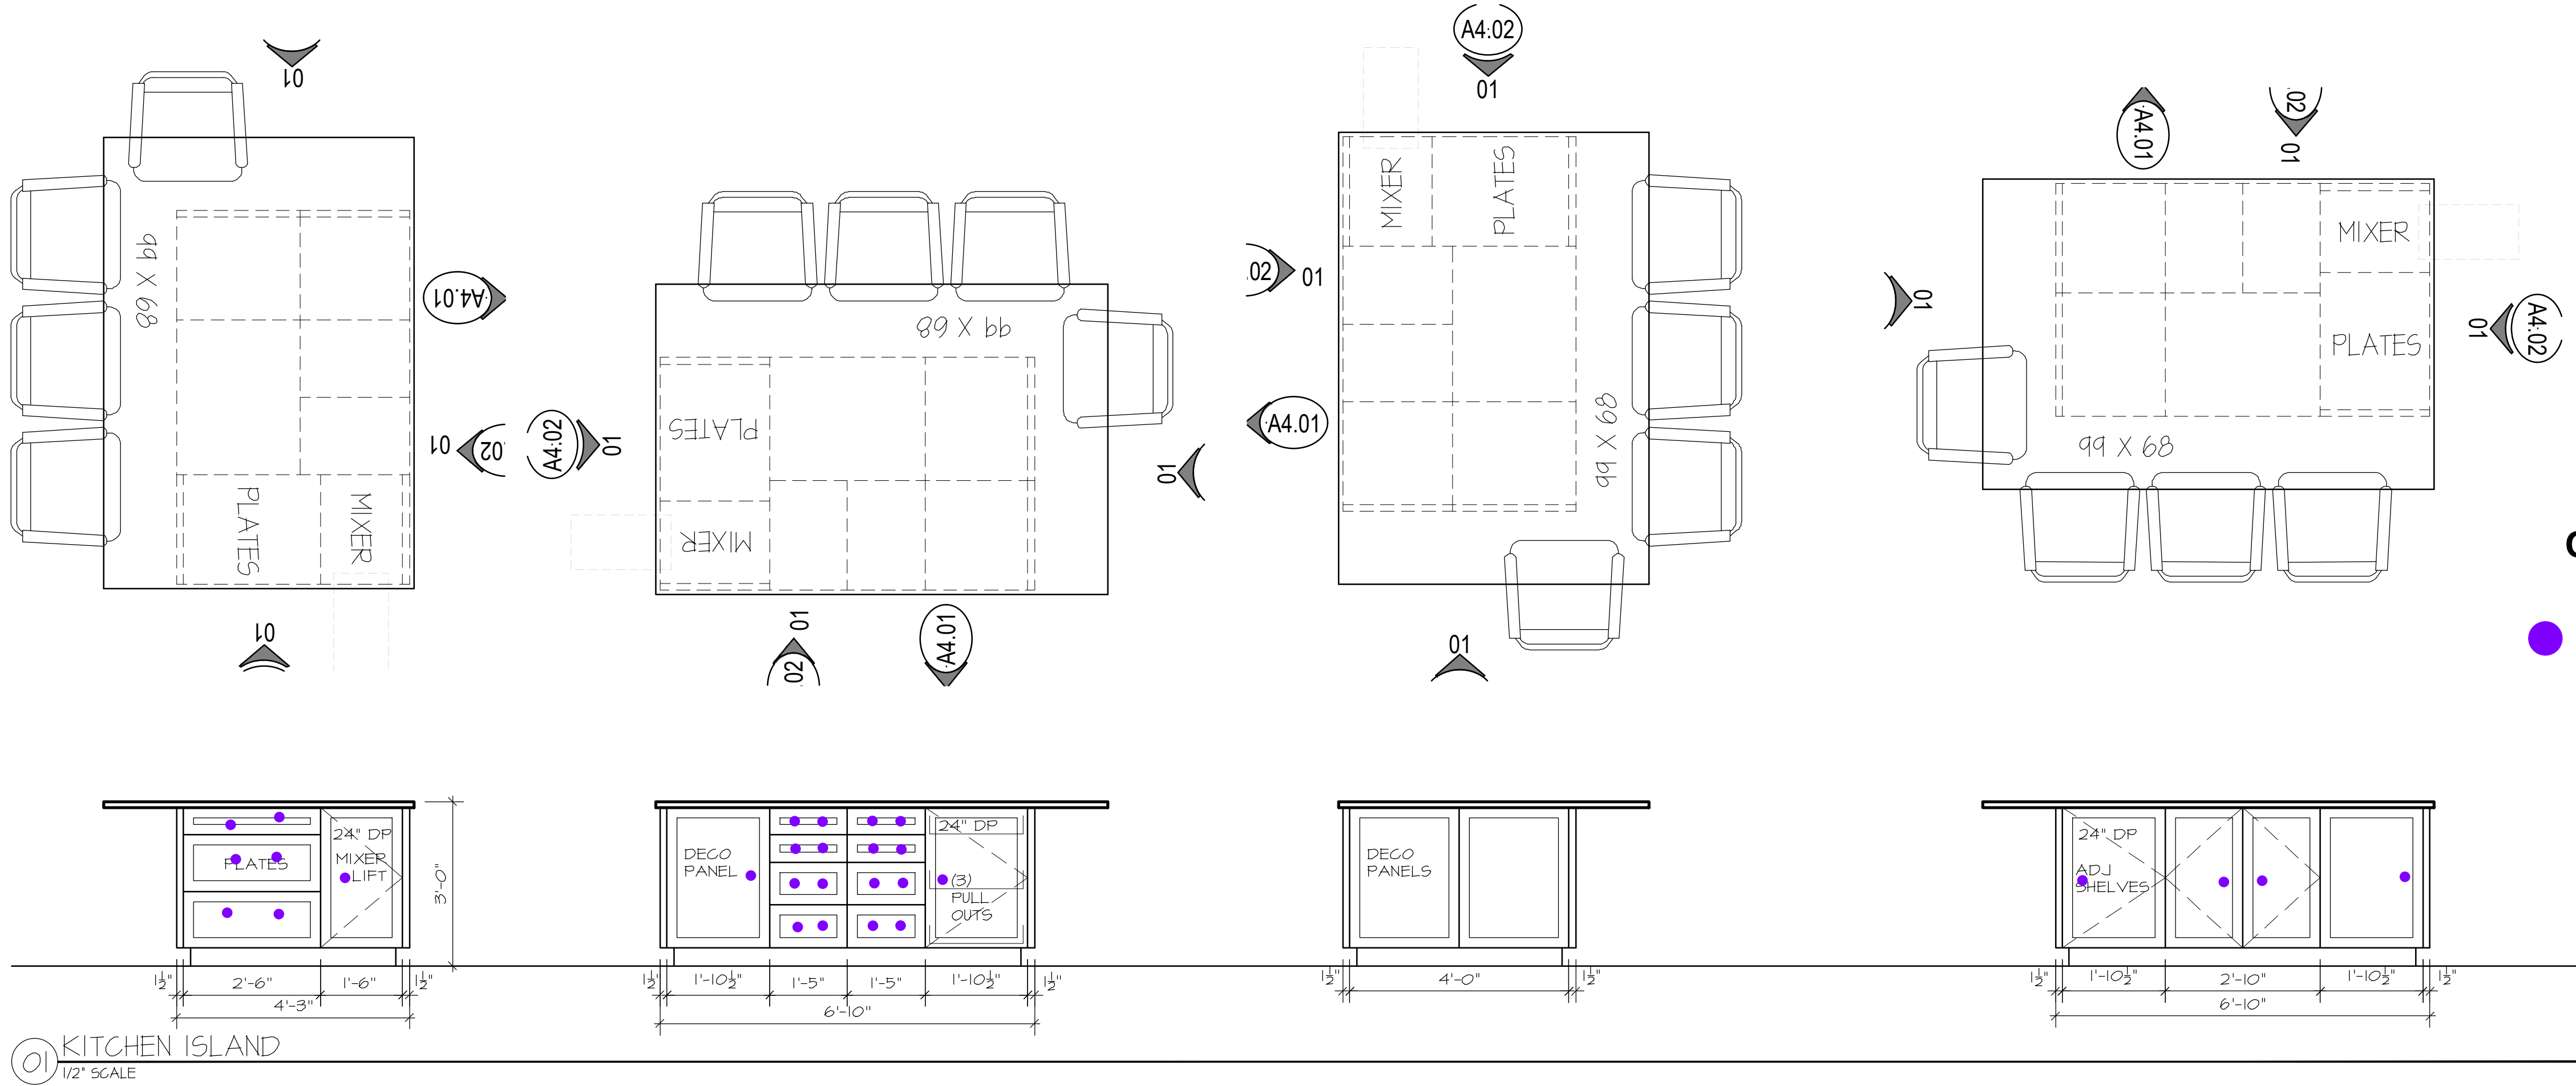


CAB HARDWARE - KITCHEN ISLAND		
Description	Quantity	Unit
● Kitchen Island CAB PULL	29	Count

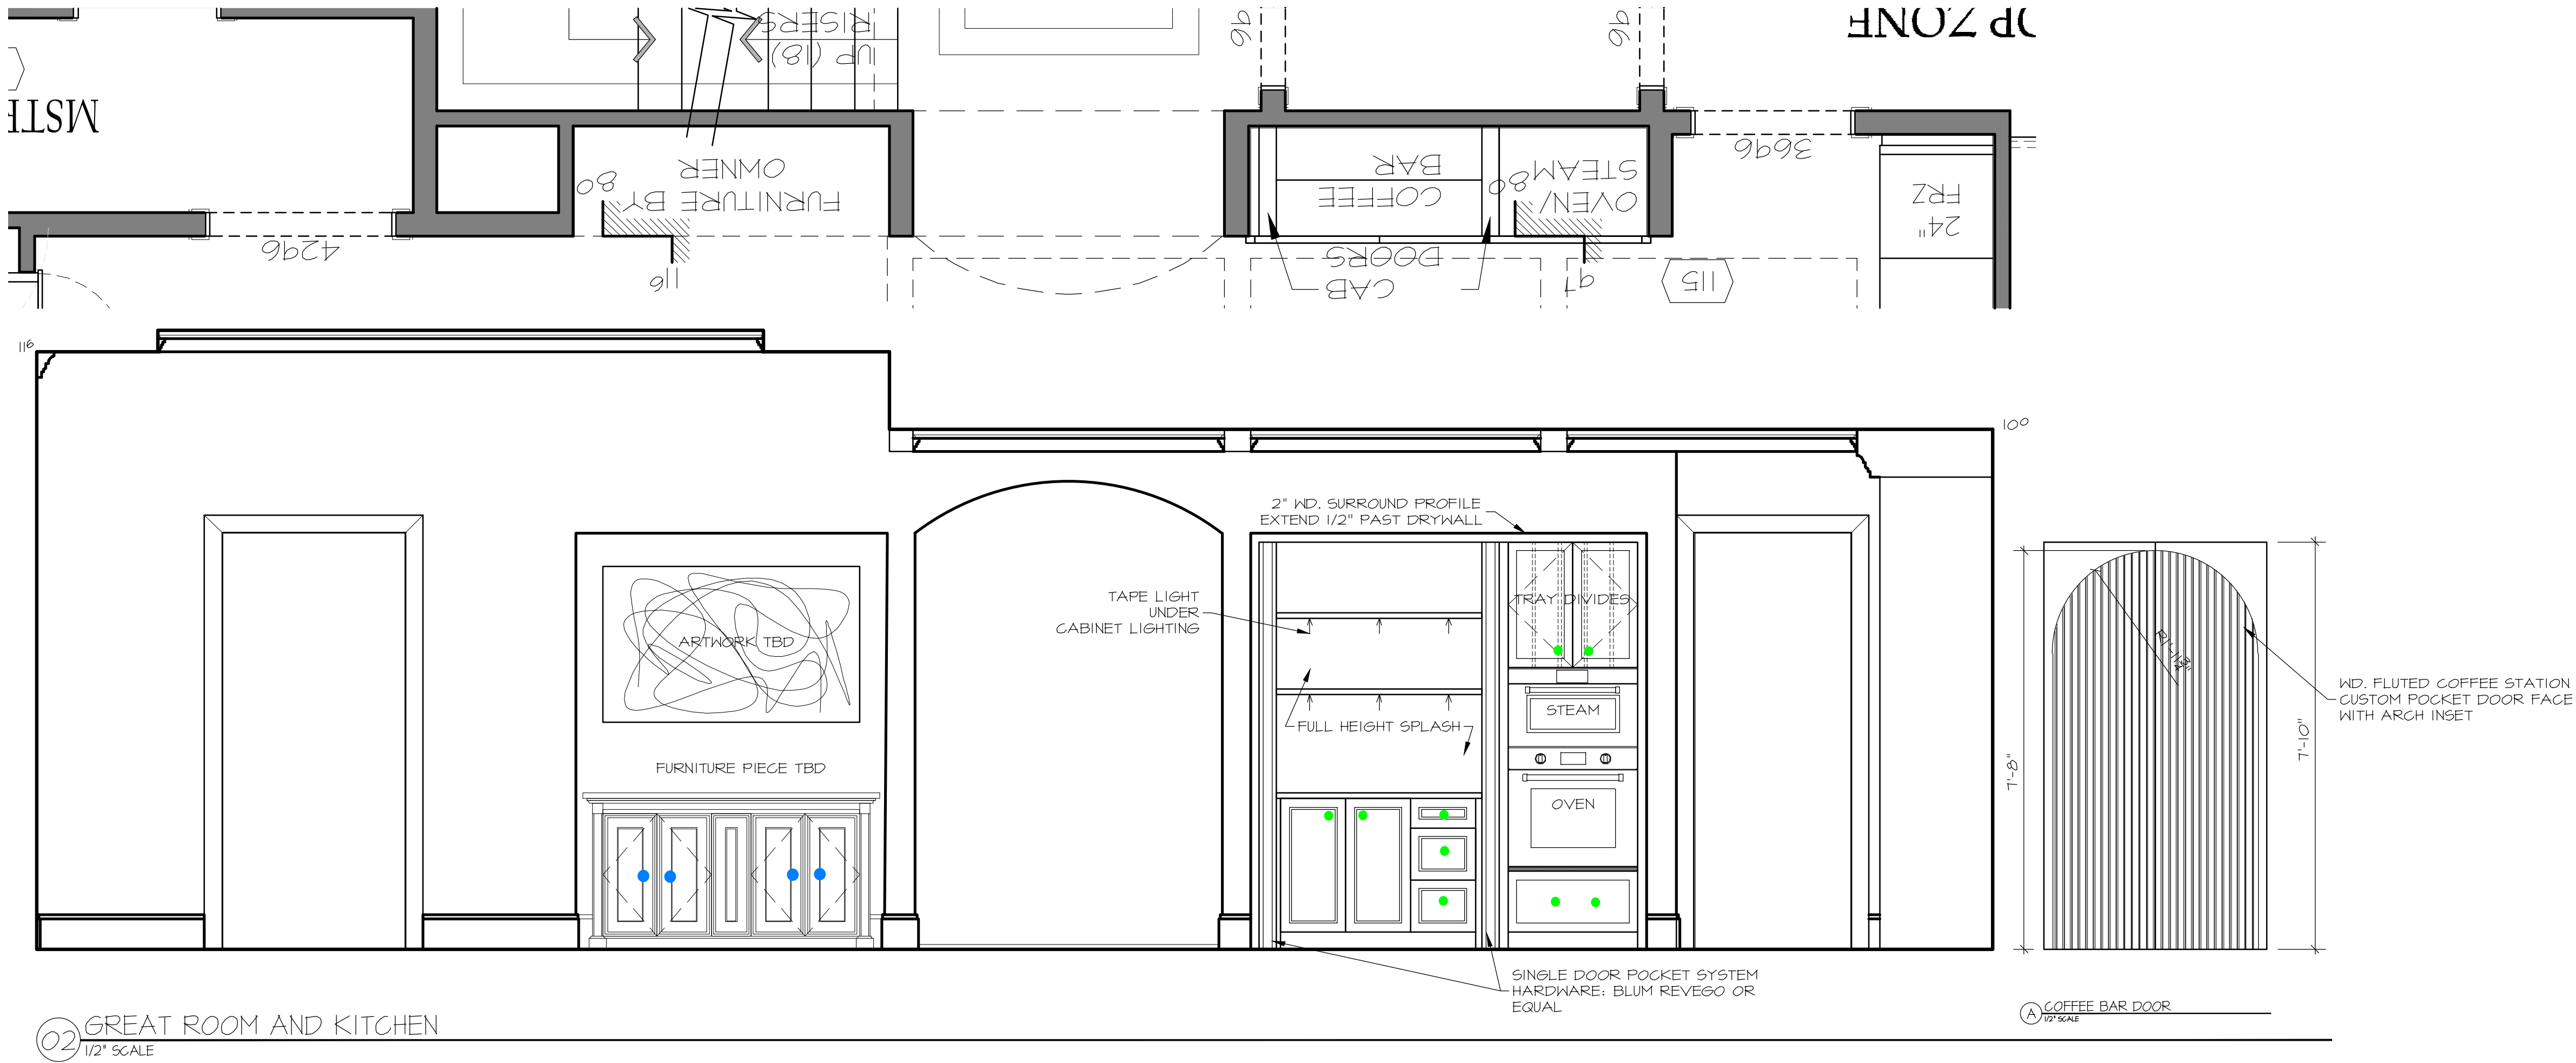

CROCKETT LOT22
 RESIDENCE
 1702 SOUTH 150 AVE. OMAHA, NEBRASKA 68144







MCNEIL
 COMPANY
 4666 South 132nd Street
 Omaha, NE 68137
 402-333-1462
 mcneilcompany.com

PLAN DATE 01/17/2026	
REV.	DATE
MEETING	03/18/26
HEARTWOOD	05/06/26
PRELIM BID	01/17/26

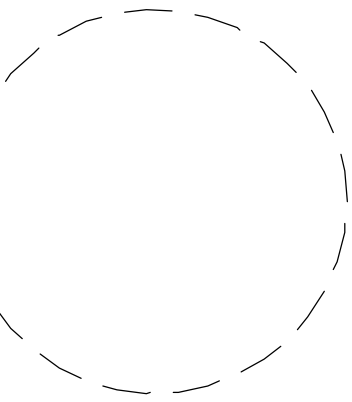

JOB NUMBER
15-2510
DESCRIPTION
INTERIOR ELEVATIONS
PLAN SHEET
A4.02

© COPYRIGHT
 MCNEIL COMPANY
 THESE PLANS ARE SPECIFICALLY
 DESIGNED FOR CONSTRUCTION BY
 MCNEIL COMPANY AND ARE
 INTENDED FOR NO OTHER PURPOSE.
 DUPLICATION OF THESE PLANS IN
 PART OR WHOLE WITHOUT WRITTEN
 CONSENT FROM MCNEIL COMPANY
 IS PROHIBITED.

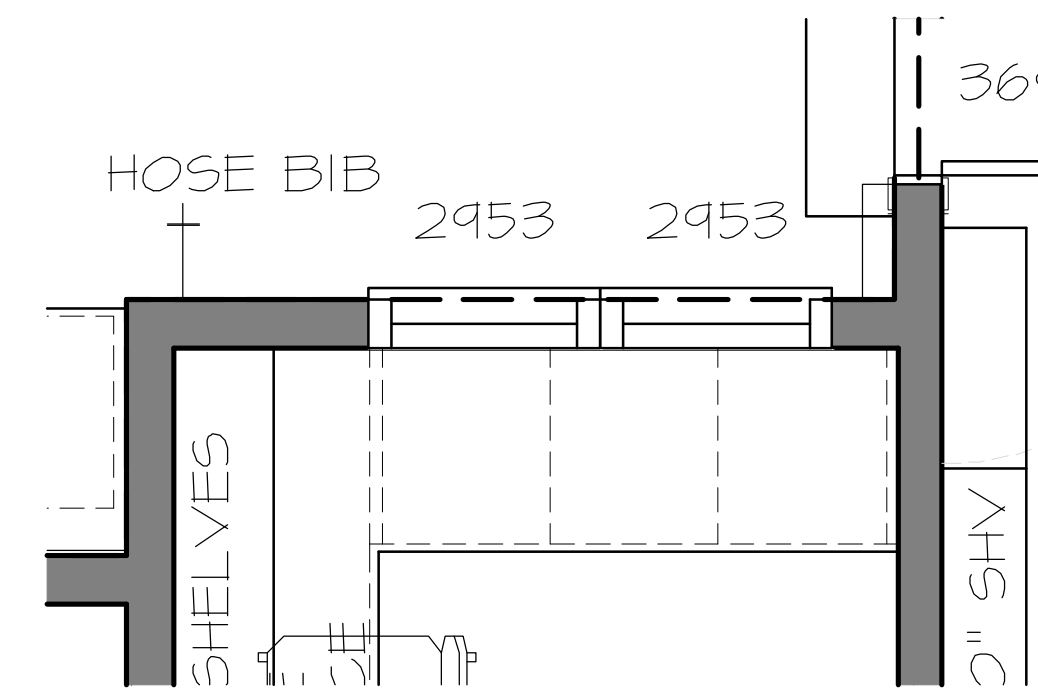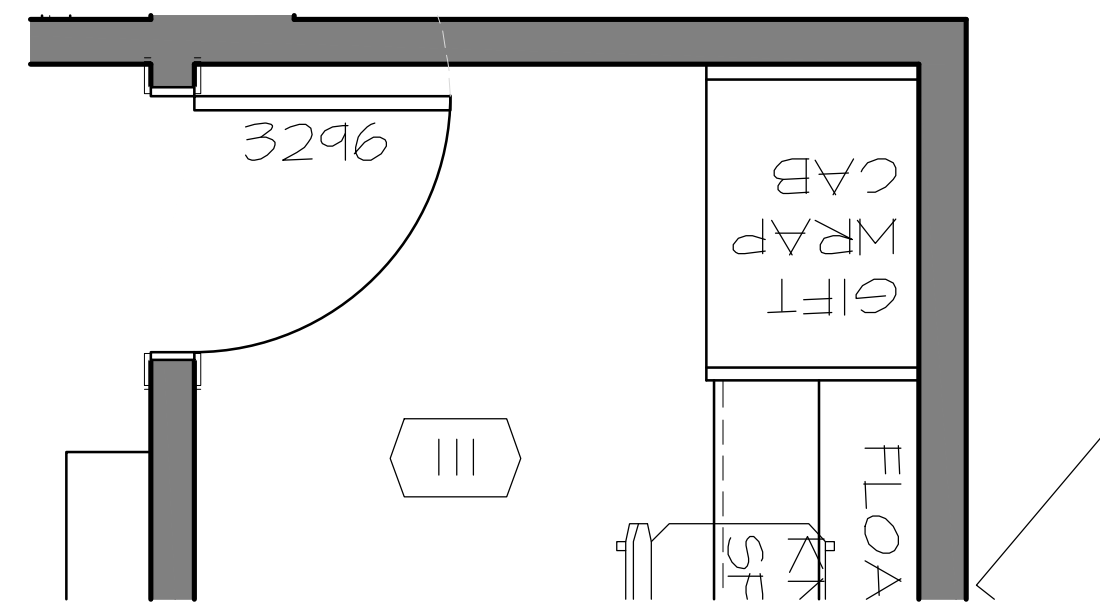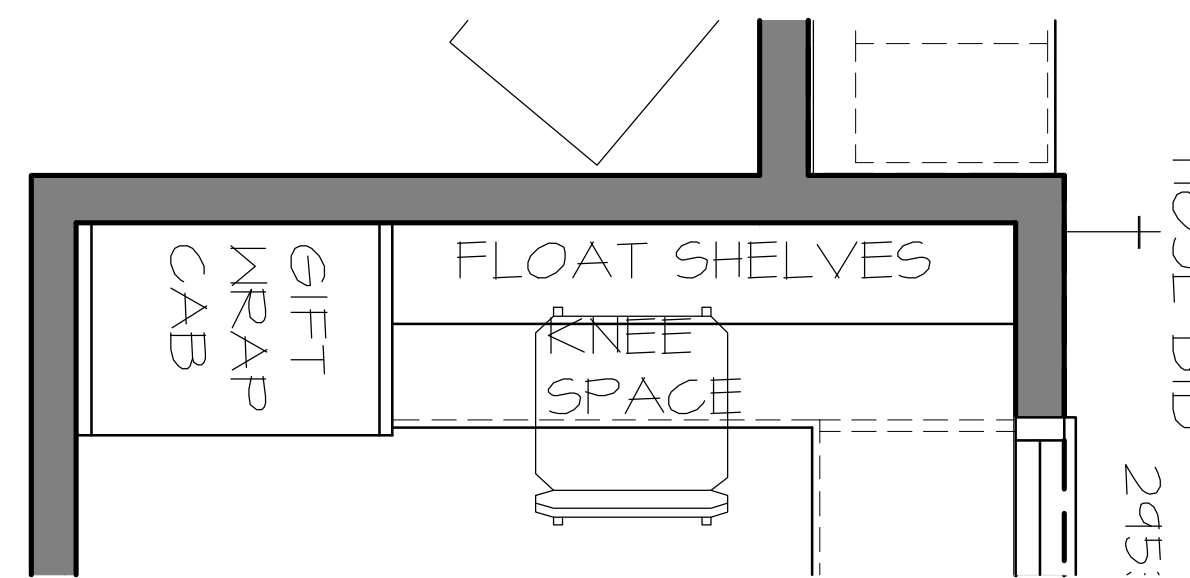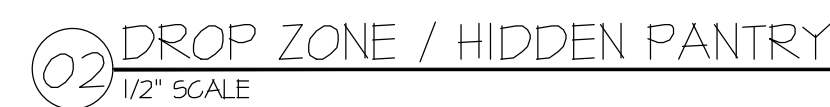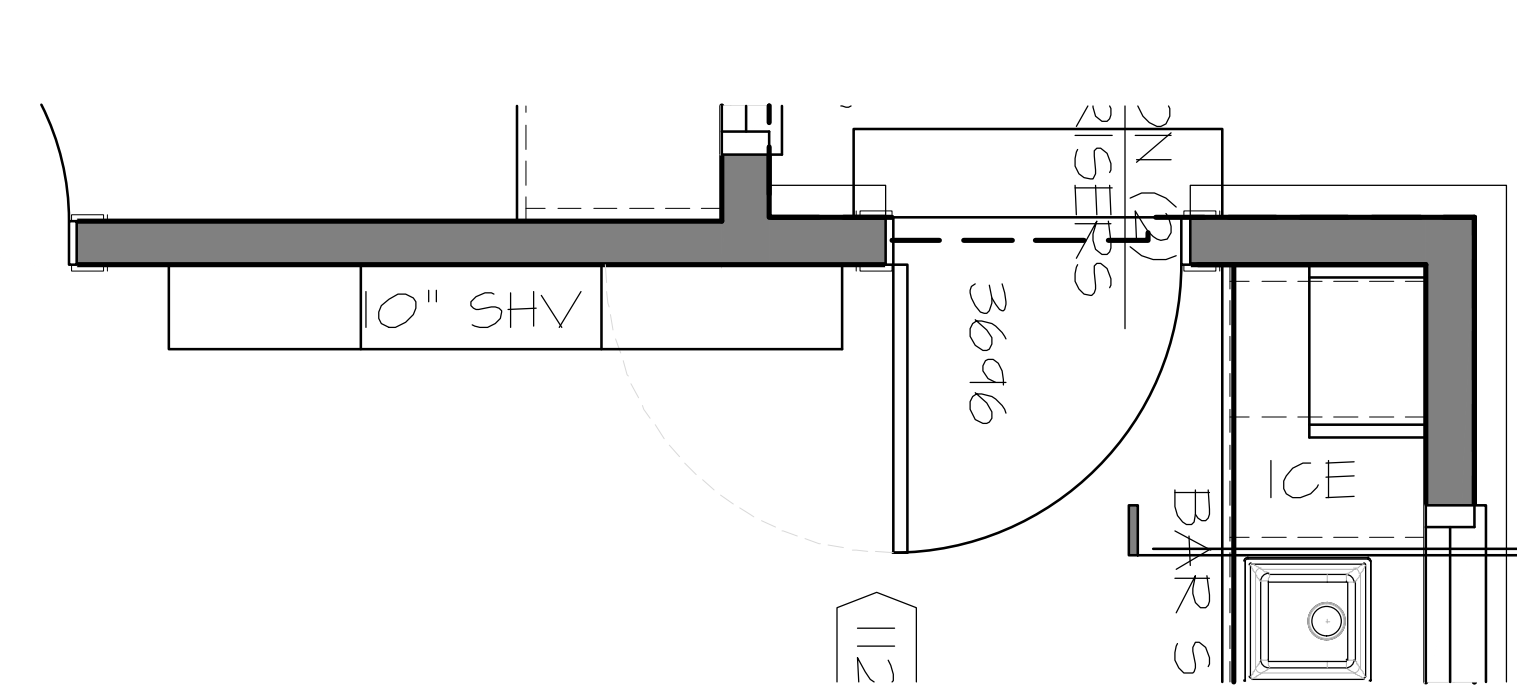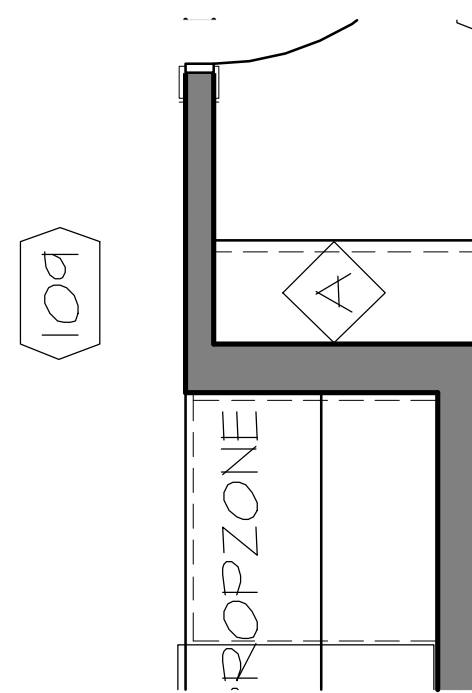


Description	Quantity	Unit
● Planning Room CAB PULL	18	Count

PLAN DATE	
07/17/2026	
REV.	DATE
MEETING	03/18/26
HEARTWOOD	05/06/26
PRELIM BID	07/17/26

JOB NUMBER
15-2510
DESCRIPTION
INTERIOR ELEVATIONS
PLAN SHEET
A4.03

© COPYRIGHT
MCNEIL COMPANY
THESE PLANS ARE SPECIFICALLY
DESIGNED FOR CONSTRUCTION BY
MCNEIL COMPANY AND ARE
INTENDED FOR NO OTHER PURPOSE.
DUPLICATION OF THESE PLANS IN
PART OR WHOLE WITHOUT WRITTEN
CONSENT FROM MCNEIL COMPANY
IS PROHIBITED.

PLOT DATE: 1/17/2026
D:\MCNEIL COMPANY DROPBOX\KENT RASMUSSEN\McNEIL DESIGN\RESIDENTIAL\15-2510 CROCKETT HEARTWOOD LOT22\A4 INTERIOR.DWG
HOME PAGE: A4.01

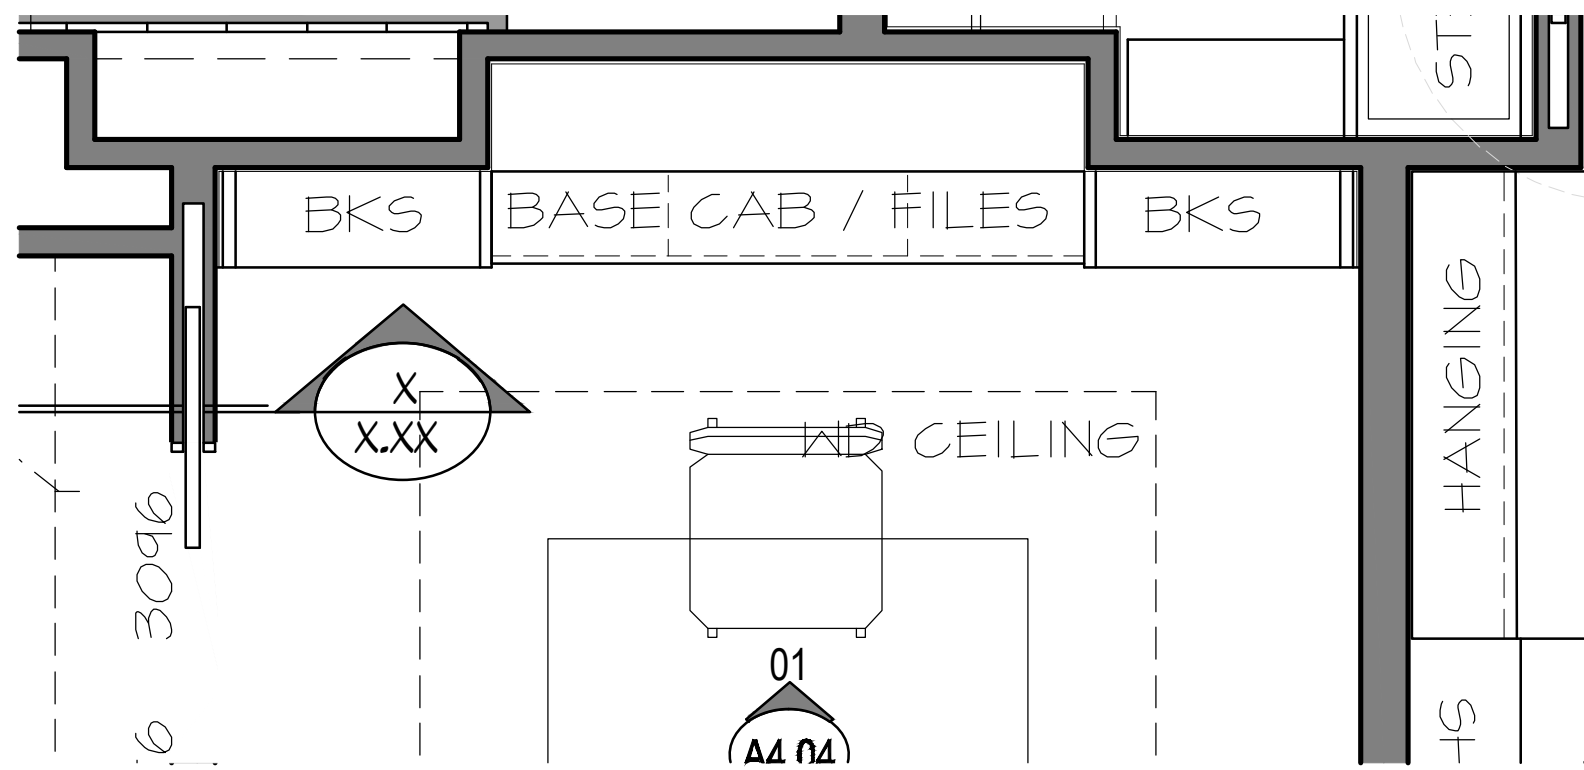

CAB HARDWARE - CONTEMPLATION ROOM
















Description	Quantity	Unit
Contemplation Room CAB PULL	16	Count

CAB HARDWARE - LAUNDRY ROOM

Description	Quantity	Unit
Laundry CAB PULL	13	Count


CAB HARDWARE - MASTER BATH

Description	Quantity	Unit
Master Bath CAB PULL	23	Count

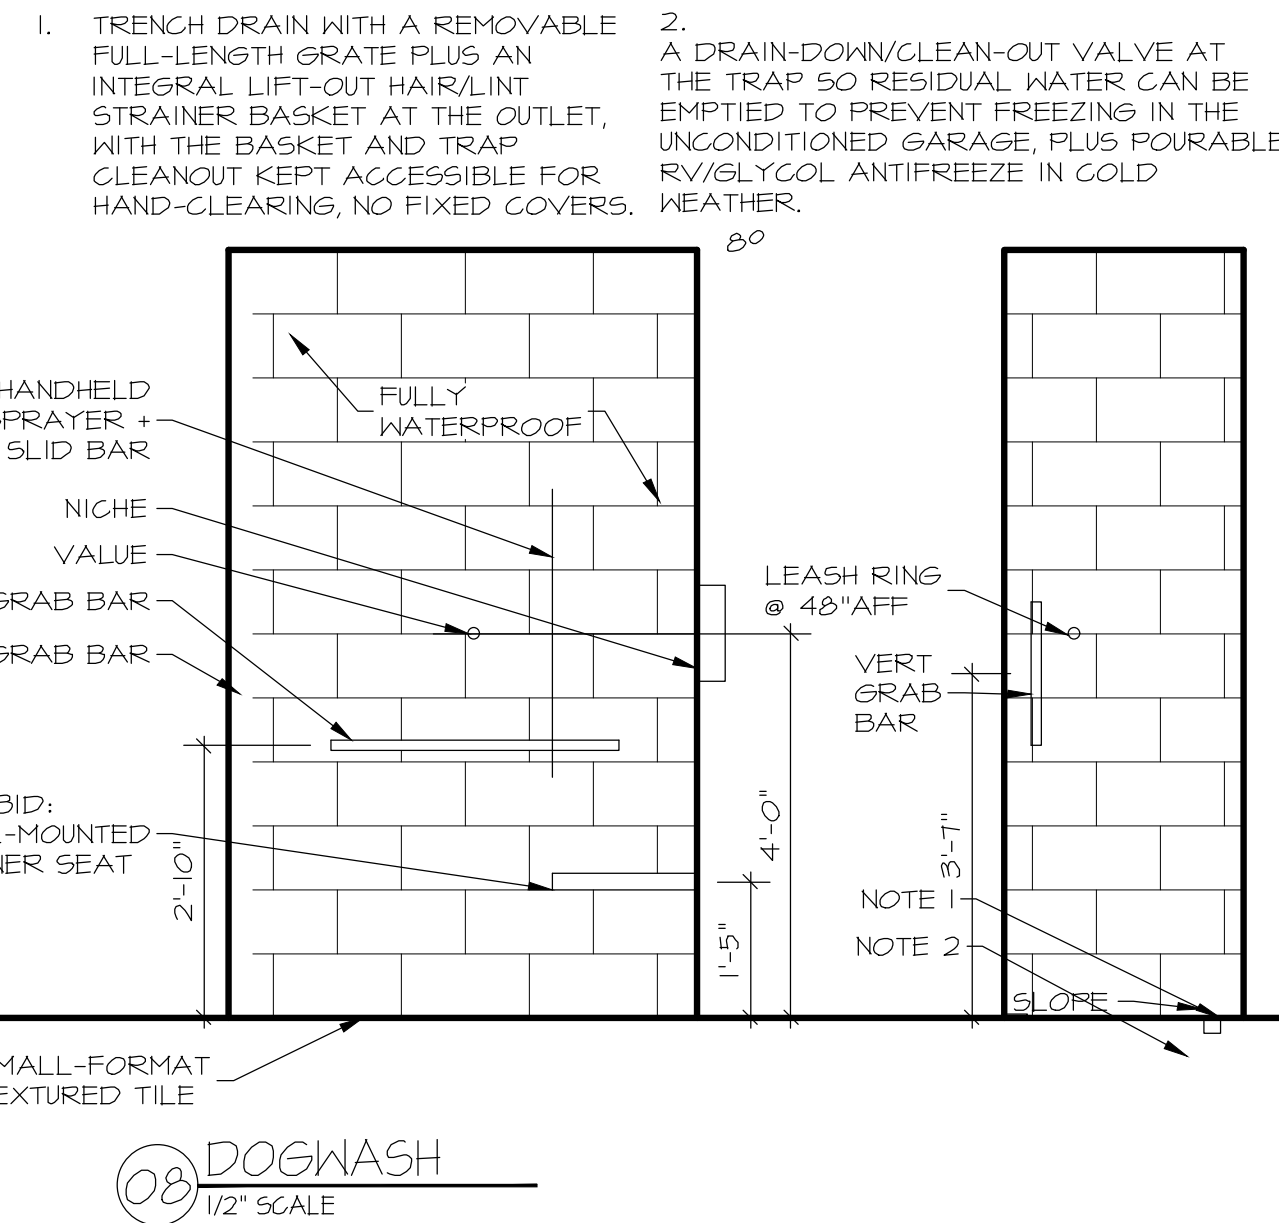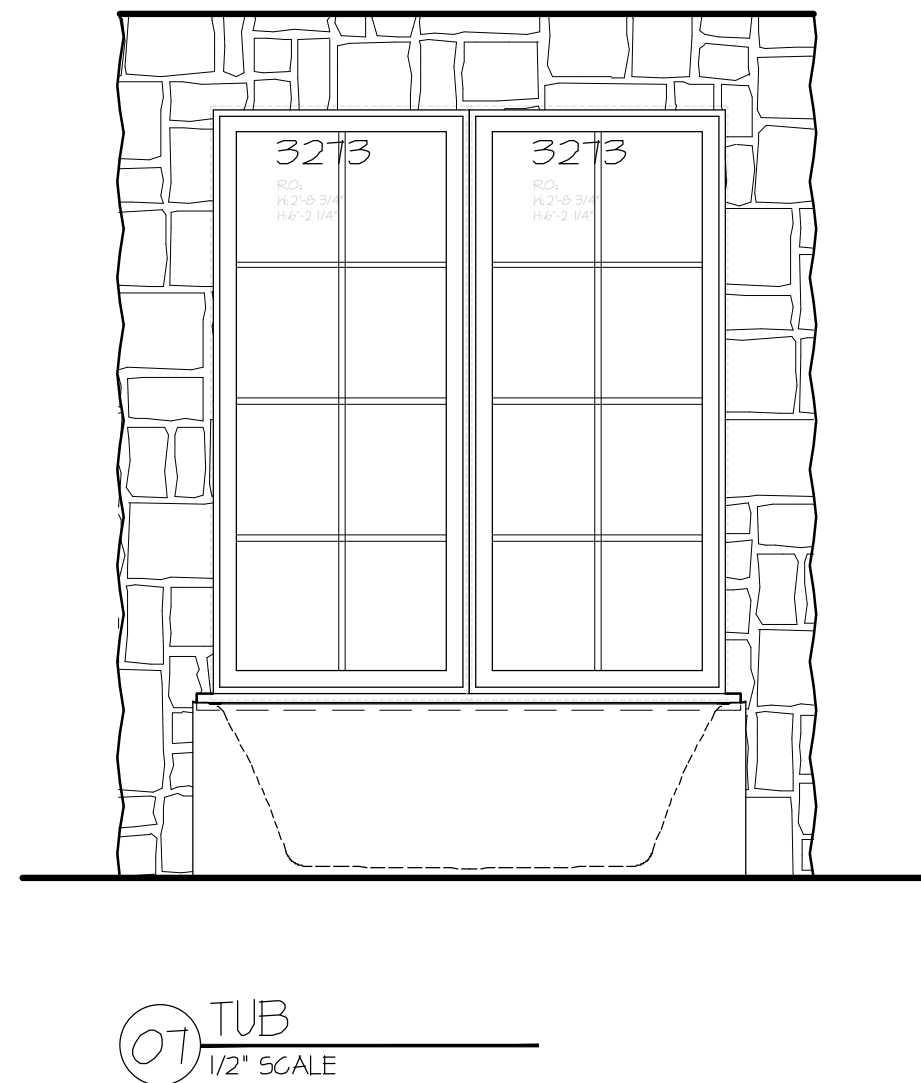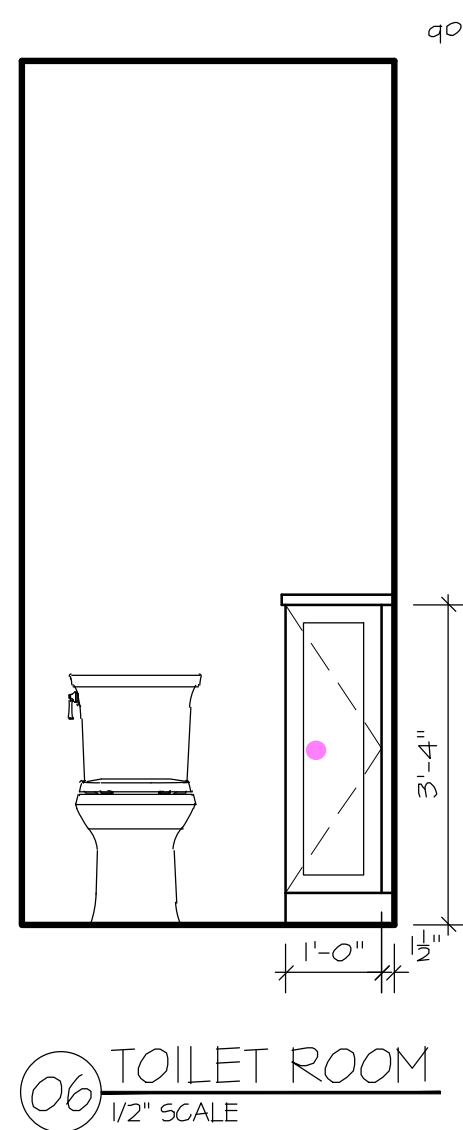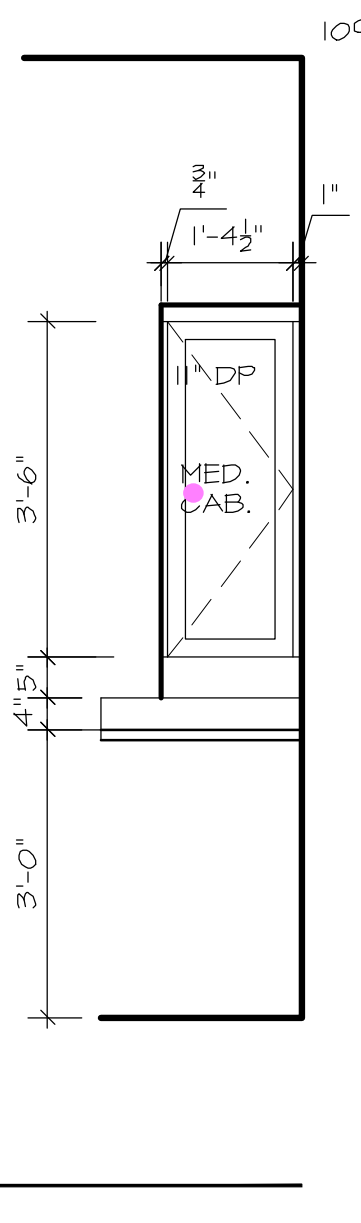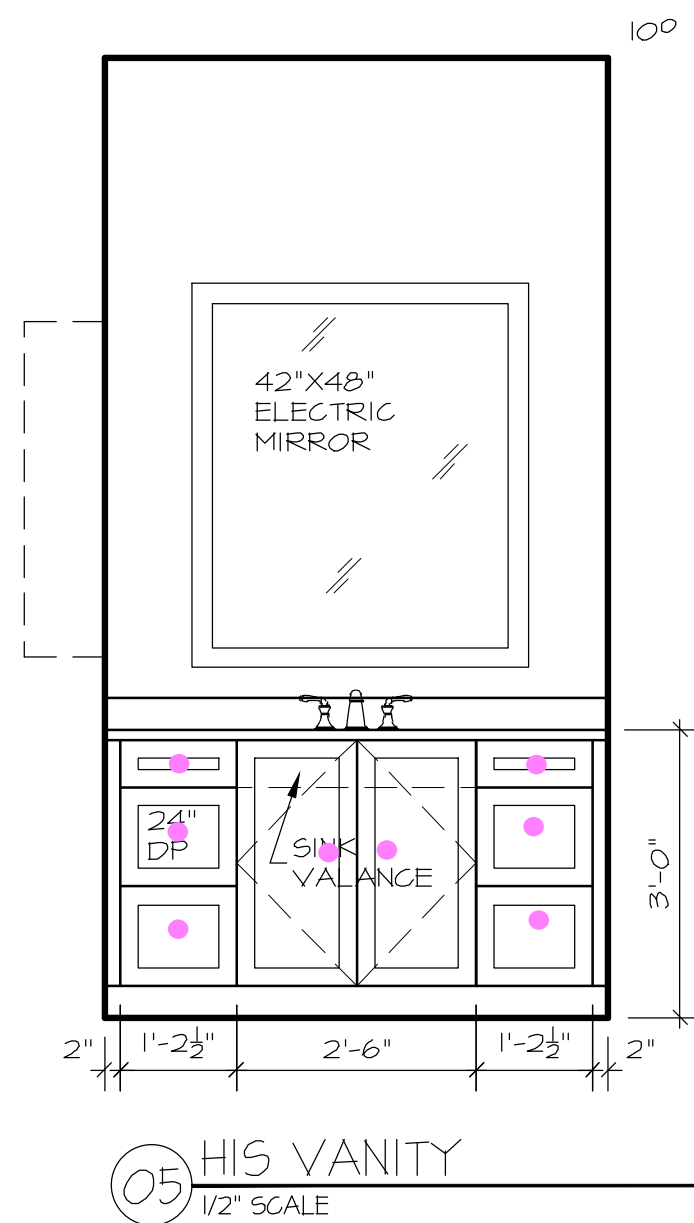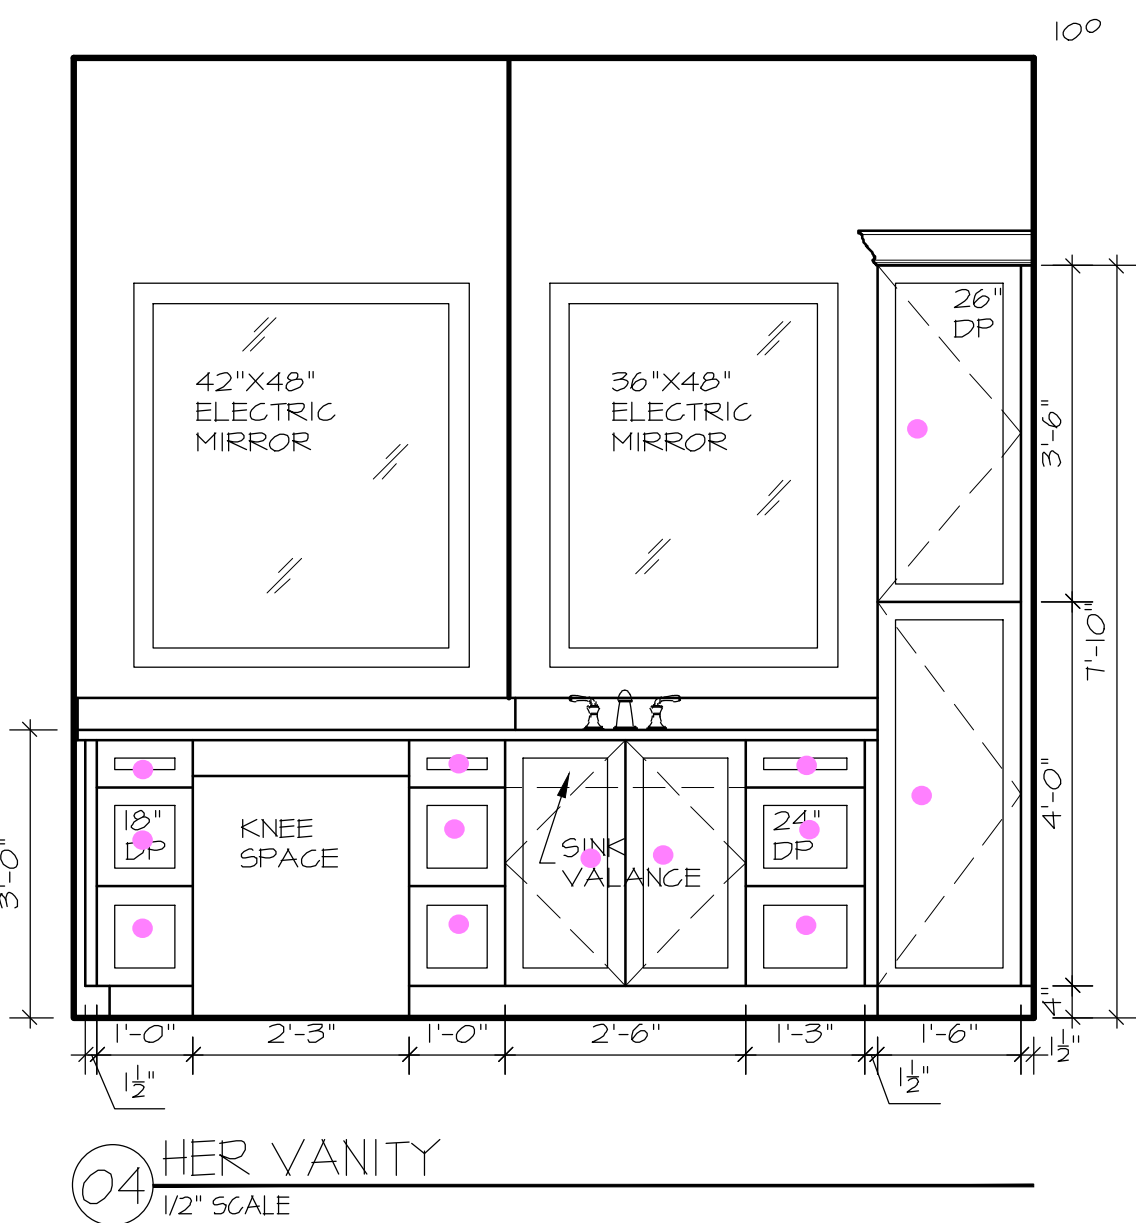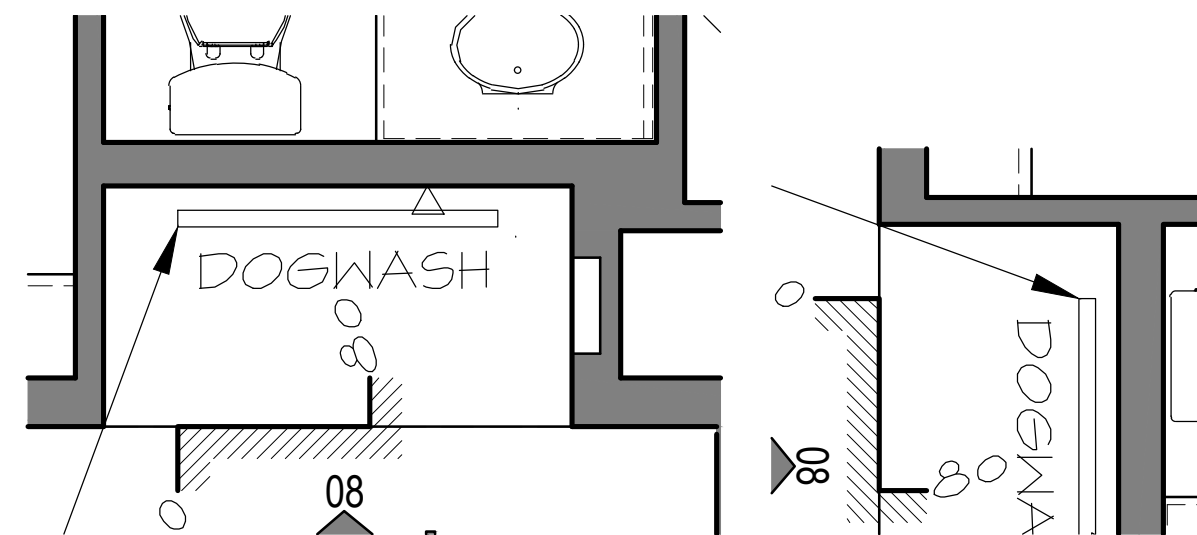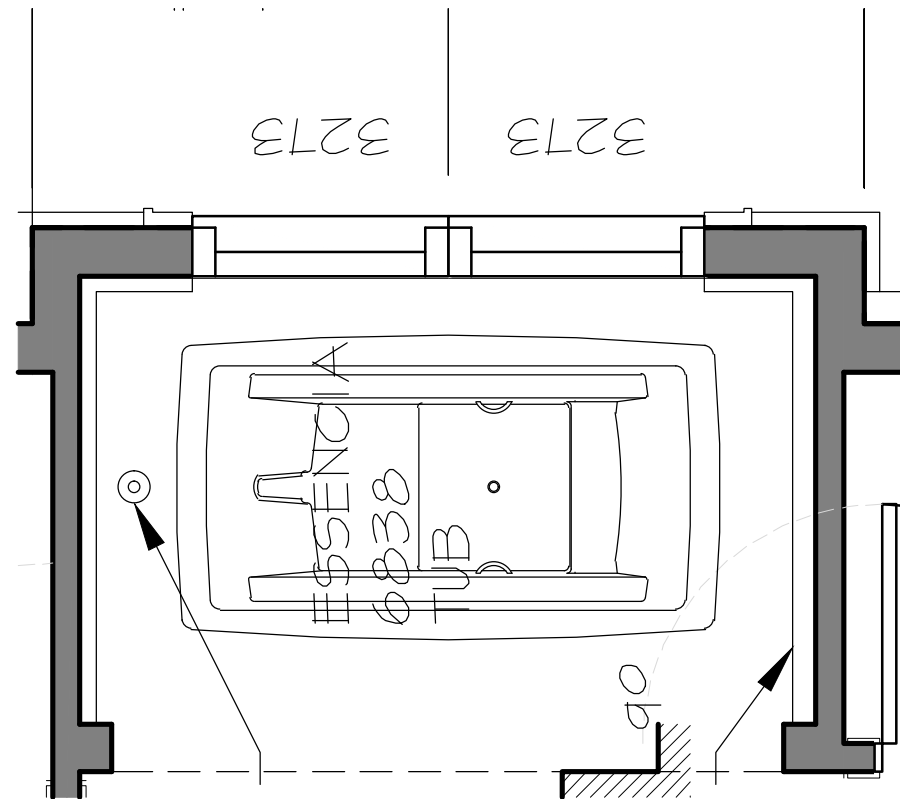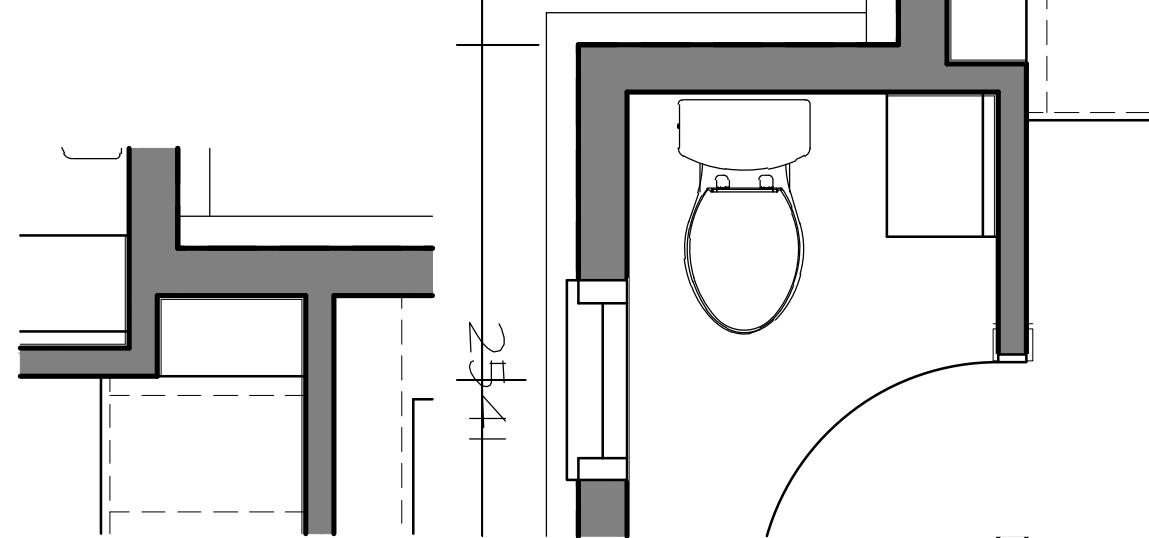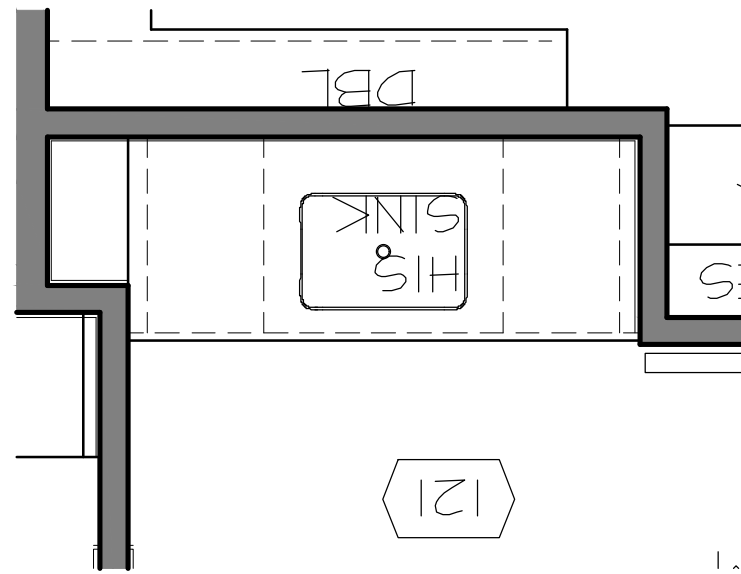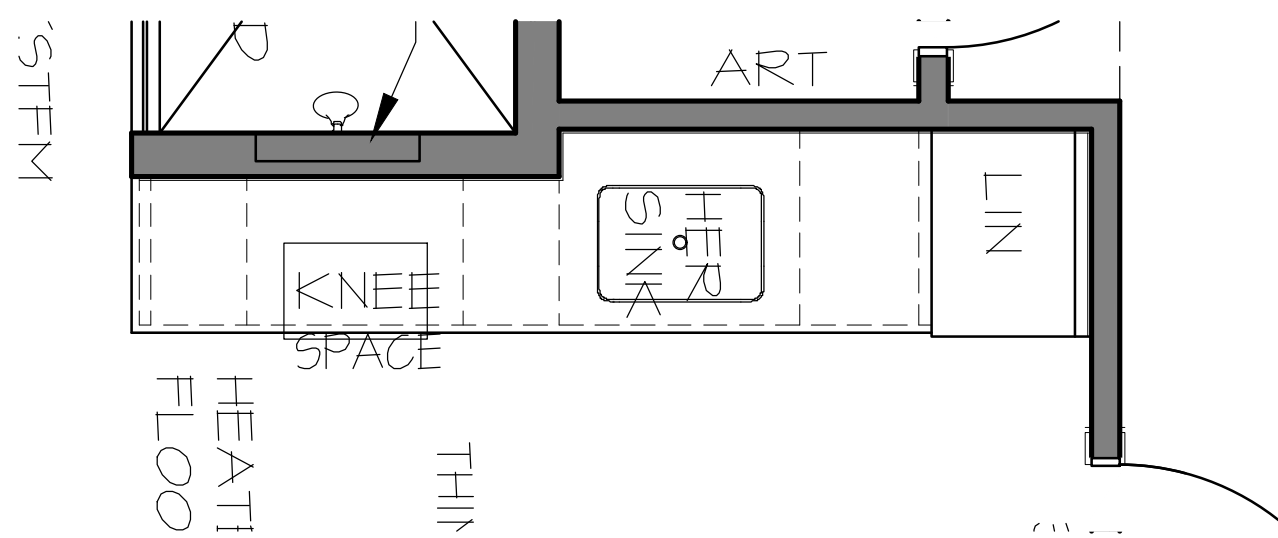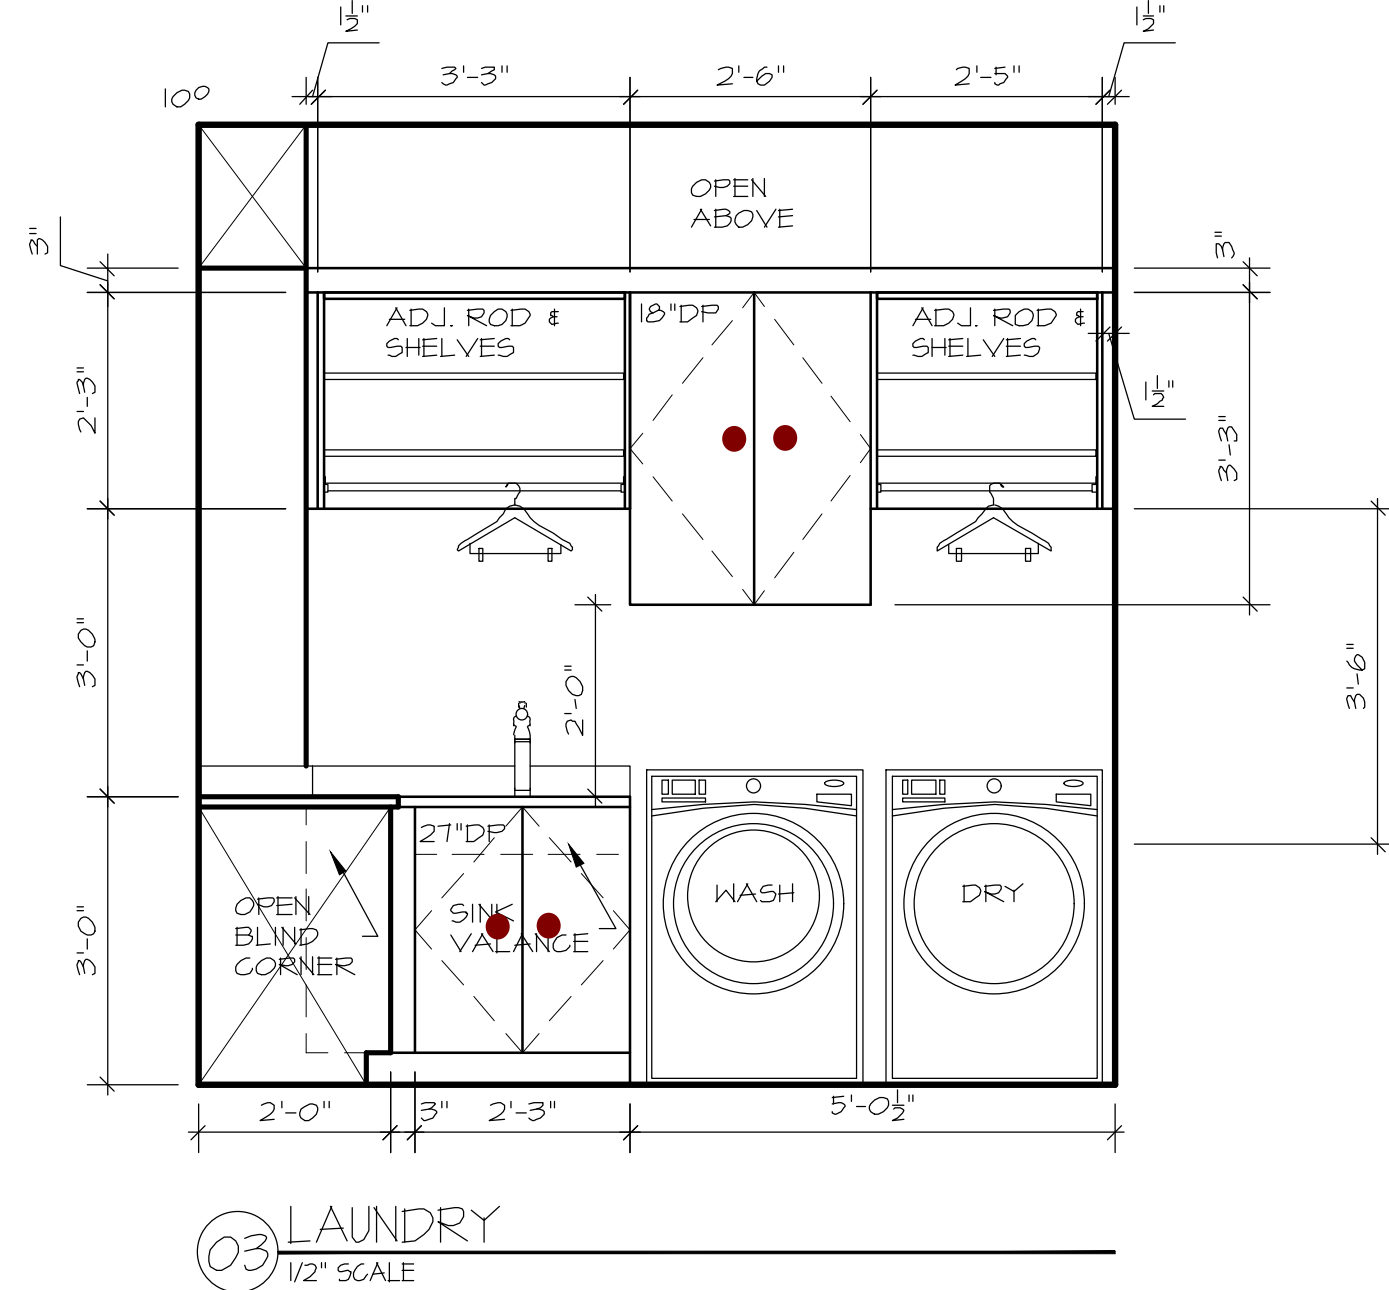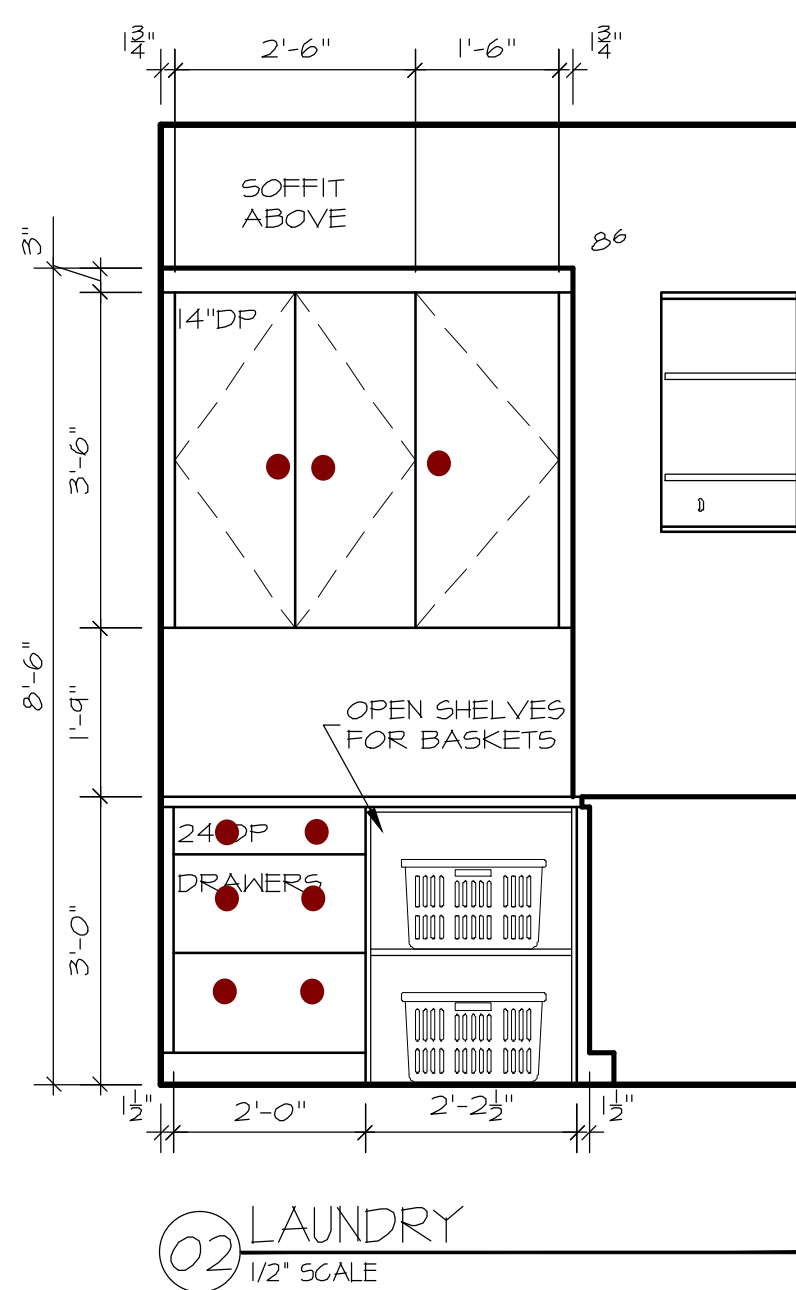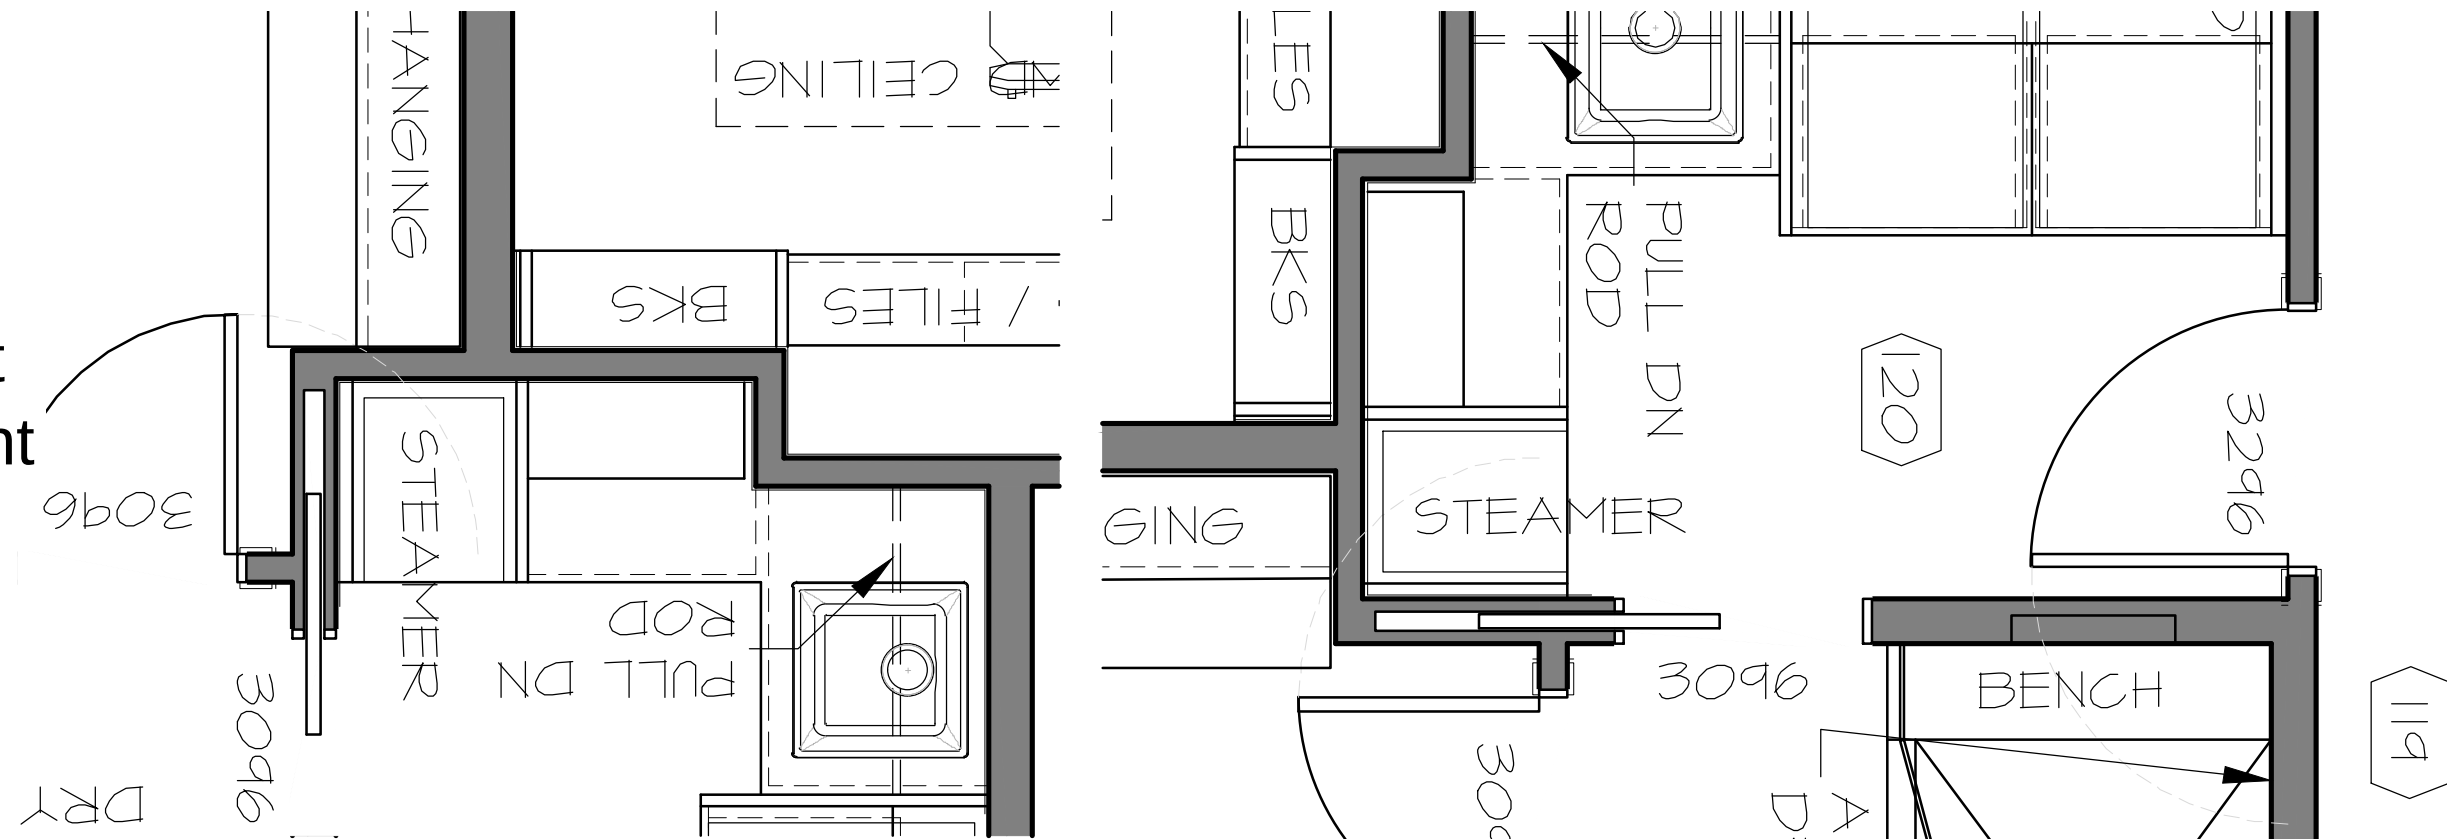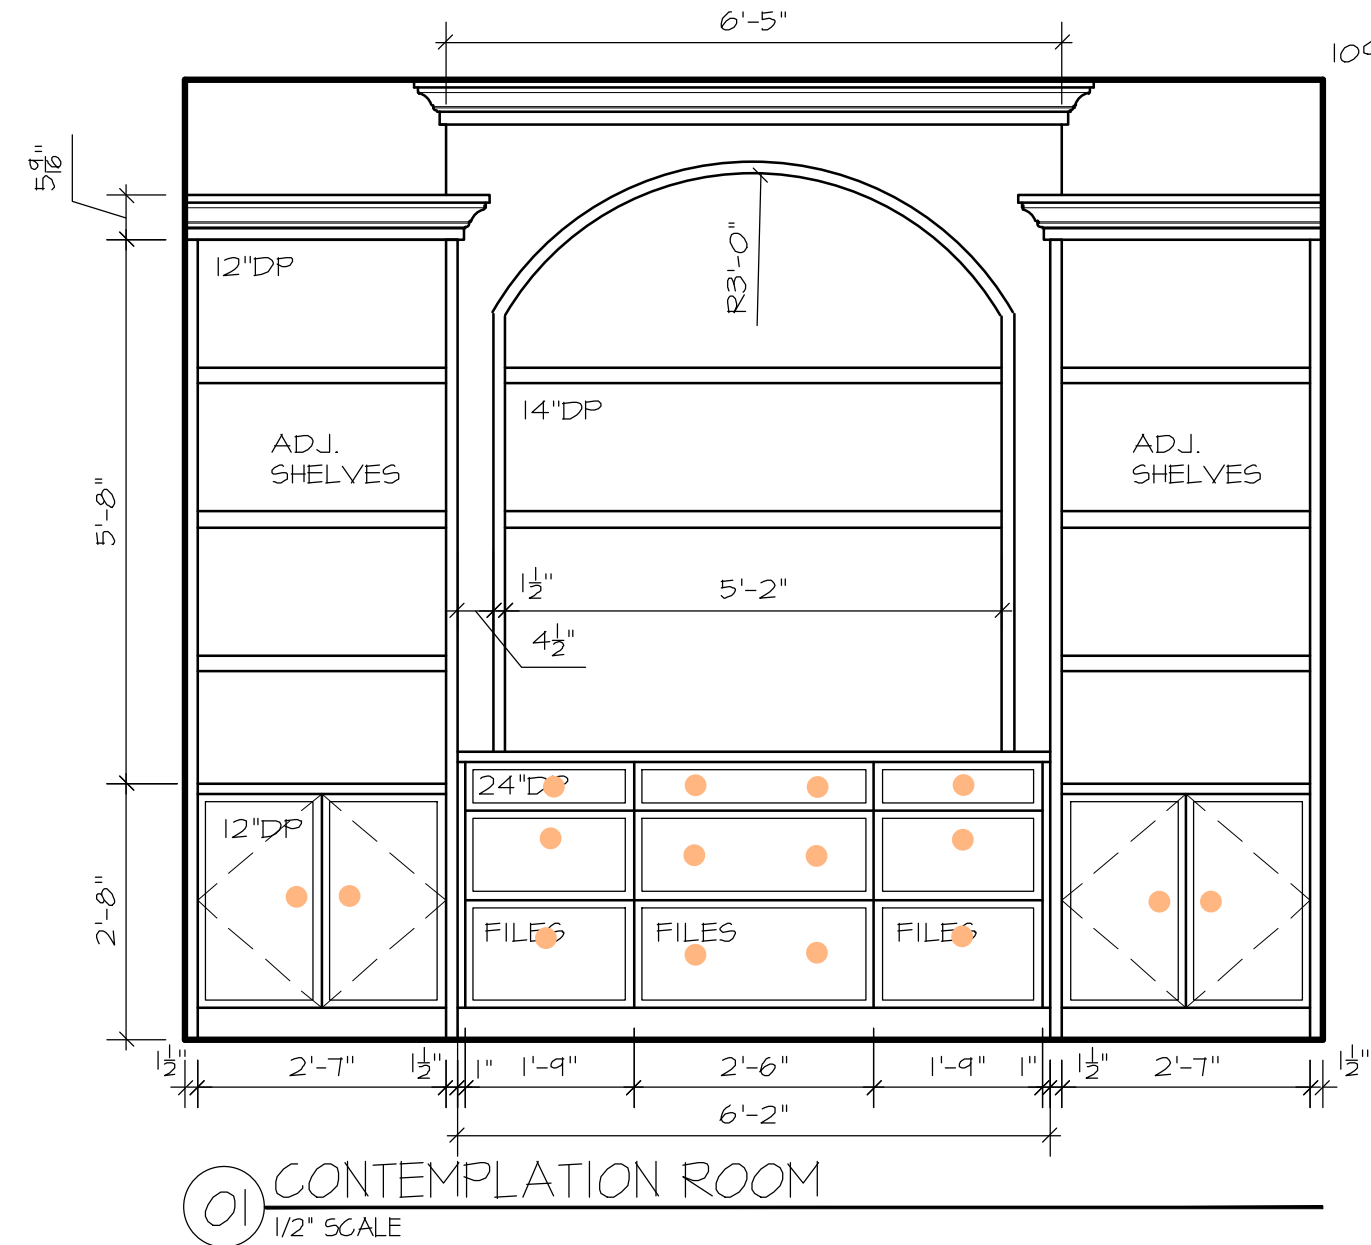

MCNEIL
COMPANY
4666 South 132nd Street
Omaha, NE 68137
402-333-1462
mcneilcompany.com


PLAN DATE	01/17/2026
REV.	DATE
MEETING	03/18/26
HEARTWOOD	05/06/26
PRELIM BID	01/17/26

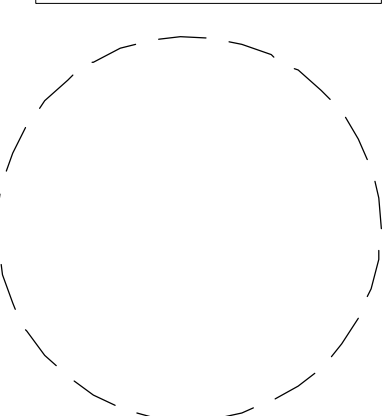

JOB NUMBER	15-2510
DESCRIPTION	INTERIOR ELEVATIONS
PLAN SHEET	A4.04

© COPYRIGHT
MCNEIL COMPANY
THESE PLANS ARE SPECIFICALLY
DESIGNED FOR CONSTRUCTION BY
MCNEIL COMPANY AND ARE
INTENDED FOR NO OTHER PURPOSE.
DUPLICATION OF THESE PLANS IN
PART OR WHOLE WITHOUT WRITTEN
CONSENT FROM MCNEIL COMPANY
IS PROHIBITED.

HOME PAGE: A0.01
PLOT DATE: 1/17/2026
D:\MCNEIL COMPANY DROPBOX\KENT RASMUSSEN\McNEIL DESIGN\RESIDENTIAL\15-2510 CROCKETT HEARTWOOD LOT22\A4 INTERIOR.DWG

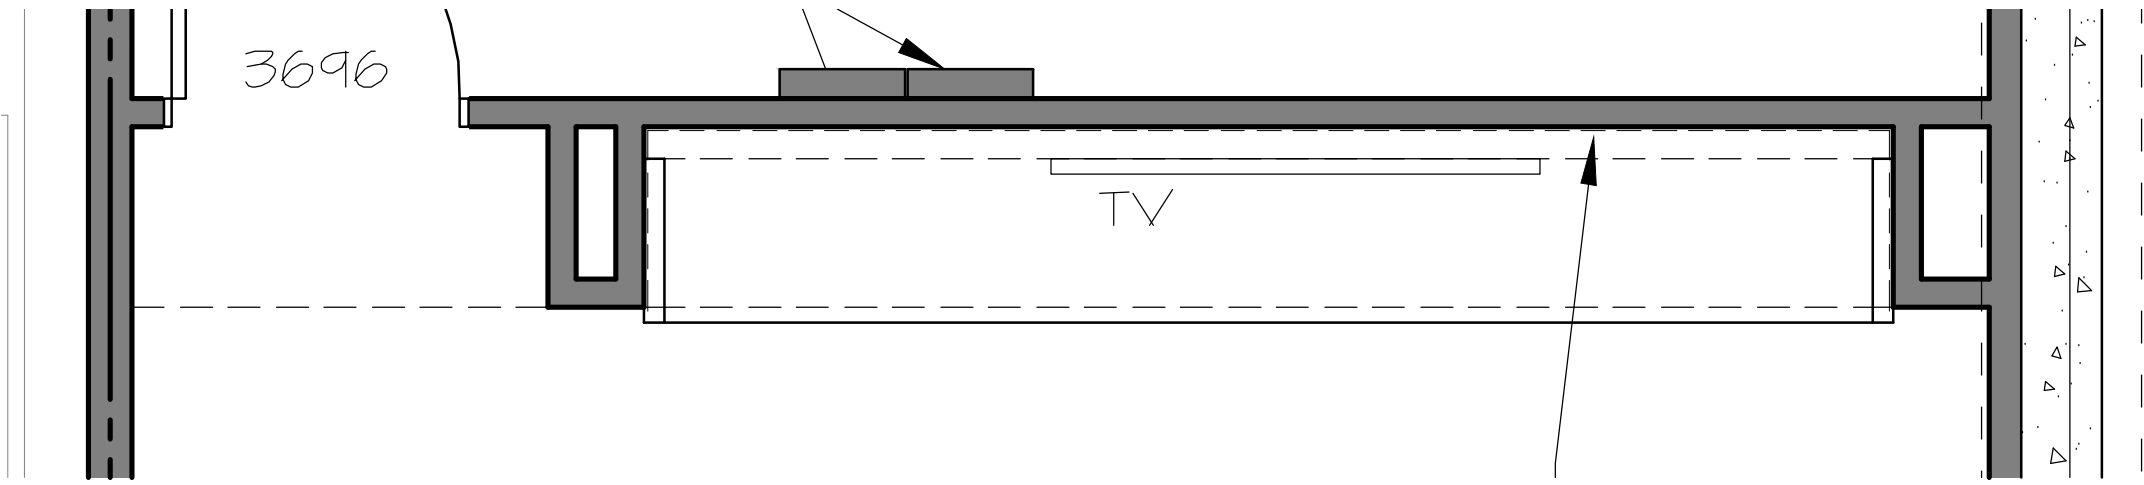

CAB HARDWARE - FAMILY ROOM

Description	Quantity	Unit
Family Room CAB PULL	8	Count

CAB HARDWARE - ML POWDER BATH


Description	Quantity	Unit
ML Powder Bath CAB PULL	2	Count

CAB HARDWARE - BAR



Description	Quantity	Unit
Bar Appliance Pull	2	Count
Bar CAB PULL	16	Count

CAB HARDWARE - LL BATH 1



Description	Quantity	Unit
Bath 1 CAB PULL	10	Count

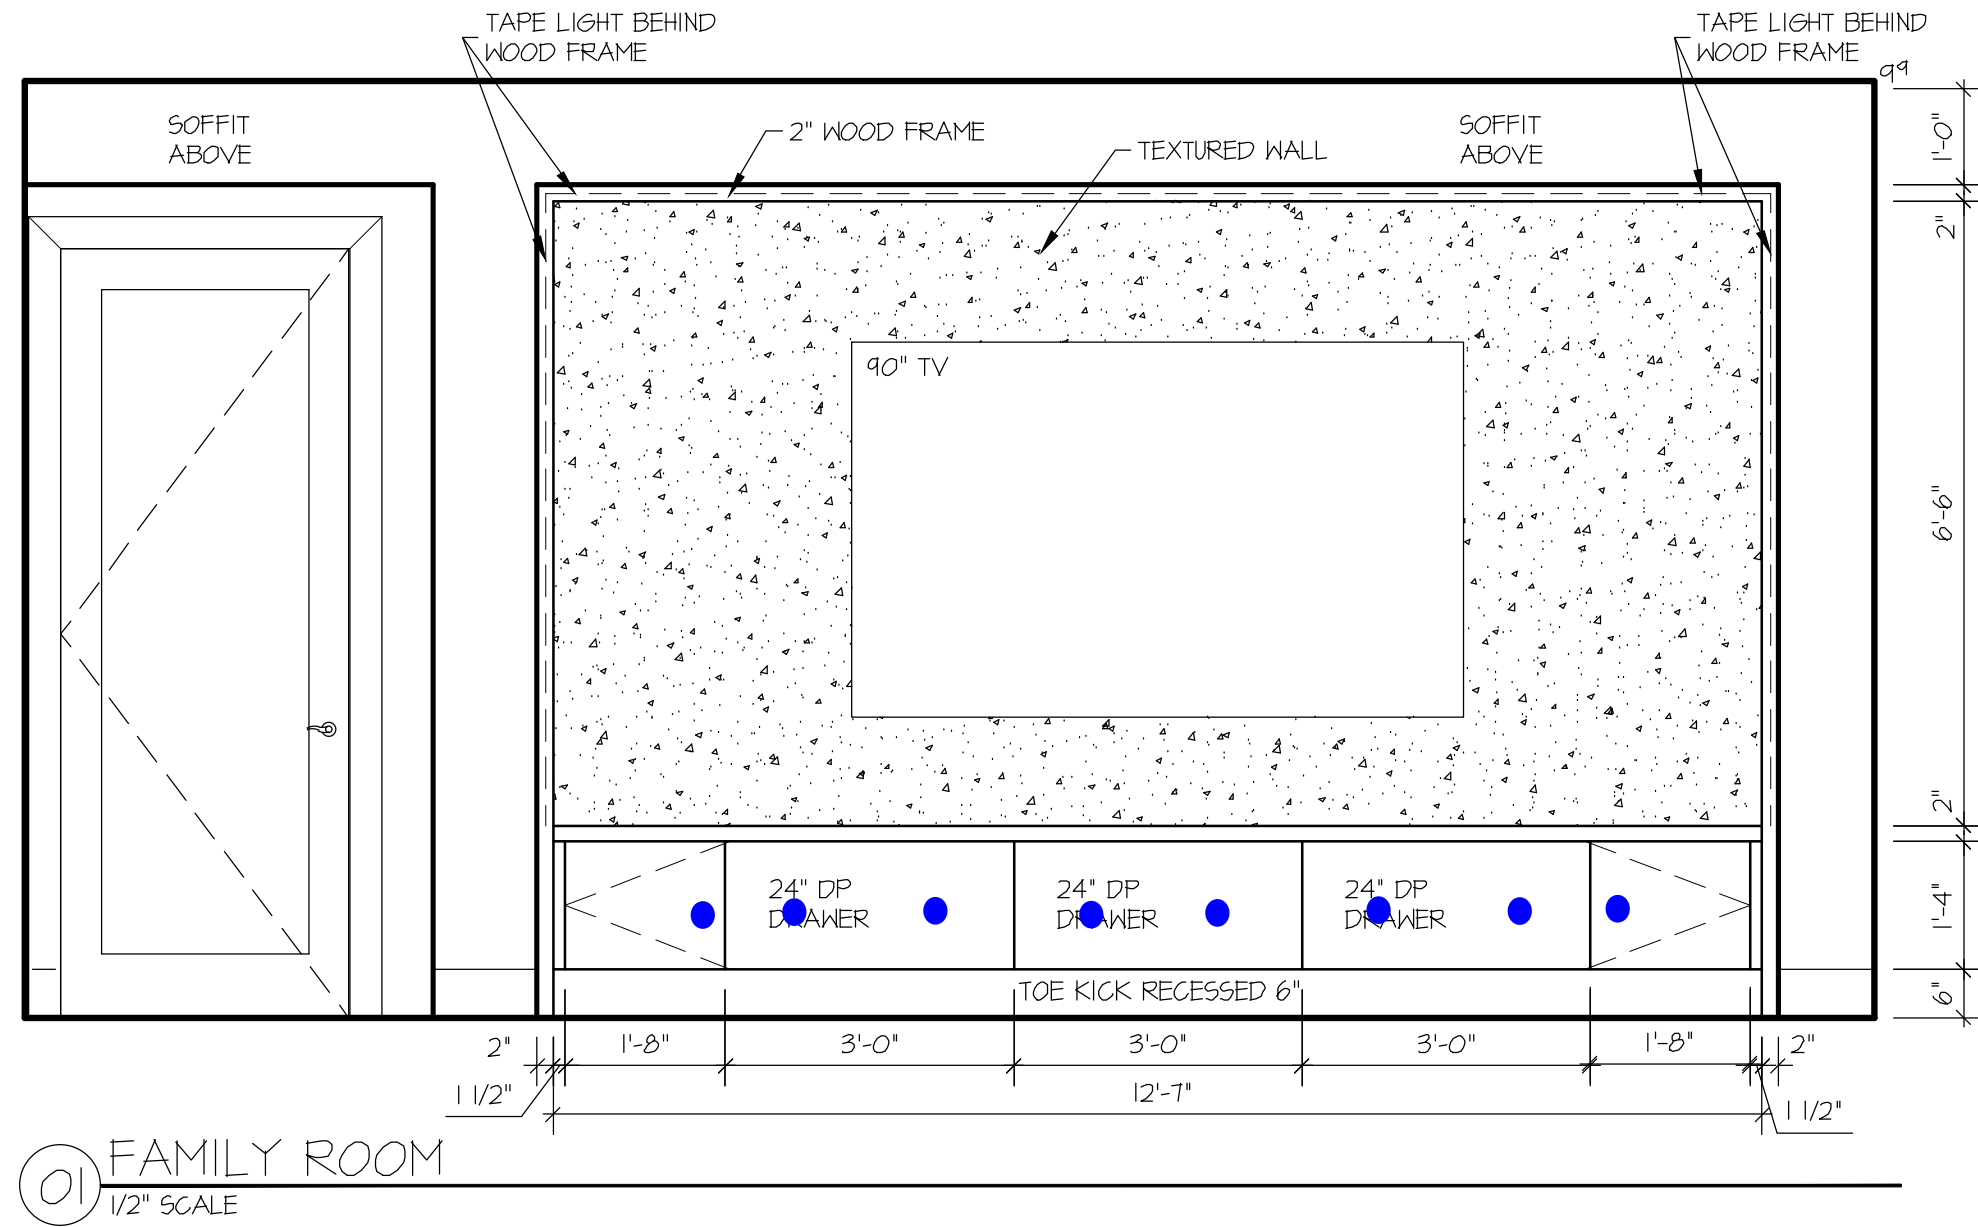




01 FAMILY ROOM
1/2" SCALE

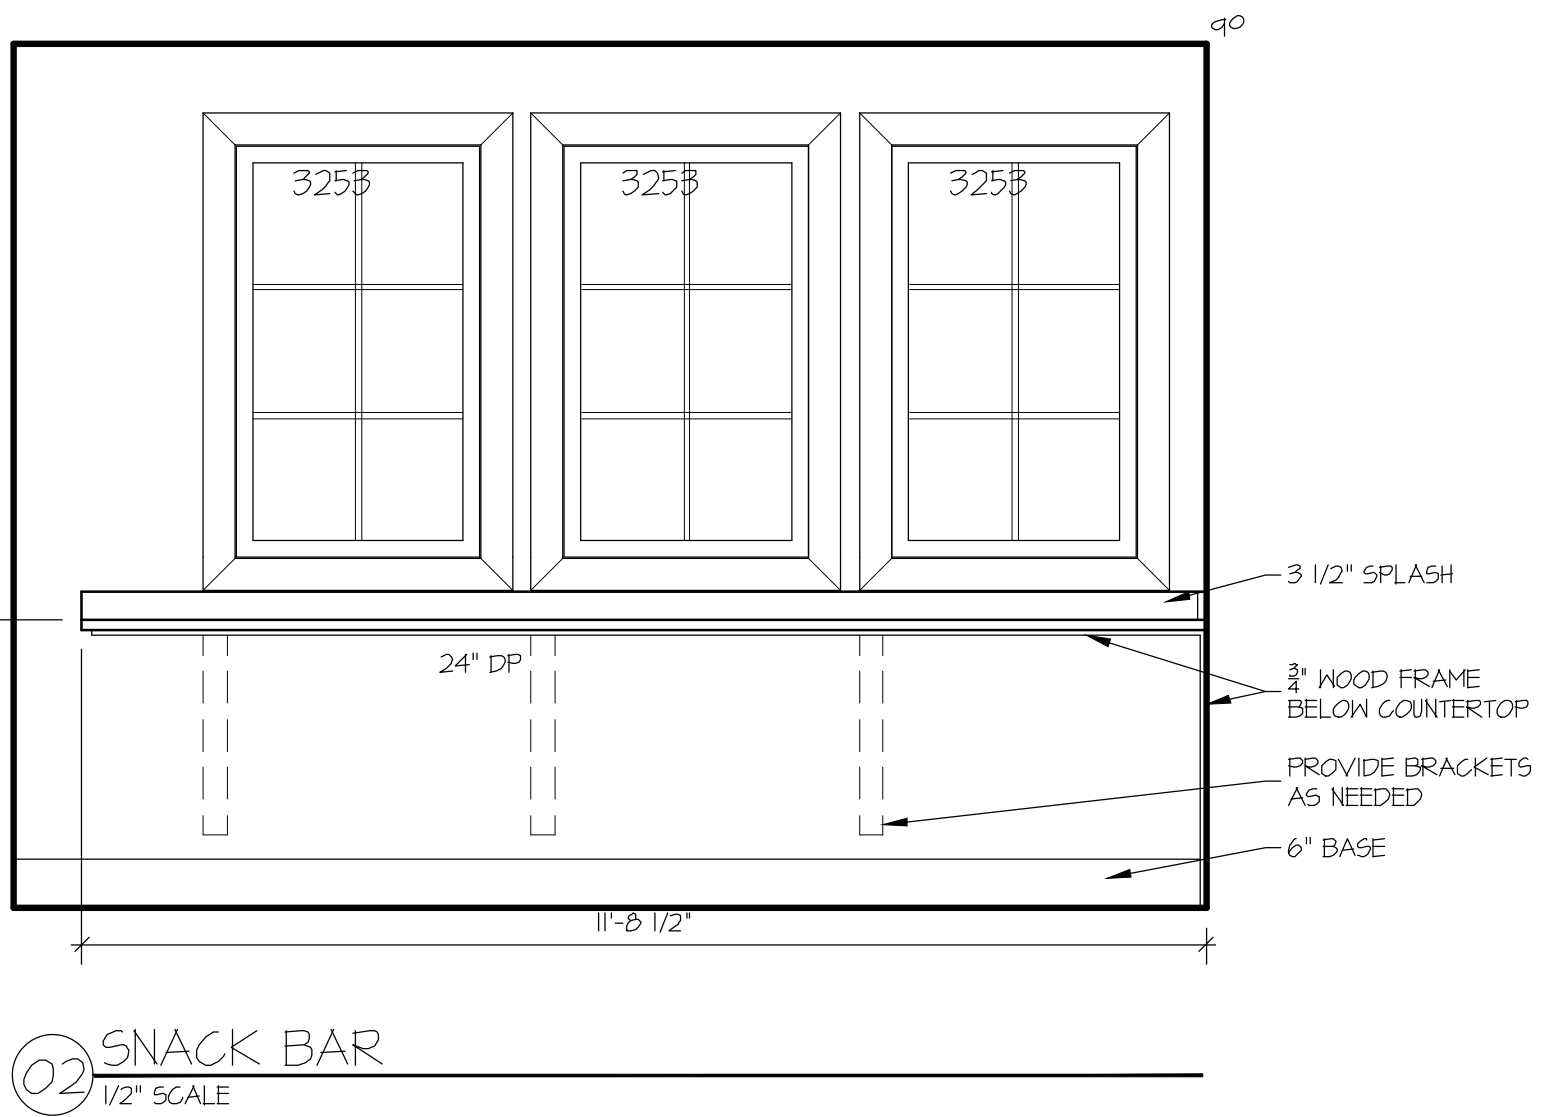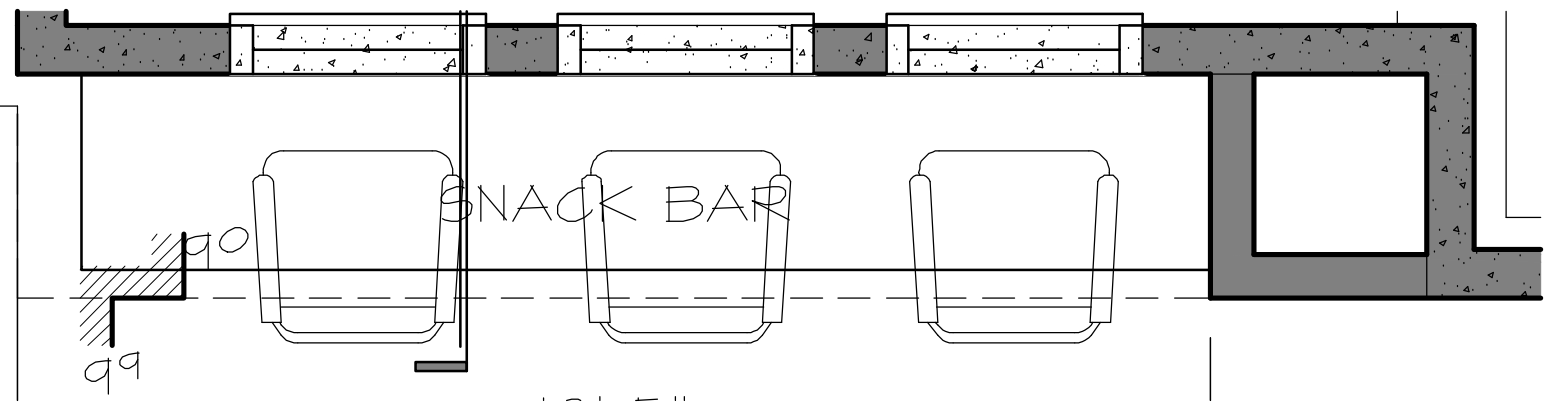

02 SNACK BAR
1/2" SCALE

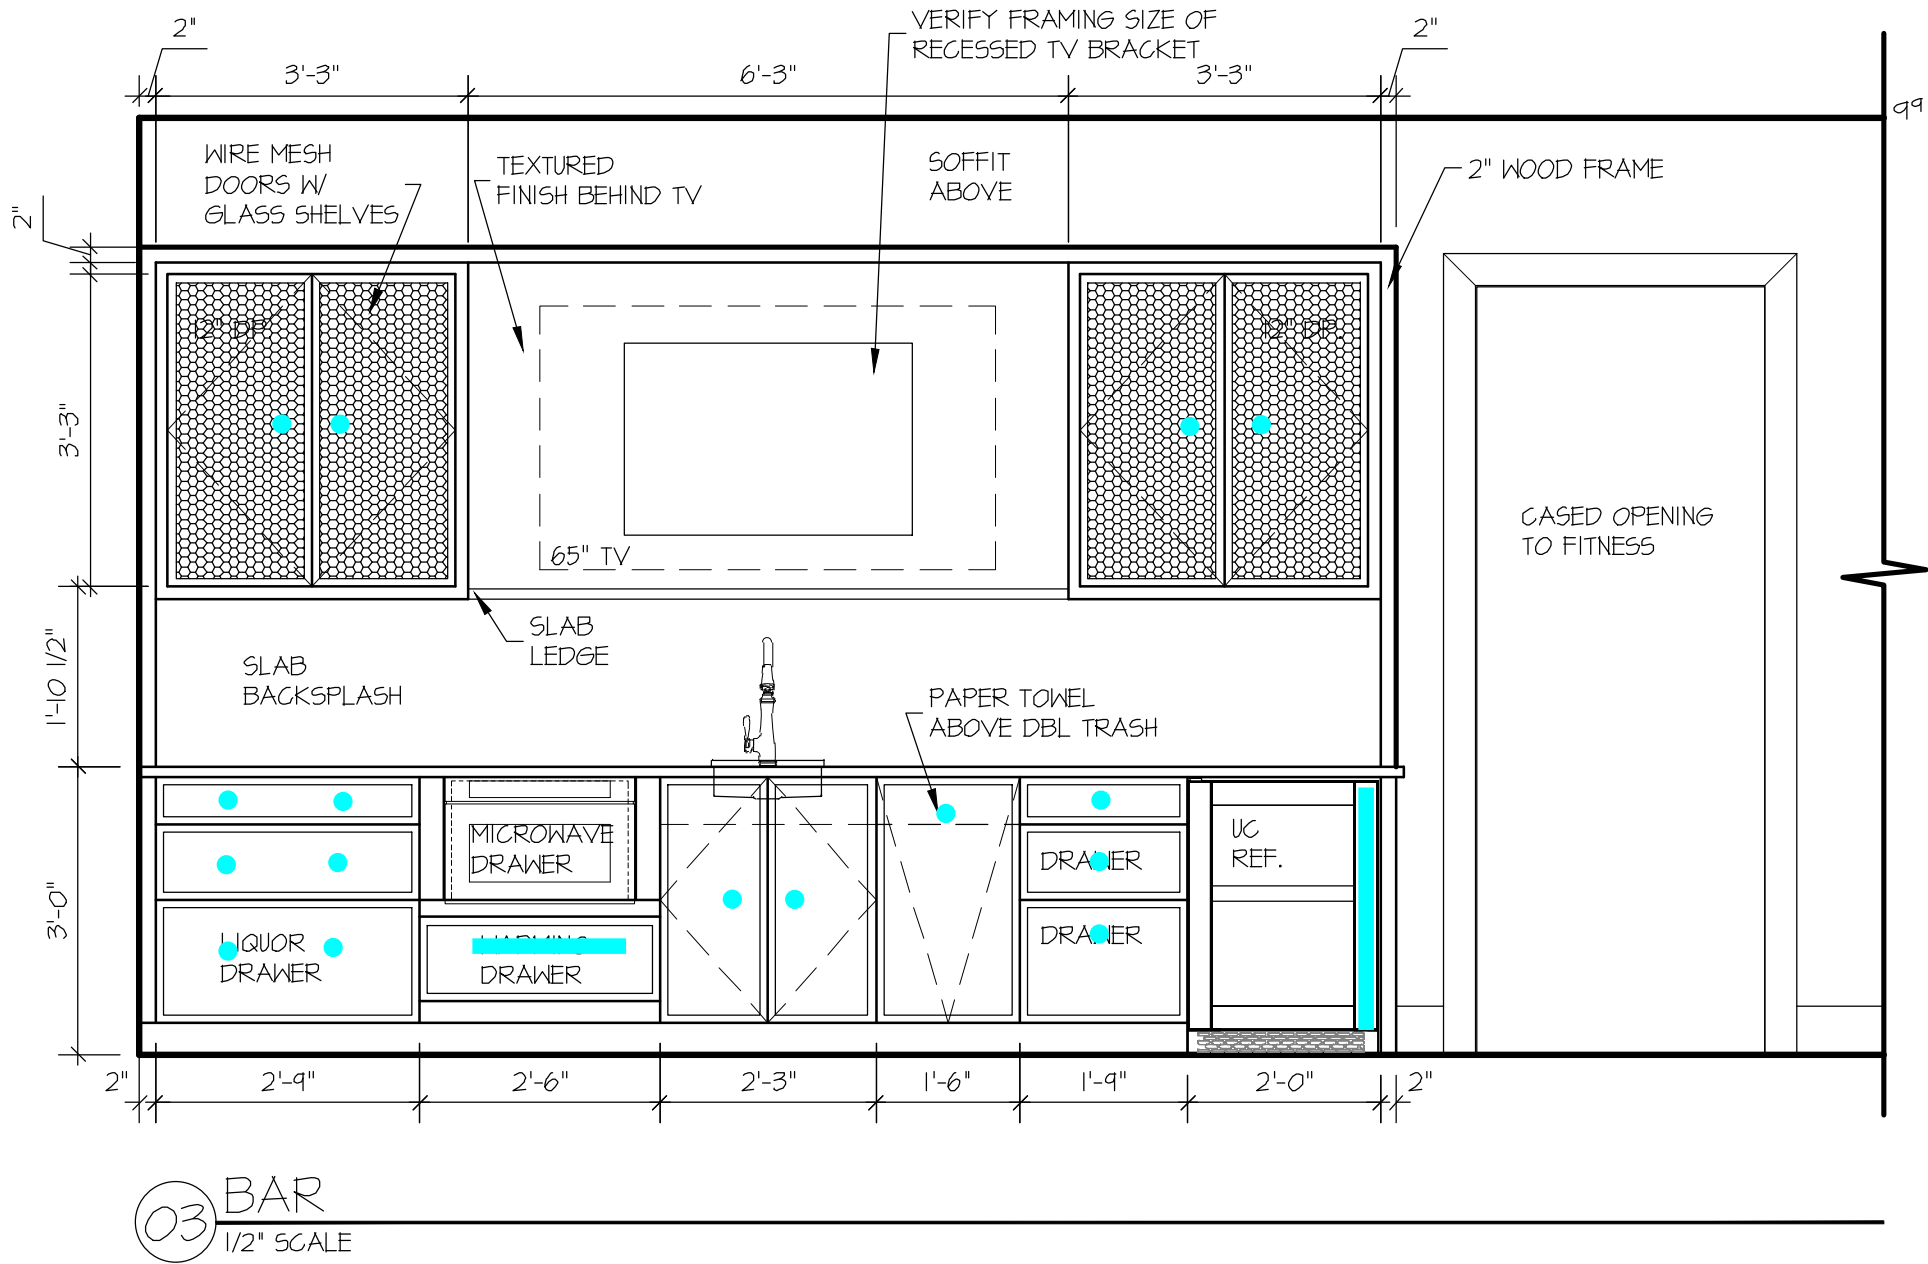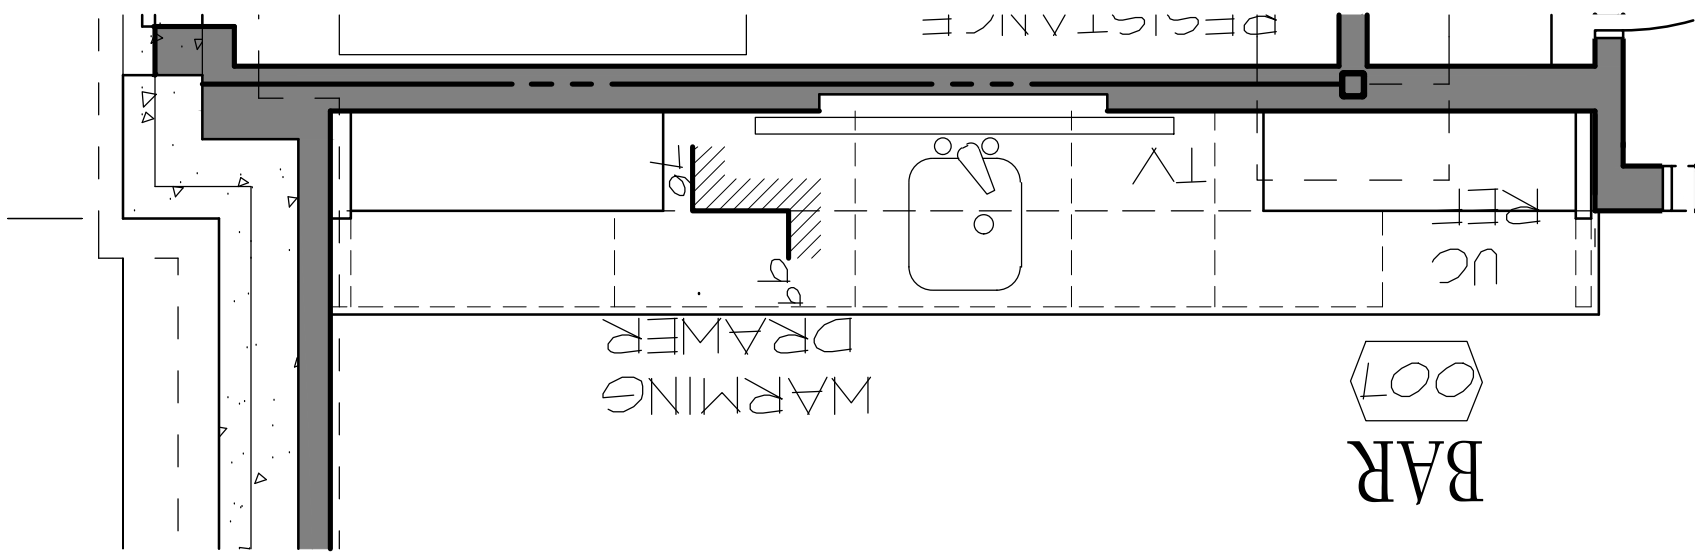

03 BAR
1/2" SCALE

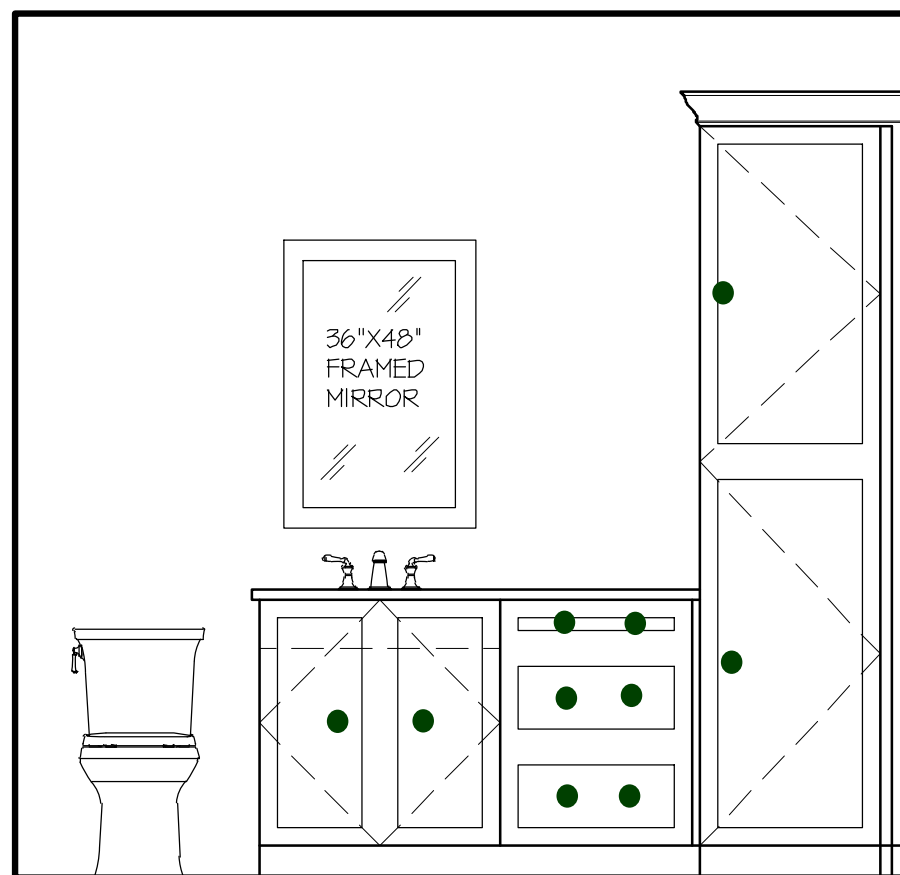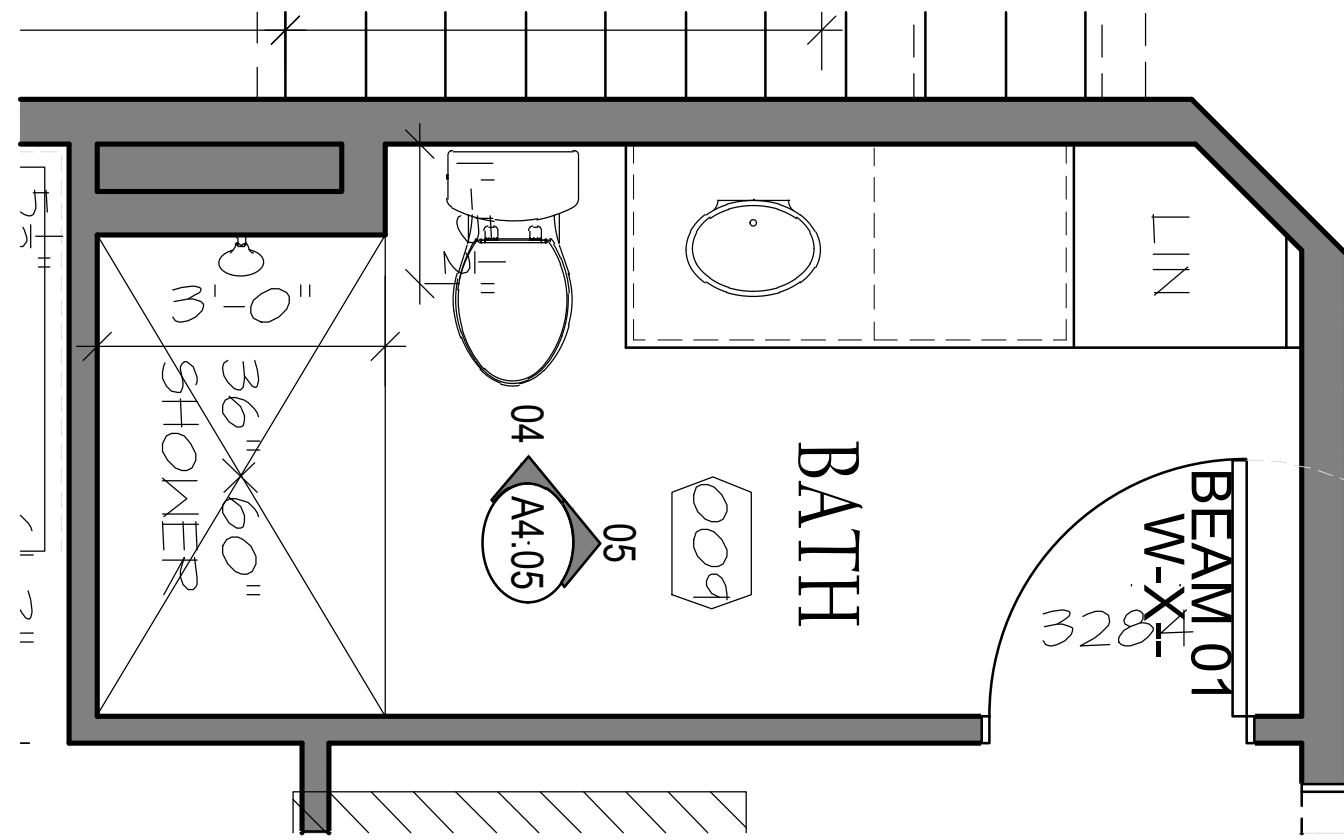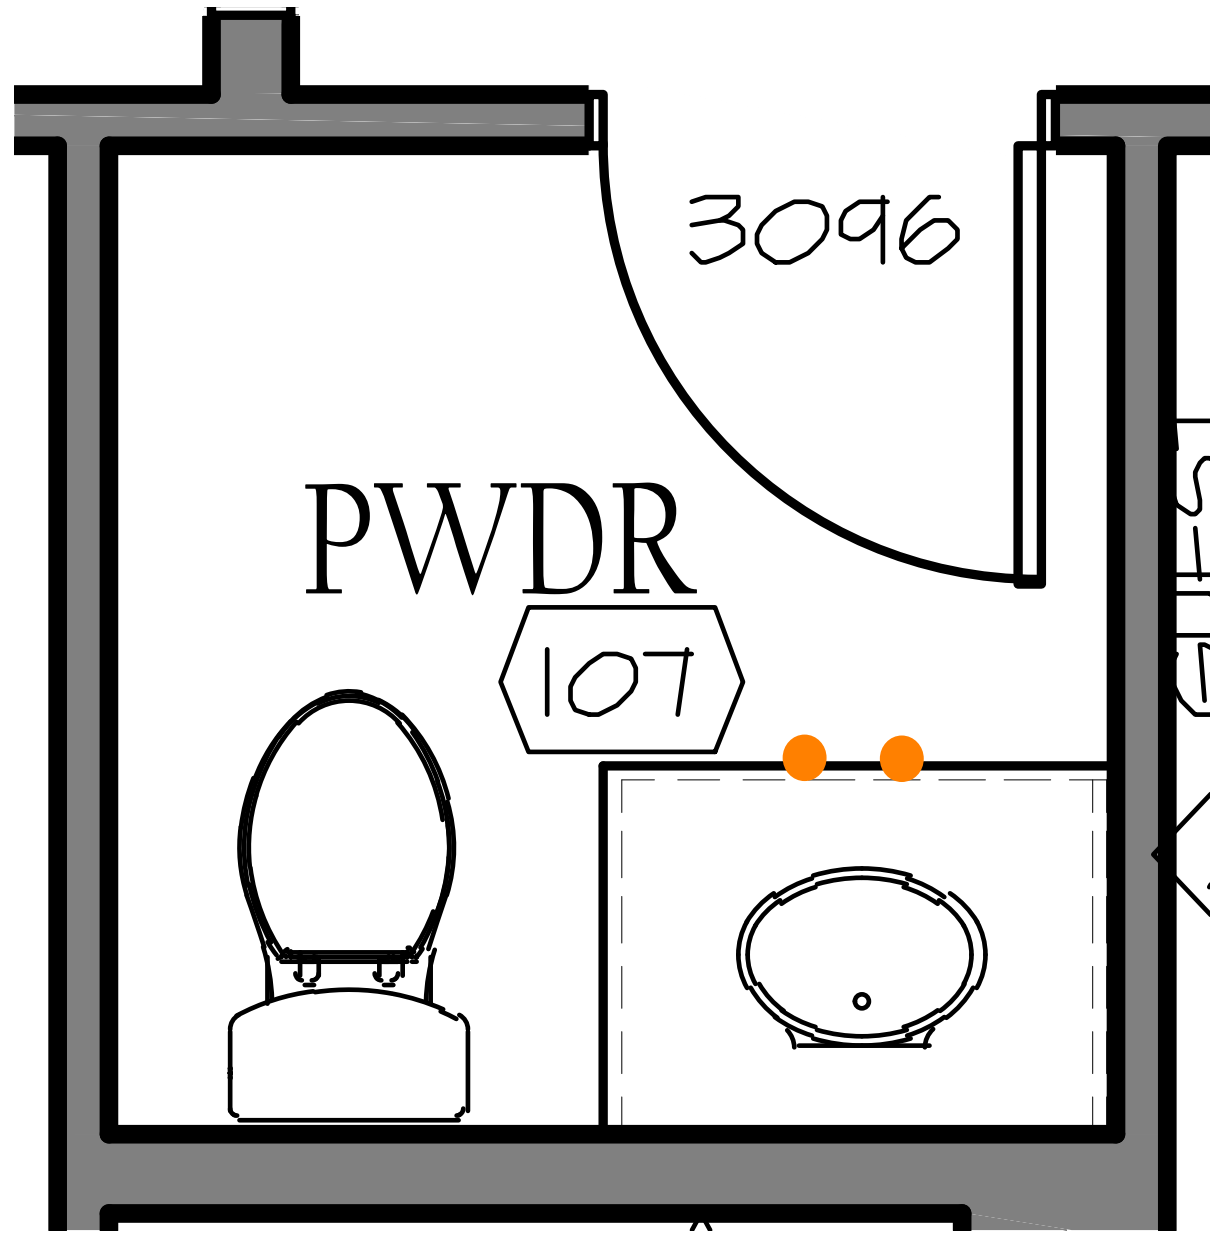

04 ROOM
1/2" SCALE

CROCKETT LOT22
RESIDENCE

1702 SOUTH 150 AVE. OMAHA, NEBRASKA 68144

MCNEIL
COMPANY
4666 South 132nd Street
Omaha, NE 68137
402-333-1462
mcneilcompany.com

PLAN DATE	01/17/2026
REV.	DATE
MEETING	03/18/26
HEARTWOOD	05/06/26
PRELIM BID	07/17/26

JOB NUMBER
15-2510
DESCRIPTION
INTERIOR
ELEVATIONS

PLAN SHEET

A4.05

© COPYRIGHT
MCNEIL COMPANY
THESE PLANS ARE SPECIFICALLY
DESIGNED FOR CONSTRUCTION BY
MCNEIL COMPANY AND ARE
INTENDED FOR NO OTHER PURPOSE.
DUPLICATION OF THESE PLANS IN
PART OR WHOLE WITHOUT WRITTEN
CONSENT FROM MCNEIL COMPANY
IS PROHIBITED.

HOME PAGE: A0.01
PLOT DATE: 1/17/2026
D:\MCNEIL COMPANY DROPBOX\KENT RASMUSSEN\McNEIL DESIGN\RESIDENTIAL\15-2510 CROCKETT HEARTWOOD LOT22\AI PLANS.DWG

- CAB HARDWARE - DRSG 4

Description	Quantity	Unit
DRSG 4 CAB PULL	10	Count
- CAB HARDWARE - BATH 2

Description	Quantity	Unit
Bath 2 CAB PULL	2	Count
- CAB HARDWARE - DRSG 3

Description	Quantity	Unit
DRSG 3 CAB PULL	12	Count
- CAB HARDWARE - BATH 3

Description	Quantity	Unit
Bath 3 CAB PULL	7	Count
- CAB HARDWARE - LAUNDRY 2

Description	Quantity	Unit
Laundry 2 CAB PULL	5	Count




CROCKETT LOT22
RESIDENCE
1702 SOUTH 150 AVE. OMAHA, NEBRASKA 68144

MCNEIL

COMPANY

4666 South 132nd Street
Omaha, NE 68137
402-333-1462
mcneilcompany.com

PLAN DATE 01/17/2026	
REV.	DATE
MEETING	03/18/26
HEARTHWOOD	05/06/26
PRELIM BID	01/17/26

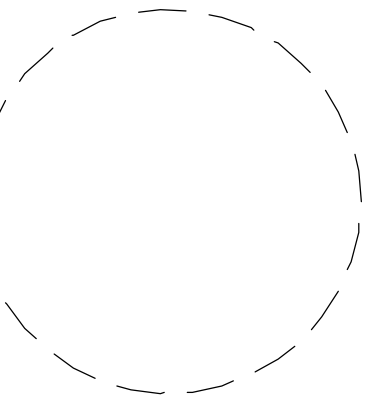

JOB NUMBER 15-2510
DESCRIPTION SECOND LEVEL FLOOR PLAN
PLAN SHEET A1.04

© COPYRIGHT
MCNEIL COMPANY
THESE PLANS ARE SPECIFICALLY
DESIGNED FOR CONSTRUCTION BY
MCNEIL COMPANY AND ARE
INTENDED FOR NO OTHER PURPOSE.
DUPLICATION OF THESE PLANS IN
PART OR WHOLE WITHOUT WRITTEN
CONSENT FROM MCNEIL COMPANY
IS PROHIBITED.