


231-232
Prop Line Extended
to Curb Line

224-230
Actual Corners

216-223
2'-6" @ Garage
Elev = 1147.13

* Set BM
FF = 1148.00

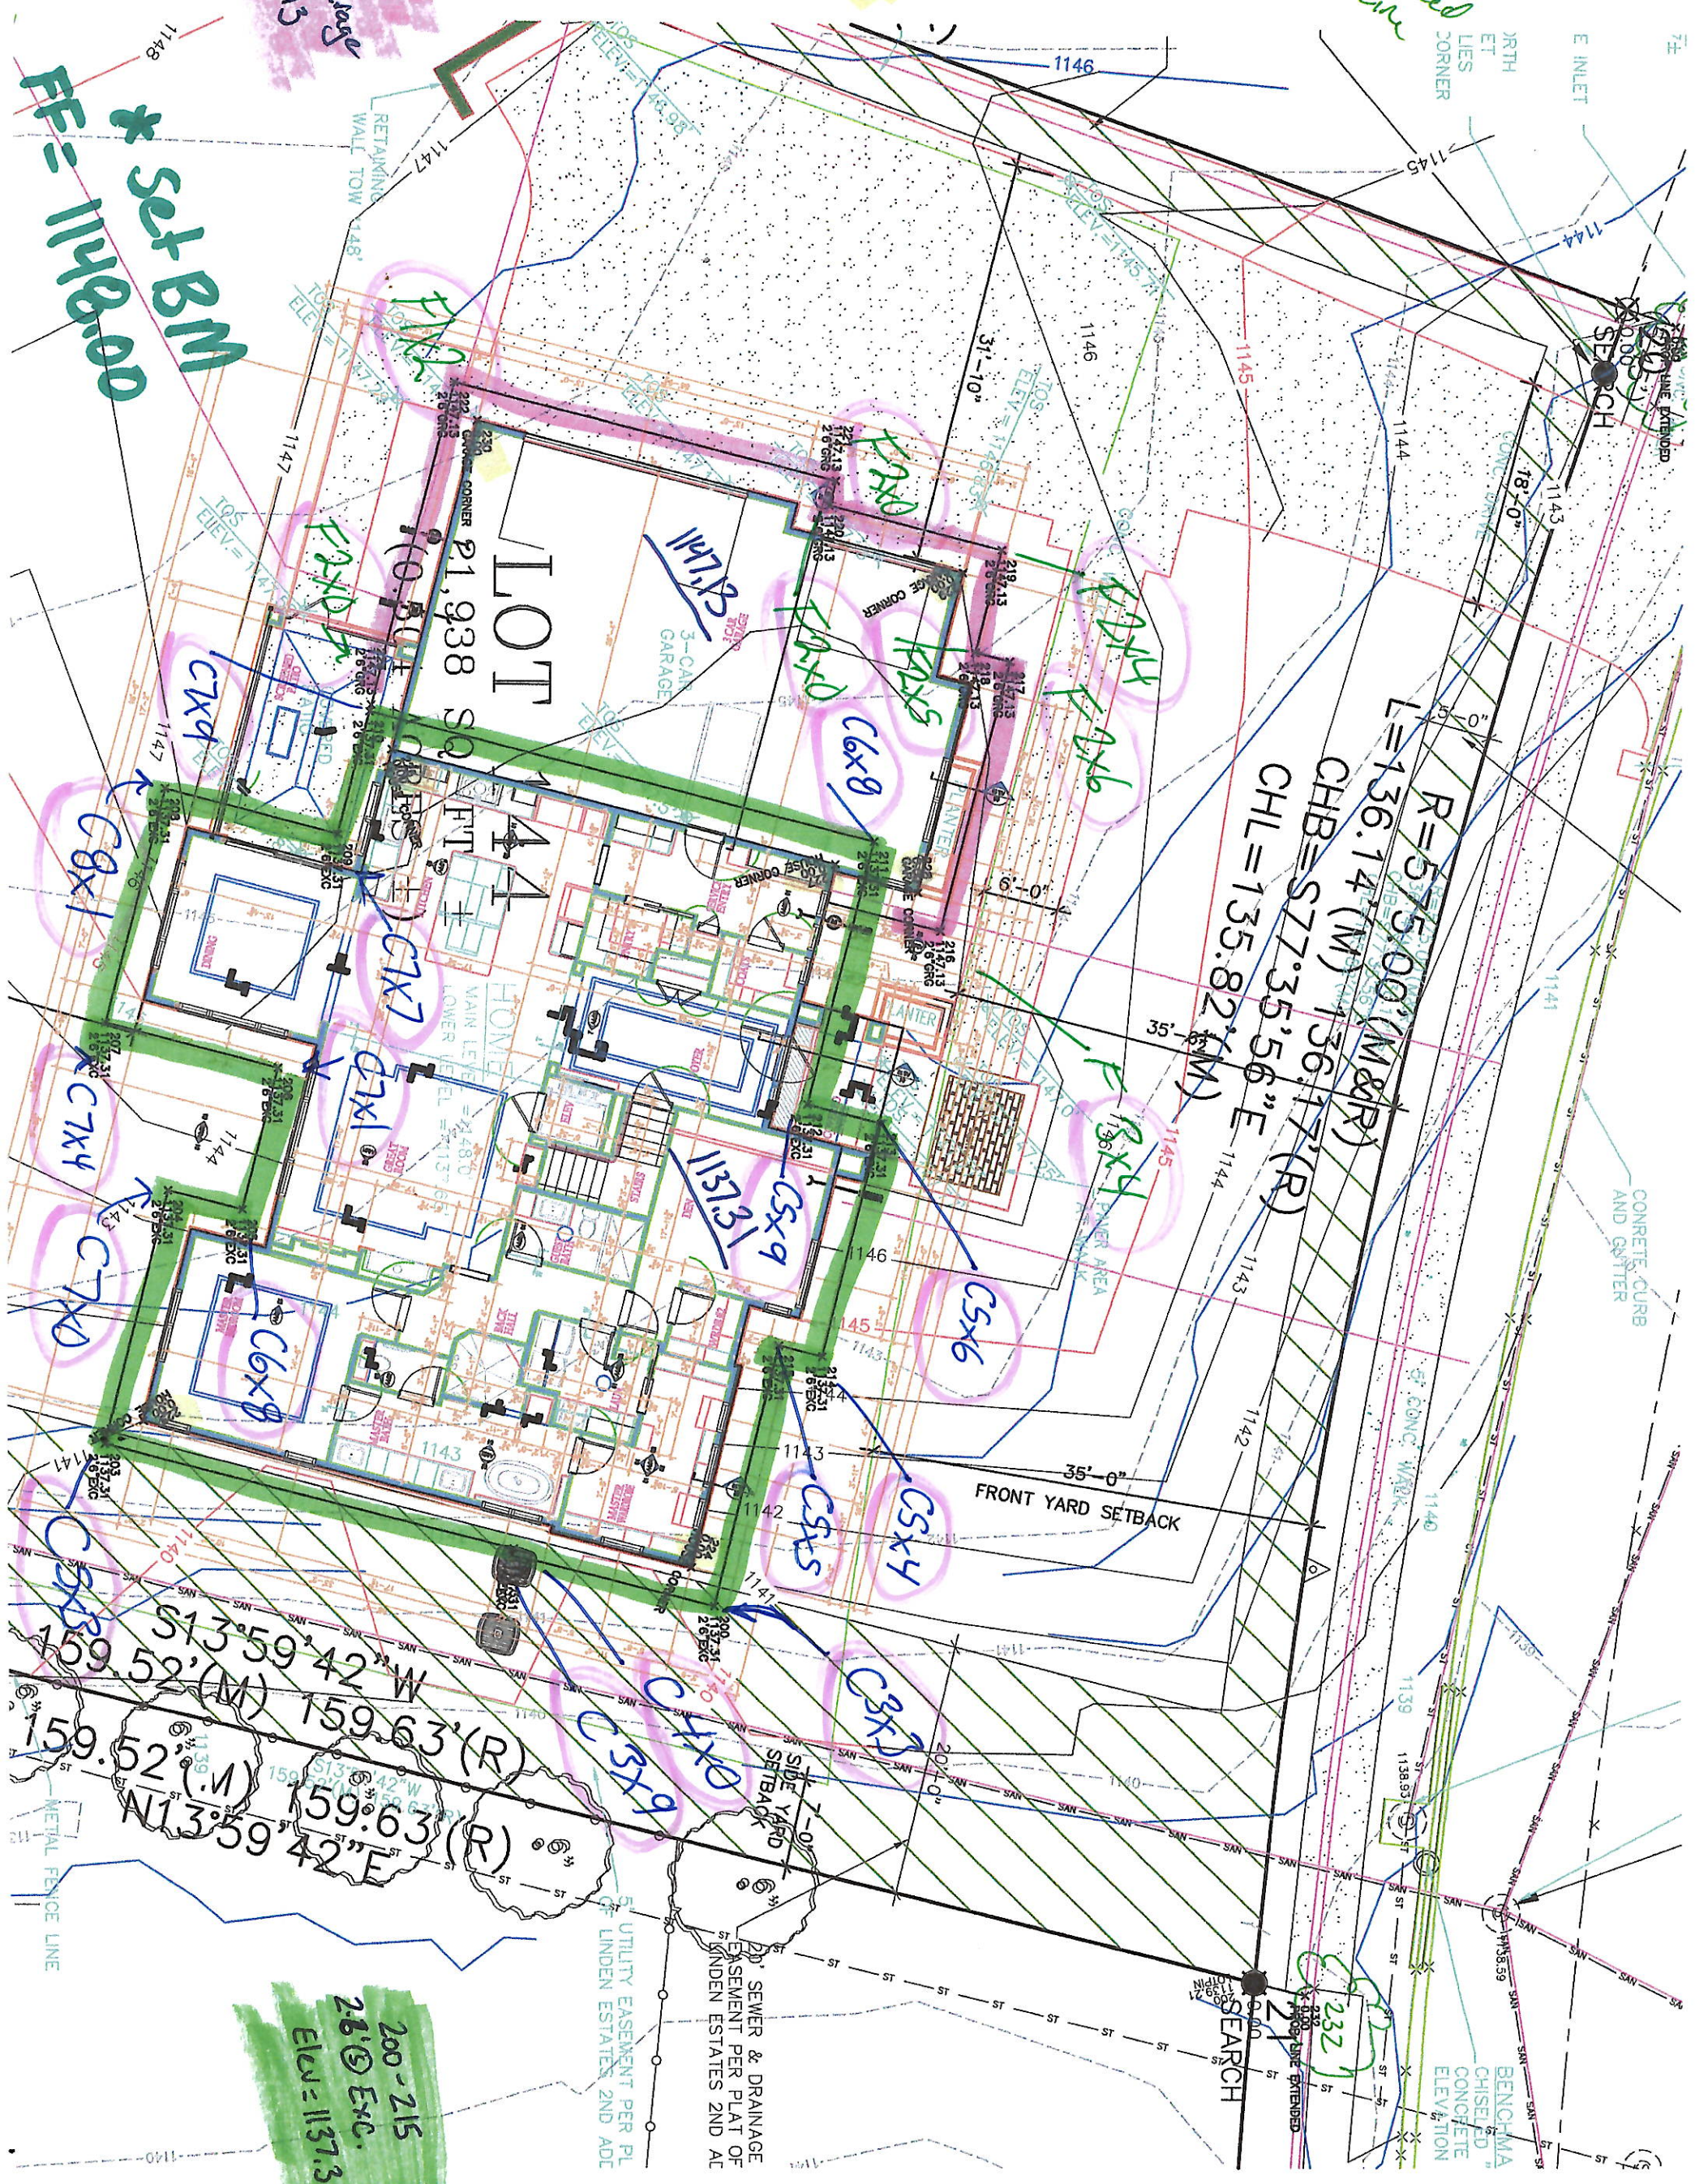

200-215
26' @ Exc.
Elev = 1137.31