


- (V1) EXTERIOR MATERIAL
TYPE-THIN STONE
COLOR-TBD
- (V2) EXTERIOR MATERIAL
TYPE-THIN STONE CAP
COLOR-TBD
- (V3) EXTERIOR MATERIAL
TYPE-CARVED STONE CAP
COLOR-TBD
- (V4) EXTERIOR MATERIAL
TYPE-EIFS
COLOR-TBD
- (V5) EXTERIOR MATERIAL
TYPE-10"X1" EIFS BAND
COLOR-TBD
- (V6) EXTERIOR MATERIAL
SIMILAR TO V5 BUT A
VARIED HEIGHT
- (S1) EXTERIOR MATERIAL
TYPE-SIDING
6" LAP SIDING
- (S2) EXTERIOR MATERIAL
TYPE-TRIM
2.5" TRIM TO MATCH SIDING
- (S3) EXTERIOR MATERIAL
TYPE-TRIM
3" PVC SILL
- (R1) EXTERIOR MATERIAL
TYPE-DAVINCI PROVINCE SLATE
COLOR-TBD
- (R2) EXTERIOR MATERIAL
TYPE-METAL ROOFING
COLOR-TBD

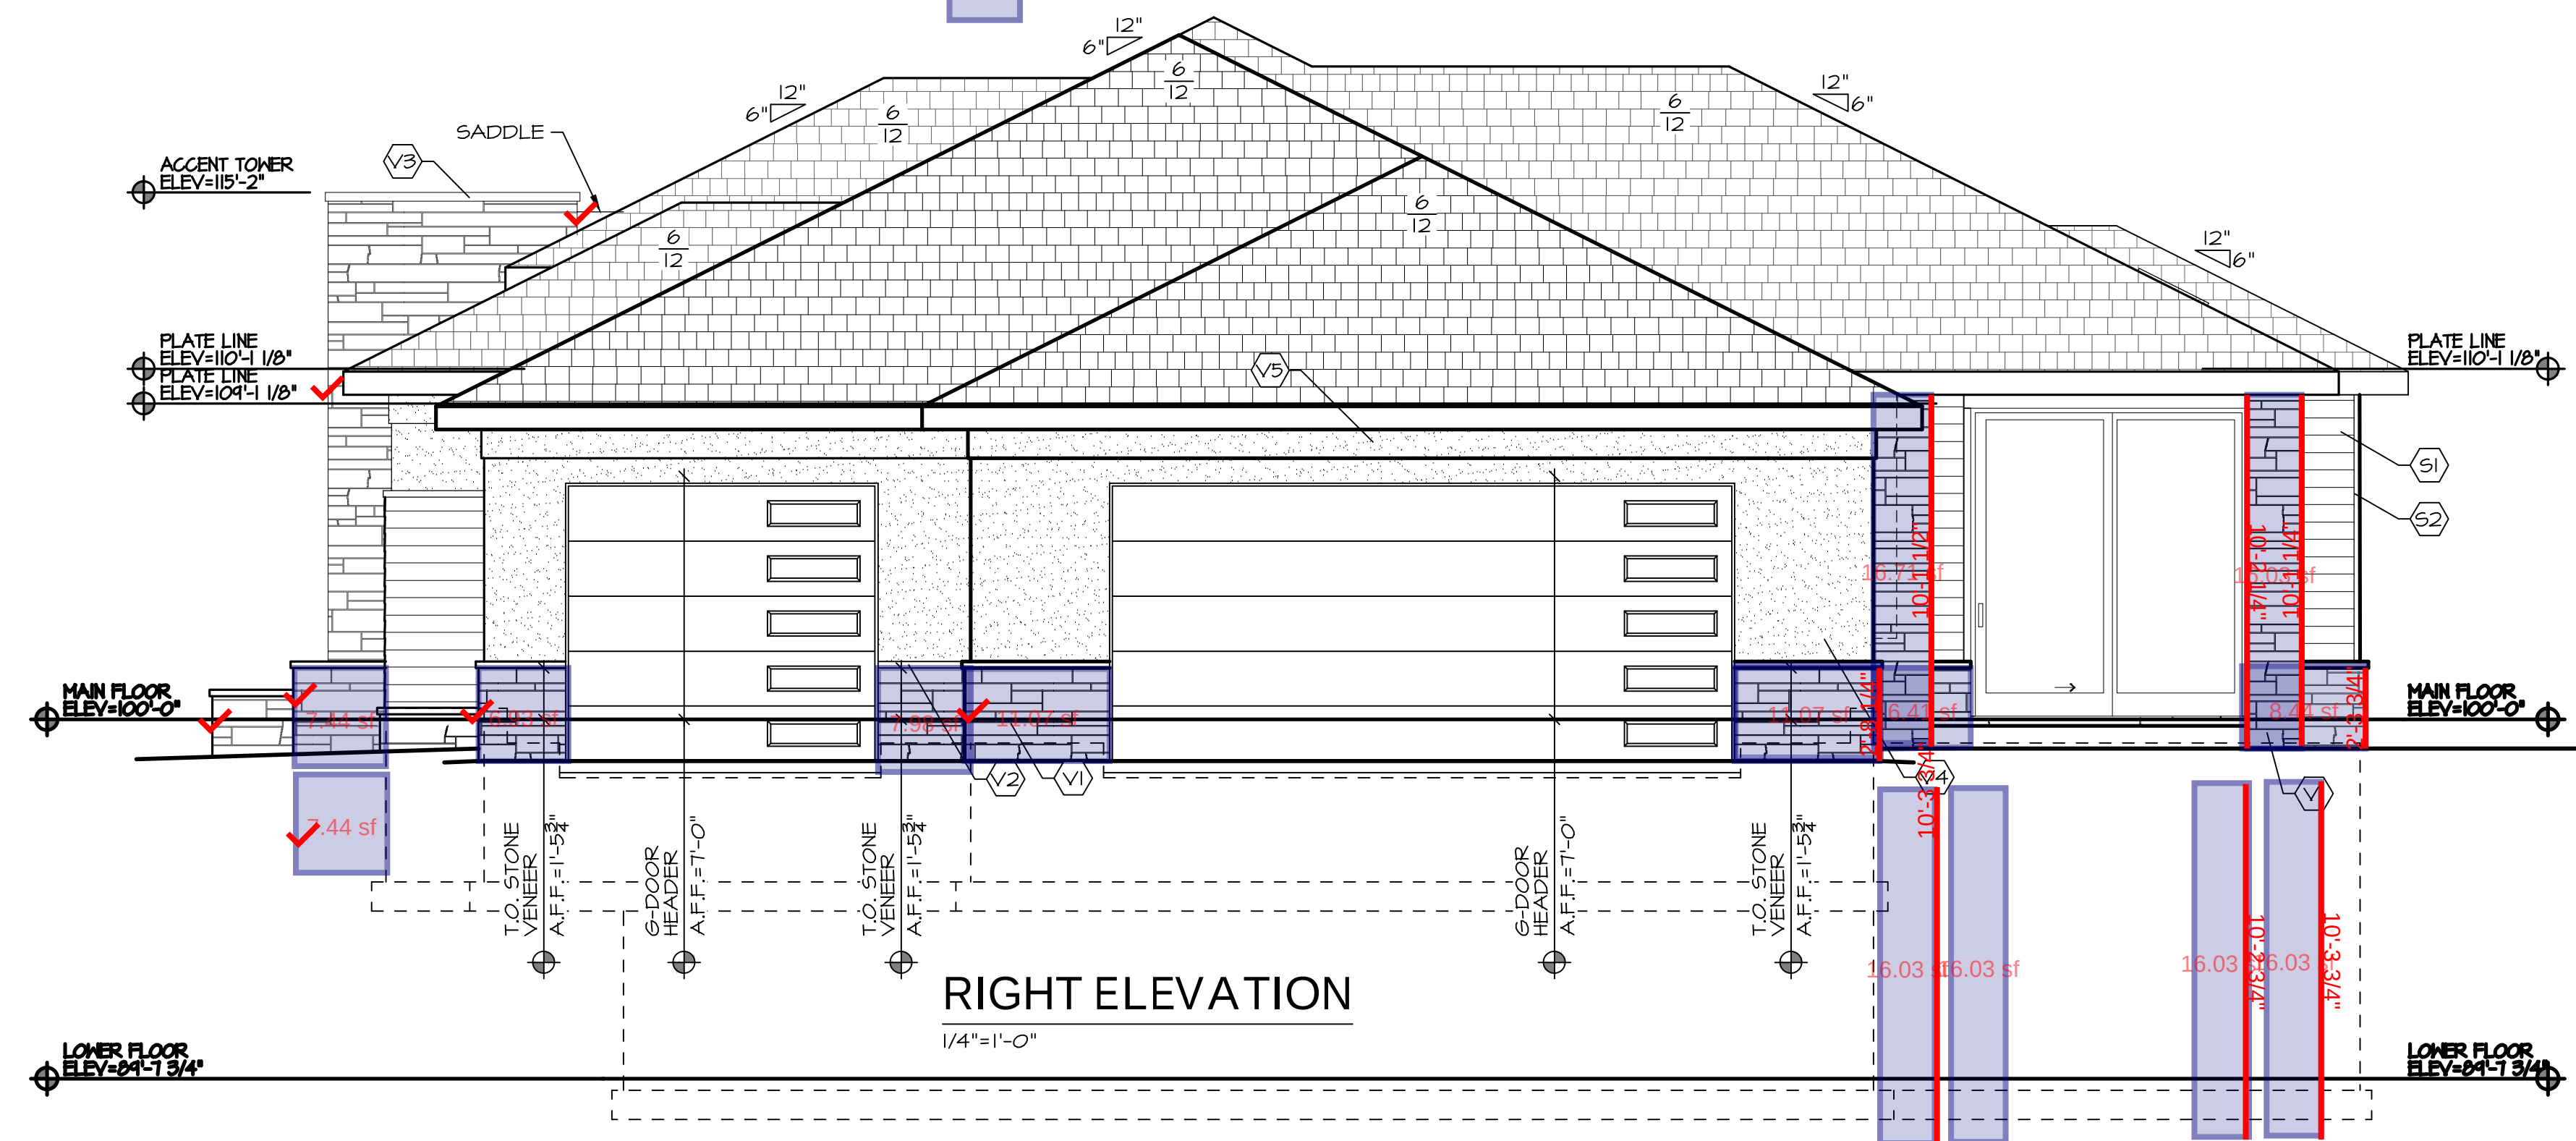

Description

Quantity Unit



LOT 44
SCHACHNE RESIDENCE
13651 CUMING ST OMAHA NE 68154



PLAN DATE	
12/24/2024	
EV.	DATE
PERMIT	03/13/25
EV 01	03/28/25
EV 02	04/10/25
EV 03	04/14/25
EV 04	04/22/25
EV 05	06/13/25

JOB NUMBER

5-2457

DESCRIPTION

FRONT AND RIGHT
EXTERIOR

INTERIOR ELEVATIONS

PLAN SHEET

A2 01 |

12.01

© COPYRIGHT
ONEIL COMPANY



PLANS ARE SPECIFICALLY
DESIGNED FOR CONSTRUCTION BY
A LICENSED MECHANICAL CONTRACTOR

THE COMPANY AND ARE
FOR NO OTHER PURPOSE.
OF THESE PLANS IN

OR WHOLE WITHOUT WRITTEN
ENT FROM MCNEIL COMPANY
HIBITED

CHARTERED.

- (V1) EXTERIOR MATERIAL
TYPE-THIN STONE
COLOR-TBD
- (V2) EXTERIOR MATERIAL
TYPE-THIN STONE CAP
COLOR-TBD
- (V3) EXTERIOR MATERIAL
TYPE-CARVED STONE CAP
COLOR-TBD
- (V4) EXTERIOR MATERIAL
TYPE-EIFS
COLOR-TBD
- (V5) EXTERIOR MATERIAL
TYPE-10"X1" EIFS BAND
COLOR-TBD
- (V6) EXTERIOR MATERIAL
SIMILAR TO V5 BUT A
VARIED HEIGHT
- (S1) EXTERIOR MATERIAL
TYPE-SIDING
6" LAP SIDING
- (S2) EXTERIOR MATERIAL
TYPE-TRIM
2.5" TRIM TO MATCH SIDING
- (S3) EXTERIOR MATERIAL
TYPE-TRIM
3" PVC SILL
- (R1) EXTERIOR MATERIAL
TYPE-DAVINGI PROVINCE SLATE
COLOR-TBD
- (R2) EXTERIOR MATERIAL
TYPE-METAL ROOFING
COLOR-TBD

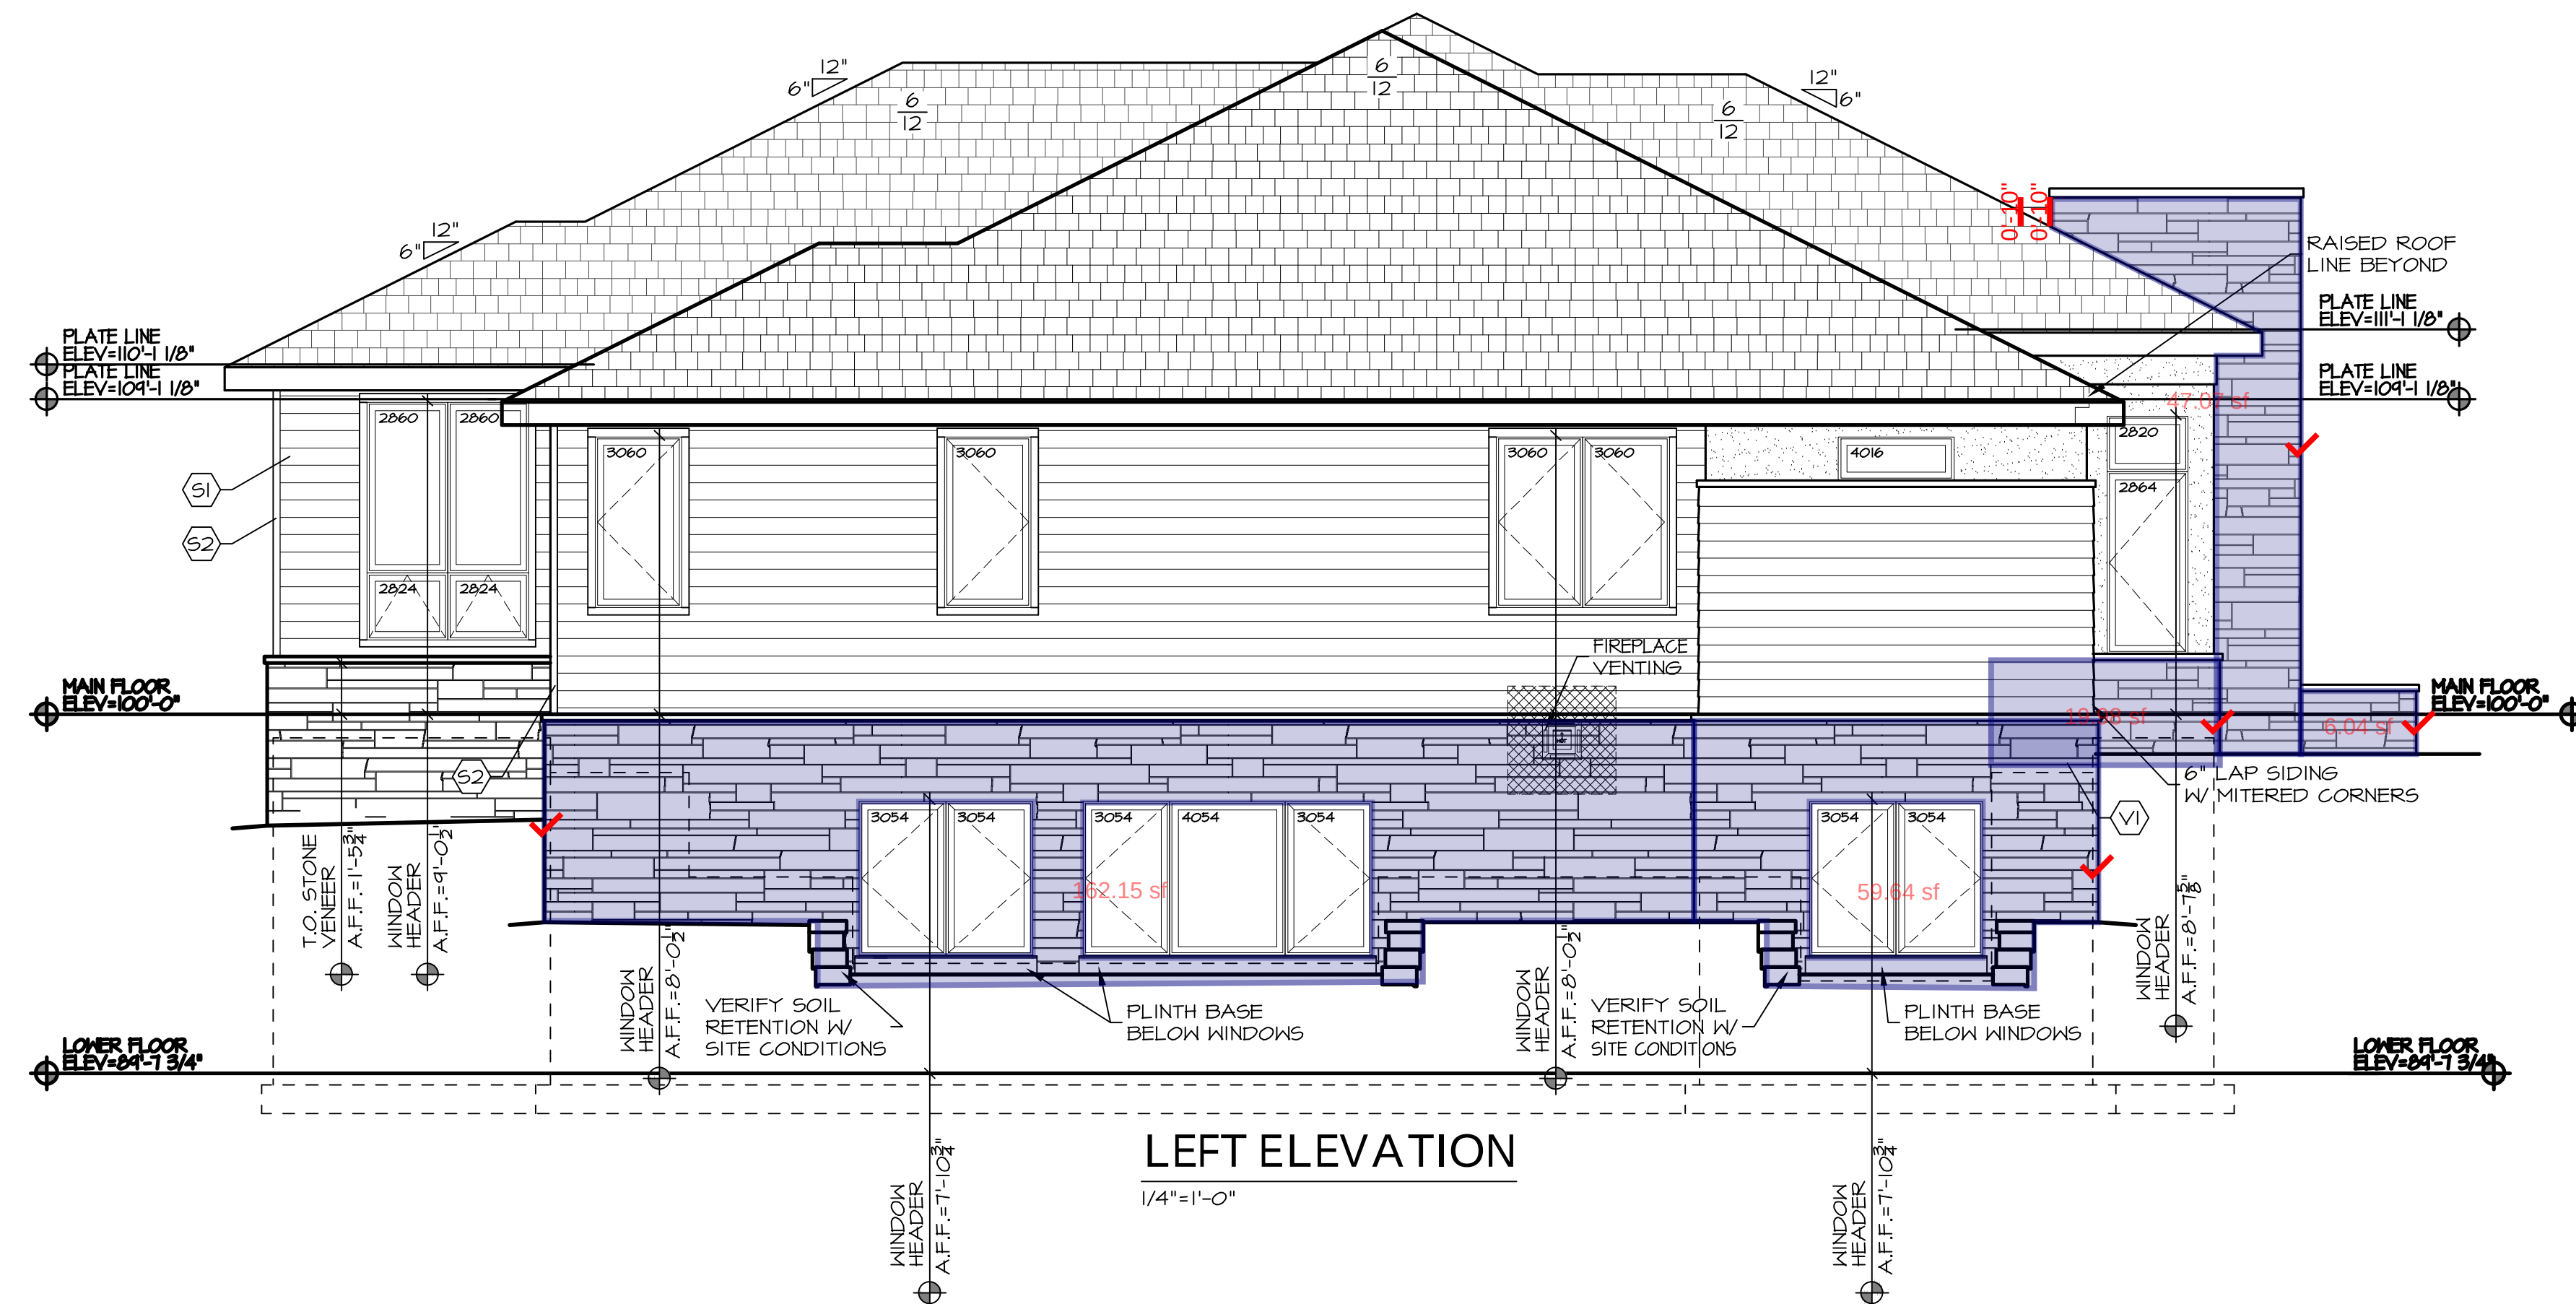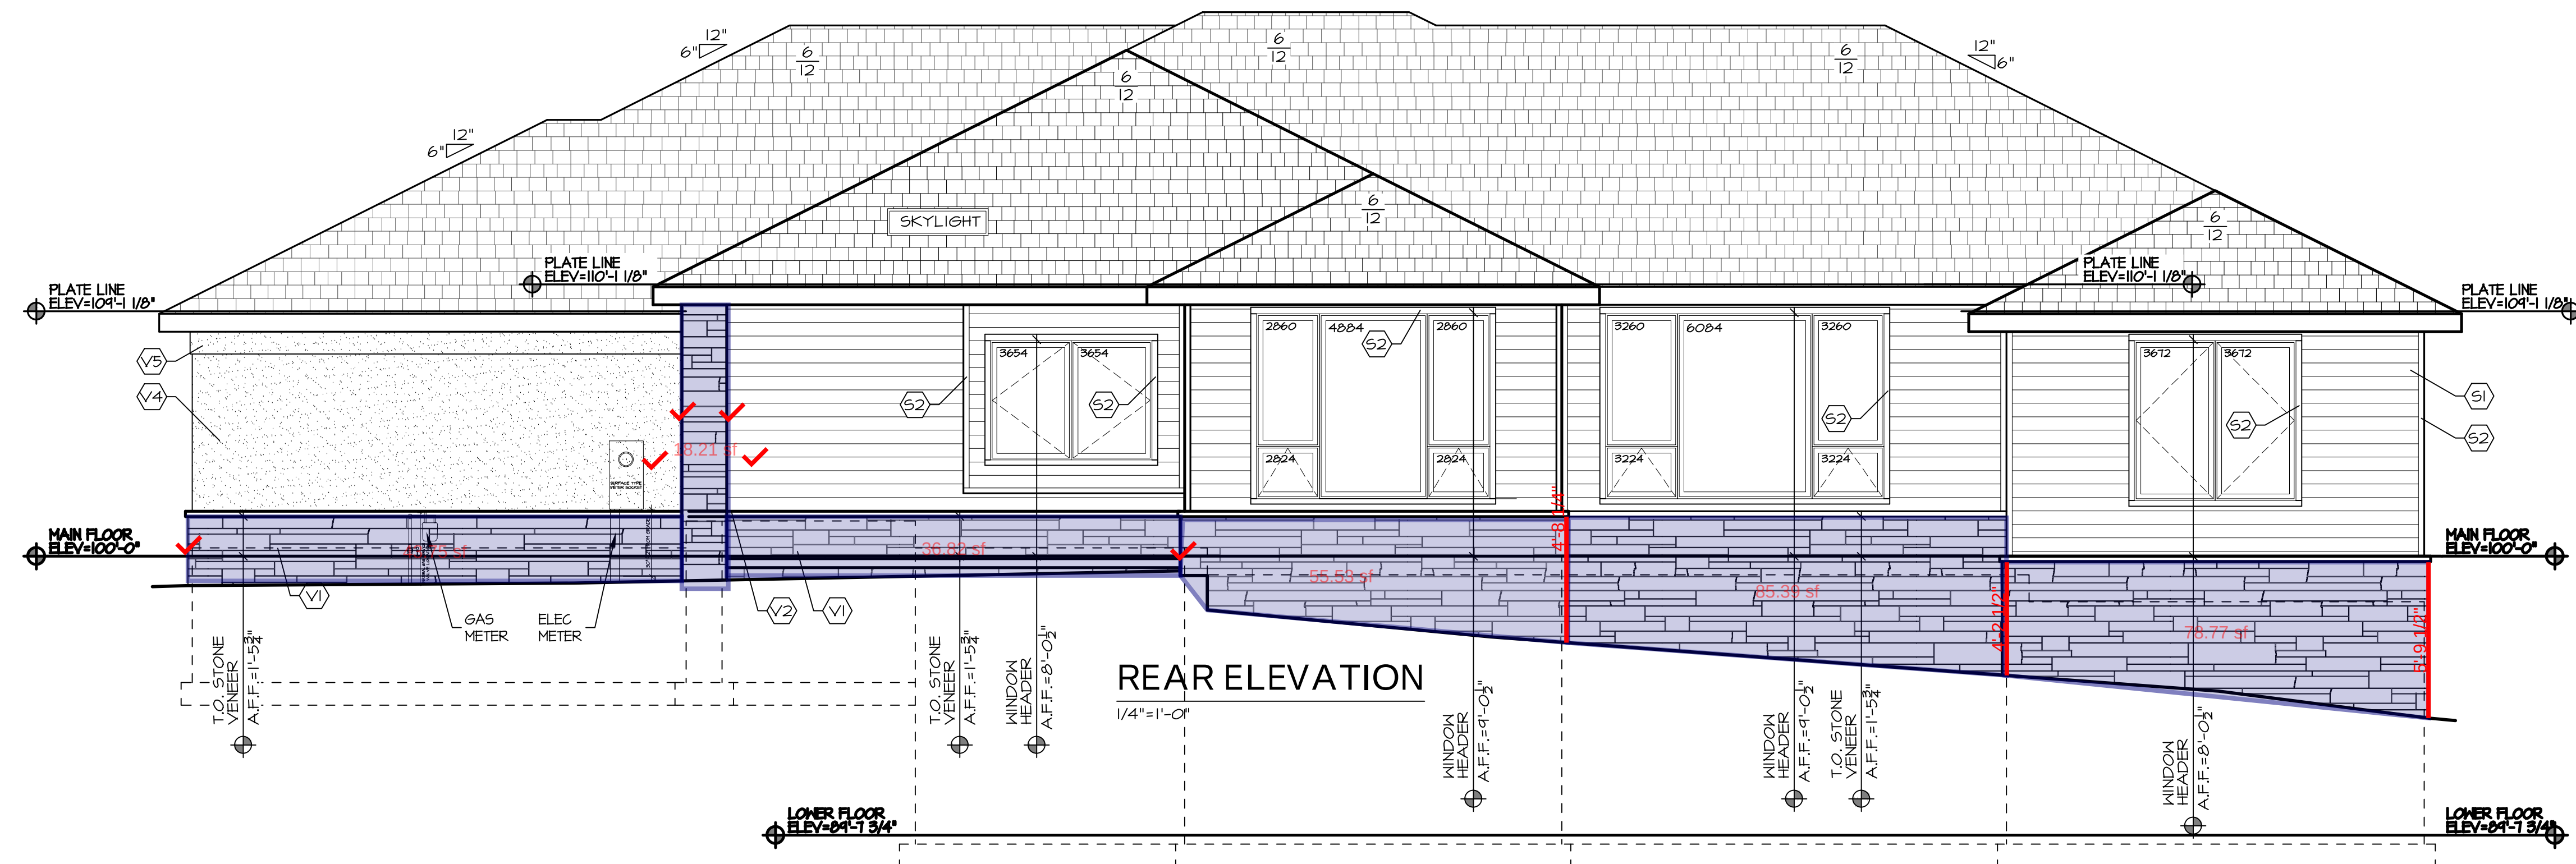

LOT 144
SCHACHNE RESIDENCE
13651 CUMING ST OMAHA NE 68154

13651 CUMING ST OMAHA NE 68154



PLAN DATE 12/24/2024	
REV.	DATE
PERMIT	03/13/25
REV 01	03/28/25
REV 02	04/10/25
REV 03	04/14/25
REV 04	04/22/25
REV 05	06/13/25

JOB NUMBER

15-2457

DESCRIPTION

REAR AND LEFT
EXTERIOR

ELEVATIONS

PLAN SHEET

A2 02 |

712.02

© COPYRIGHT
MCNEIL COMPANY

SE PLANS ARE SPECIFICALLY
IGNED FOR CONSTRUCTION BY
THE CONTRACTOR.

THESE PLANS IN





RET OR WHOLE WITHOUT WRITTEN
SENT FROM MCNEIL COMPANY
PROHIBITED

PLOT DATE: 6/13/2025
D:\MCNEIL COMPANY DROPBOX\ADAM B\MCNEIL DESIGN\RESIDENTIAL\15-2457 SCHACHNE LOT 144\A2 EXTERIOR.DWG

HOME PAGE: A0.01

EXTERIOR MATERIALS

- V1 EXTERIOR MATERIAL
TYPE-THIN STONE
COLOR-TBD
- V2 EXTERIOR MATERIAL
TYPE-THIN STONE CAP
COLOR-TBD
- V3 EXTERIOR MATERIAL
TYPE-CARVED STONE CAP
COLOR-TBD
- V4 EXTERIOR MATERIAL
TYPE-EIFS
COLOR-TBD
- V5 EXTERIOR MATERIAL
TYPE-10"X1" EIFS BAND
COLOR-TBD
- V5* EXTERIOR MATERIAL
SIMILAR TO V5 BUT A
VARIED HEIGHT
- S1 EXTERIOR MATERIAL
TYPE-SIDING
6" LAP SIDING
- S2 EXTERIOR MATERIAL
TYPE-TRIM
2.5" TRIM TO MATCH SIDING
- S3 EXTERIOR MATERIAL
TYPE-TRIM
3" PVC SILL
- R1 EXTERIOR MATERIAL
TYPE-DAVINGI PROVINCE SLATE
COLOR-TBD
- R2 EXTERIOR MATERIAL
TYPE-METAL ROOFING
COLOR-TBD

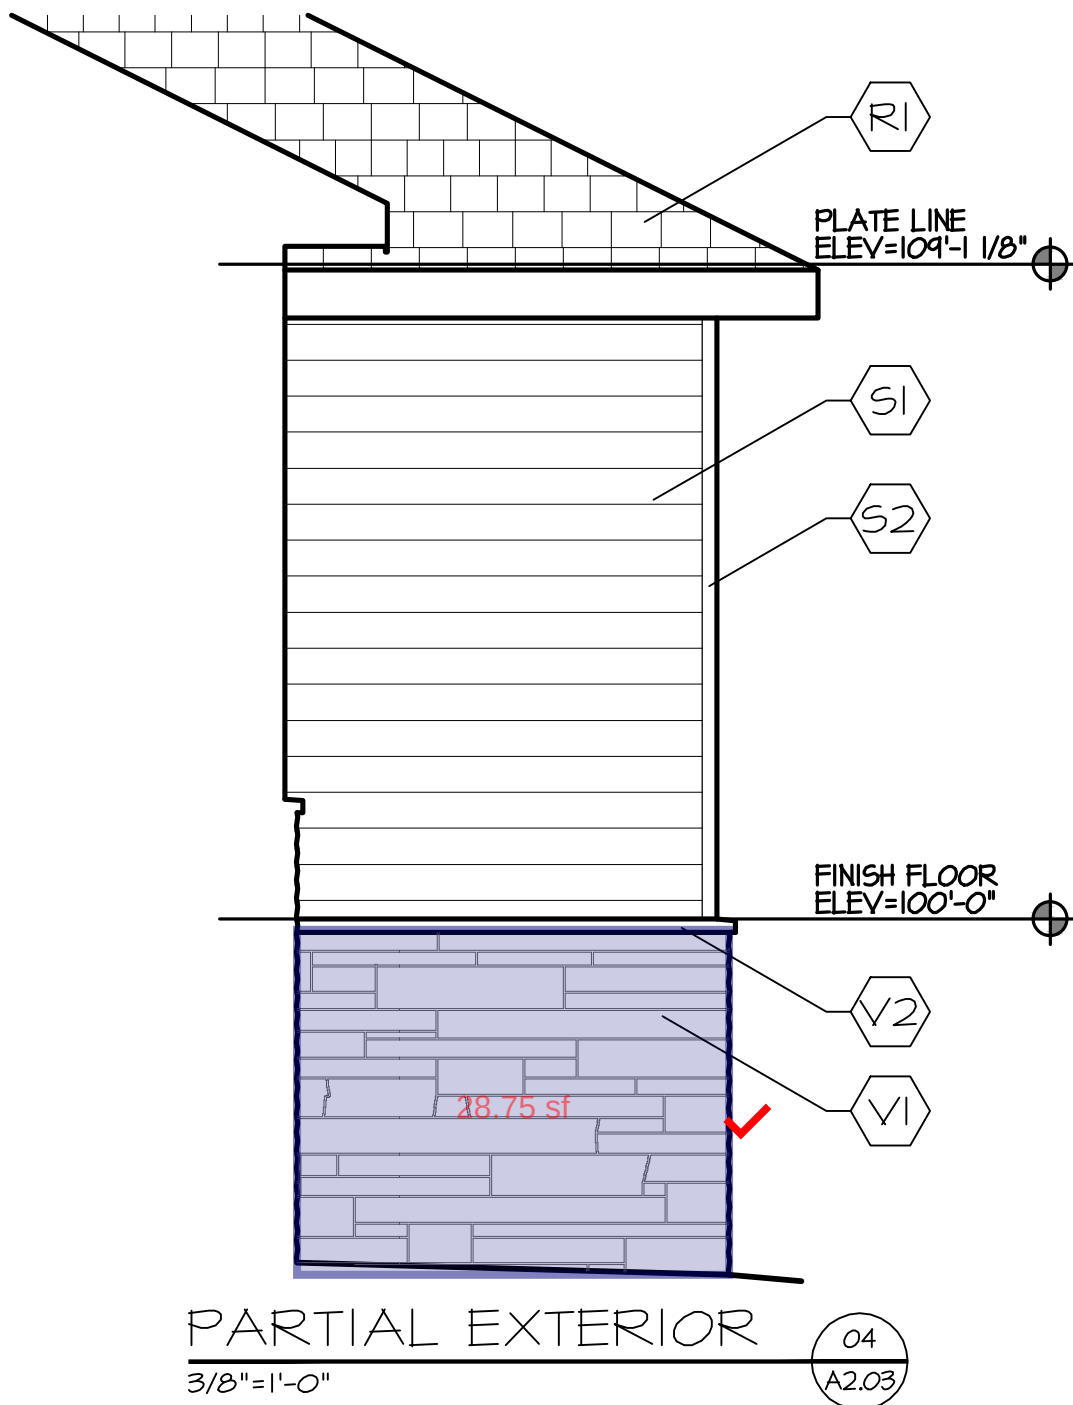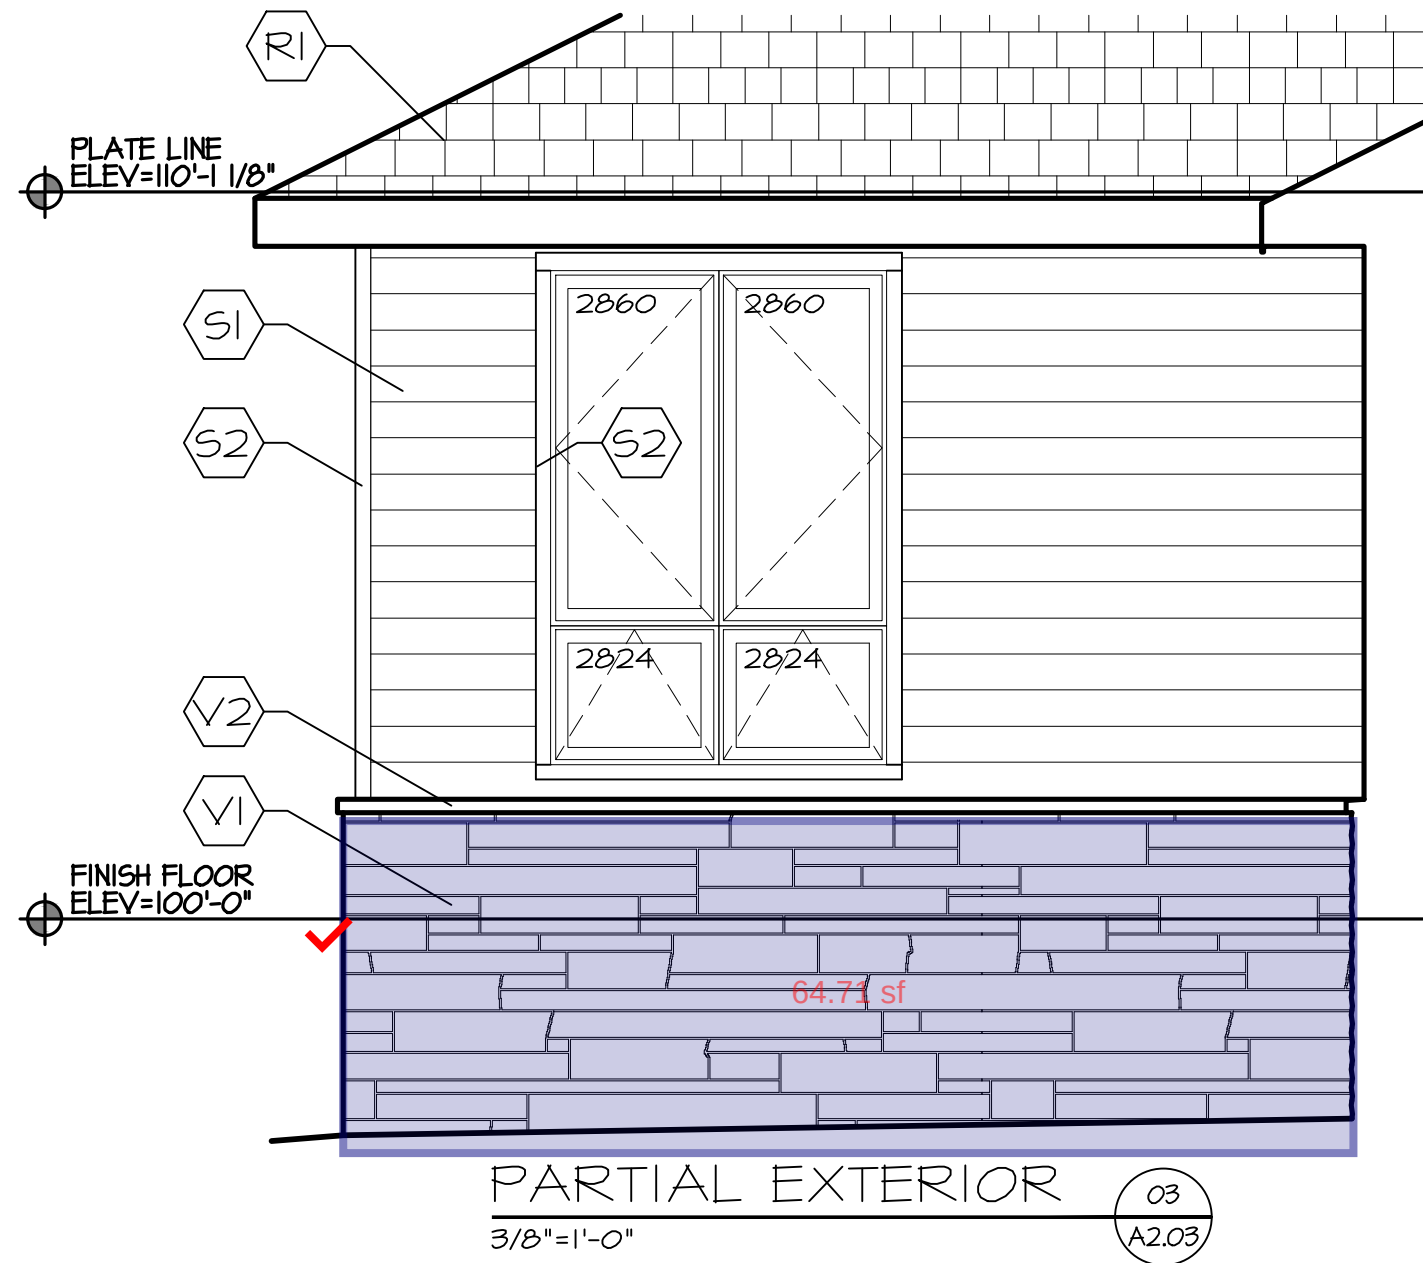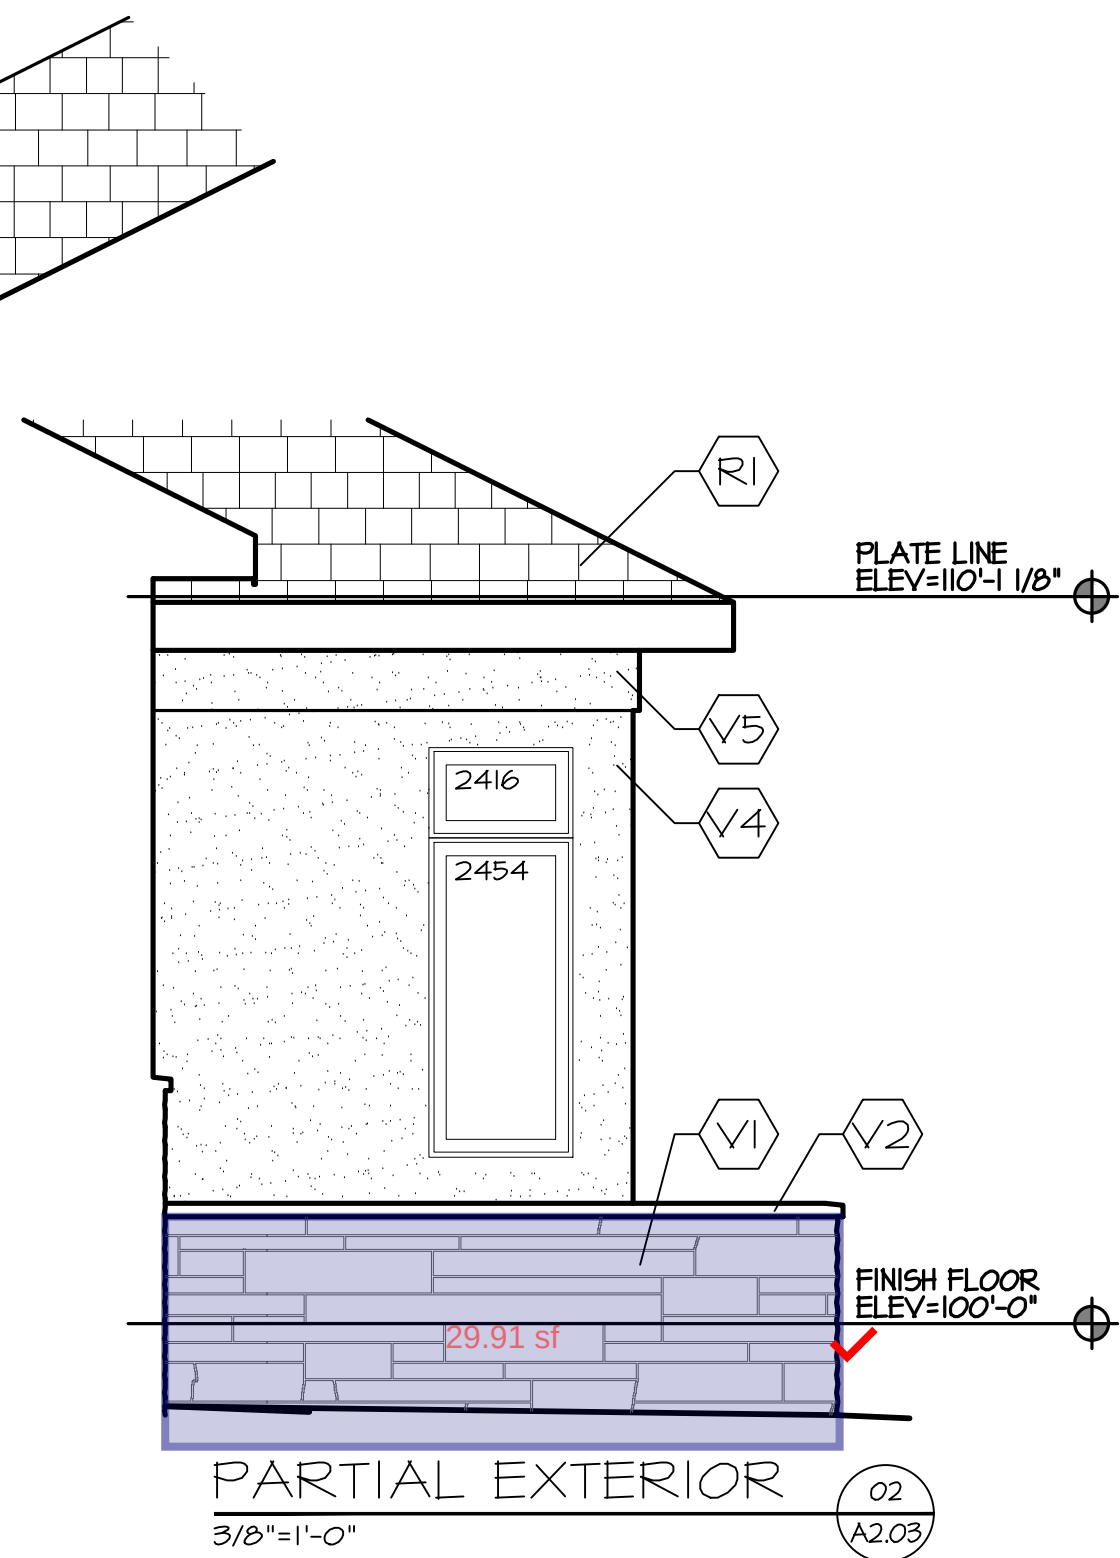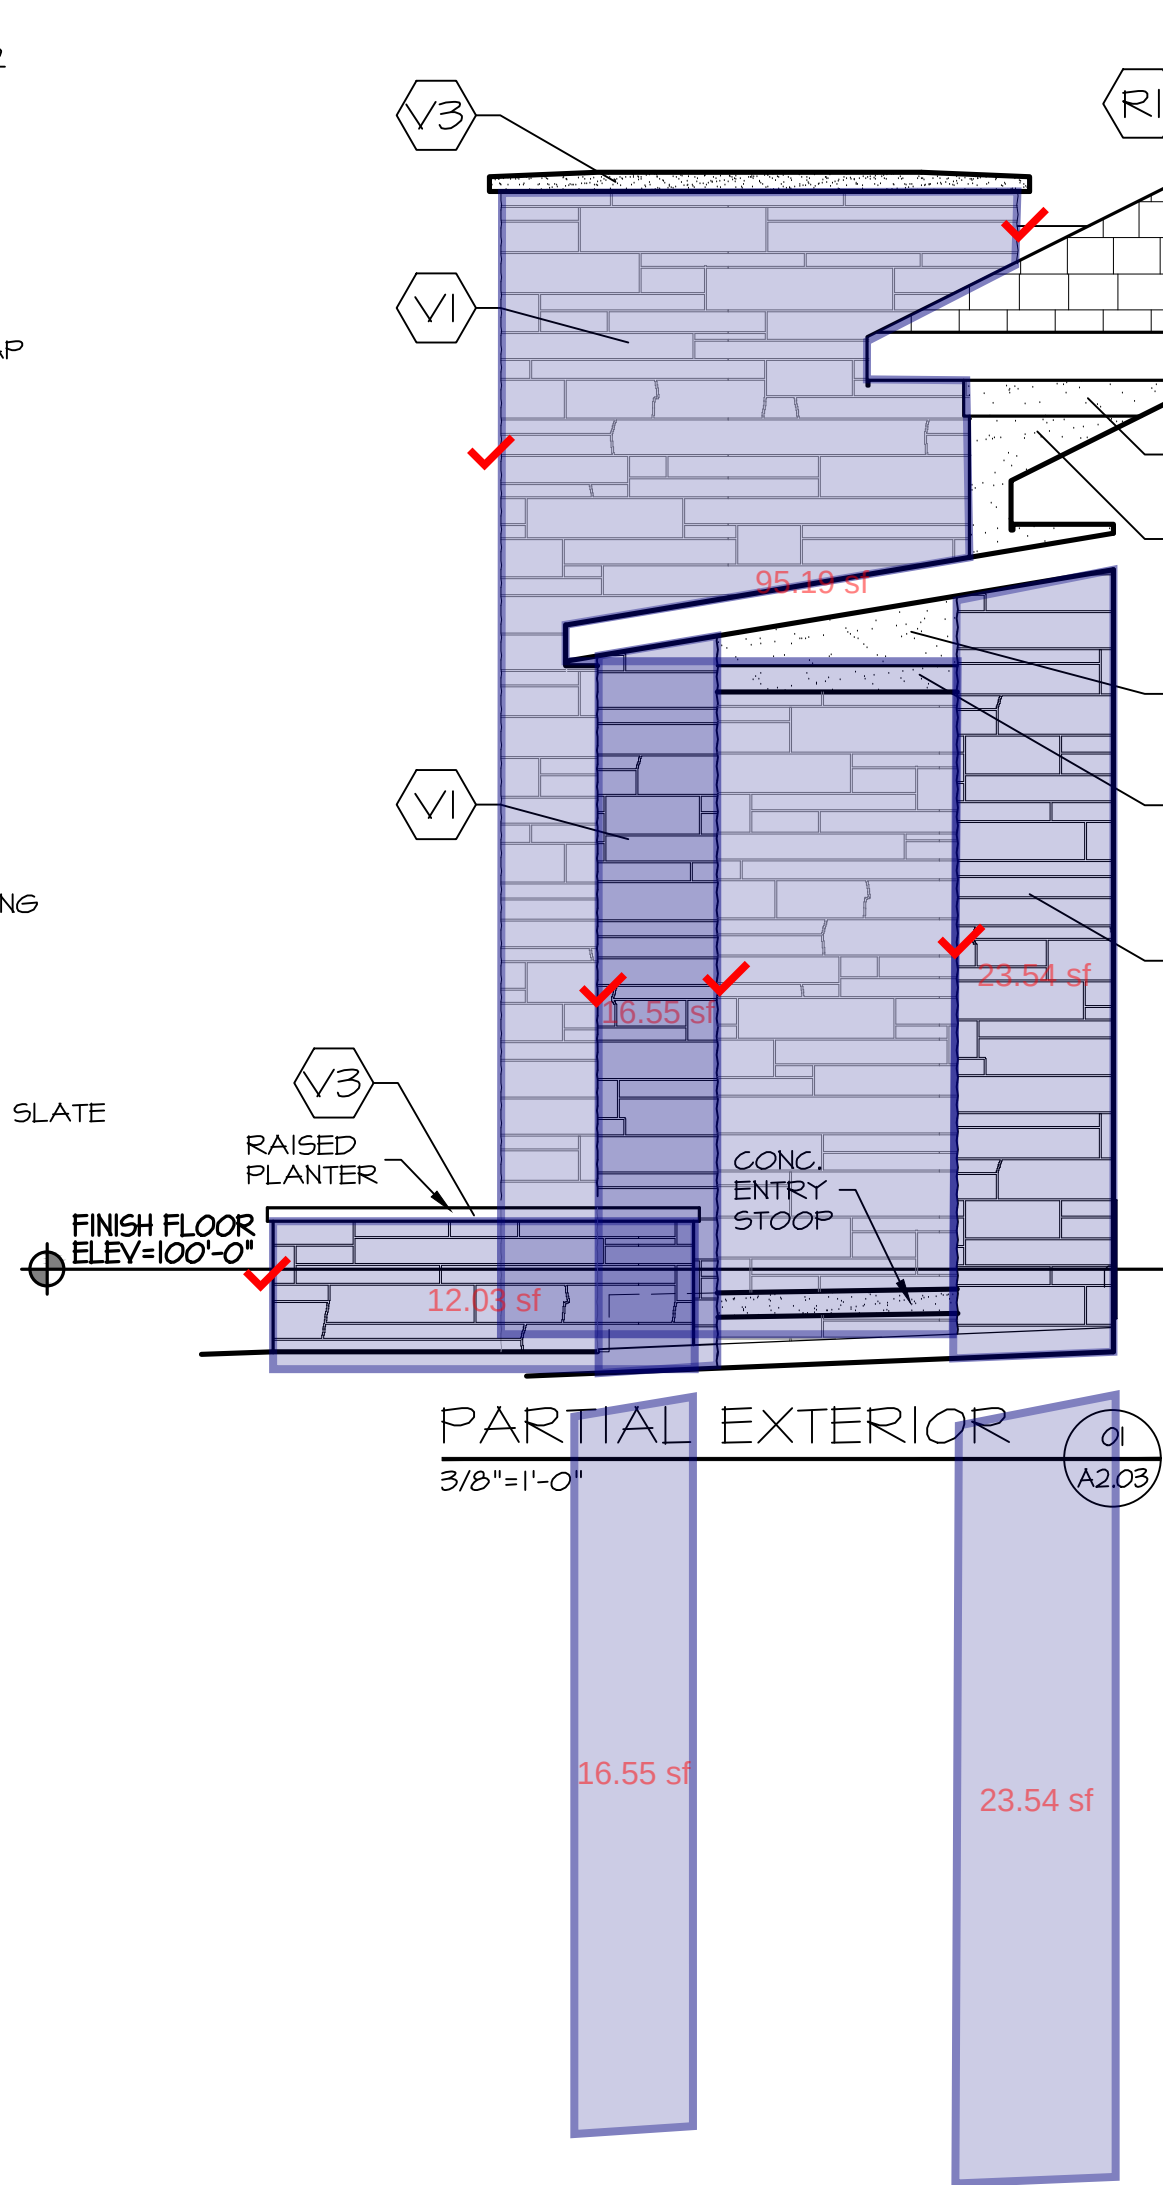

MCNEIL
COMPANY
4666 South 132nd Street
Omaha, NE 68137
402-333-1462
mcneilcompany.com

PLAN DATE 12/24/2024	
REV.	DATE
PERMIT	03/13/25
REV 01	03/28/25
REV 02	04/10/25
REV 03	04/14/25
REV 04	04/22/25
REV 05	06/13/25

JOB NUMBER
15-2457
DESCRIPTION
PARTIAL
EXTERIOR
ELEVATIONS
PLAN SHEET

A2.03

© COPYRIGHT
MCNEIL COMPANY
THESE PLANS ARE SPECIFICALLY
DESIGNED FOR CONSTRUCTION BY
MCNEIL COMPANY AND ARE
INTENDED FOR NO OTHER PURPOSE.
DUPLICATION OF THESE PLANS IN
PART OR WHOLE WITHOUT WRITTEN
CONSENT FROM MCNEIL COMPANY
IS PROHIBITED.

LOT 144
SCHACHNE RESIDENCE
13651 CUMING ST OMAHA NE 68154