
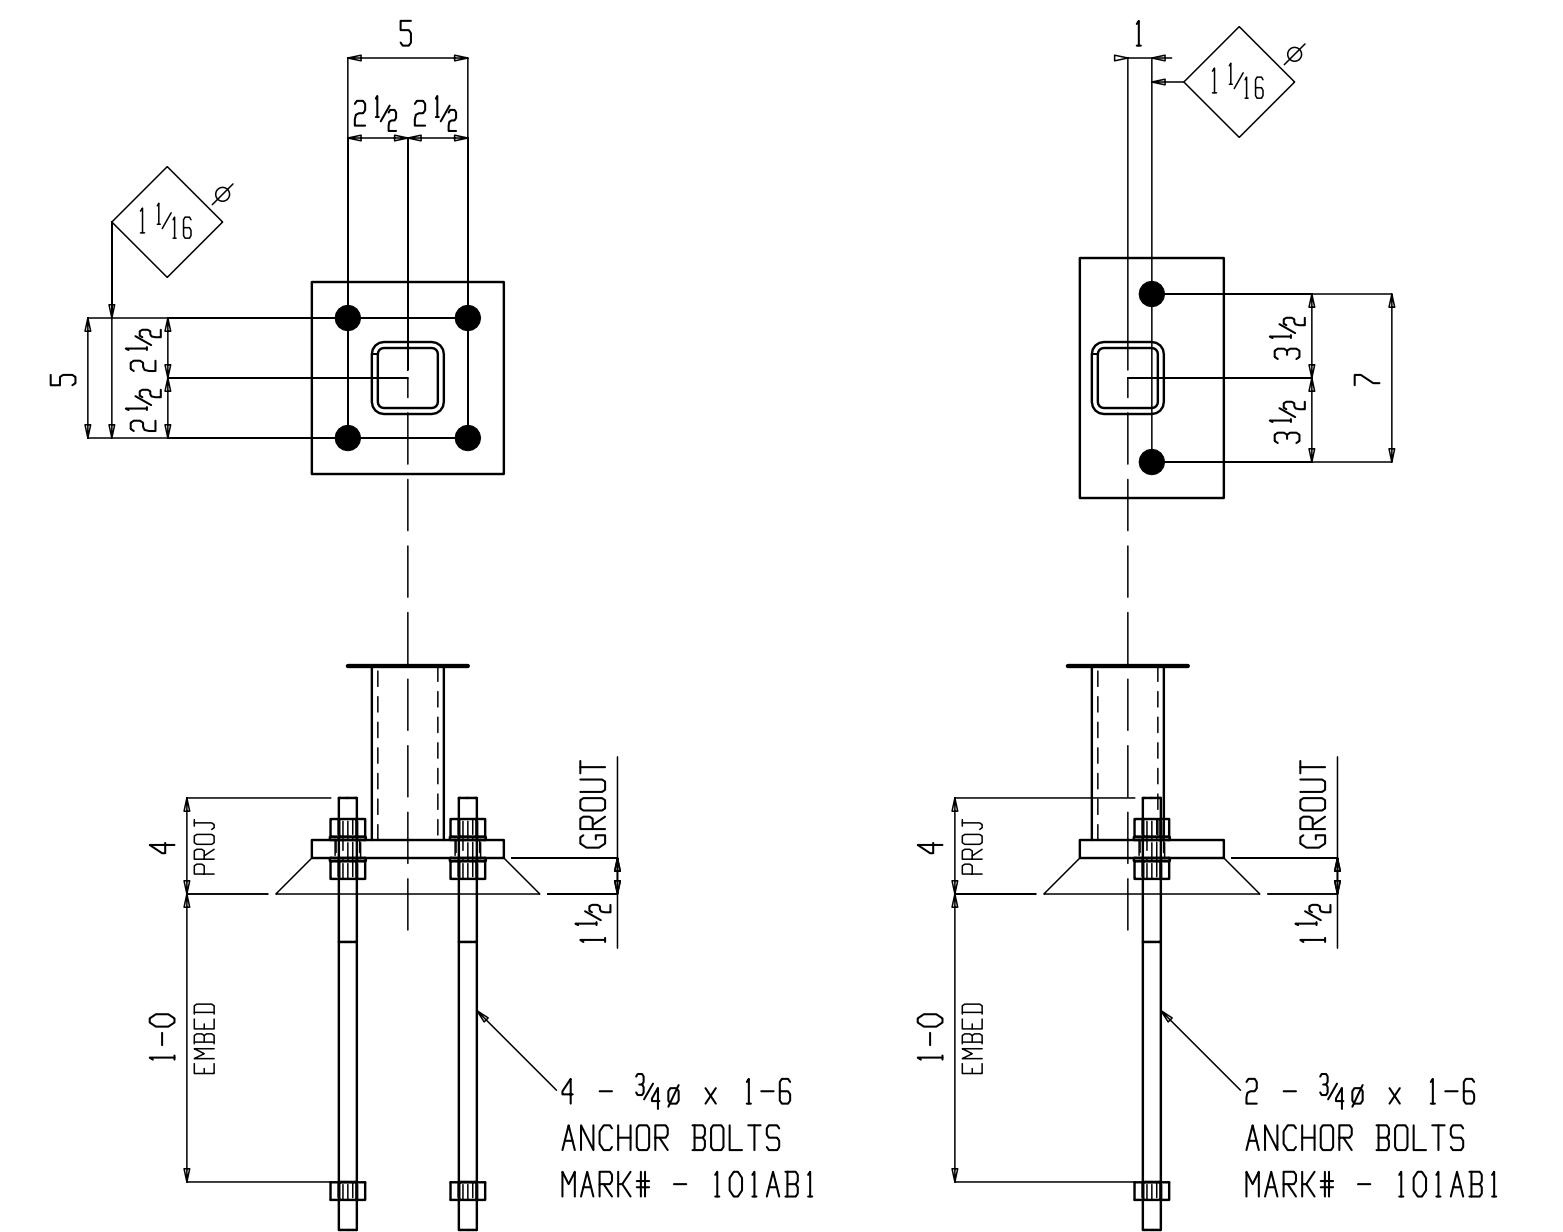


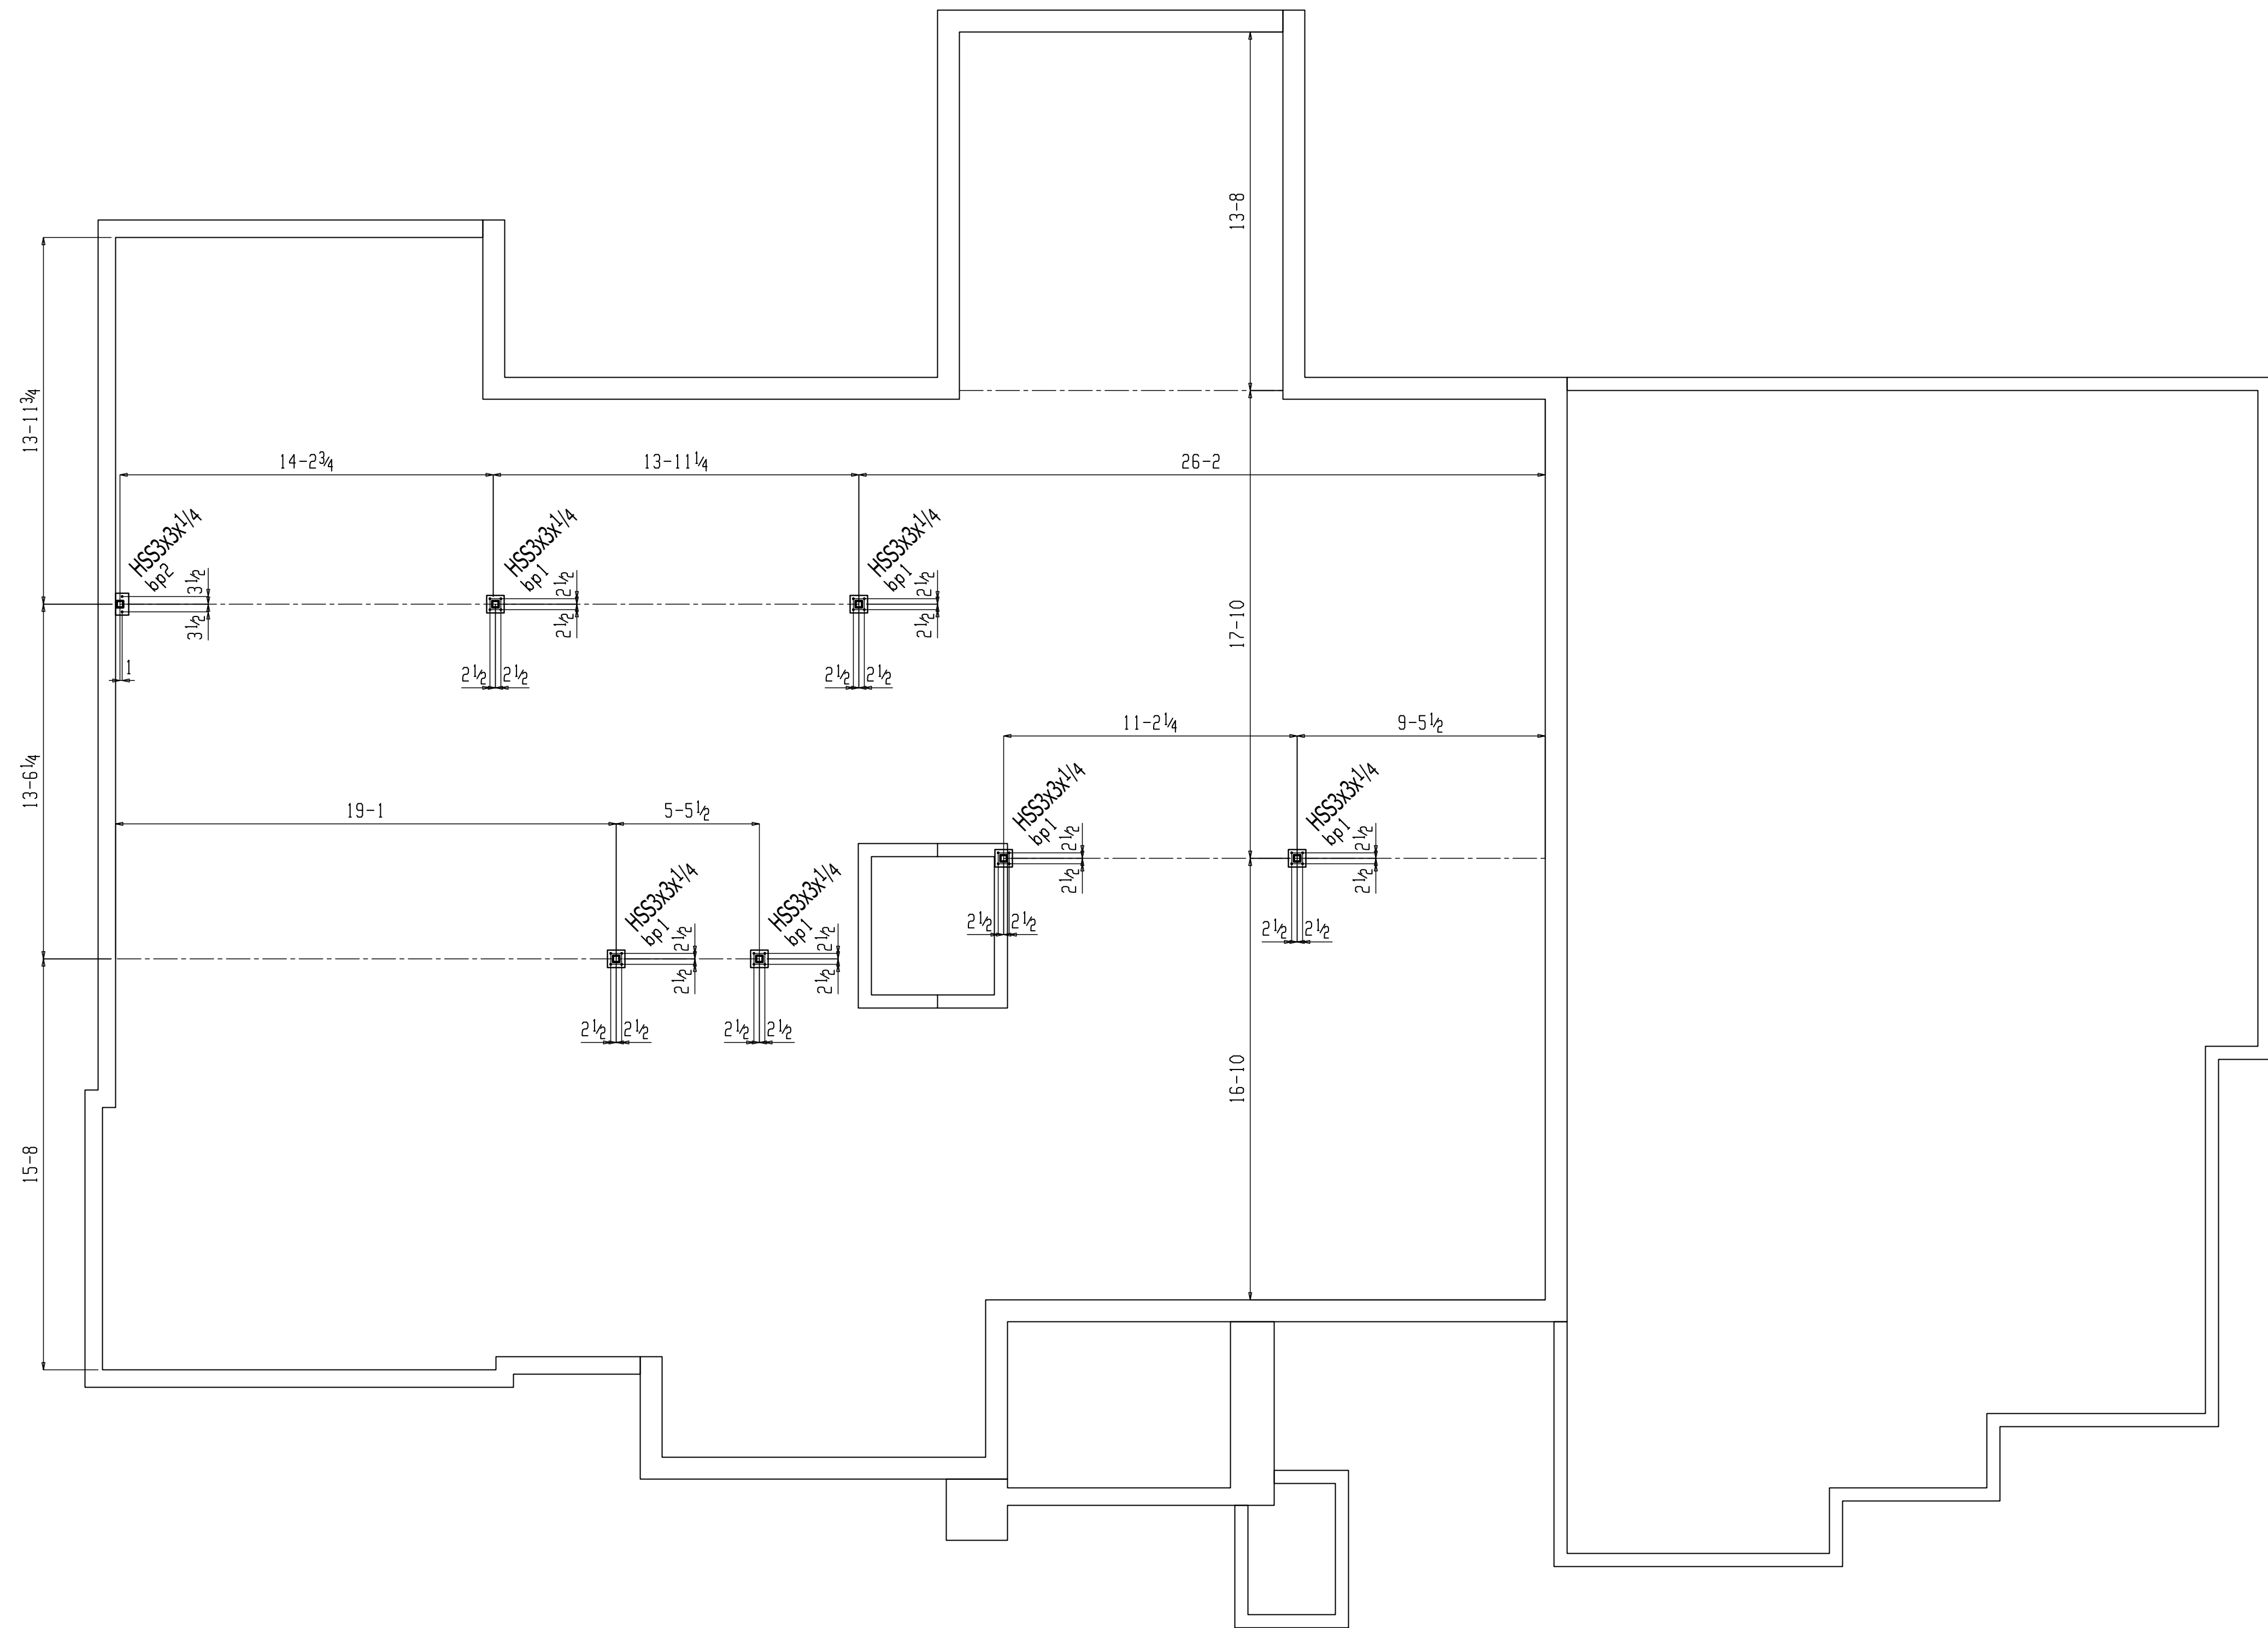

AB DETAIL - bp1

AB DETAIL - bp2

TRUE PLAN

REF: A1.01

- 1.) BOTTOM OF BASE PLATE {EL: 89-5 1/2} U.N.O.
2.) ANCHOR BOLT DETAIL NOTED THUS bpx

PLEASE CONFIRM TOP OF FOOTING 89-4.



NOTICE TO CONTRACTOR & ERECTOR:
Back Charges for corrective work or
replacement materials will not be accepted
unless authorized by 4G Steel Fabrication
before such costs are incurred.



4851 S 16TH
LINCOLN, NE 68512

LOCATION: OMAHA, NE

JOB: SCHACHNE RESIDENCE

CUSTOMER: McNEIL COMPANY

DRAWING RECORD

REV A FOR APPROVAL	04-29-25
--------------------	----------


DRAWN BY: MG CHECKED BY: TL

DATE: 04-28-25


JOB NO.

SHEET NO.

AB101	REV A
-------	----------

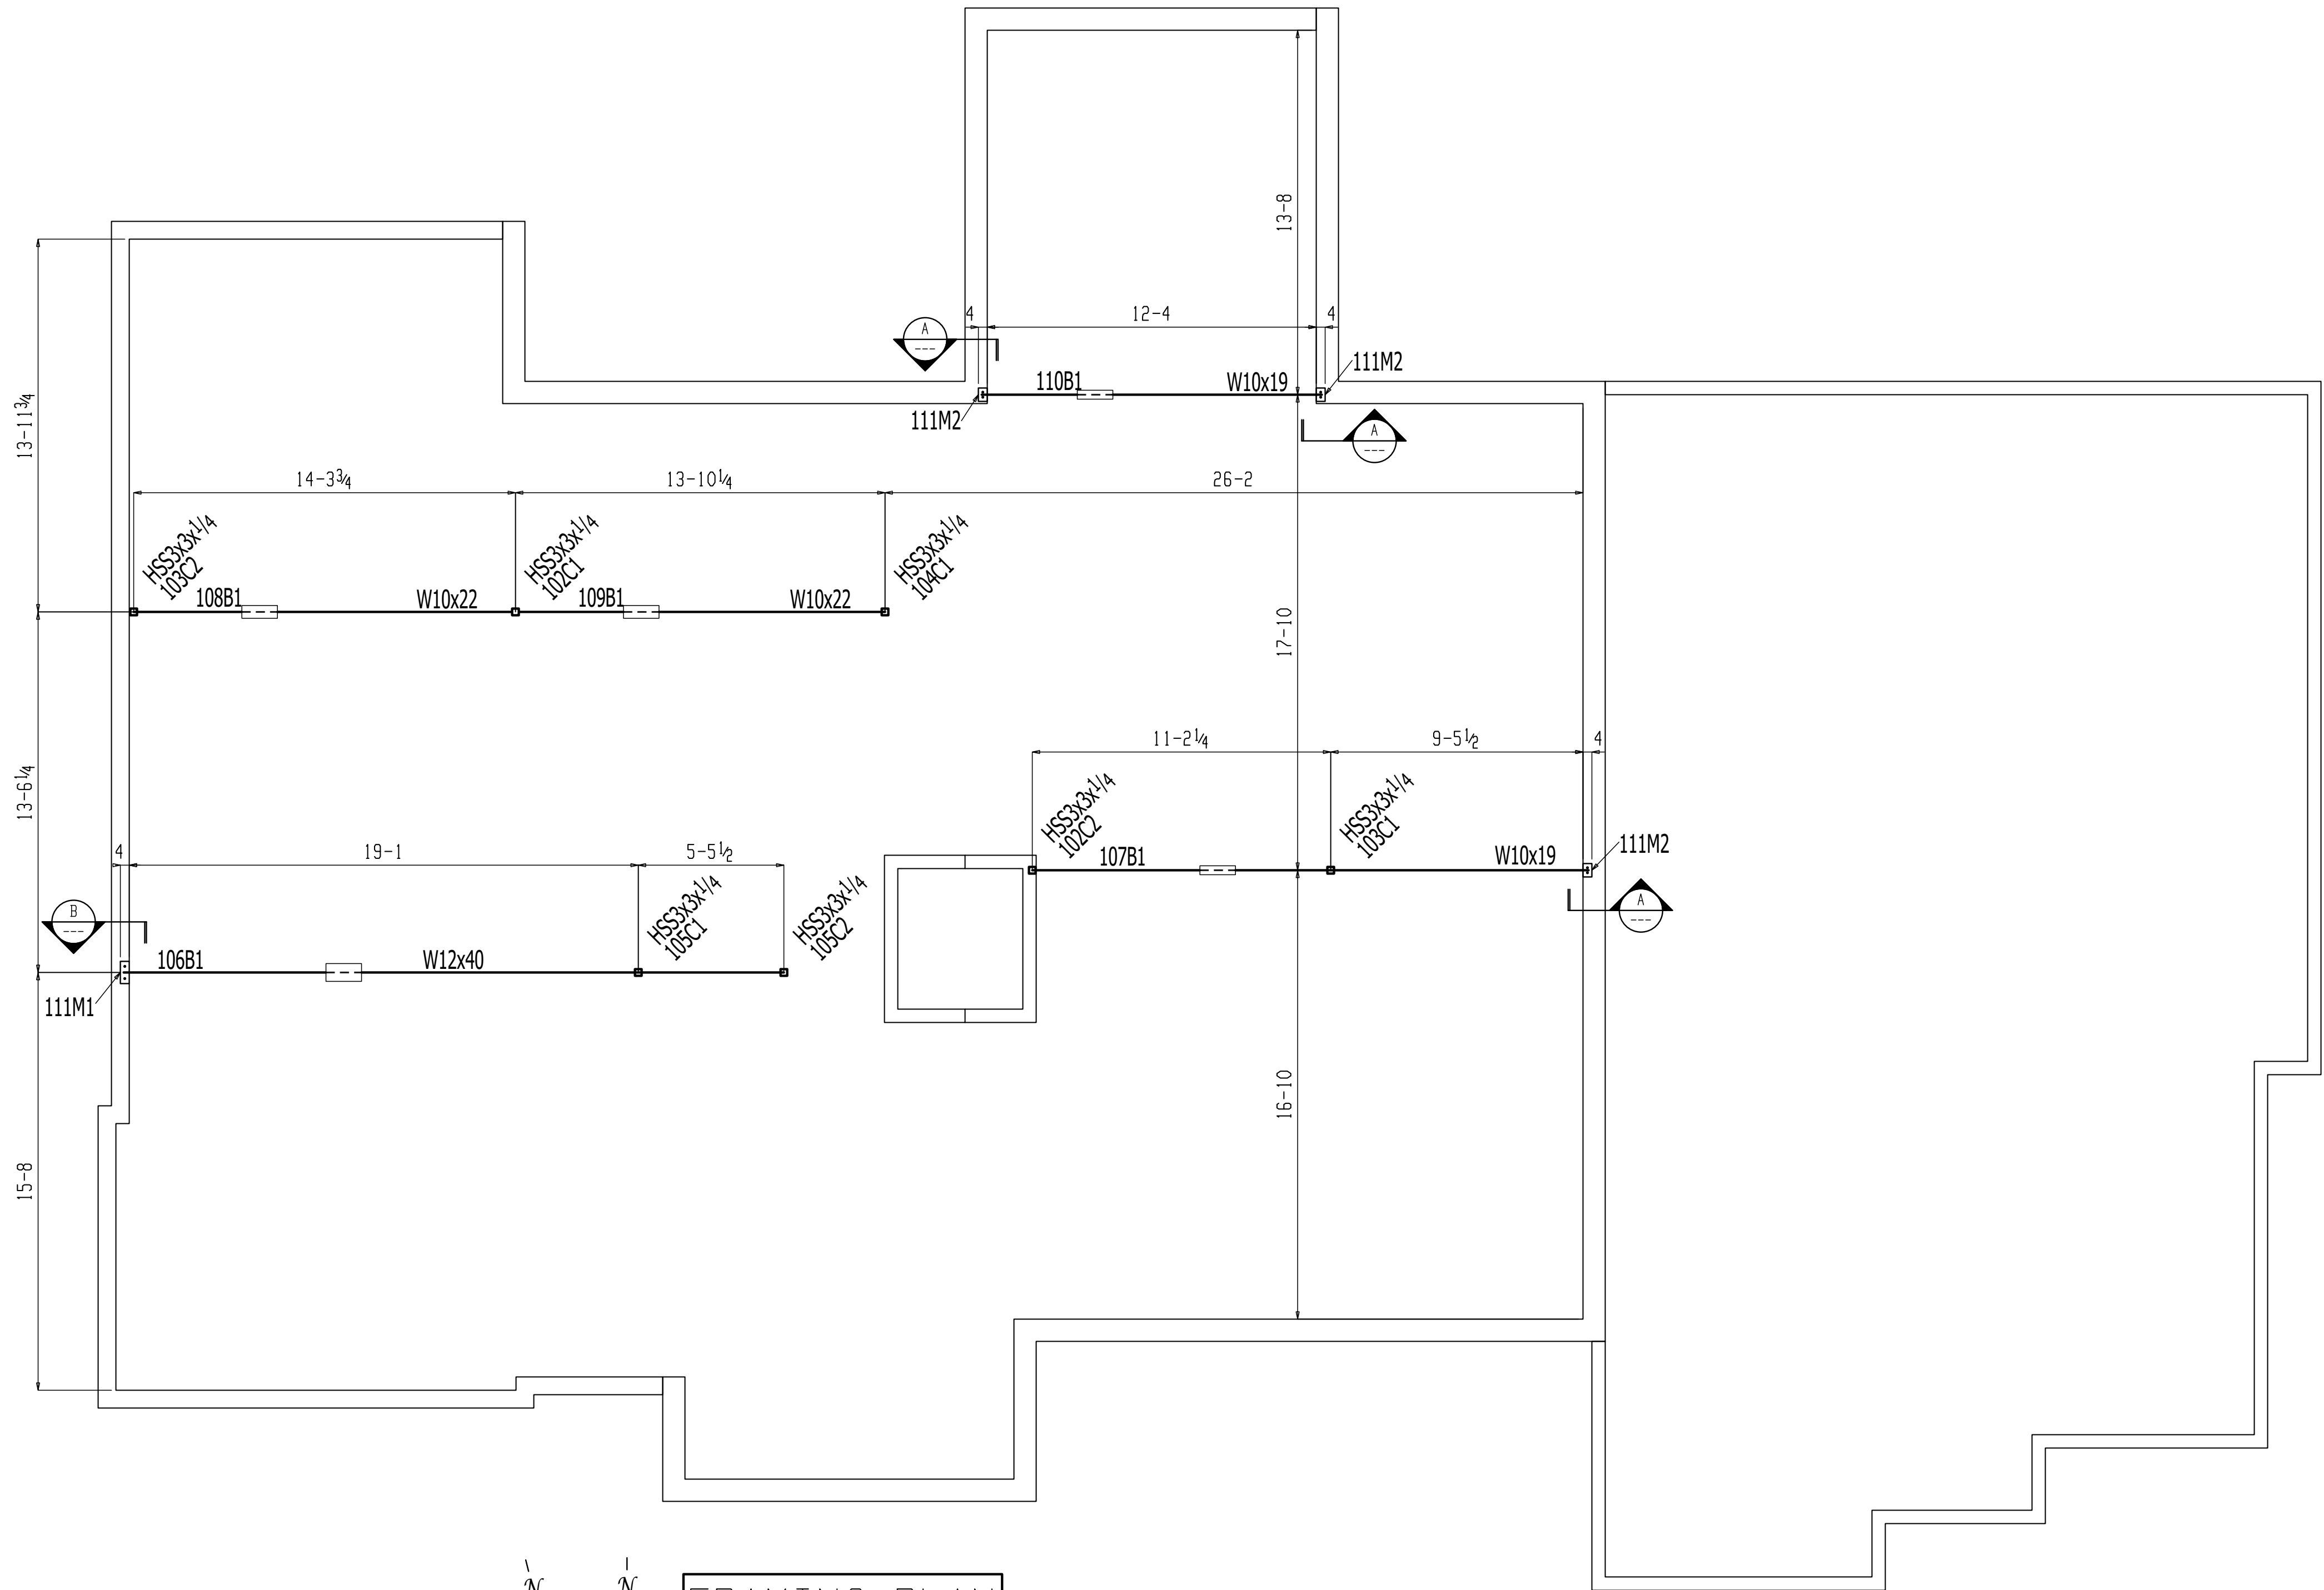


TRUE PLAN
REF: A1.01
Elevation: 100-0 (U.N.)
PLEASE CONFIRM TOP OF STEEL 100-0

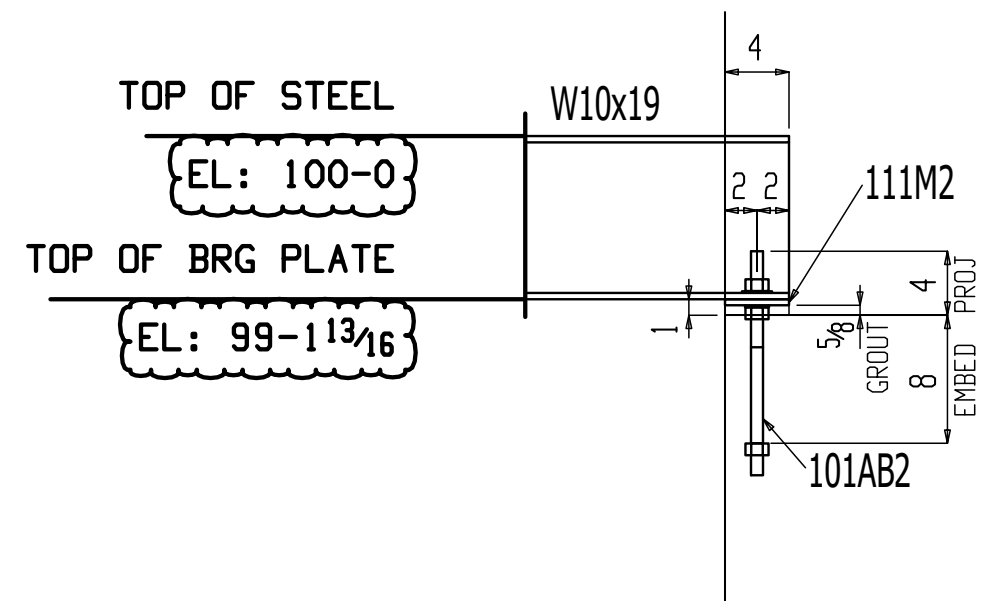

SECTION A

PLEASE CONFIRM BEARING PLATE WITH GROUT BELOW
PROVIDE SHIM INFO IF NEEDED

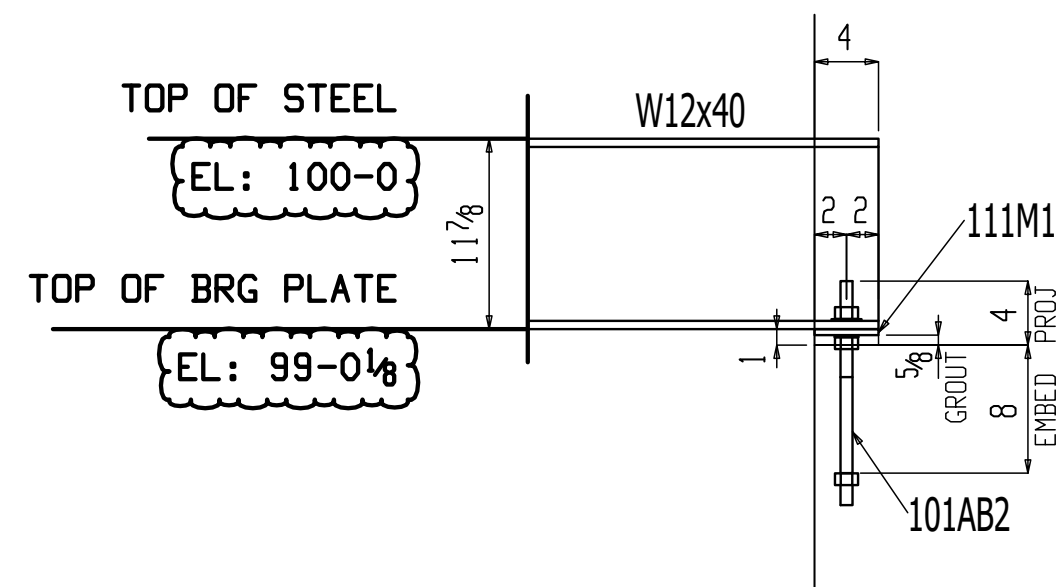

SECTION B

PLEASE CONFIRM BEARING PLATE WITH GROUT BELOW
PROVIDE SHIM INFO IF NEEDED

NOTICE TO APPROVERS:

- 1.) DRAWINGS MARKED AS REVIEWED WILL BE CONSIDERED APPROVED AND WE WILL PROCEED WITH FABRICATION UNLESS NOTED OTHERWISE.
- 2.) CLOUDED DIMENSIONS AND/OR OTHER ITEMS NEEDING VERIFIED WHICH ARE NOT MARKED OR ANSWERED WILL PUT THE PROJECT "ON HOLD" UNTIL INFORMATION IS PROVIDED UNLESS NOTED OTHERWISE.
- 3.) 4G STEEL IS NOT RESPONSIBLE FOR OBTAINING FIELD MEASUREMENTS. IF FIELD MEASUREMENTS ARE NOT PROVIDED THEN THAT PORTION OF THE PROJECT WILL BE PUT "ON HOLD".



NOTICE TO CONTRACTOR & ERECTOR:
Back Charges for corrective work or replacement materials will not be accepted unless authorized by 4G Steel Fabrication before such costs are incurred.



4851 S 16TH
LINCOLN, NE 68512

LOCATION: OMAHA, NE

JOB: SCHACHNE RESIDENCE

CUSTOMER: McNEIL COMPANY

DRAWING RECORD

REV A FOR APPROVAL 04-29-25

DRAWN BY: MG CHECKED BY: TL

DATE: 04-28-25


JOB NO.

25438


SHEET NO.

E101

REV A

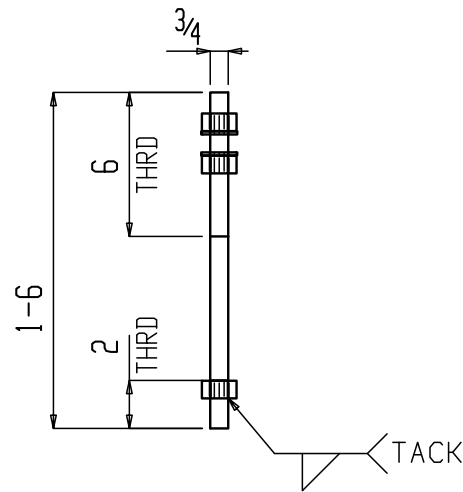

26 Anchor Rods 101AB1

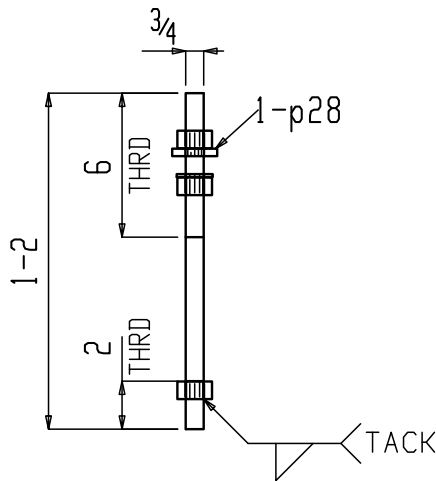

8 Anchor Rods 101AB2

BILL OF MATERIAL

QTY	QTY		PIECE	MINOR	LENGTH	WEIGHT	WEIGHT		Finish
UNIT	TOTAL	DESCRIPTION	MARK	MARK		UNIT	TOTAL	REMARKS	
	26	Anchor Rod	101AB1						
1	26	AB3/4		101AB1	1-6			F-1554 GR.36	
3	78	3/4 NUT		bit1				HHNT A563	
2	52	3/4 WASHER		bit2				FL F844	
	8	Anchor Rod	101AB2			0	2		
1	8	AB3/4		101AB2	1-2			F-1554 GR.36	
1	8	PL5/16x17/8		p28	17/8	0	2	A36	
3	24	3/4 NUT		bit1				HHNT A563	
1	8	3/4 WASHER		bit2				FL F844	

Total weight : 2



4851 S 16TH
LINCOLN, NE 68512

GENERAL NOTES:

HOLES: 13/16 U.N.O.
ELECTRODES: E70XXLH U.N.
SURFACE PREP: SSPC-SP2
PAINT: NONE
PAINT OPEN HOLES U.N. SC
MILS: N/A
BOLTS: ASTM A325
TENSIONING METHOD: TC

WIDE FLANGE - ASTM A992 U.N.
ALL MISC. - ASTM A36 U.N.
ALL TUBES - ASTM A500B U.N.
ALL PIPE - ASTM A53B U.N.
ALL ANCHOR BOLTS - ASTM F1554 GR36 U.N.

DRAWING RECORD

REV A FOR APPROVAL 04-29-25

1. EXTENSION DIMENSIONS ARE TO
2. TOLERANCES: AISC U.N.
3. ALL GAS RE-ENTRANT CUTS SHALL HAVE A 1/2" RADIUS U.N.O.
4. ALL HOLES MUST BE DEBURRED, BURRS OF 1/16 OR LESS ARE ALLOWED

DRAWN BY: EI CHECKED BY: TL

DATE: 04-28-25

LOCATION: OMAHA, NE

JOB: SCHACHNE RESIDENCE

JOB NO.

SHEET NO.

CUSTOMER: McNEIL COMPANY


25438

101


REV A



NOTICE TO CONTRACTOR & ERECTOR:
Back Charges for corrective work or replacement materials will not be accepted unless authorized by 4G Steel Fabrication before such costs are incurred.

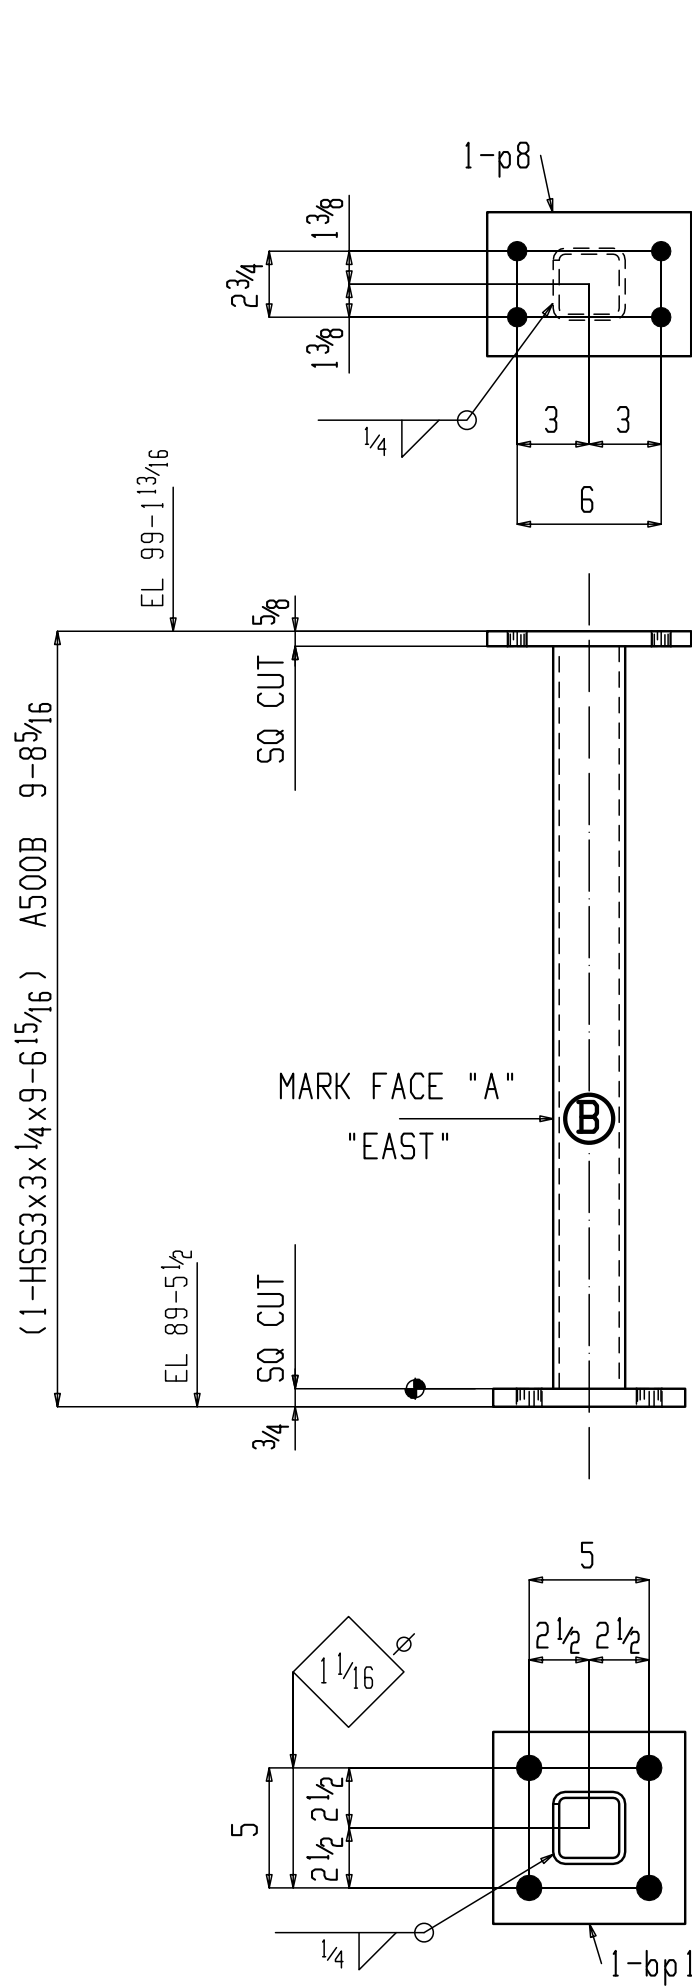

ONE COLUMN 102C1

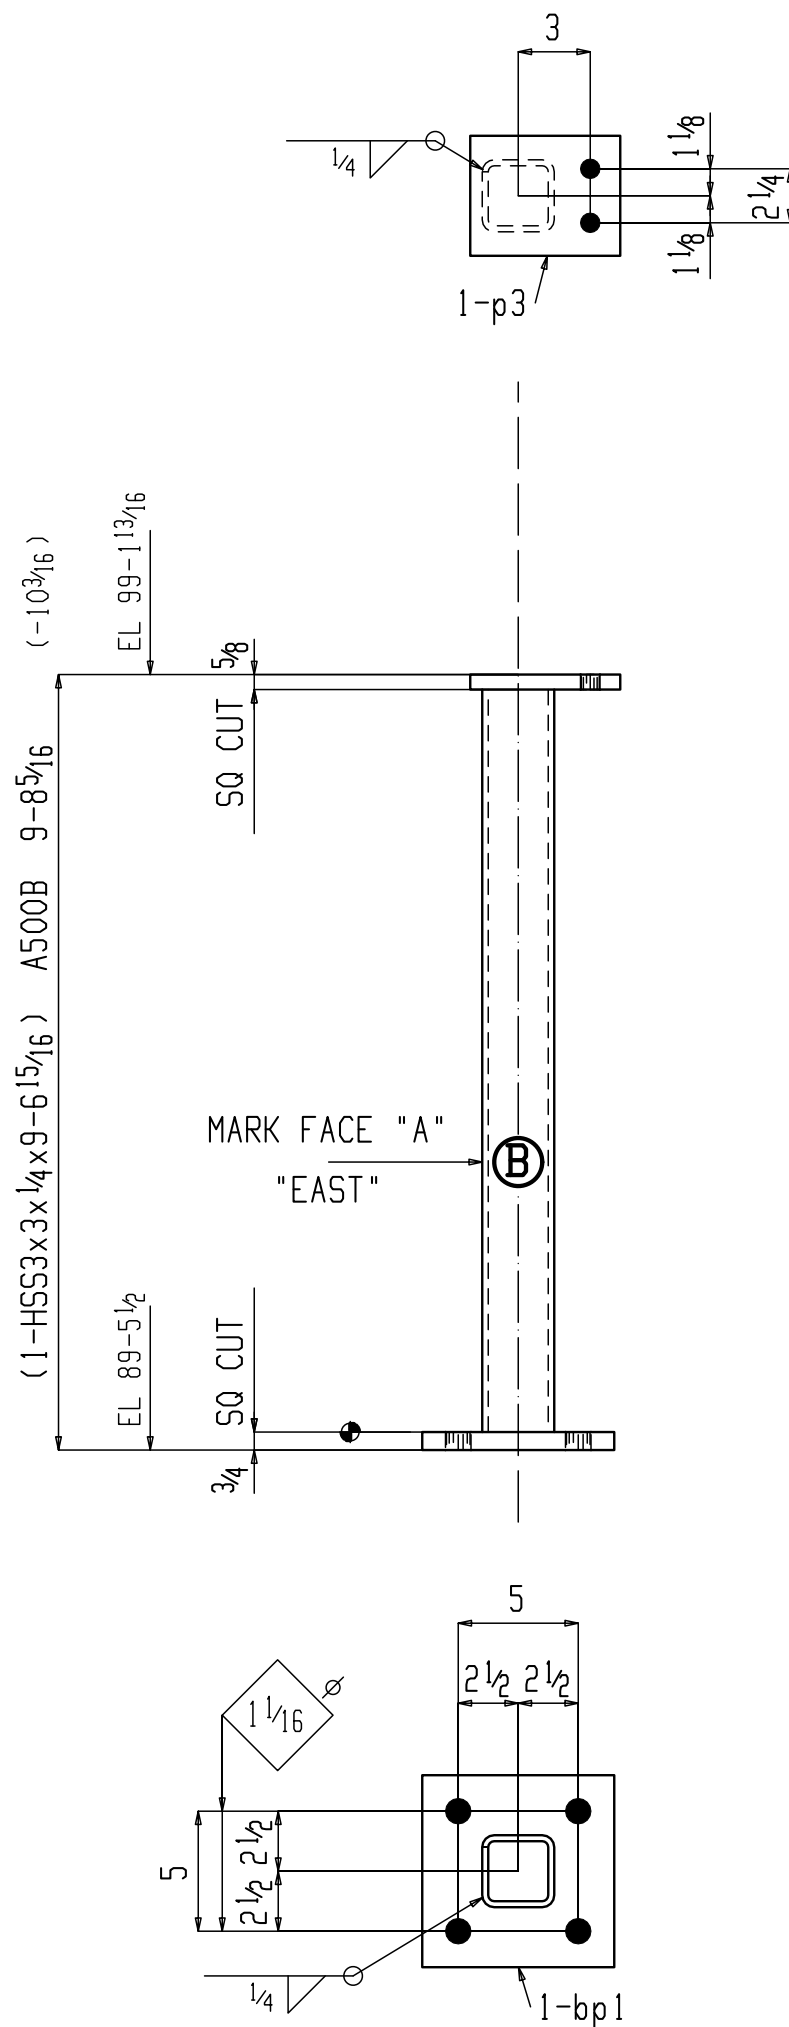

ONE COLUMN 102C2

BILL OF MATERIAL

QTY	QTY	PIECE	MINOR	LENGTH	WEIGHT	WEIGHT		Finish
UNIT	TOTAL	DESCRIPTION	MARK	MARK	UNIT	TOTAL	REMARKS	
	ONE COLUMN	102C1			107	107		
1	1	HSS3x3x1/4		102C1	9-6 15/16	84	84 S2E A500B	
1	1	PL3/4x8		bp1	8	14	14 A36	
1	1	PL5/8x6		p8	8 1/2	9	9 A36	
		FIELD BOLTS						
	2	3/4 Dia A325N			2		+1HD WASH	
	ONE COLUMN	102C2			103	103		
1	1	HSS3x3x1/4		102C2	9-6 15/16	84	84 S2E A500B	
1	1	PL3/4x8		bp1	8	14	14 A36	
1	1	PL5/8x5		p3	6 1/4	6	6 A36	

Total weight : 210



4851 S 16TH
LINCOLN, NE 68512

GENERAL NOTES:

HOLES: 13/16 U.N.O.
ELECTRODES: E70XXLH U.N.
SURFACE PREP: SSPC-SP2
PAINT: MR GRAY PRIMER
0835A1312
PAINT OPEN HOLES U.N. SC
MILS: 1.25-1.5 MILS DFT
BOLTS: ASTM A325
TENSIONING METHOD: TC

WIDE FLANGE - ASTM A992 U.N.
ALL MISC. - ASTM A36 U.N.
ALL TUBES - ASTM A500B U.N.
ALL PIPE - ASTM A53B U.N.
ALL ANCHOR BOLTS - ASTM
F1554 GR36 U.N.

DRAWING RECORD

REV A FOR APPROVAL 04-29-25

1. EXTENSION DIMENSIONS ARE TO
2. TOLERANCES: AISC U.N.
3. ALL GAS RE-ENTRANT CUTS SHALL
HAVE A 1/2" RADIUS U.N.O.
4. ALL HOLES MUST BE DEBURRED,
BURRS OF 1/16 OR LESS ARE ALLOWED

DRAWN BY: EI CHECKED BY: TL

LOCATION: OMAHA, NE

DATE: 04-28-25

JOB: SCHACHNE RESIDENCE

JOB NO.

SHEET NO.

CUSTOMER: McNEIL COMPANY


25438

102


REV
A



NOTICE TO CONTRACTOR & ERECTOR:
Back Charges for corrective work or
replacement materials will not be accepted
unless authorized by 4G Steel Fabrication
before such costs are incurred.

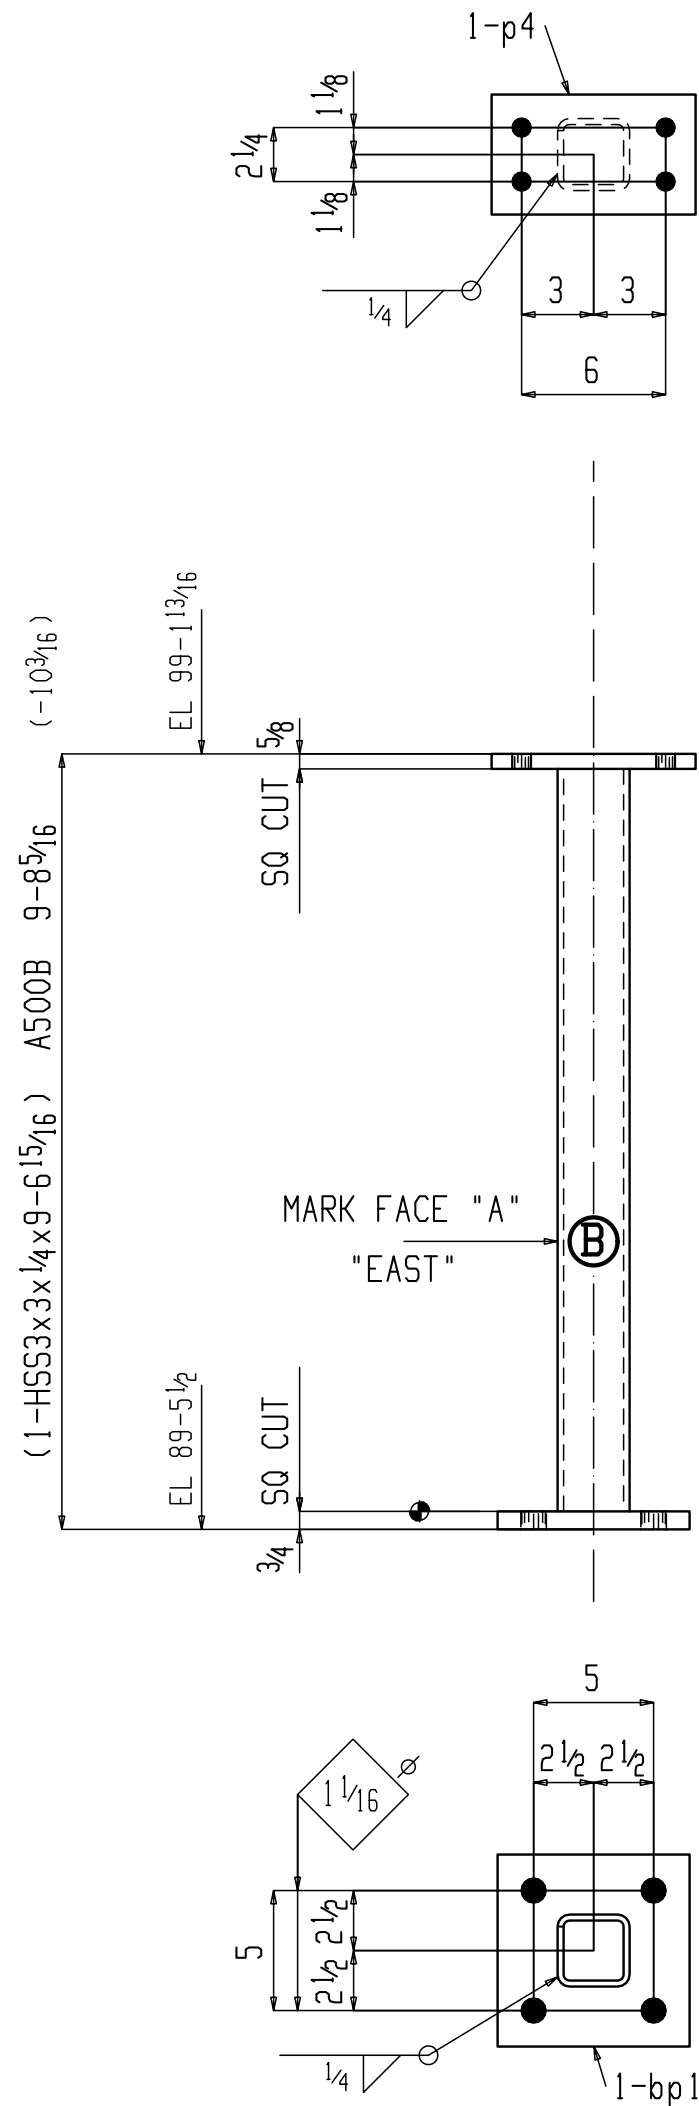

ONE COLUMN 103C1

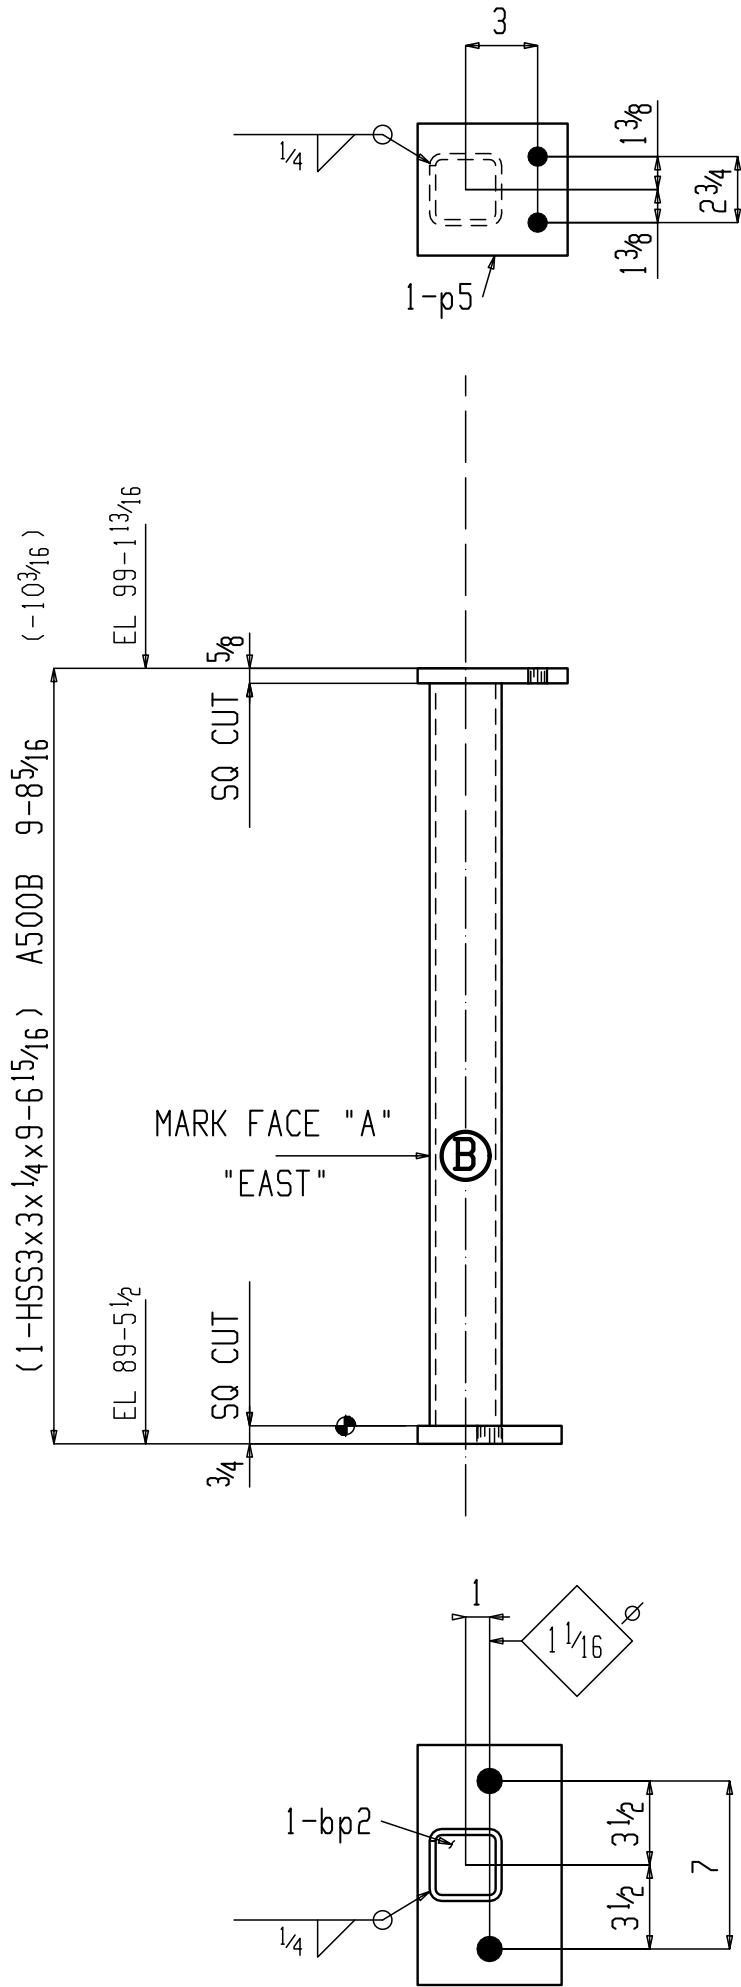

ONE COLUMN 103C2



NOTICE TO CONTRACTOR & ERECTOR:
Back Charges for corrective work or replacement materials will not be accepted unless authorized by 4G Steel Fabrication before such costs are incurred.

BILL OF MATERIAL


QTY	QTY	PIECE	MINOR	LENGTH	WEIGHT	WEIGHT		Finish
UNIT	TOTAL	DESCRIPTION	MARK	MARK	UNIT	TOTAL	REMARKS	
	ONE COLUMN	103C1			105	105		
1	1	HSS3x3x 1/4	103C1	9-6 15/16	84	84	S2E A500B	
1	1	PL 3/4x8	bp1	8	14	14	A36	
1	1	PL 5/8x5	p4	8 1/2	8	8	A36	
	ONE COLUMN	103C2			103	103		
1	1	HSS3x3x 1/4	103C2	9-6 15/16	84	84	S2E A500B	
1	1	PL 3/4x6	bp2	10	13	13	A36	
1	1	PL 5/8x5 1/2	p5	6 1/4	6	6	A36	
	FIELD BOLTS							
	2	3/4 Dia A325N		2			+1HD WASH	

Total weight : 208



4851 S 16TH
LINCOLN, NE 68512

GENERAL NOTES:		DRAWING RECORD	
HOLES: 13/16 U.N.O.	WIDE FLANGE - ASTM A992 U.N.	REV A FOR APPROVAL	04-29-25
ELECTRODES: E70XXLH U.N.	ALL MISC. - ASTM A36 U.N.		
SURFACE PREP: SSPC-SP2	ALL TUBES - ASTM A500B U.N.		
PAINT: MR GRAY PRIMER 0835A1312	ALL PIPE - ASTM A53B U.N.		
PAINT OPEN HOLES U.N. SC	ALL ANCHOR BOLTS - ASTM F1554 GR36 U.N.		
MILS: 1.25-1.5 MILS DFT			
BOLTS: ASTM A325			
TENSIONING METHOD: TC			
1. EXTENSION DIMENSIONS ARE TO		DRAWN BY: EI CHECKED BY: TL	
2. TOLERANCES: AISC U.N.		DATE: 04-28-25	
3. ALL GAS RE-ENTRANT CUTS SHALL HAVE A 1/2" RADIUS U.N.O.			
4. ALL HOLES MUST BE DEBURRED, BURRS OF 1/16 OR LESS ARE ALLOWED			
LOCATION: OMAHA, NE			
JOB: SCHACHNE RESIDENCE	JOB NO.	SHEET NO.	
CUSTOMER: McNEIL COMPANY	25438	103	REV A

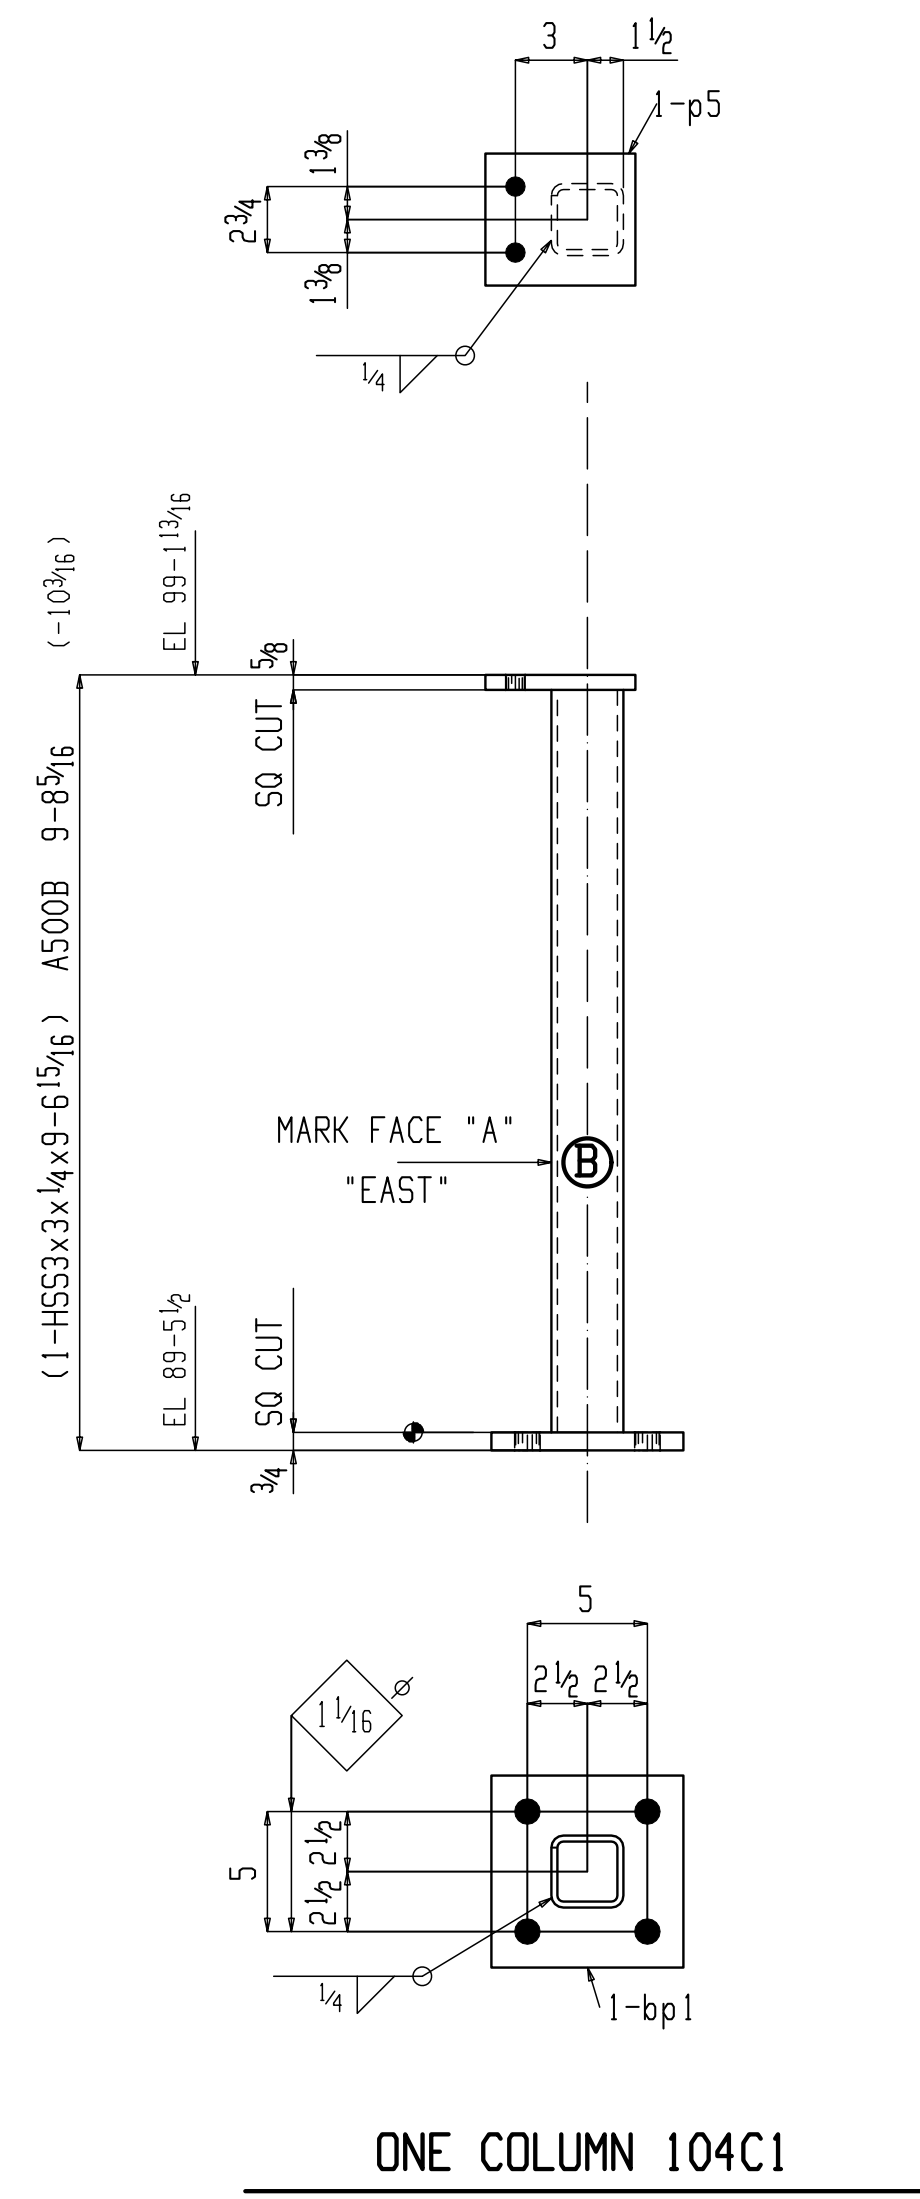

NOTICE TO CONTRACTOR & ERECTOR:
Back Charges for corrective work or
replacement materials will not be accepted
unless authorized by 4G Steel Fabrication
before such costs are incurred.


[illegible]

Total weight : 104




4851 S 16TH
LINCOLN, NE 68512

GENERAL NOTES:		DRAWING RECORD	
HOLES: 13/16 U.N.O.	WIDE FLANGE - ASTM A892 U.N. ALL MISC. - ASTM A36 U.N. ALL TUBES - ASTM A500B U.N. ALL PIPE - ASTM A53B U.N. ALL ANCHOR BOLTS - ASTM F1554 GR36 U.N.	REVA FOR APPROVAL	04-29-25
ELECTRODES: E70XXHL U.N.			
SURFACE PREP: SSPC-SP2			
PAINT: MR GRAY PRIMER 0835A1312			
PAINT OPEN HOLES U.N. SC			
MILS: 1.25-1.5 MILS DFT			
BOLTS: ASTM A325			
TENSIONING METHOD: TC			
1. EXTENSION DIMENSIONS ARE TO  2. TOLERANCES: AISC U.N. 3. ALL GAS RE-ENTRANT CUTS SHALL HAVE A 1/2" RADIUS U.N.O. 4. ALL HOLES MUST BE DEBURRED. BURRS OF 1/16 OR LESS ARE ALLOWED		DRAWN BY: EI CHECKED BY: TL	
LOCATION: OMAHA, NE		DATE: 04-28-25	
JOB: SCHACHNE RESIDENCE		JOB NO.	SHEET NO.
CUSTOMER: McNEIL COMPANY		25438	104
			REV A

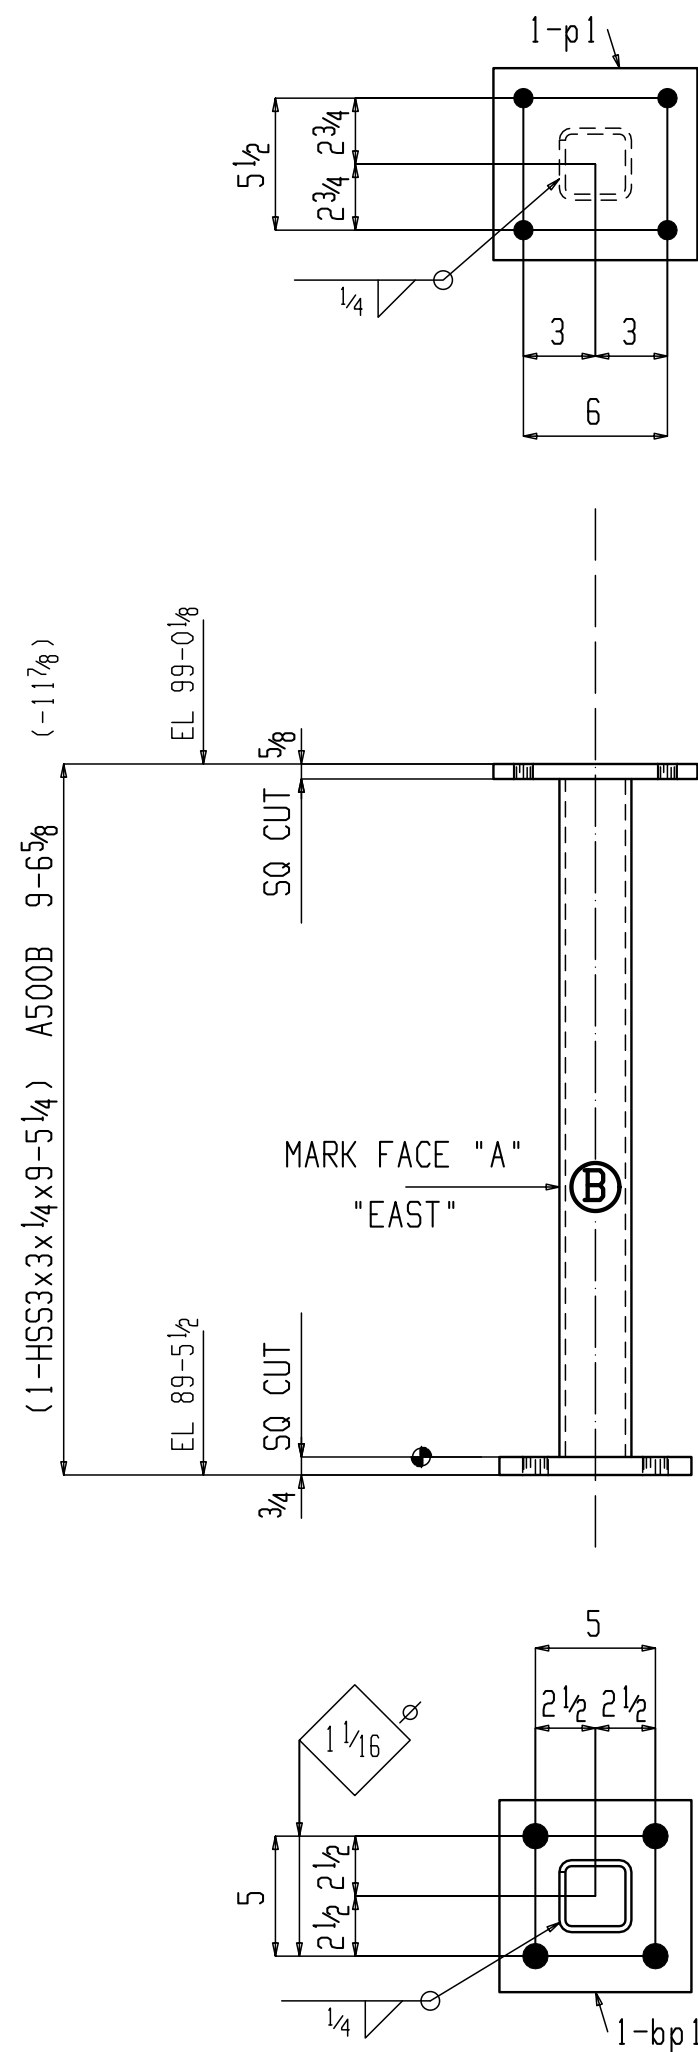

ONE COLUMN 105C1

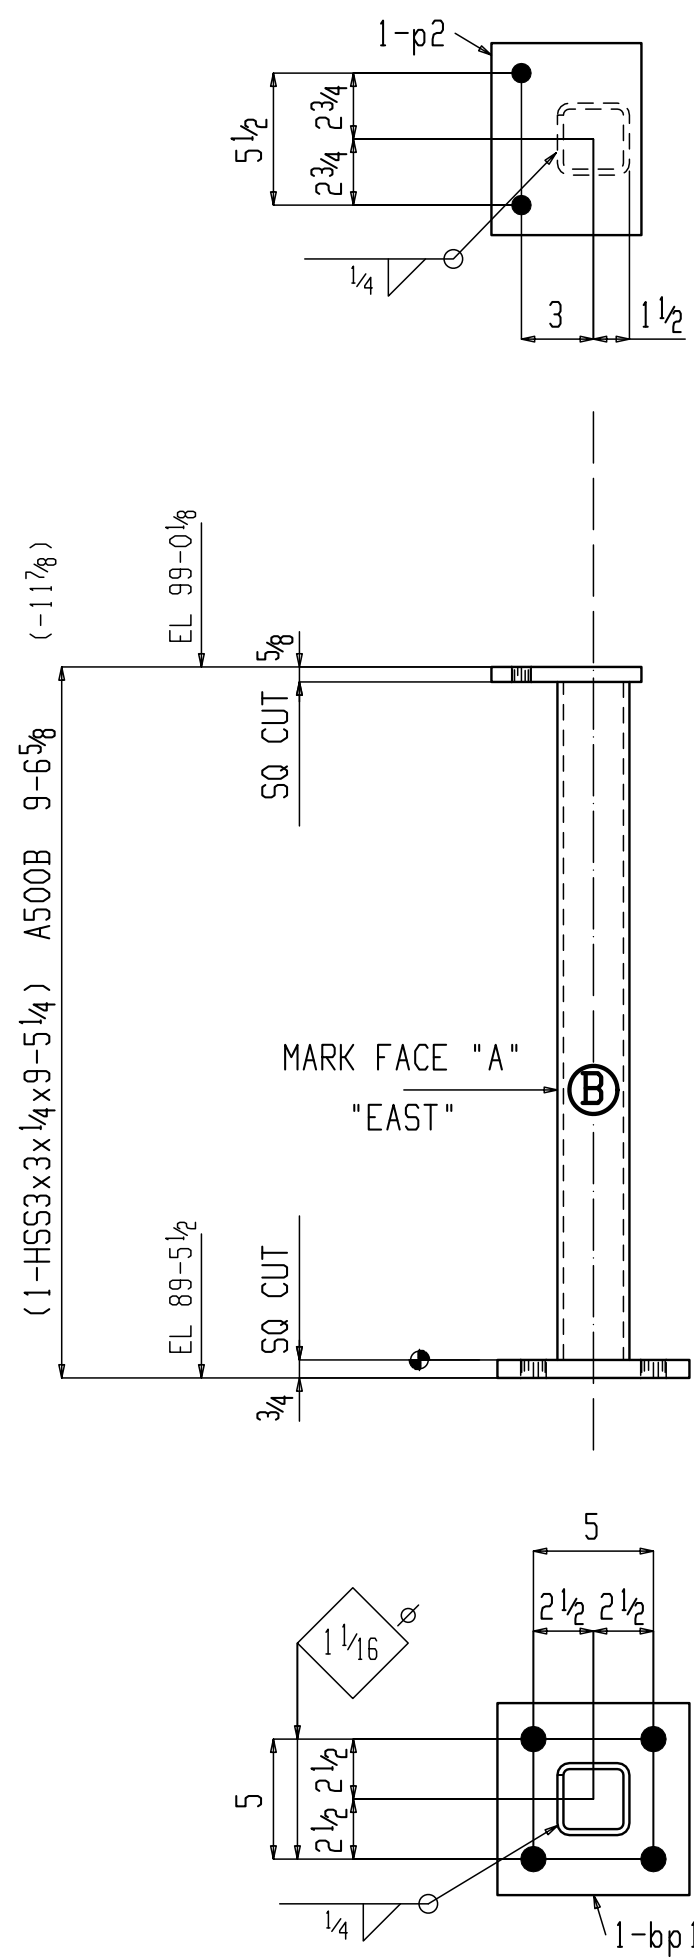

ONE COLUMN 105C2



NOTICE TO CONTRACTOR & ERECTOR:
Back Charges for corrective work or replacement materials will not be accepted unless authorized by 4G Steel Fabrication before such costs are incurred.

BILL OF MATERIAL

QTY	QTY	PIECE	MINOR	LENGTH	WEIGHT	WEIGHT	Finish
UNIT	TOTAL	DESCRIPTION	MARK	MARK	UNIT	TOTAL	REMARKS
	ONE	COLUMN	105C1		109	109	
1	1	HSS3x3x 1/4		105C1	9'-5 1/4"	83	S2E A500B
1	1	PL 3/4x8		bp1	8	14	A36
1	1	PL 5/8x8		p1	8 1/2"	12	A36
	ONE	COLUMN	105C2		105	105	
1	1	HSS3x3x 1/4		105C2	9'-5 1/4"	83	S2E A500B
1	1	PL 3/4x8		bp1	8	14	A36
1	1	PL 5/8x6 1/4		p2	8	9	A36

Total weight : 214





4851 S 16TH
LINCOLN, NE 68512

GENERAL NOTES:		DRAWING RECORD	
HOLES: 13/16 U.N.O.	WIDE FLANGE - ASTM A992 U.N.	REV A FOR APPROVAL	04-29-25
ELECTRODES: E70XXLH U.N.	ALL MISC. - ASTM A36 U.N.		
SURFACE PREP: SSPC-SP2	ALL TUBES - ASTM A500B U.N.		
PAINT: NR GRAY PRIMER 0835A1312	ALL PIPE - ASTM A53B U.N.		
PAINT OPEN HOLES U.N. SC	ALL ANCHOR BOLTS - ASTM F1554 GR36 U.N.		
MILS: 1.25-1.5 MILS DFT			
BOLTS: ASTM A325			
TENSIONING METHOD: TC			
1. EXTENSION DIMENSIONS ARE TO 		DRAWN BY: EI CHECKED BY: TL	
2. TOLERANCES: AISC U.N.		DATE: 04-28-25	
3. ALL GAS RE-ENTRANT CUTS SHALL HAVE A 1/2" RADIUS U.N.O.			
4. ALL HOLES MUST BE DEBURRED, BURRS OF 1/16 OR LESS ARE ALLOWED			
LOCATION: OMAHA, NE			
JOB: SCHACHNE RESIDENCE	JOB NO.	SHEET NO.	
CUSTOMER: McNEIL COMPANY	25438	105	REV A

BILL OF MATERIAL

QTY	QTY	PIECE	MINOR	LENGTH	WEIGHT	WEIGHT		Finish
UNIT	TOTAL	DESCRIPTION	MARK	MARK	UNIT	TOTAL	REMARKS	
	ONE BEAM	106B1			1016	1016		
1	1	W12x40	106B1	25-0	1000	1000	A992	
4	4	PL3/8x3 1/2	p18	1011/16	4	16	A36	
		FIELD BOLTS						
	6	3/4 Dia A325N		2 1/4			+1HD WASH	

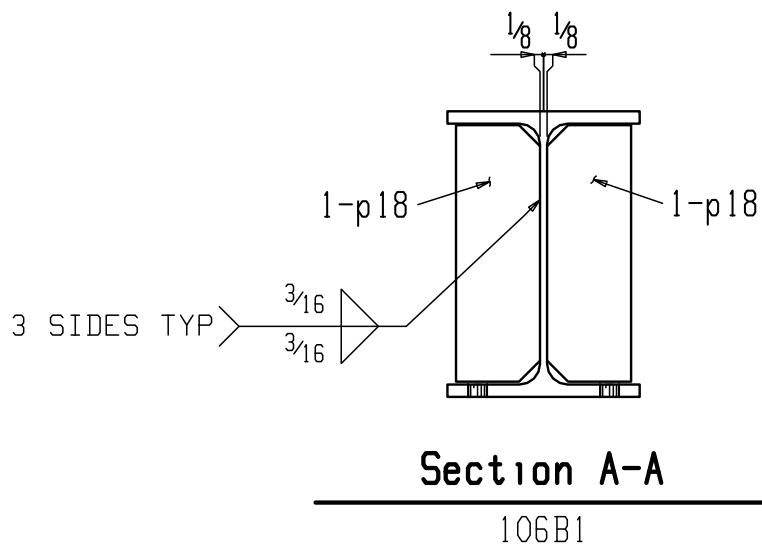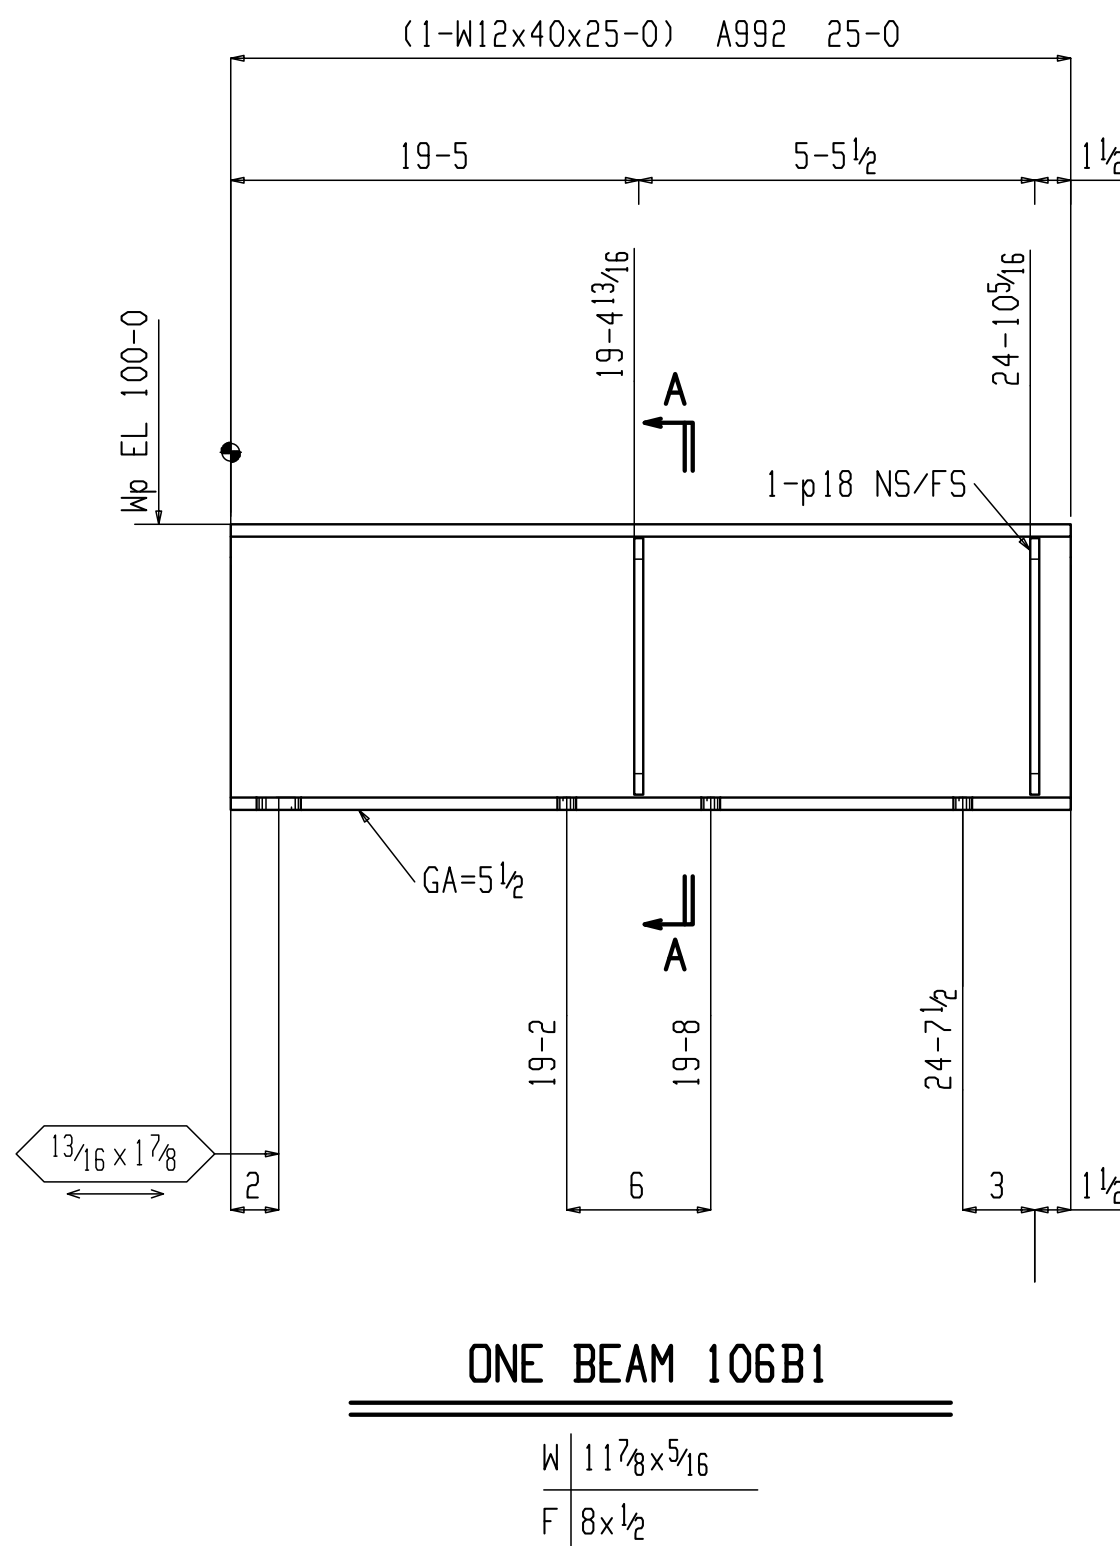

Total weight : 1016



4851 S 16TH
LINCOLN, NE 68512

GENERAL NOTES:

HOLES: 13/16 U.N.O.
ELECTRODES: E70XXLH U.N.
SURFACE PREP: SSPC-SP2
PAINT: MR GRAY PRIMER
0835A1312
PAINT OPEN HOLES U.N. SC
MILS: 1.25-1.5 MILS DFT
BOLTS: ASTM A325
TENSIONING METHOD: TC

WIDE FLANGE - ASTM A992 U.N.
ALL MISC. - ASTM A36 U.N.
ALL TUBES - ASTM A500B U.N.
ALL PIPE - ASTM A53B U.N.
ALL ANCHOR BOLTS - ASTM
F1554 GR36 U.N.

DRAWING RECORD

REV A FOR APPROVAL 04-29-25

1. EXTENSION DIMENSIONS ARE TO
2. TOLERANCES: AISC U.N.
3. ALL GAS RE-ENTRANT CUTS SHALL
HAVE A 1/2" RADIUS U.N.O.
4. ALL HOLES MUST BE DEBURRED,
BURRS OF 1/16 OR LESS ARE ALLOWED

DRAWN BY: EI CHECKED BY: TL

DATE: 04-28-25

LOCATION: OMAHA, NE

JOB: SCHACHNE RESIDENCE

JOB NO.

SHEET NO.

CUSTOMER: McNEIL COMPANY

25438

106



REV
A

NOTICE TO CONTRACTOR & ERECTOR:
Back Charges for corrective work or
replacement materials will not be accepted
unless authorized by 4G Steel Fabrication
before such costs are incurred.



BILL OF MATERIAL

QTY	QTY		PIECE	MINOR	LENGTH	WEIGHT	WEIGHT		Finish
UNIT	TOTAL	DESCRIPTION	MARK	MARK		UNIT	TOTAL	REMARKS	
	ONE BEAM		107B1			407	407		
1	1	W10x19		107B1	21'-1 1/4"	401	401	A992	
4	4	PL 3/8x1 1/2		p19	9' 1/4"	1	6	A36	
		FIELD BOLTS							
	6	3/4 Dia A325N			2' 1/4"			+1HD WASH	

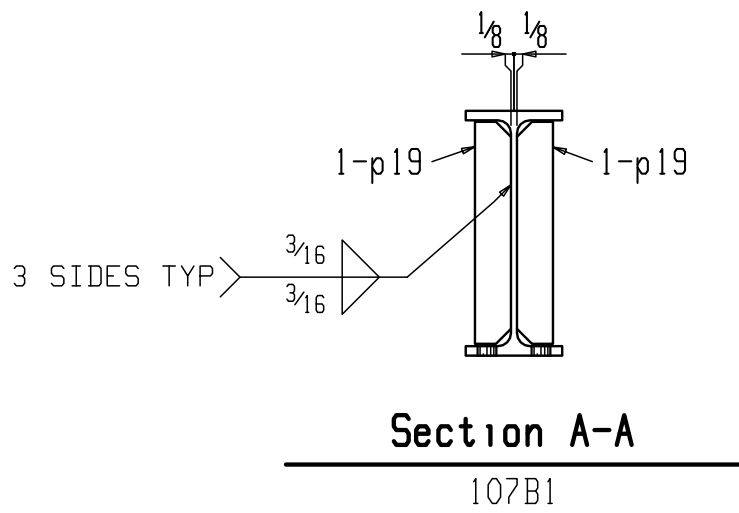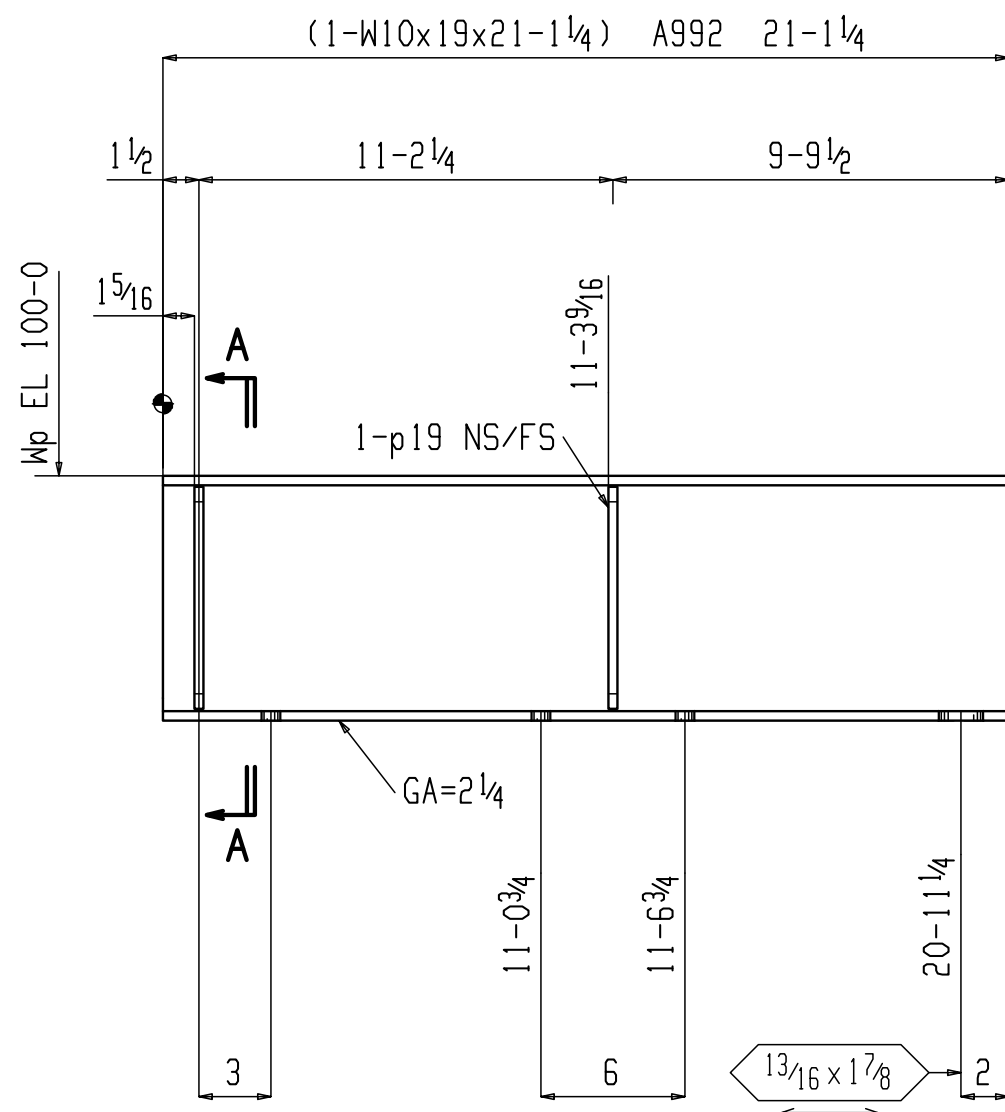

Total weight : 407





4851 S 16TH
LINCOLN, NE 68512

GENERAL NOTES:		DRAWING RECORD	
HOLES: 1 3/16 U.N.O.	WIDE FLANGE - ASTM A992 U.N. ALL MISC. - ASTM A36 U.N. ALL TUBES - ASTM A500B U.N. ALL PIPE - ASTM A53B U.N. ALL ANCHOR BOLTS - ASTM F1554 GR36 U.N.	REV A FOR APPROVAL	04-29-25
ELECTRODES: E70XXLH U.N.			
SURFACE PREP: SSPC-SP2			
PAINT: WP GRAY PRIMER 0835A1312			
PAINT OPEN HOLES U.N. SC			
MILS: 1.25-1.5 MILS DFT			
BOLTS: ASTM A325 TENSIONING METHOD: TC			
1. EXTENSION DIMENSIONS ARE TO  2. TOLERANCES: AISC U.N. 3. ALL GAS RE-ENTRANT CUTS SHALL HAVE A 1/2" RADIUS U.N.O. 4. ALL HOLES MUST BE DEBURRED, BURRS OF 1/16 OR LESS ARE ALLOWED			
LOCATION: OMAHA, NE		DRAWN BY: EI CHECKED BY: TL	
JOB: SCHACHNE RESIDENCE		DATE: 04-28-25	
CUSTOMER: McNEIL COMPANY		JOB NO. 25438	SHEET NO. 107
			REV A



NOTICE TO CONTRACTOR & ERECTOR:
Back Charges for corrective work or replacement materials will not be accepted unless authorized by 4G Steel Fabrication before such costs are incurred.

BILL OF MATERIAL									
QTY	QTY		PIECE	MINOR	LENGTH	WEIGHT	WEIGHT		Finish
UNIT	TOTAL	DESCRIPTION	MARK	MARK		UNIT	TOTAL	REMARKS	
	ONE BEAM		108B1			322	322		
1	1	W10x22		108B1	14-5	317	317	A992	
2	2	PL3/8x2 1/2		p20	95 1/16	2	5	A36	
		FIELD BOLTS							
	2	3/4 Dia A325N			2 1/4			+2HD WASH	

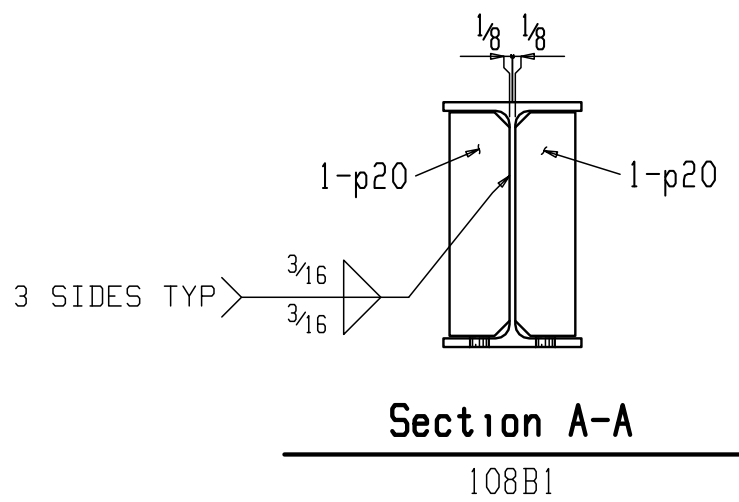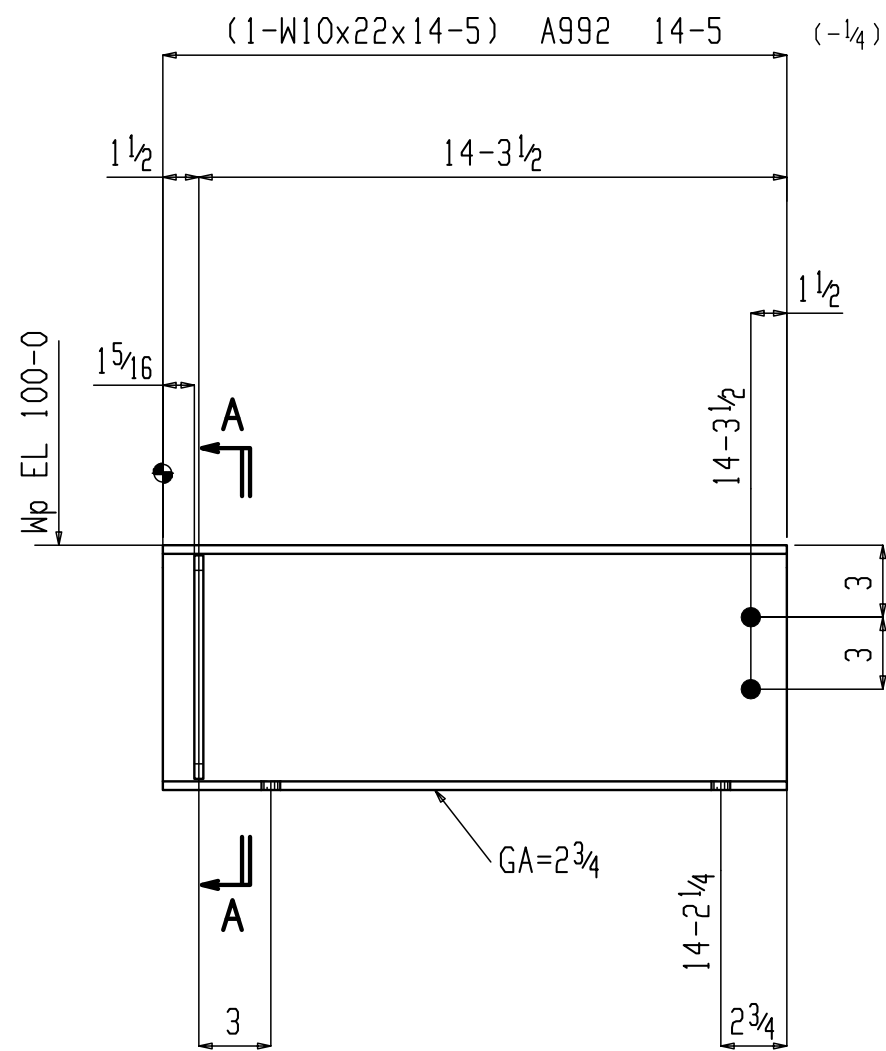

ONE BEAM 108B1

W	10 3/16 x 1/4
F	5 3/4 x 3/8

Total weight : 322



4851 S 16TH
LINCOLN, NE 68512



GENERAL NOTES:		DRAWING RECORD	
HOLES: 13/16 U.N.O.	WIDE FLANGE - ASTM A992 U.N. ALL MISC. - ASTM A36 U.N. ALL TUBES - ASTM A500B U.N. ALL PIPE - ASTM A53B U.N. ALL ANCHOR BOLTS - ASTM F1554 GR36 U.N.	REV A FOR APPROVAL	04-29-25
ELECTRODES: E70XXLH U.N.			
SURFACE PREP: SSPC-SP2			
PAINT: WP GRAY PRIMER 0835A1312			
PAINT OPEN HOLES U.N. SC			
MILS: 1.25-1.5 MILS DFT			
BOLTS: ASTM A325 TENSIONING METHOD: TC			
1. EXTENSION DIMENSIONS ARE TO  2. TOLERANCES: AISC U.N. 3. ALL GAS RE-ENTRANT CUTS SHALL HAVE A 1/2" RADIUS U.N.O. 4. ALL HOLES MUST BE DEBURRED, BURRS OF 1/16 OR LESS ARE ALLOWED			
LOCATION: OMAHA, NE		DRAWN BY: EI CHECKED BY: TL	
JOB: SCHACHNE RESIDENCE		DATE: 04-28-25	
CUSTOMER: McNEIL COMPANY		JOB NO.	SHEET NO.
		25438	108
		REV	A



NOTICE TO CONTRACTOR & ERECTOR:
Back Charges for corrective work or replacement materials will not be accepted unless authorized by 4G Steel Fabrication before such costs are incurred.

BILL OF MATERIAL

QTY	QTY		PIECE	MINOR	LENGTH	WEIGHT	WEIGHT		Finish
UNIT	TOTAL	DESCRIPTION	MARK	MARK		UNIT	TOTAL	REMARKS	
	ONE BEAM		109B1			320	320		
1	1	W10x22		109B1	13-11 1/2	307	307	A992	
2	2	PL 3/8x5		p6	5 3/4	3	6	A36	
2	2	PL 3/8x2 1/2		p20	9 5/16	2	5	A36	
2	2	3/4 Dia A325N			2 1/4	1	1	+2HD WASH	
		FIELD BOLTS							
	4	3/4 Dia A325N			2			+1HD WASH	

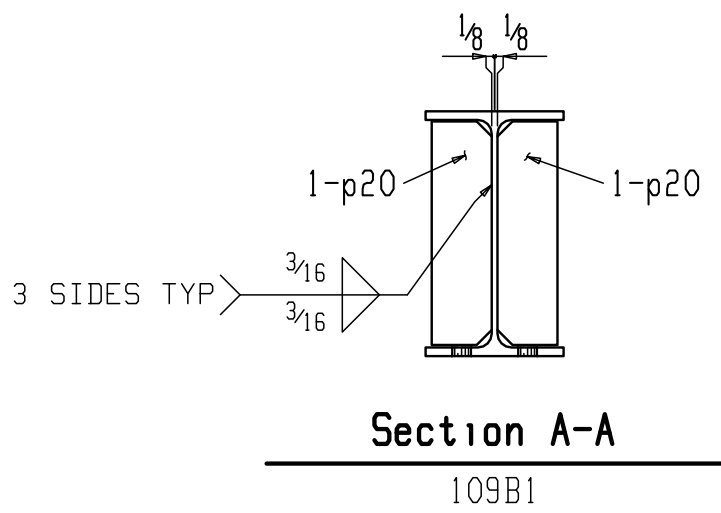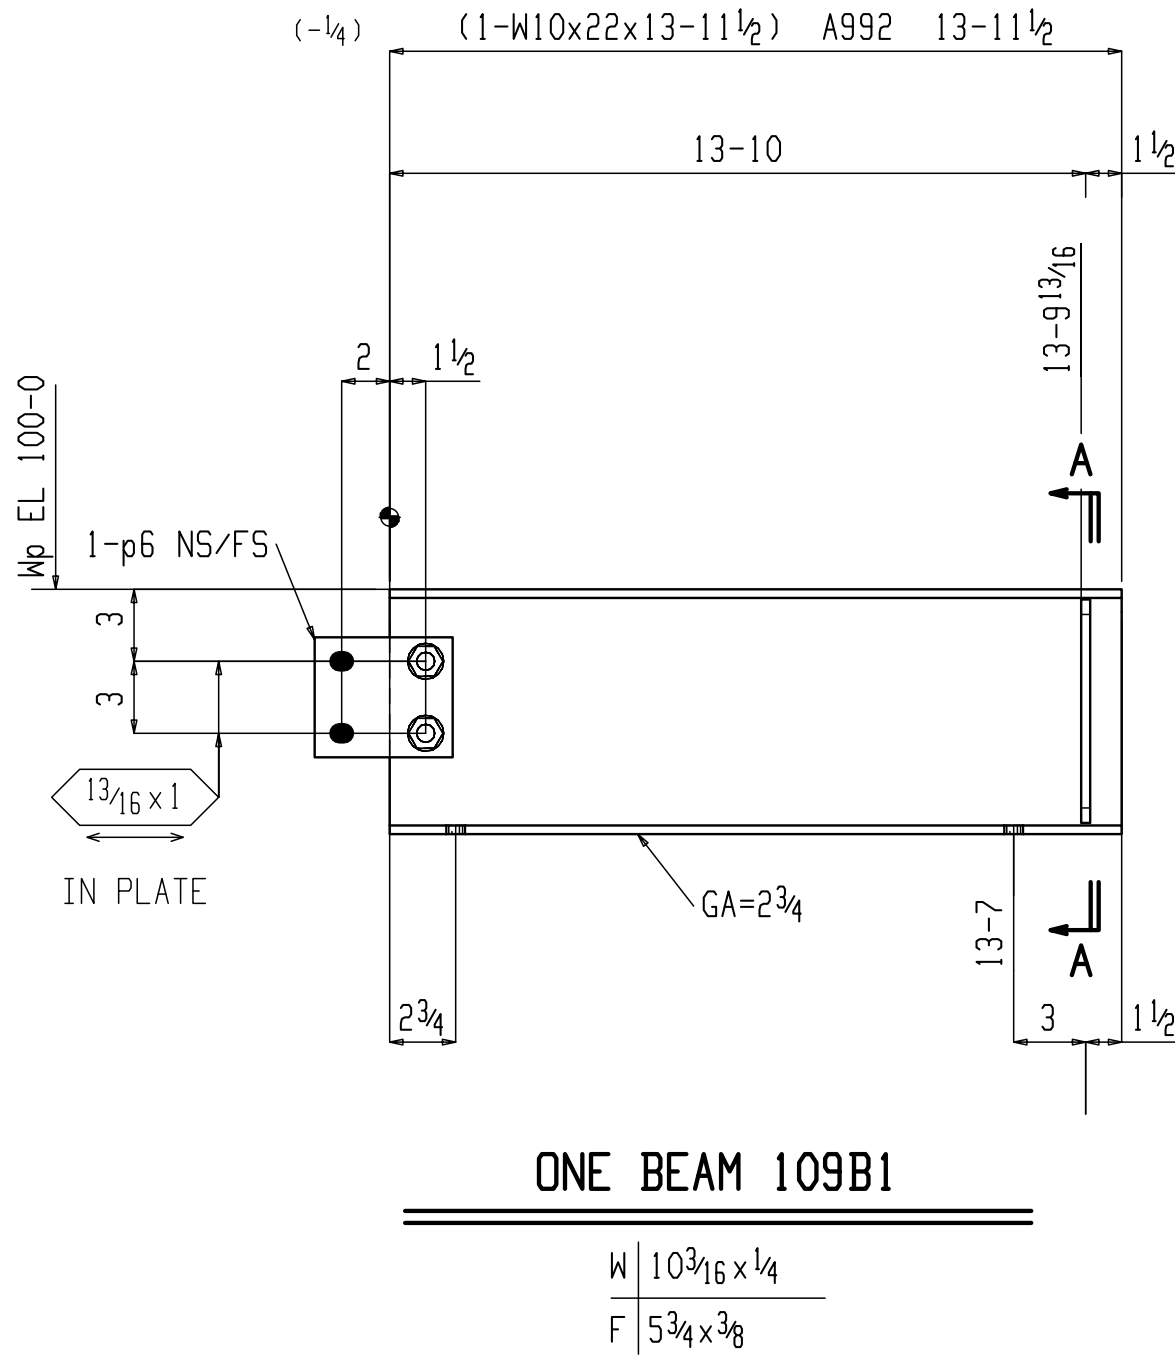

Total weight : 320




4851 S 16TH
LINCOLN, NE 68512

GENERAL NOTES:		DRAWING RECORD	
HOLES: 13/16 U.N.O.	WIDE FLANGE - ASTM A992 U.N.	REV A FOR APPROVAL	04-29-25
ELECTRODES: E70XXLH U.N.	ALL MISC. - ASTM A36 U.N.		
SURFACE PREP: SSPC-SP2	ALL TUBES - ASTM A500B U.N.		
PAINT: MR GRAY PRIMER 0835A1312	ALL PIPE - ASTM A53B U.N.		
PAINT OPEN HOLES U.N. SC	ALL ANCHOR BOLTS - ASTM F1554 GR36 U.N.		
MILS: 1.25-1.5 MILS DFT			
BOLTS: ASTM A325			
TENSIONING METHOD: TC			
1. EXTENSION DIMENSIONS ARE TO 2. TOLERANCES: AISC U.N. 3. ALL GAS RE-ENTRANT CUTS SHALL HAVE A 1/2" RADIUS U.N.O. 4. ALL HOLES MUST BE DEBURRED, BURRS OF 1/16 OR LESS ARE ALLOWED		DRAWN BY: EI	CHECKED BY: TL
LOCATION: OMAHA, NE		DATE: 04-28-25	
JOB: SCHACHNE RESIDENCE	JOB NO.	SHEET NO.	
CUSTOMER: McNEIL COMPANY	25438	109	REV A



NOTICE TO CONTRACTOR & ERECTOR:
Back Charges for corrective work or replacement materials will not be accepted unless authorized by 4G Steel Fabrication before such costs are incurred.

BILL OF MATERIAL									
QTY	QTY		PIECE	MINOR	LENGTH	WEIGHT	WEIGHT		Finish
UNIT	TOTAL	DESCRIPTION	MARK	MARK		UNIT	TOTAL	REMARKS	
		ONE BEAM	110B1			247	247		
1	1	W10x19		110B1	13-0	247	247	A992	

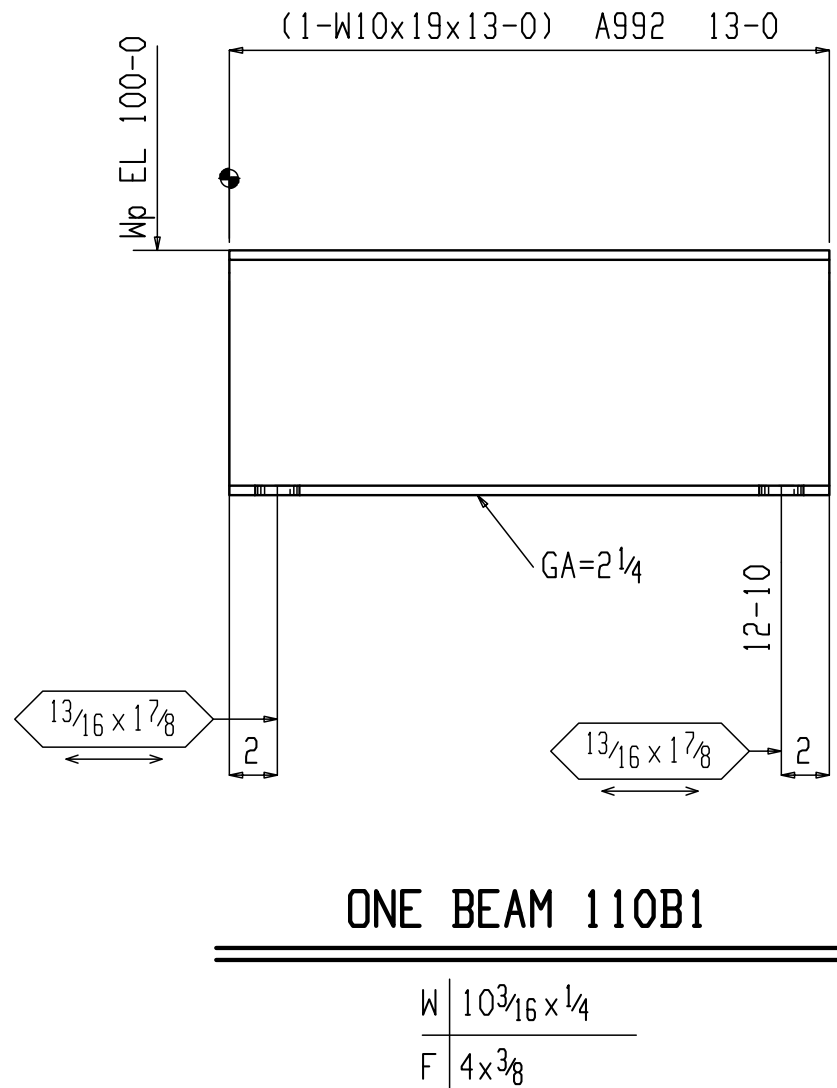

Total weight : 247




4851 S 16TH
LINCOLN, NE 68512


GENERAL NOTES:		DRAWING RECORD	
HOLES: 13/16 U.N.O.	WIDE FLANGE - ASTM A992 U.N. ALL MISC. - ASTM A36 U.N. ALL TUBES - ASTM A500B U.N. ALL PIPE - ASTM A53B U.N. ALL ANCHOR BOLTS - ASTM F1554 GR36 U.N.	REV A FOR APPROVAL 04-29-25	
ELECTRODES: E70XXLH U.N.			
SURFACE PREP: SSPC-SP2			
PAINT: WP GRAY PRIMER 0835A1312			
PAINT OPEN HOLES U.N. SC			
MILS: 1.25-1.5 MILS DFT			
BOLTS: ASTM A325			
TENSIONING METHOD: TC			
1. EXTENSION DIMENSIONS ARE TO  2. TOLERANCES: AISC U.N. 3. ALL GAS RE-ENTRANT CUTS SHALL HAVE A 1/2" RADIUS U.N.O. 4. ALL HOLES MUST BE DEBURRED, BURRS OF 1/16 OR LESS ARE ALLOWED		DRAWN BY: EI CHECKED BY: TL	
		DATE: 04-28-25	
		JOB NO.	SHEET NO.
		CUSTOMER: McNEIL COMPANY	25438



NOTICE TO CONTRACTOR & ERECTOR:
Back Charges for corrective work or replacement materials will not be accepted unless authorized by 4G Steel Fabrication before such costs are incurred.

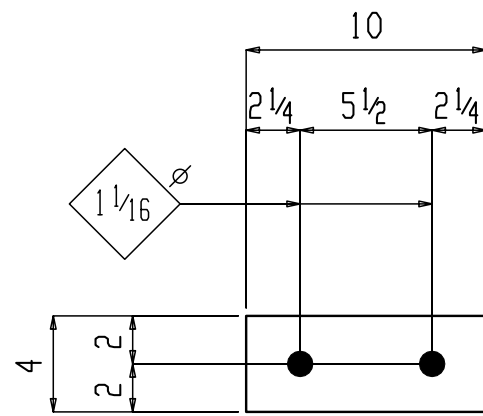

ONE MISC 111M1

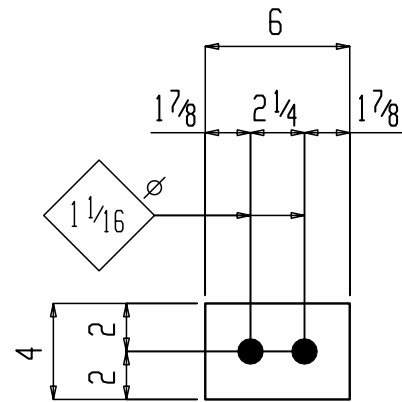

3 MISCS 111M2

BILL OF MATERIAL

QTY	QTY		PIECE	MINOR	LENGTH	WEIGHT	WEIGHT		Finish
UNIT	TOTAL	DESCRIPTION	MARK	MARK		UNIT	TOTAL	REMARKS	
	ONE	MISC	111M1			4	4		
1	1	PL 3/8x4		111M1	10	4	4	A36	
	3	MISC	111M2			3	8		
1	3	PL 3/8x4		111M2	6	3	8	A36	

Total weight : 12



4851 S 16TH
LINCOLN, NE 68512

GENERAL NOTES:

HOLES: 13/16 U.N.O.
ELECTRODES: E70XXLH U.N.
SURFACE PREP: SSPC-SP2
PAINT: PR GRAY PRIMER
0835A1312
PAINT OPEN HOLES U.N. SC
MILS: 1.25-1.5 MILS DFT
BOLTS: ASTM A325
TENSIONING METHOD: TC

WIDE FLANGE - ASTM A992 U.N.
ALL MISC. - ASTM A36 U.N.
ALL TUBES - ASTM A500B U.N.
ALL PIPE - ASTM A53B U.N.
ALL ANCHOR BOLTS - ASTM
F1554 GR36 U.N.

DRAWING RECORD

REV A FOR APPROVAL 04-29-25

1. EXTENSION DIMENSIONS ARE TO
2. TOLERANCES: AISC U.N.
3. ALL GAS RE-ENTRANT CUTS SHALL
HAVE A 1/2" RADIUS U.N.O.
4. ALL HOLES MUST BE DEBURRED,
BURRS OF 1/16 OR LESS ARE ALLOWED

DRAWN BY: EI CHECKED BY: TL

DATE: 04-28-25

LOCATION: OMAHA, NE

JOB: SCHACHNE RESIDENCE

JOB NO.

SHEET NO.

CUSTOMER: McNEIL COMPANY

25438

111

REV
A

NOTICE TO CONTRACTOR & ERECTOR:
Back Charges for corrective work or
replacement materials will not be accepted
unless authorized by 4G Steel Fabrication
before such costs are incurred.

