EXTERIOR MATERIALS

- V1 EXTERIOR MATERIAL TYPE-THIN STONE COLOR-TBD
- V2 EXTERIOR MATERIAL TYPE-THIN STONE CAP COLOR-TBD
- V3 EXTERIOR MATERIAL TYPE-CARVED STONE CAP COLOR-TBD
- V4 EXTERIOR MATERIAL TYPE-EIFS COLOR-TBD
- V5 EXTERIOR MATERIAL TYPE-10"X1" EIFS BAND COLOR-TBD
- S1 EXTERIOR MATERIAL TYPE-SIDING 6" LAP SIDING
- S2 EXTERIOR MATERIAL TYPE-TRIM 2.5" TRIM TO MATCH SIDING
- S3 EXTERIOR MATERIAL TYPE-TRIM 3" PVC SILL
- R1 EXTERIOR MATERIAL TYPE-DAVINCI PROVINCE SLATE COLOR-TBD
- R2 EXTERIOR MATERIAL TYPE-METAL ROOFING COLOR-TBD

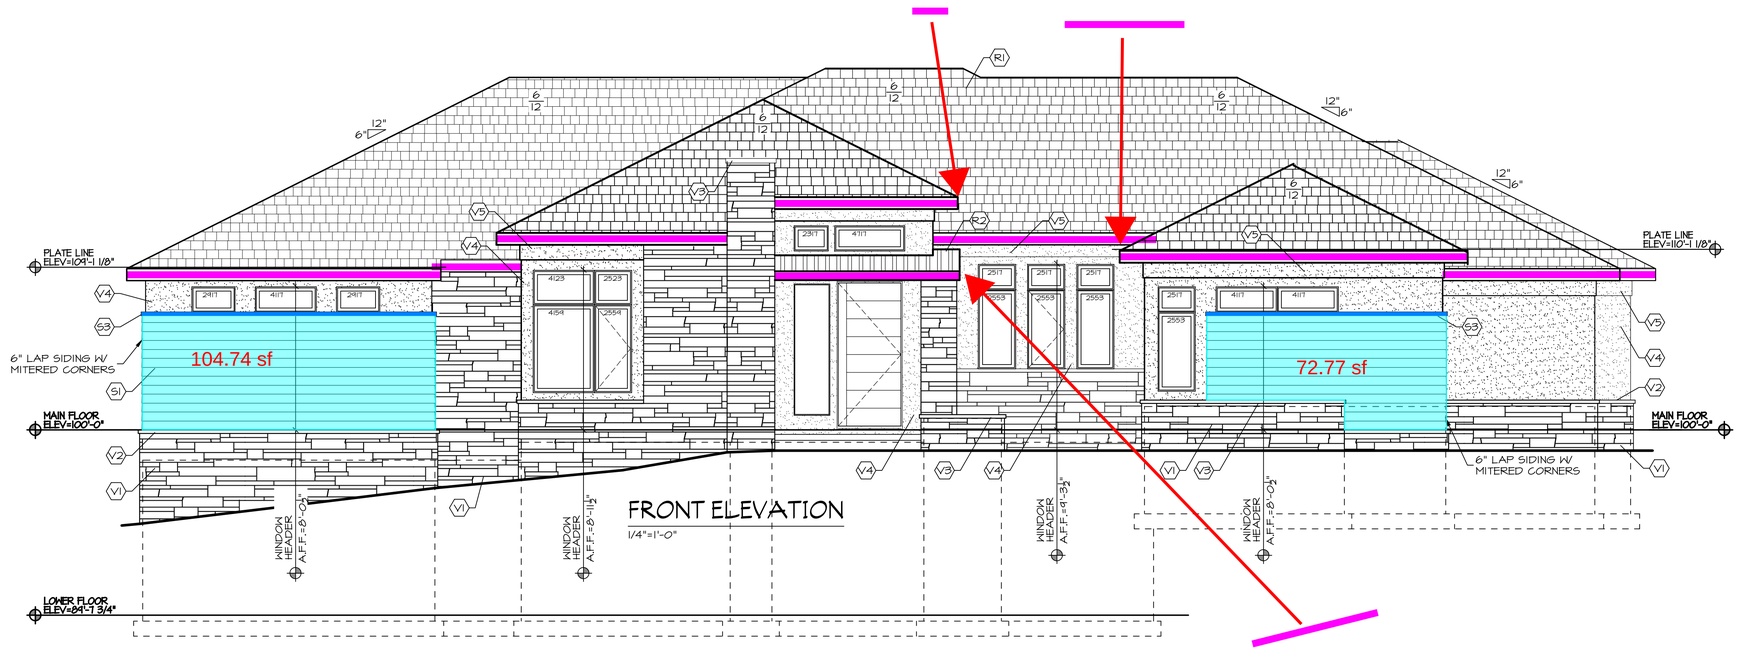

FRONT ELEVATION

1/4"=1'-0"

SIDING TAKEOFF

2 1/2" TRIM - S2	276.7996	ft
3" TRIM	61.2000	ft
FASCIA	334.1584	ft
LAPSIDING	866.80	sf
TRIM SILL - S3	44.5706	ft

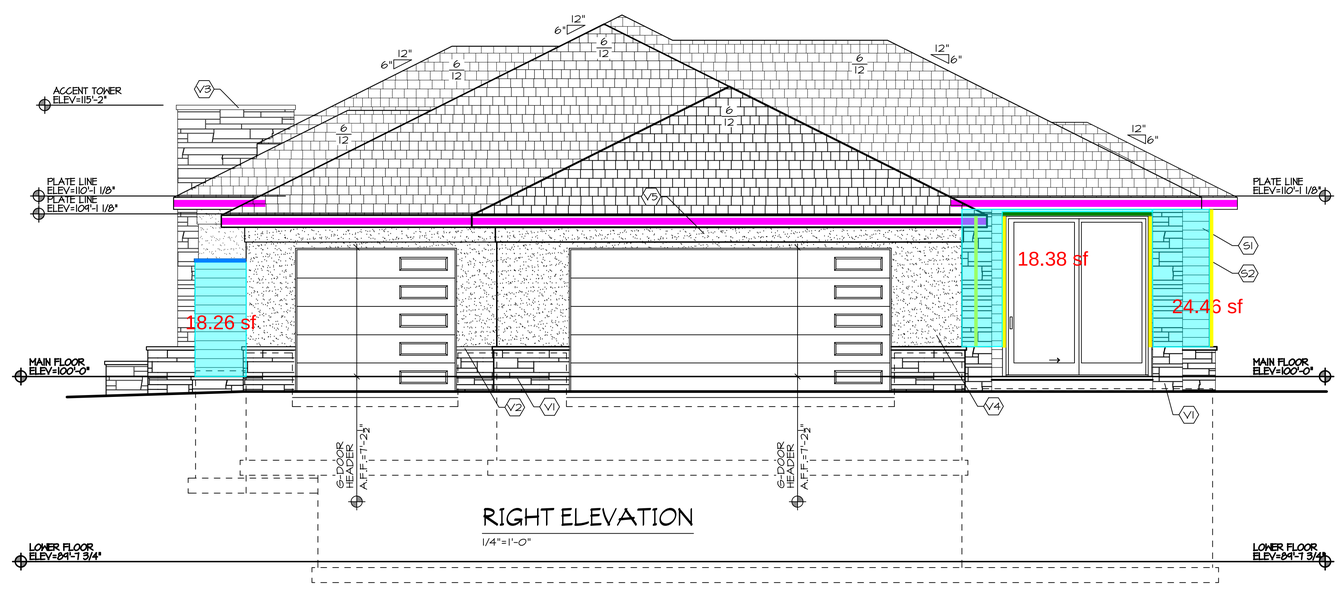

RIGHT ELEVATION

1/4"=1'-0"

LOT 144
SCHACHNE RESIDENCE
13651 CUMING ST OMAHA NE 68154

MCNEIL COMPANY
4666 South 132nd Street
Omaha, NE 68137
402-333-1462
mcneilcompany.com

PLAN DATE 12/24/2024

REV.	DATE

PRELIMINARY
NOT FOR CONSTRUCTION

JOB NUMBER
15-2457
DESCRIPTION
FRONT AND RIGHT EXTERIOR ELEVATIONS
PLAN SHEET
A2.01

© COPYRIGHT MCNEIL COMPANY
THESE PLANS ARE SPECIFICALLY DESIGNED FOR CONSTRUCTION BY MCNEIL COMPANY AND ARE INTENDED FOR NO OTHER PURPOSE. DUPLICATION OF THESE PLANS IN PART OR WHOLE WITHOUT WRITTEN CONSENT FROM MCNEIL COMPANY IS PROHIBITED.

PLOT DATE: 12/27/2024 HOME PAGE: A0.01
D:\ANDERSONMCNEIL COMPANY DROPBOX\JEFF ANDERSON\MCNEIL DESIGN\RESIDENTIAL\15-2457 SCHACHNE LOT 144\A2 EXTERIOR.DWG

EXTERIOR MATERIALS

- V1 EXTERIOR MATERIAL
  TYPE-THIN STONE
  COLOR-TBD
- V2 EXTERIOR MATERIAL
  TYPE-THIN STONE CAP
  COLOR-TBD
- V3 EXTERIOR MATERIAL
  TYPE-CARVED STONE CAP
  COLOR-TBD
- V4 EXTERIOR MATERIAL
  TYPE-EIFS
  COLOR-TBD
- V5 EXTERIOR MATERIAL
  TYPE-10"X1" EIFS BAND
  COLOR-TBD

- S1 EXTERIOR MATERIAL
  TYPE-SIDING
  6" LAP SIDING
- S2 EXTERIOR MATERIAL
  TYPE-TRIM
  2.5" TRIM TO MATCH SIDING
- S3 EXTERIOR MATERIAL
  TYPE-TRIM
  3" PVC SILL

- R1 EXTERIOR MATERIAL
  TYPE-DAVINCI PROVINCE SLATE
  COLOR-TBD
- R2 EXTERIOR MATERIAL
  TYPE-METAL ROOFING
  COLOR-TBD

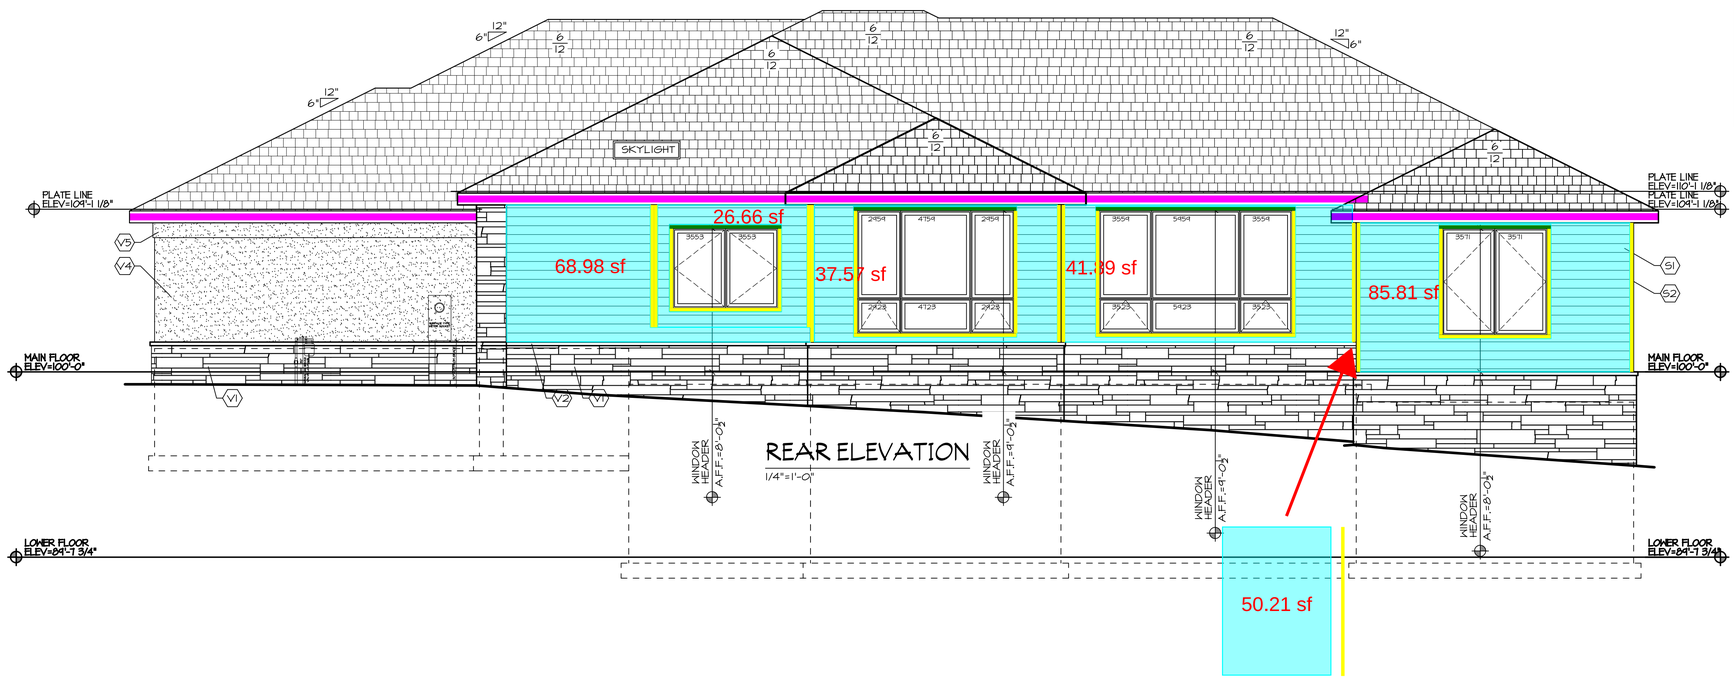

REAR ELEVATION
1/4"=1'-0"

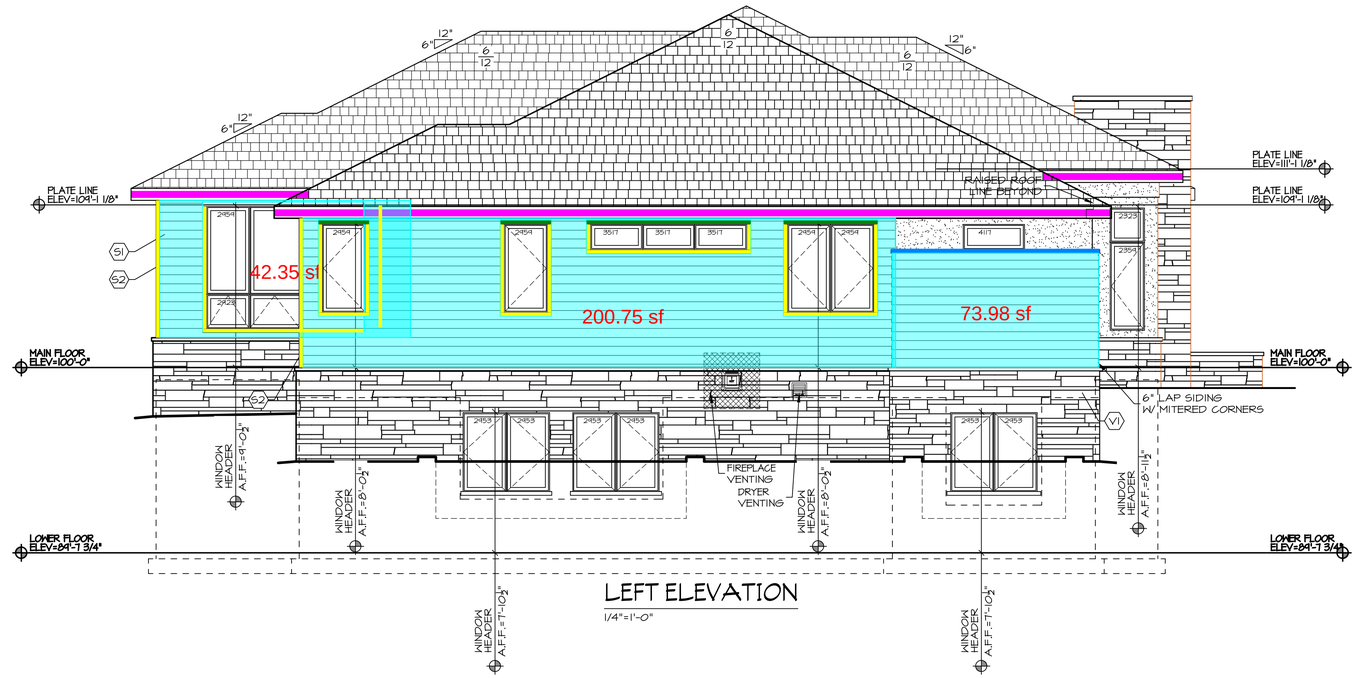

LEFT ELEVATION
1/4"=1'-0"

LOT 144
SCHACHNE RESIDENCE
13651 CUMING ST OMAHA NE 68154

McNEIL COMPANY
4666 South 132nd Street
Omaha, NE 68137
402-333-1462
mcneilcompany.com

PLAN DATE
12/24/2024

REV.	DATE

PRELIMINARY
NOT FOR CONSTRUCTION

JOB NUMBER
15-2457
DESCRIPTION
REAR AND LEFT EXTERIOR ELEVATIONS
PLAN SHEET
A2.02

© COPYRIGHT
MCNEIL COMPANY
THESE PLANS ARE SPECIFICALLY DESIGNED FOR CONSTRUCTION BY MCNEIL COMPANY AND ARE INTENDED FOR NO OTHER PURPOSE. DUPLICATION OF THESE PLANS IN PART OR WHOLE WITHOUT WRITTEN CONSENT FROM MCNEIL COMPANY IS PROHIBITED.