


PLOT DATE: 9/11/2026 HOME PAGE: A0.01 C:\USERS\DESIGN\INTER\2\McNEIL COMPANY DROPBOX\DESIGN 2\McNEIL DESIGN\RESIDENTIAL\15-2601 OSTRONIC HEARTWOOD LOT8\F1 PLANS.DWG

LL Door Hardware			
Description	Quantity	Unit	
Door Hinge - 3 1/2"	24	Count	
DOOR STOP - BASE	7	Count	
DOOR STOP - HINGE	2	Count	
LH-PASSAGE	2	Count	
LH-PRIVATE	2	Count	
RH-PASSAGE	3	Count	
RH-PRIVATE	1	Count	

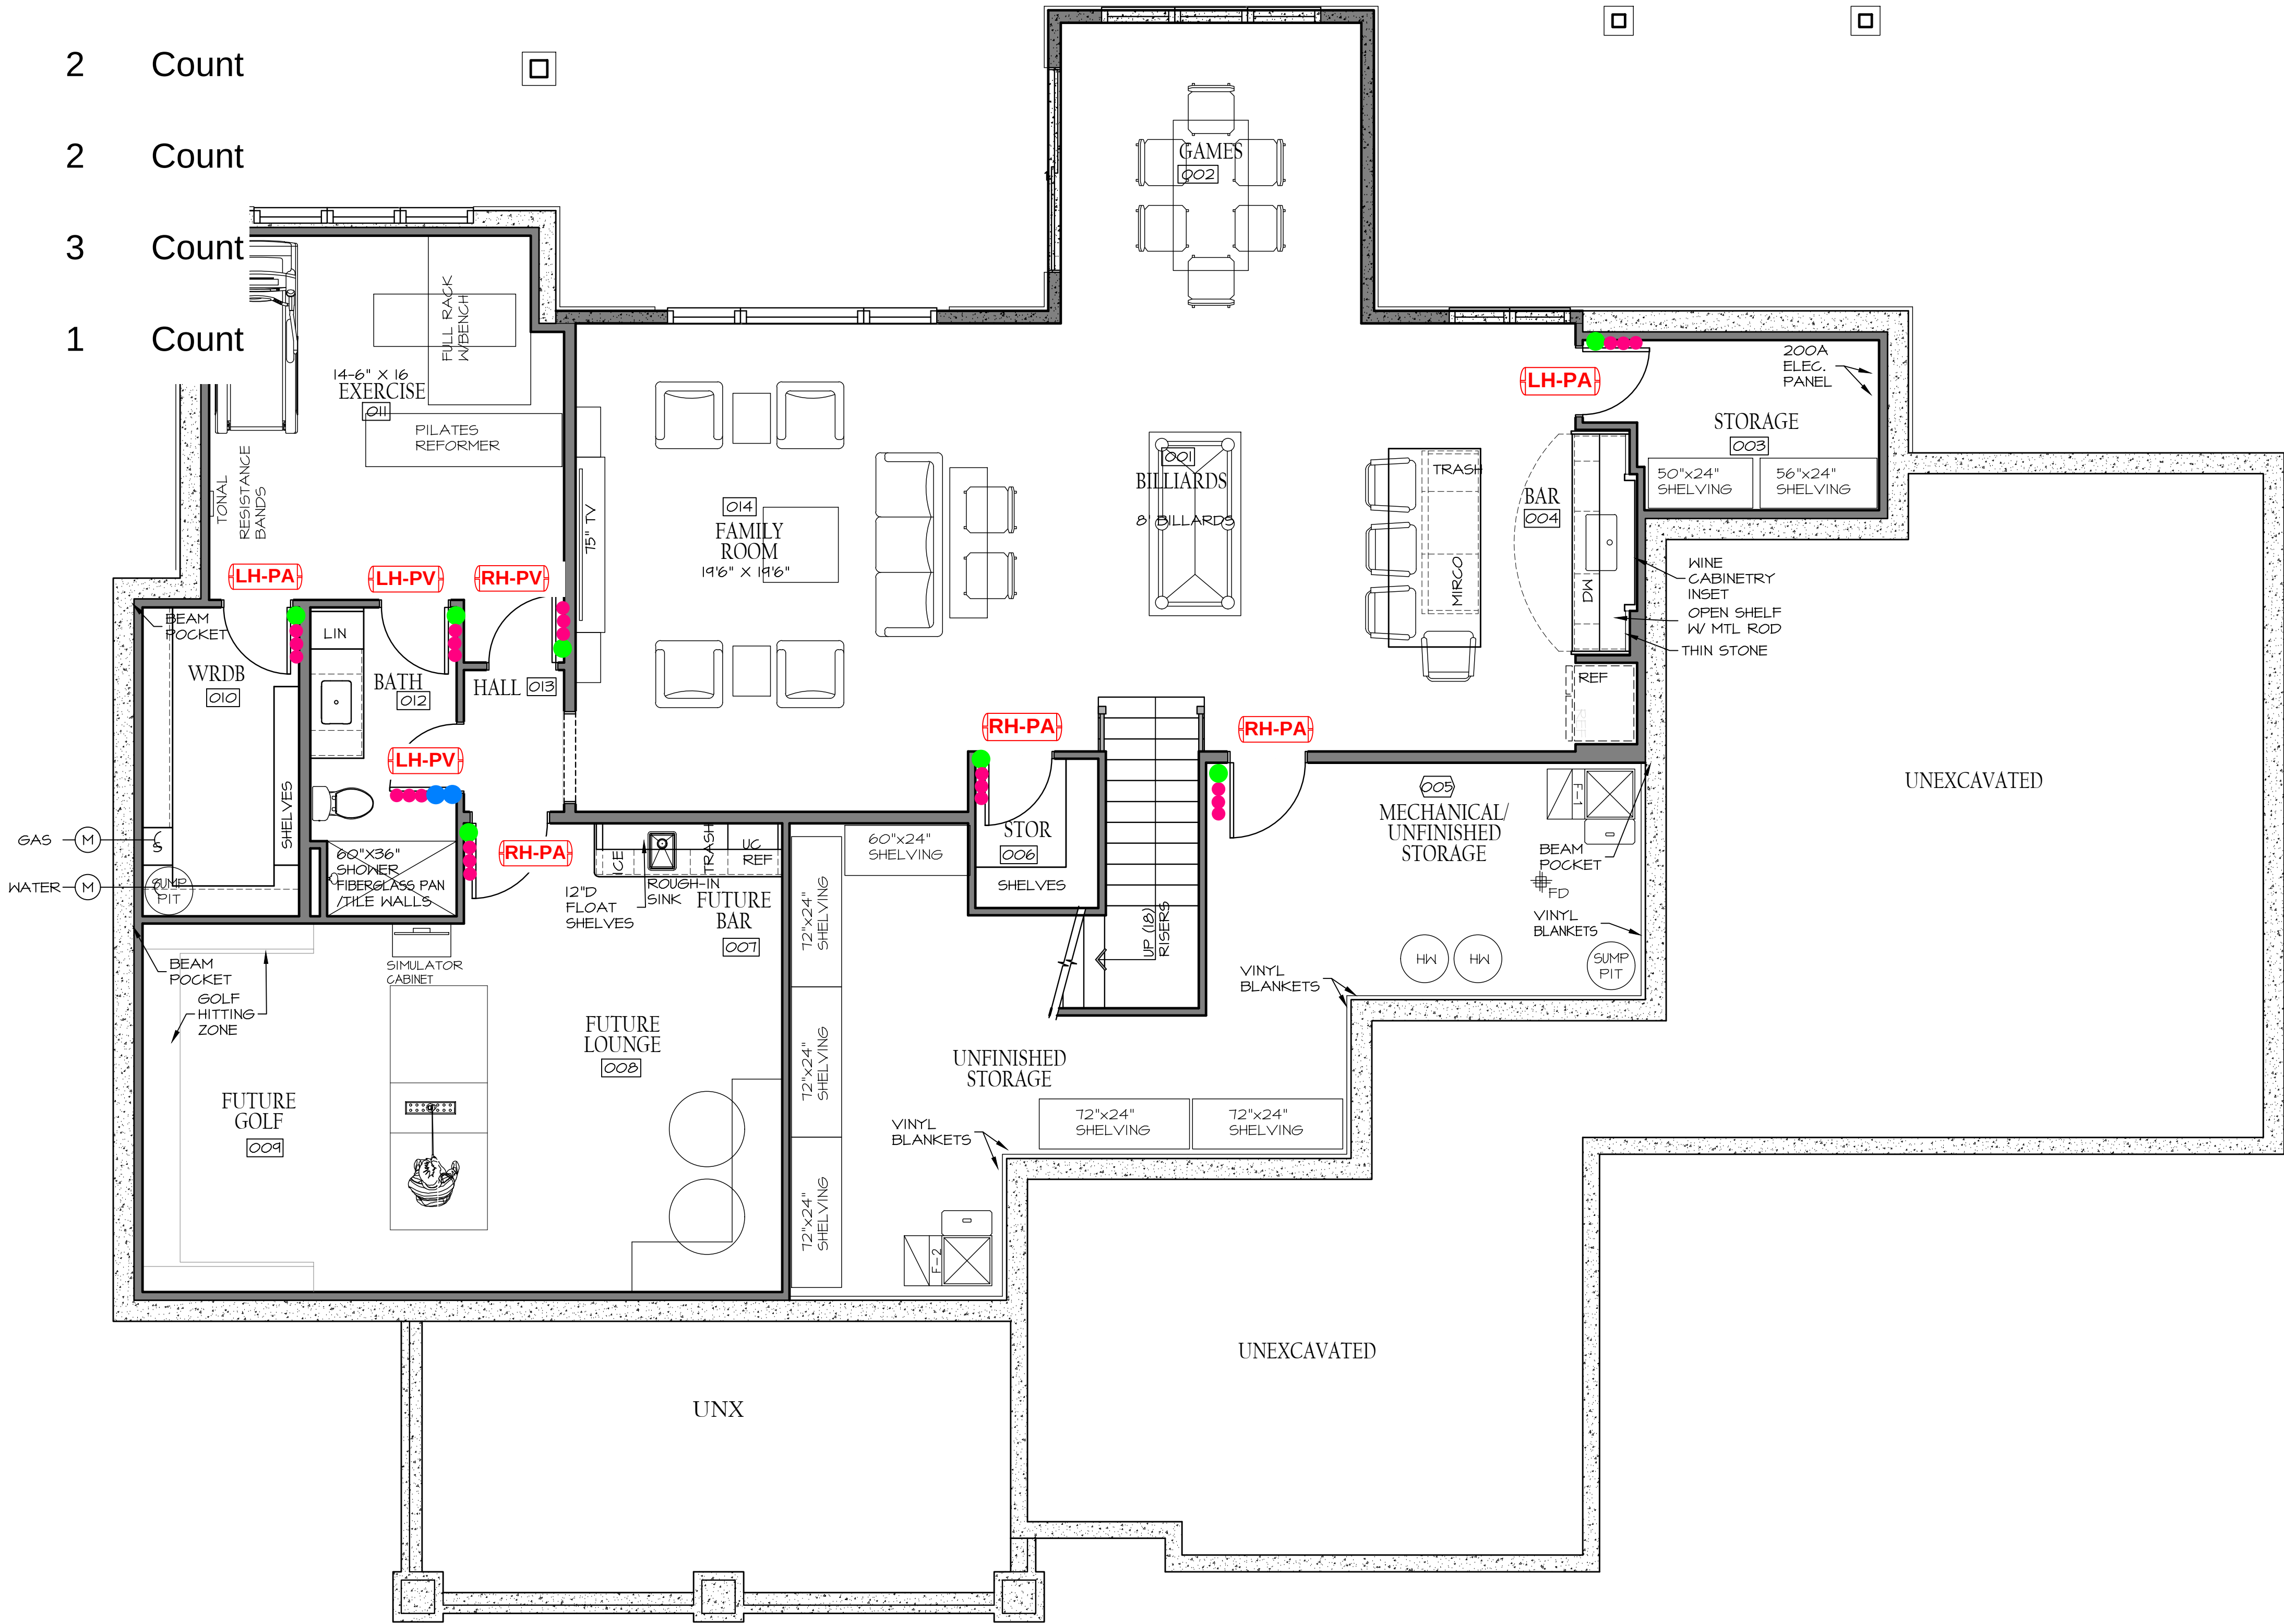


LOWER LEVEL
1/4" = 1'-0"



OSTRONIC
RESIDENCE
1672 SOUTH 150TH AVE. OMAHA, NEBRASKA 68144

MCNEIL
COMPANY
4666 South 132nd Street
Omaha, NE 68137
402-333-1462
mcneilcompany.com

PLAN DATE 07/31/2026	
REV.	DATE
BID SET	09/11/26

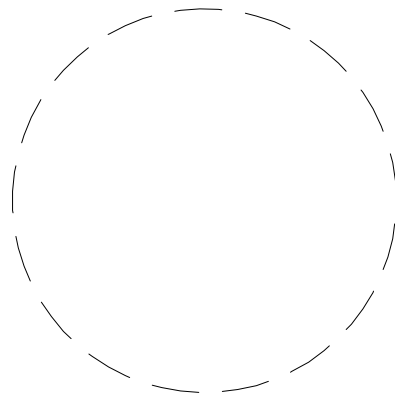

JOB NUMBER 15-2601
DESCRIPTION LOWER LEVEL FINISH PLAN
PLAN SHEET

F1.01

© COPYRIGHT
MCNEIL COMPANY
THESE PLANS ARE SPECIFICALLY
DESIGNED FOR CONSTRUCTION BY
MCNEIL COMPANY AND ARE
INTENDED FOR NO OTHER PURPOSE.
DUPLICATION OF THESE PLANS IN
PART OR WHOLE WITHOUT WRITTEN
CONSENT FROM MCNEIL COMPANY
IS PROHIBITED.

\\users\design\intern2\mcneil company dropbox\design 2\mcneil design\residential\15-2601 ostromic heartwood lot8\fi plans.dwg

$$\overline{1/4'' = 1'-0''}$$


2
3
COMPANY
666 South 132nd Street
Omaha, NE 68137
402-333-1462
mcneilcompany.com




F1.02

© COPYRIGHT
MCNEIL COMPANY
SE PLANS ARE SPECIFICALLY
IGNED FOR CONSTRUCTION BY
NEIL COMPANY AND ARE
ENDED FOR NO OTHER PURPOSE
IGATION OF THESE PLANS IN
ART OR WHOLE WITHOUT WRITTEN
SENT FROM MCNEIL COMPANY

PLOT DATE: 9/11/2026
HOME PAGE: A0.01
C:\USERS\DESIGN\INTER\2\McNEIL COMPANY DROPO\DESIGN 2\McNEIL DESIGN\RESIDENTIAL\15-2601 OSTRONIC HEARTWOOD LOT8\FI PLANS.DWG

UL Door Hardware			
	Description	Quantity	Unit
	Door Hinge - 3 1/2"	36	Count
	DOOR STOP - BASE	3	Count
	DOOR STOP - HINGE	18	Count
	DUMMY SET	2	Count
	LH-PASSAGE	3	Count
	LH-PRIVATE	6	Count
	RH-PASSAGE	1	Count

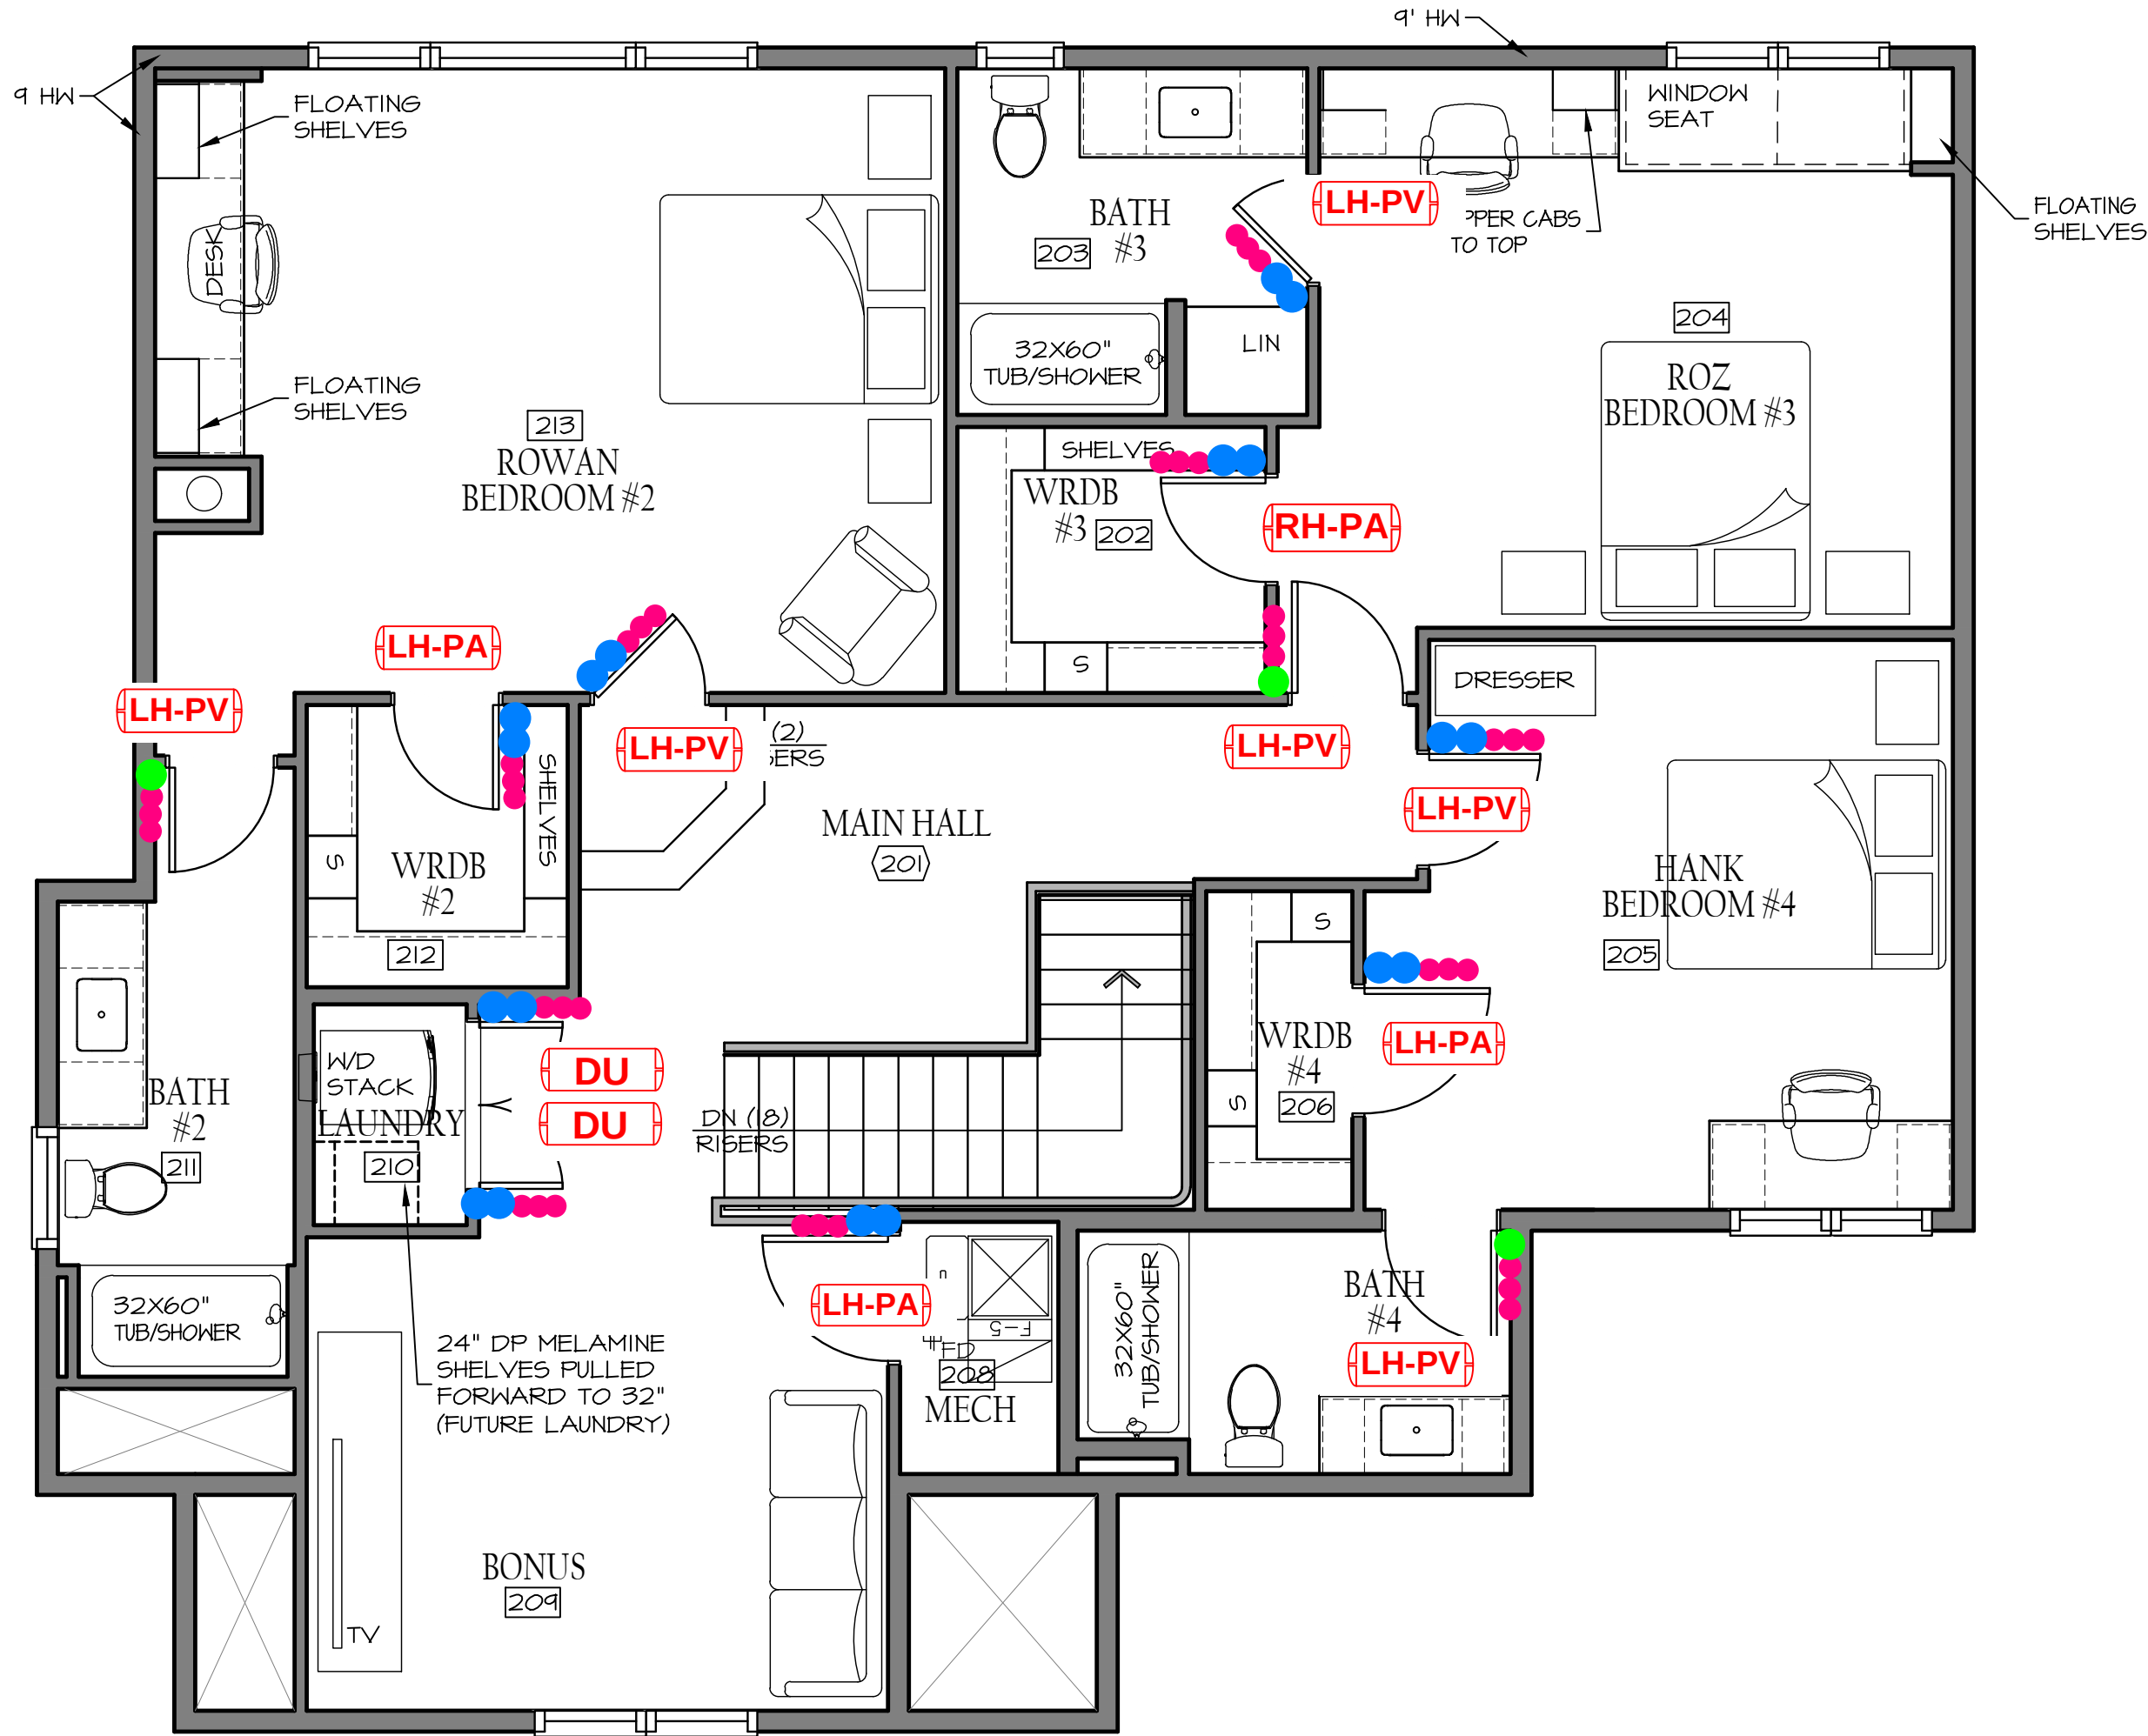


SECOND LEVEL
1/4" = 1'-0"




OSTRONIC
RESIDENCE

1672 SOUTH 150TH AVE. OMAHA, NEBRASKA 68144

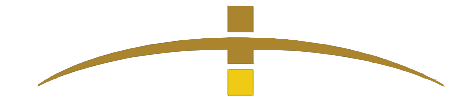**MCNEIL
COMPANY**
4666 South 132nd Street
Omaha, NE 68137
402-333-1462
mcneilcompany.com

PLAN DATE 07/31/2026	
REV.	DATE
BID SET	09/11/26

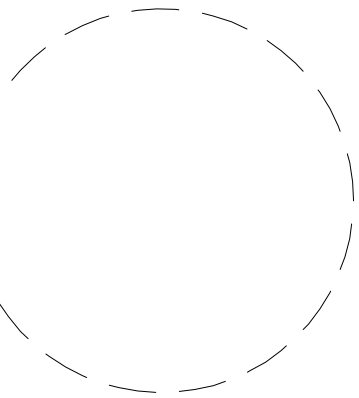

JOB NUMBER
15-2601
DESCRIPTION
SECOND LEVEL FINISH PLAN
PLAN SHEET
F1.03

© COPYRIGHT
MCNEIL COMPANY
THESE PLANS ARE SPECIFICALLY
DESIGNED FOR CONSTRUCTION BY
MCNEIL COMPANY AND ARE
INTENDED FOR NO OTHER PURPOSE.
DUPLICATION OF THESE PLANS IN
PART OR WHOLE WITHOUT WRITTEN
CONSENT FROM MCNEIL COMPANY
IS PROHIBITED.

LL Bar Hardware

Description Quantity Unit

LL BAR PULL 14 Count

Future Bar Hardware


Description Quantity Unit

KNOBS / PULL 5 Count


LL Island Hardware

Description Quantity Unit


KNOBS / PULL 7 Count

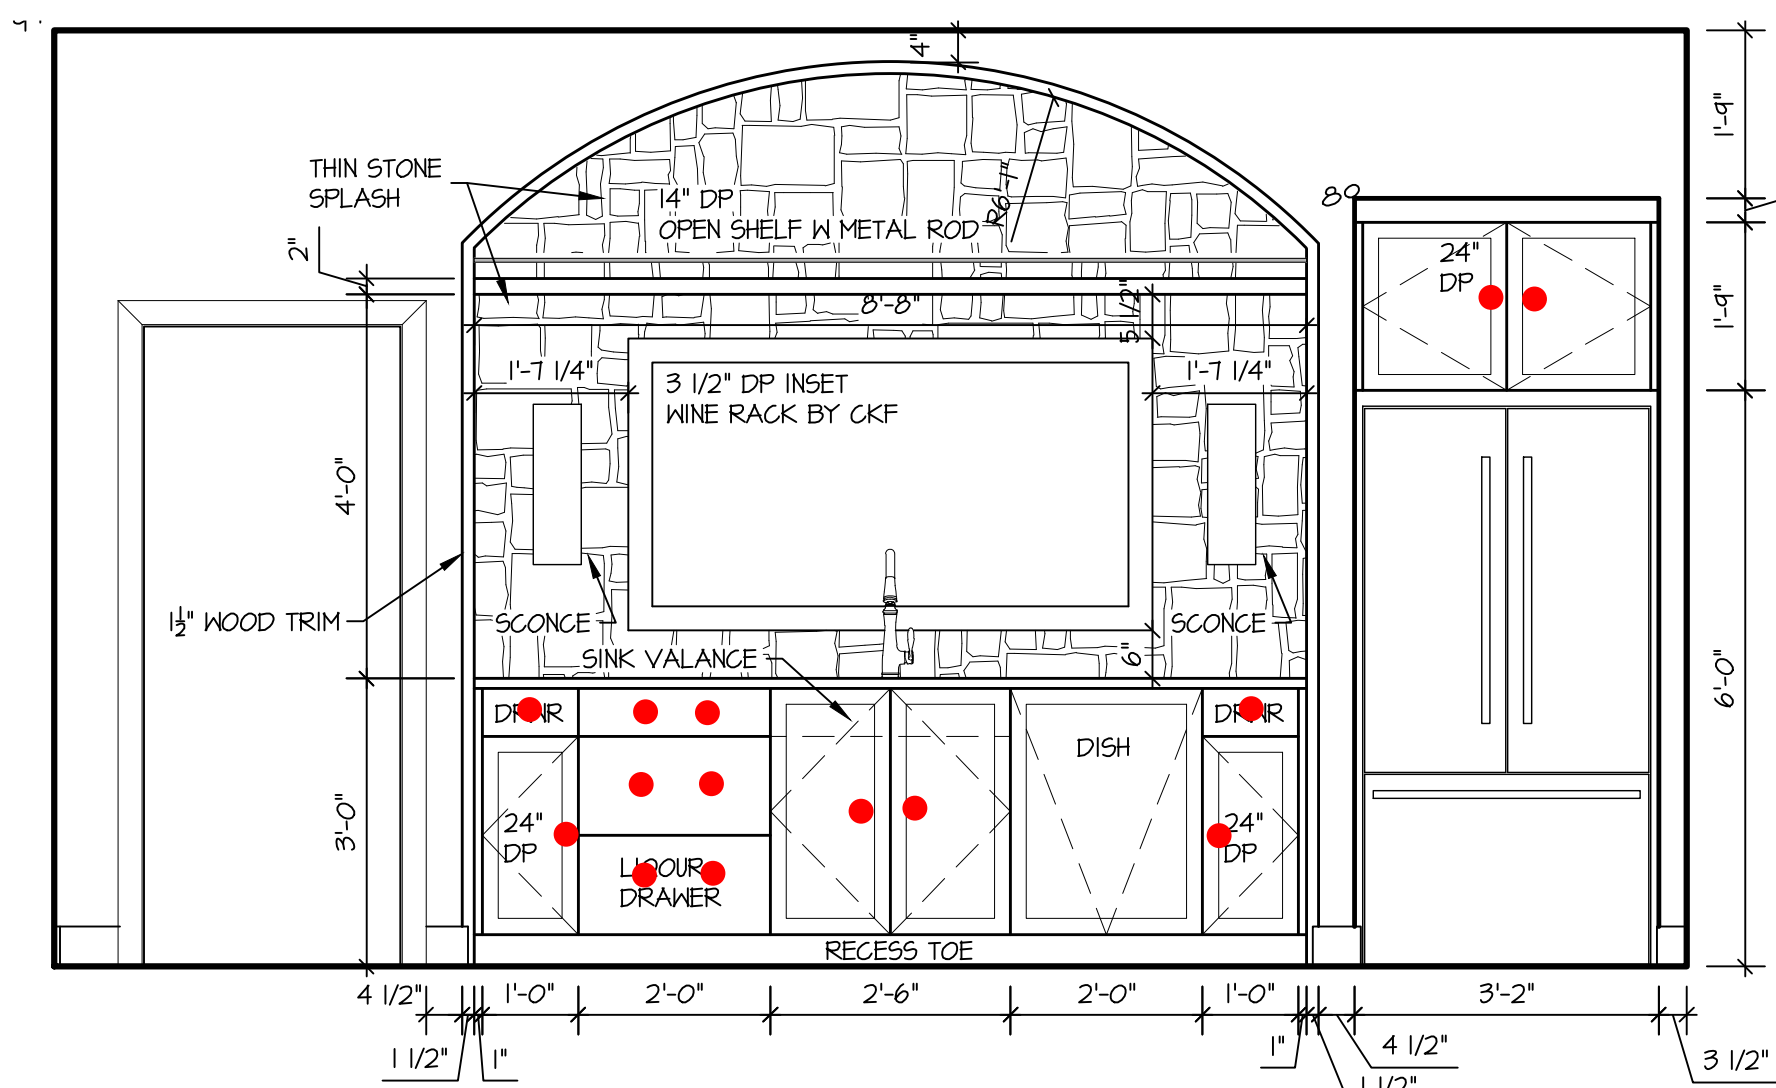


01 LL BAR
1/2" SCALE

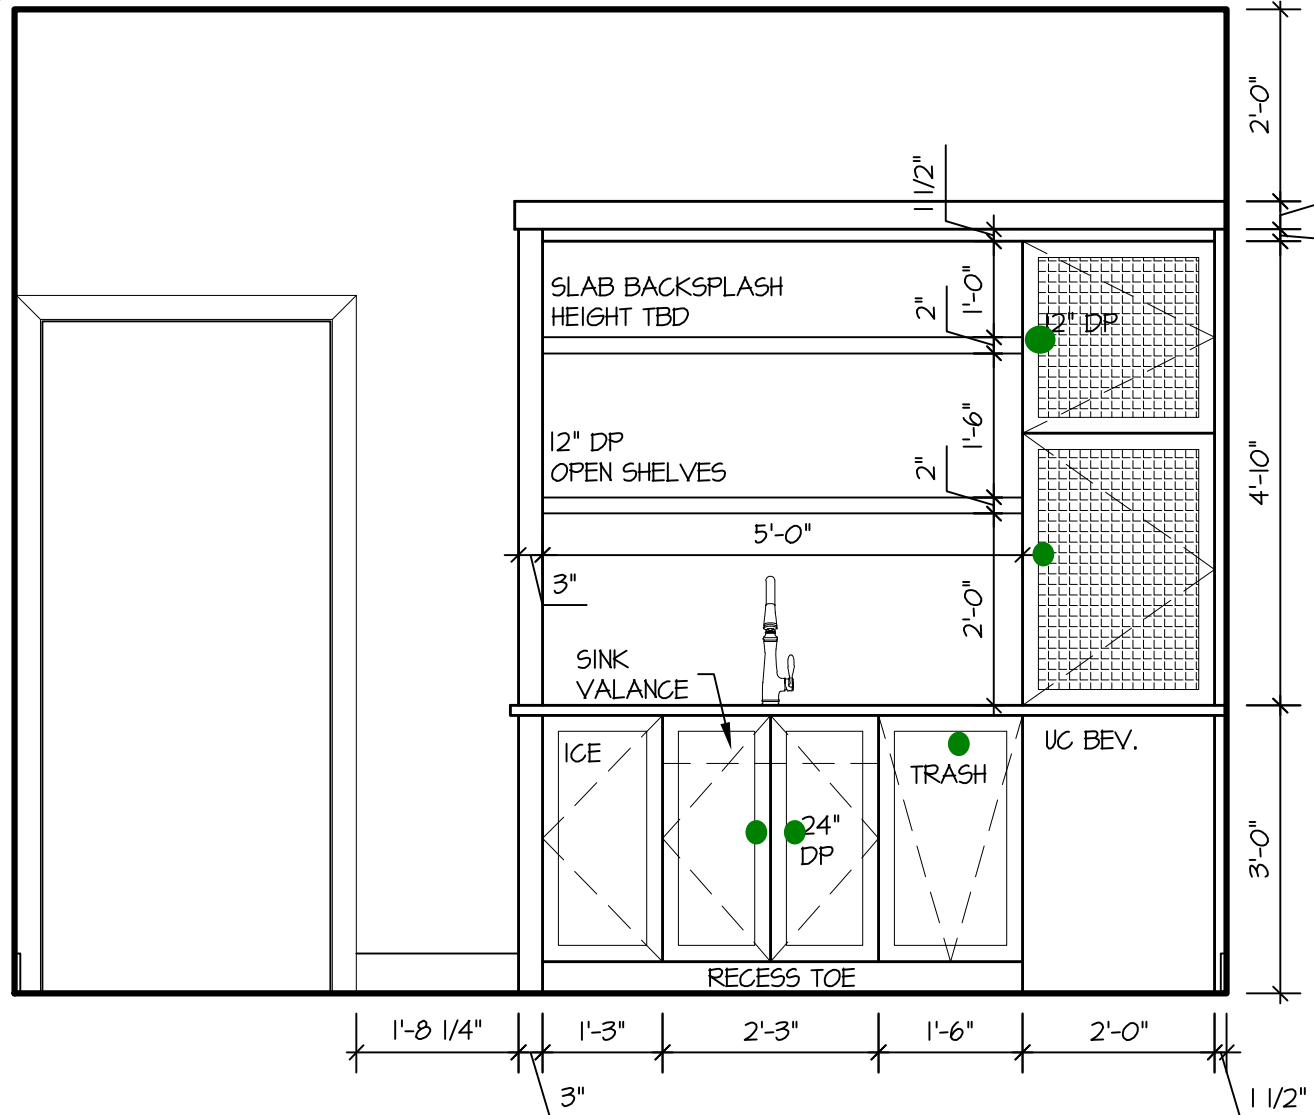


07 LL FUTURE BAR
1/2" SCALE

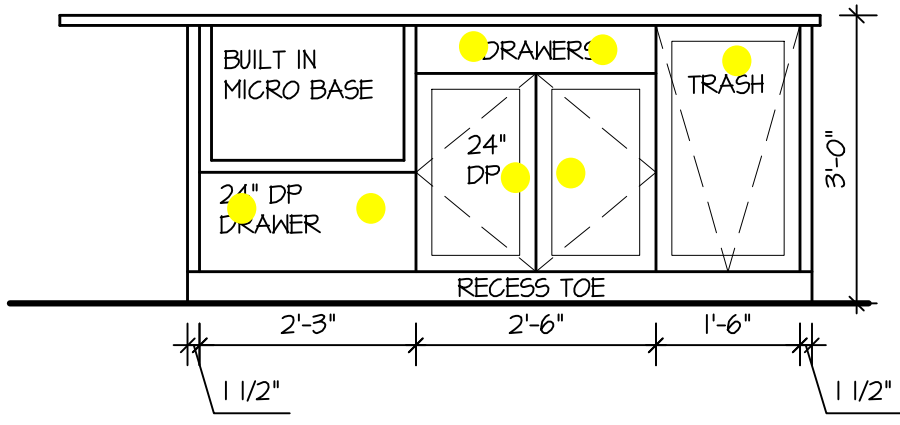

02 LL ISLAND
1/2" SCALE

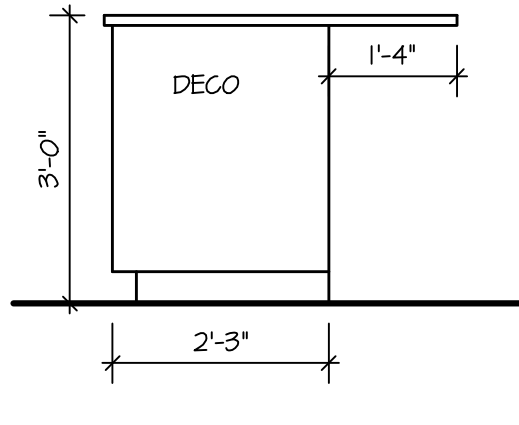

03 LL ISLAND
1/2" SCALE

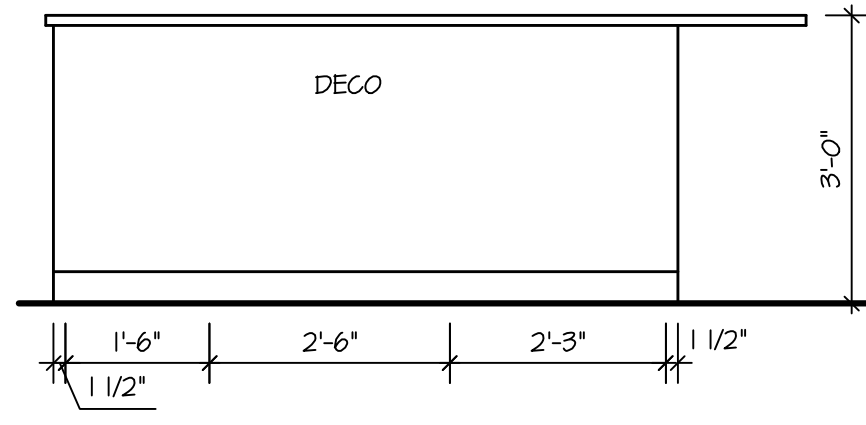

04 LL ISLAND
1/2" SCALE

LL Bath Hardware

Description Quantity Unit

KNOBS / PULL 10 Count

Roz Bedroom Hardware


Description Quantity Unit

KNOBS / PULL 12 Count

Bath 3 Hardware


Description Quantity Unit

KNOBS / PULL 8 Count

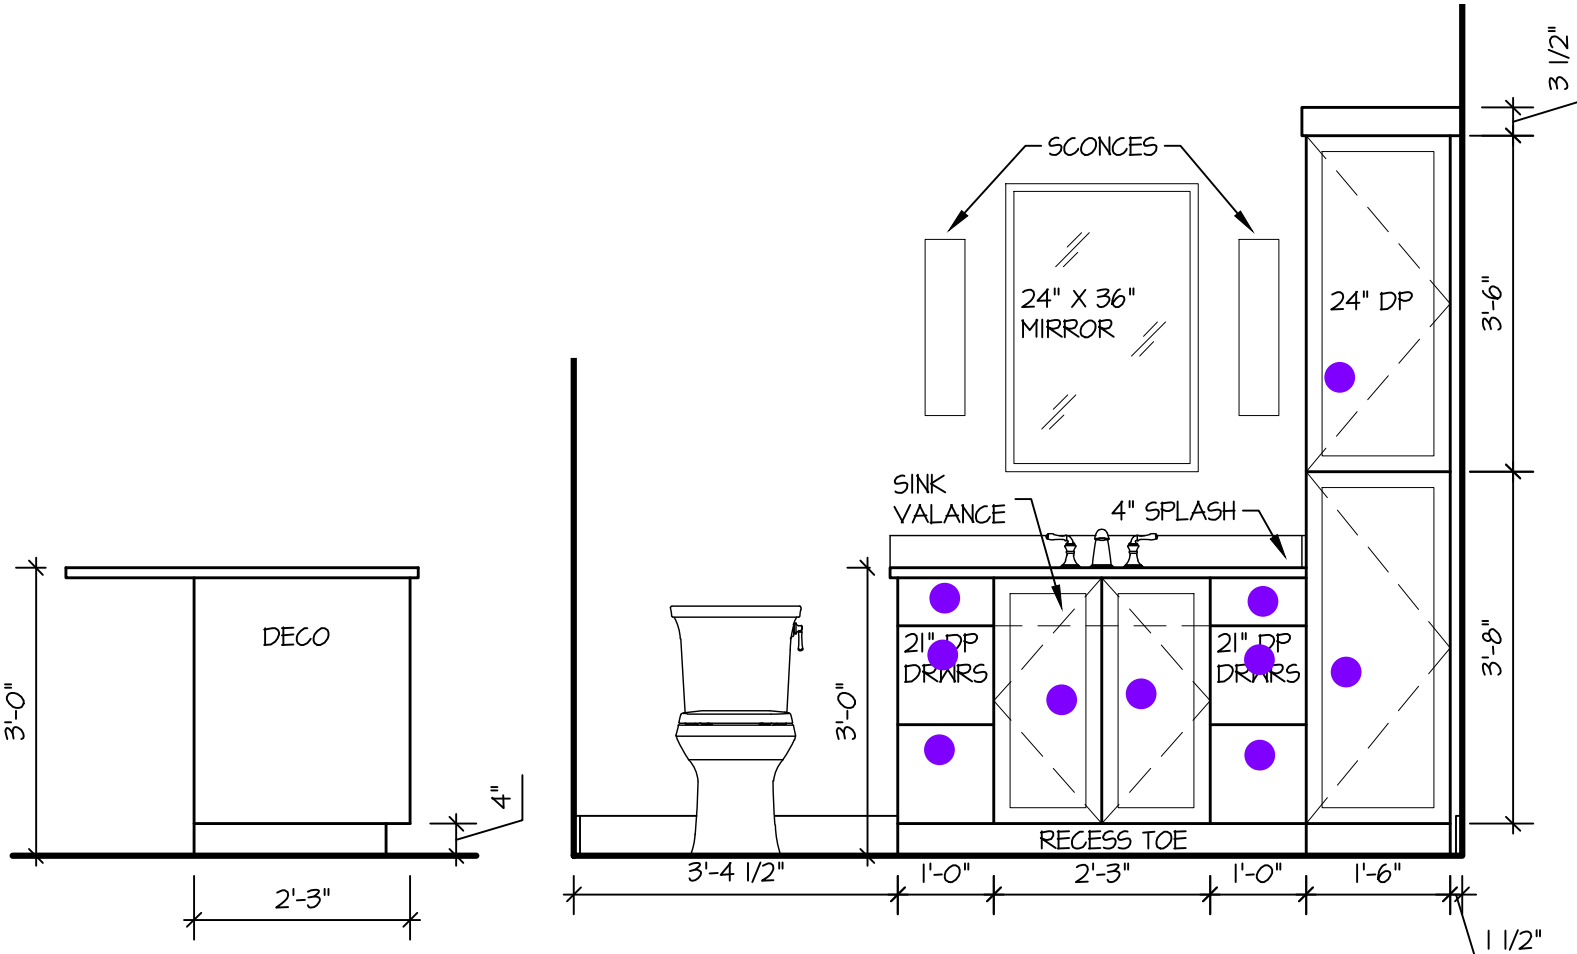


05 LL ISLAND
1/2" SCALE


06 LL BATH
1/2" SCALE

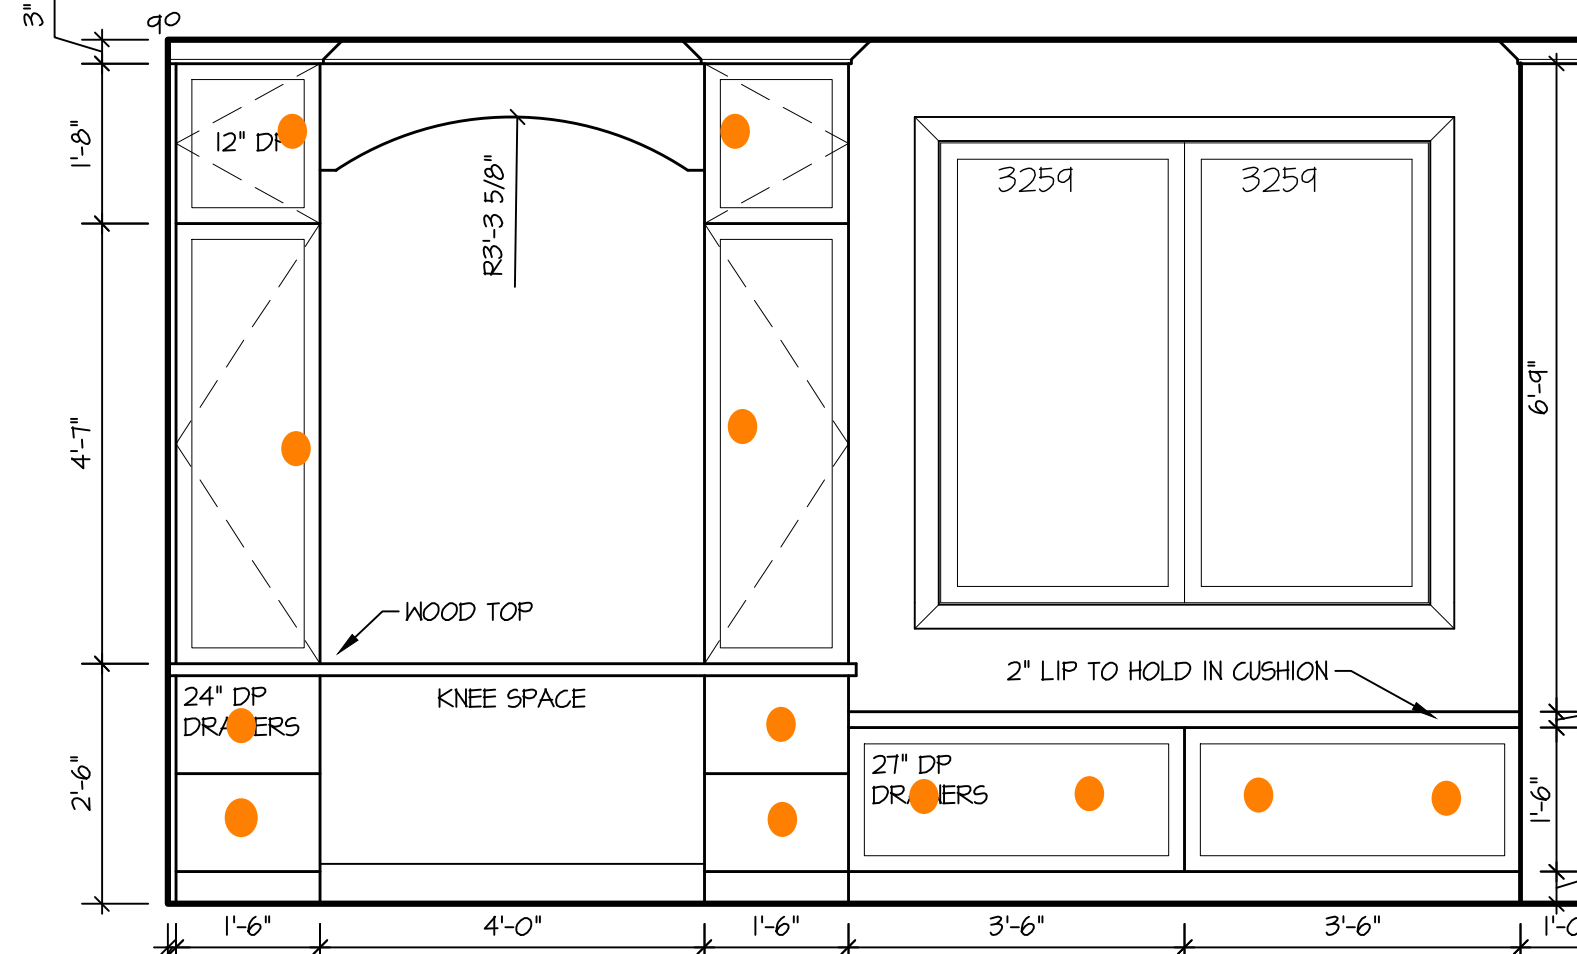

ROZ BEDROOM 3
1/2" SCALE

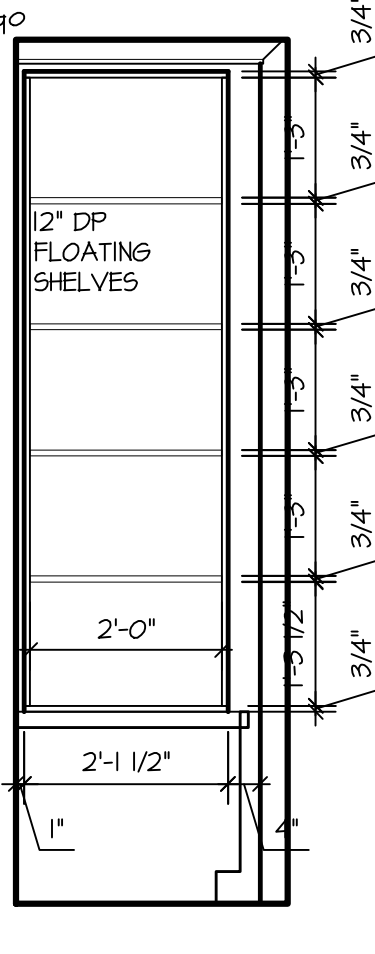

NOOK
1/2" SCALE

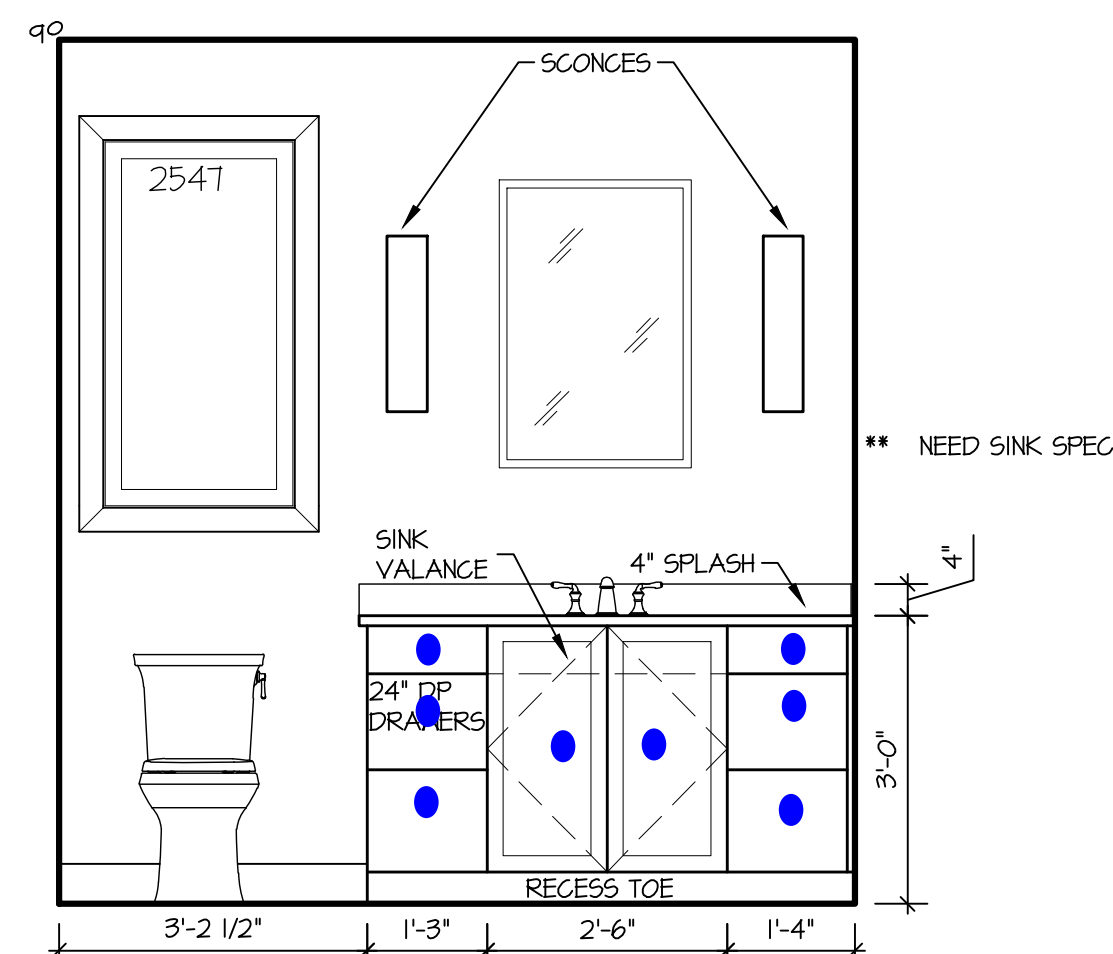

BATH 3
1/2" SCALE

Rowan Bedroom 2

Description Quantity Unit

KNOBS / PULL 10 Count

Bath 2 Hardware

Description Quantity Unit

KNOBS / PULL 8 Count

Bath 4 Hardware


Description Quantity Unit

KNOBS / PULL 8 Count


Hank Bedroom Hardware

Description Quantity Unit


KNOBS / PULL 5 Count

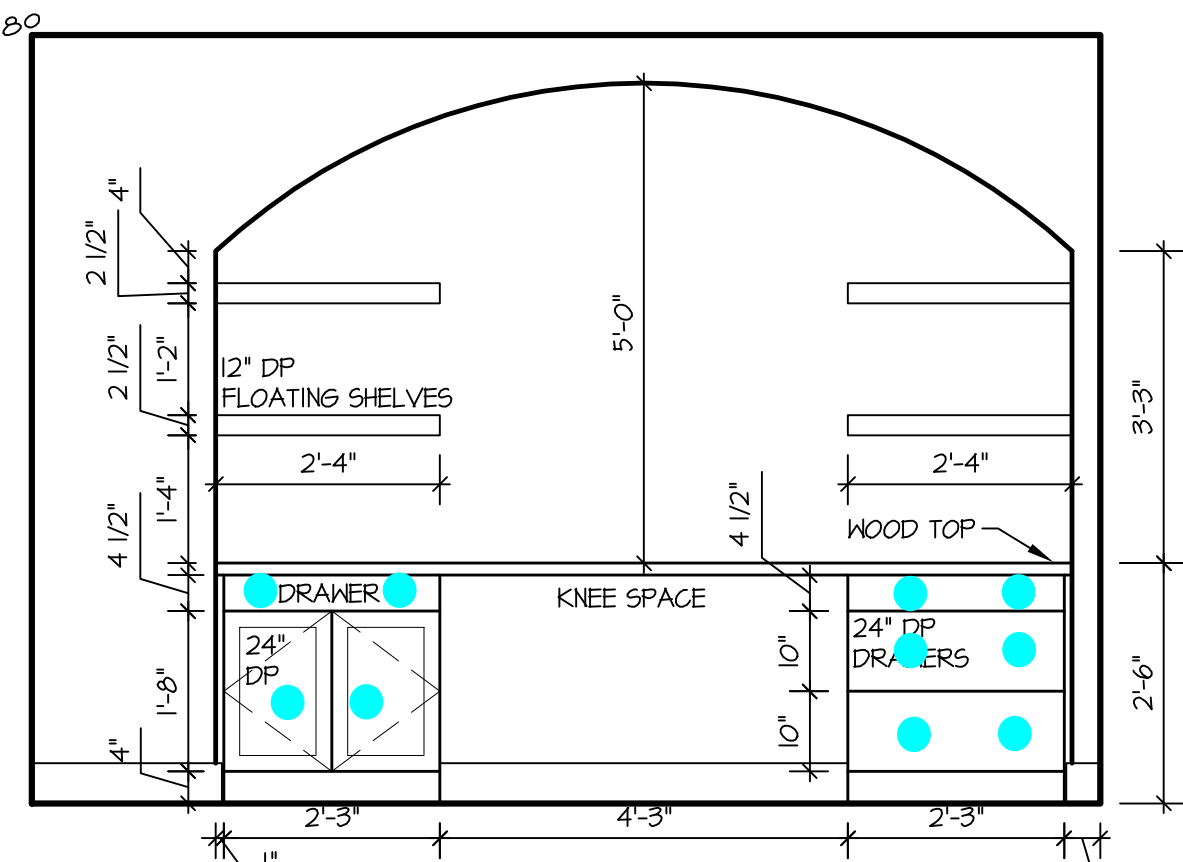


ROWAN BEDROOM 2
1/2" SCALE

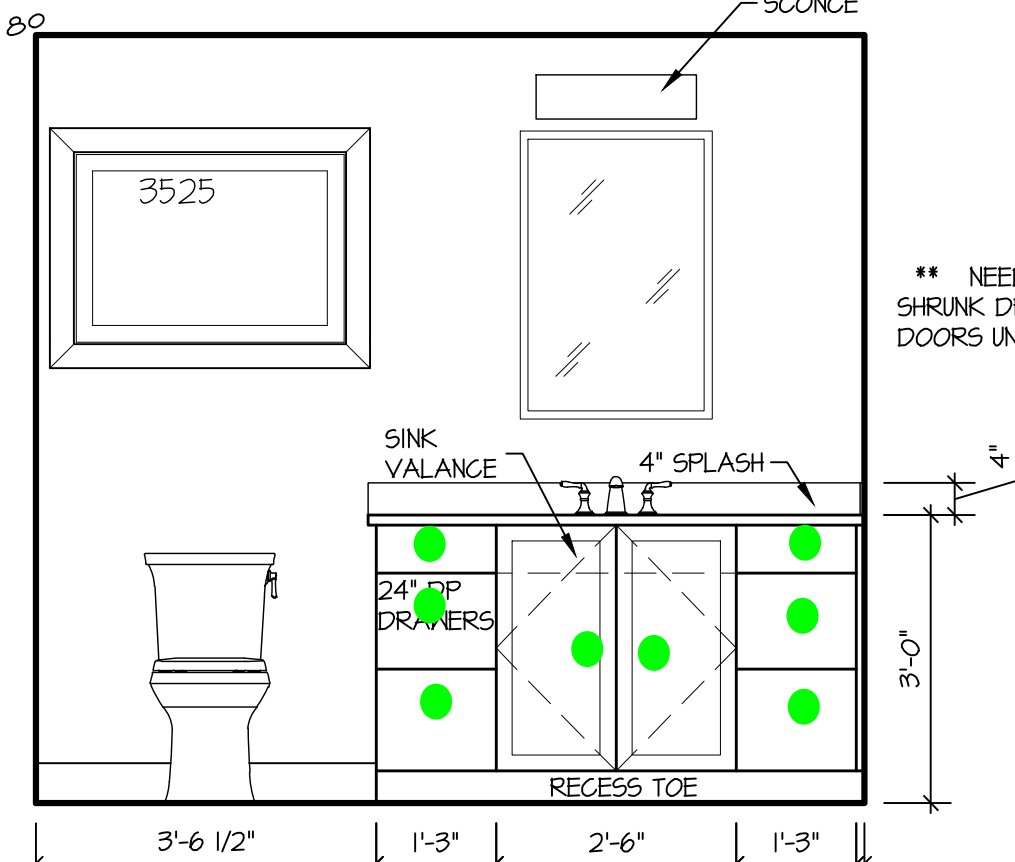

BATH 2
1/2" SCALE

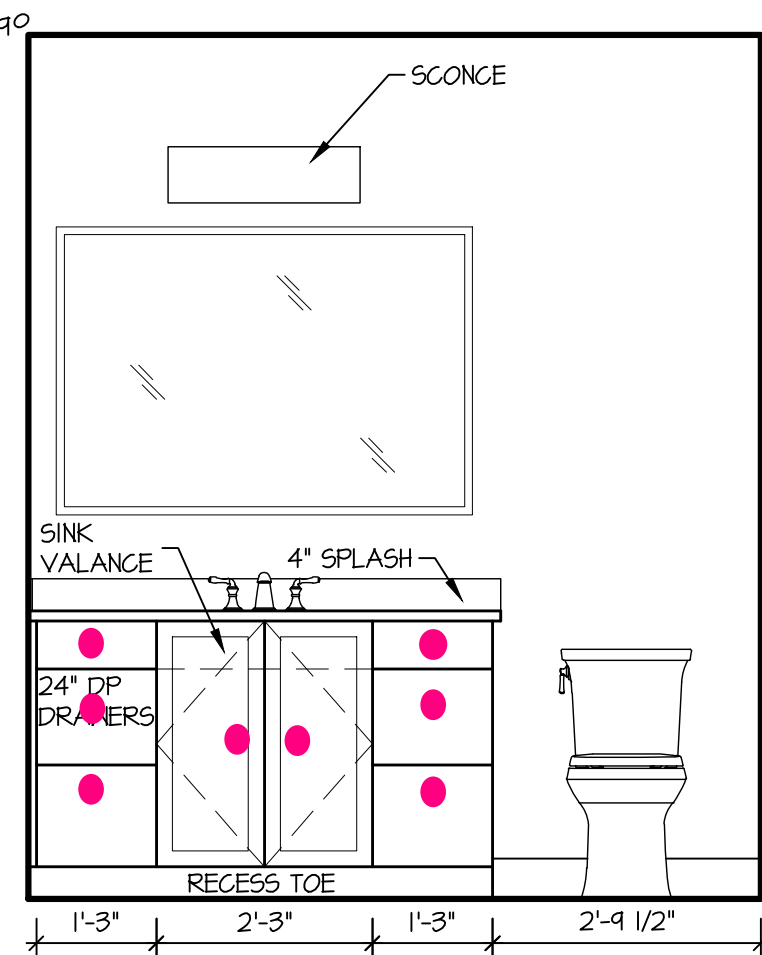

BATH 4
1/2" SCALE

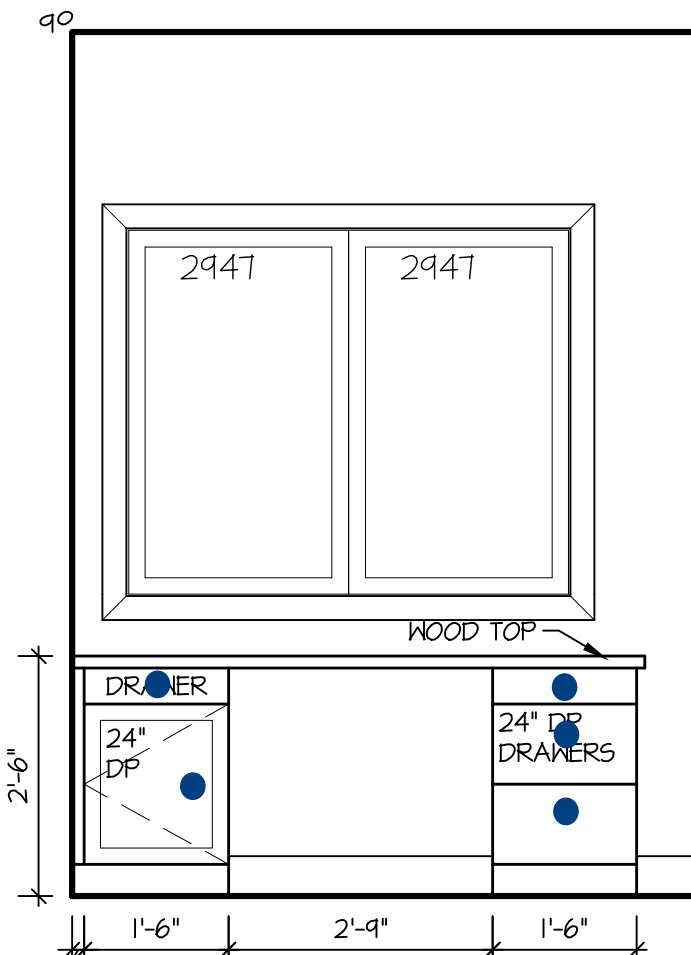

HANK BEDROOM 4
1/2" SCALE

OSTRONIC
RESIDENCE

1672 SOUTH 150TH AVE. OMAHA, NEBRASKA 68144

McNEIL
COMPANY
4666 South 132nd Street
Omaha, NE 68137
402-333-1462
mcneilcompany.com

PLAN DATE
07/31/2026
REV. DATE
BID SET 09/11/26

JOB NUMBER
15-2601
DESCRIPTION
INTERIOR
ELEVATIONS

PLAN SHEET


A4.01

© COPYRIGHT
MCNEIL COMPANY
THESE PLANS ARE SPECIFICALLY
DESIGNED FOR CONSTRUCTION BY
MCNEIL COMPANY AND ARE
INTENDED FOR NO OTHER PURPOSE.
DUPLICATION OF THESE PLANS IN
PART OR WHOLE WITHOUT WRITTEN
CONSENT FROM MCNEIL COMPANY
IS PROHIBITED.

Great Room Hardware

Description Quantity Unit

● KNOBS / PULL 4 Count

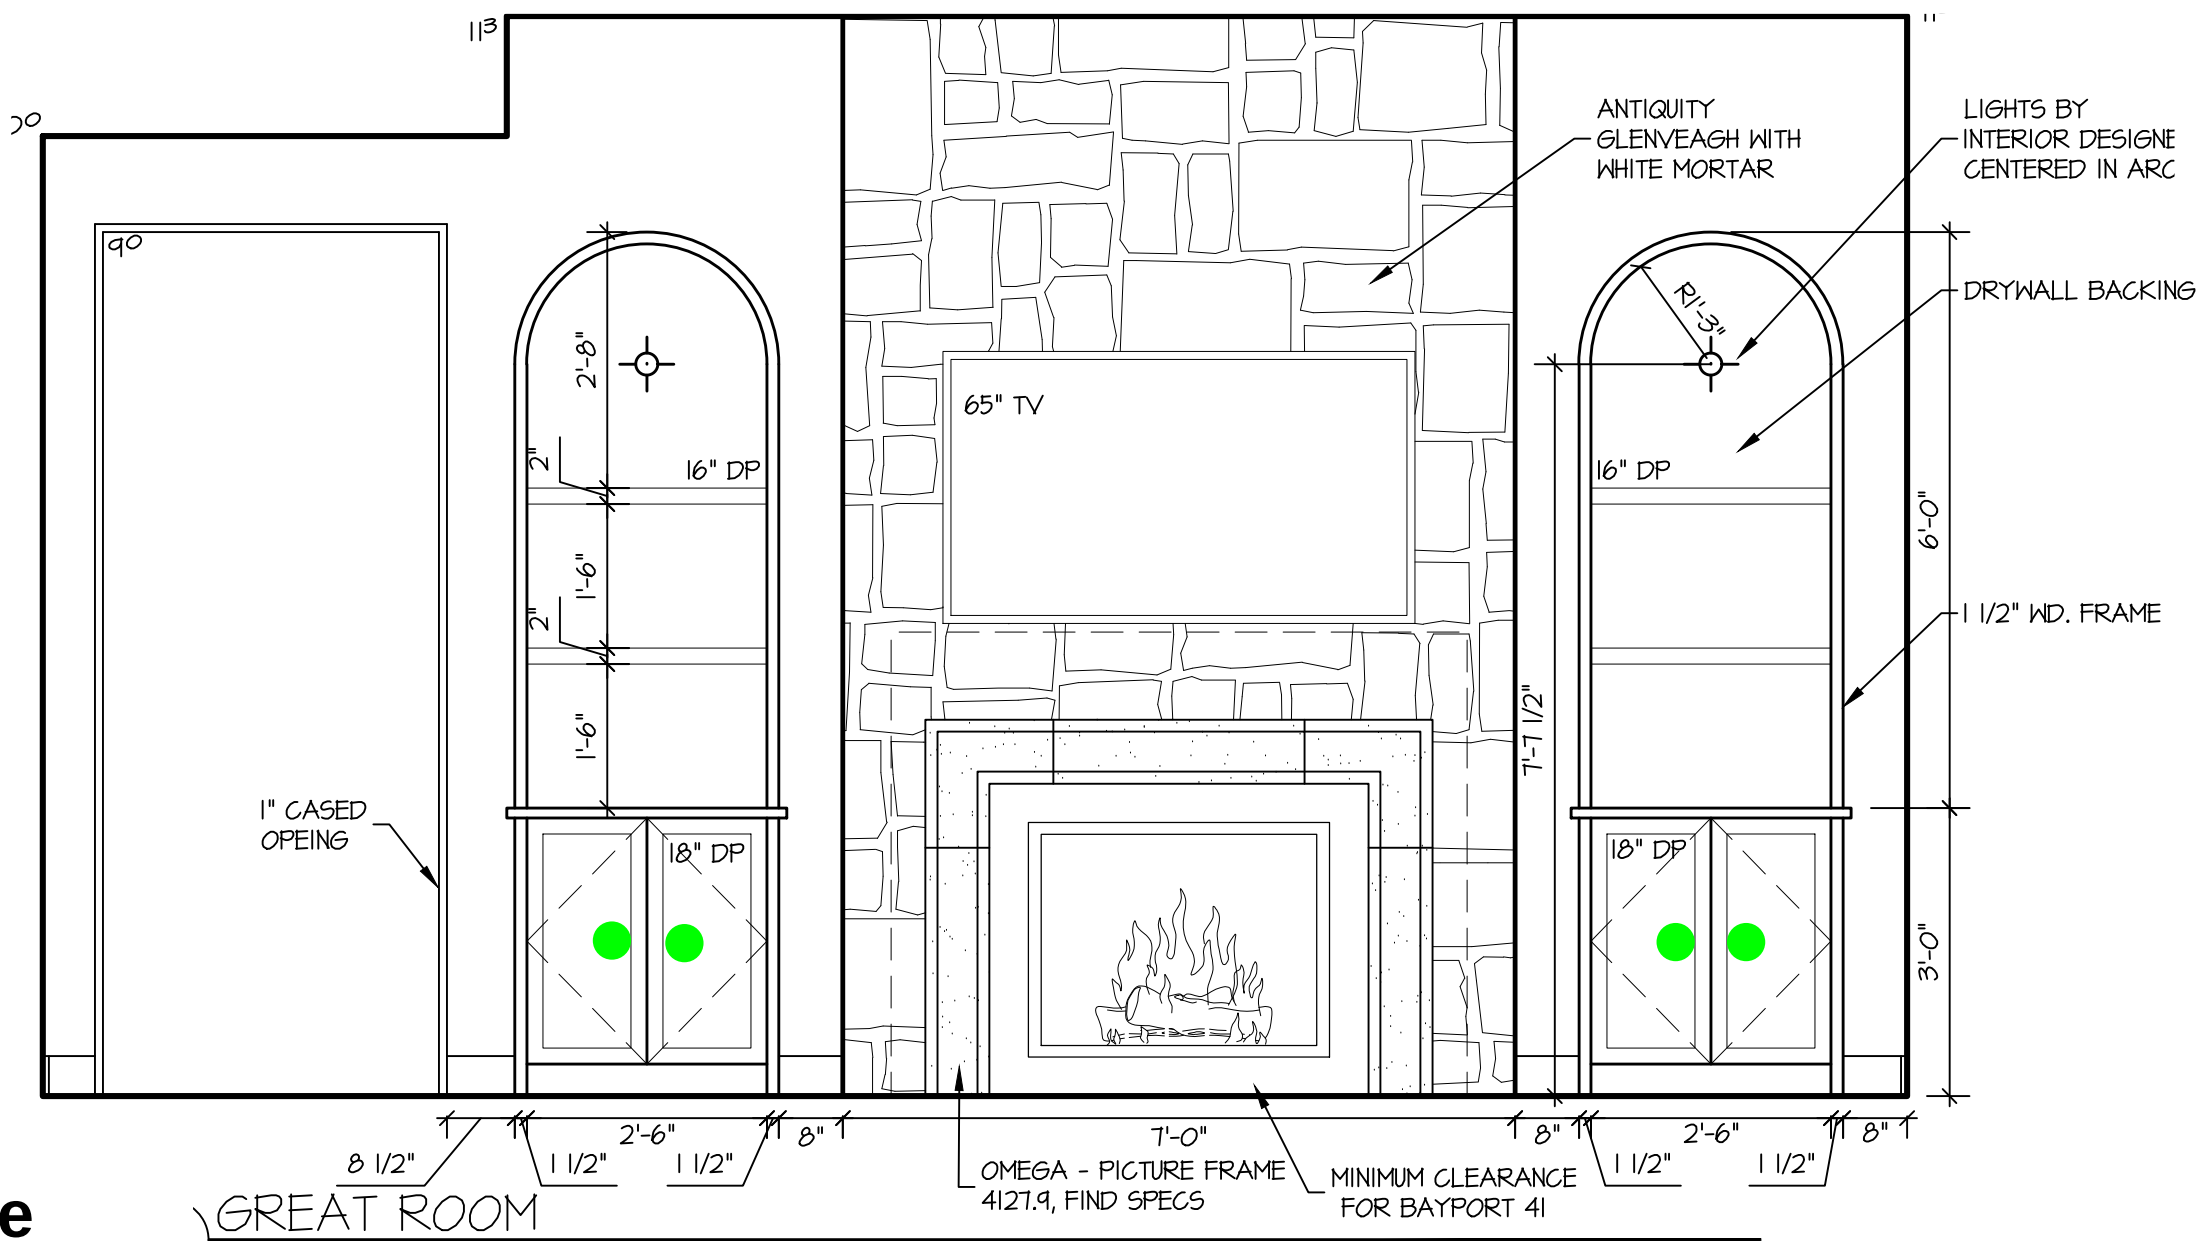


Service Entry Hardware

Description Quantity Unit

■ HOOKS 5 Count


● KNOBS / PULL 6 Count

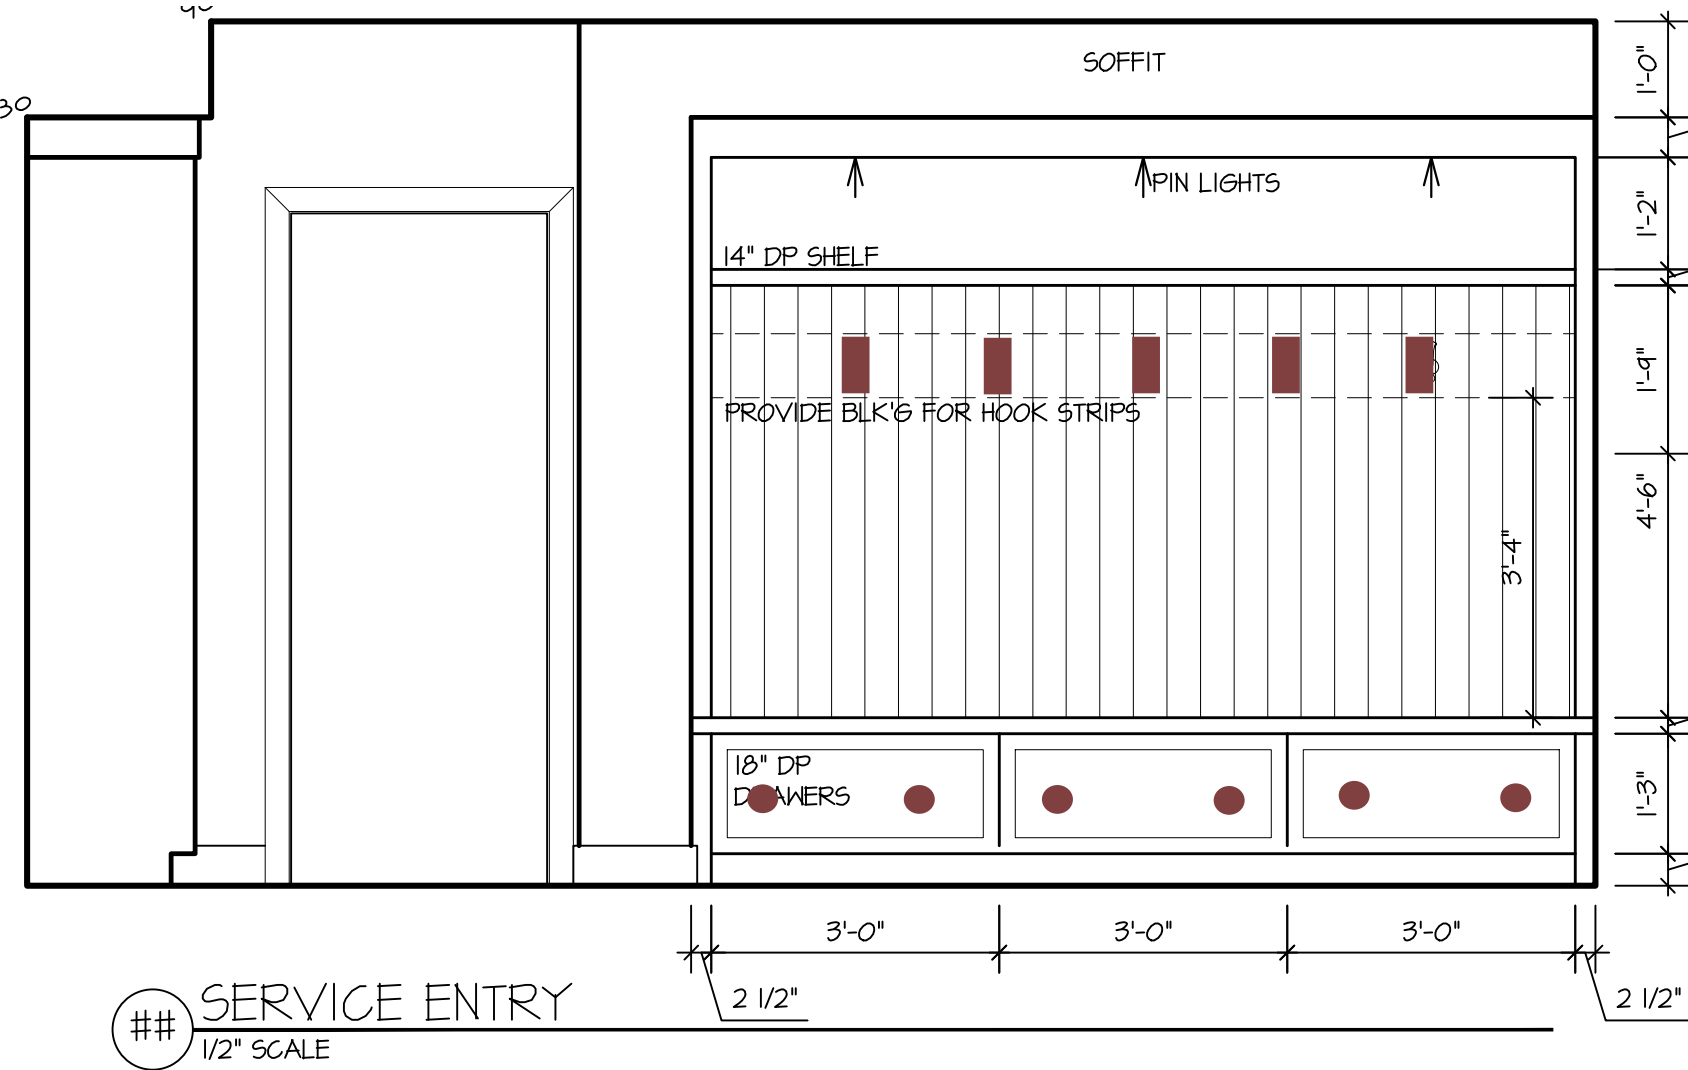

Drop Zone Hardware

Description Quantity Unit



● KNOBS / PULL 4 Count

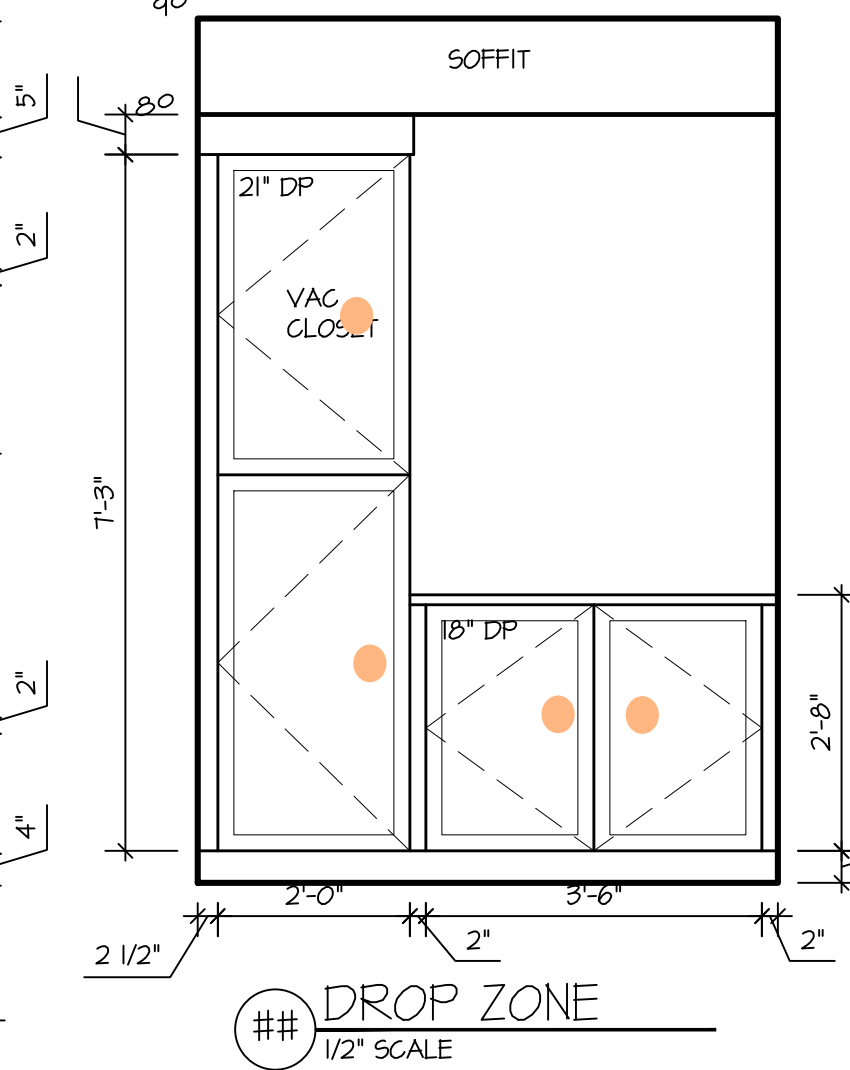

Master Bath Hardware

Description Quantity Unit


● KNOBS / PULL 14 Count

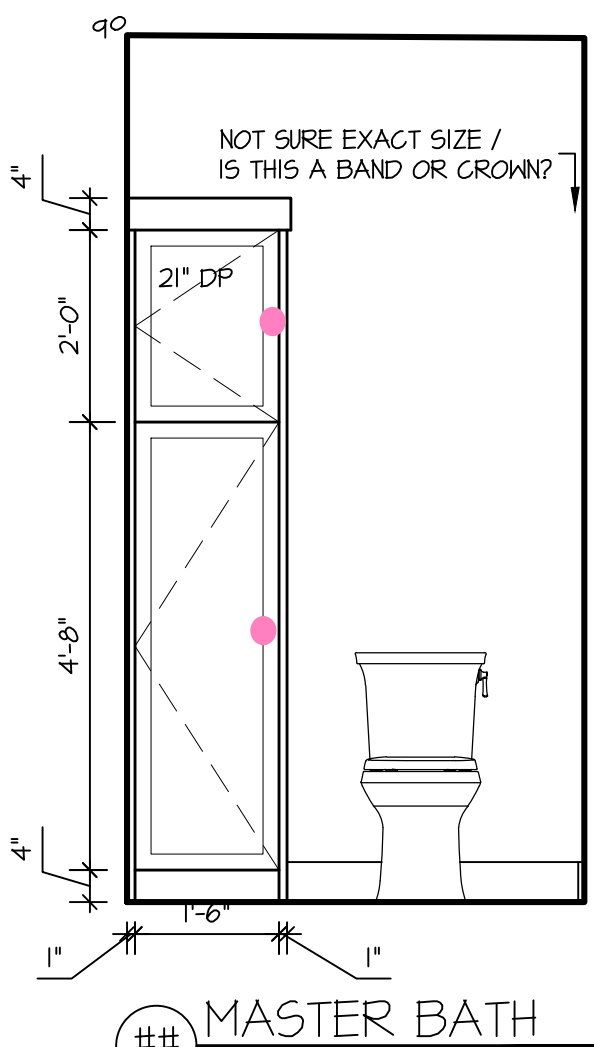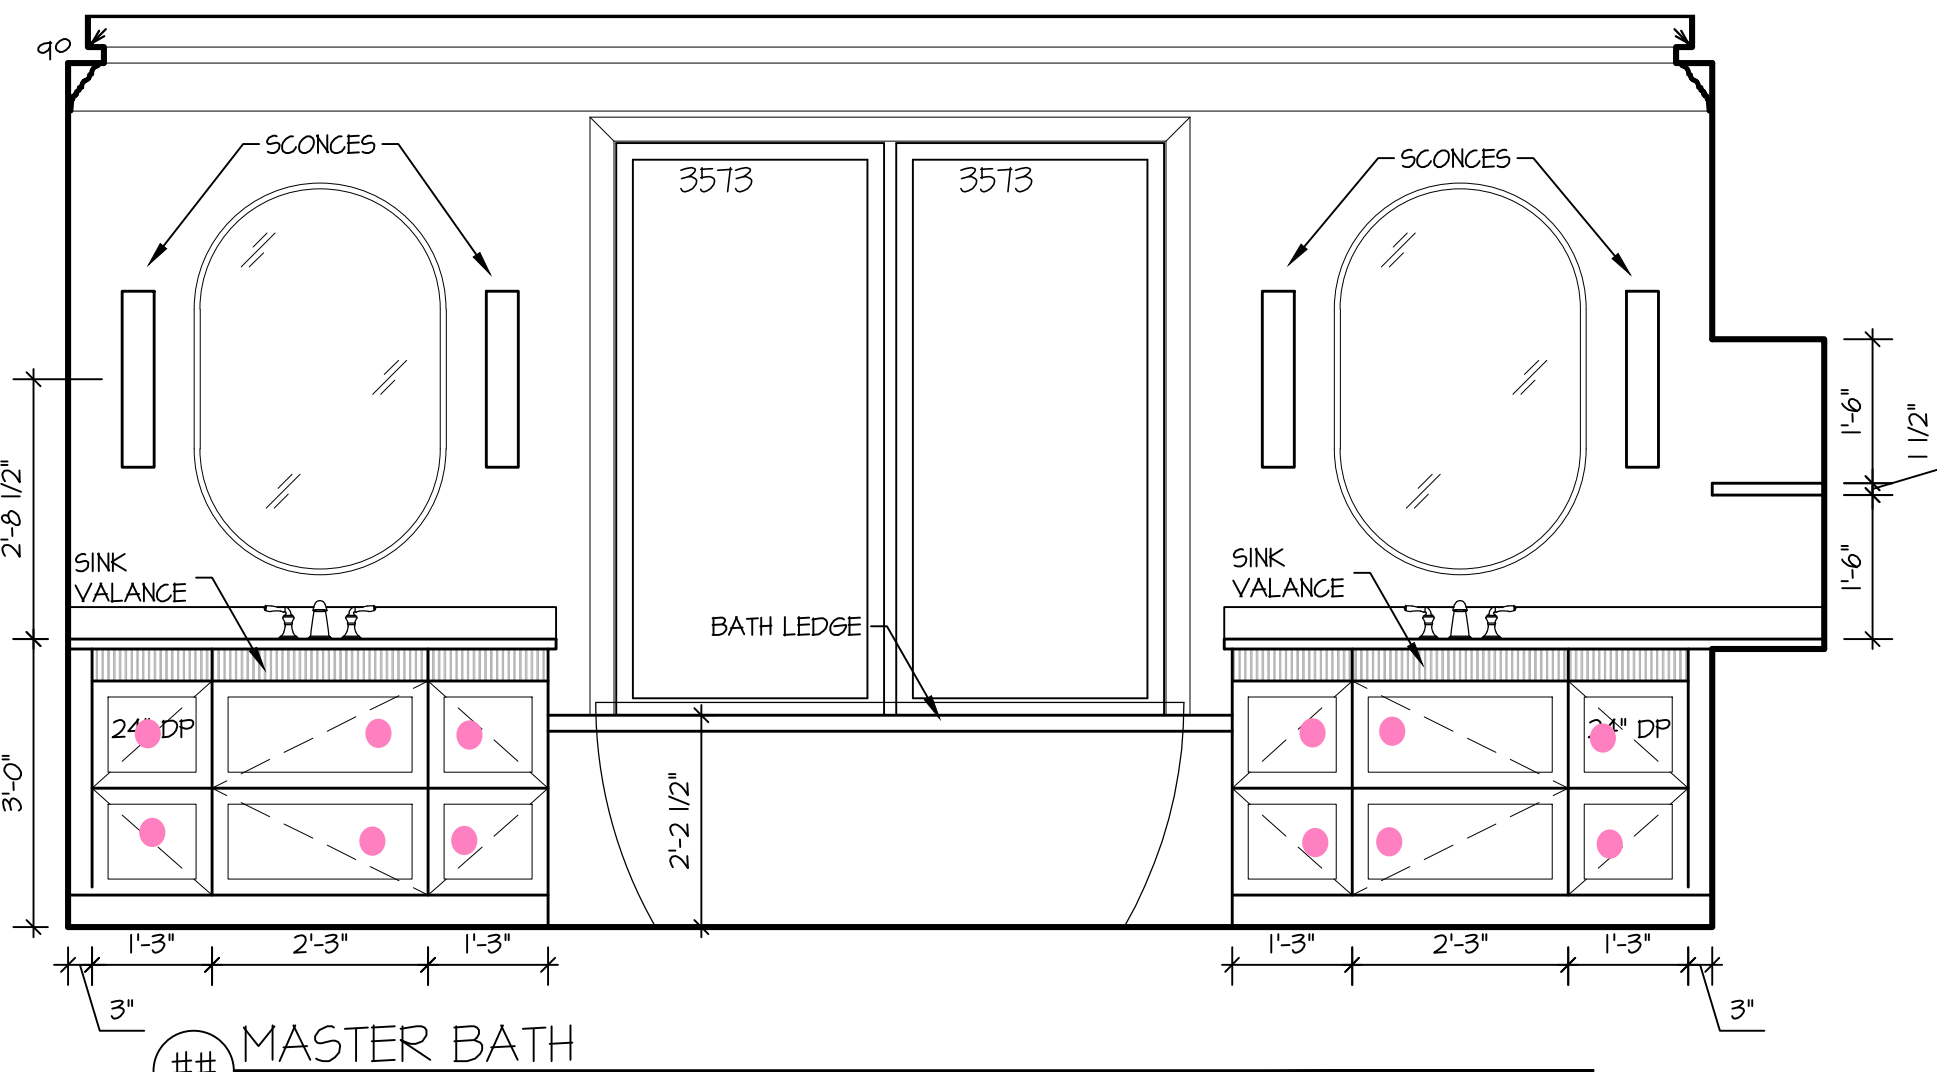

Hidden Pantry Hardware

Description Quantity Unit



● KNOBS / PULL 12 Count

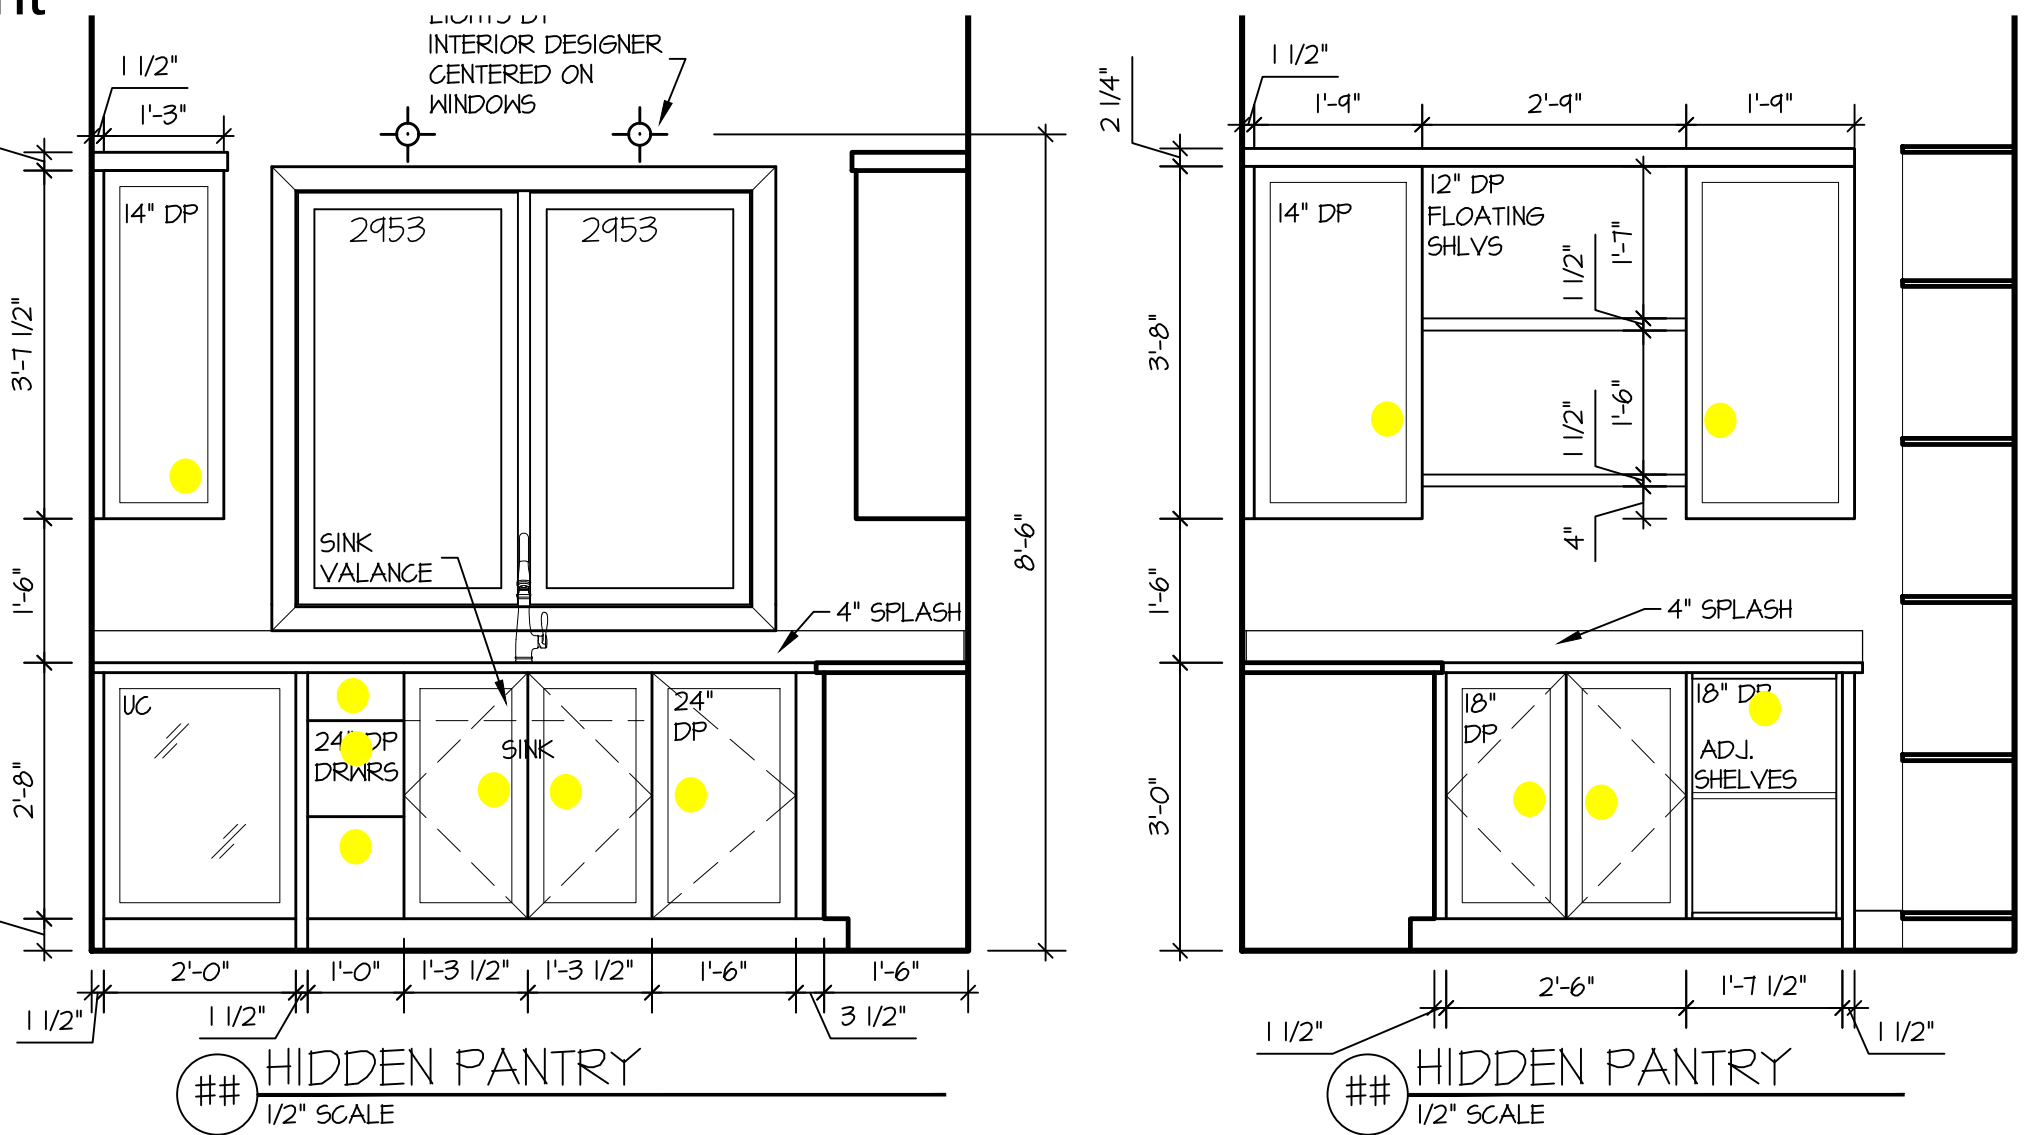

Laundry Hardware

Description Quantity Unit


● KNOBS / PULL 7 Count

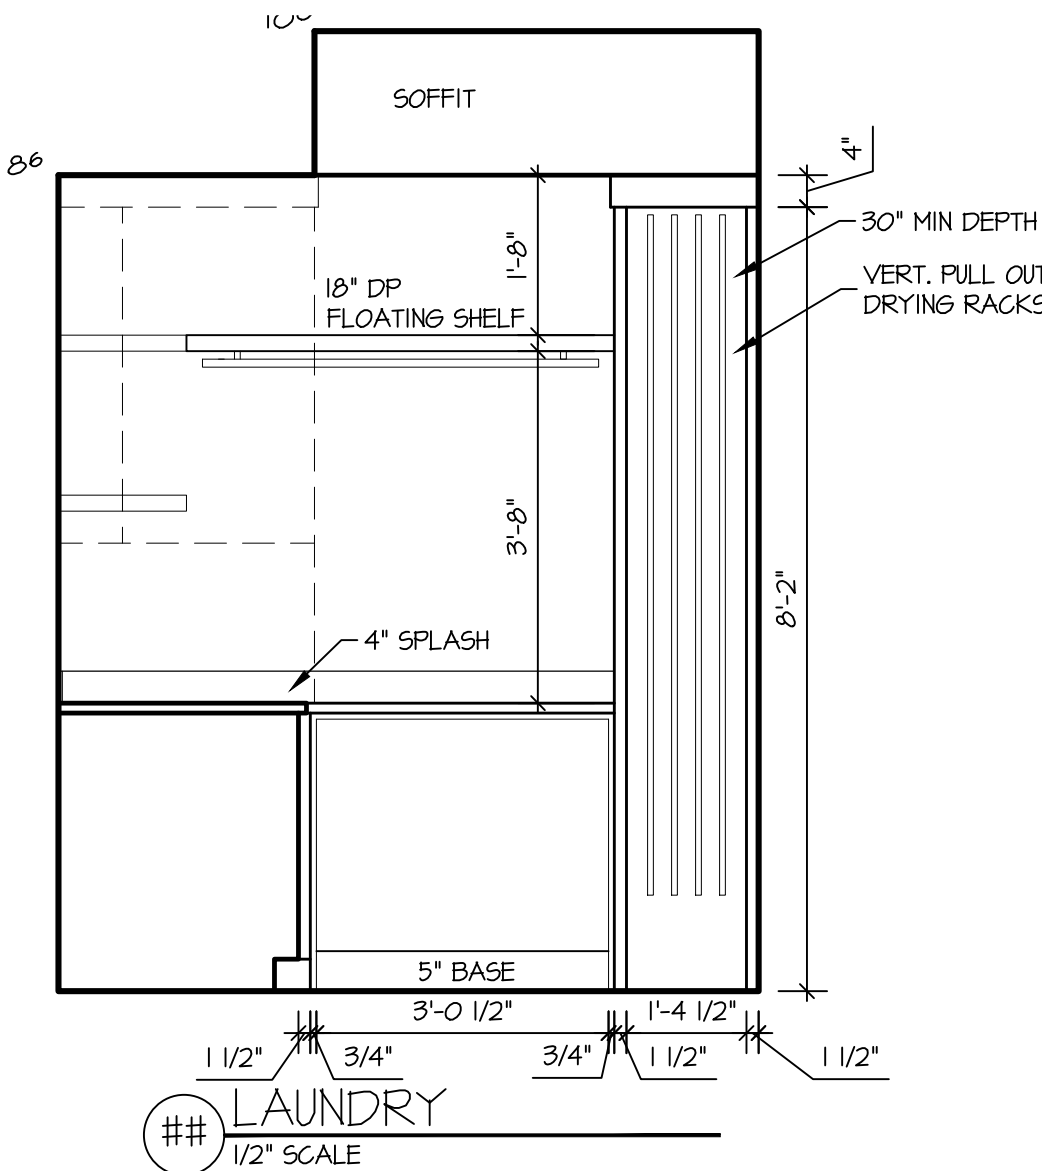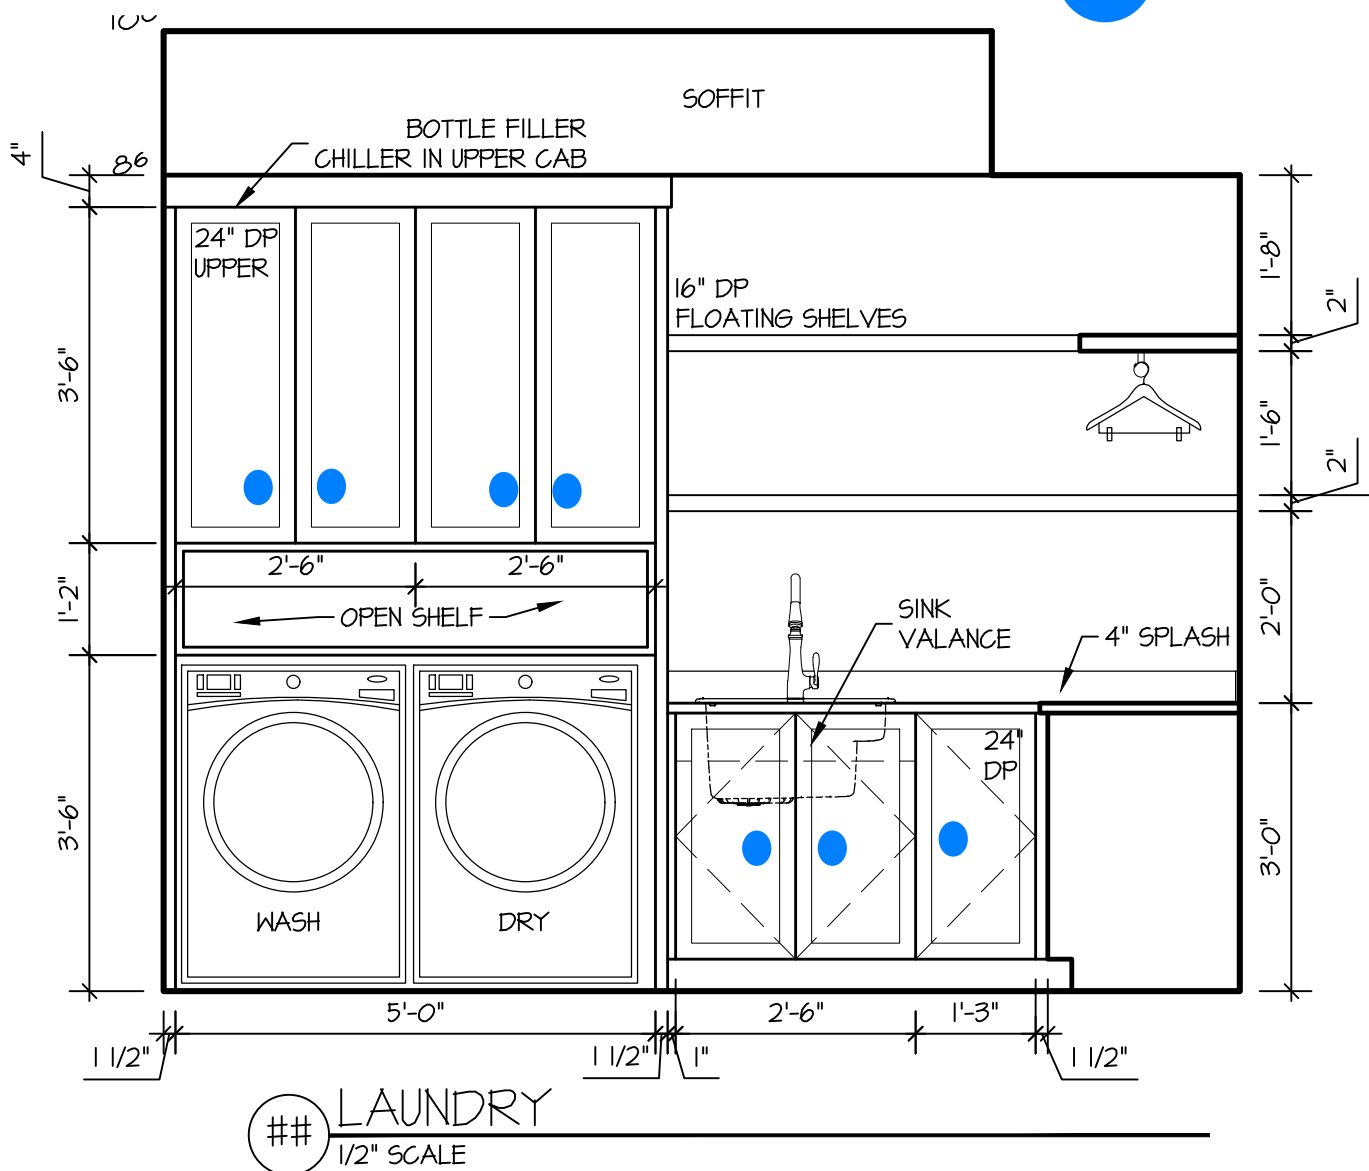

Office Hardware

Description Quantity Unit

● KNOBS / PULL 8 Count

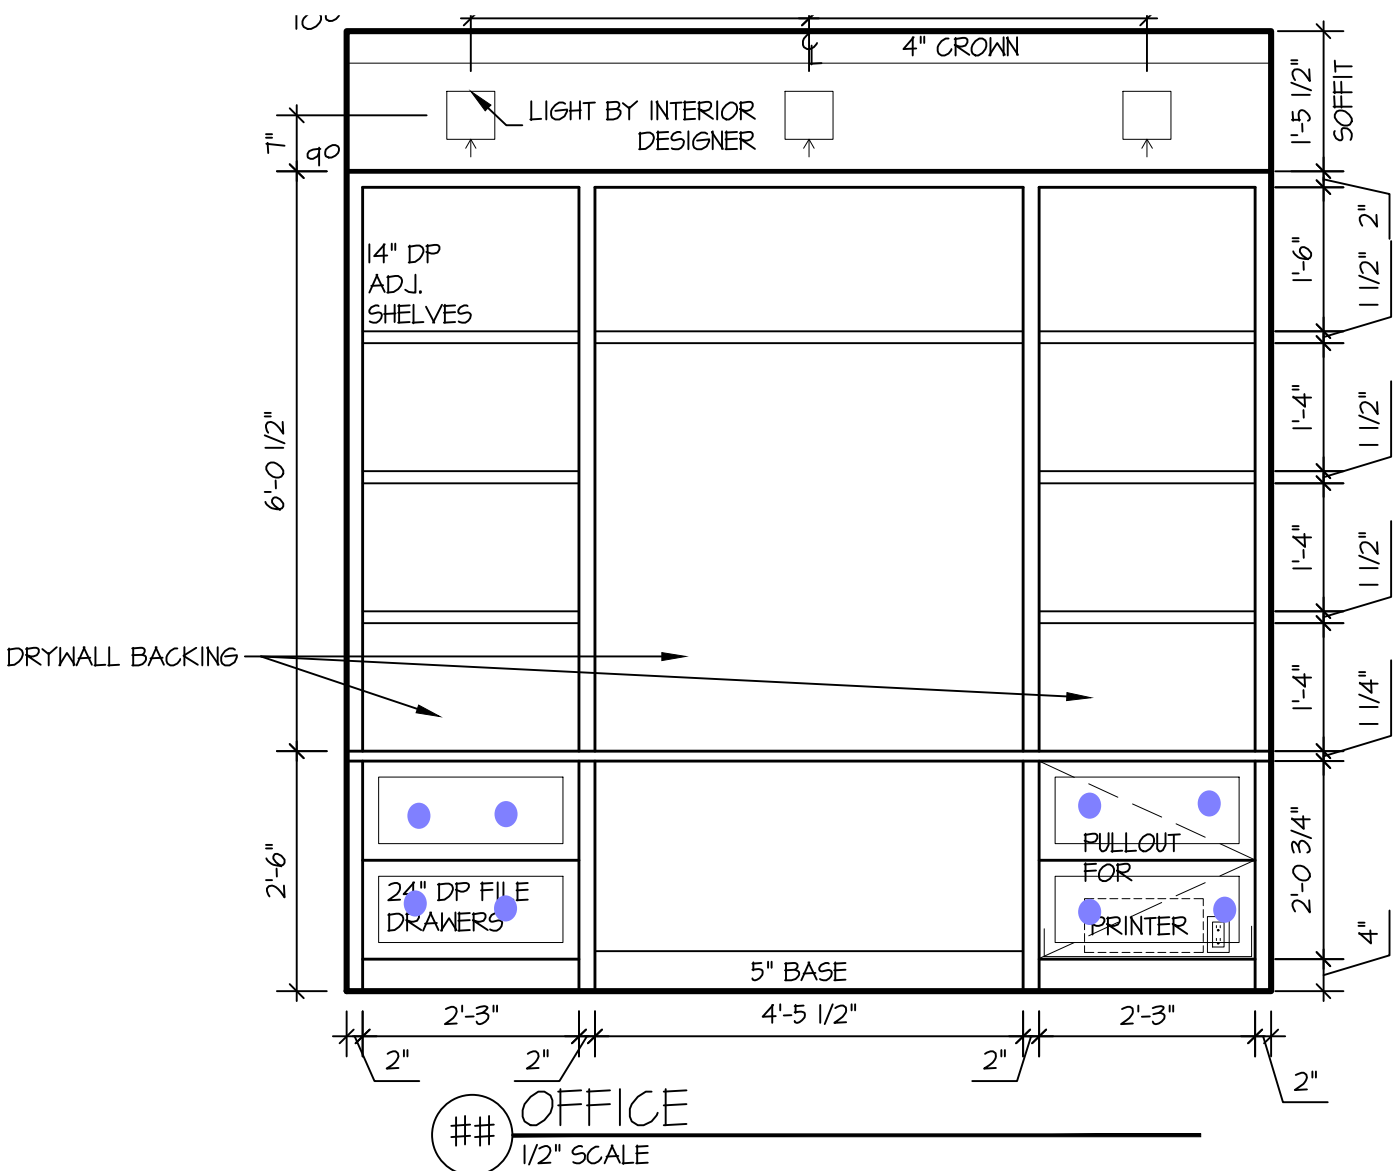

OSTRONIC
RESIDENCE

1672 SOUTH 150TH AVE. OMAHA, NEBRASKA 68144

MCNEIL
COMPANY
4666 South 132nd Street
Omaha, NE 68137
402-333-1462
mcneilcompany.com




PLAN DATE
07/31/2026
REV. DATE
09/11/26
BID SET

JOB NUMBER
15-2601
DESCRIPTION
INTERIOR
ELEVATIONS





PLAN SHEET

A4.02

© COPYRIGHT
MCNEIL COMPANY
THESE PLANS ARE SPECIFICALLY
DESIGNED FOR CONSTRUCTION BY
MCNEIL COMPANY AND ARE
INTENDED FOR NO OTHER PURPOSE.
DUPLICATION OF THESE PLANS IN
PART OR WHOLE WITHOUT WRITTEN
CONSENT FROM MCNEIL COMPANY
IS PROHIBITED.

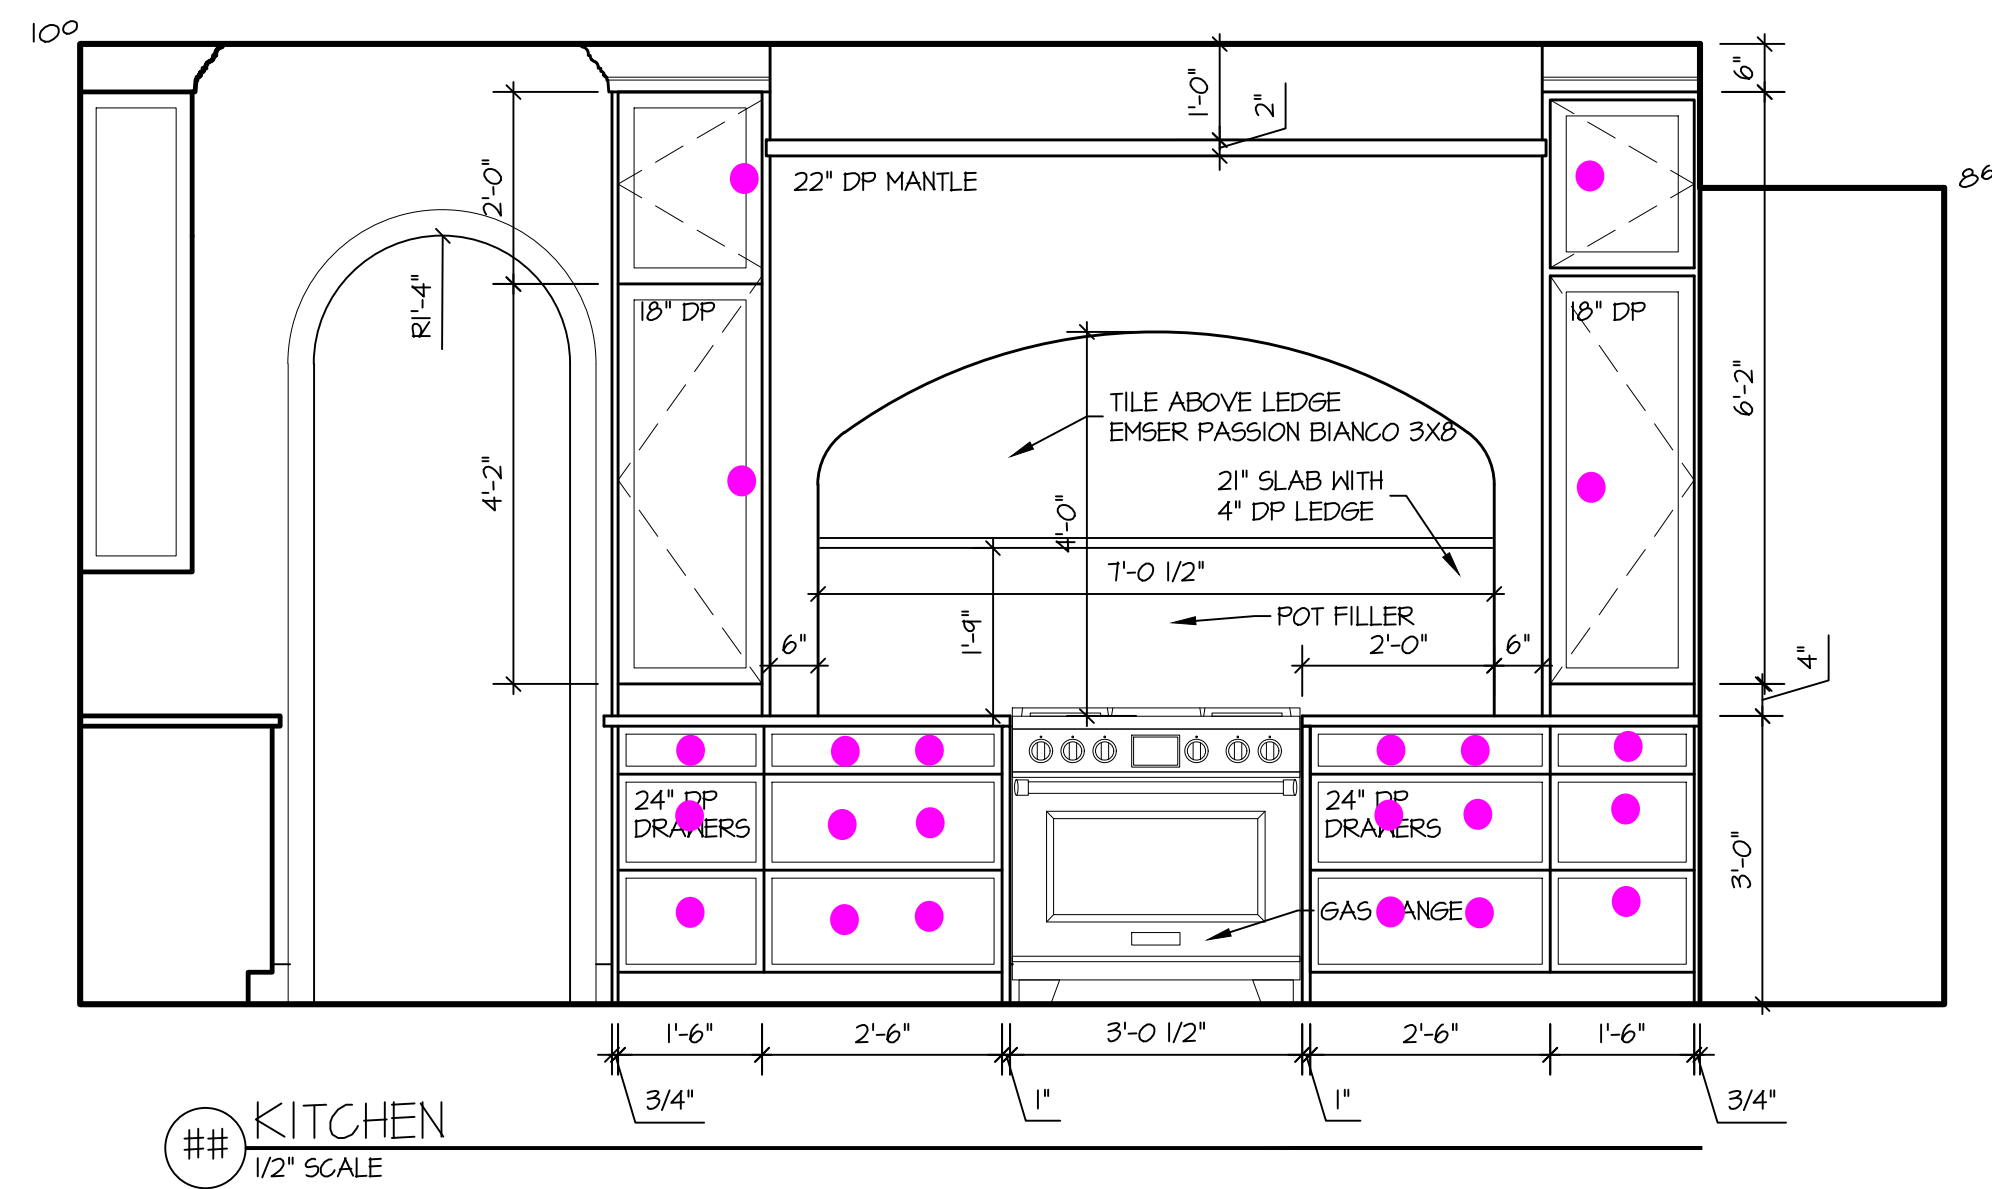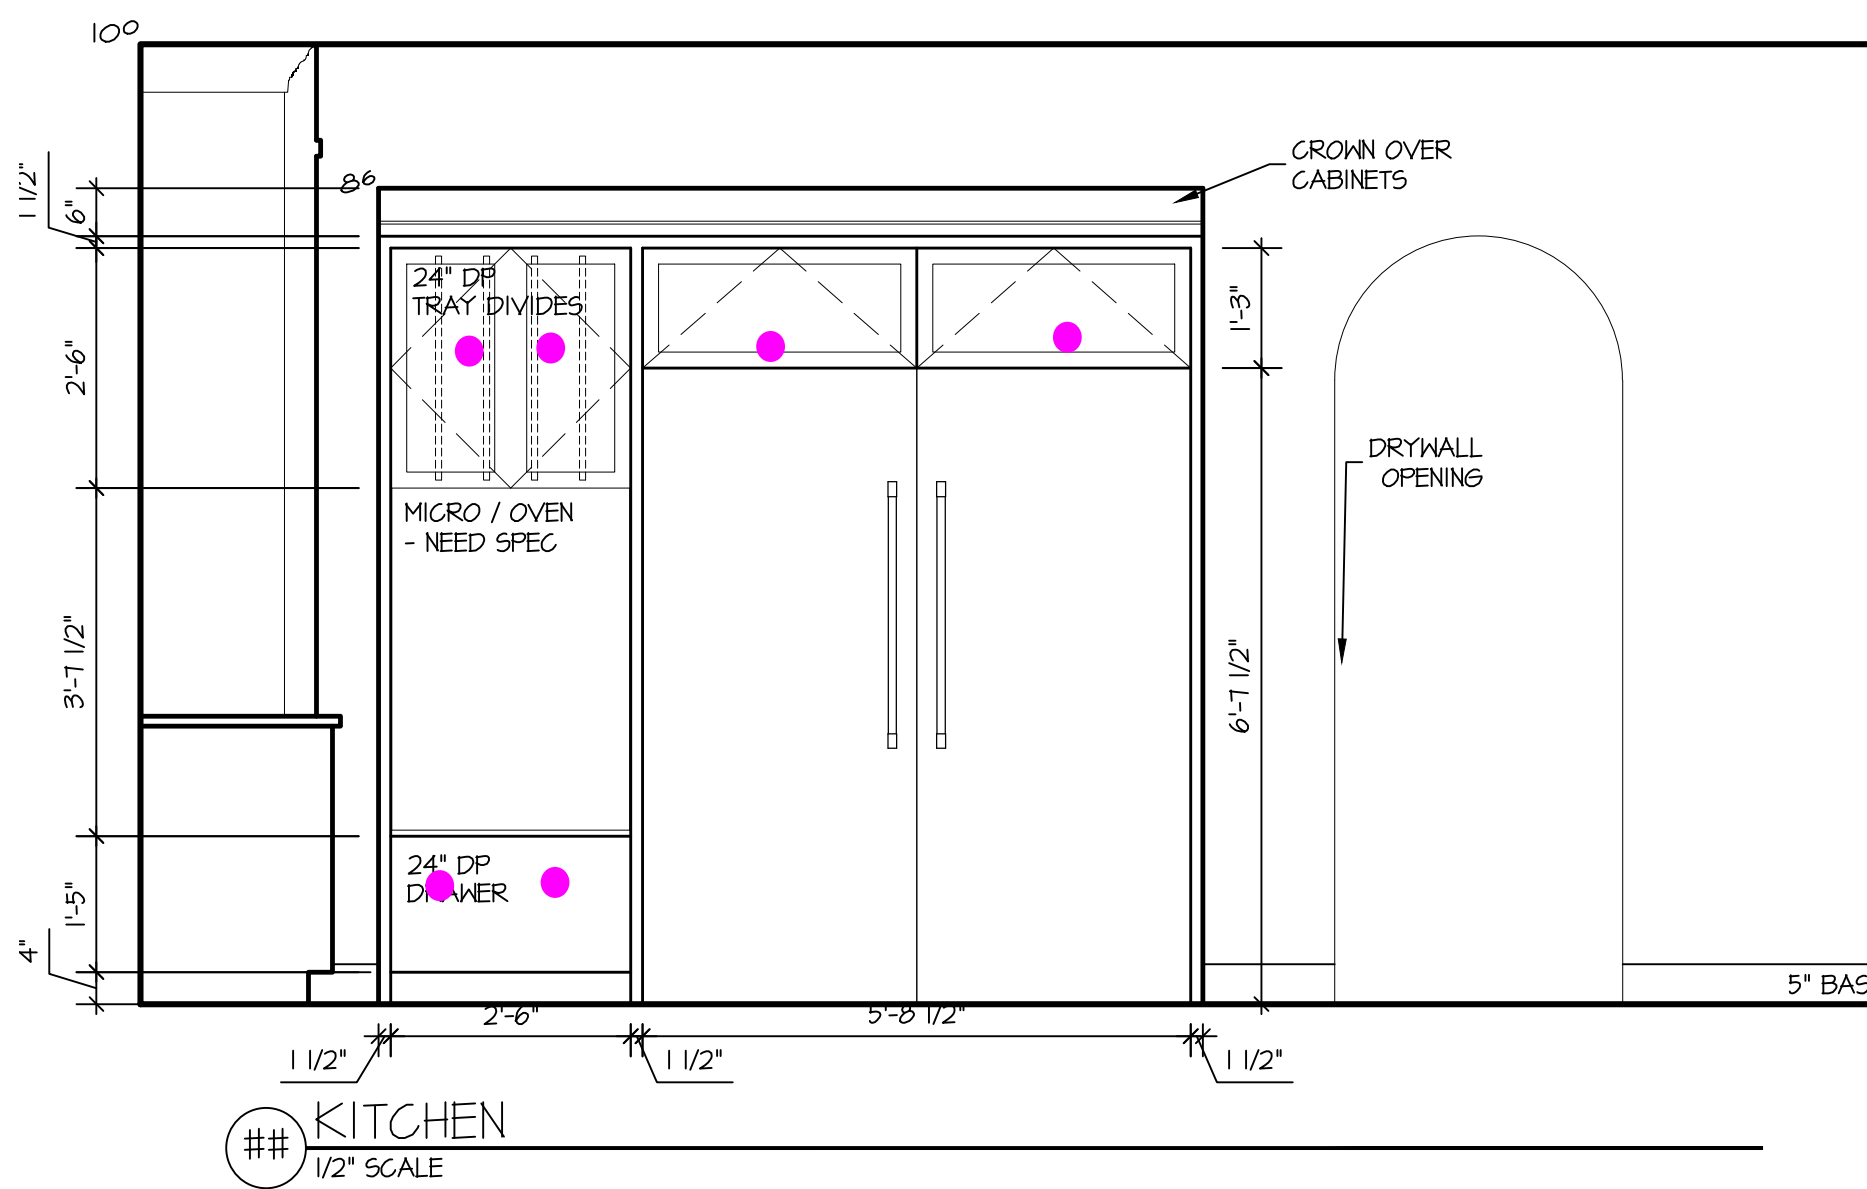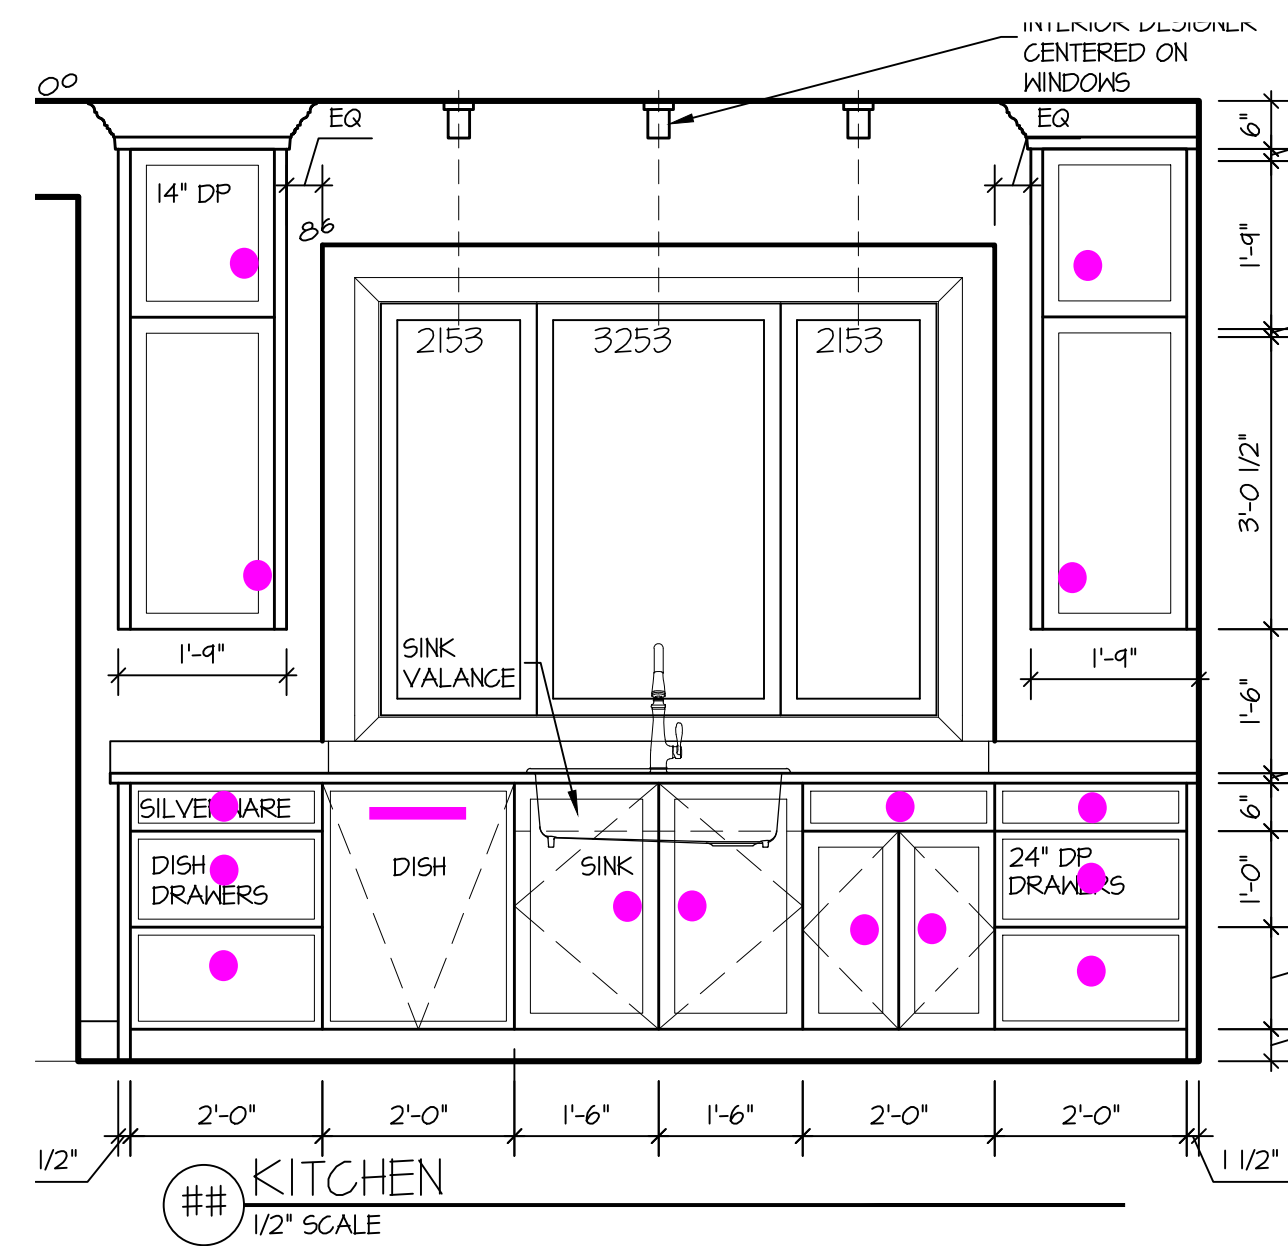

Kitchen Hardware			
	Description	Quantity	Unit
	APPLIANCE PULL	1	Count
	KNOBS / PULL	63	Count

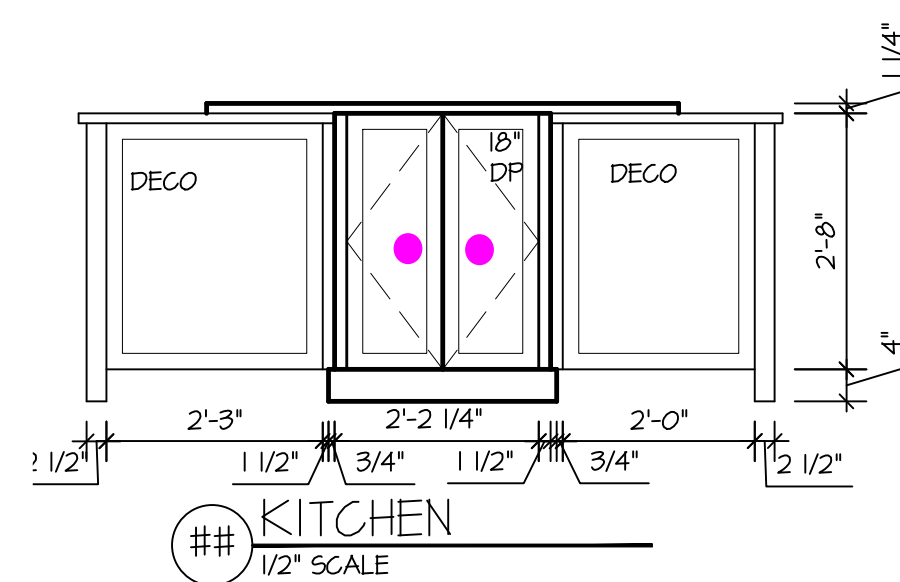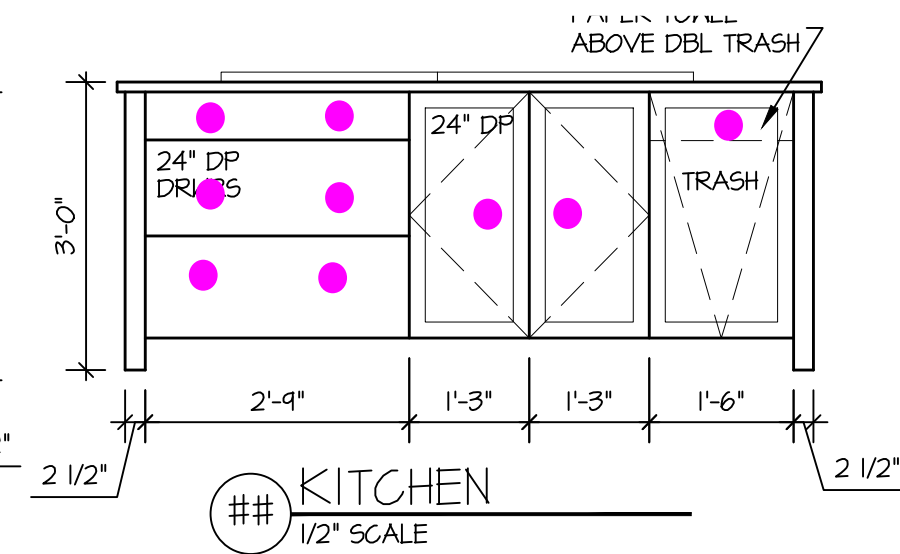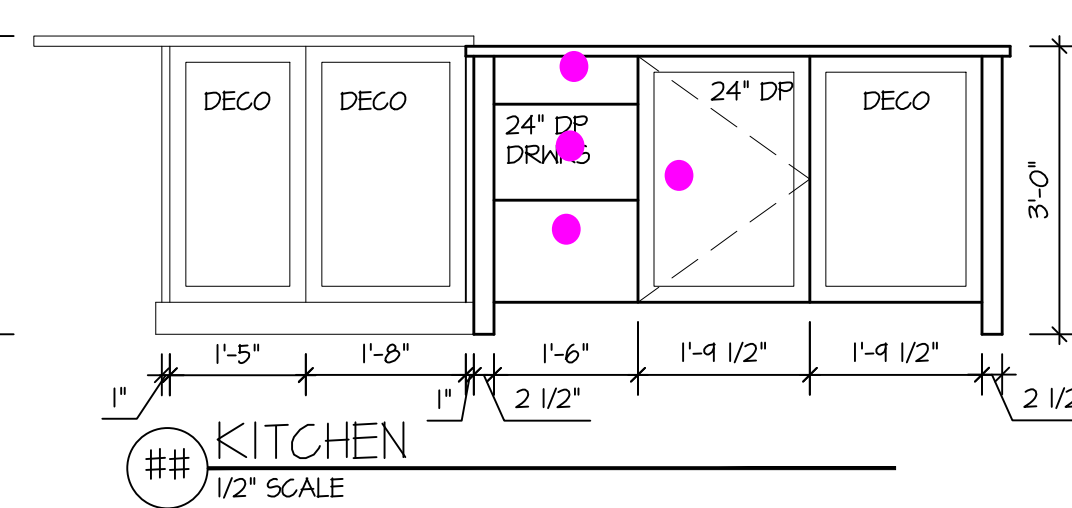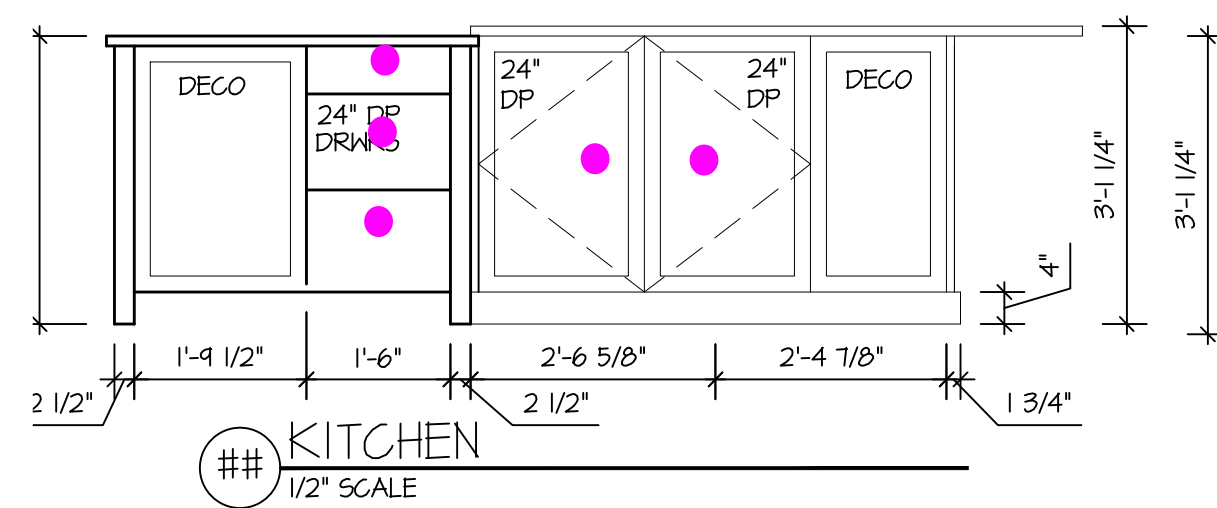

OSTRONIC
RESIDENCE
1672 SOUTH 150TH AVE. OMAHA, NEBRASKA 68144



MCNEIL
COMPANY
4666 South 132nd Street
Omaha, NE 68137
402-333-1462
mcneilcompany.com

PLAN DATE 07/31/2026	
REV.	DATE
BID SET	09/11/26

JOB NUMBER
15-2601
DESCRIPTION
INTERIOR ELEVATIONS
PLAN SHEET
A4.03

© COPYRIGHT
MCNEIL COMPANY
THESE PLANS ARE SPECIFICALLY
DESIGNED FOR CONSTRUCTION BY
MCNEIL COMPANY AND ARE
INTENDED FOR NO OTHER PURPOSE.
DUPLICATION OF THESE PLANS IN
PART OR WHOLE WITHOUT WRITTEN
CONSENT FROM MCNEIL COMPANY
IS PROHIBITED.