




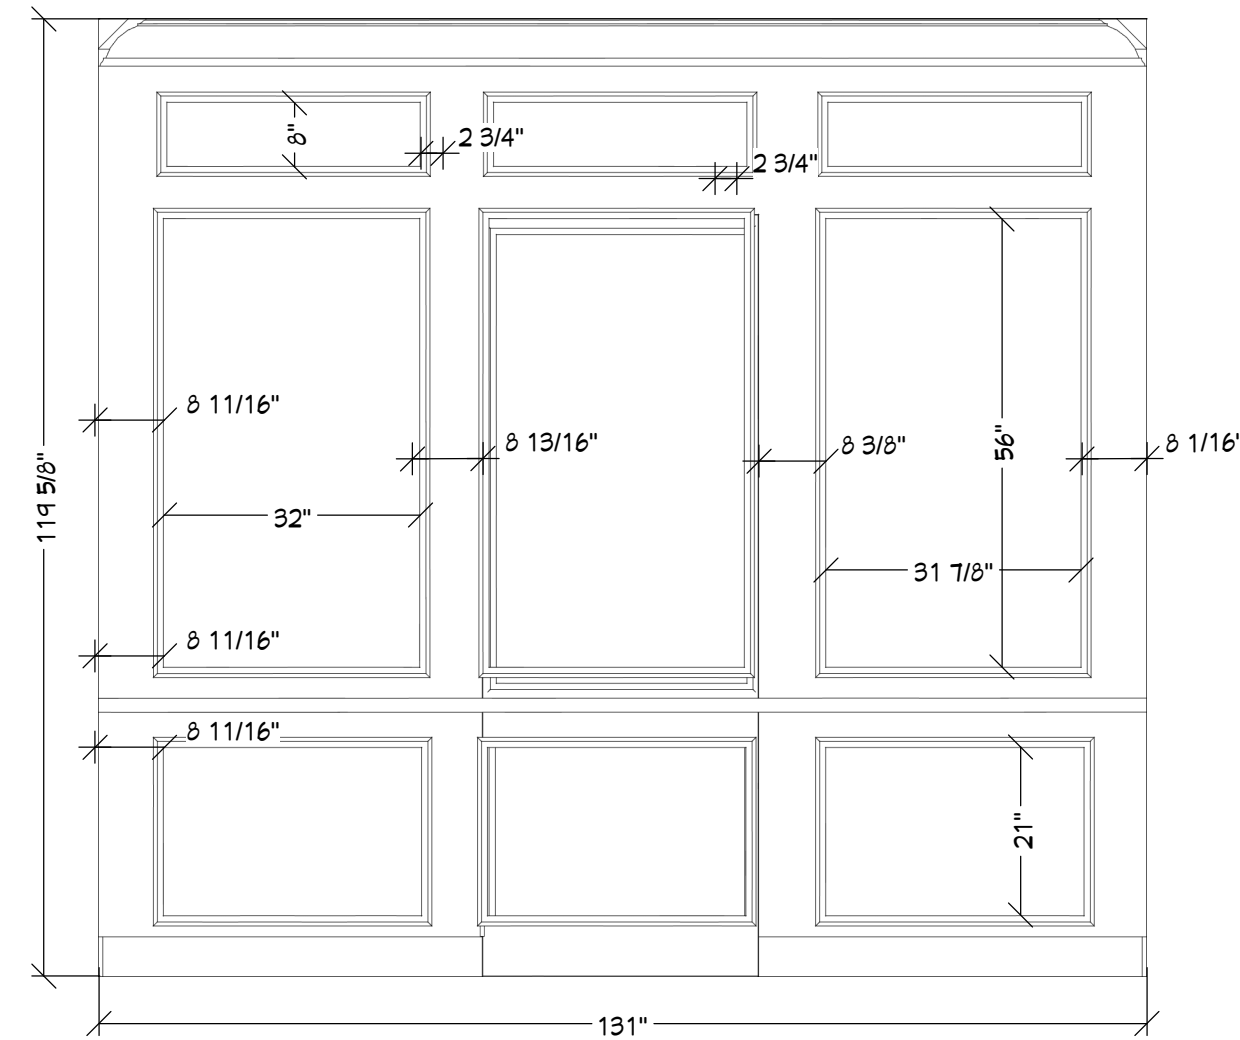


ENTRY
Elevation 2

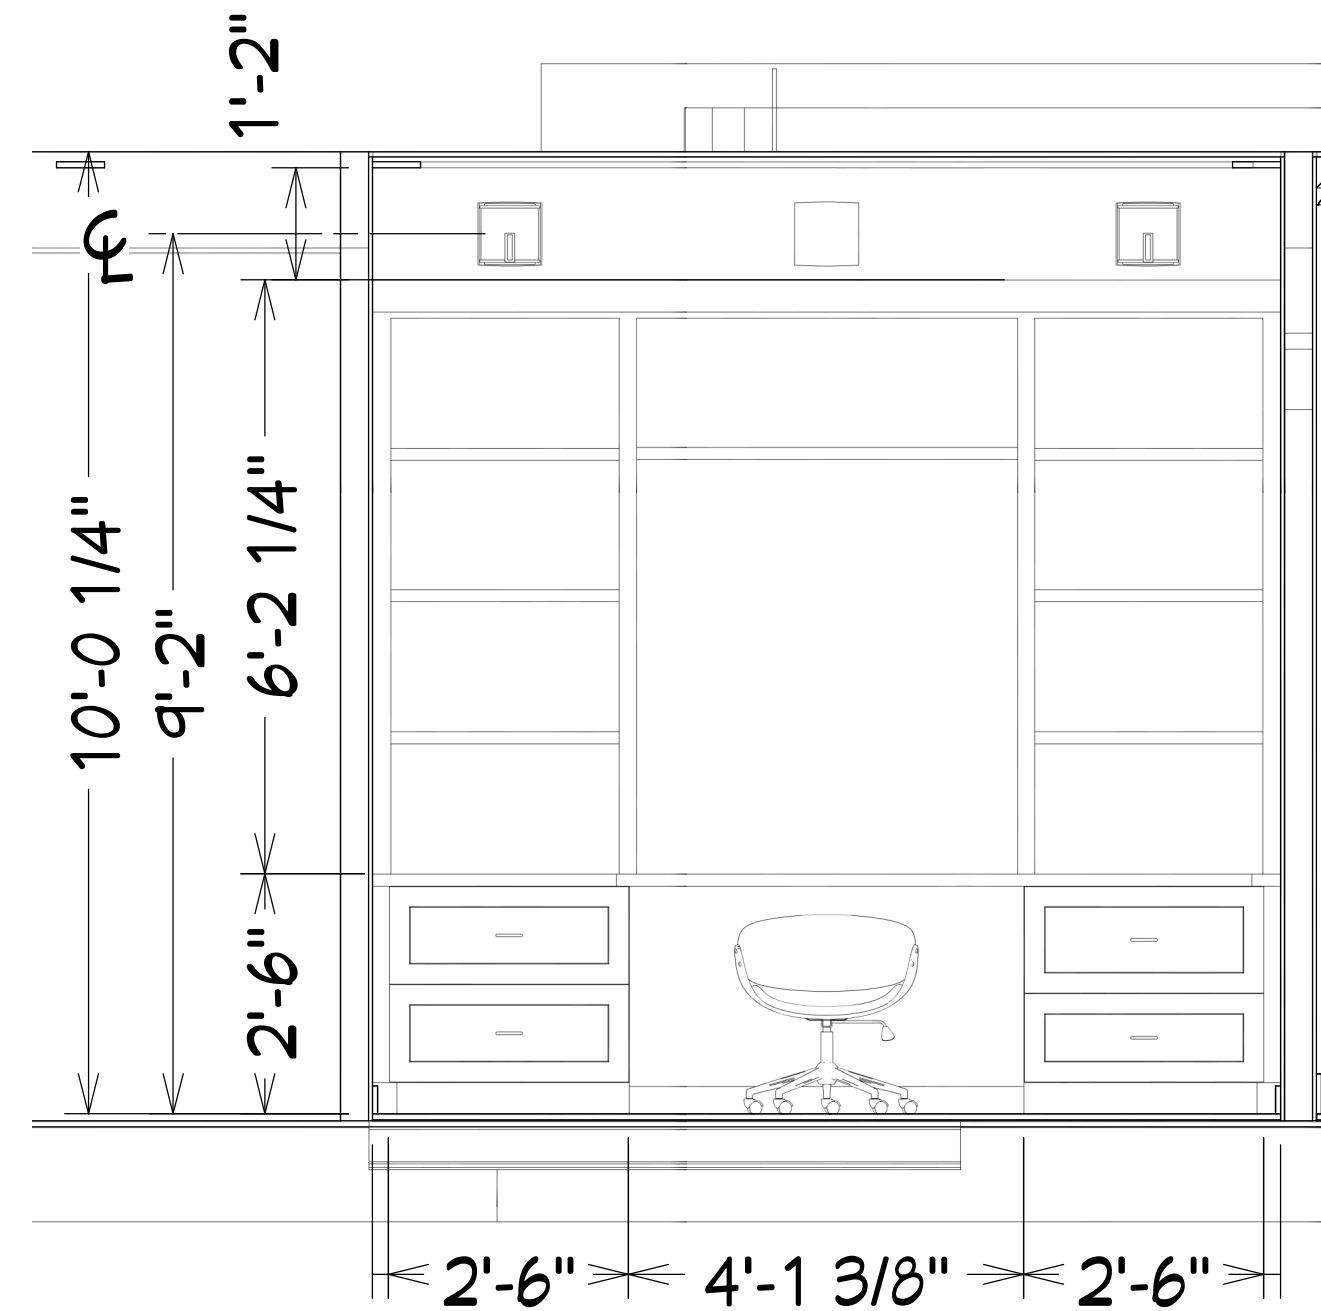


OFFICE
Elevation 3

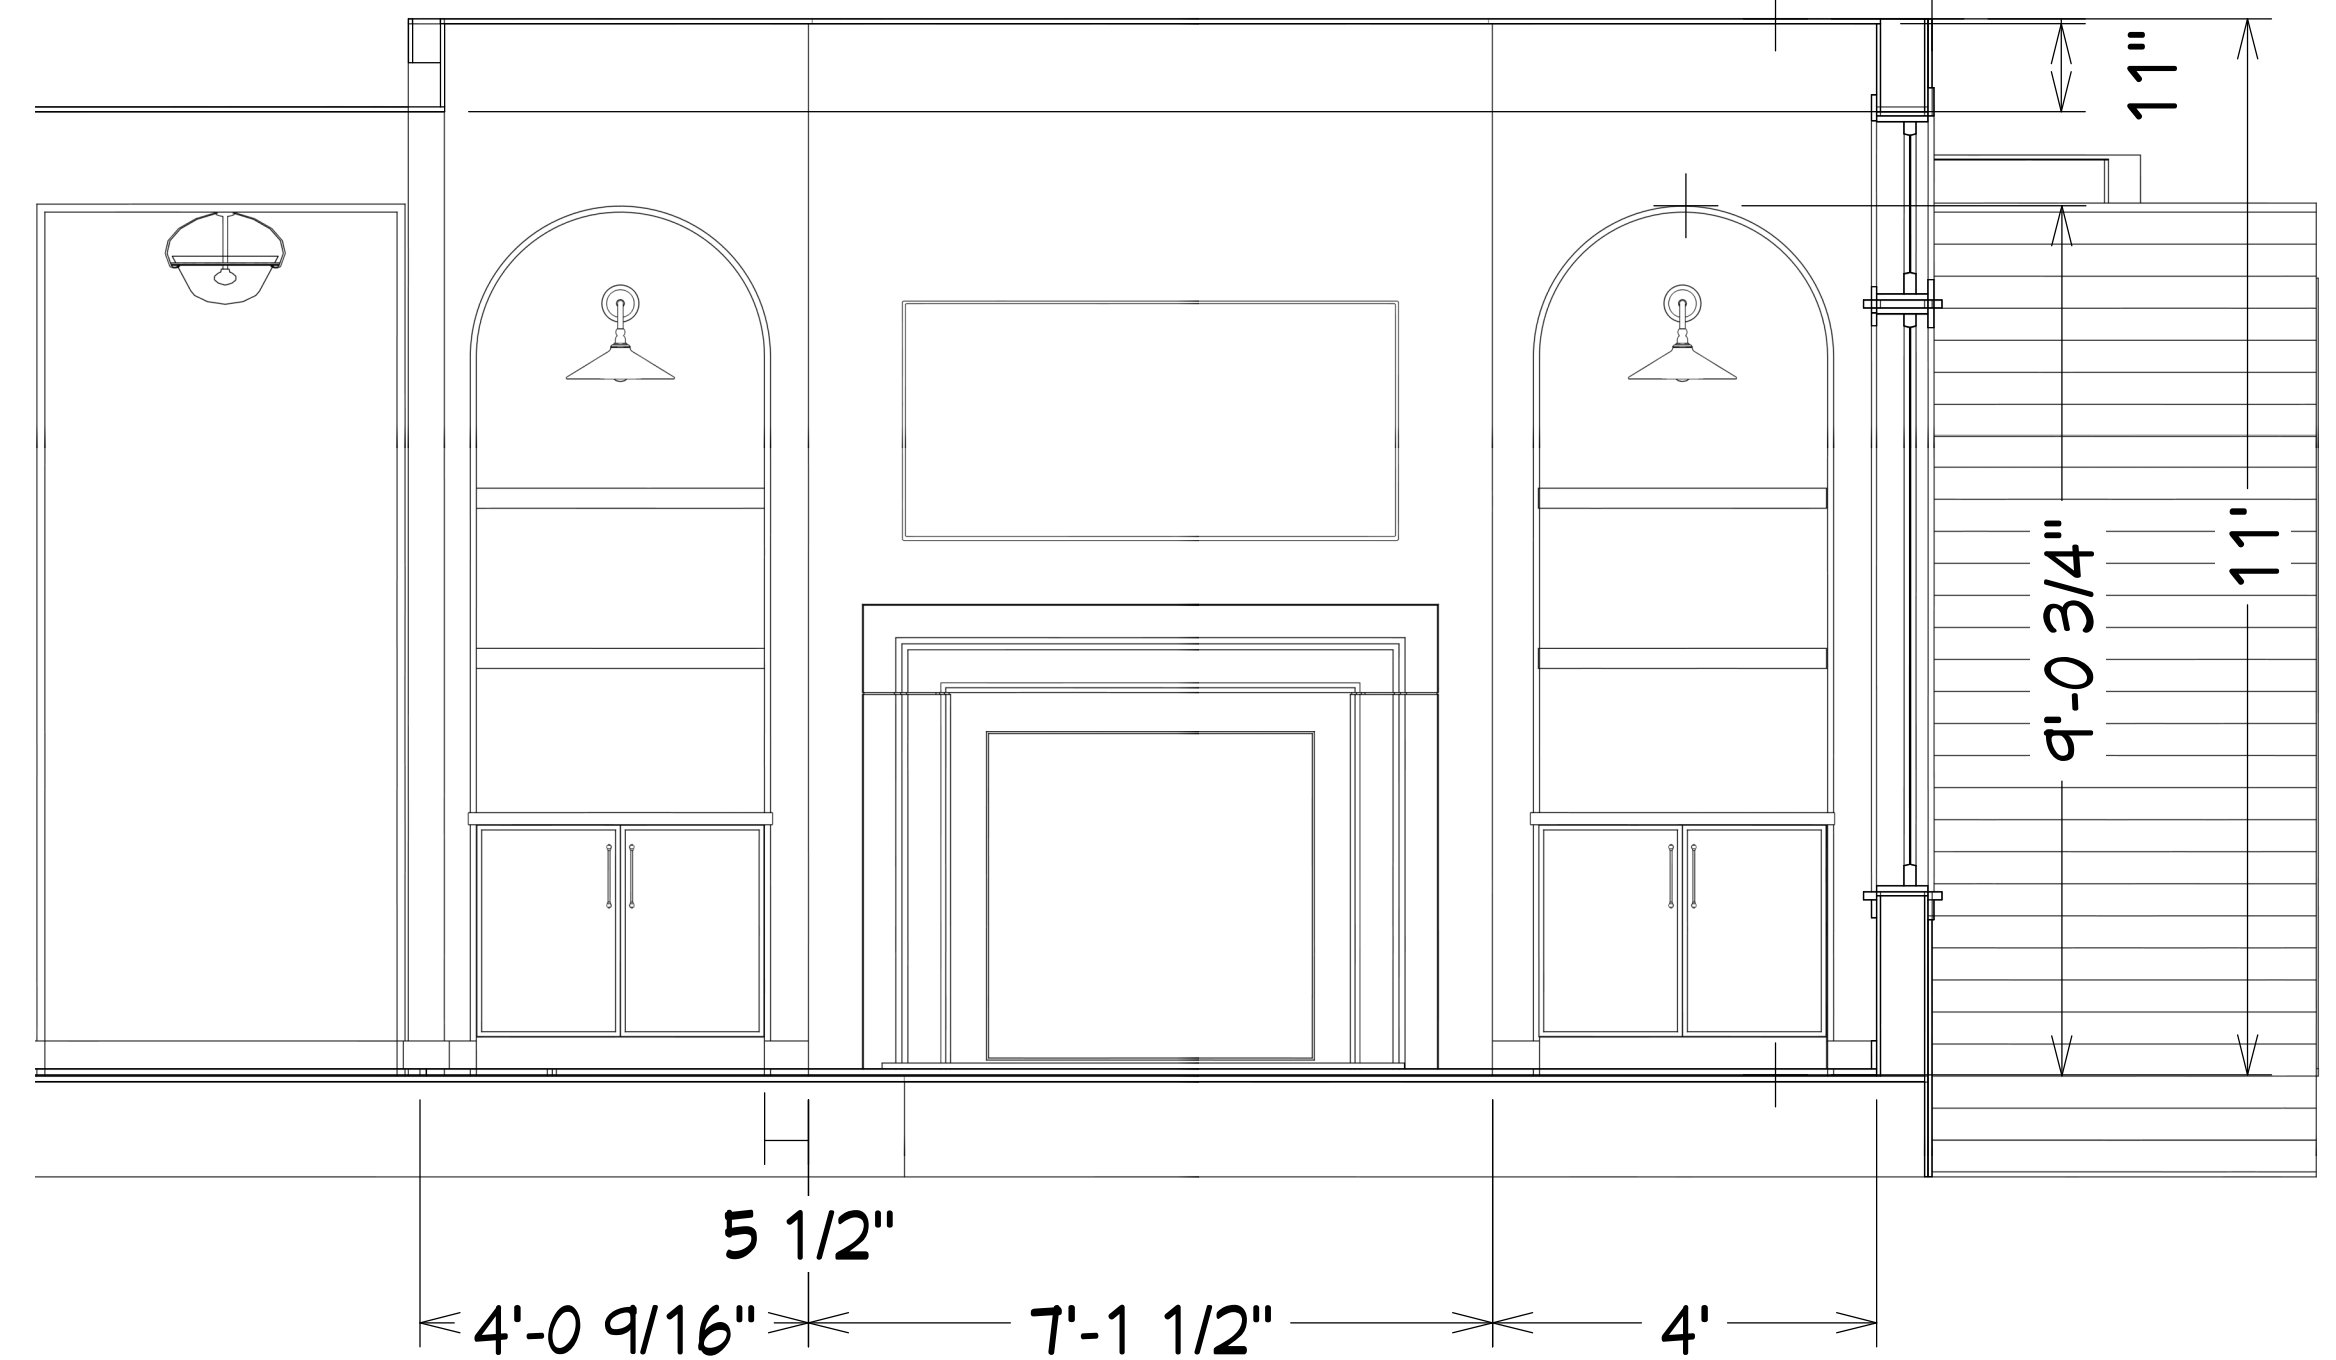


GREAT ROOM
Elevation 6

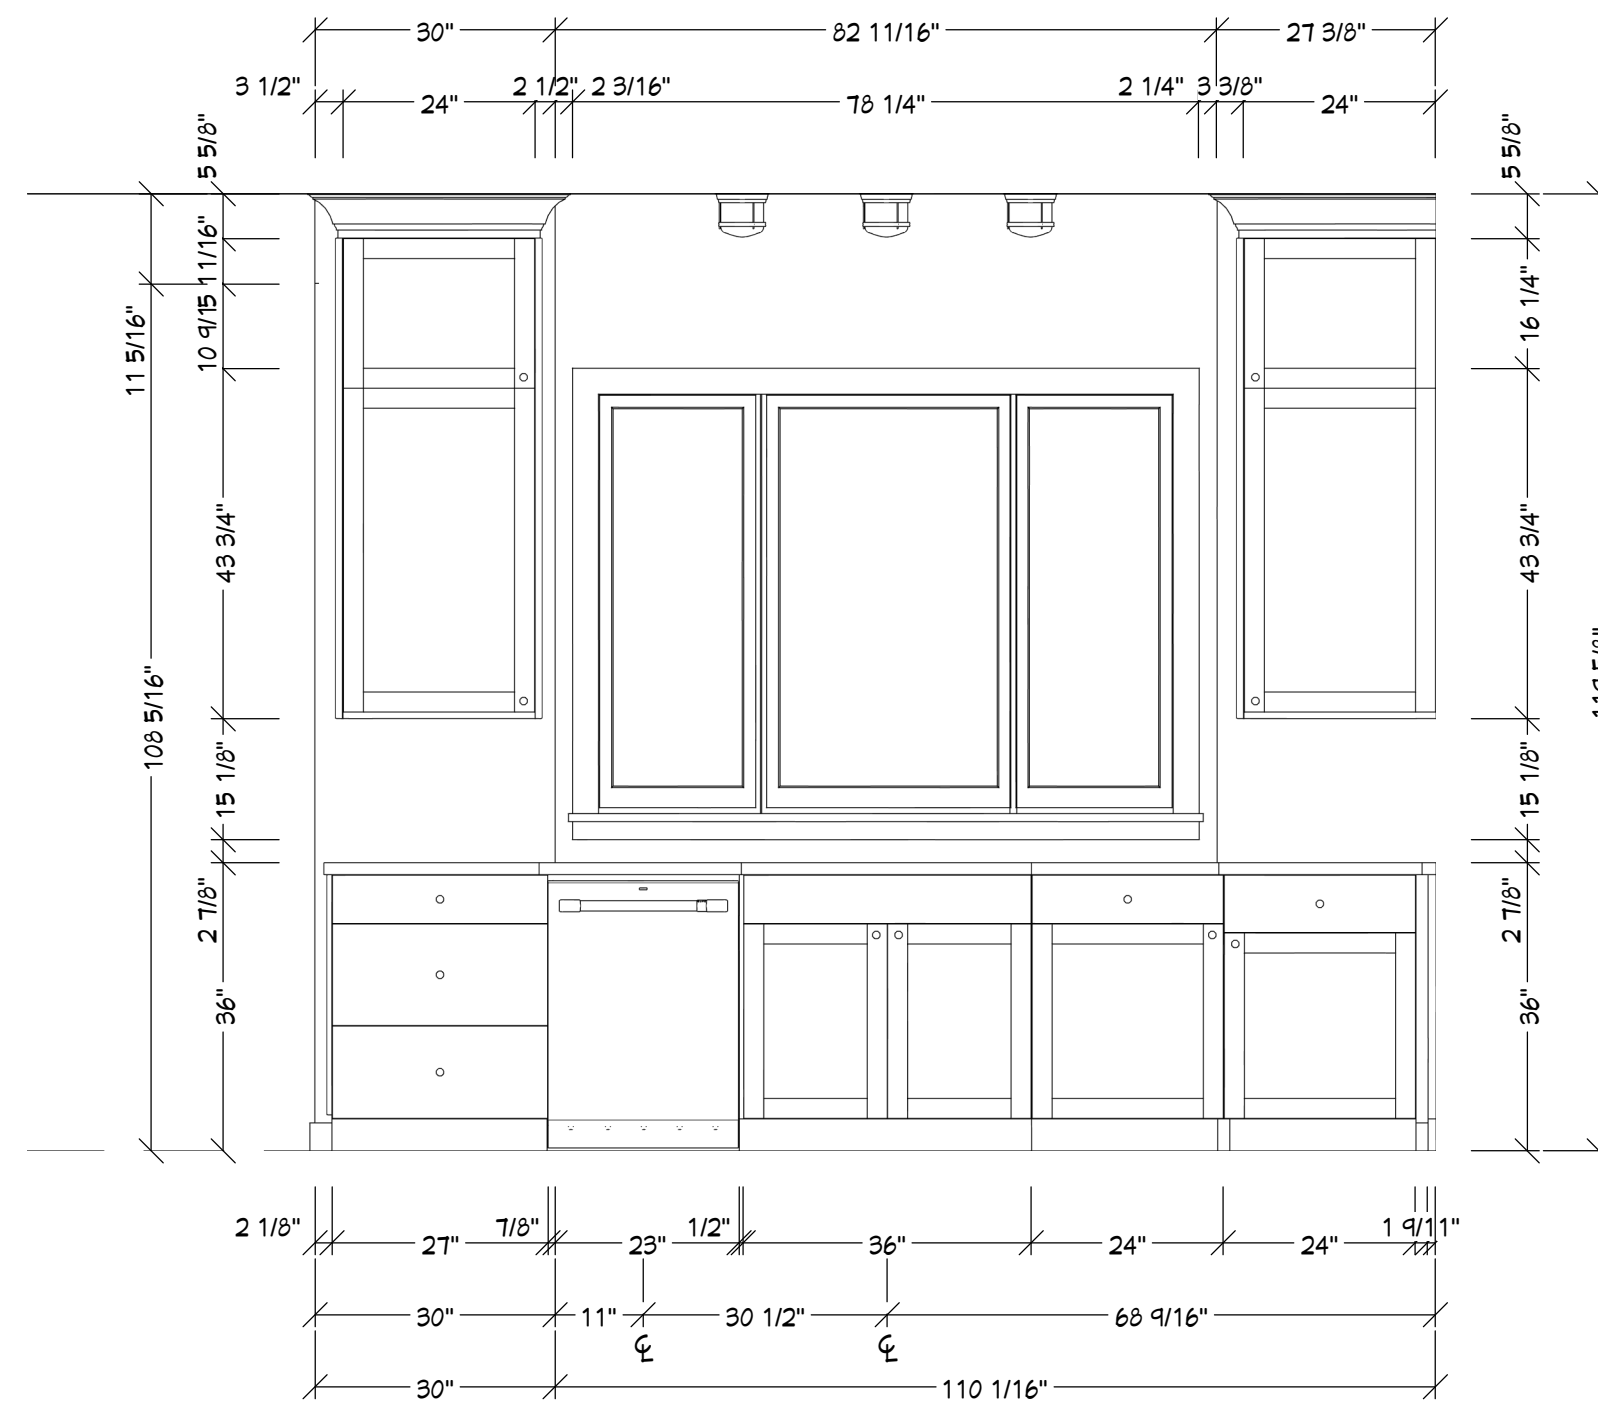


Elevation 12
KITCHEN

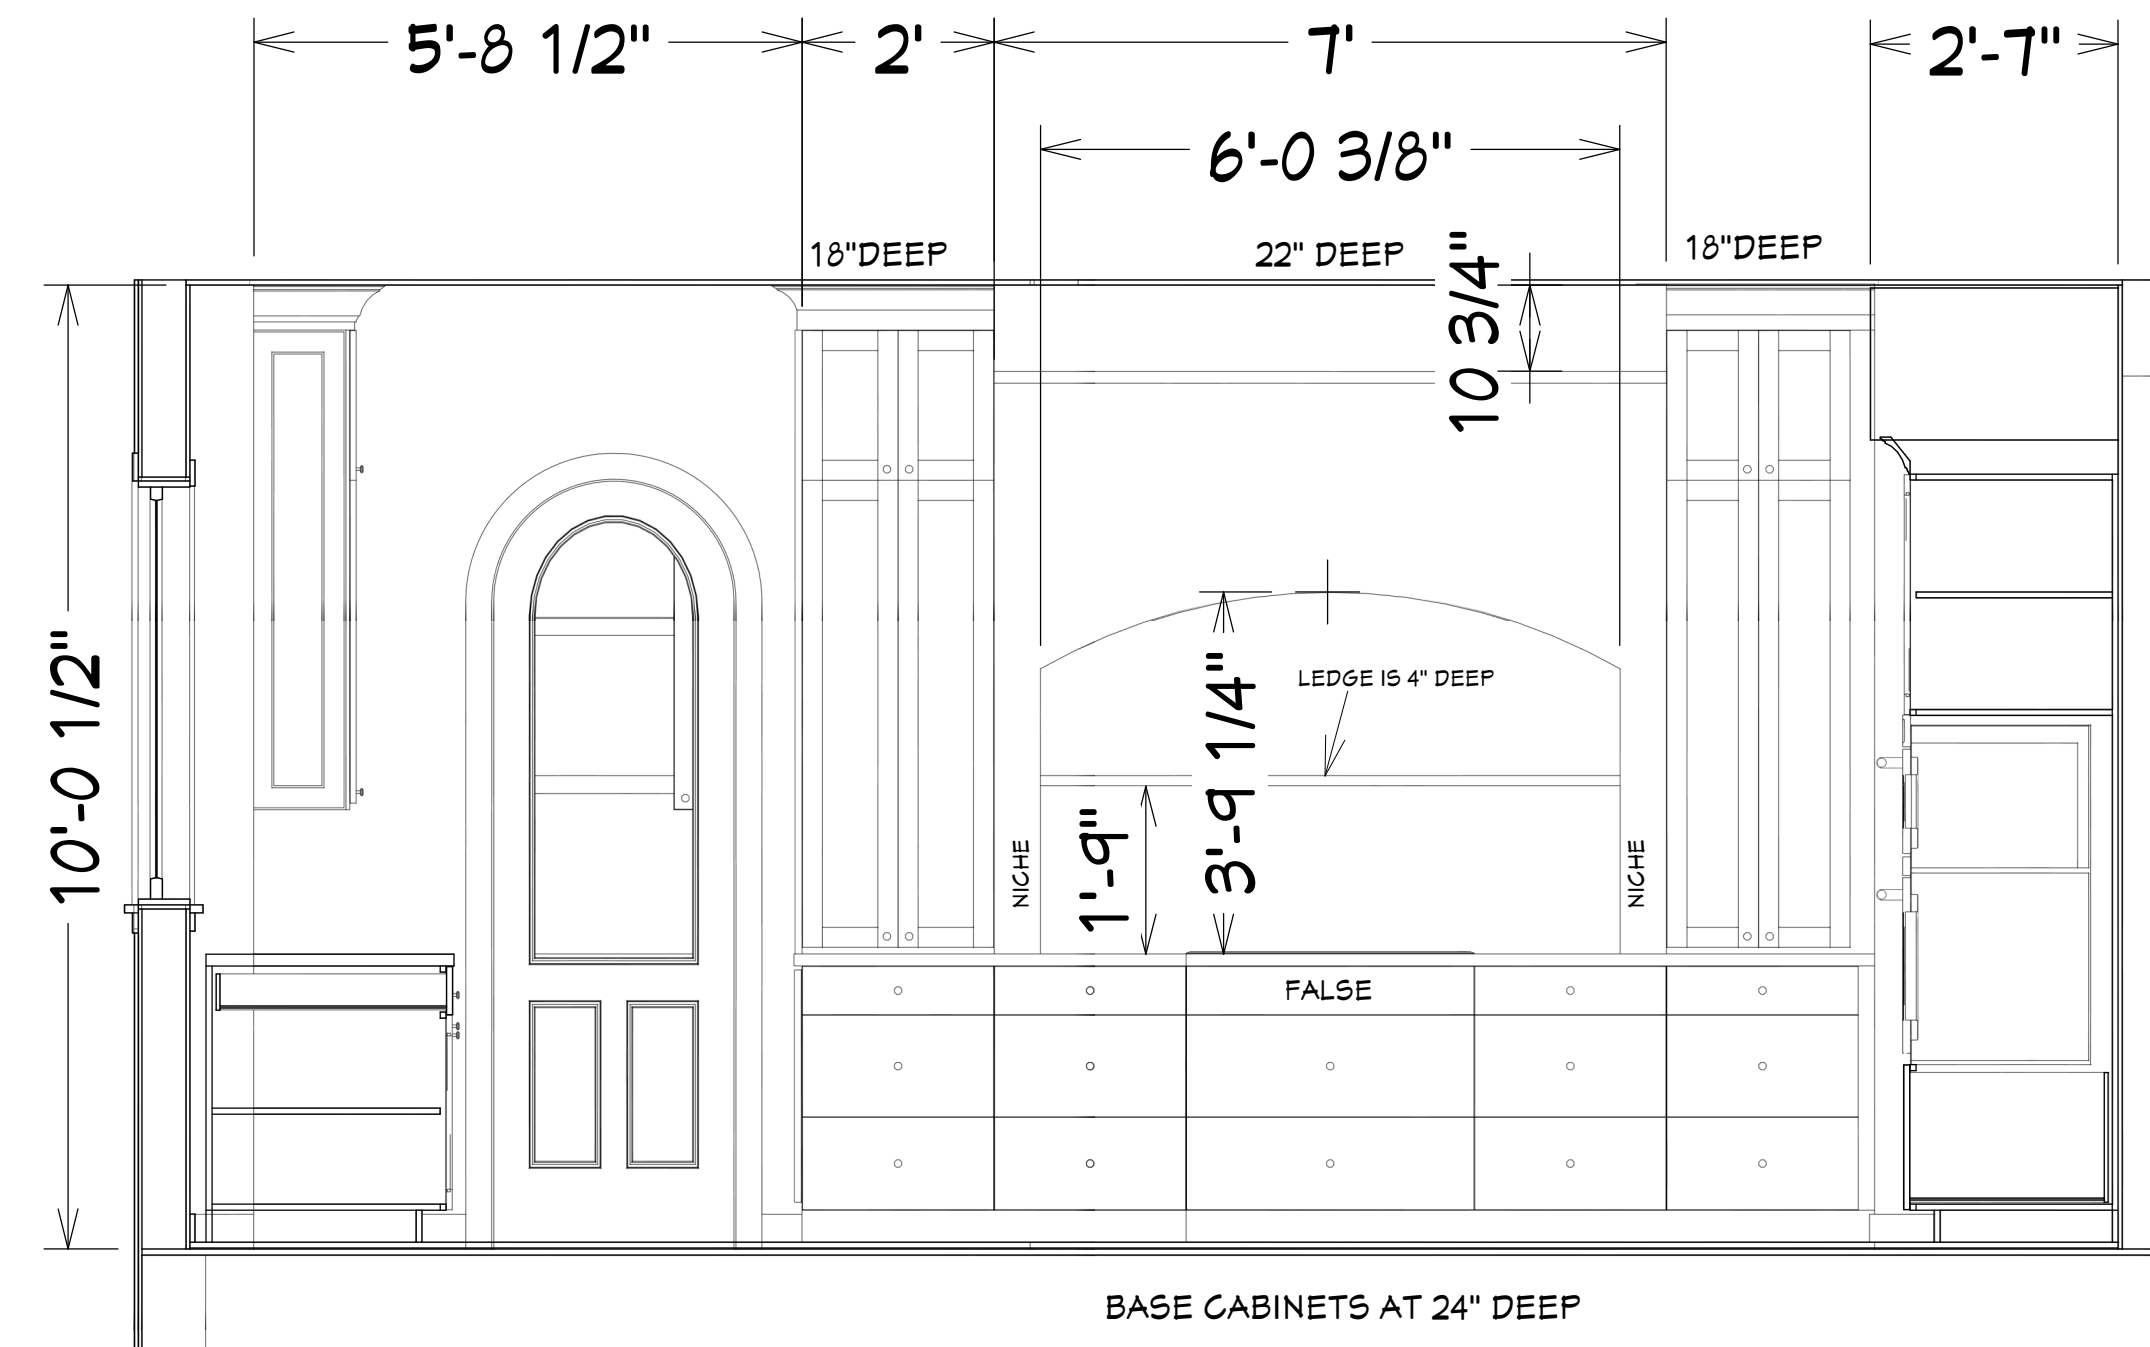

Elevation 7
KITCHEN

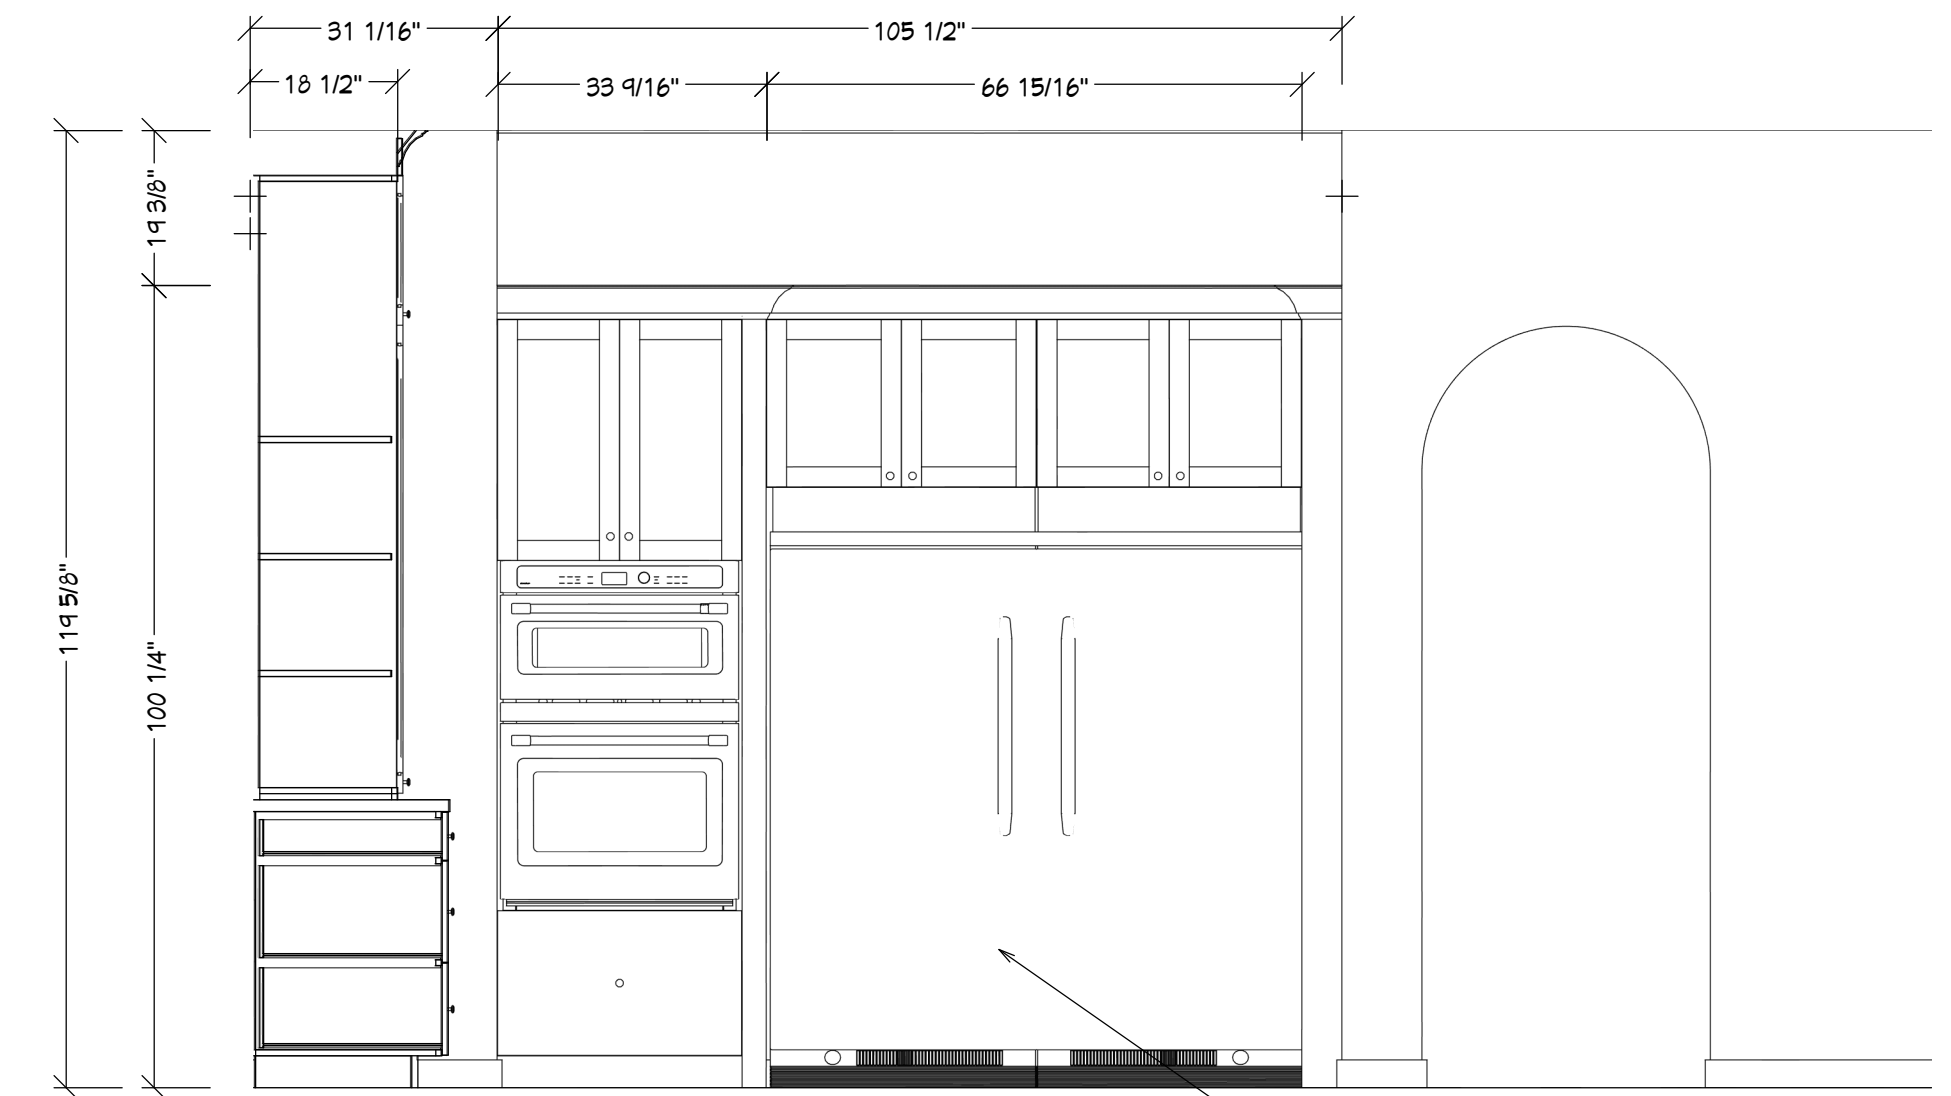

KITCHEN

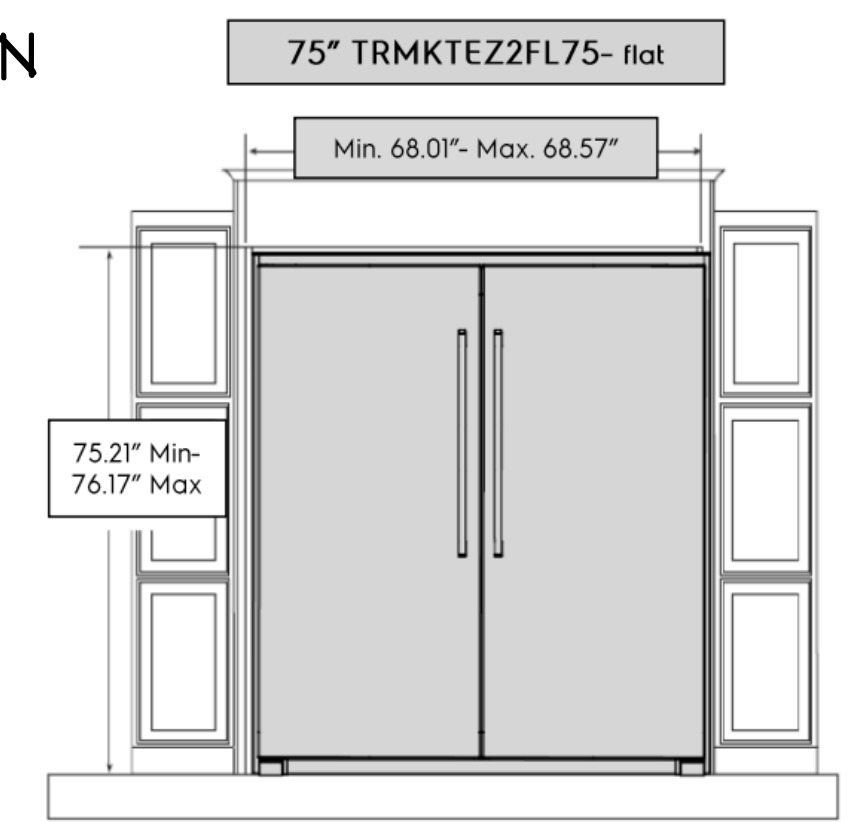

Recommended cutout size:
Height: 75" +/- 0.06"
Width: 66.25" +/- 0.032"
Depth: 25.25" minimum

REVISION TABLE	
NUMBER	DATE

OSTRONIC RESIDENCE
1672 SOUTH 150TH AVE.
OMAHA , NE 68144


DRAWINGS PROVIDED BY:
MANDY LASSEK

DATE:
8/17/2026


SCALE:
1/2" = 1'0"

SHEET:


A4.01

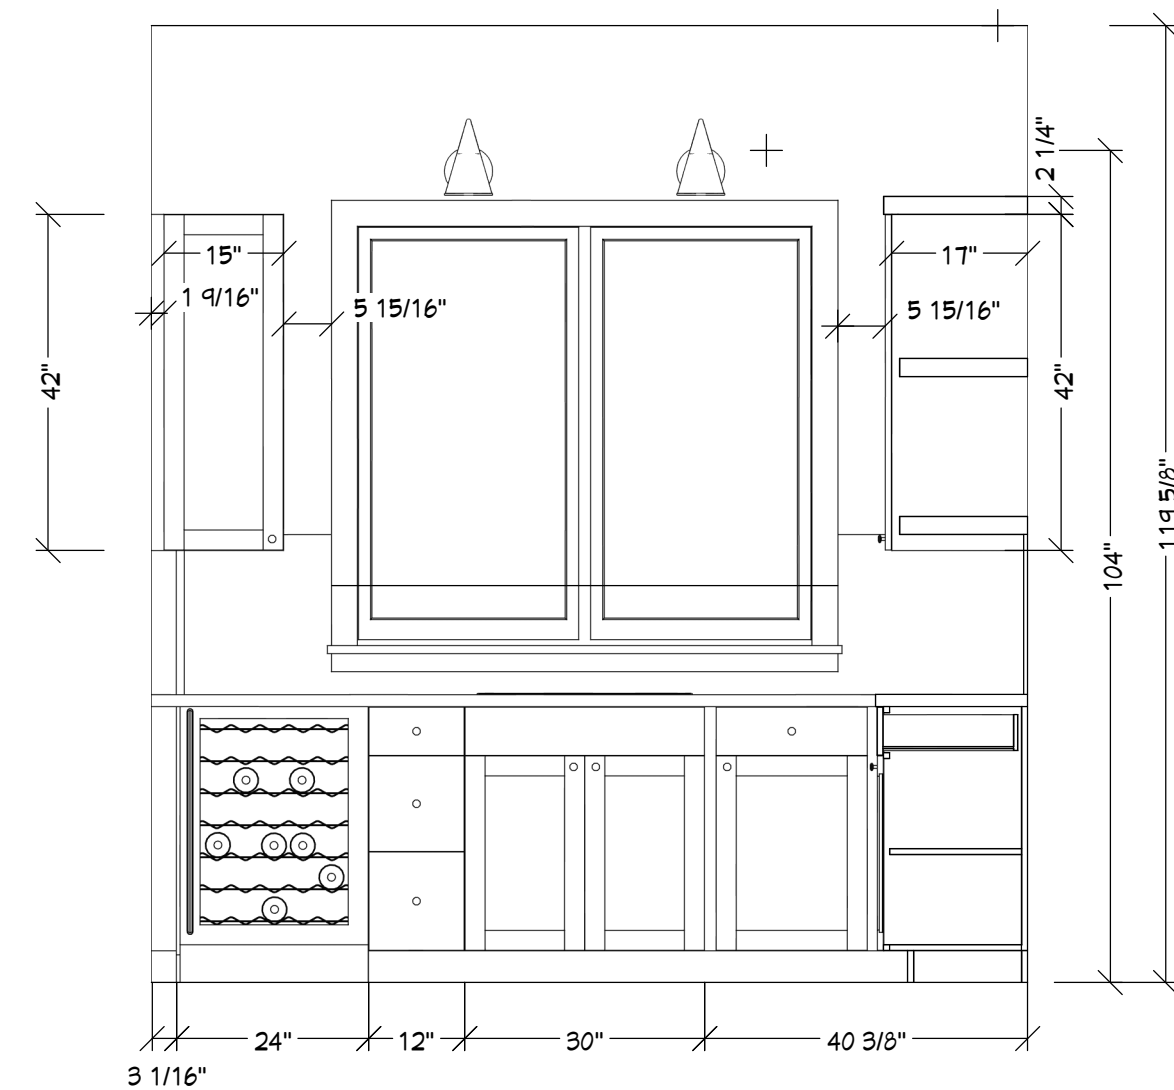


Elevation 8

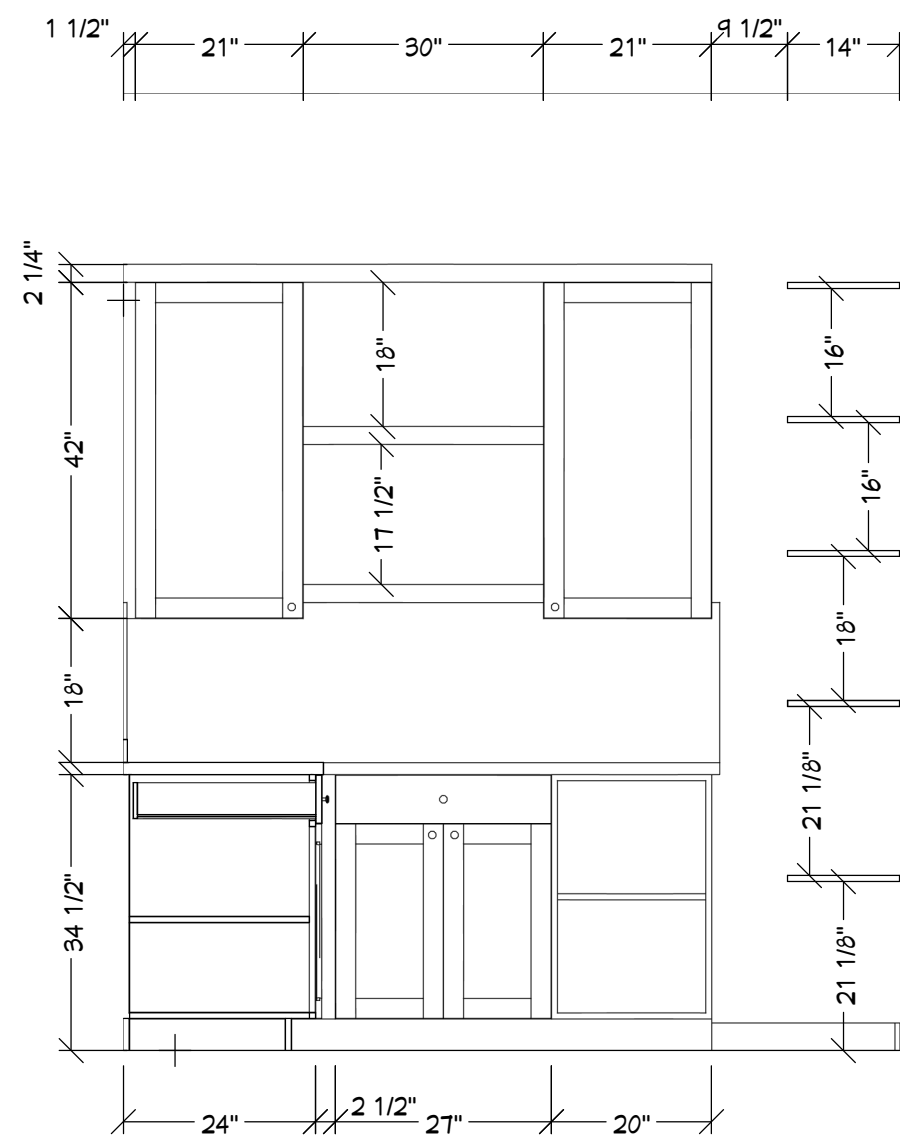


Elevation 9

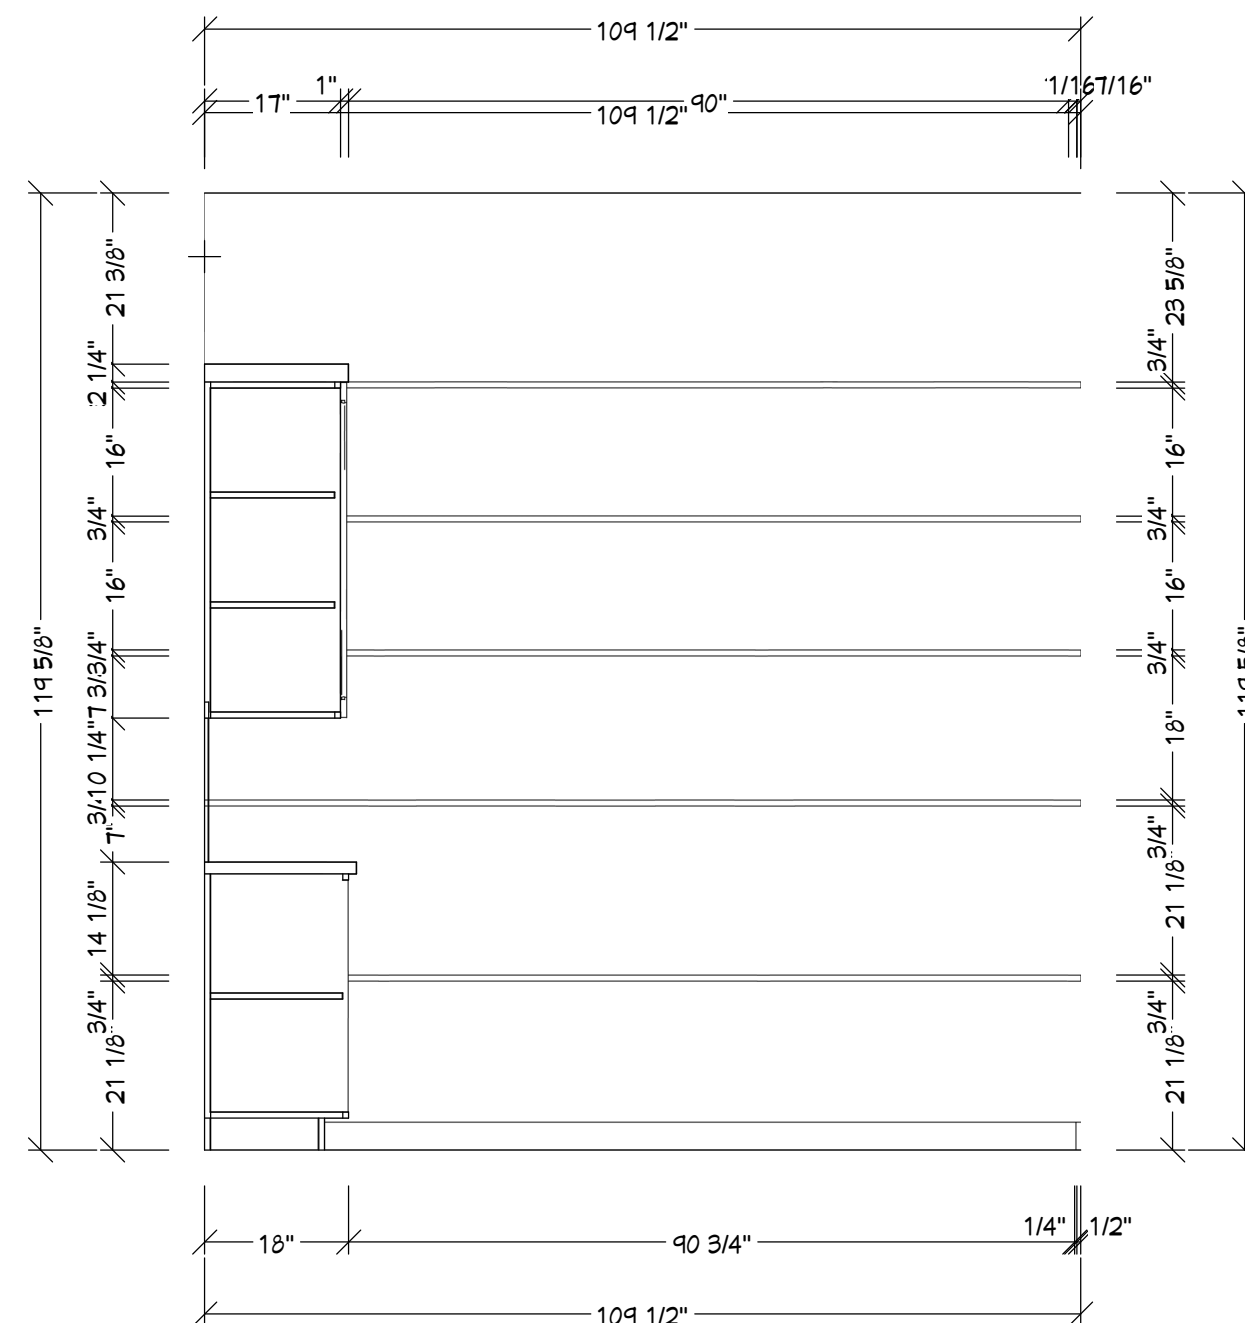


Elevation 10

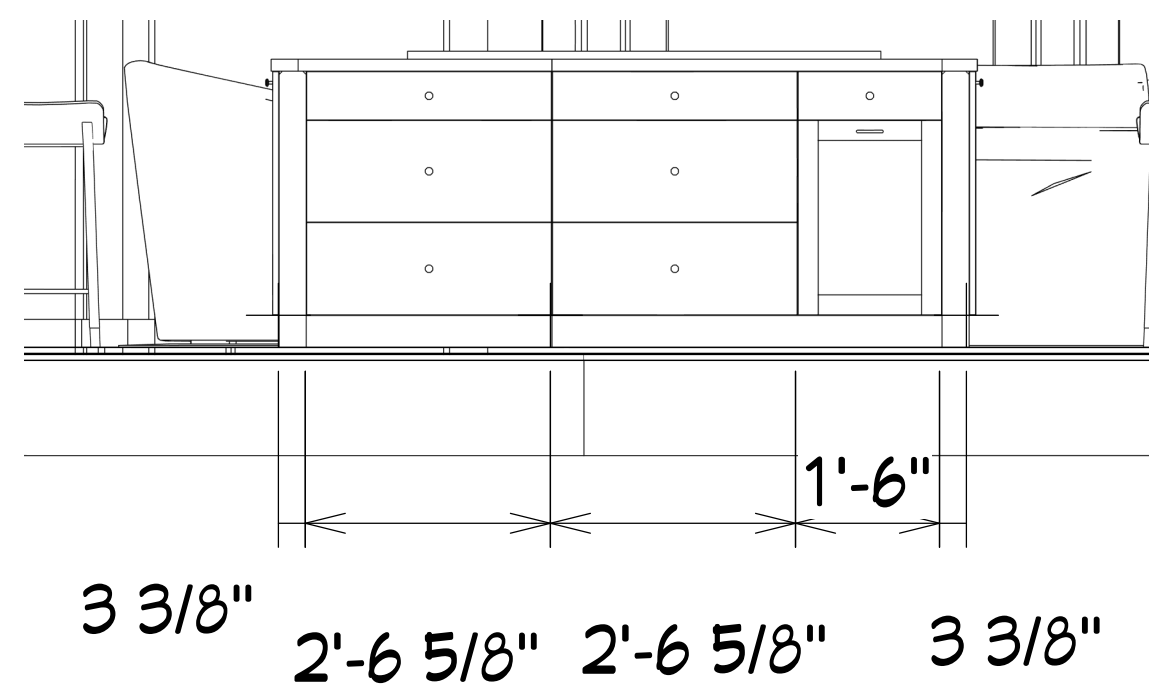


Elevation 13

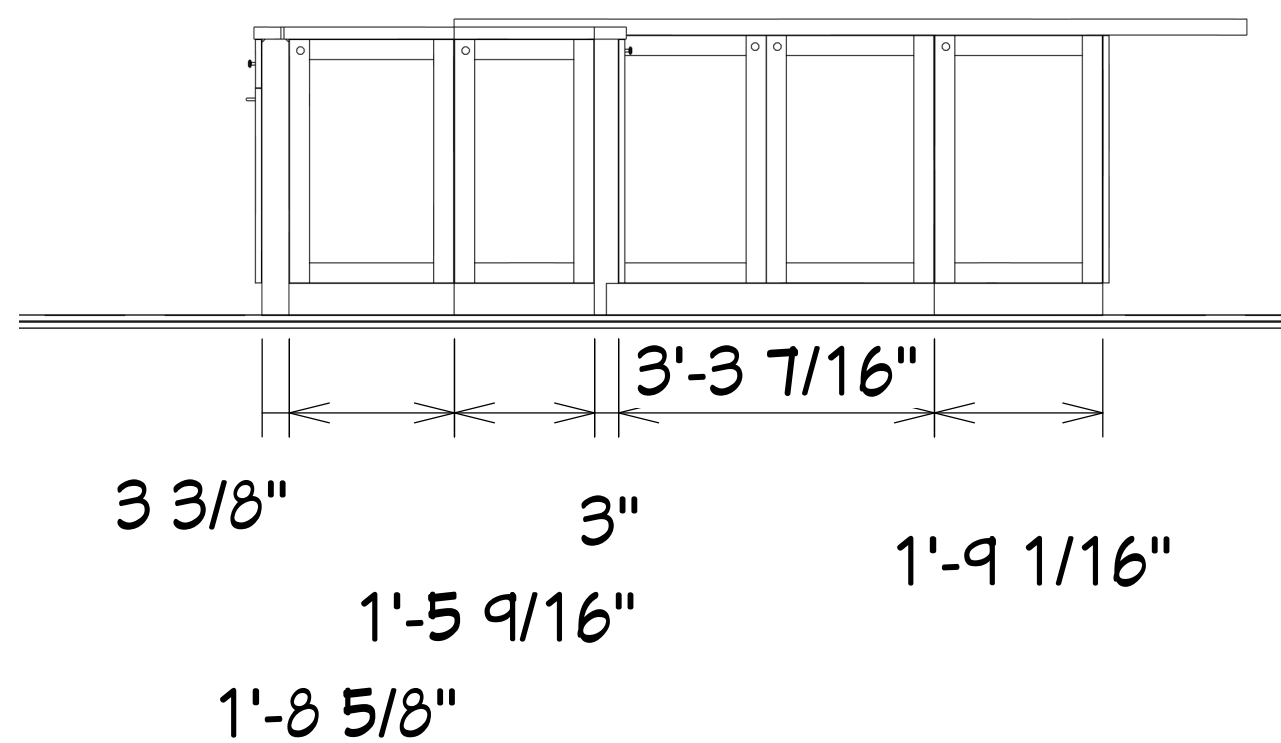


Cross Section 1

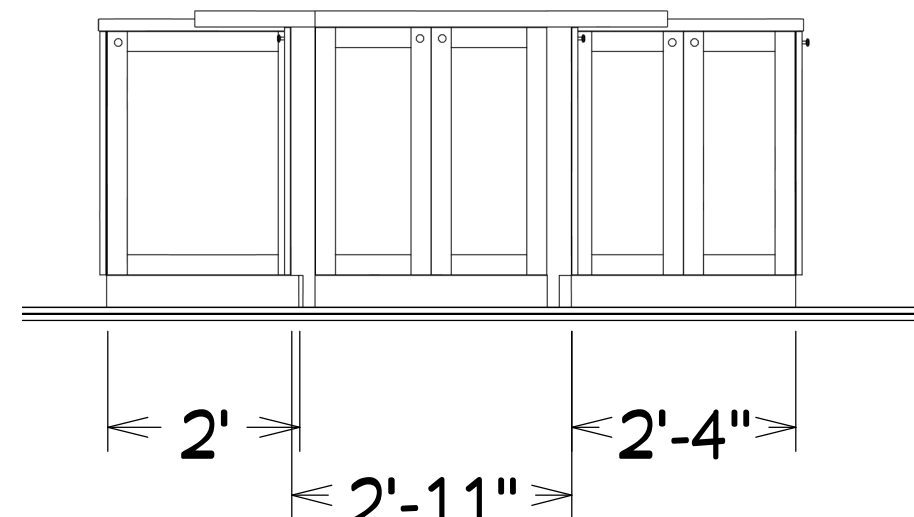


Cross Section 2

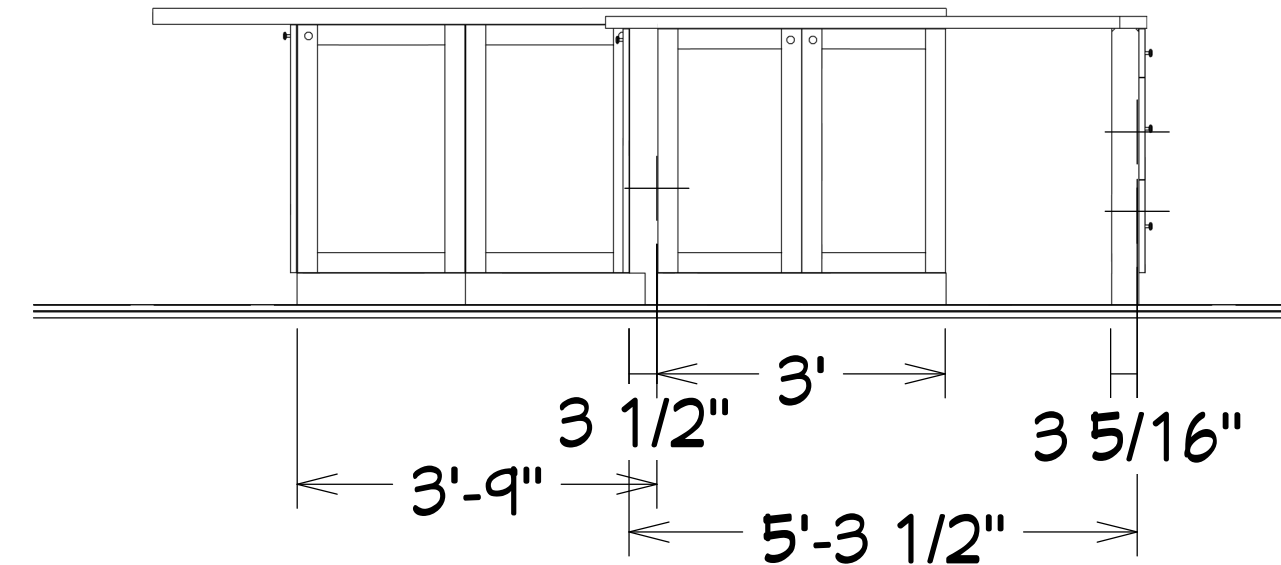


Cross Section 3

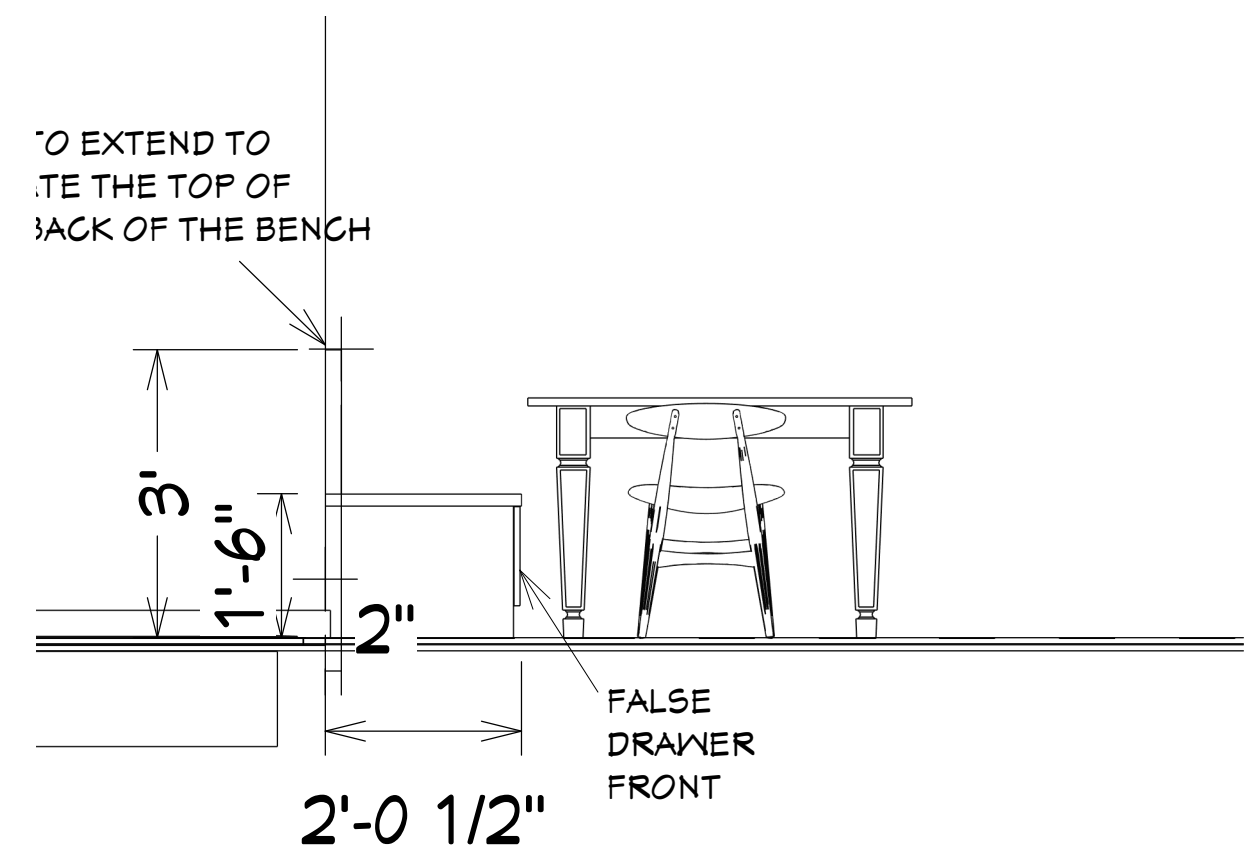

Cross Section 4

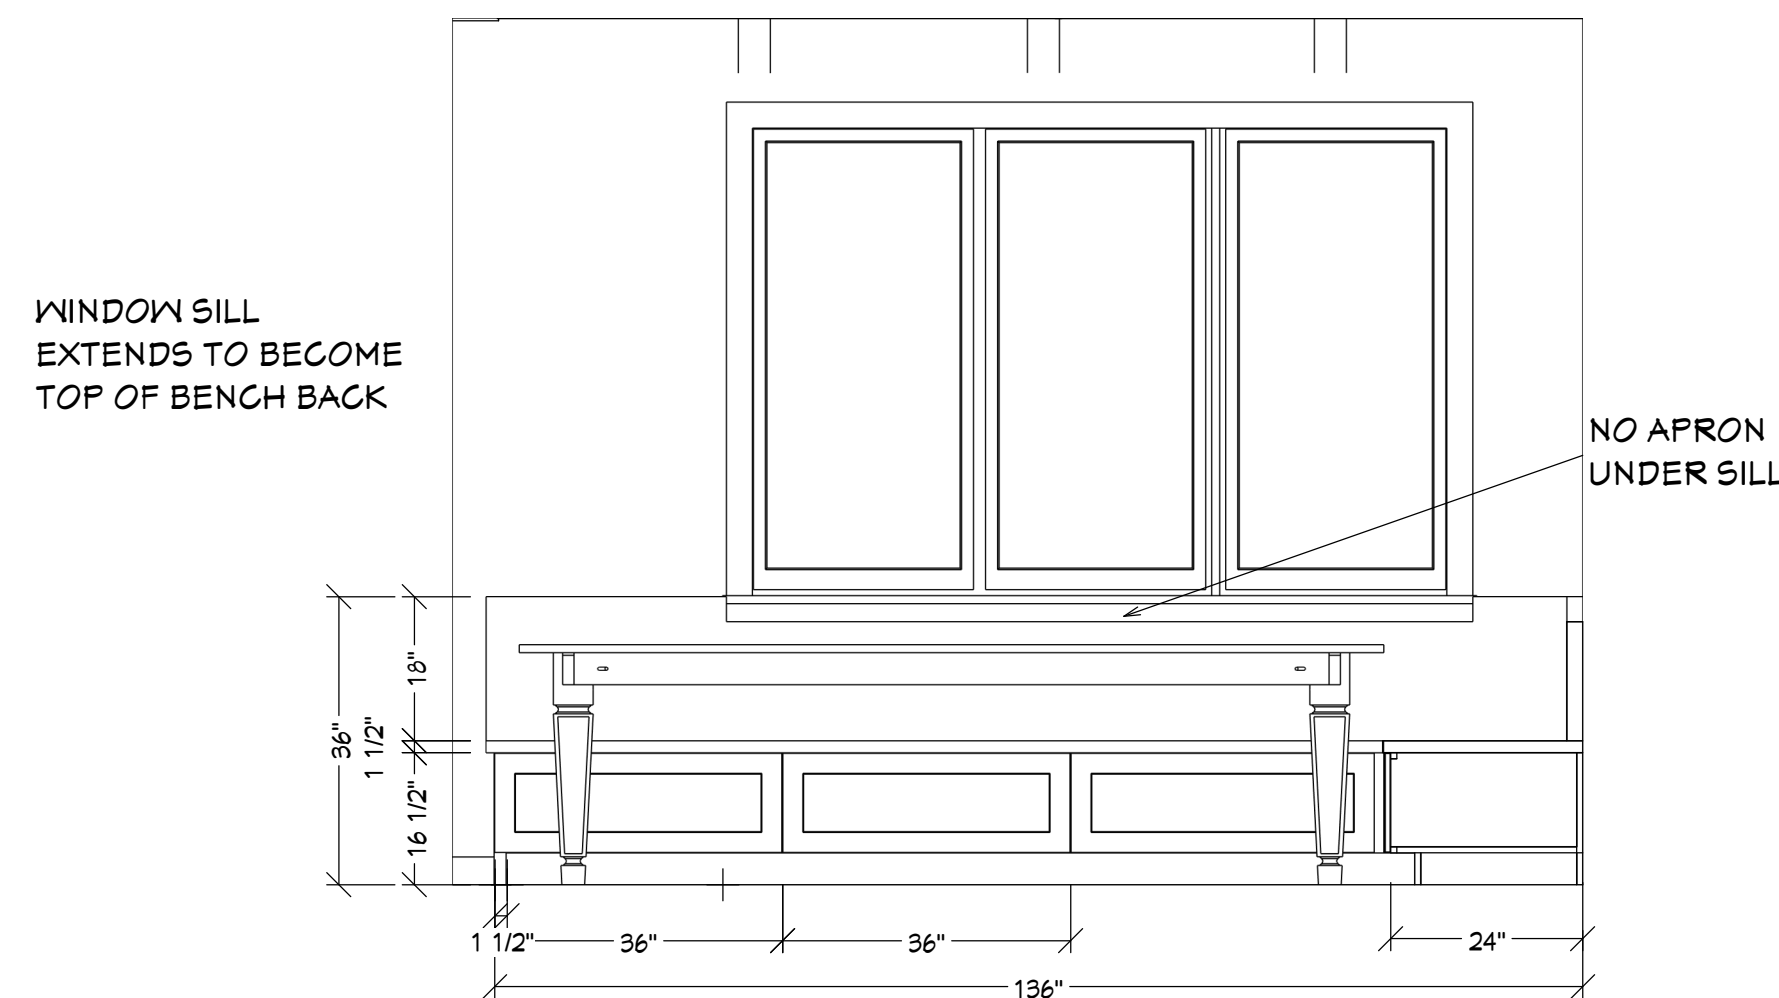

Elevation 14

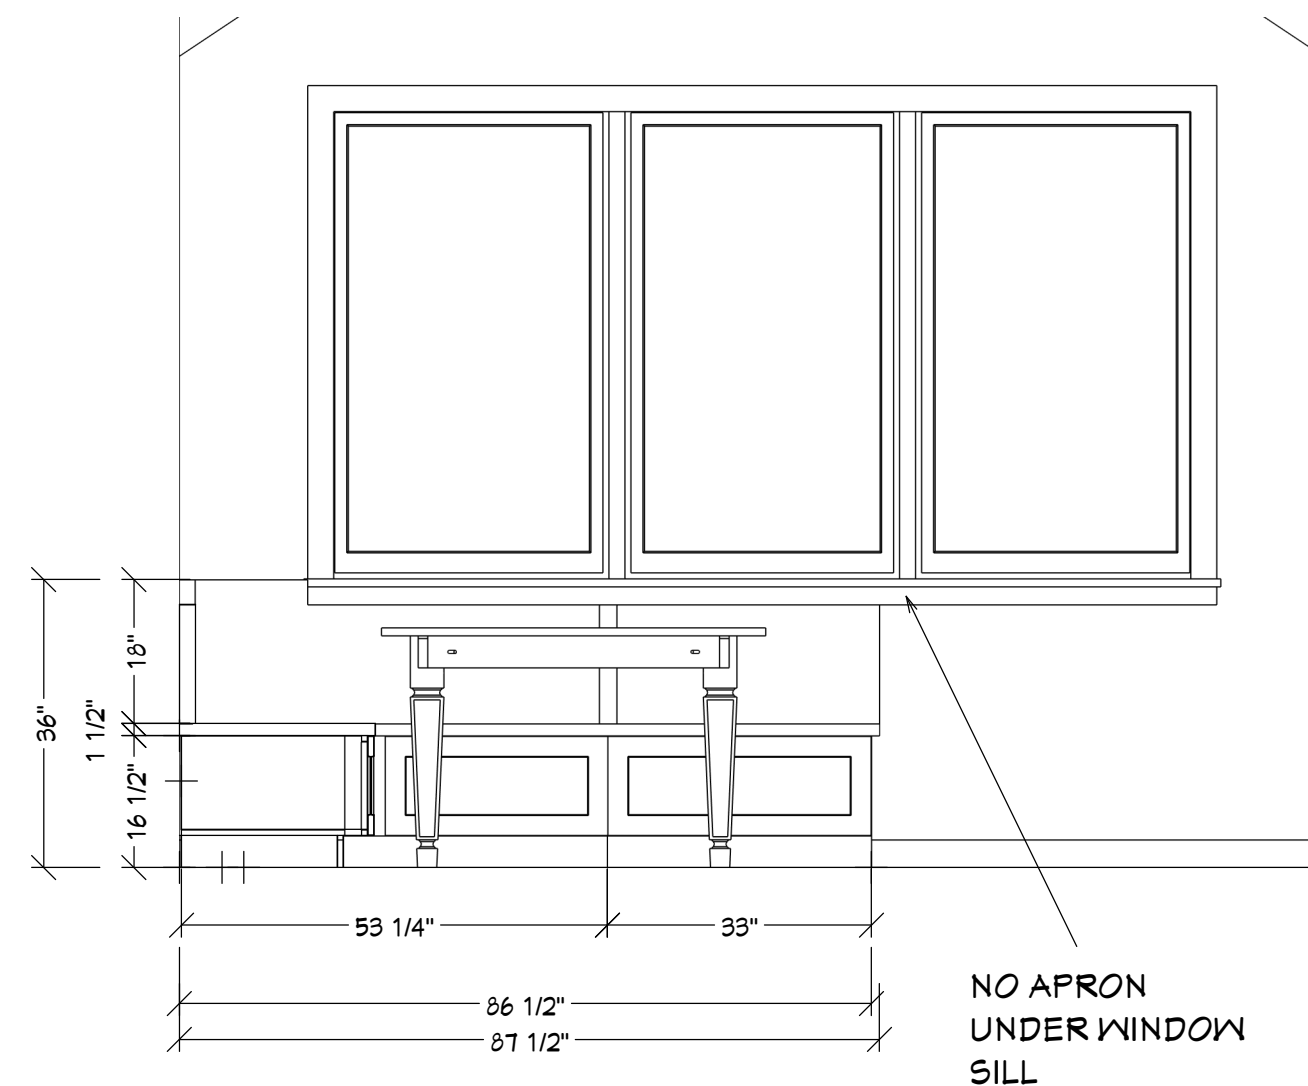

Elevation 15

--

NUMBER	DATE	REVISION	DESCRIPTION

--

OSTRONIC RESIDENCE
1672 SOUTH 150TH AVE.
OMAHA, NE 68144

DRAWINGS PROVIDED BY:
MANDY LASSEK

DATE:


8/17/2026

SCALE:


1/2" = 1'0"

SHEET:


A4.02

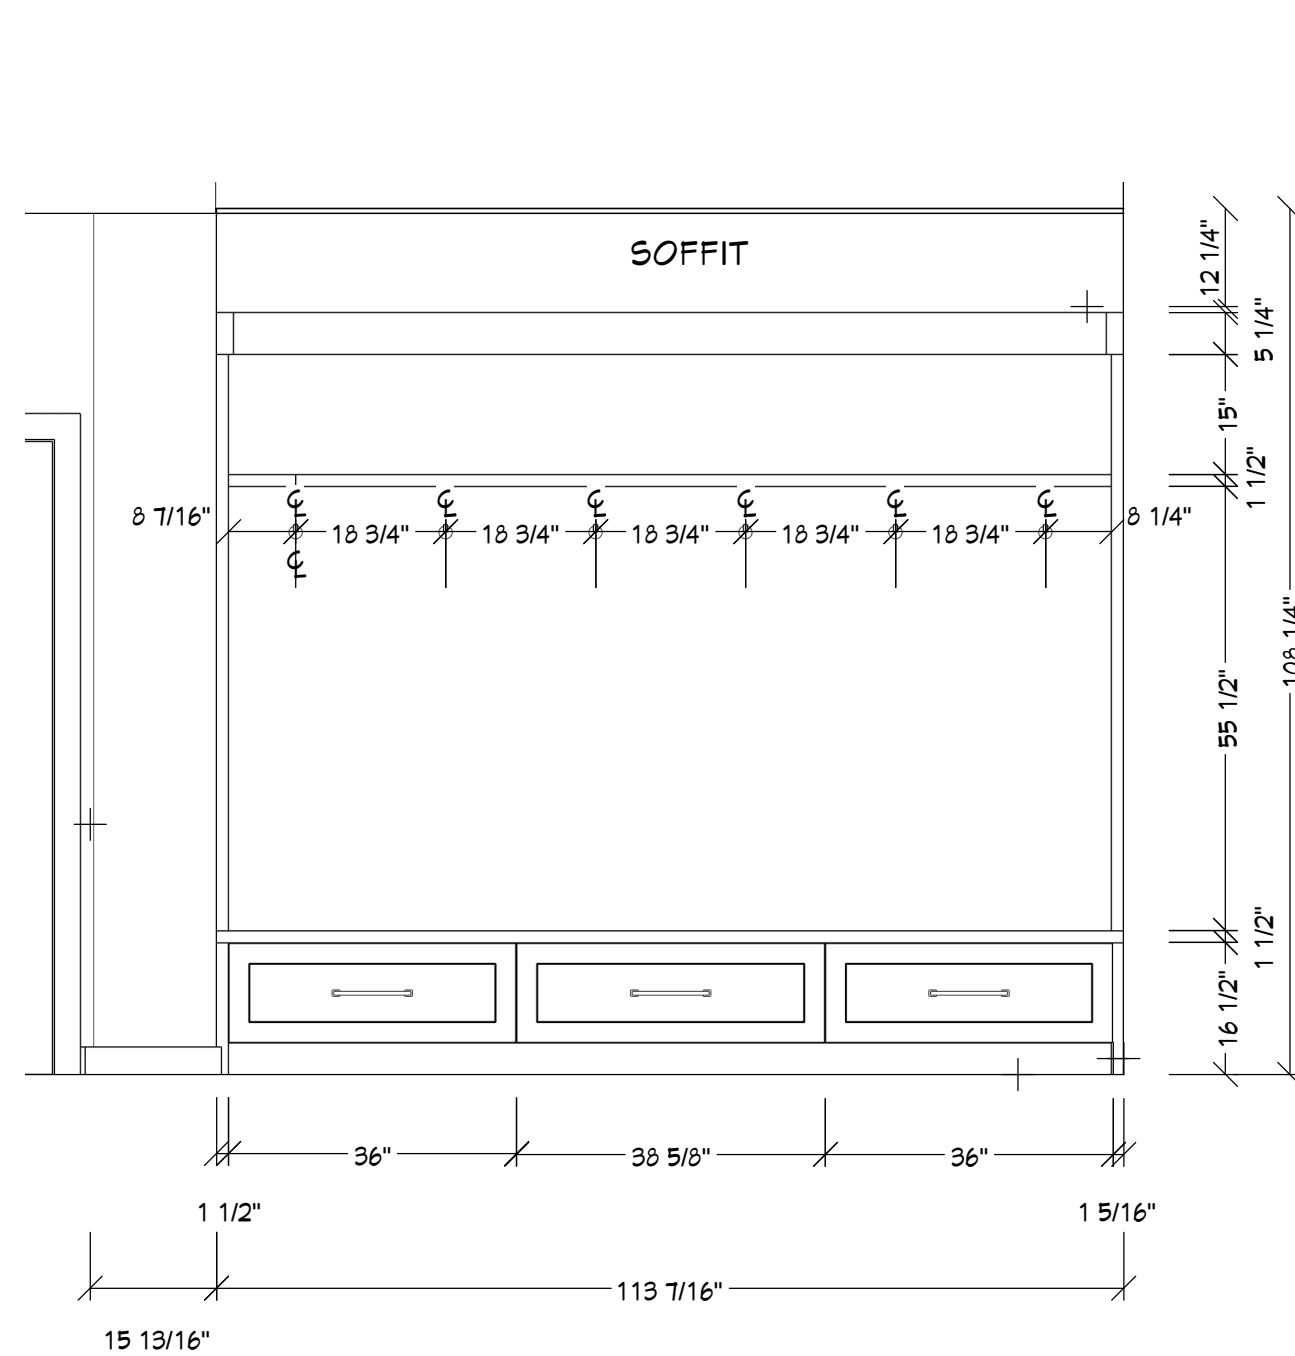


Elevation 16
DROP ZONE

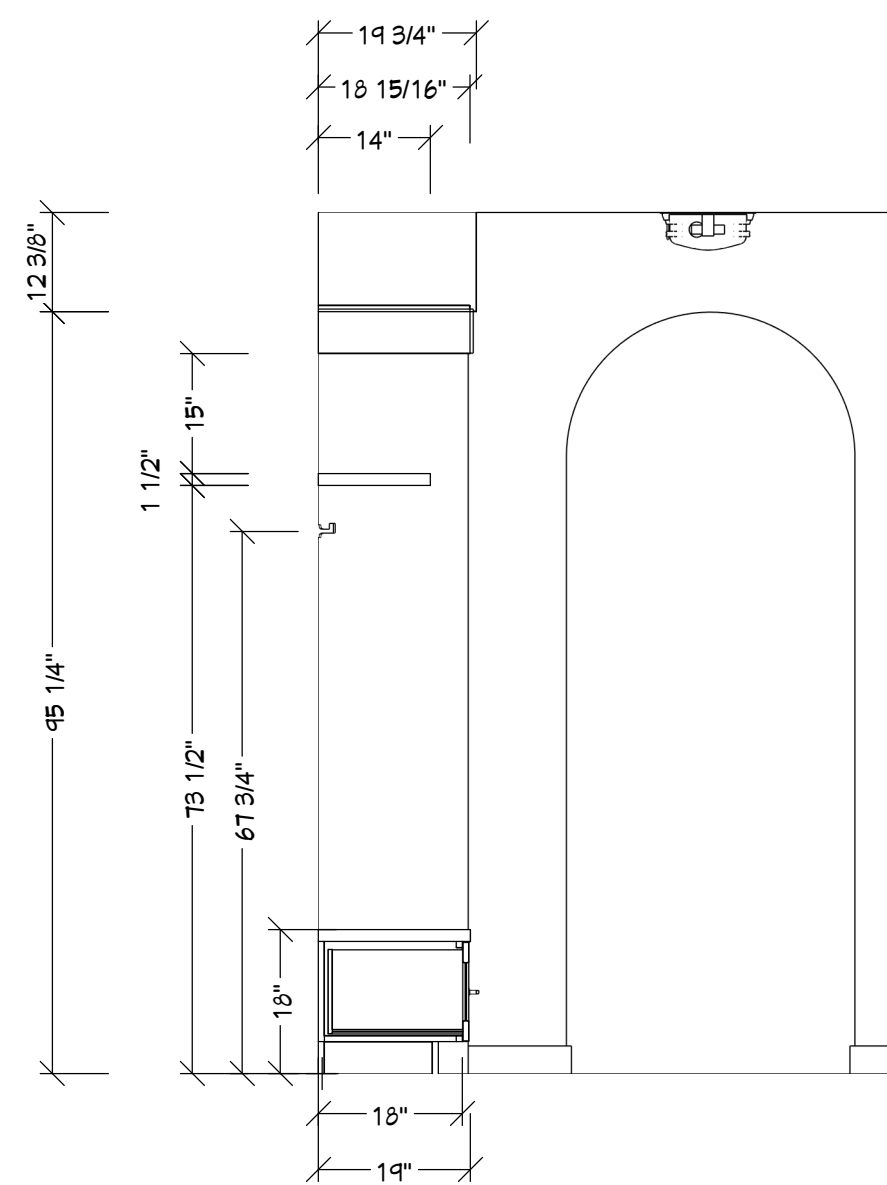


Elevation 17
DROP ZONE

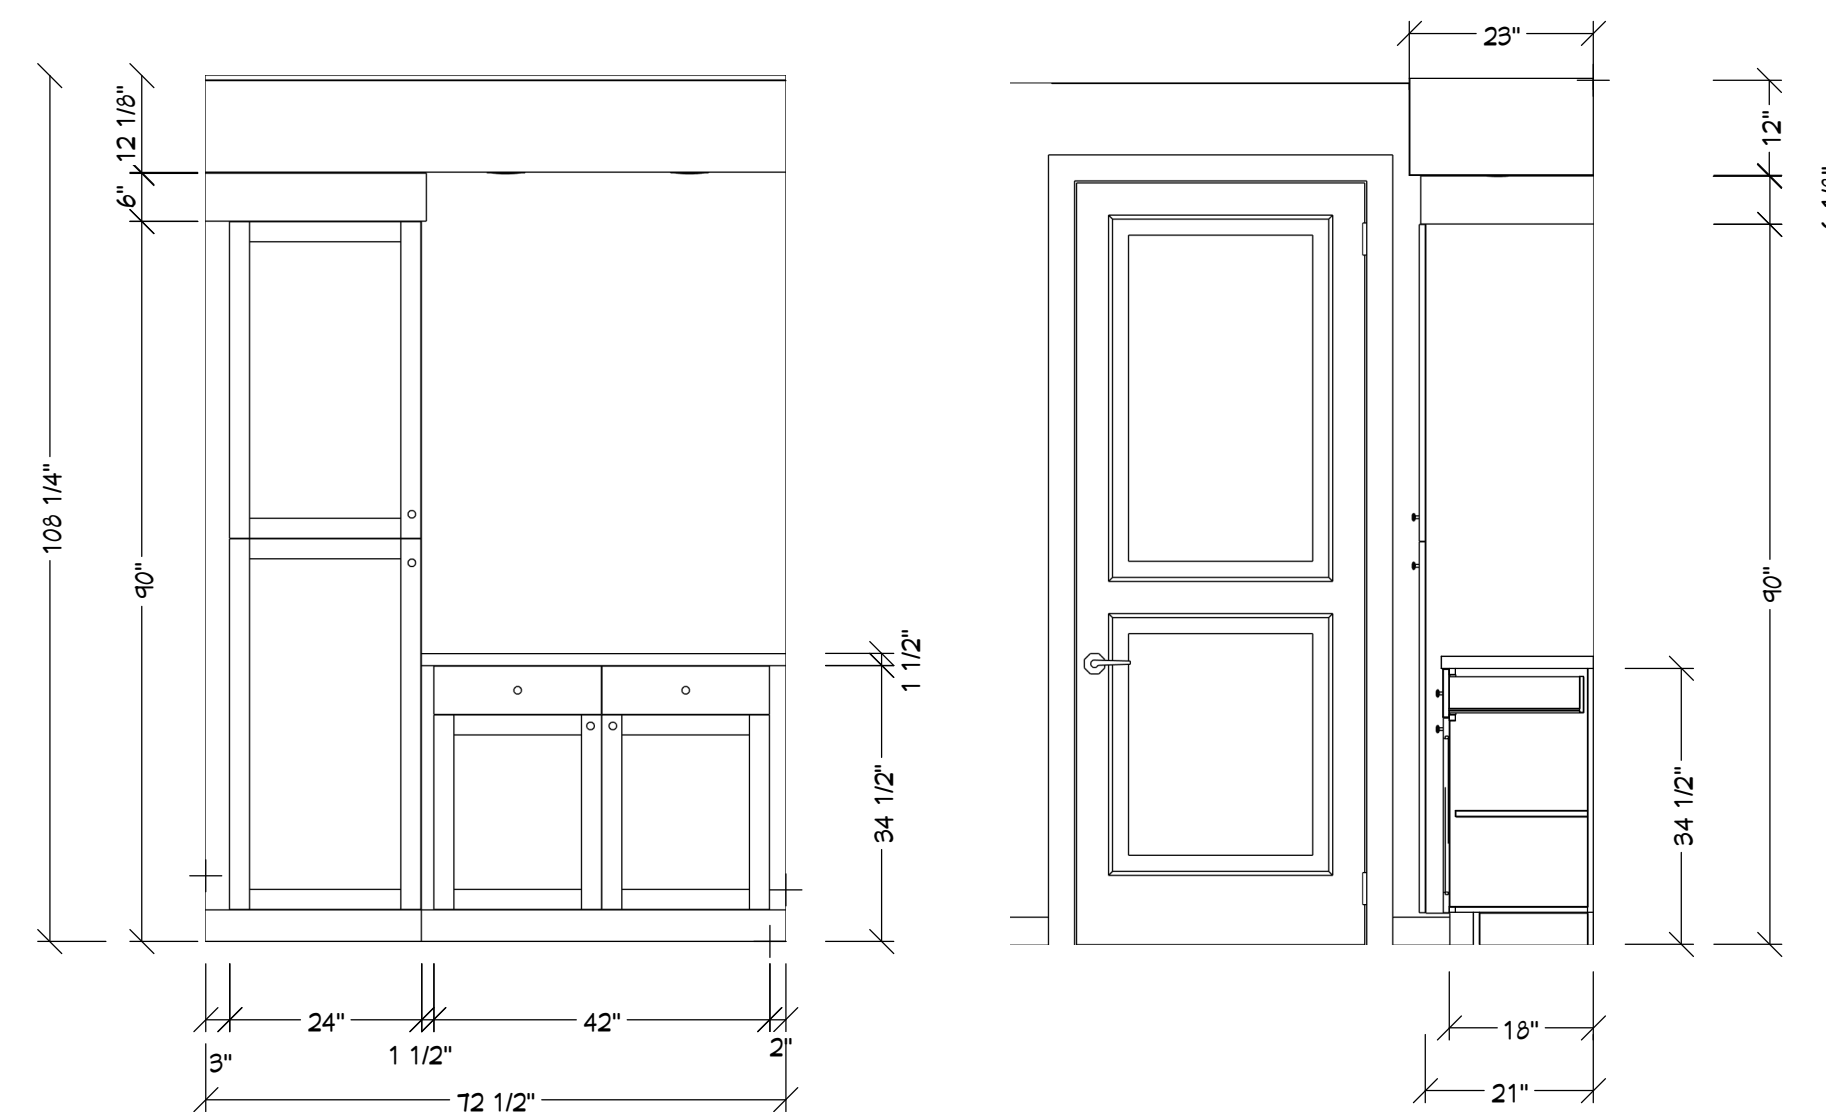


Elevation 18
DROP ZONE

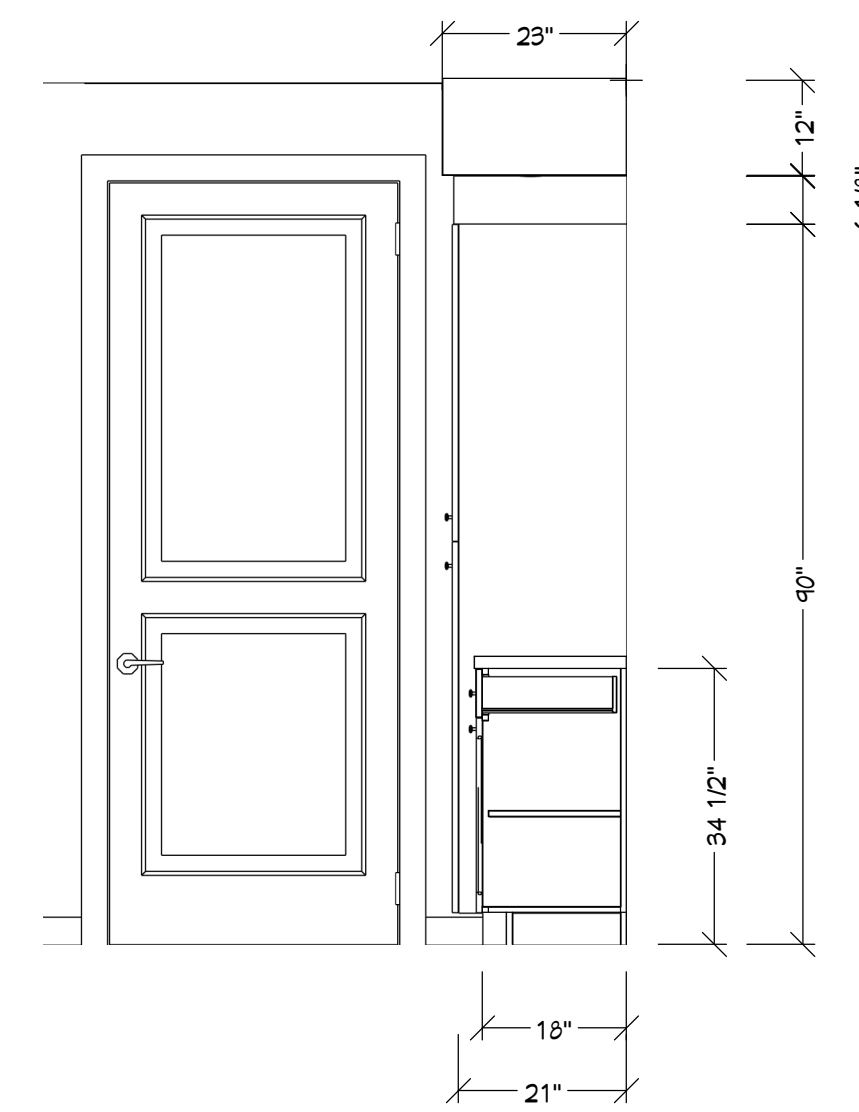


Elevation 19
DROP ZONE

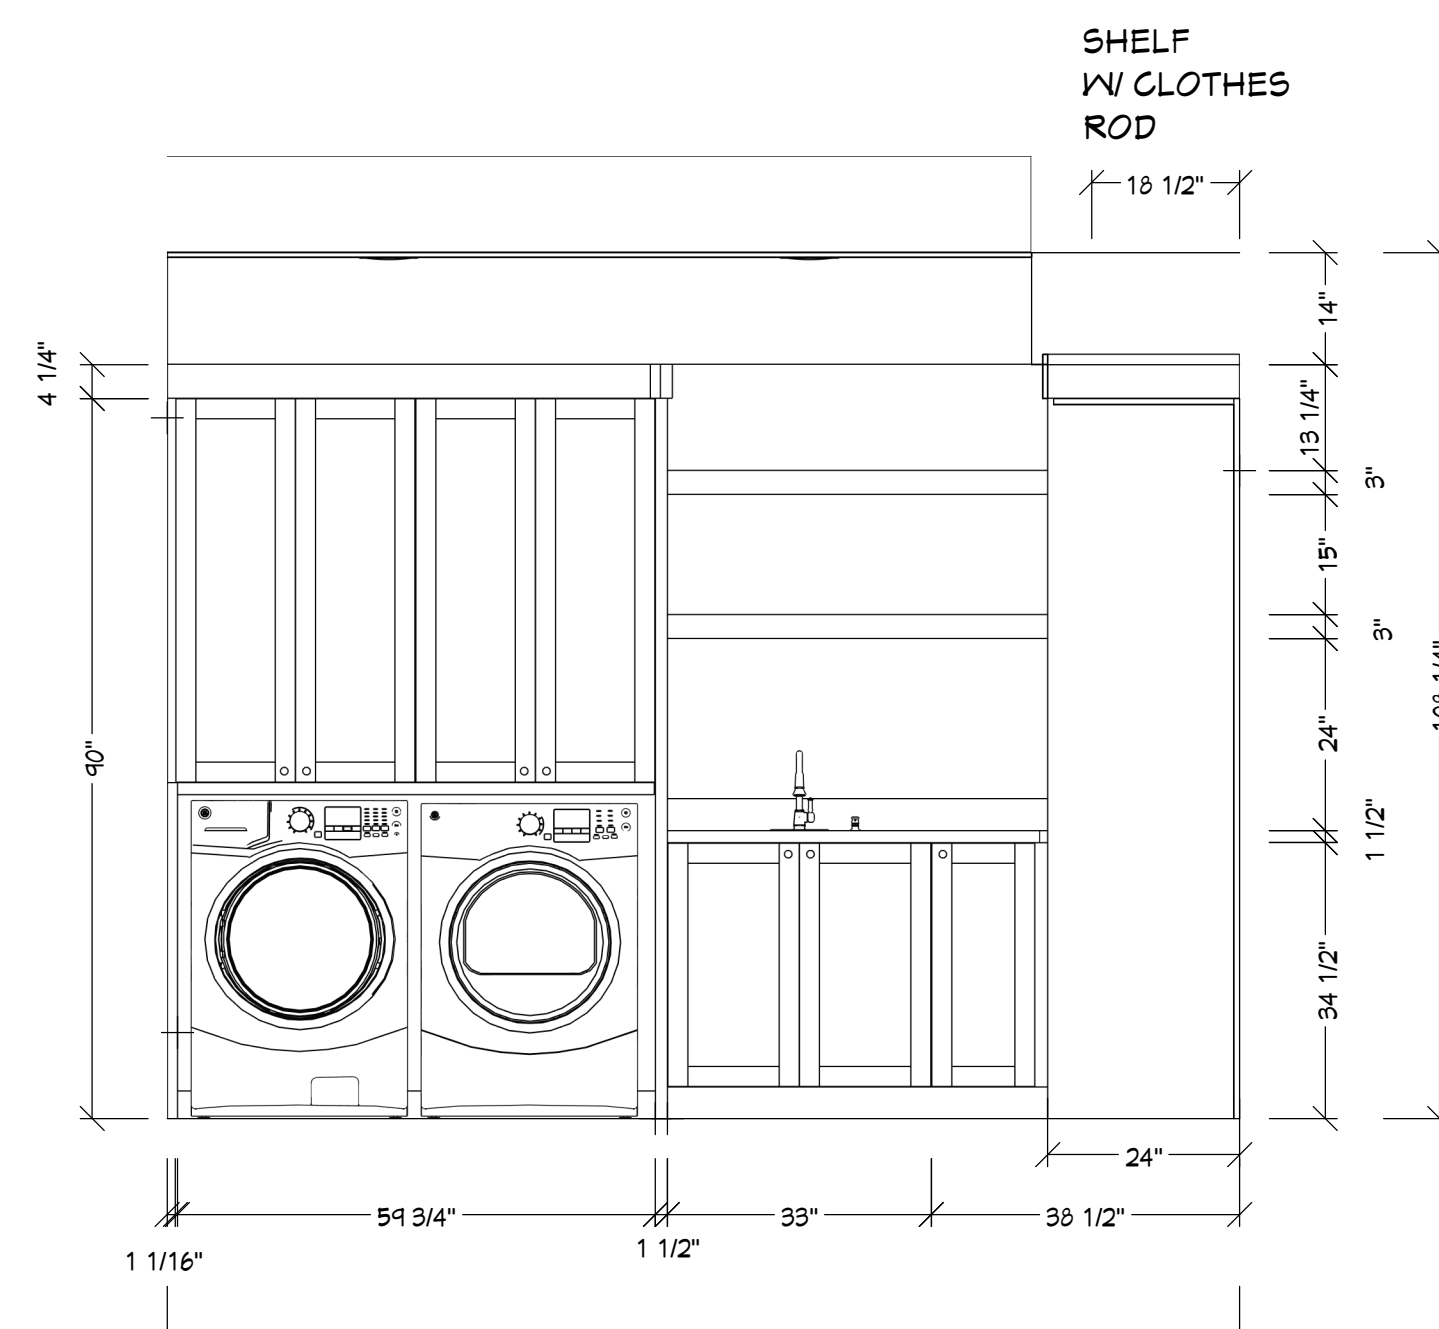


Elevation 20
LAUNDRY

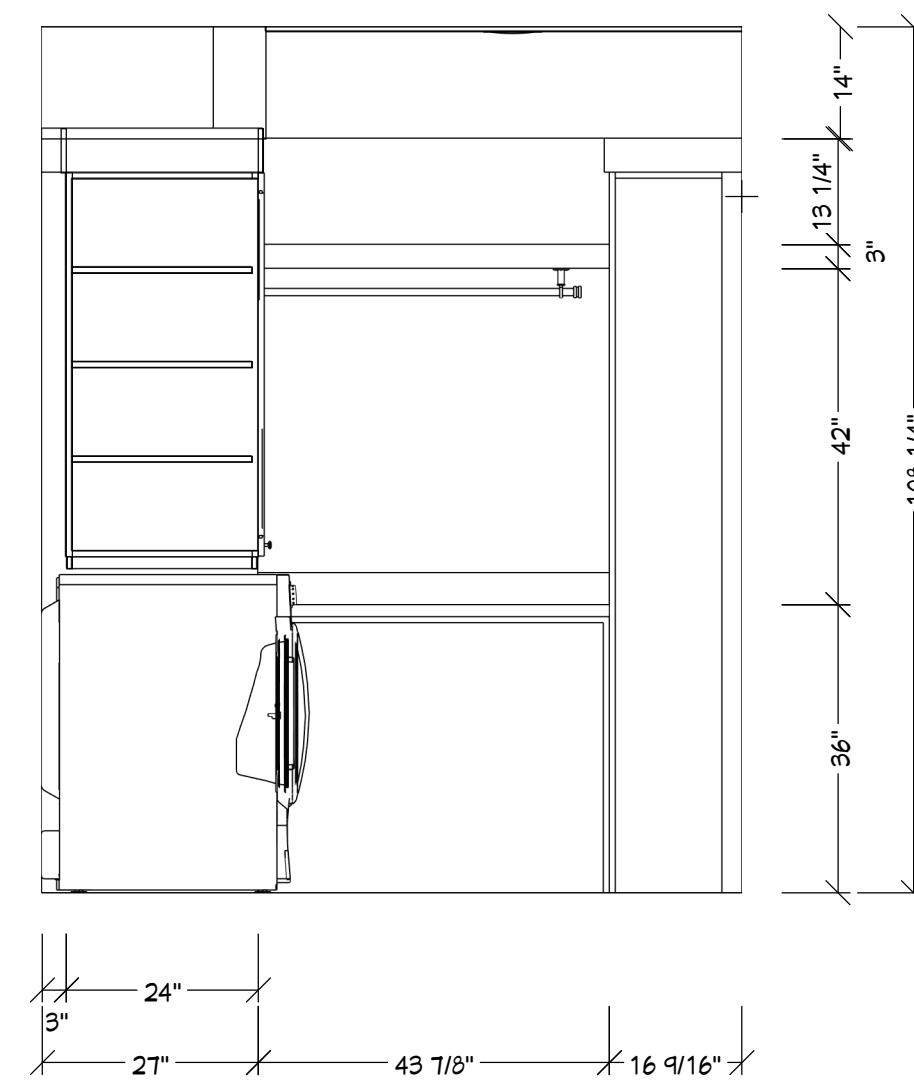


Elevation 21
LAUNDRY

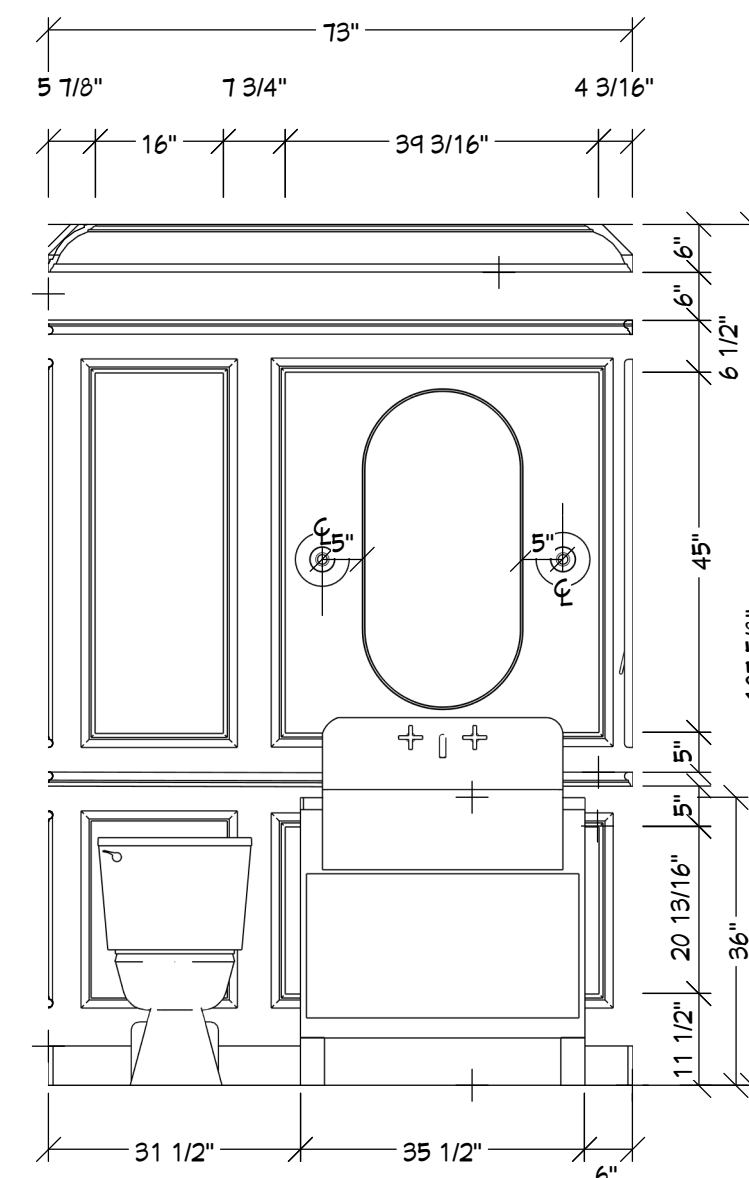


Elevation 22
POWDER

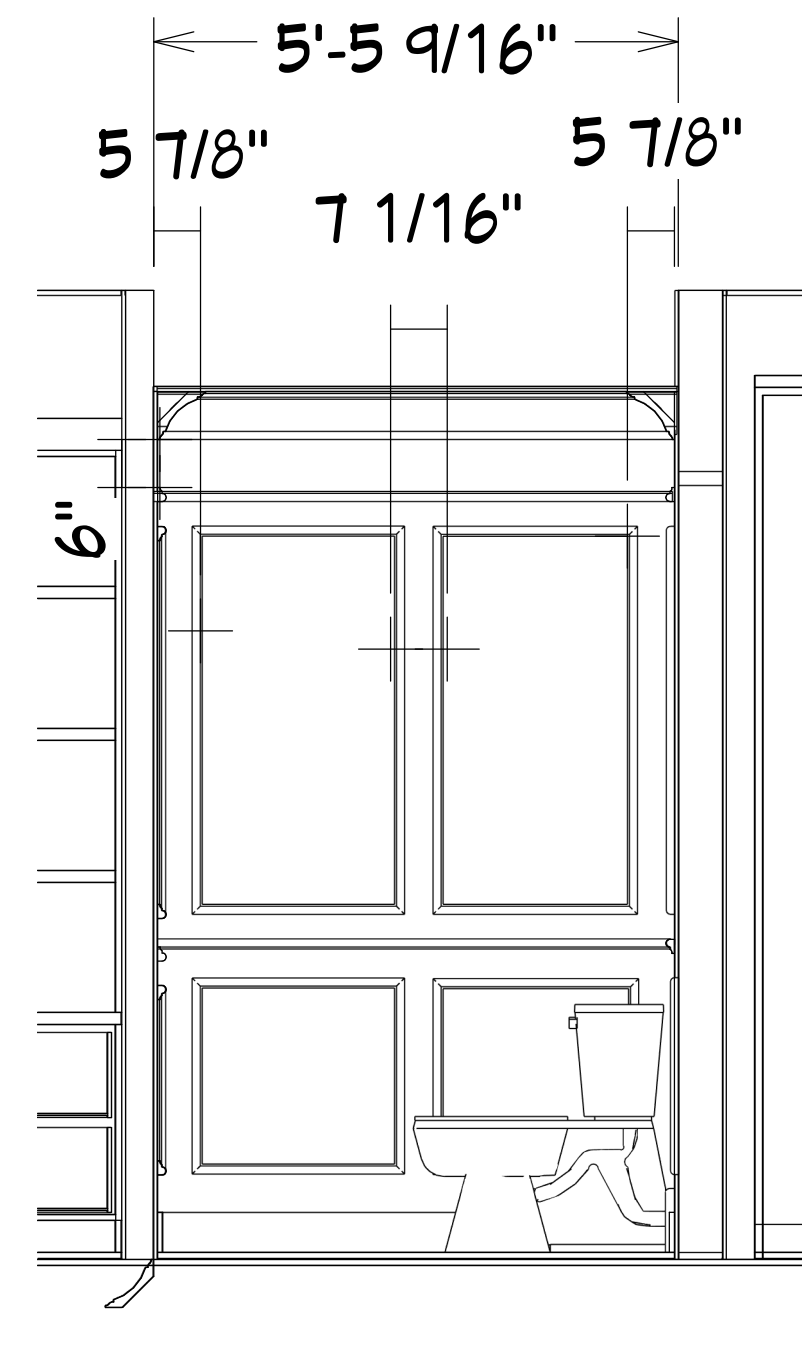

Elevation 5
POWDER

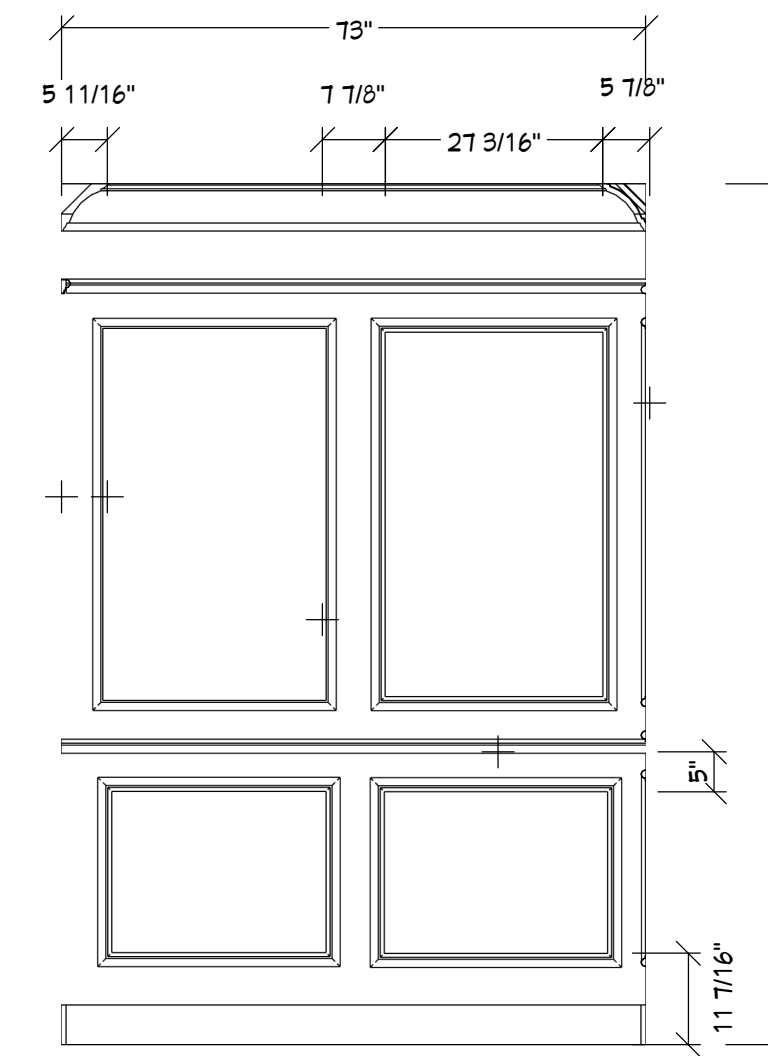

Elevation 23
POWDER

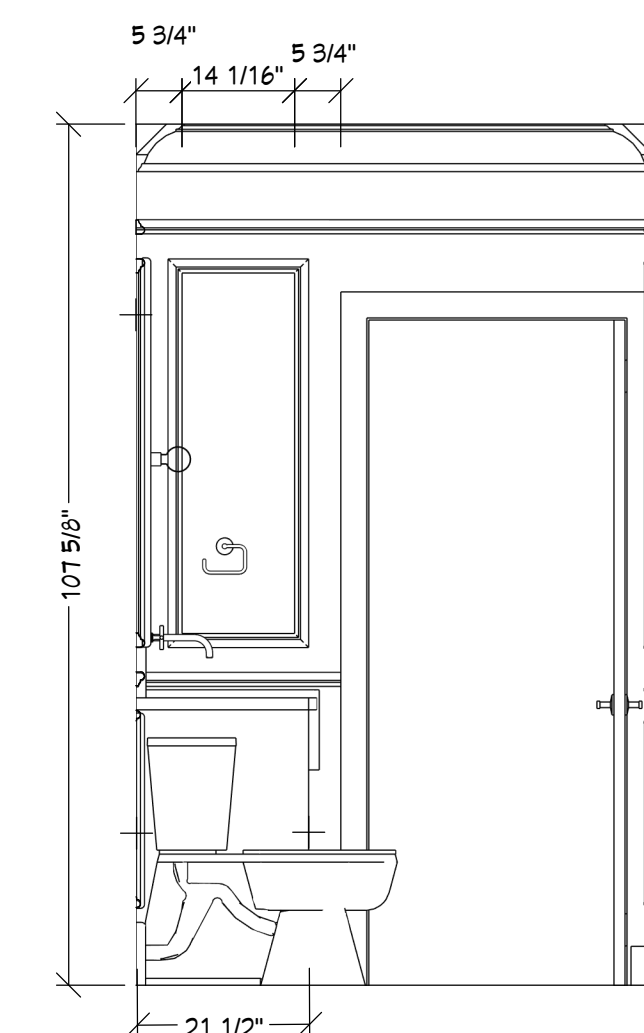

Elevation 24
POWDER

REVISION TABLE	
NUMBER	DATE

OSTRONIC RESIDENCE
1672 SOUTH 150TH AVE.
OMAHA , NE 68144

DRAWINGS PROVIDED BY:
MANDY LASSEK

DATE:


8/17/2026

SCALE:


1/2" = 1'0"

SHEET:

A4.03

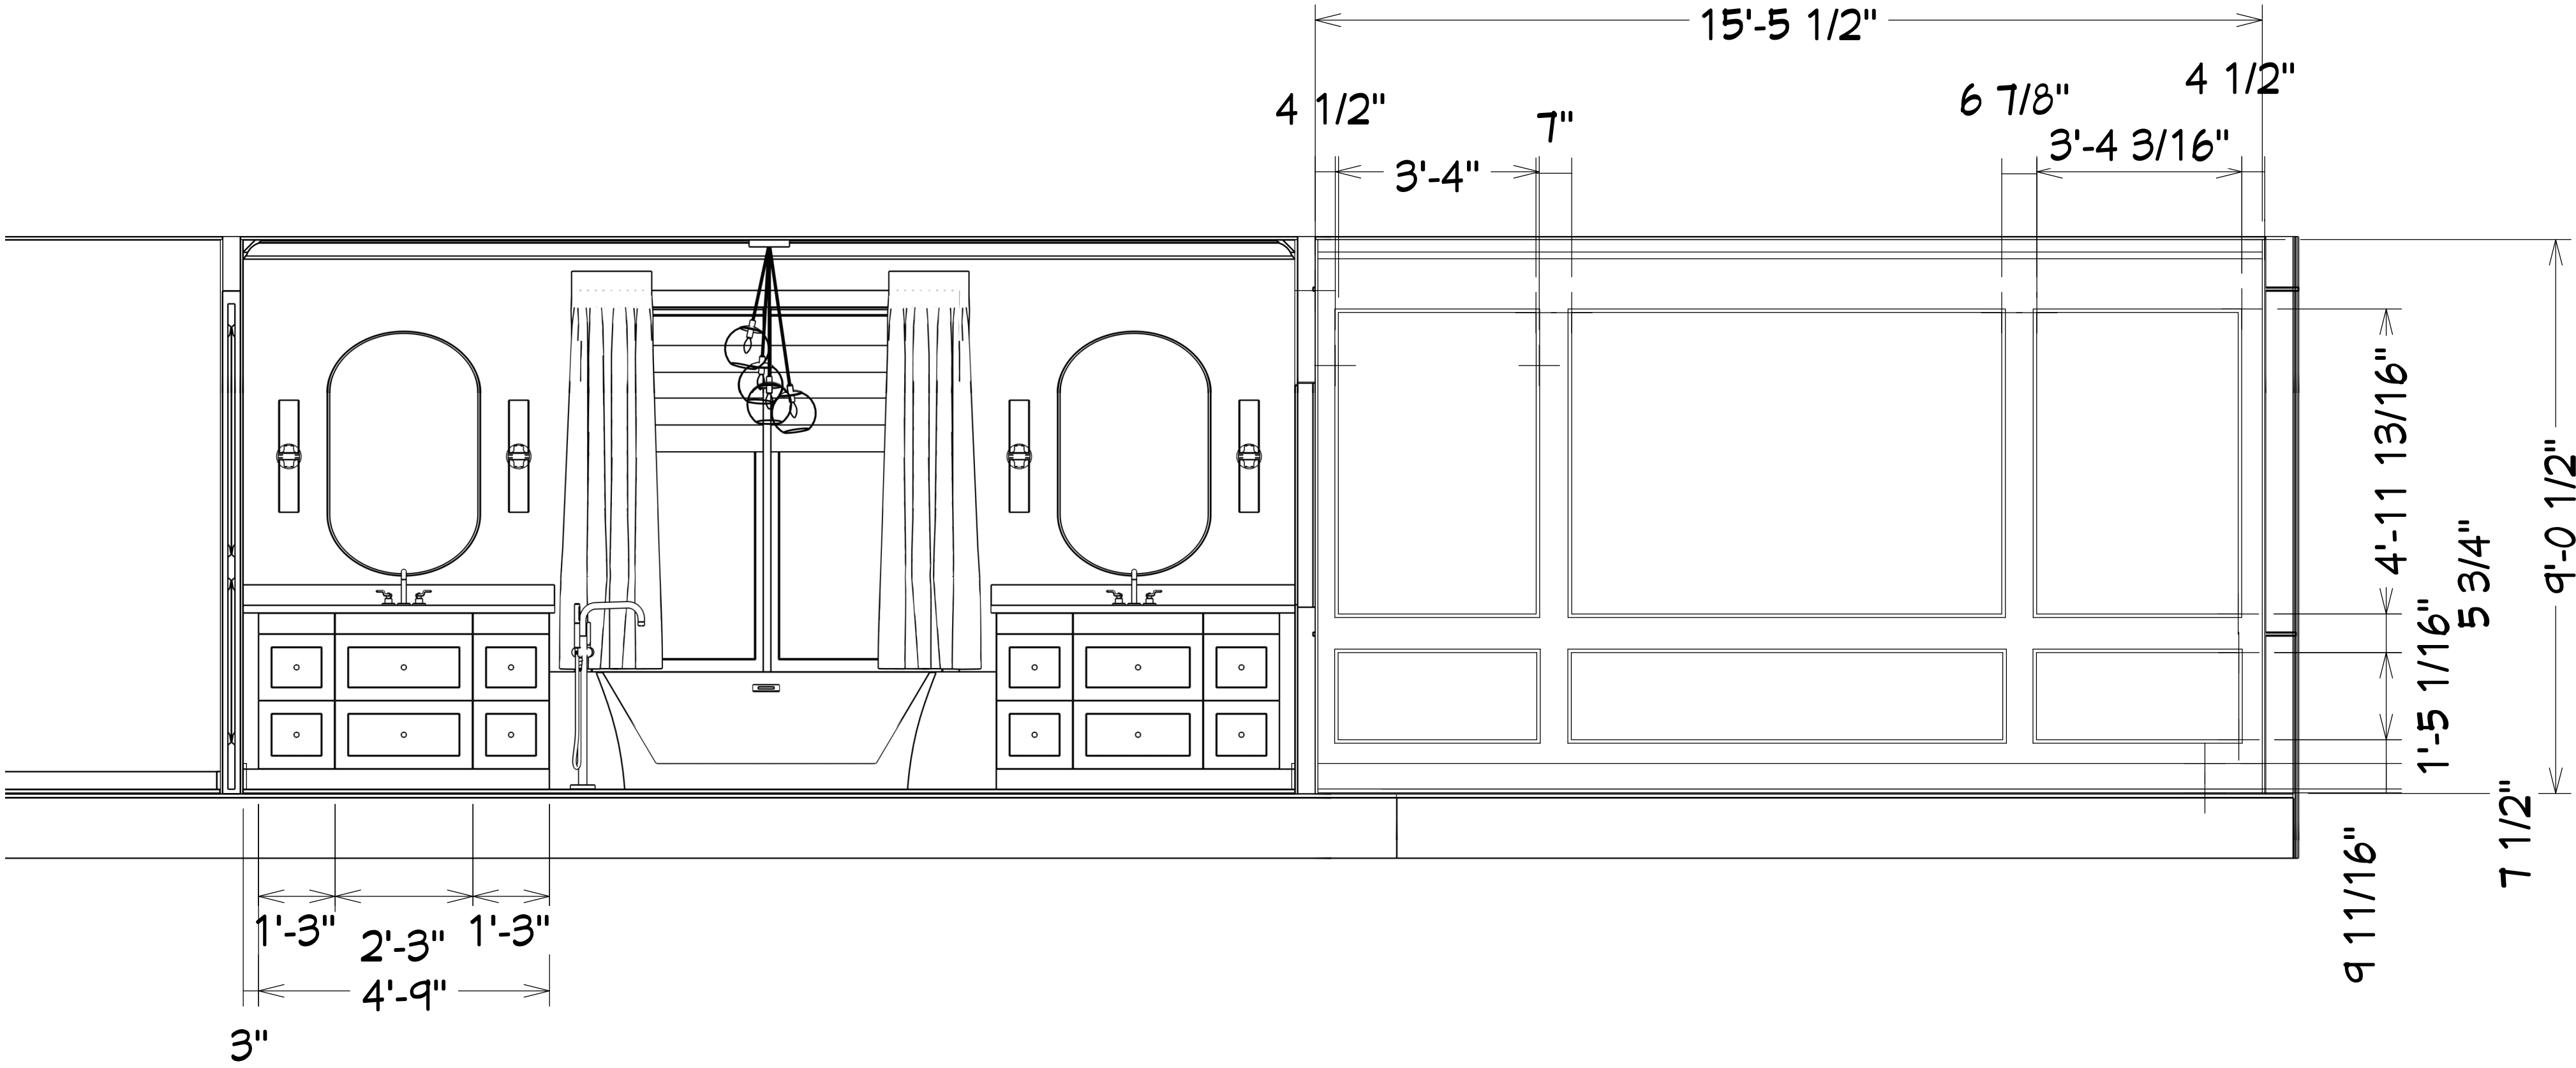

Elevation 25

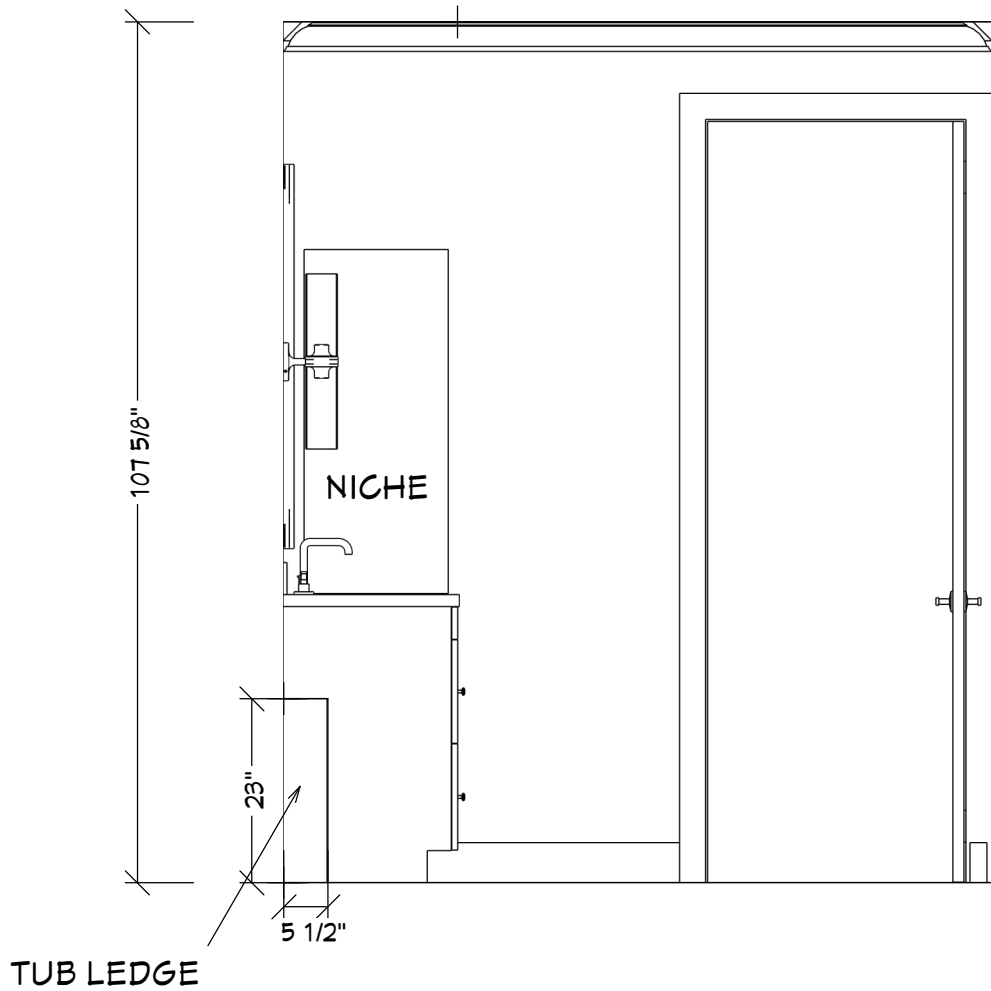

Elevation 26

--

REVISION TABLE	
NUMBER	DATE

--

OSTRONIC RESIDENCE
1672 SOUTH 150TH AVE.
OMAHA , NE 68144

DRAWINGS PROVIDED BY:
MANDY LASSEK

DATE:

8/17/2026

SCALE:

1/2" = 1'0"

SHEET:

A4.04