



PLOT DATE: 9/11/2026 HOME PAGE: A0.01 C:\USERS\DESIGN\INTER2\McNEIL COMPANY DROPBOX\DESIGN 2\McNEIL DESIGN\RESIDENTIAL\15-2601 OSTRONIC HEARTWOOD LOT8\FI PLANS.DWG

Tile - Bath			
Description Quantity Unit			
Bullnose	23.24	ft	
Ceiling Tile	15	sf	
Wall Tile	102	sf	

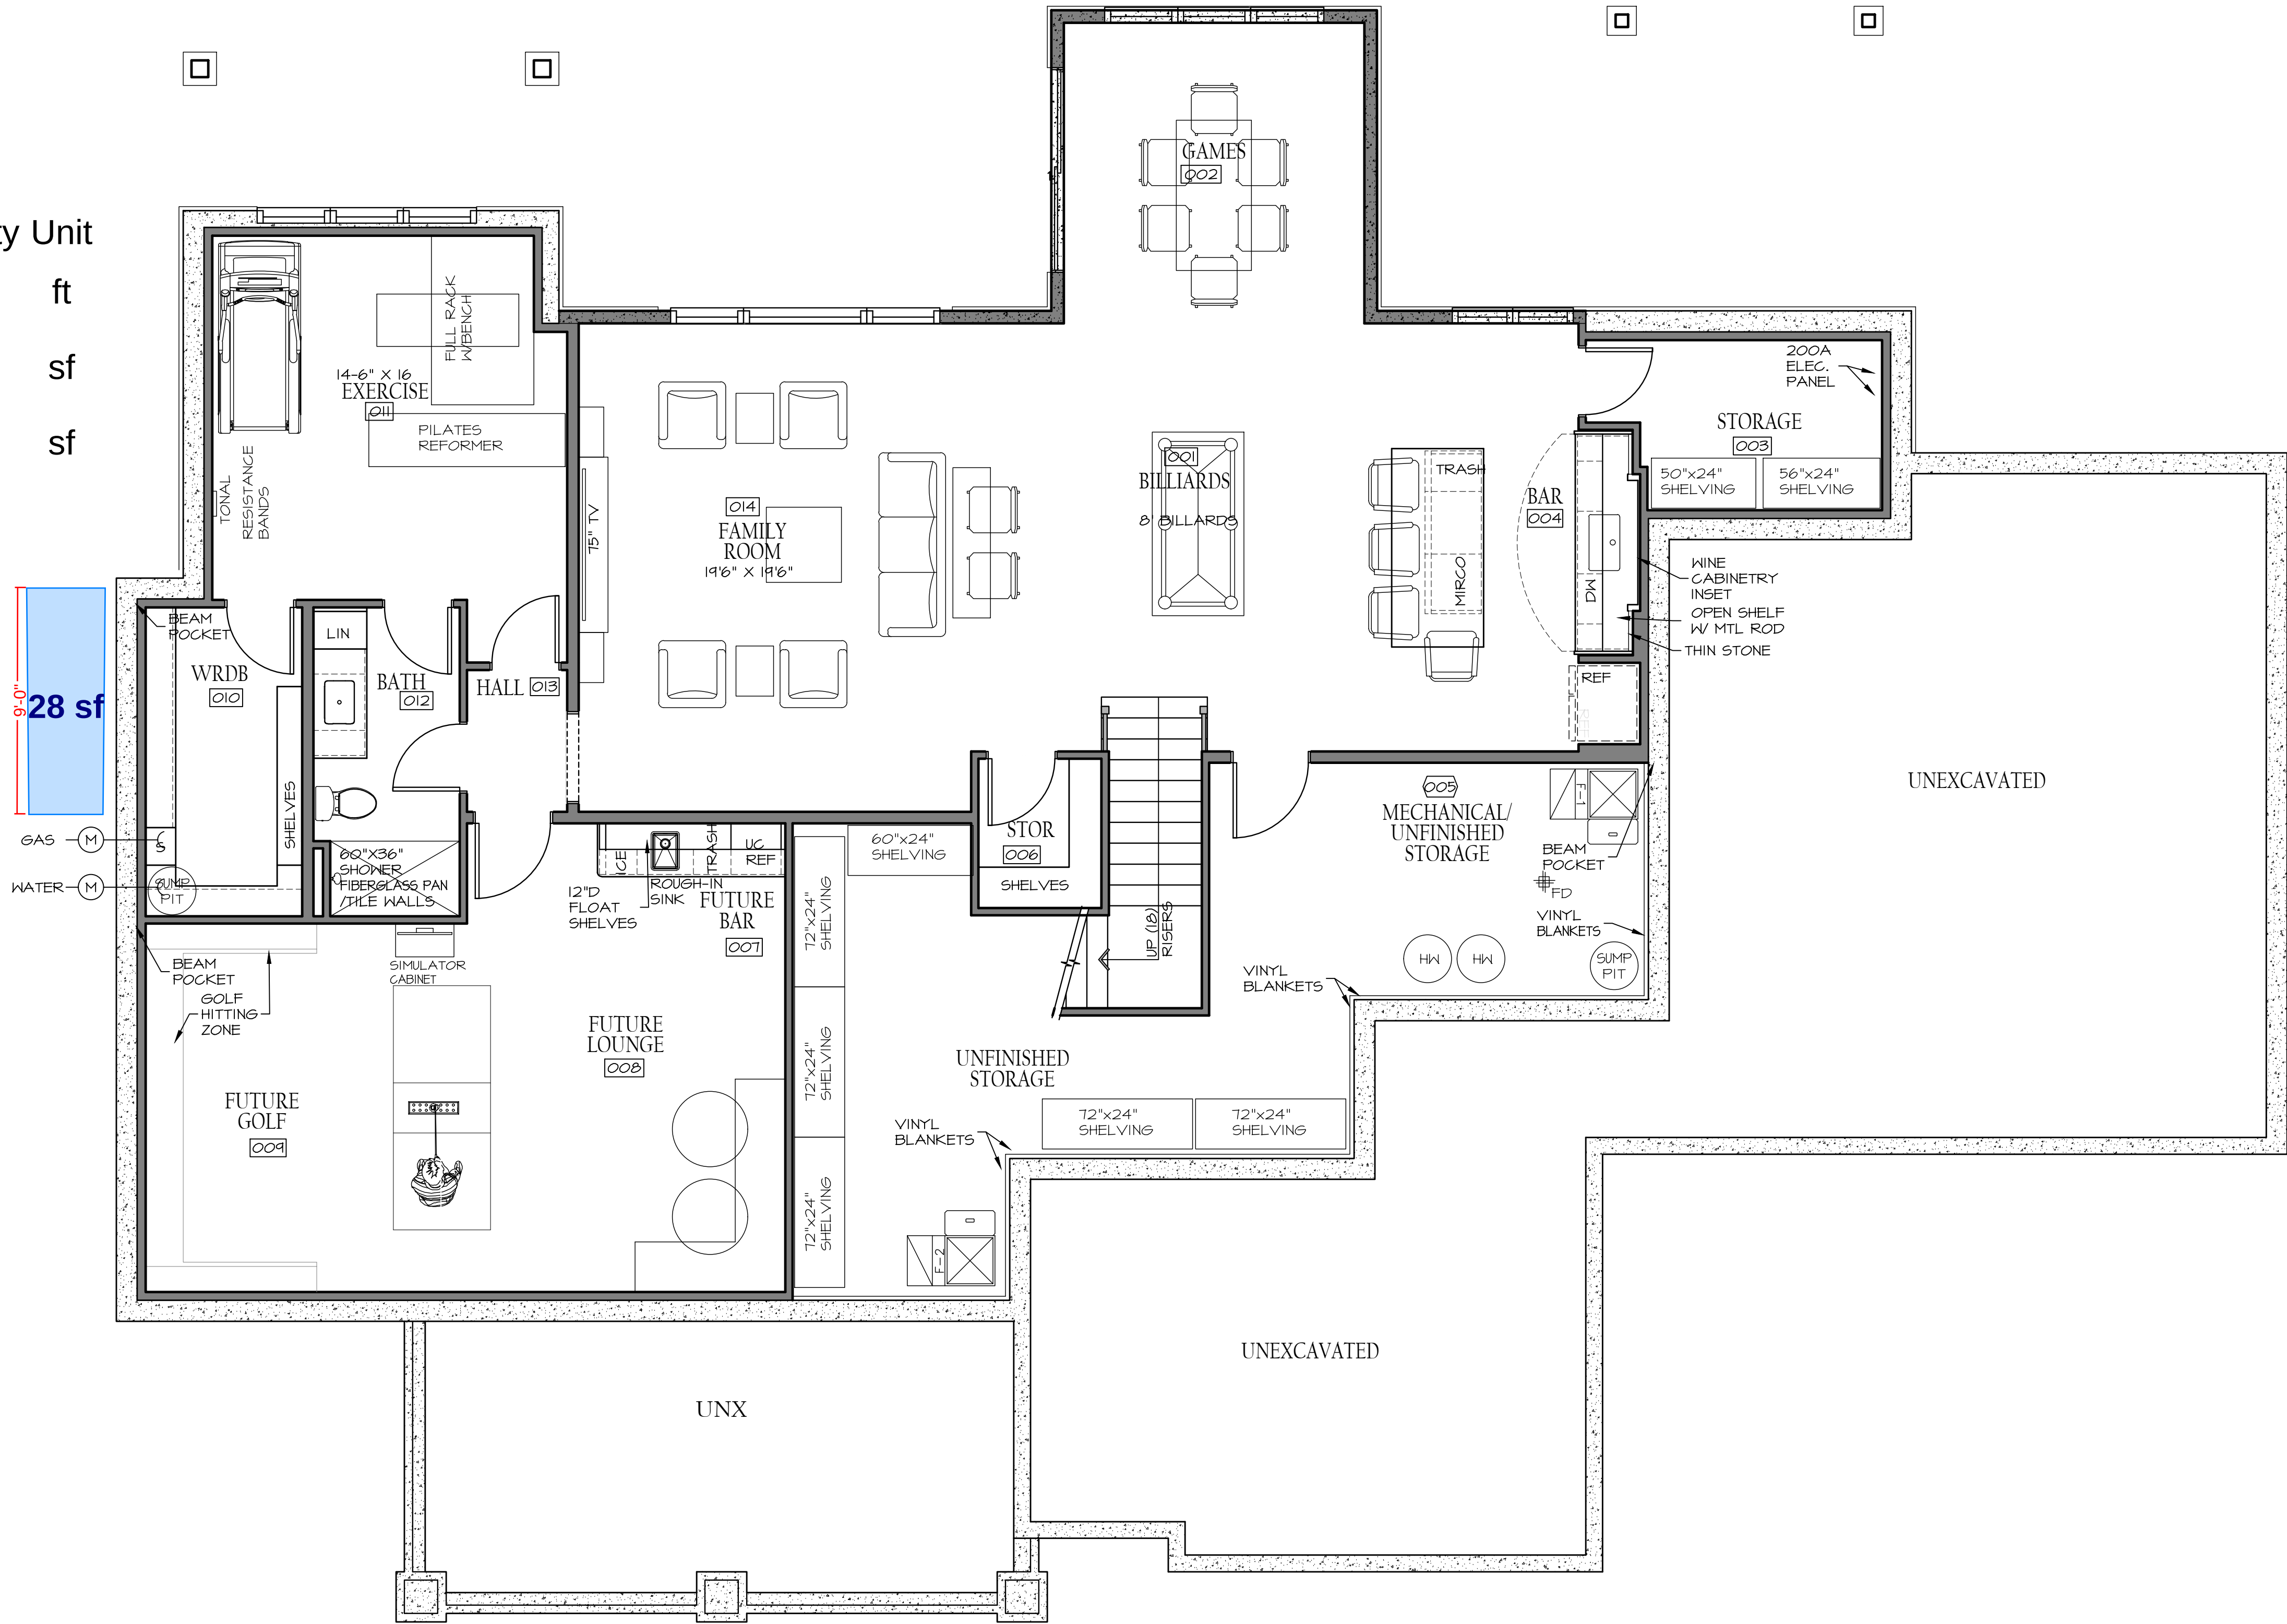


LOWER LEVEL
1/4" = 1'-0"

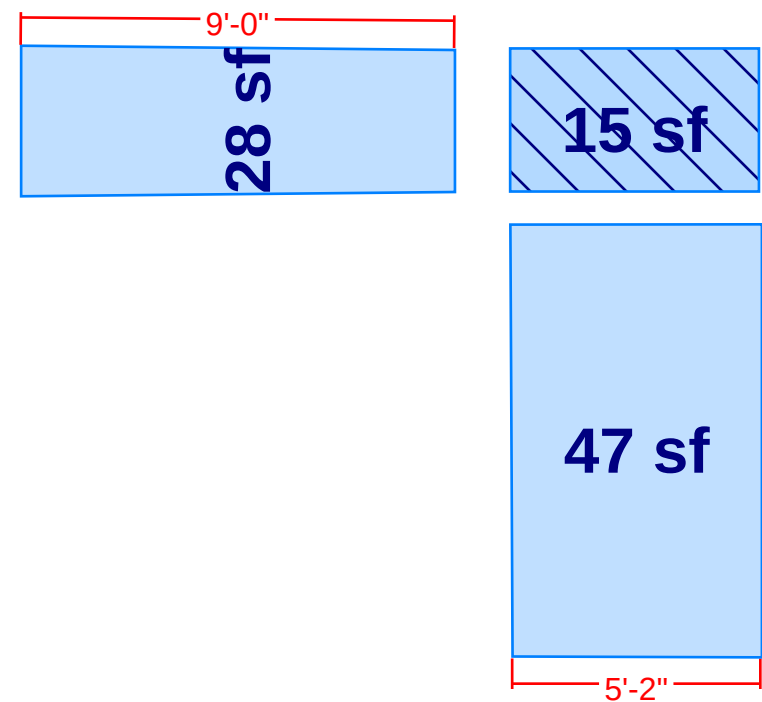

OSTRONIC
RESIDENCE
1672 SOUTH 150TH AVE. OMAHA, NEBRASKA 68144

MCNEIL COMPANY
4666 South 132nd Street
Omaha, NE 68137
402-333-1462
mcneilcompany.com

PLAN DATE 07/31/2026	
REV.	DATE
BID SET	09/11/26


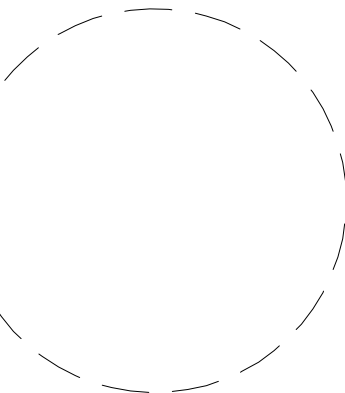


JOB NUMBER 15-2601
DESCRIPTION LOWER LEVEL FINISH PLAN
PLAN SHEET F1.01

© COPYRIGHT
MCNEIL COMPANY
THESE PLANS ARE SPECIFICALLY
DESIGNED FOR CONSTRUCTION BY
MCNEIL COMPANY AND ARE
INTENDED FOR NO OTHER PURPOSE.
DUPLICATION OF THESE PLANS IN
PART OR WHOLE WITHOUT WRITTEN
CONSENT FROM MCNEIL COMPANY
IS PROHIBITED.

PLOT DATE: 9/11/2026
HOME PAGE: A0.01
C:\USERS\DESIGN\INTER2\McNEIL COMPANY DROPBOX\DESIGN 2\McNEIL DESIGN\RESIDENTIAL\15-2601 OSTRONIC HEARTWOOD LOT8\FI PLANS.DWG

Tile - Master Bath			
Description	Quantity	Unit	
Bullnose	38.73	ft	
Ceiling Tile	22	sf	
Floor Tile	22	sf	
Wall Tile	153	sf	

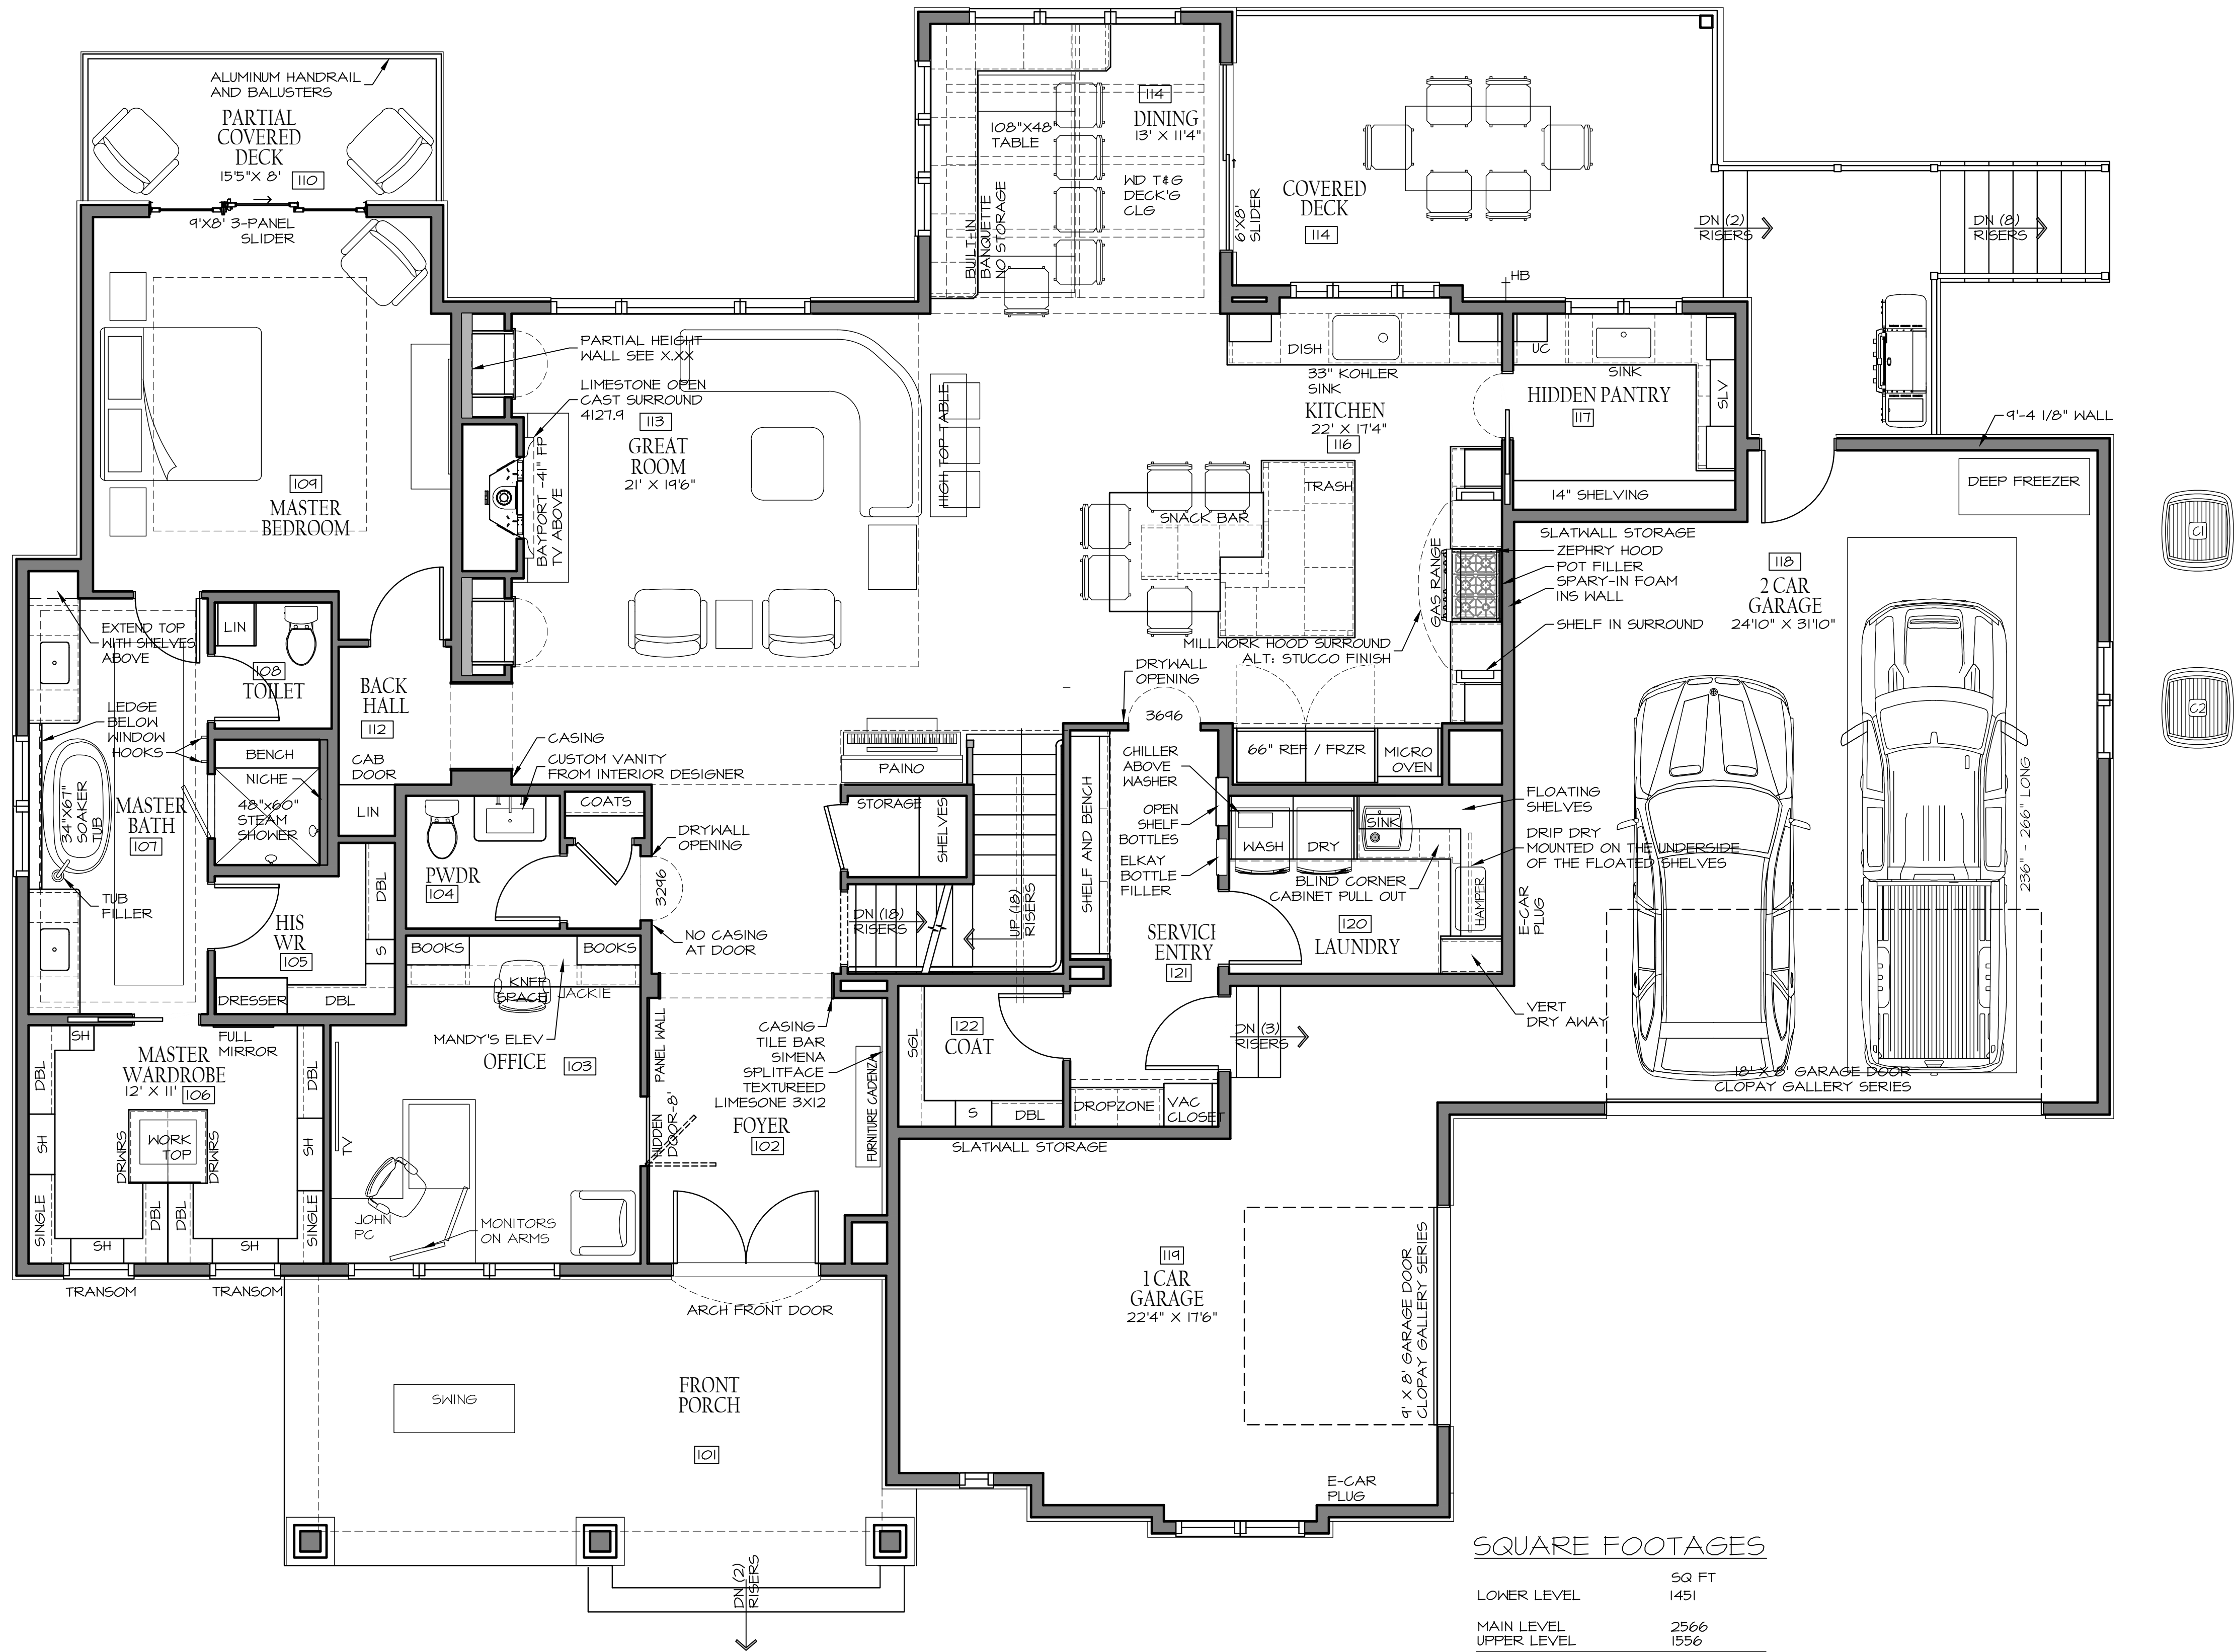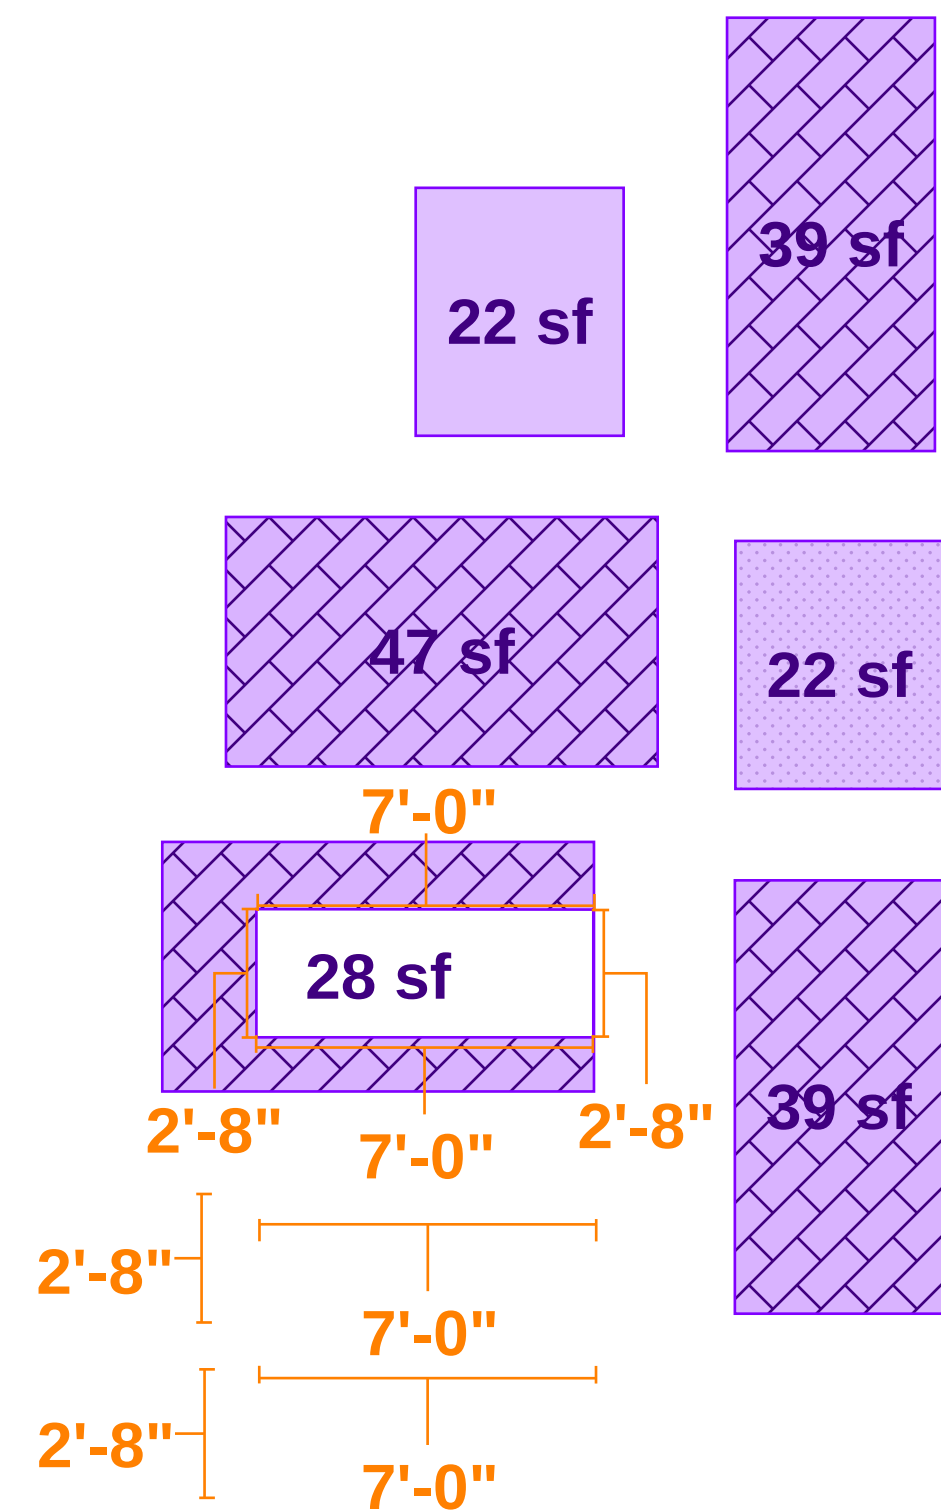

SQUARE FOOTAGES


LOWER LEVEL	50 FT
MAIN LEVEL	1451
UPPER LEVEL	2566
TOTAL	1556
3 CAR GARAGE	1170
FRONT PORCH	315
COVERED PATIO	241
PARTIAL CVRD DECK	95
GOLF	453

MAIN LEVEL
1/4" = 1'-0"

OSTRONIC
RESIDENCE
1672 SOUTH 150TH AVE. OMAHA, NEBRASKA 68144





















McNEIL
COMPANY
4666 South 132nd Street
Omaha, NE 68137
402-333-1462
mcneilcompany.com

PLAN DATE	07/31/2026
REV.	DATE
BID SET	09/11/26

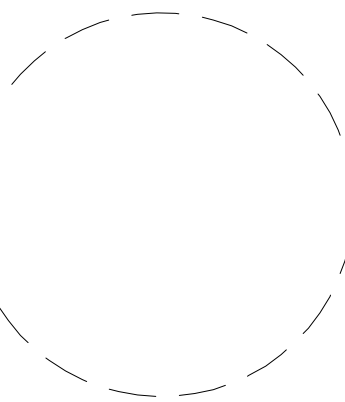

JOB NUMBER	15-2601
DESCRIPTION	MAIN LEVEL FINISH PLAN
PLAN SHEET	F1.02

© COPYRIGHT
McNEIL COMPANY
THESE PLANS ARE SPECIFICALLY
DESIGNED FOR CONSTRUCTION BY
McNEIL COMPANY AND ARE
INTENDED FOR NO OTHER PURPOSE.
DUPLICATION OF THESE PLANS IN
PART OR WHOLE WITHOUT WRITTEN
CONSENT FROM McNEIL COMPANY
IS PROHIBITED.

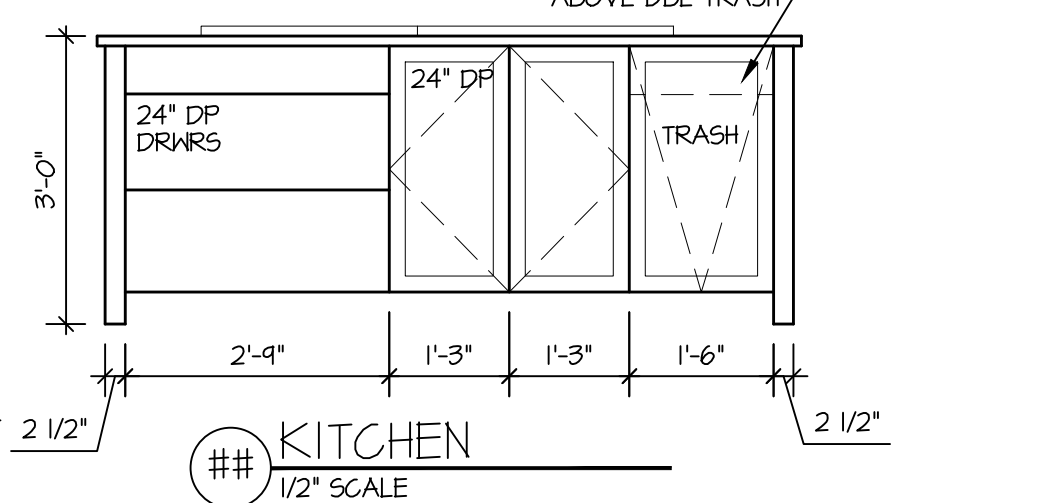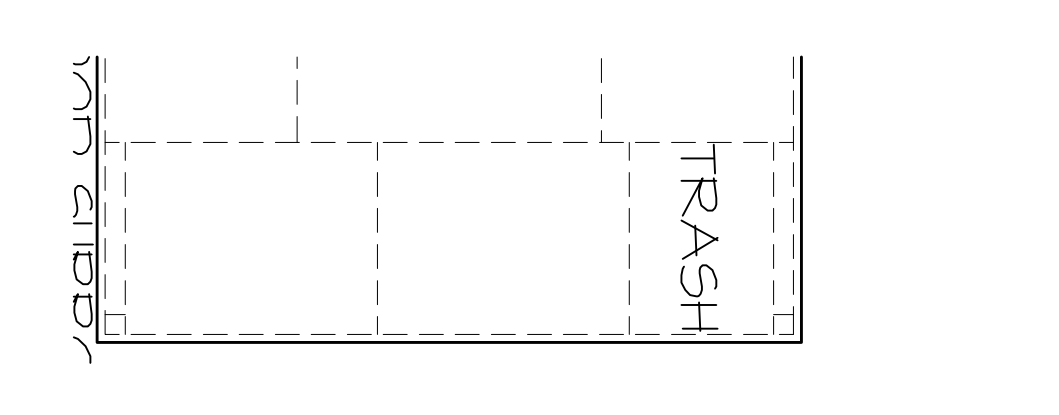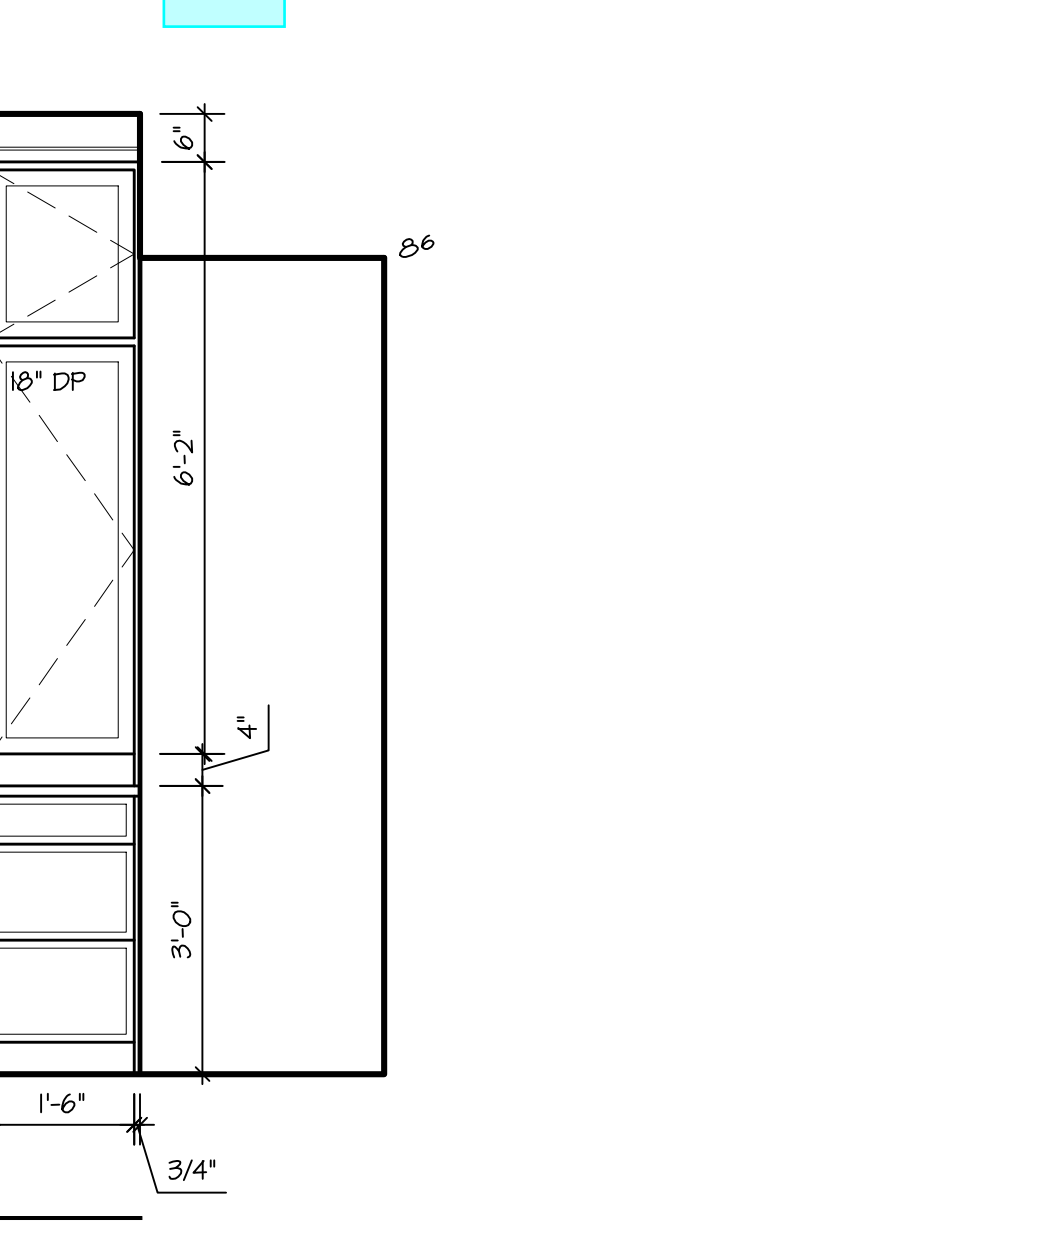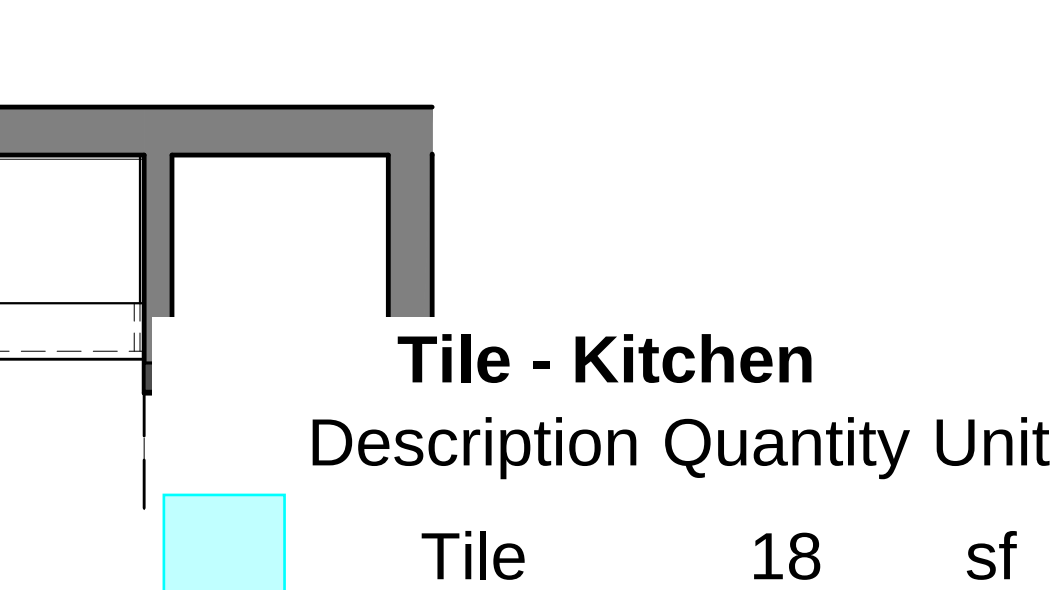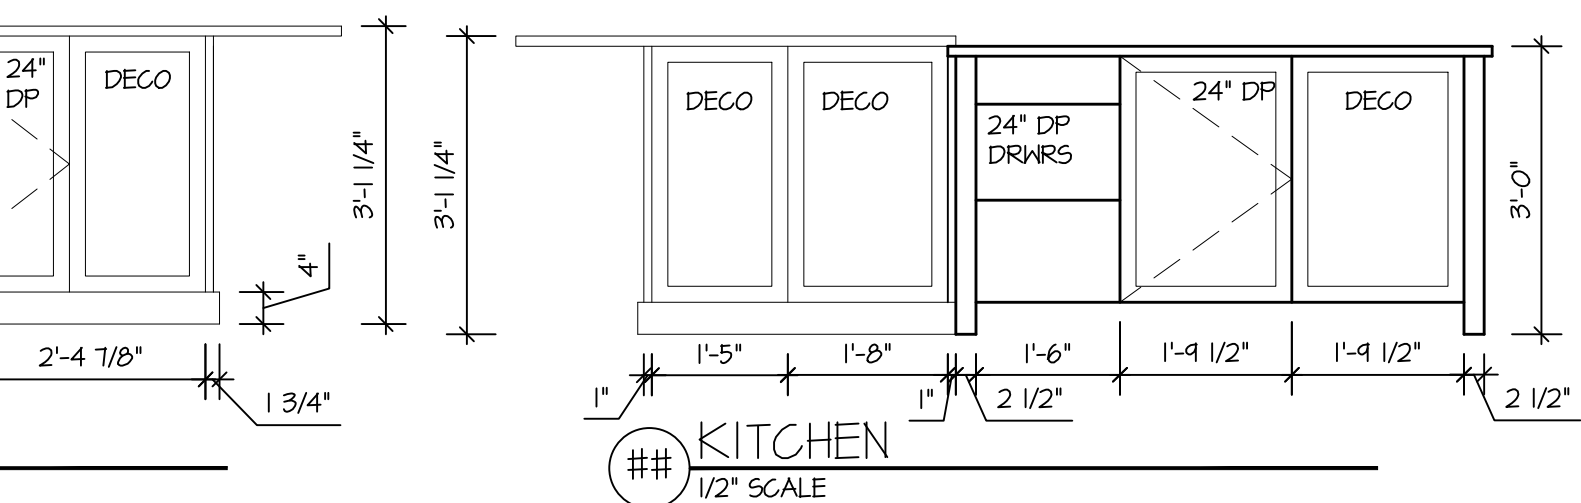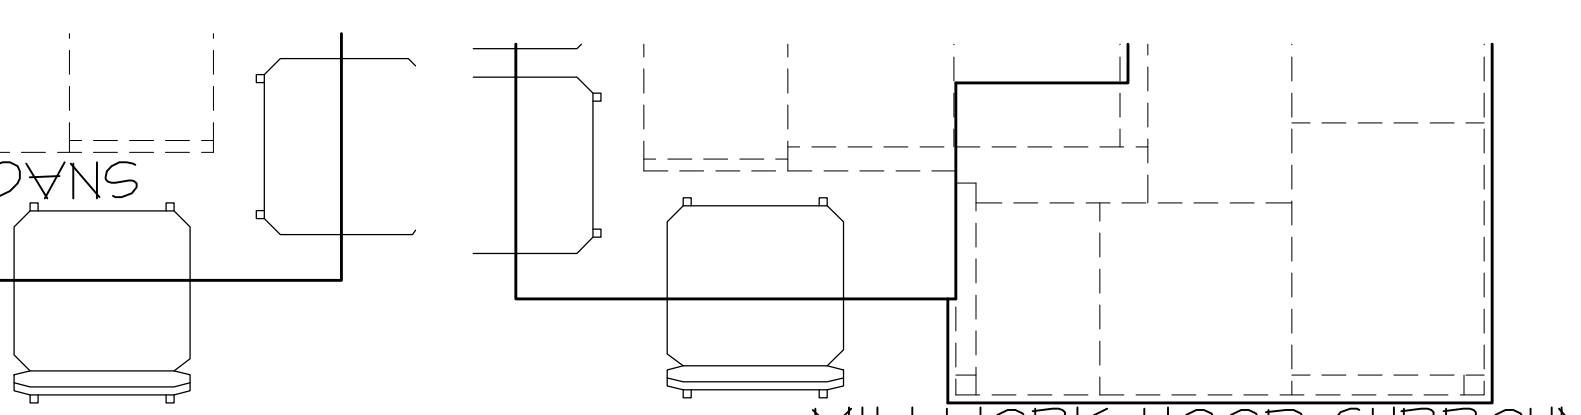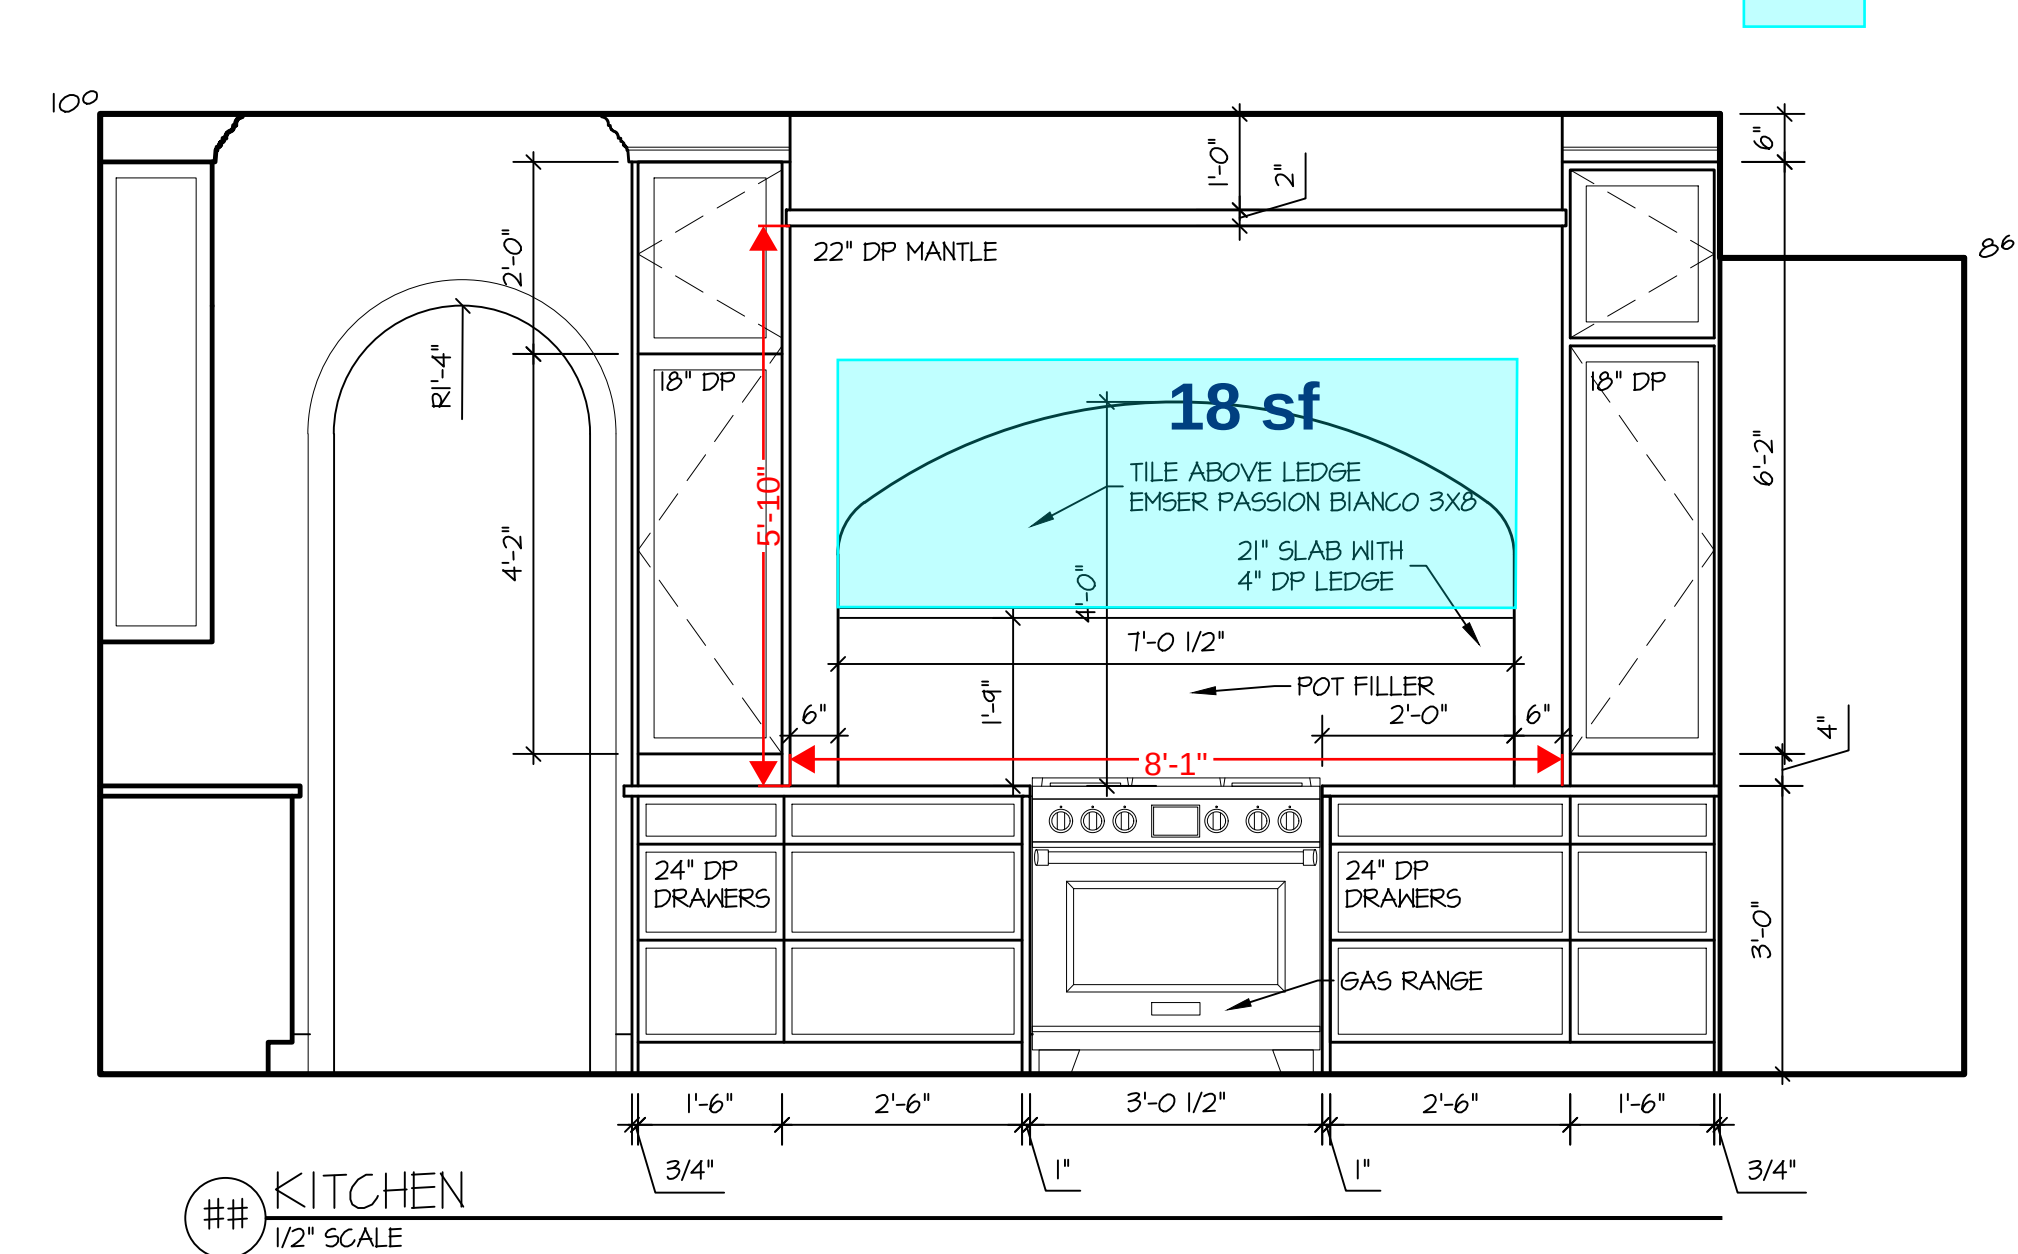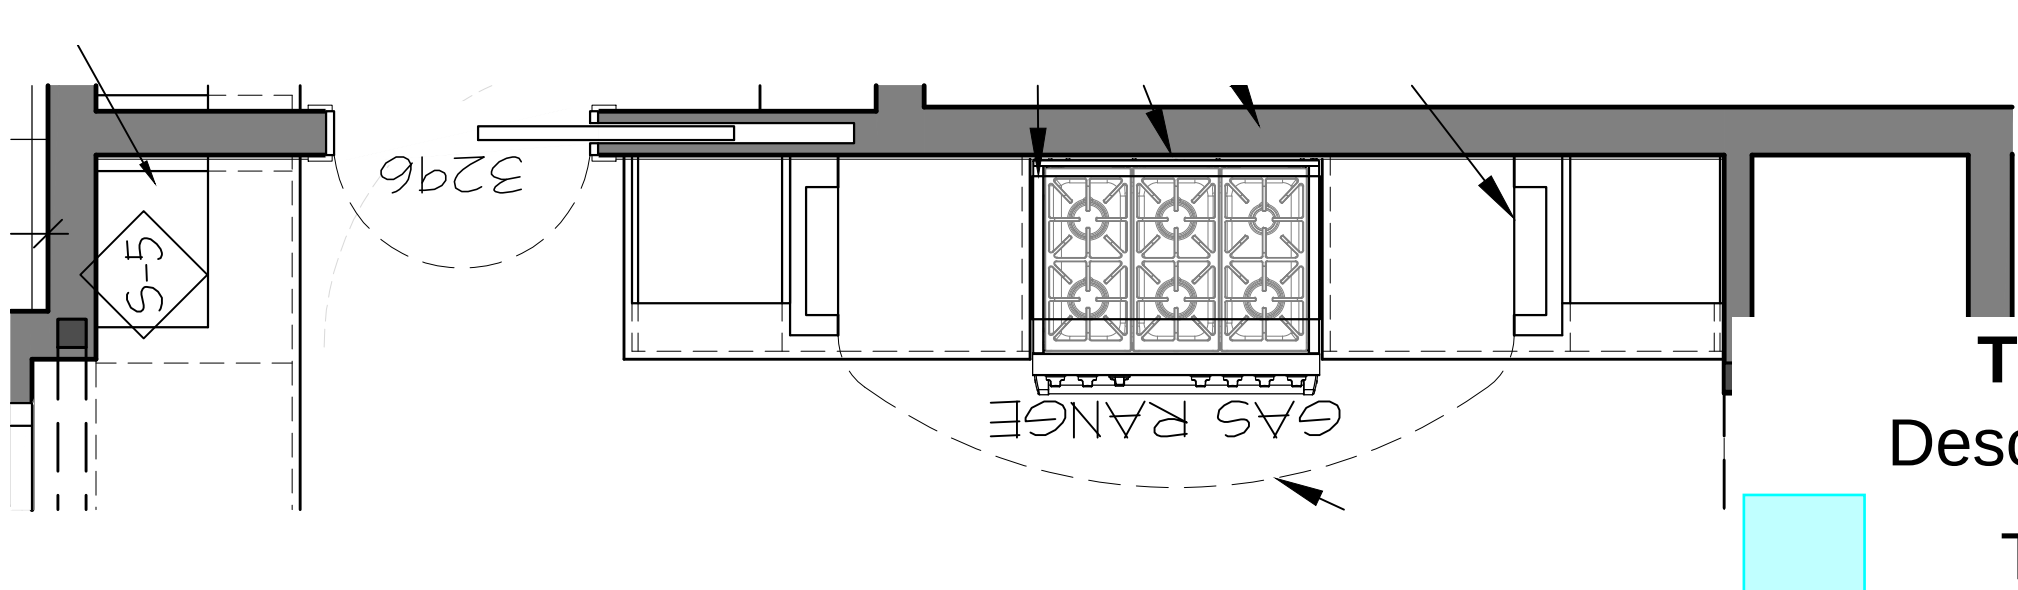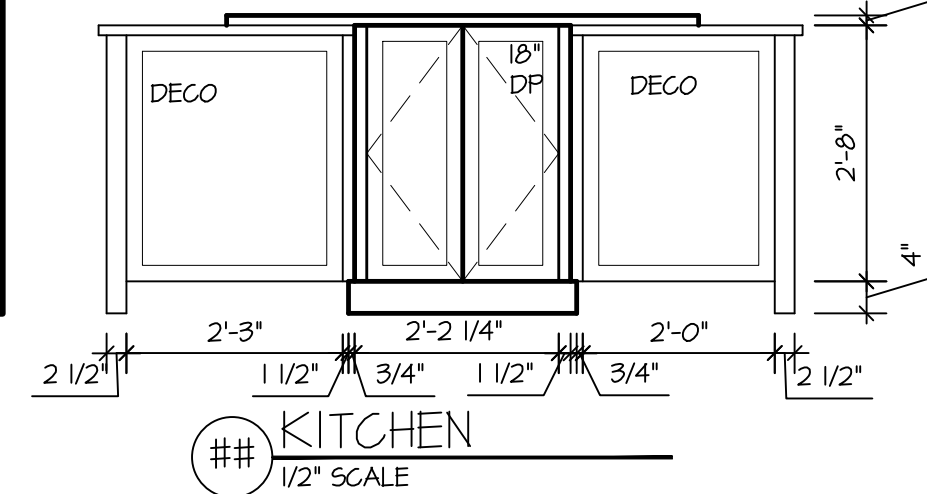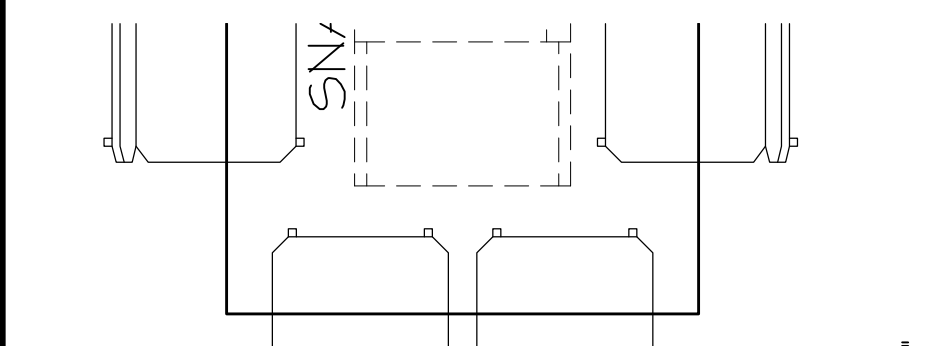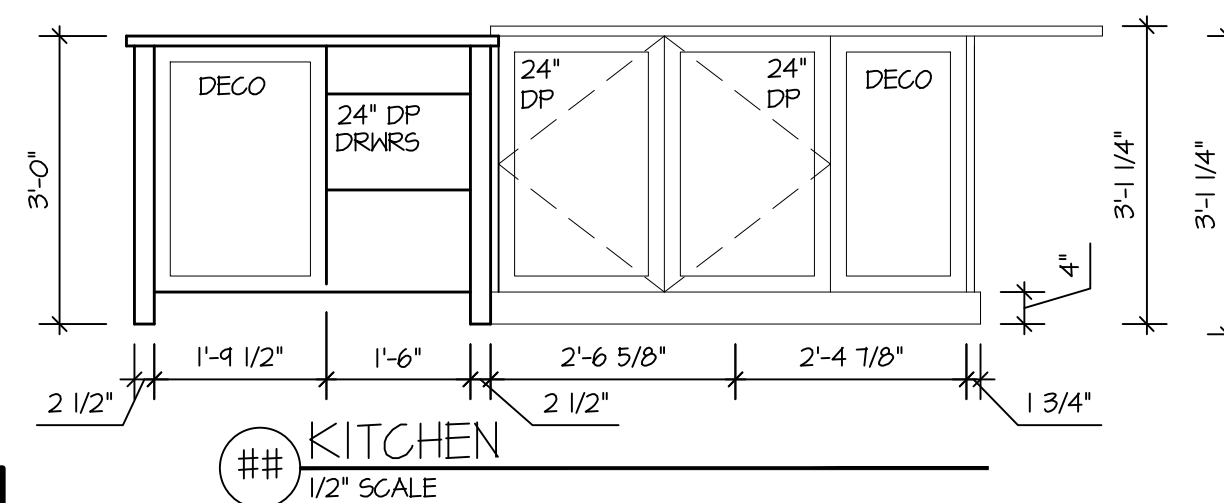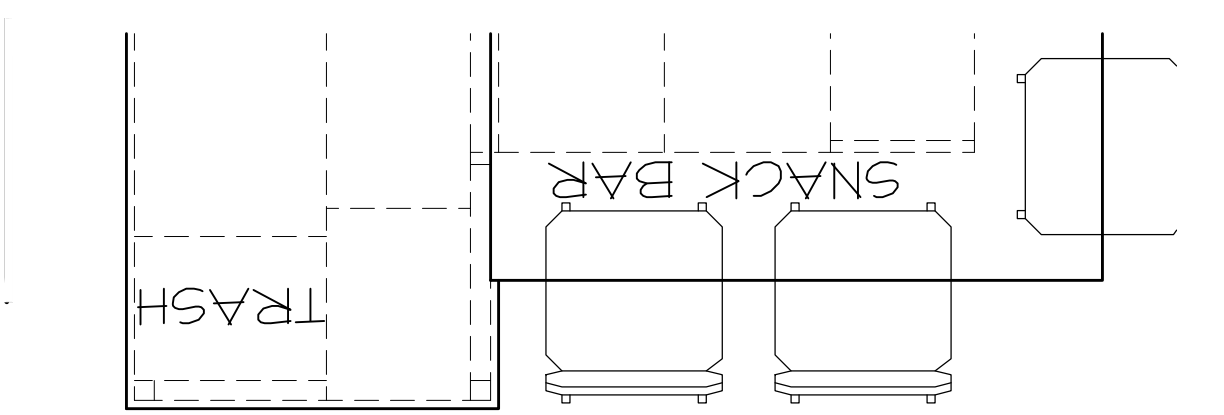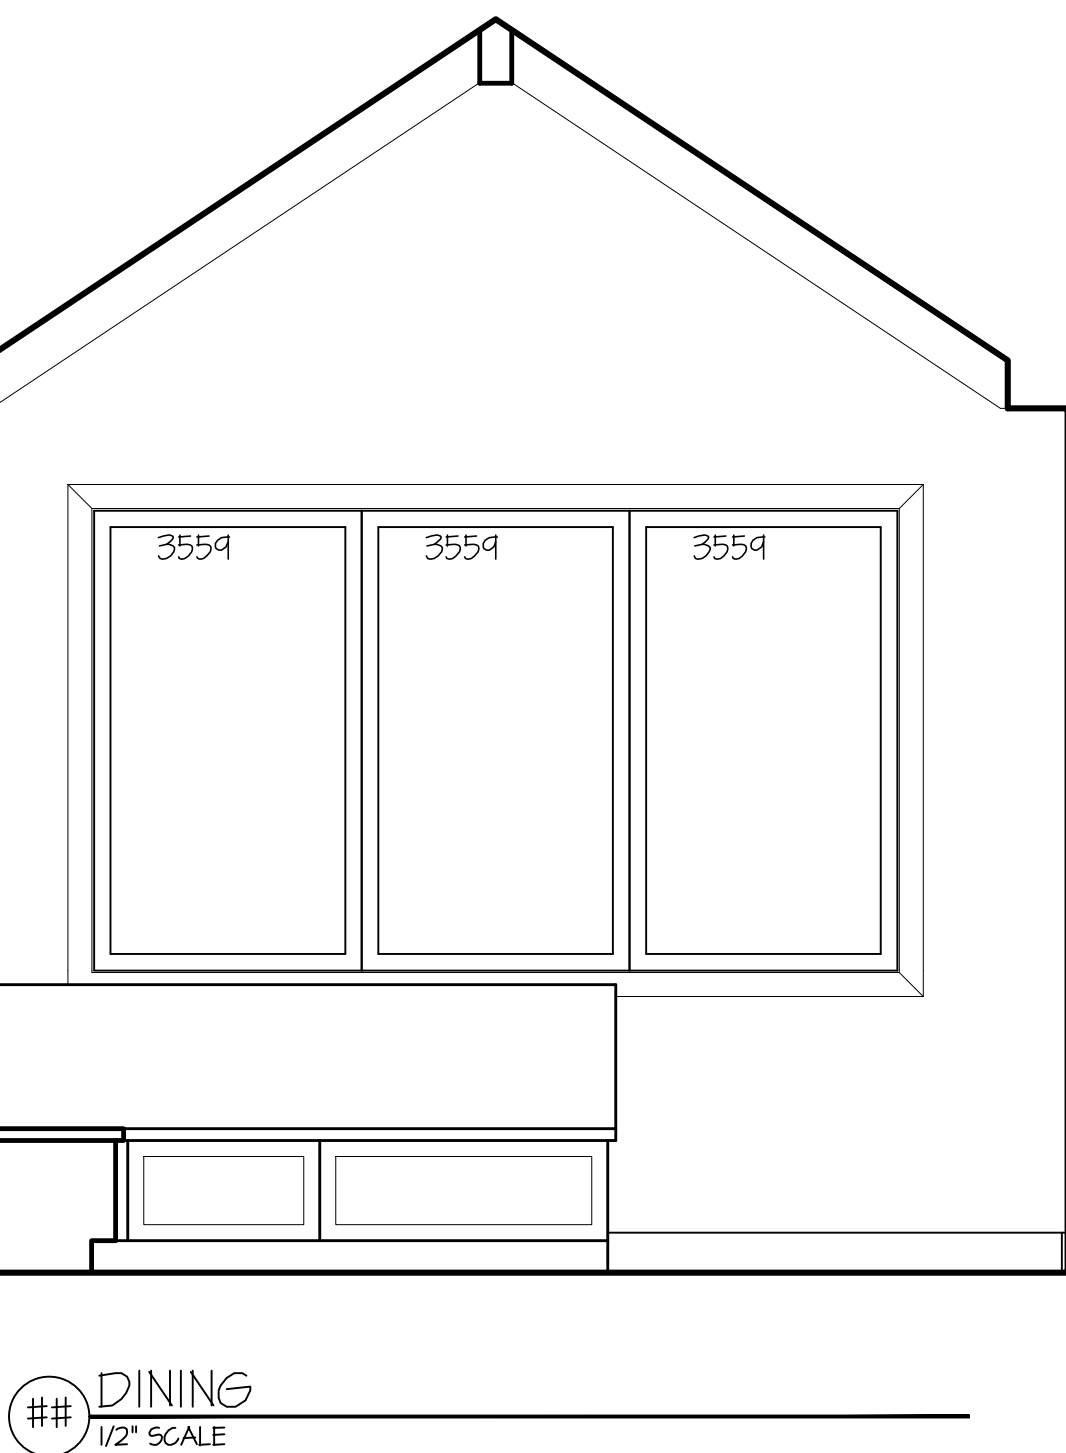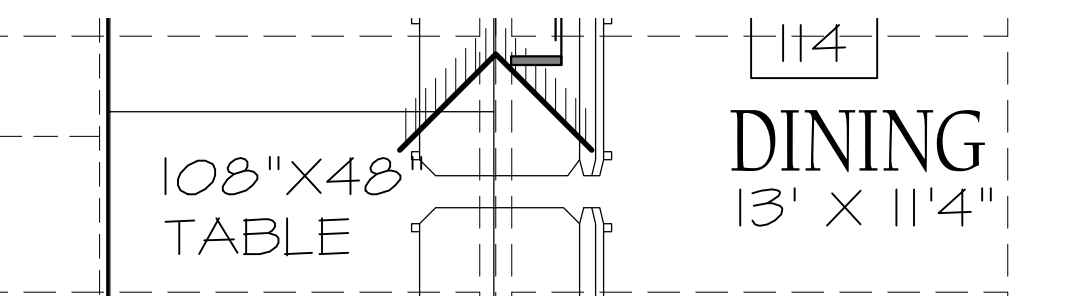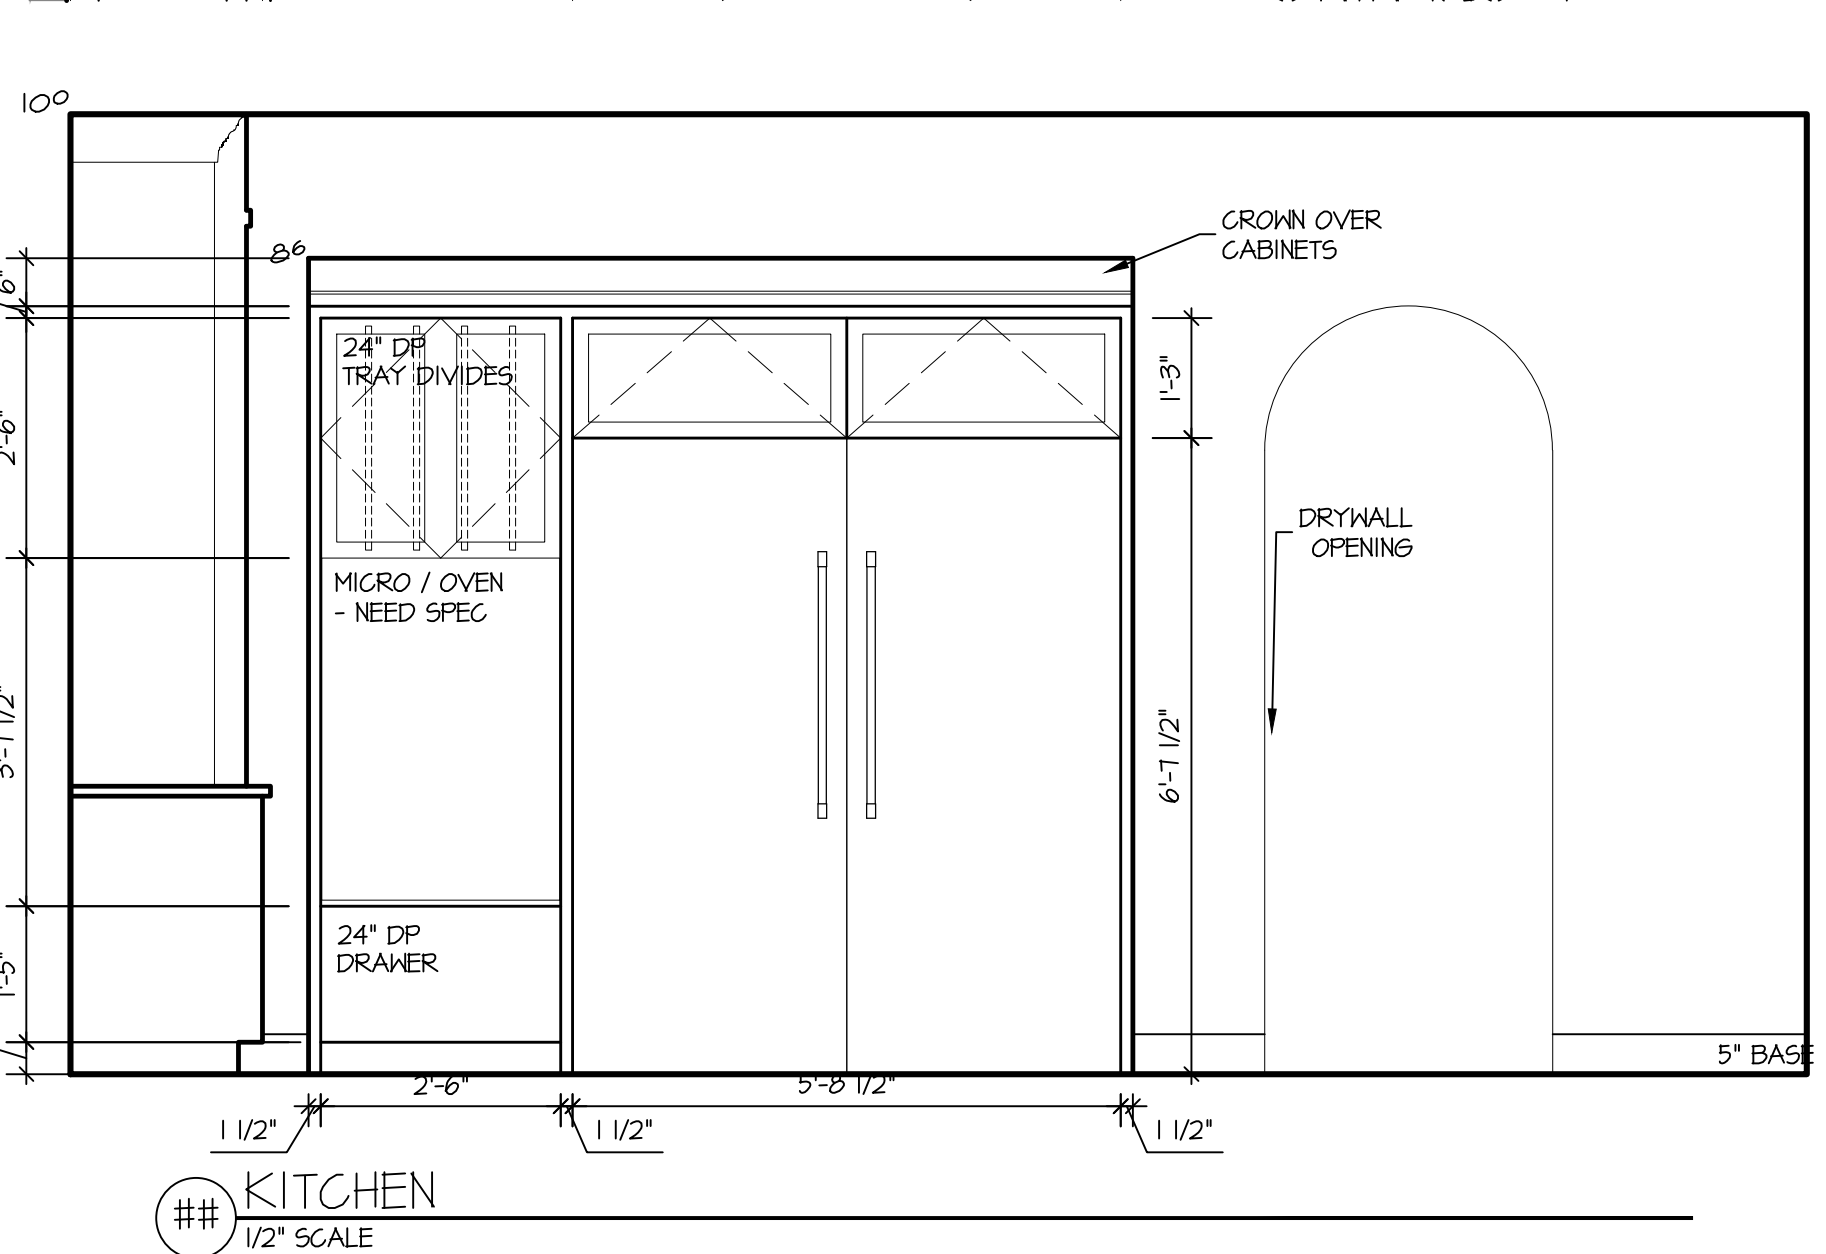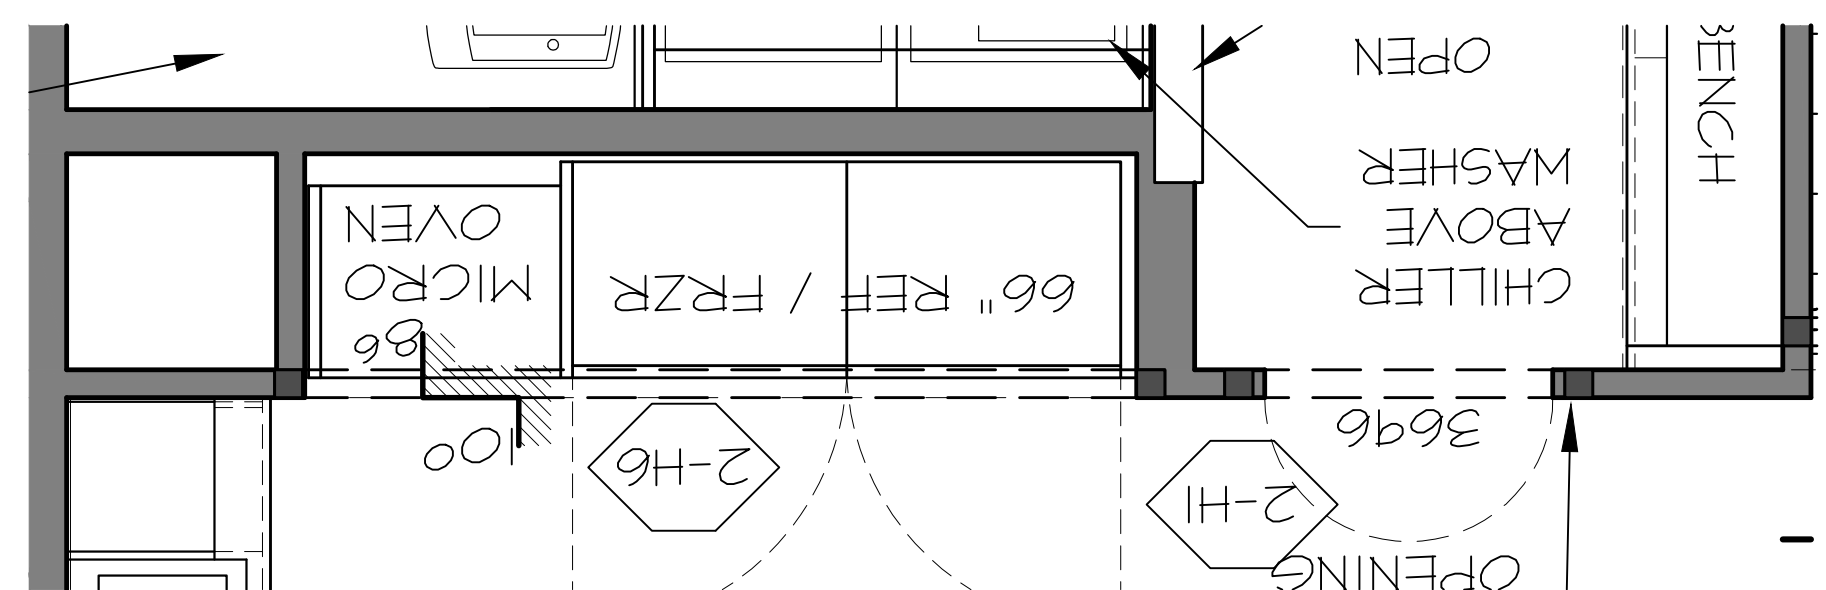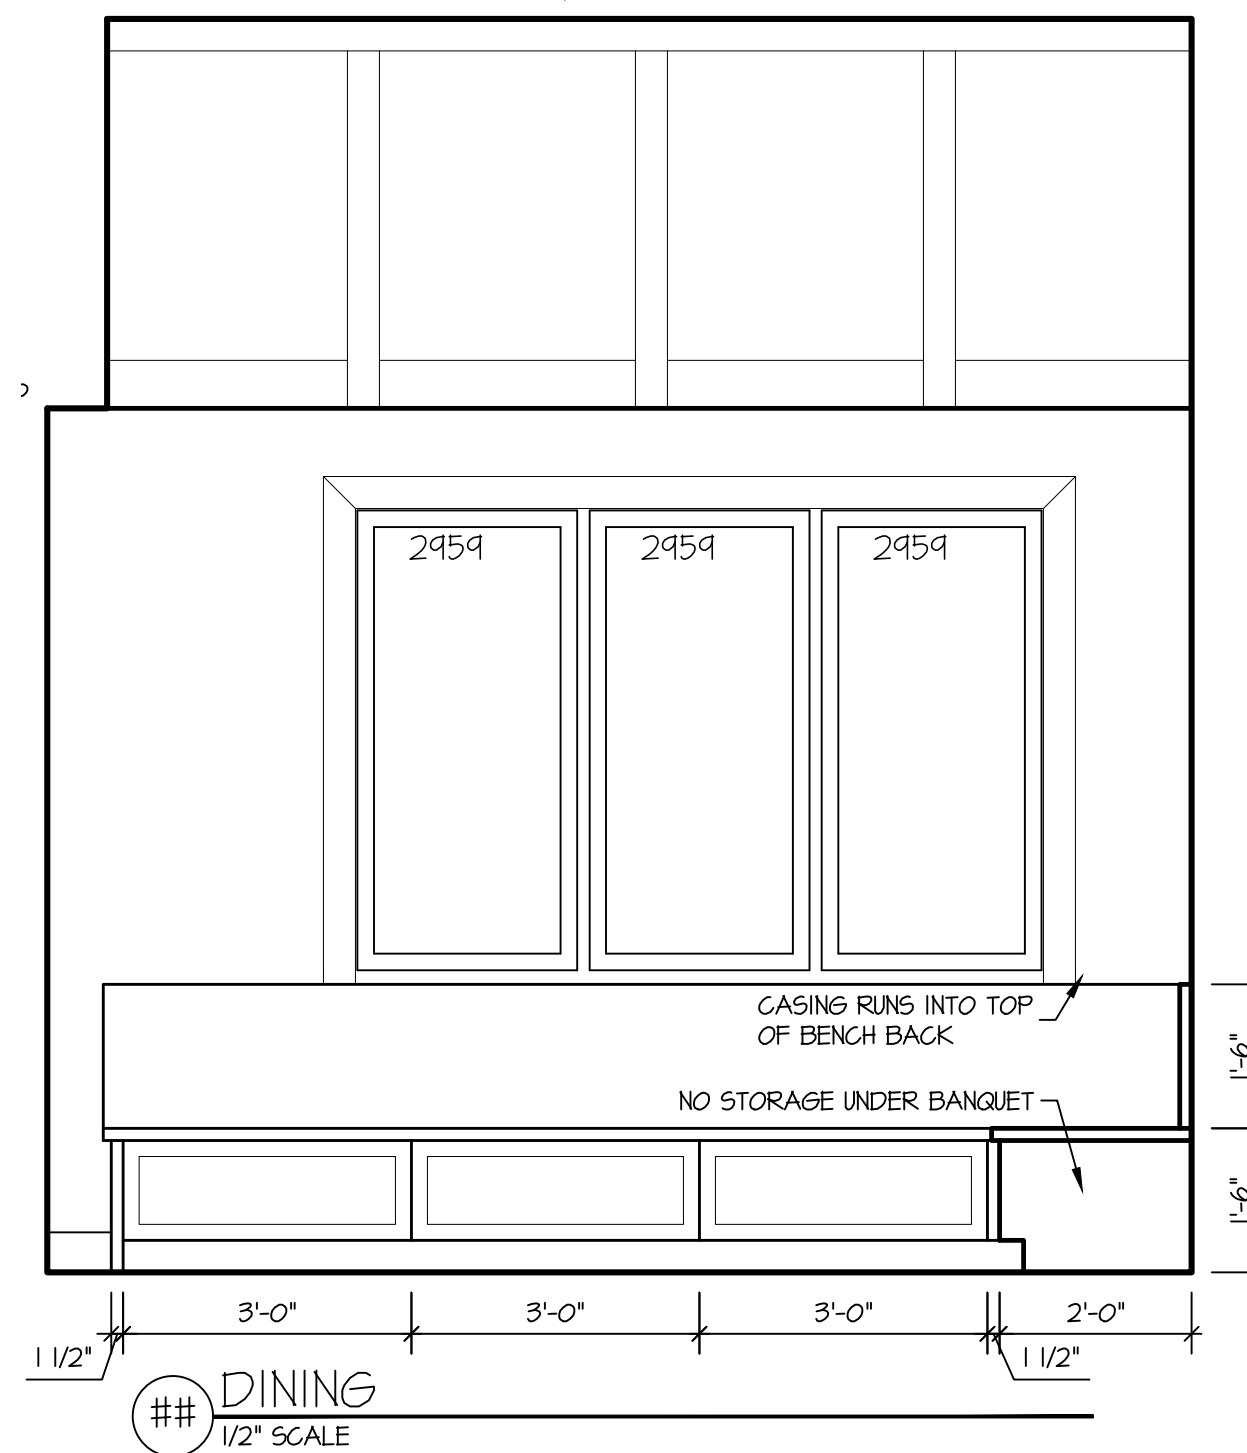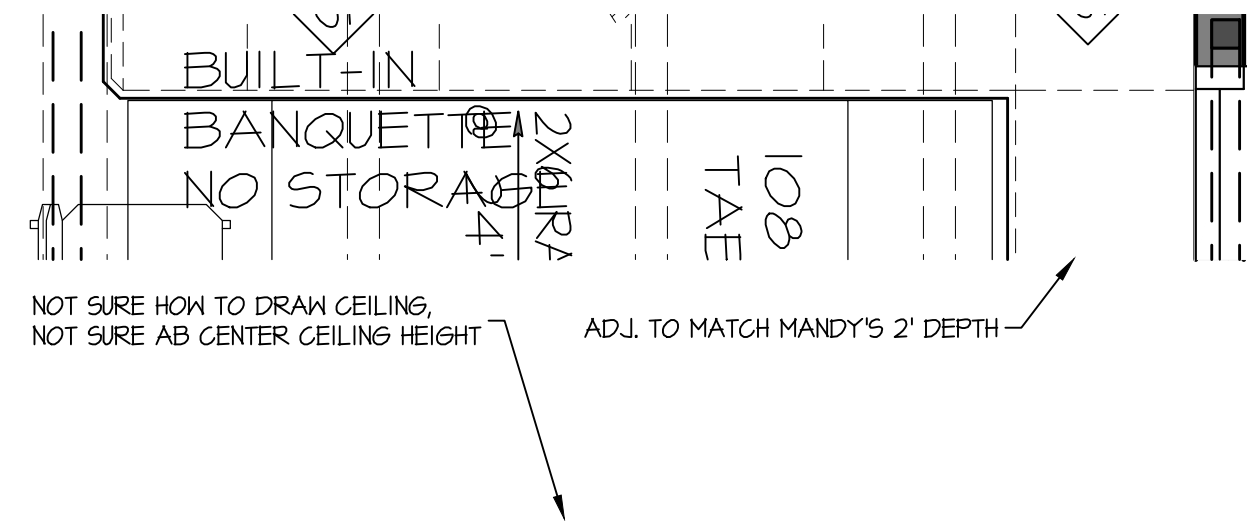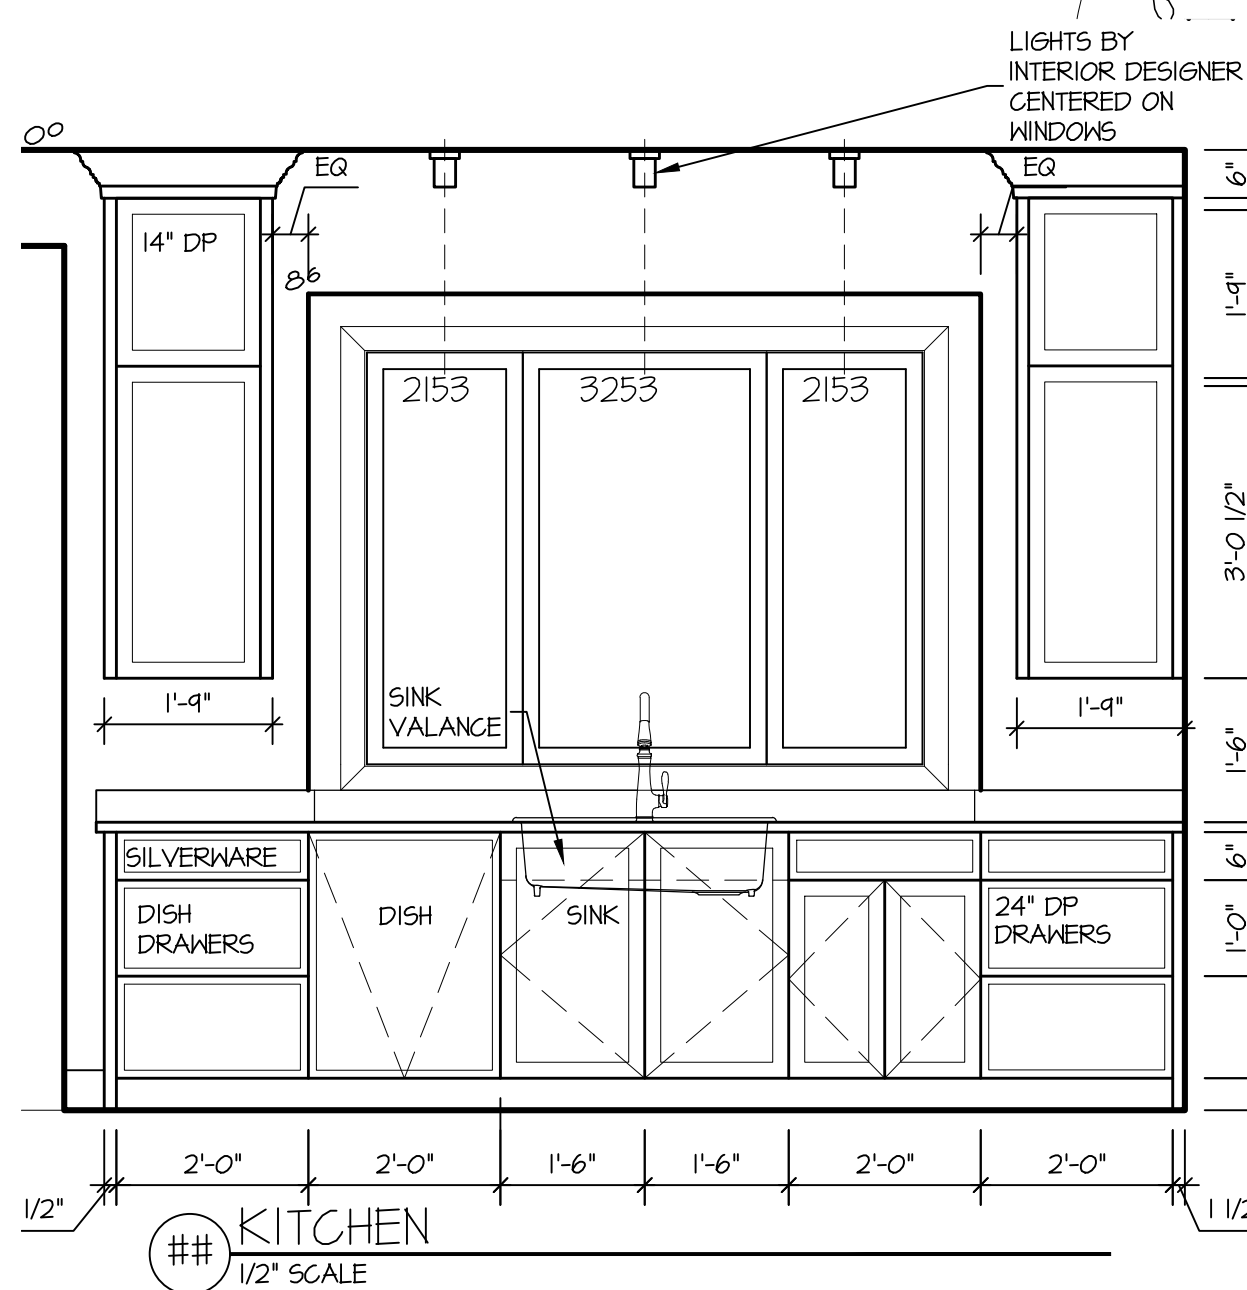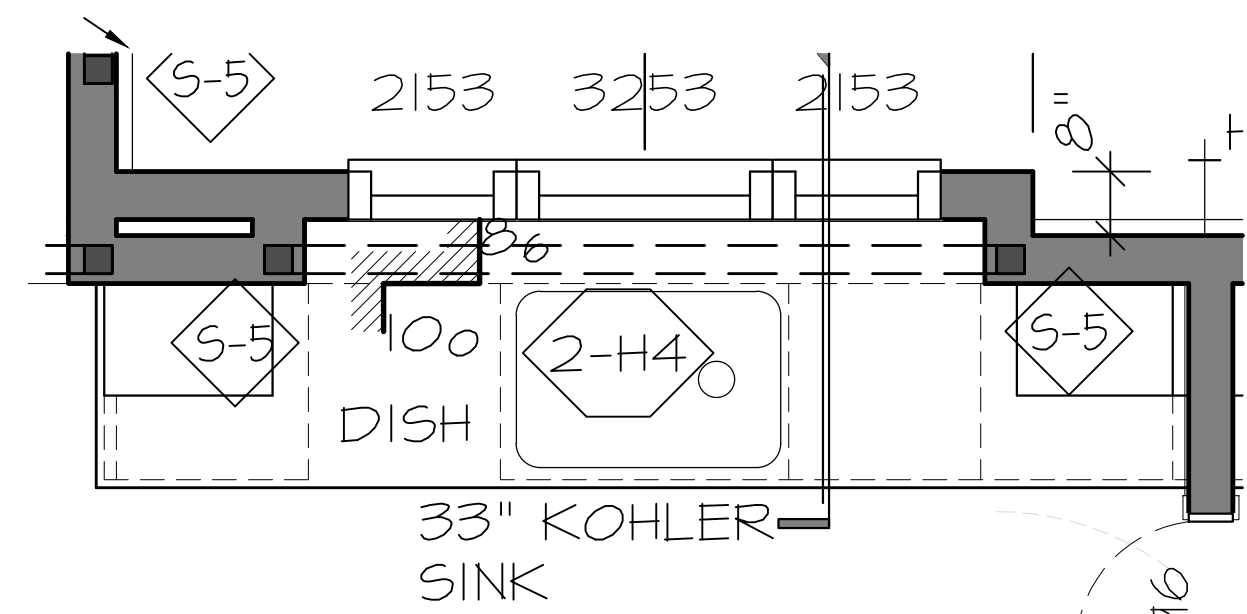


Tile - Kitchen		
Description	Quantity	Unit
Tile	18	sf

OSTRONIC
RESIDENCE
1672 SOUTH 150TH AVE. OMAHA, NEBRASKA 68144

McNEIL
COMPANY
4666 South 132nd Street
Omaha, NE 68137
402-333-1462
mcneilcompany.com

PLAN DATE 07/31/2026	
REV.	DATE
BID SET	09/11/26

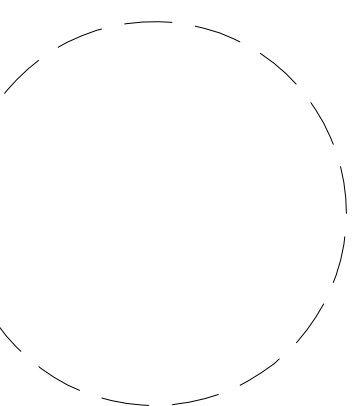

JOB NUMBER
15-2601
DESCRIPTION
INTERIOR ELEVATIONS
PLAN SHEET
A4.03

© COPYRIGHT
McNEIL COMPANY
THESE PLANS ARE SPECIFICALLY
DESIGNED FOR CONSTRUCTION BY
McNEIL COMPANY AND ARE
INTENDED FOR NO OTHER PURPOSE.
DUPLICATION OF THESE PLANS IN
PART OR WHOLE WITHOUT WRITTEN
CONSENT FROM McNEIL COMPANY
IS PROHIBITED.