
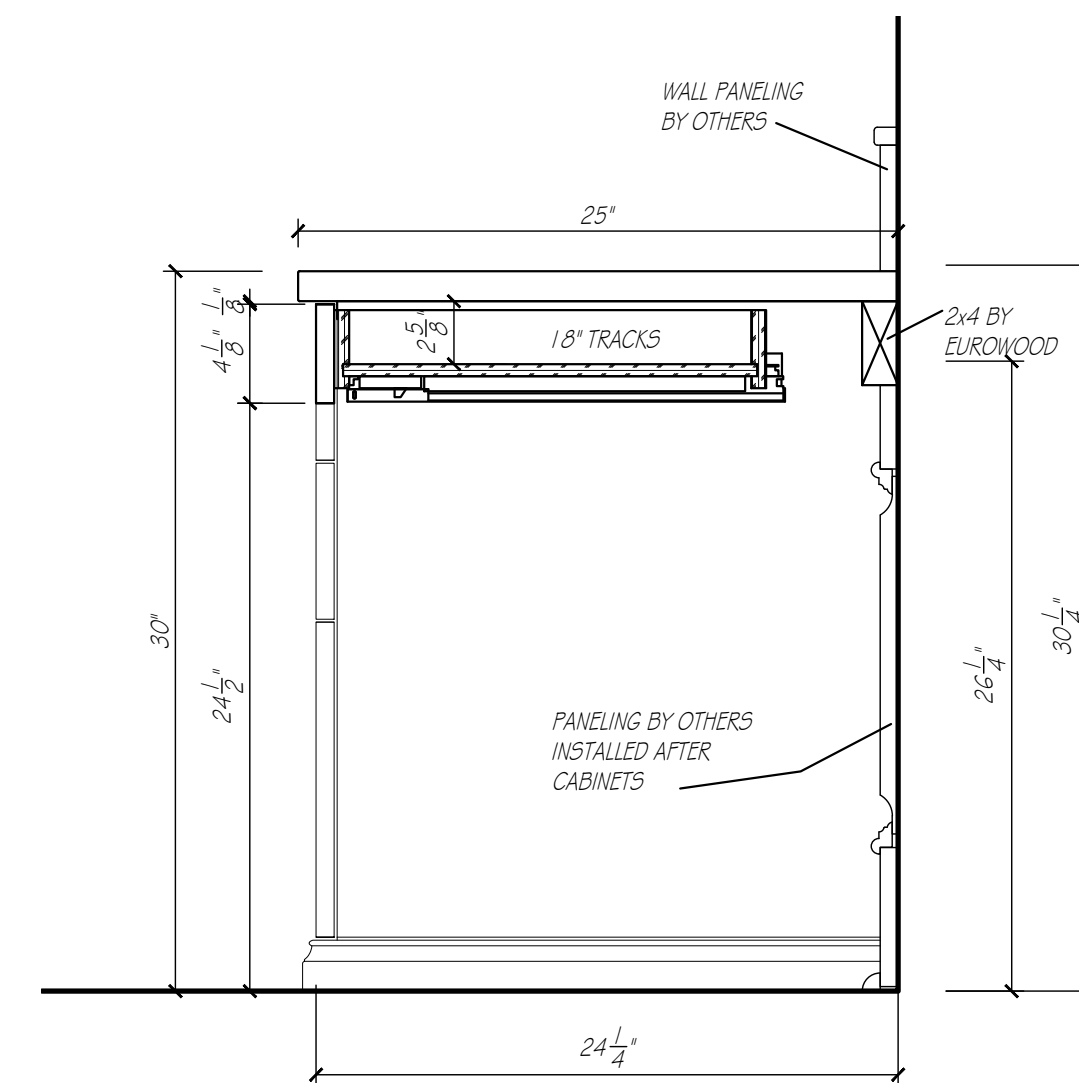
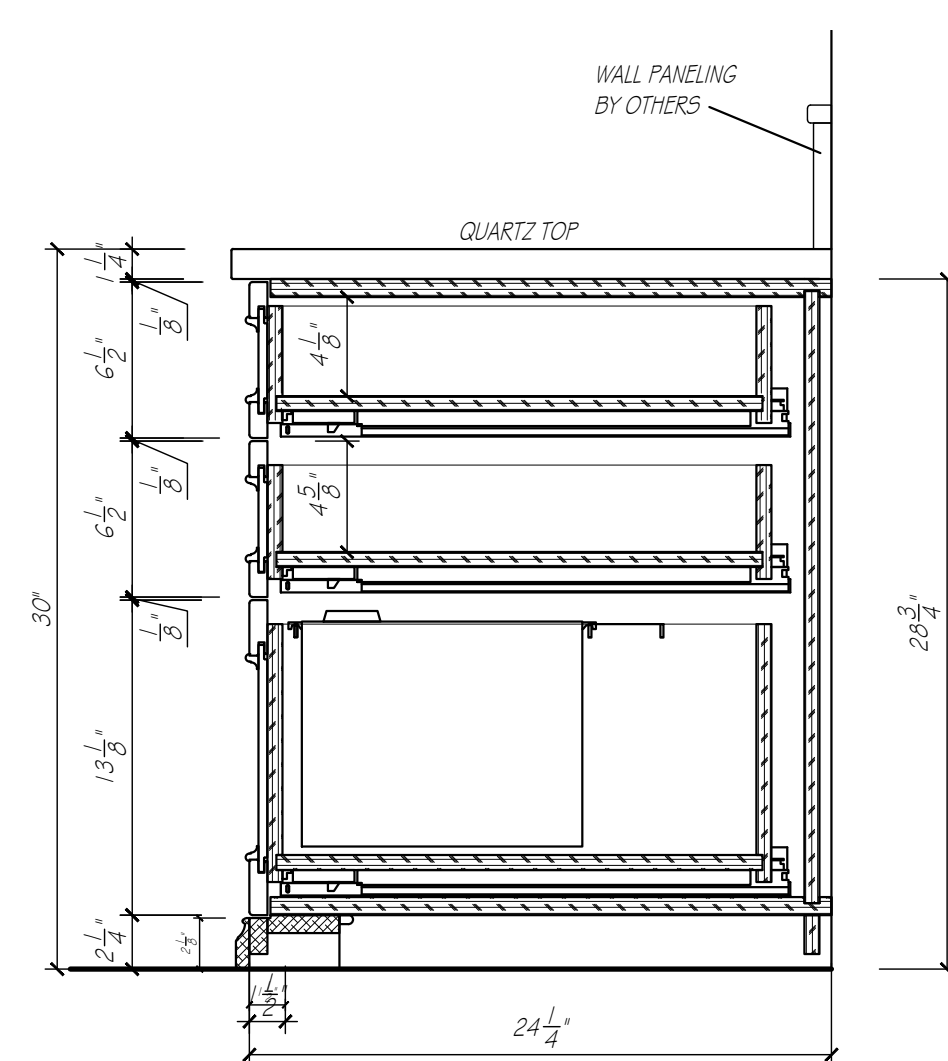
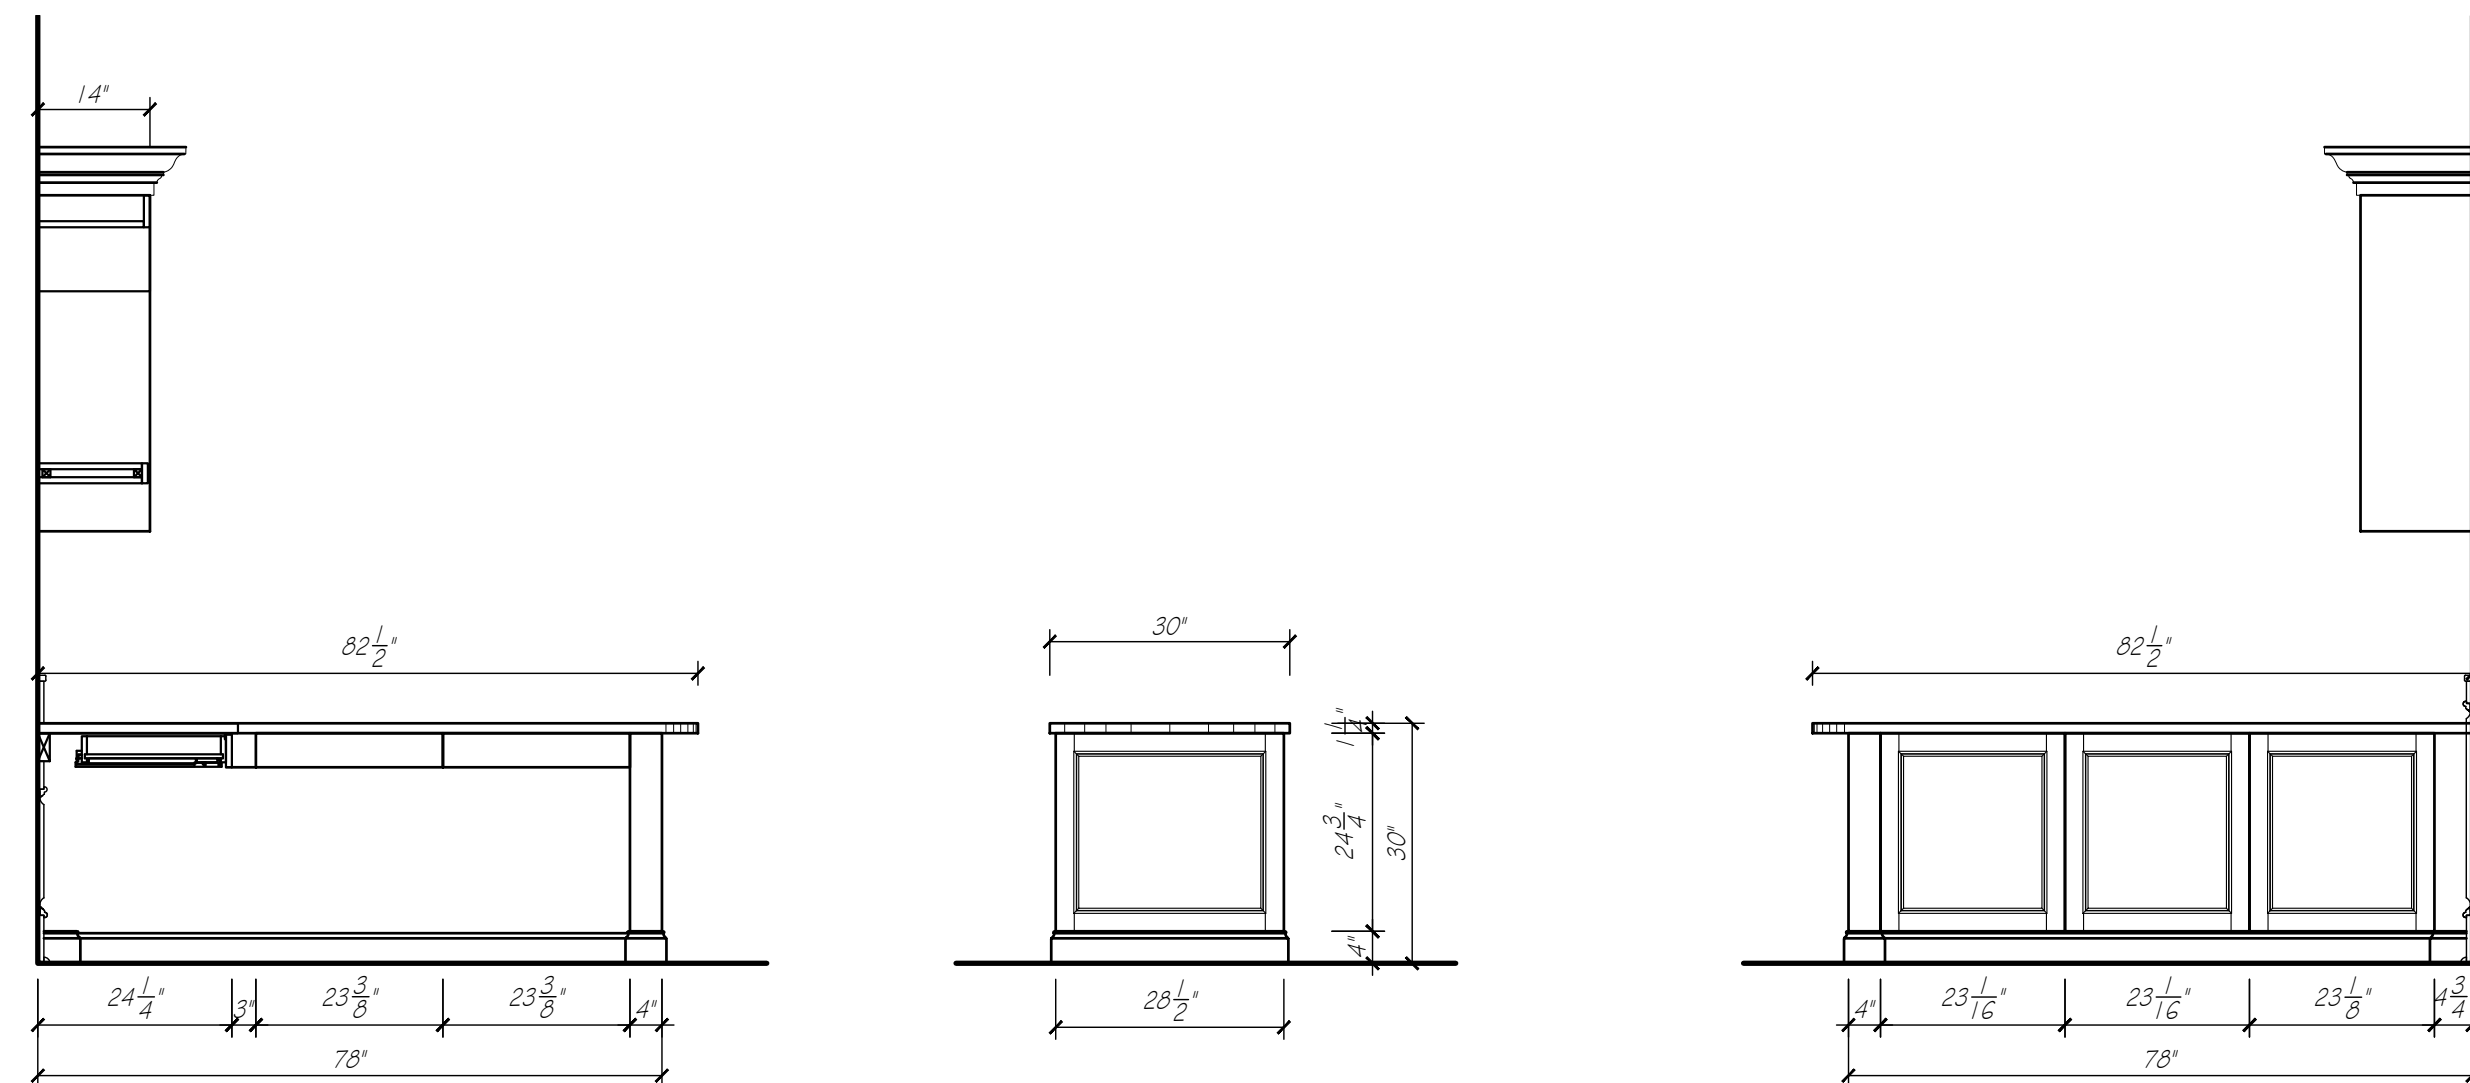
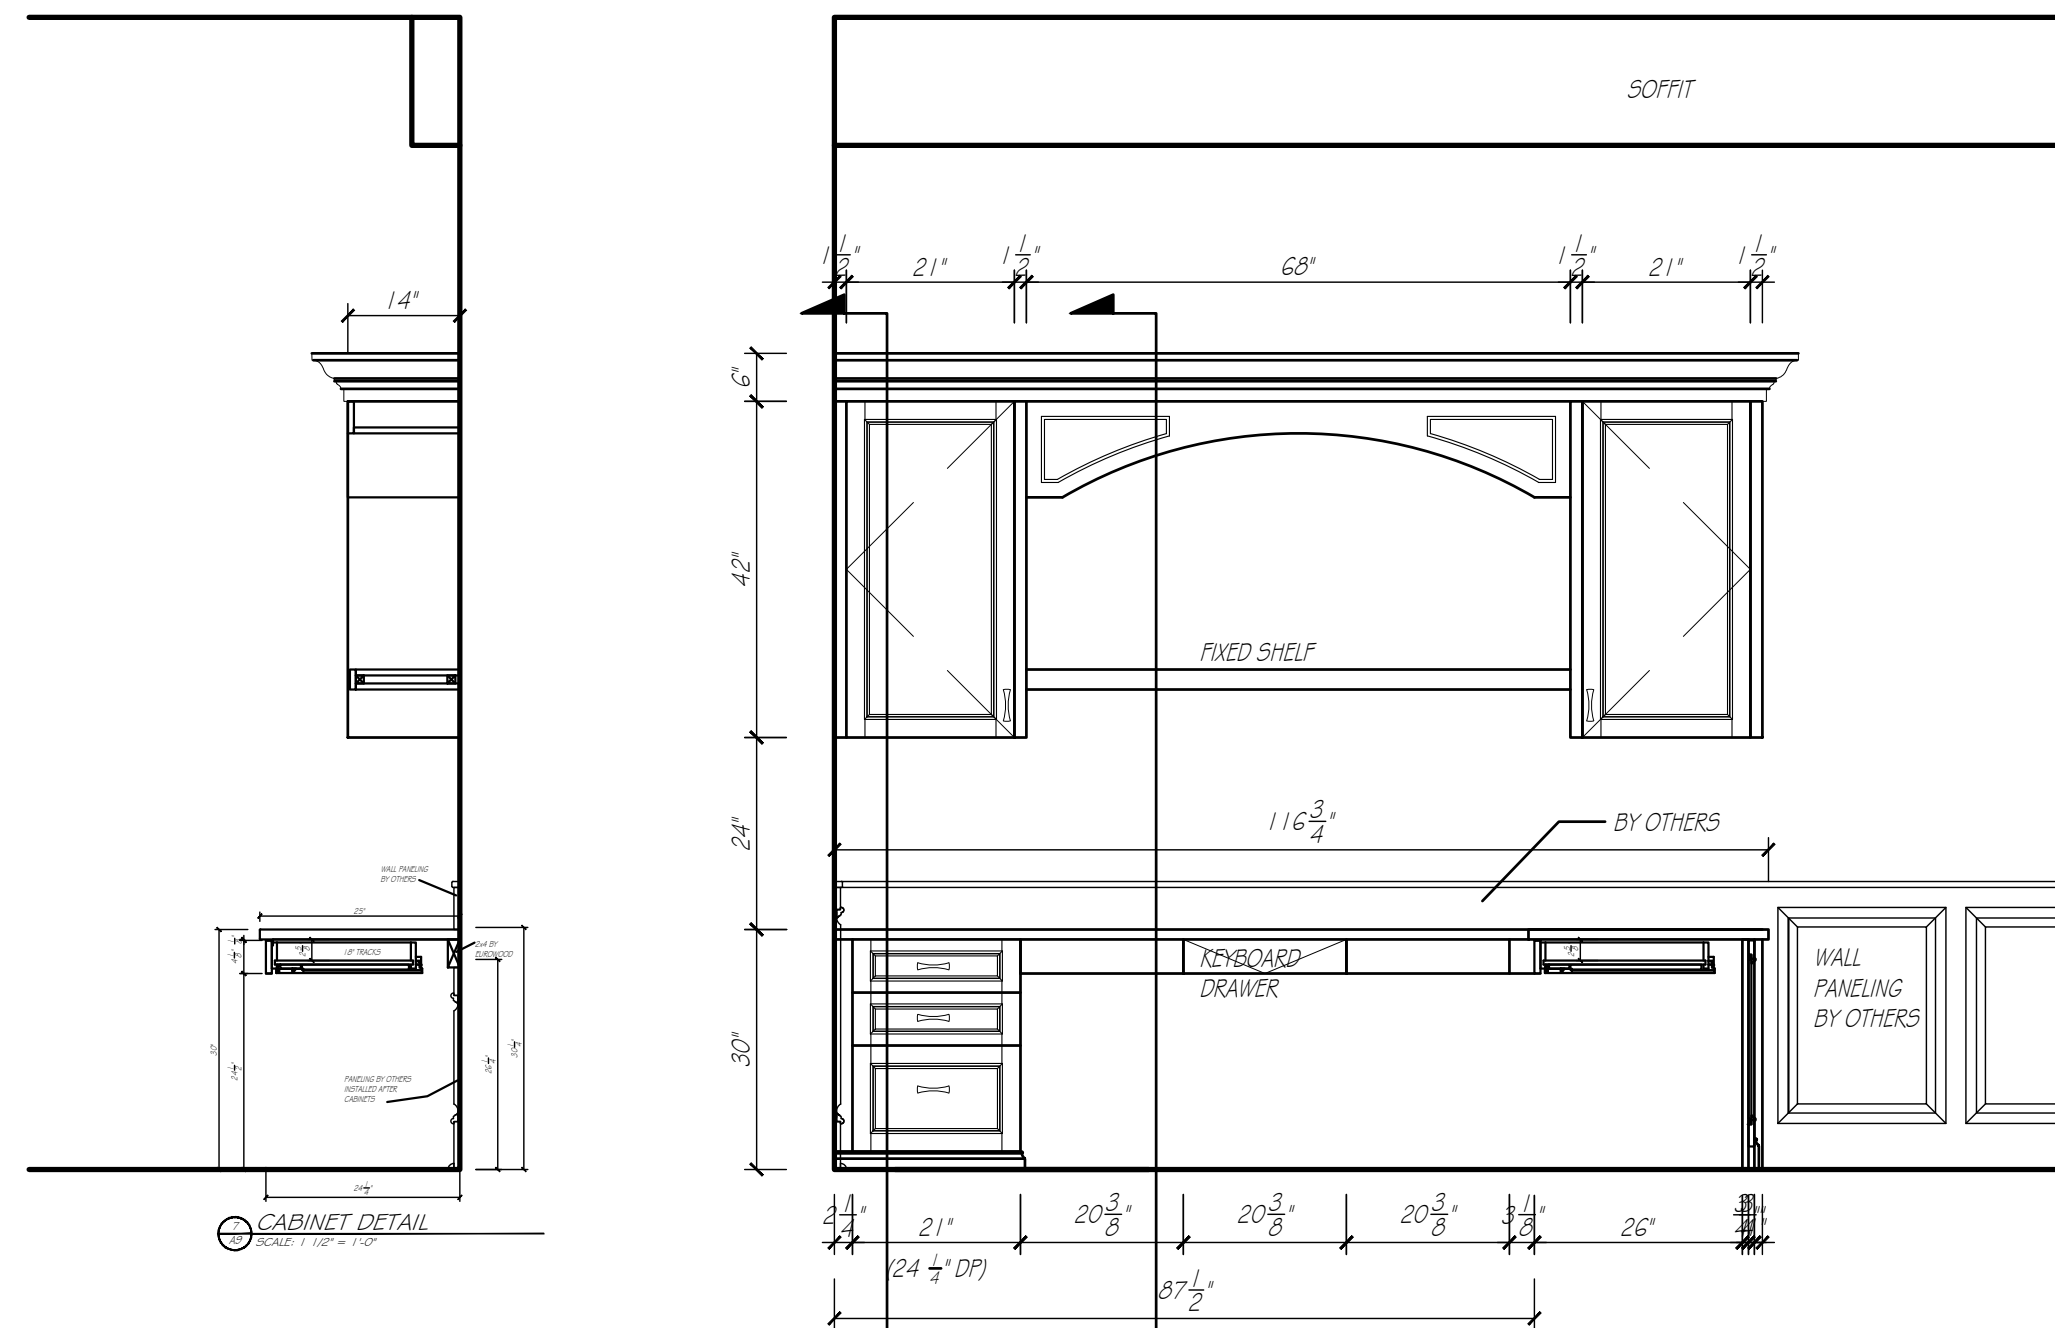


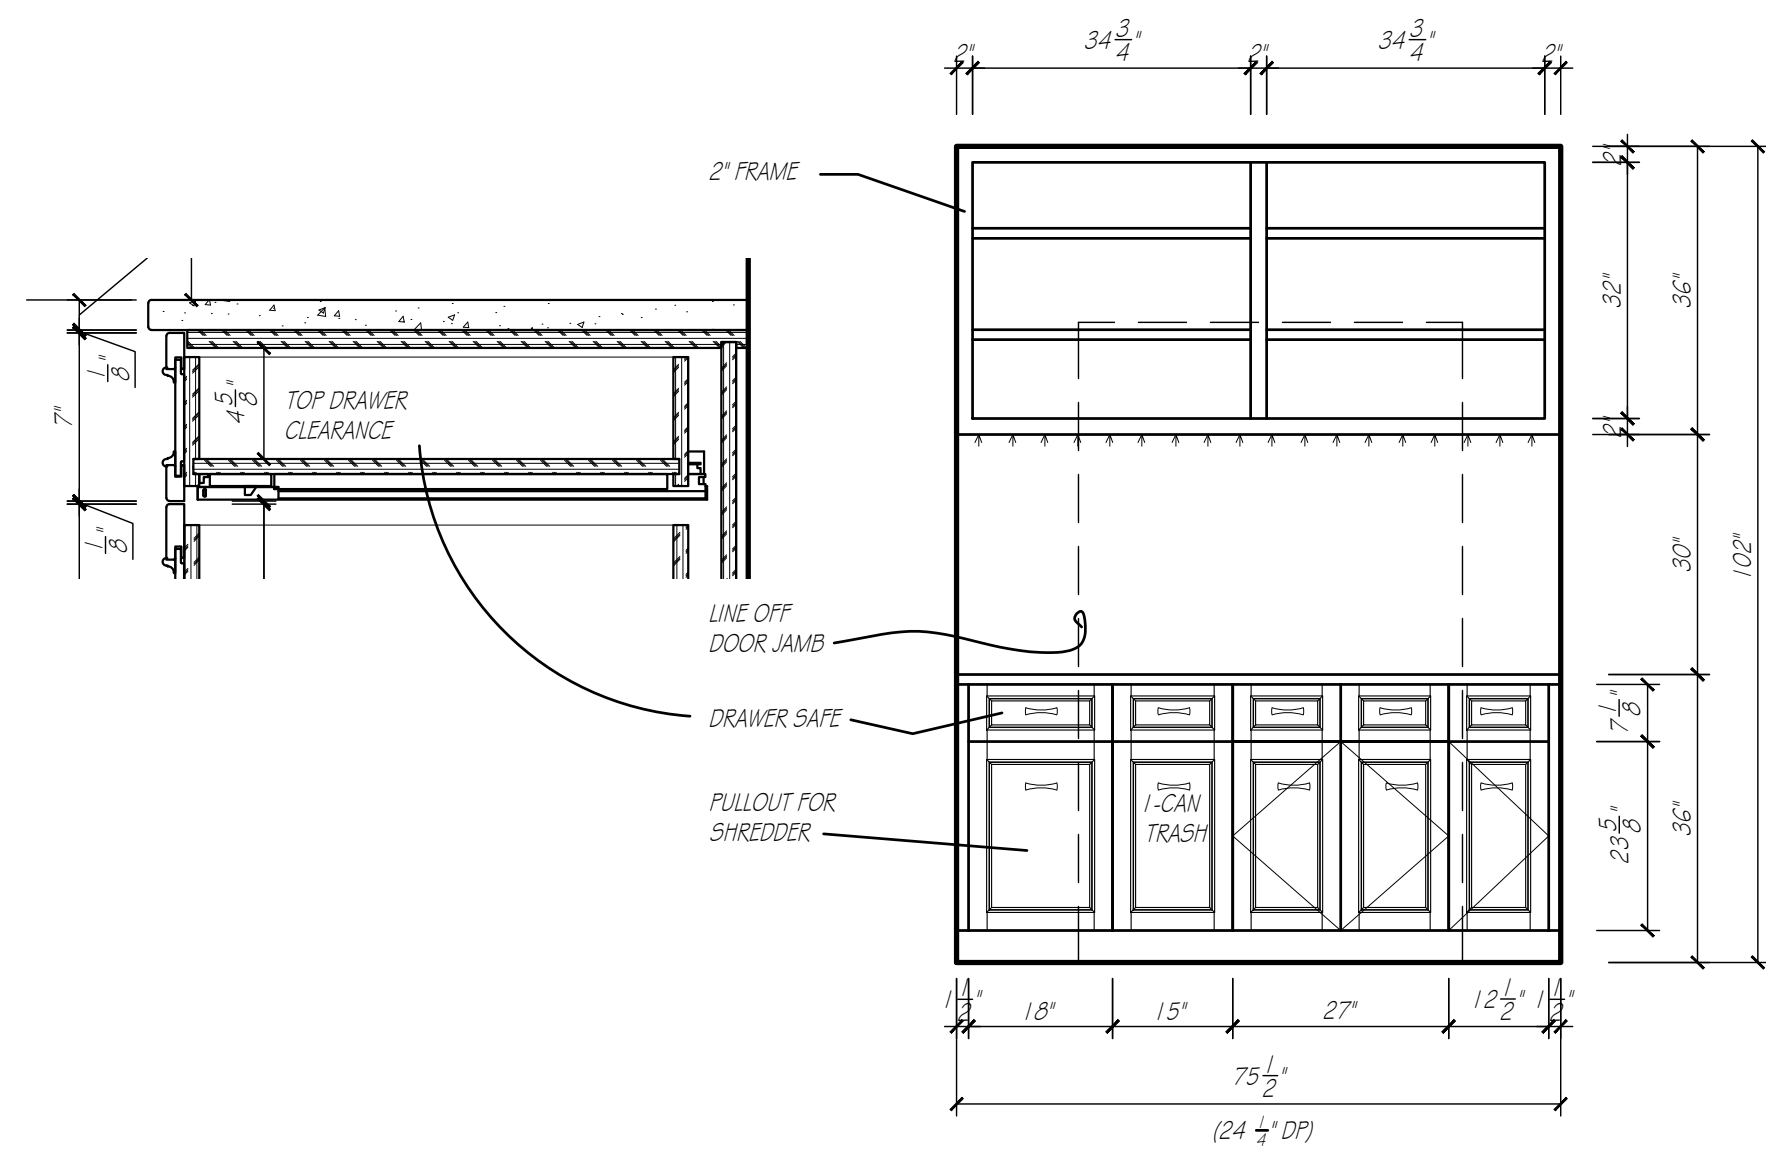





DEN

SCALE: 1/2" = 1'-0"

6
A9
CABINET DETAIL
SCALE: 1 1/2" = 1'-0"

7
A9
CABINET DETAIL
SCALE: 1 1/2" = 1'-0"

DEN	
CABINET CONSTRUCTION:	
EXTERIORS	FLAT CUT CHERRY
INTERIORS	WHITE MELAMINE
FACE BANDING	MATCHING WOOD EDGE BANDING
CABINET HARDWARE & DRILLING	BY OTHERS
DRAWER SLIDE	FULL EXT. SOFT CLOSE CONCEALED SLIDES
COUNTERTOP SPECIFICATIONS:	
COUNTERTOP MATERIAL	QUARTZ
COUNTERTOP THICKNESS	1 1/4" ALLOWANCE
SUBTOP REQUIREMENTS	NONE
ROOM SPECIFICATIONS	
FLOORING - TYPE/ALLOWANCE	VERIFY 3/4" ALLOWANCE
CASING - W/ 1/4" REVEAL	3 3/4"

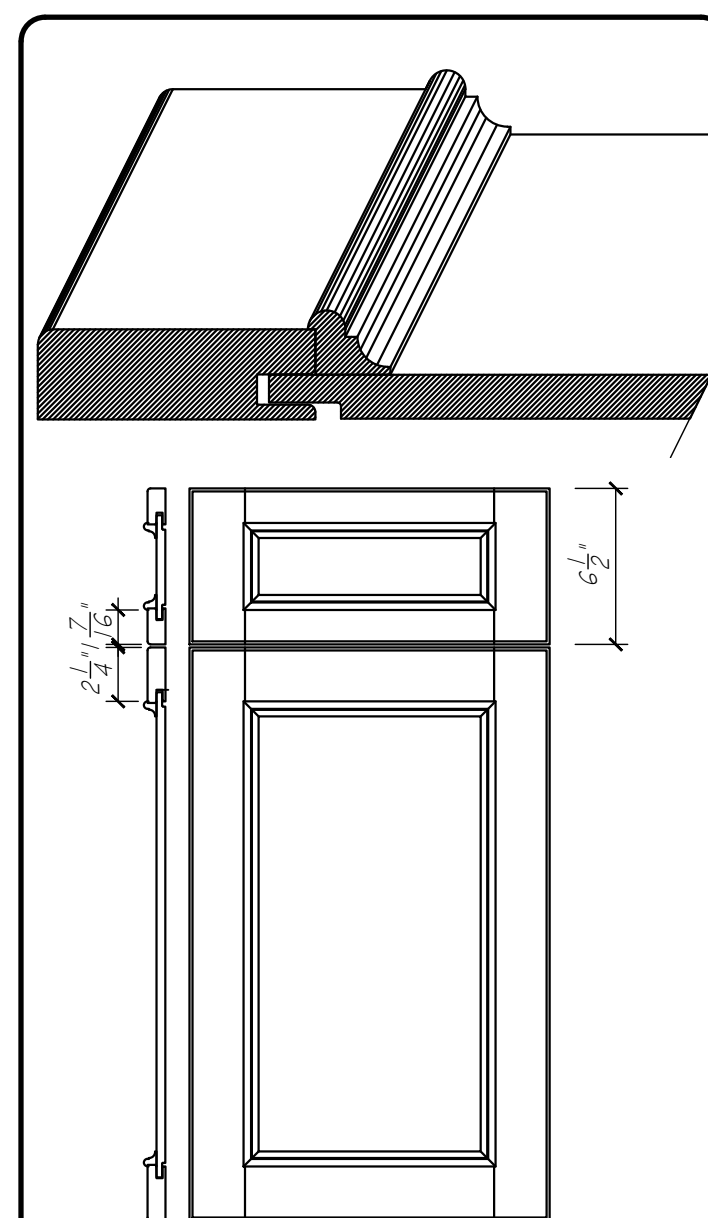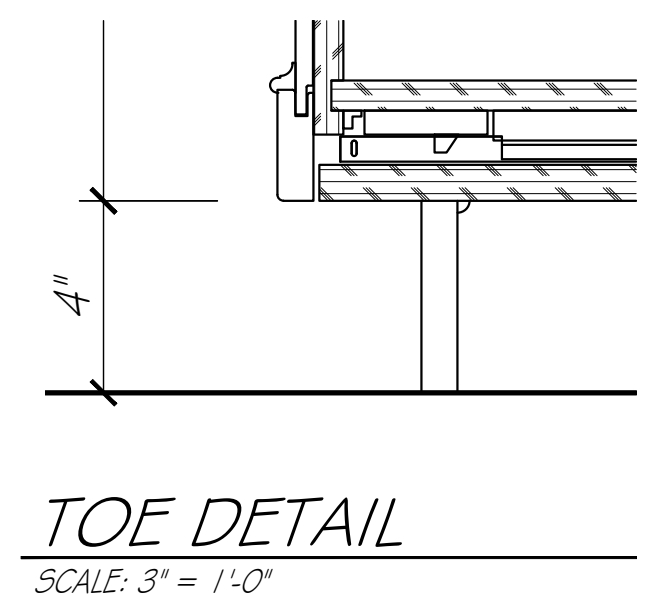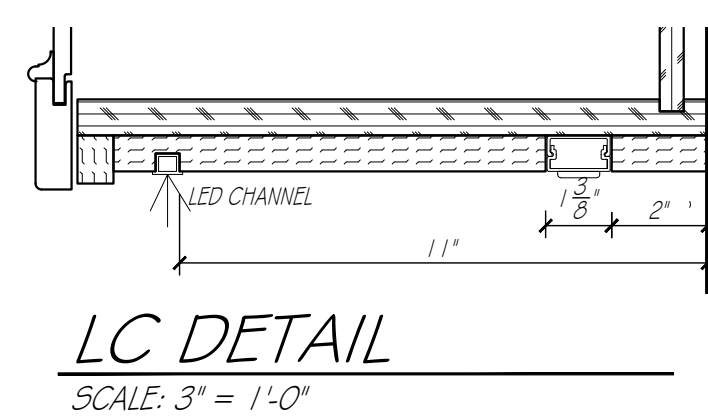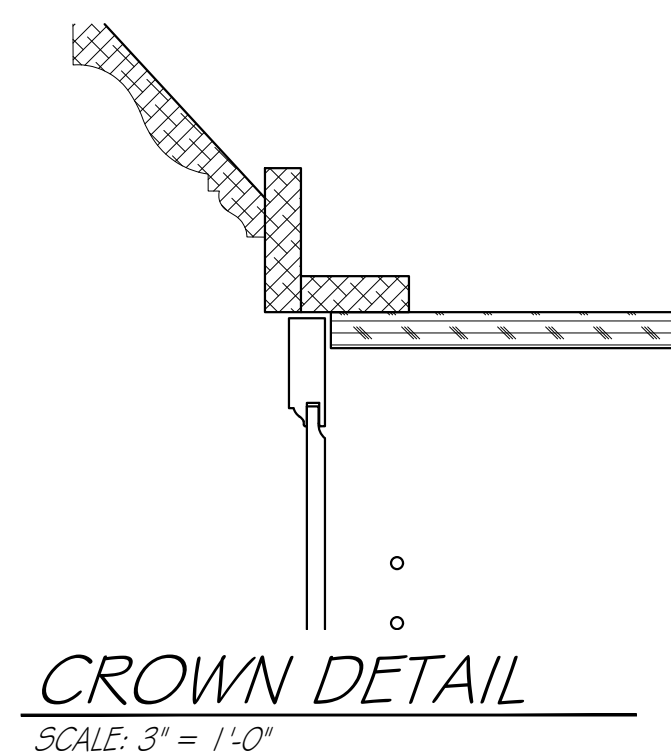

DOOR STYLE - 101728
MORTISE AND TENON CONSTRUCTION
OUTSIDE EDGE - L-149
INSIDE EDGE - APPLIED MOLDING
CENTER PANEL - POS 7

DOOR DETAIL EW-CWS
SCALE: 1 1/2" = 1'-0"



EUROWOOD
Cabinets

3415 SO. 67TH ST.
OMAHA, NE 68108

TEL (402-393-4110)
FAX (402-393-8361)
(WWW.EUROWOOD.NET)

SHEET: A9


DRAWN BY: SJB

PLAN:
MAIN LEVEL
DEN

REVISIONS:

20 MAY 26

PHIL & MICHELLE WOOD
3435 N. 140TH. CIRCLE
OMAHA, NE 68164

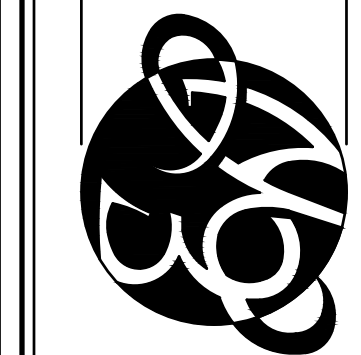

APPROVED BY:

SIGNATURE

DATE

DUPLICATION OF THESE DRAWINGS IS
PROHIBITED WITHOUT WRITTEN CONSENT
BY EUROWOOD CABINETS
© 2006, EUROWOOD CABINETS INC.
MEASUREMENTS ARE SUBJECT TO CHANGE
DUE TO FINAL FIELD MEASUREMENTS.

WOOD
5588