




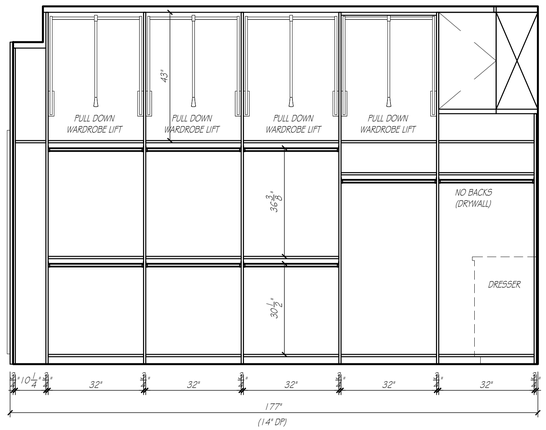


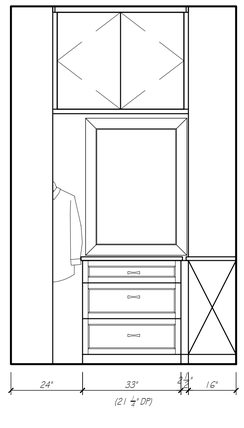


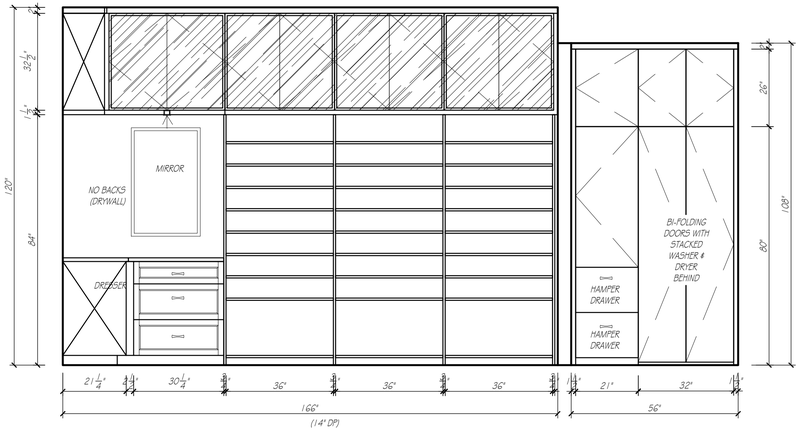

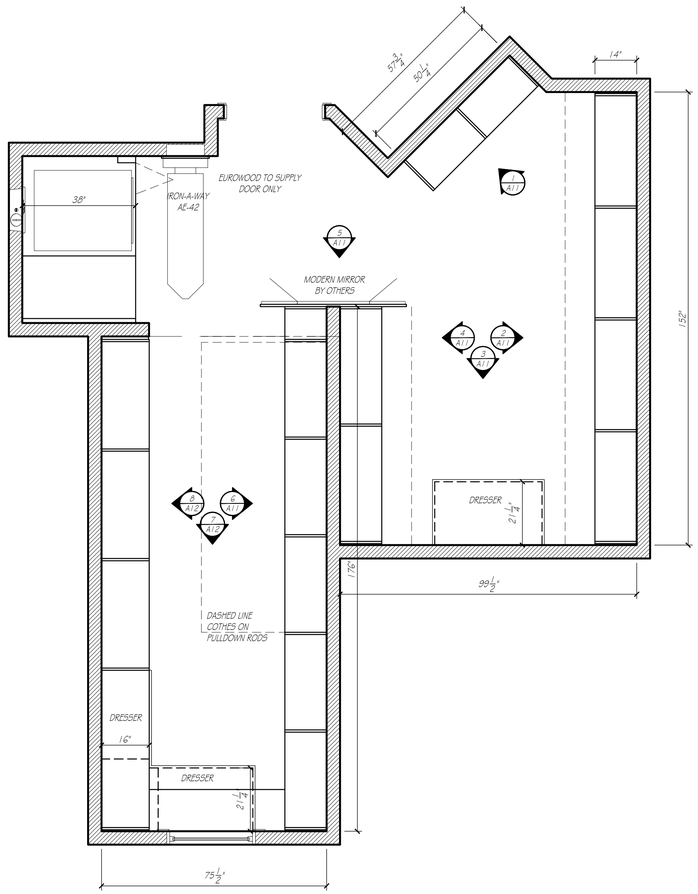

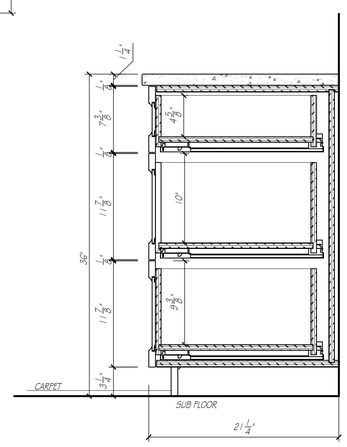

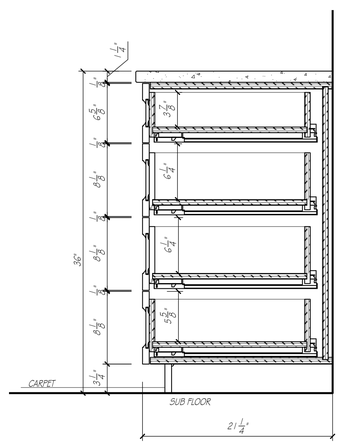

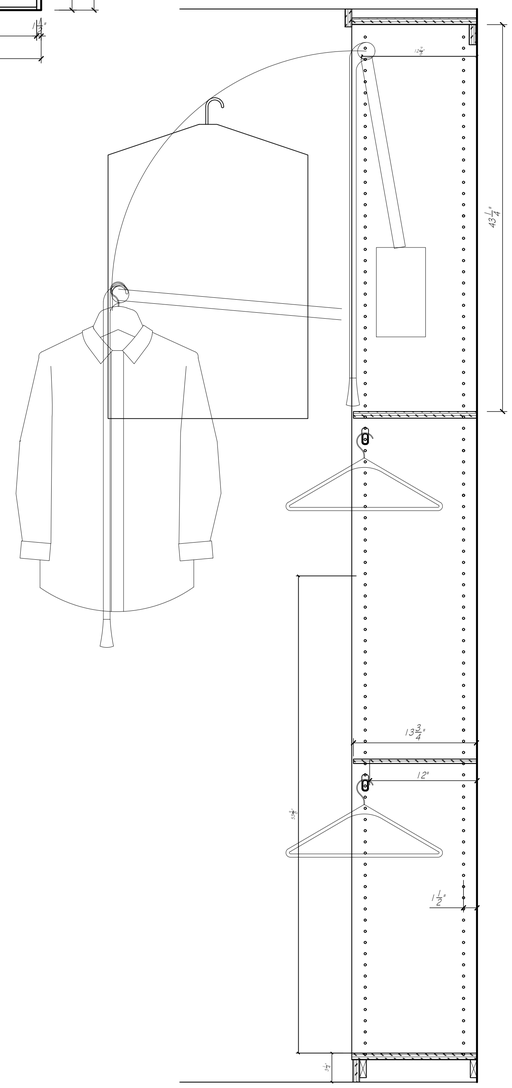

PRIMARY WARDROBE

SCALE: 1/2" = 1'-0"

PRIMARY WARDROBE

CABINET CONSTRUCTION:	
EXTERIORS	WHITE MELAMINE
INTERIORS	WHITE MELAMINE
FACE BANDING	MATCHING PVC EDGE BANDING
CABINET HARDWARE & DRILLING	BY OTHERS
DRAWER SLIDE	FULL EXT. SOFT CLOSE CONCEALED SLIDES

COUNTERTOP SPECIFICATIONS:	
COUNTERTOP MATERIAL	QUARTZ
COUNTERTOP THICKNESS	1 1/4" ALLOWANCE
SUBTOP REQUIREMENTS	NONE

ROOM SPECIFICATIONS	
FLOORING - TYPE / ALLOWANCE	CARPET 5/8"
CASING W/ 1/4" REVEAL	3 3/4"

EUROWOOD Cabinets INC.
3415 SO. 67TH ST.
OMAHA, NE 68106
TEL (402-393-4110)
FAX (402-393-8361)
(WWW.EUROWOOD.NET)

SHEET: A12

DRAWN BY: SJB

PLAN:
MAIN LEVEL
PRIMARY WARDROBE

REVISIONS:
1 JUNE 26

PHIL & MICHELLE WOOD
3435 N. 140TH. CIRCLE
OMAHA, NE 68164

APPROVED BY:

SIGNATURE

DATE

DUPLICATION OF THESE DRAWINGS IS PROHIBITED WITHOUT WRITTEN CONSENT BY EUROWOOD CABINETS
©2000, EUROWOOD CABINETS INC.

MEASUREMENTS ARE SUBJECT TO CHANGE DUE TO FINAL FIELD MEASUREMENTS.

WOOD

5588