

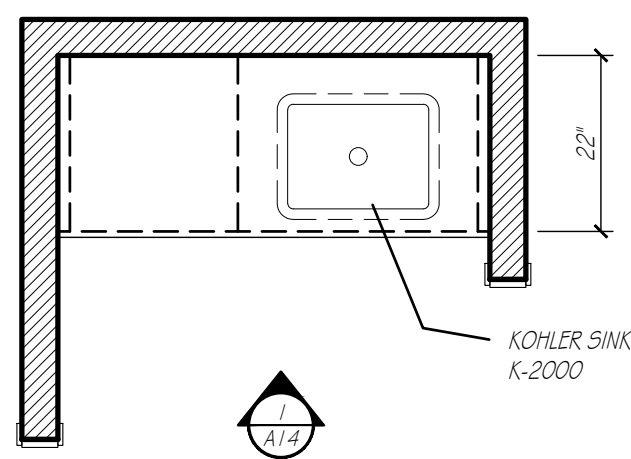
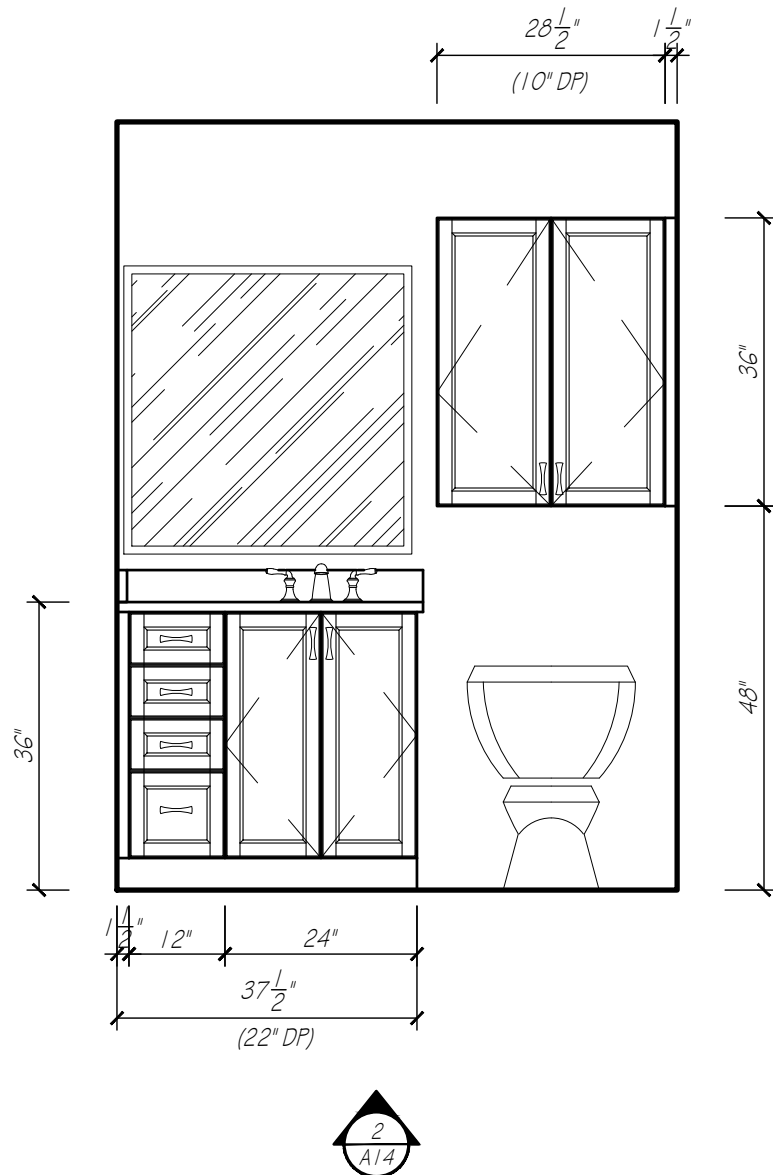


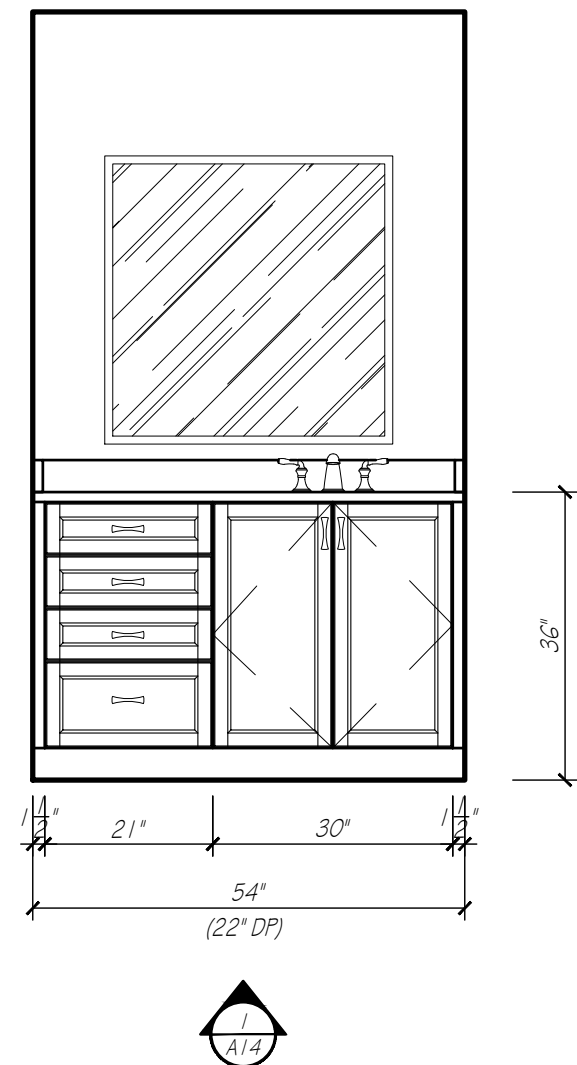


BATH 2

SCALE: 1/2" = 1'-0"

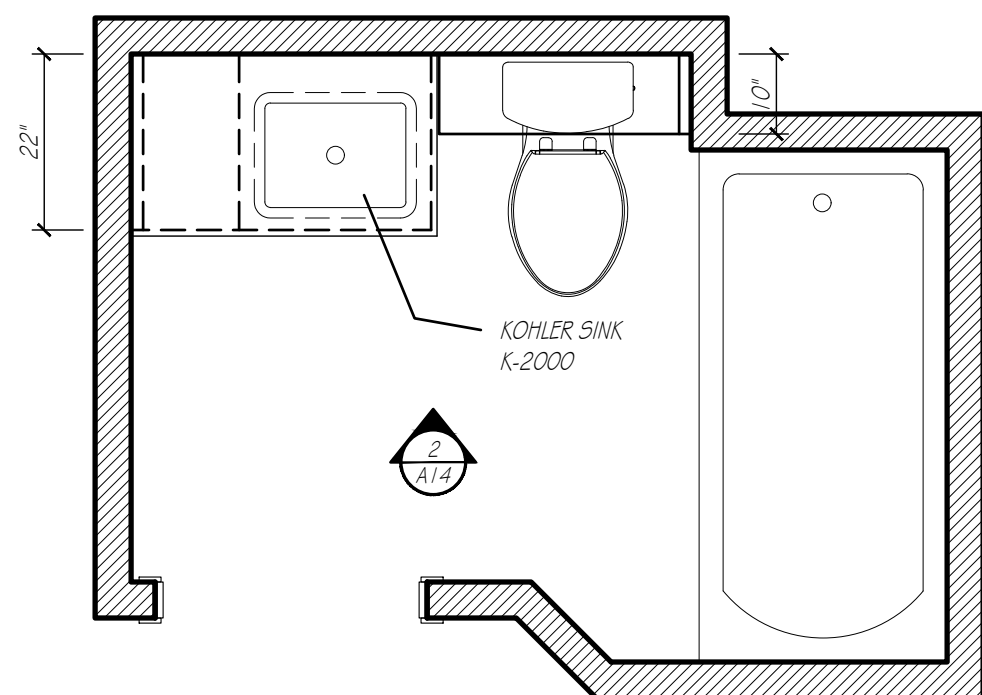


BATH 3

SCALE: 1/2" = 1'-0"

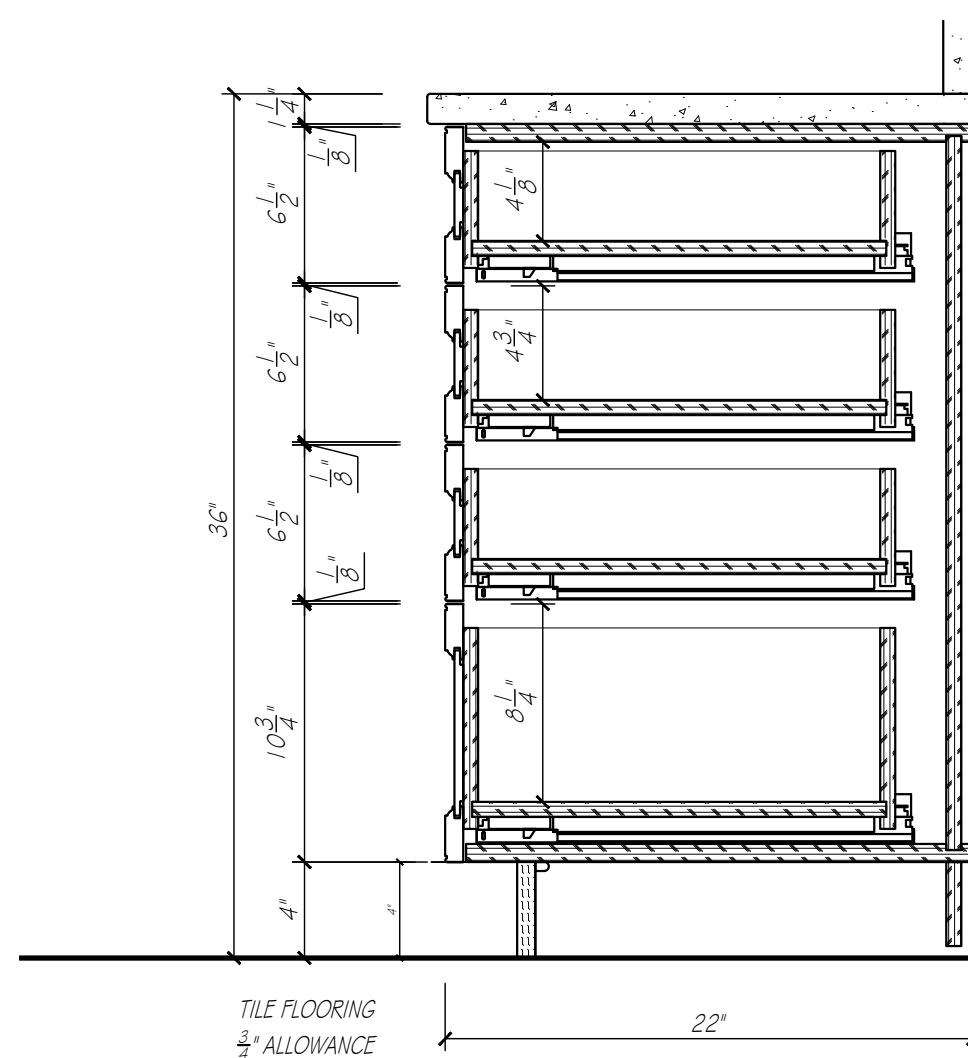


PRIMARY BATH	
CABINET CONSTRUCTION:	
EXTERIORS	PAINABLE
INTERIORS	WHITE MELAMINE
FACE BANDING	MATCHING WOOD EDGE BANDING
CABINET HARDWARE & DRILLING	BY OTHERS
DRAWER SLIDE	FULL EXT. SOFT CLOSE CONCEALED SLIDES
COUNTERTOP SPECIFICATIONS:	
COUNTERTOP MATERIAL	QUARTZ
COUNTERTOP THICKNESS	1 1/4" ALLOWANCE
SUBTOP REQUIREMENTS	NONE
ROOM SPECIFICATIONS	
FLOORING - TYPE / ALLOWANCE	VERIFY 3/4" ALLOWANCE
CASING - W/ 1/4" REVEAL	3 3/4"

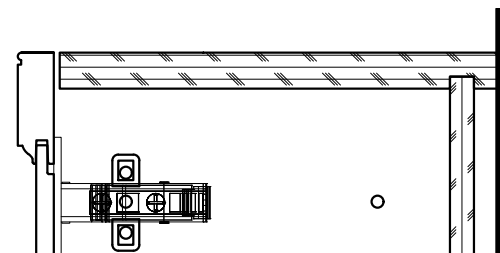


CROWN DETAIL

SCALE: 3" = 1'-0"

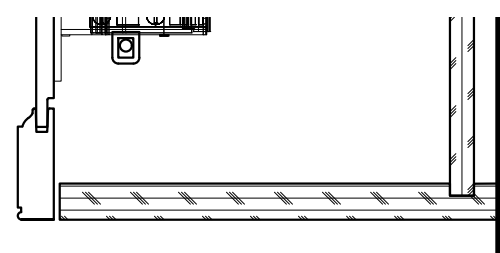


LC DETAIL

SCALE: 3" = 1'-0"

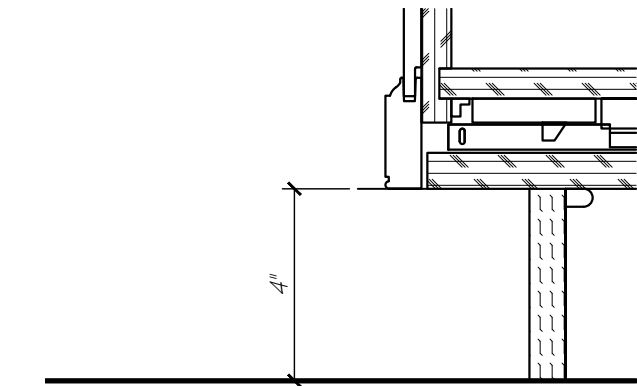

TOE DETAIL

SCALE: 3" = 1'-0"

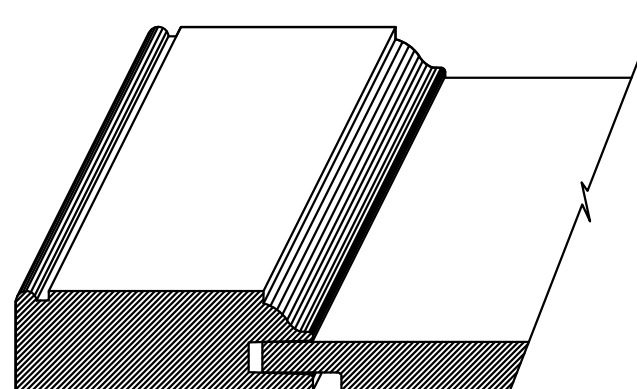

DOOR STYLE - CRP-10
MORTISE & TENON CONSTRUCTION
OUTSIDE EDGE - L-297 (BEAD)
INSIDE EDGE - OGEE
CENTER PANEL - P-057

DOOR DETAIL

SCALE: 1 1/2" = 1'-0"

EW-CWS



EUROWOOD

Cabinets

3415 SO. 67TH ST.
OMAHA, NE 68108

TEL (402-393-4110)

FAX (402-393-8361)

(WWW.EUROWOOD.NET)

SHEET:

A10

DRAWN BY:

SJB

PLAN:

2ND FLOOR


BATH 2

BATH 2

REVISIONS:

1 JUNE 26

PHIL & MICHELLE WOOD
3435 N. 140TH. CIRCLE
OMAHA, NE 68164

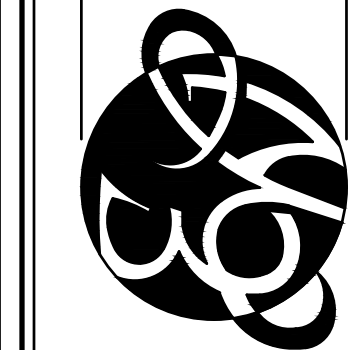

APPROVED BY:

SIGNATURE

DATE

DUPLICATION OF THESE DRAWINGS IS
PROHIBITED WITHOUT WRITTEN CONSENT
BY EUROWOOD CABINETS
© 2000, EUROWOOD CABINETS INC.
MEASUREMENTS ARE SUBJECT TO CHANGE
DUE TO FINAL FIELD MEASUREMENTS.

WOOD

5588