
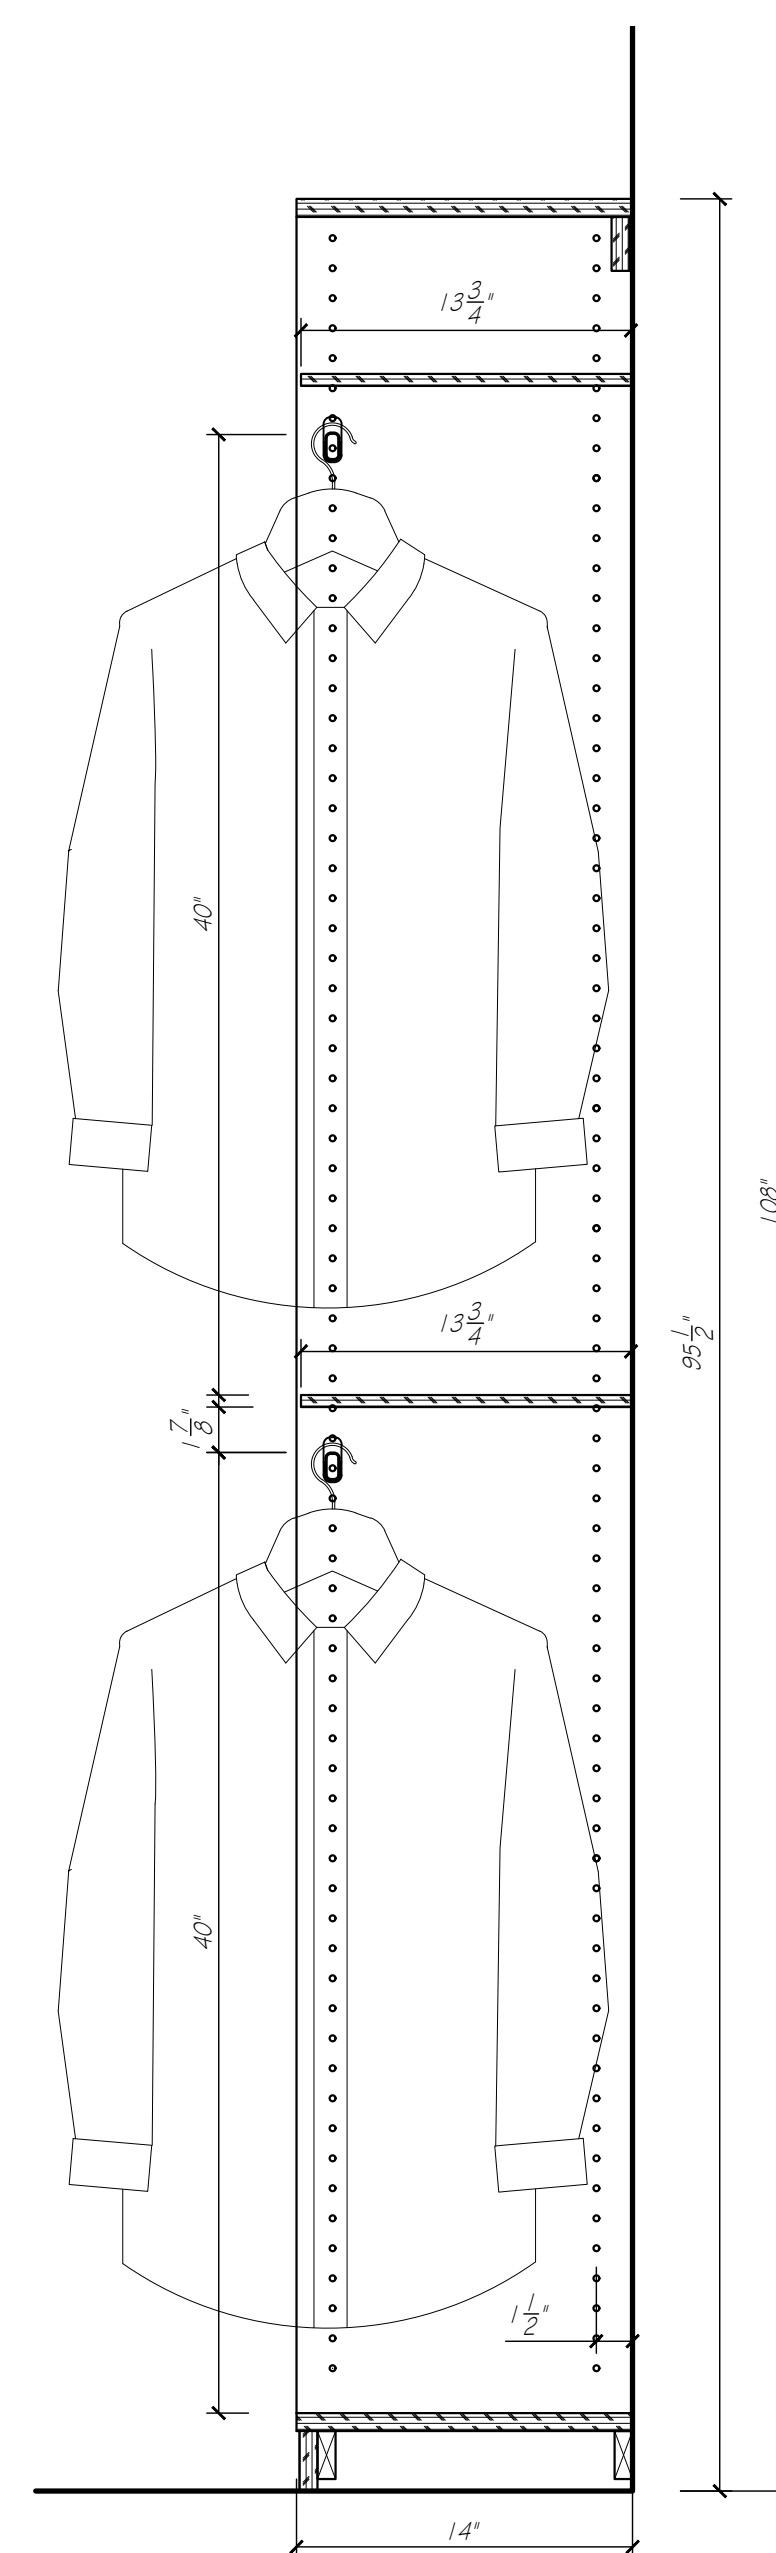
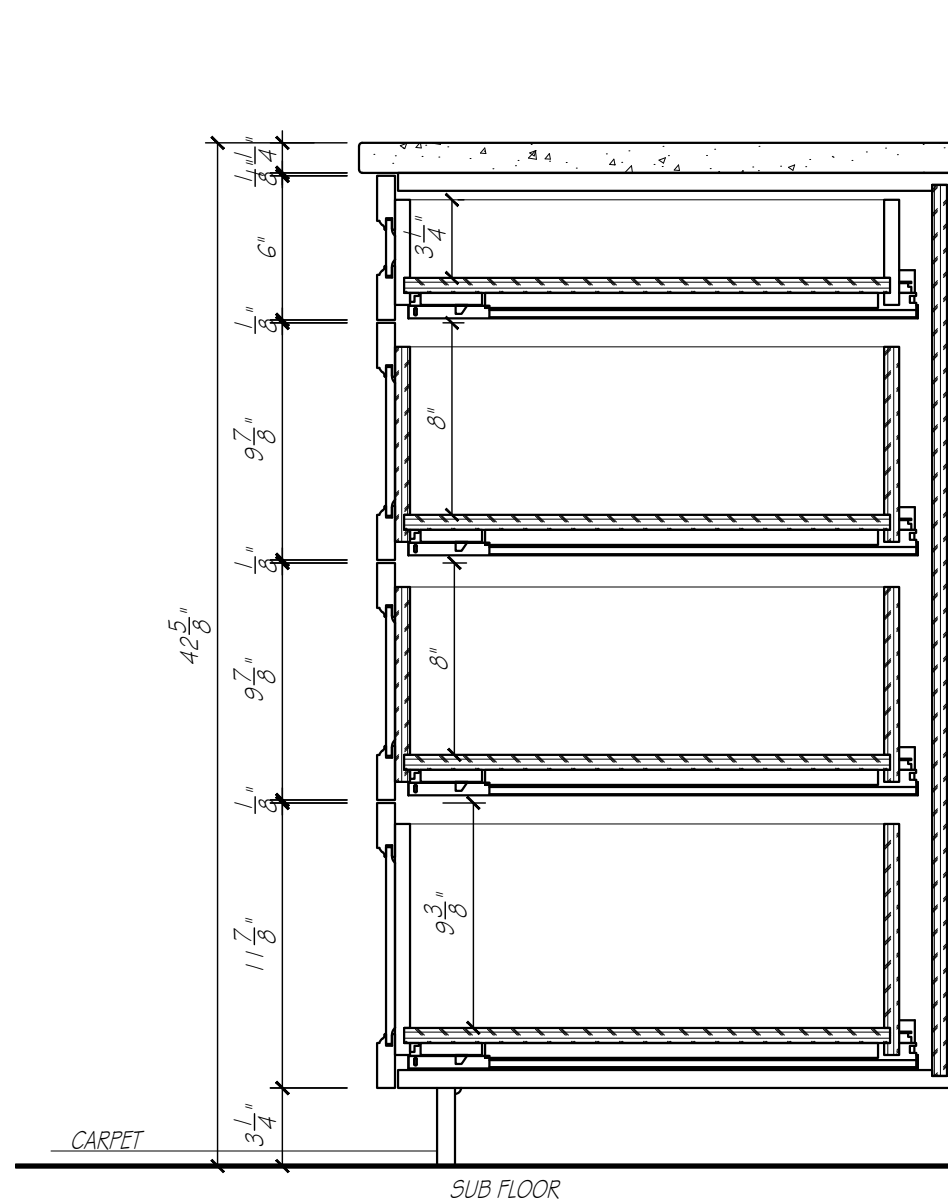
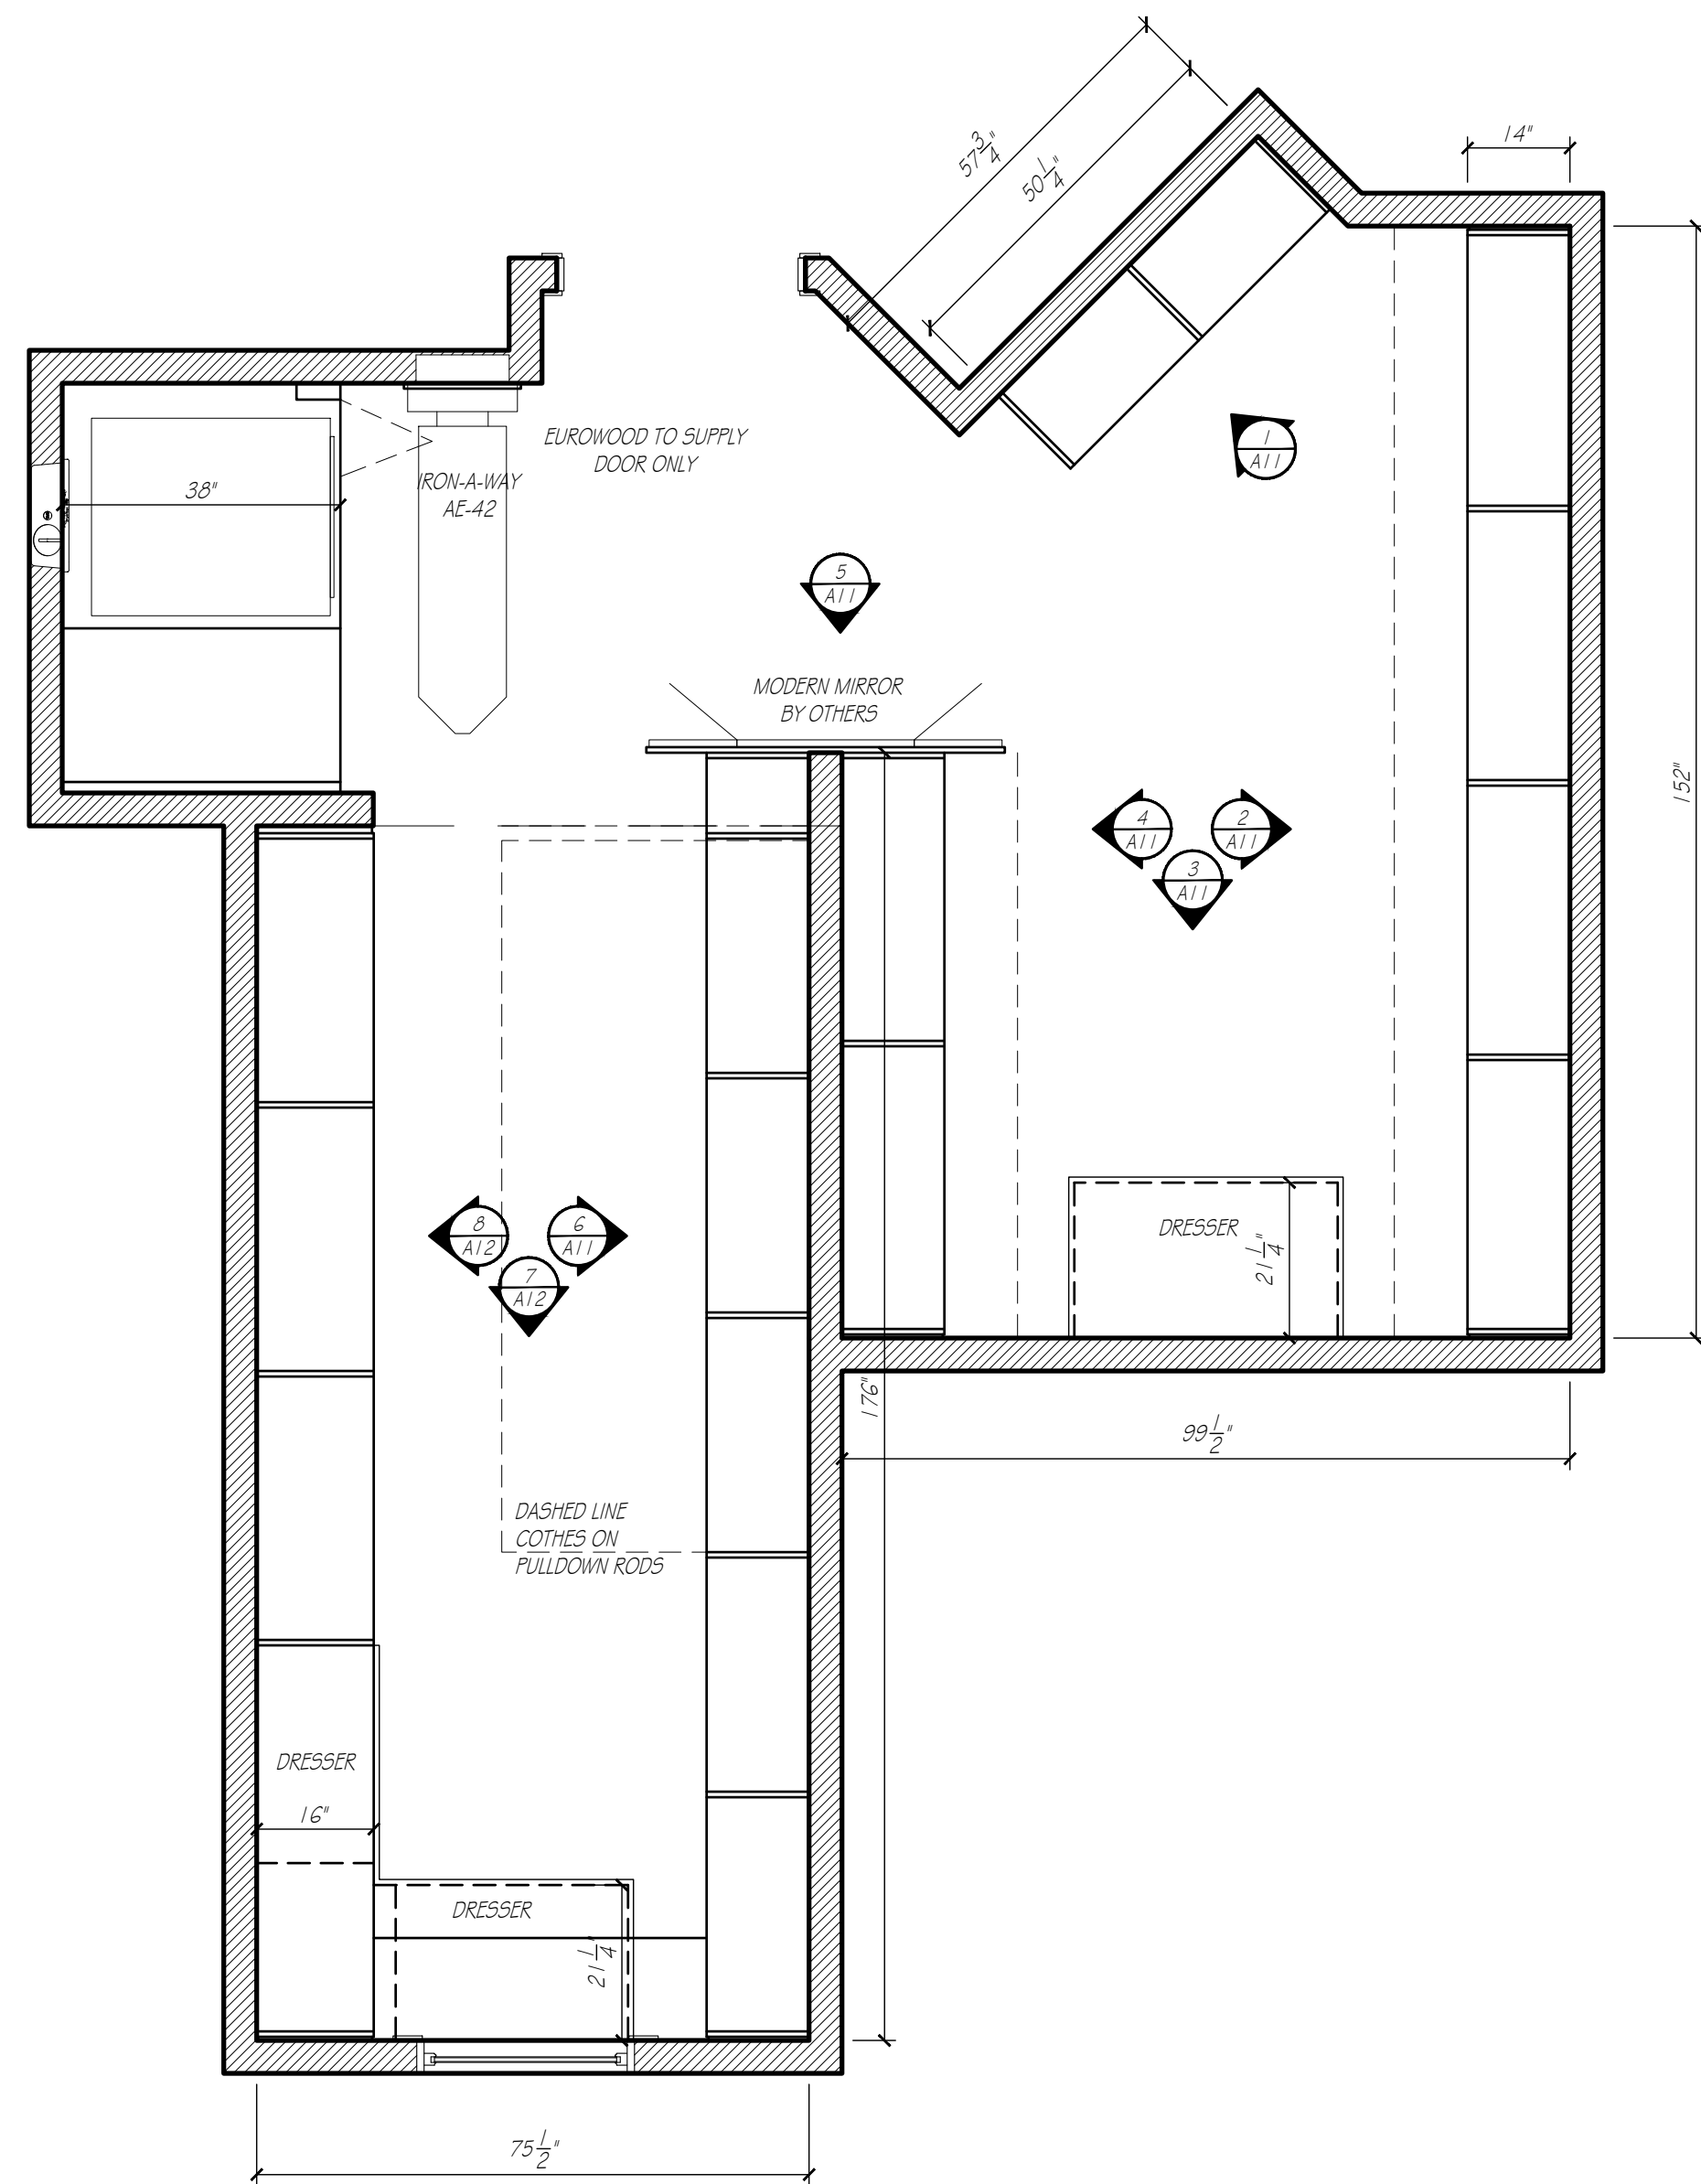
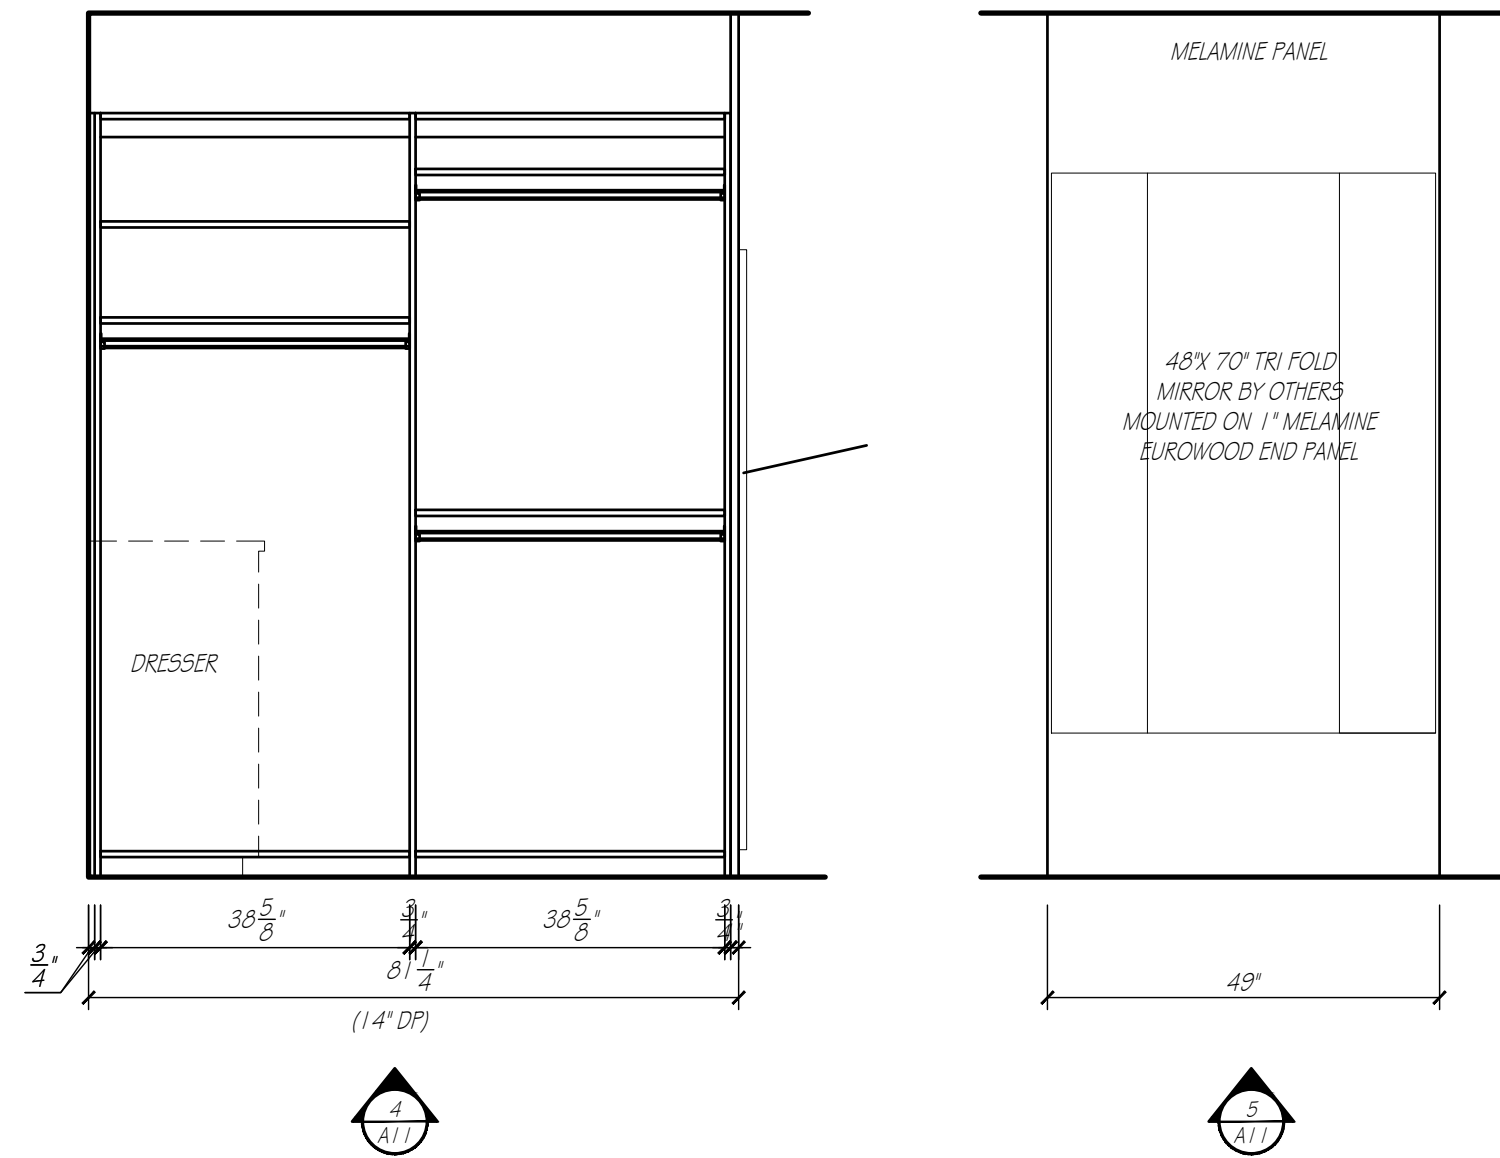
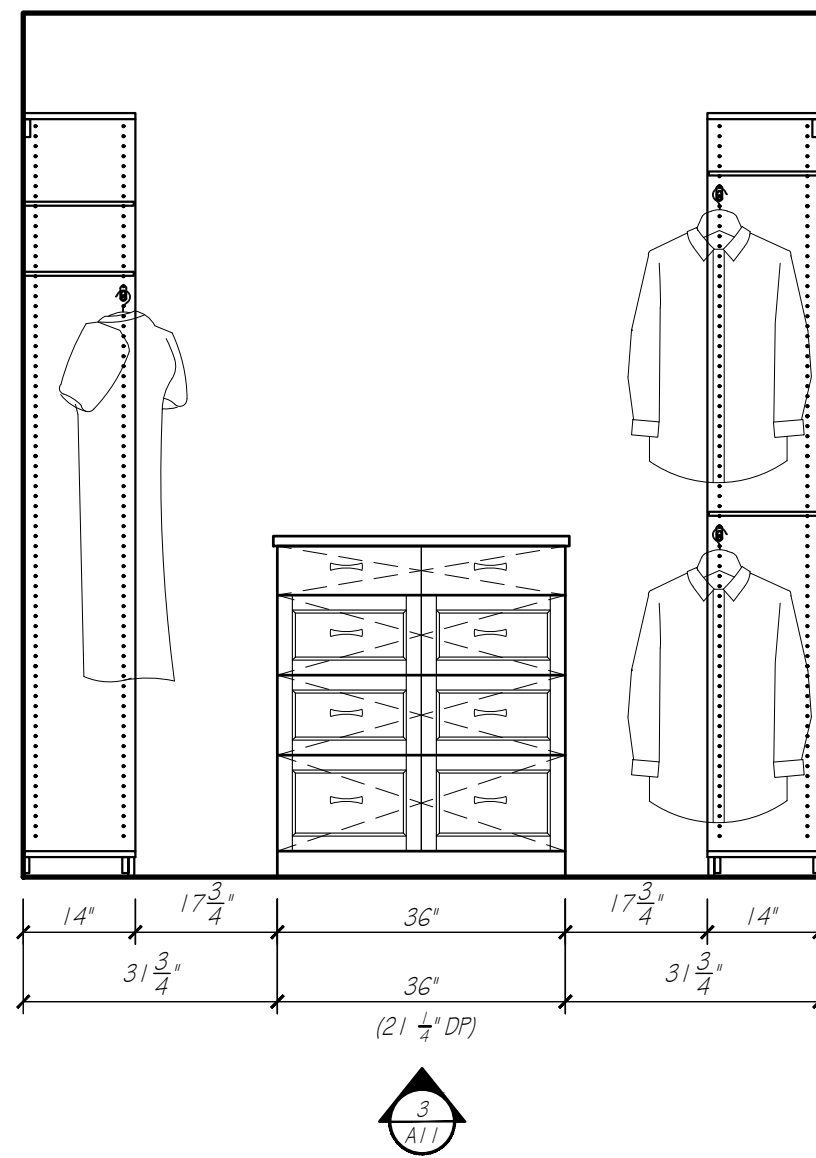


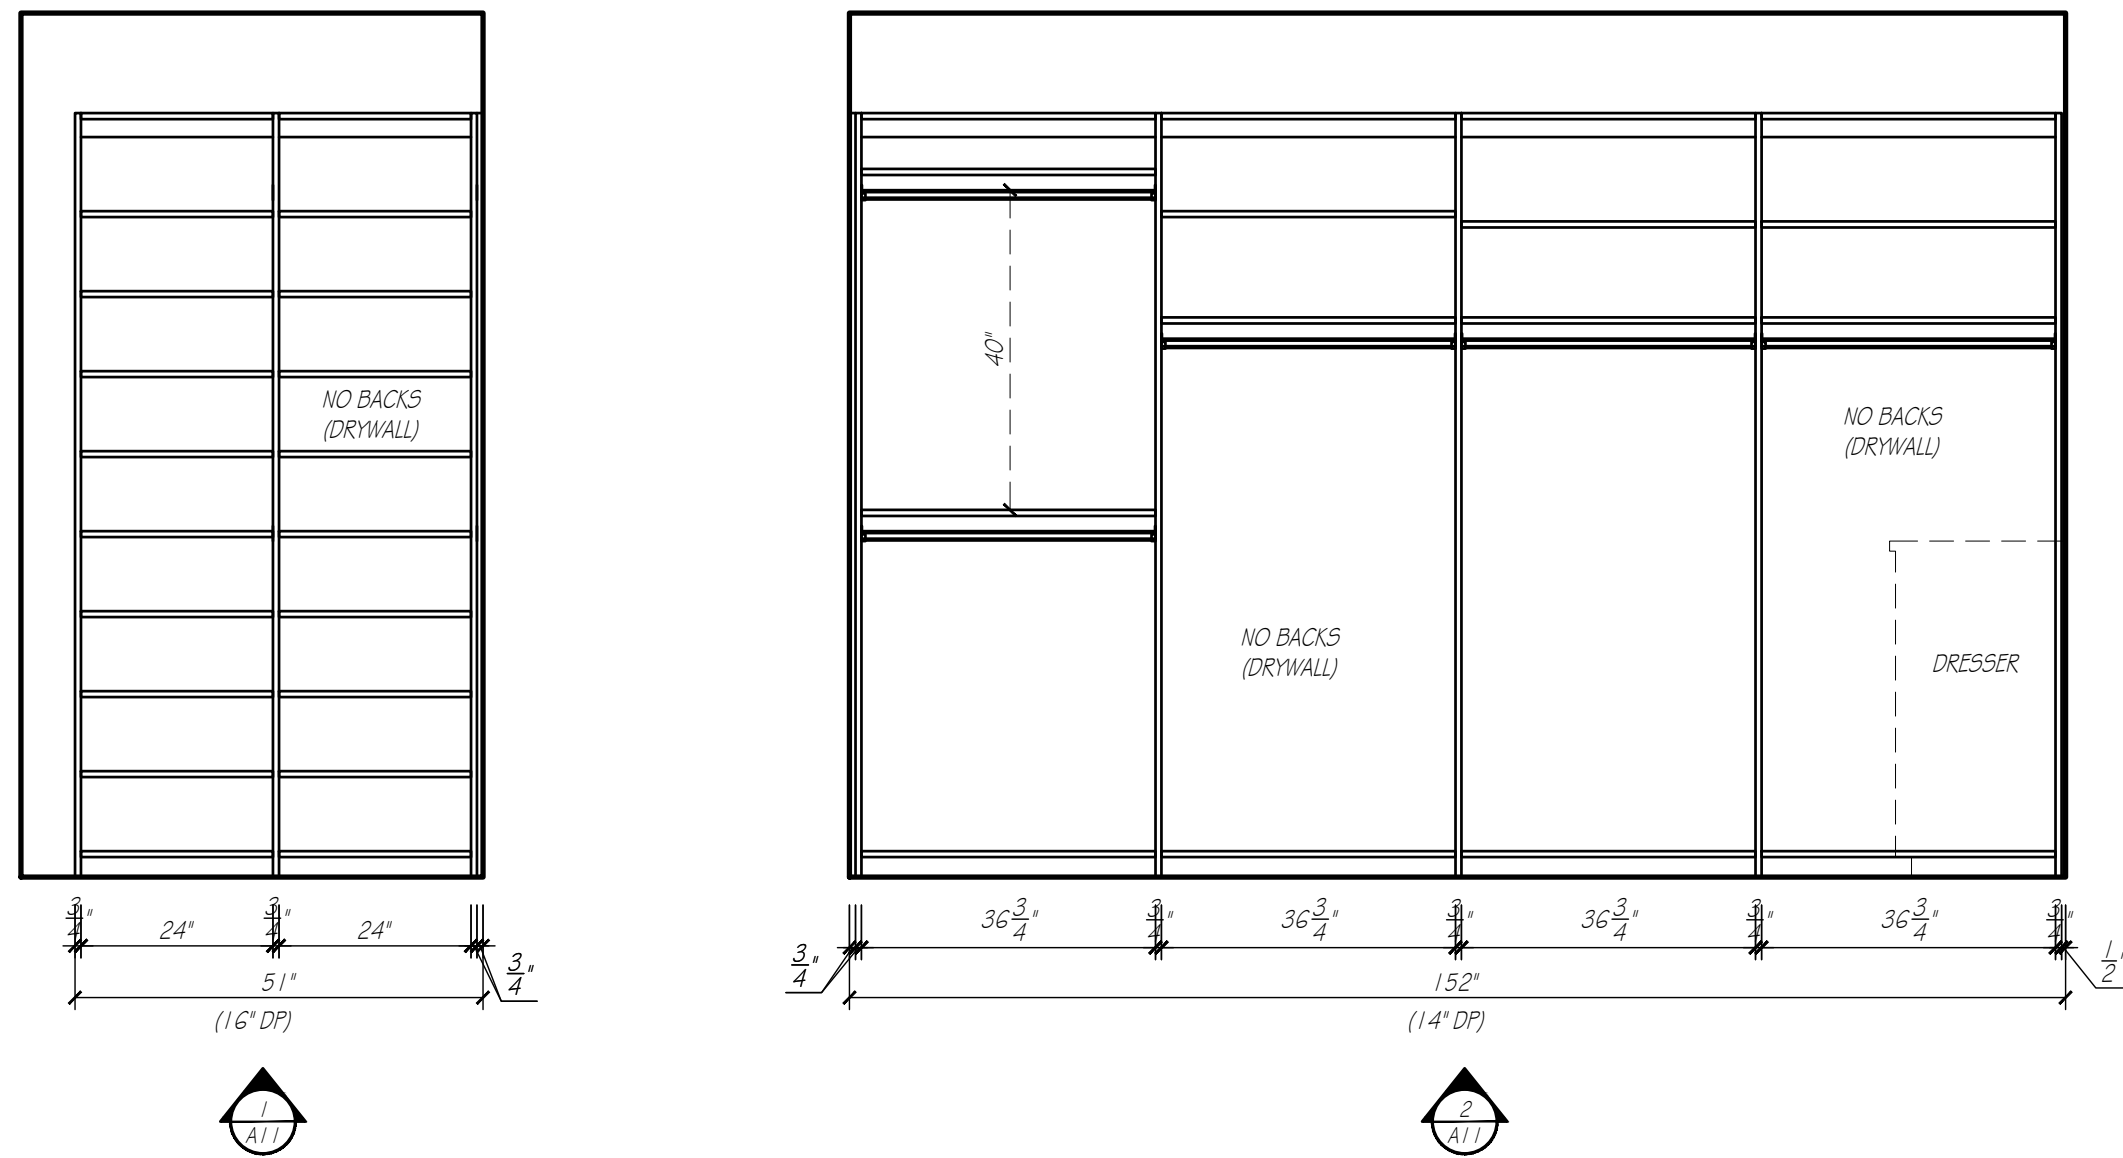

PRIMARY WARDROBE

CABINET CONSTRUCTION:

EXTERIORS	WHITE MELAMINE
INTERIORS	WHITE MELAMINE
FACE BANDING	MATCHING PVC EDGE BANDING
CABINET HARDWARE & DRILLING	BY OTHERS
DRAWER SLIDE	FULL EXT. SOFT CLOSE CONCEALED SLIDES

COUNTERTOP SPECIFICATIONS:

COUNTERTOP MATERIAL	QUARTZ
COUNTERTOP THICKNESS	1 1/4" ALLOWANCE
SUBTOP REQUIREMENTS	NONE

ROOM SPECIFICATIONS

FLOORING - TYPE / ALLOWANCE	CARPET 5/8"
CASING - W / 1/4" REVEAL	3 3/4"



EUROWOOD Cabinets

3415 SO. 67TH ST.
OMAHA, NE 68108

TEL (402-393-4110)

FAX (402-393-8361)

(WWW.EUROWOOD.NET)

SHEET:

A / I

DRAWN BY:

SJB

PLAN:

MAIN LEVEL
PRIMARY WARDROBE

REVISIONS:

1 JUNE 26

CROWN DETAIL

SCALE: 3" = 1'-0"

LC DETAIL

SCALE: 3" = 1'-0"

TOE DETAIL

SCALE: 3" = 1'-0"

DOOR DETAIL

SCALE: 1 1/2" = 1'-0"

CRP-10
MORTISE AND TENON CONSTRUCTION
OUTSIDE EDGE - MACHINE
INSIDE EDGE - OGEE
CENTER PANEL - REVERSE G-COVE

PHIL & MICHELLE WOOD
3435 N. 140TH. CIRCLE
OMAHA, NE 68164



APPROVED BY:

SIGNATURE

DATE

DUPLICATION OF THESE DRAWINGS IS
PROHIBITED WITHOUT WRITTEN CONSENT
BY EUROWOOD CABINETS
© 2006, EUROWOOD CABINETS INC.
MEASUREMENTS ARE SUBJECT TO CHANGE
DUE TO FINAL FIELD MEASUREMENTS.

WOOD

5588