

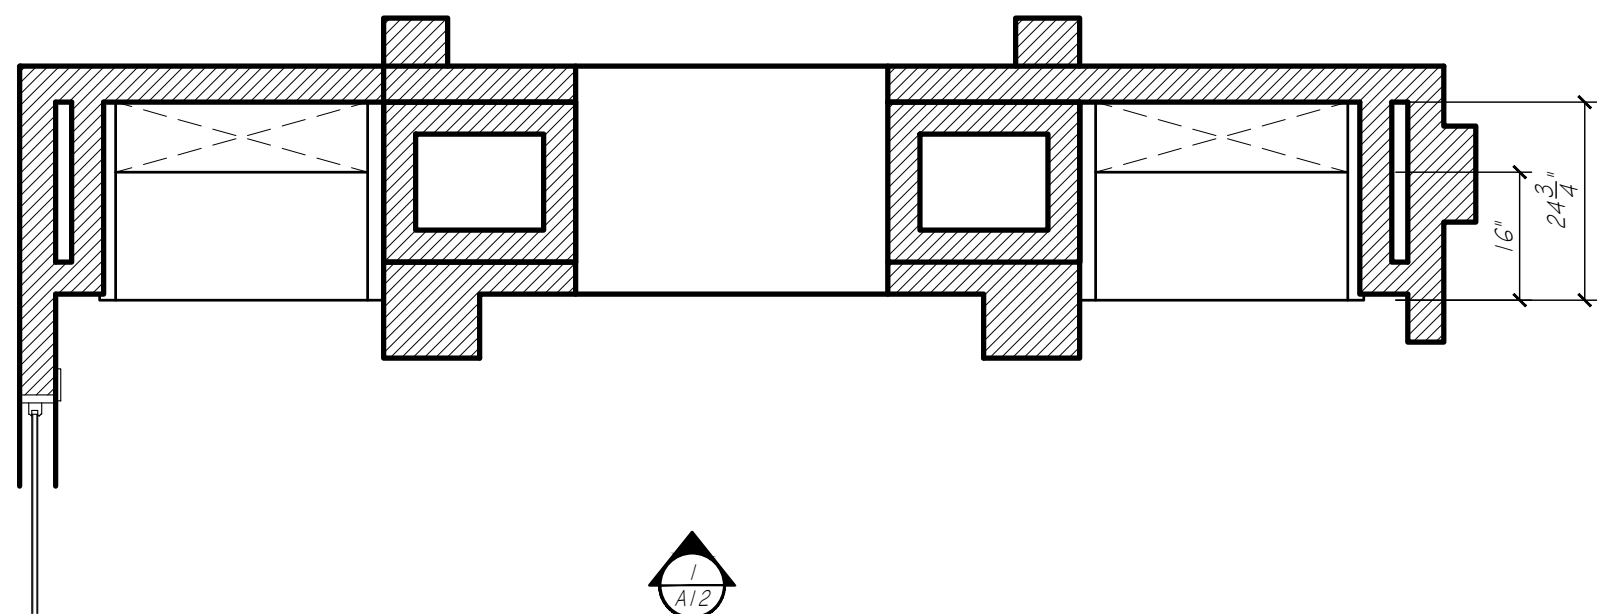


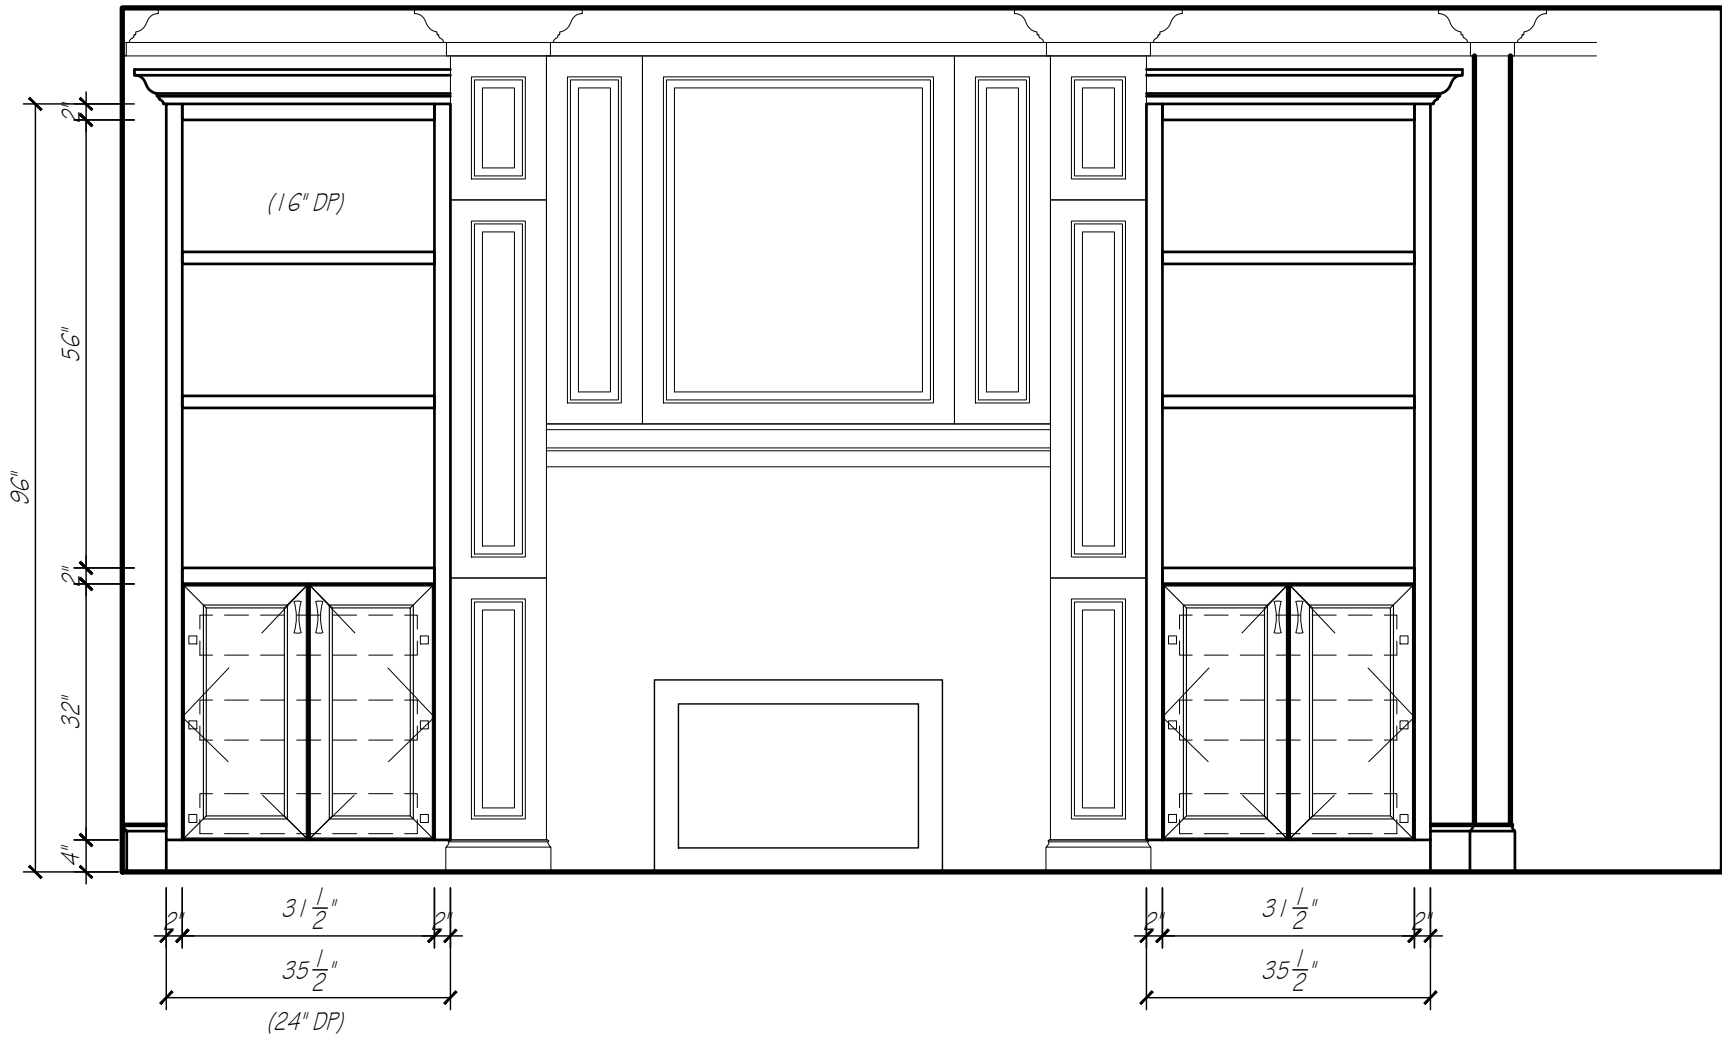

HEARTH ROOM


SCALE: 1/2" = 1'-0"

HEARTH ROOM	
CABINET CONSTRUCTION:	
EXTERIORS	CHERRY
INTERIORS	WHITE MELAMINE
FACE BANDING	MATCHING WOOD EDGE BANDING
CABINET HARDWARE & DRILLING	BY OTHERS
DRAWER SLIDE	FULL EXT. SOFT CLOSE CONCEALED SLIDES
COUNTERTOP SPECIFICATIONS:	
COUNTERTOP MATERIAL	WOOD
COUNTERTOP THICKNESS	2"
SUBTOP REQUIREMENTS	STANDARD
ROOM SPECIFICATIONS	
FLOORING - TYPE / ALLOWANCE	VERIFY 3/4" ALLOWANCE
CASING - W/ 1/4" REVEAL	3 3/4"


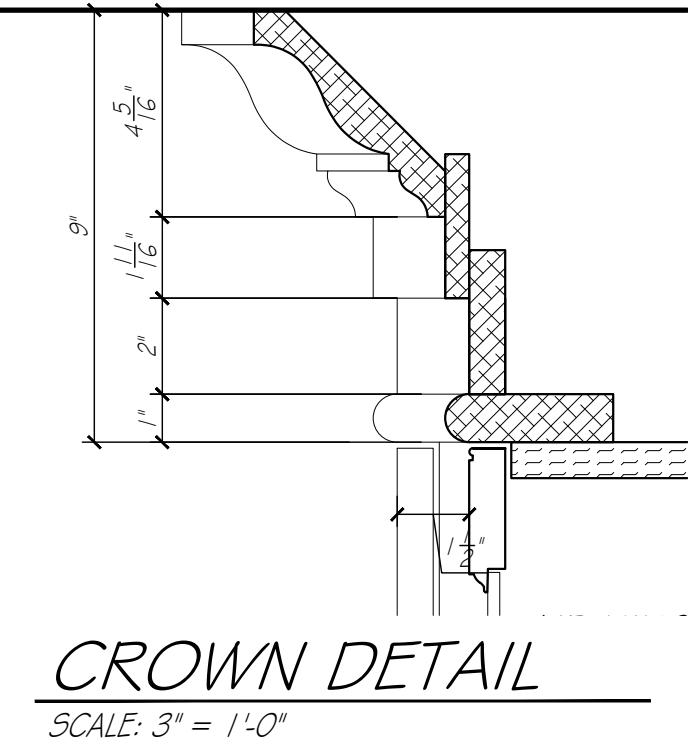


CROWN DETAIL
SCALE: 3" = 1'-0"

LC DETAIL
SCALE: 3" = 1'-0"

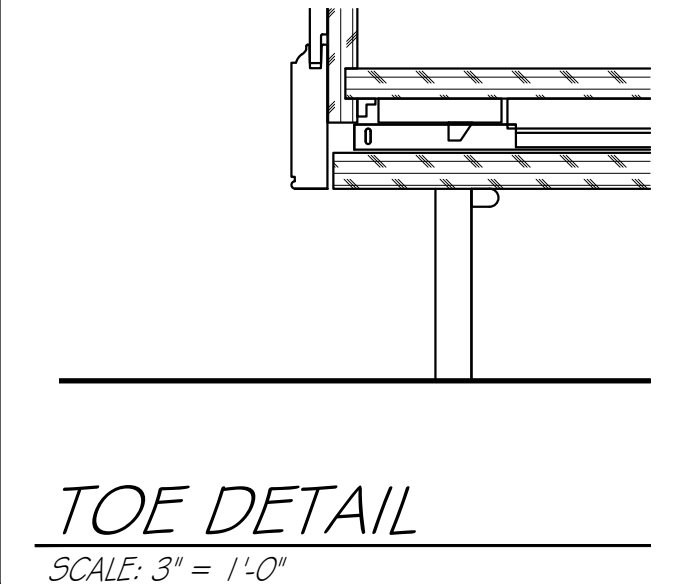

TOE DETAIL
SCALE: 3" = 1'-0"

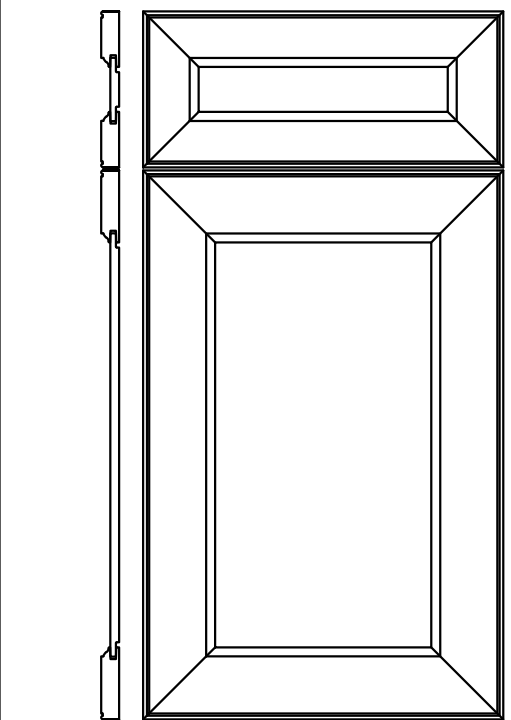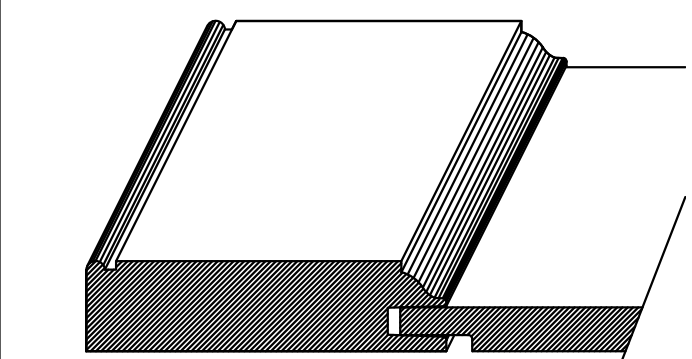

DOOR DETAIL
SCALE: 1 1/2" = 1'-0"


DOOR DETAIL
SCALE: 1 1/2" = 1'-0"



EUROWOOD
Cabinets
3415 SO. 67TH ST.
OMAHA, NE 68108
TEL (402-393-4110)
FAX (402-393-8361)
(WWW.EUROWOOD.NET)

SHEET: A12
DRAWN BY: SJB
PLAN: MAIN LEVEL
HEARTH ROOM
REVISIONS:
1 JUNE 26

PHIL & MICHELLE WOOD
3435 N. 140TH. CIRCLE
OMAHA, NE 68164

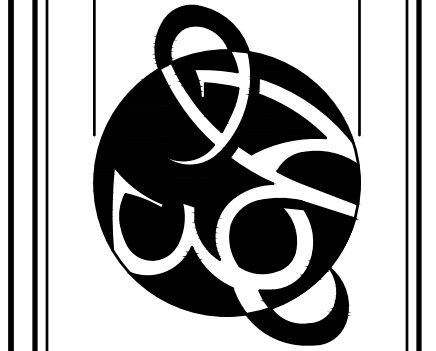

APPROVED BY:
SIGNATURE
DATE
WOOD
5588

DUPLICATION OF THESE DRAWINGS IS PROHIBITED WITHOUT WRITTEN CONSENT BY EUROWOOD CABINETS. © 2000, EUROWOOD CABINETS INC. MEASUREMENTS ARE SUBJECT TO CHANGE DUE TO FINAL FIELD MEASUREMENTS.