
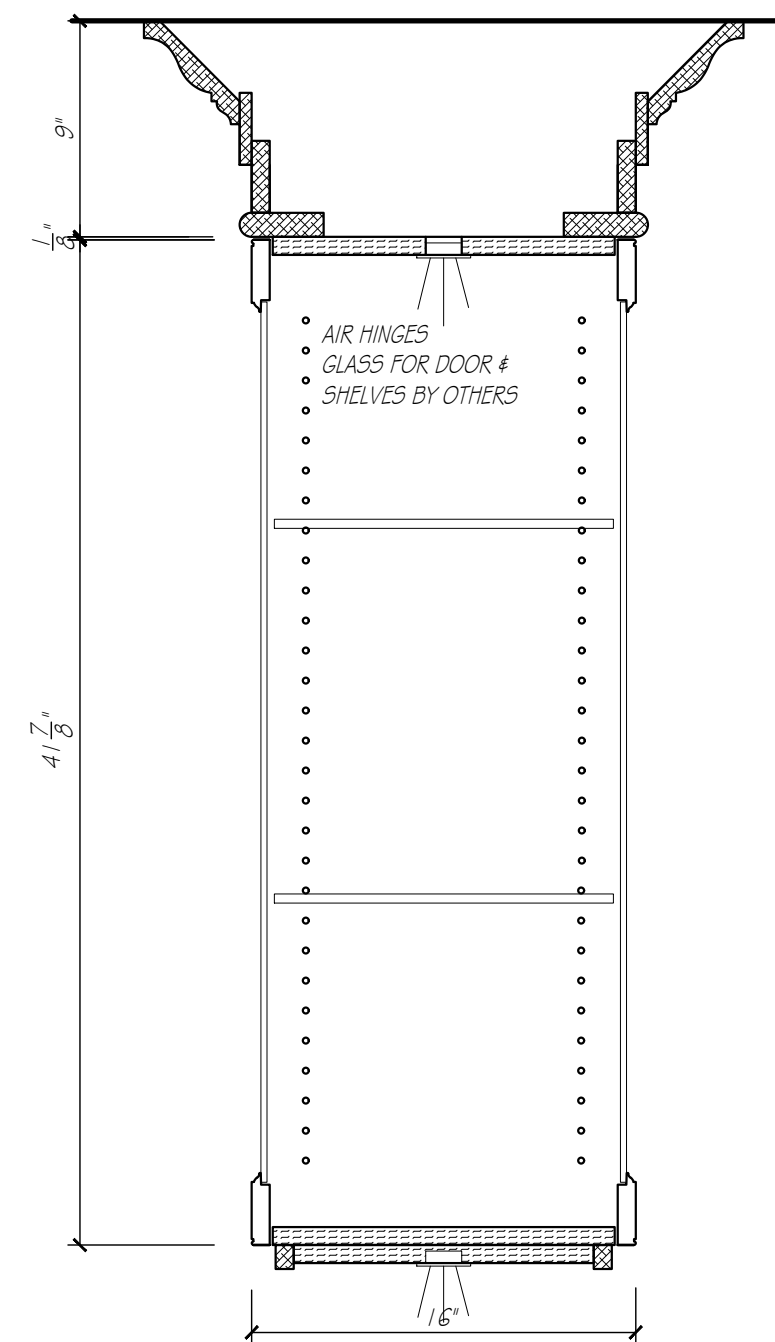
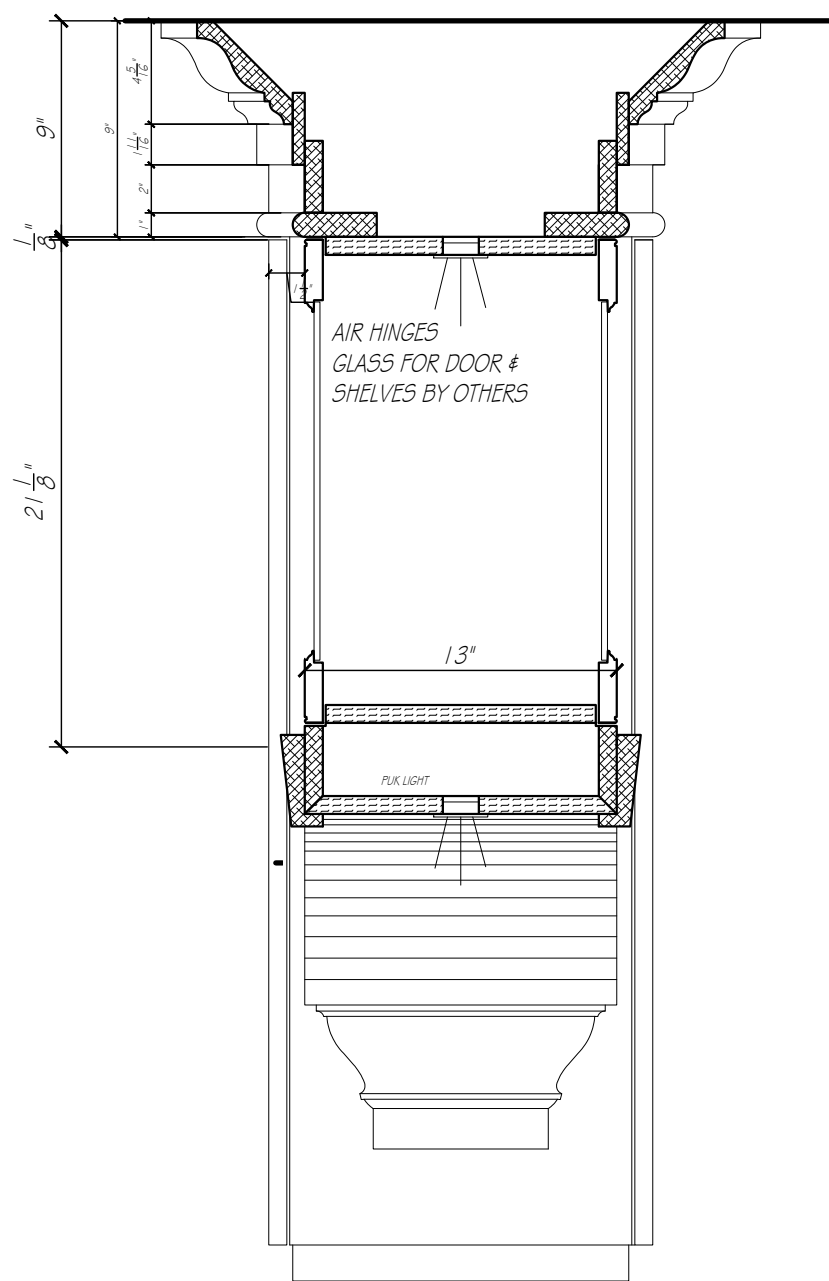
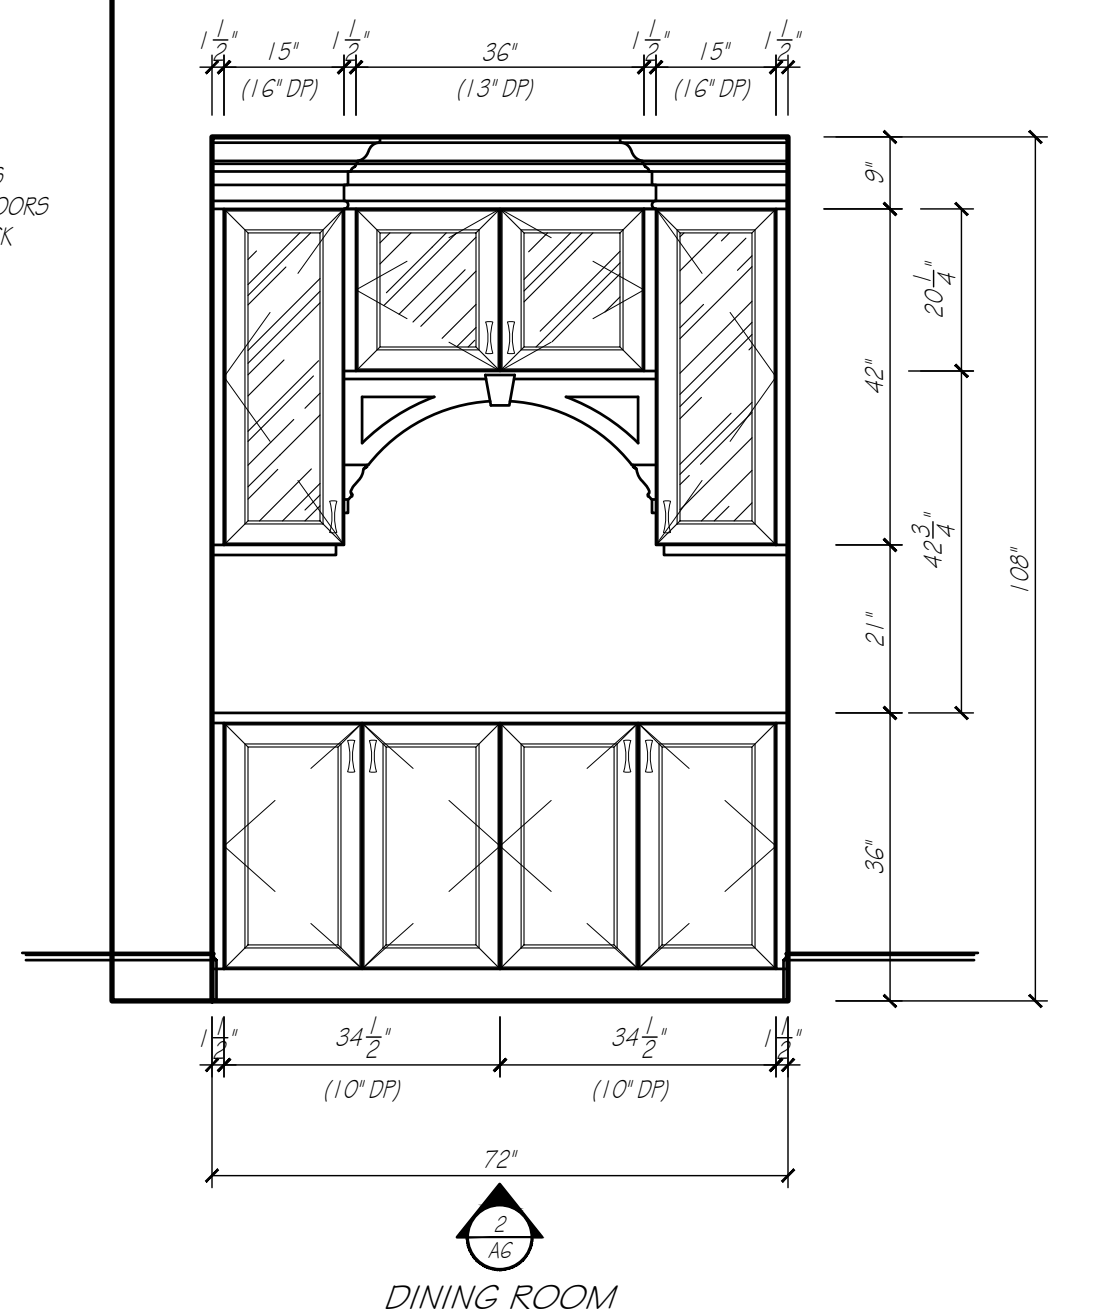


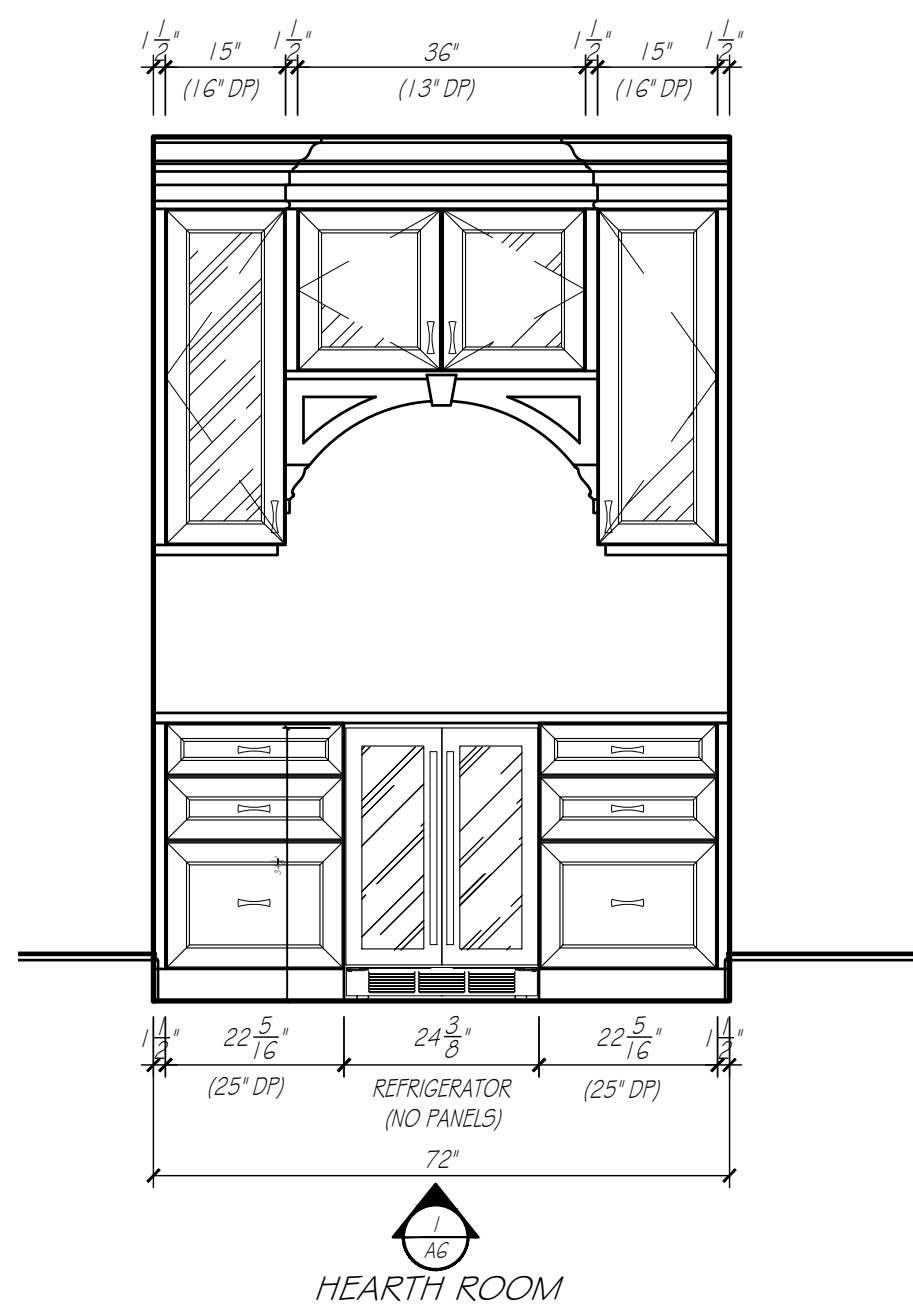

ACCESSORIES

APPLIANCE SELECTIONS

AVALLON BEVERAGE REFRIGERATOR 24"
MODEL: AWB242GGFD
23 11/16" W x 34 1/2" H x 23 11/16" D
NO PANEL
CUTOUT 24 1/2" W x 24 7/8" D

LAUNDRY

CABINET CONSTRUCTION:


EXTERIORS	PAINABLE
INTERIORS	WHITE MELAMINE
FACE BANDING	MATCHING WOOD EDGE BANDING
CABINET HARDWARE & DRILLING	BY OTHERS
DRAWER SLIDE	FULL EXT. SOFT CLOSE CONCEALED SLIDES

COUNTERTOP SPECIFICATIONS:

COUNTERTOP MATERIAL	QUARTZ
COUNTERTOP THICKNESS	1 1/4" ALLOWANCE
SUBTOP REQUIREMENTS	NONE

ROOM SPECIFICATIONS

FLOORING - TYPE / ALLOWANCE	VERIFY 3/4" ALLOWANCE
CASING - W / 1/4" REVEAL	3 3/4"


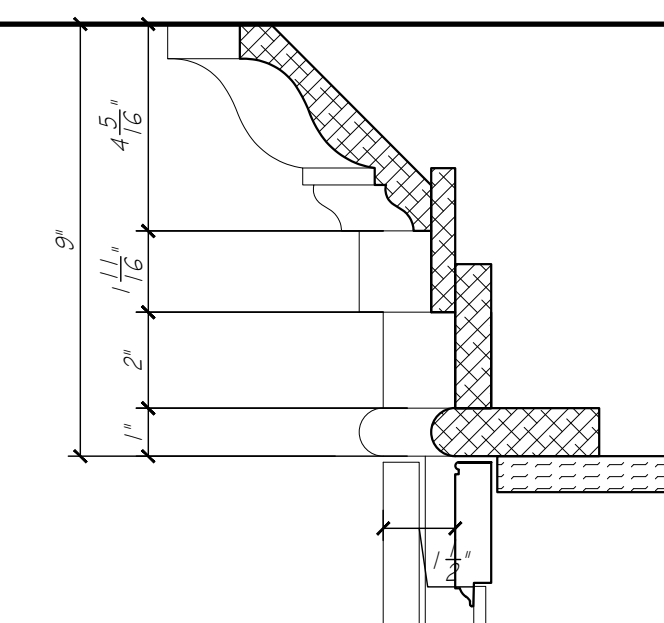


LC DETAIL

SCALE: 3" = 1'-0"

TOE DETAIL


SCALE: 3" = 1'-0"

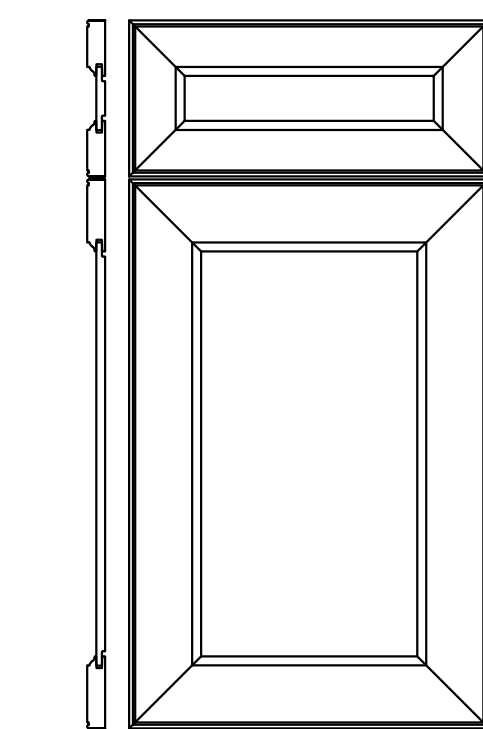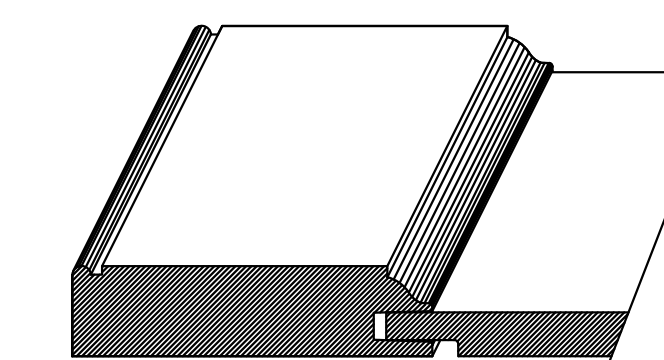

DOOR STYLE - MIDLAND (MODIFIED)
MITER CONSTRUCTION WITH 3" FRAMING
OUTSIDE EDGE - L-297 (READ)
INSIDE EDGE - OGEE
CENTER PANEL - P-057


DOOR DETAIL

SCALE: 1 1/2" = 1'-0"

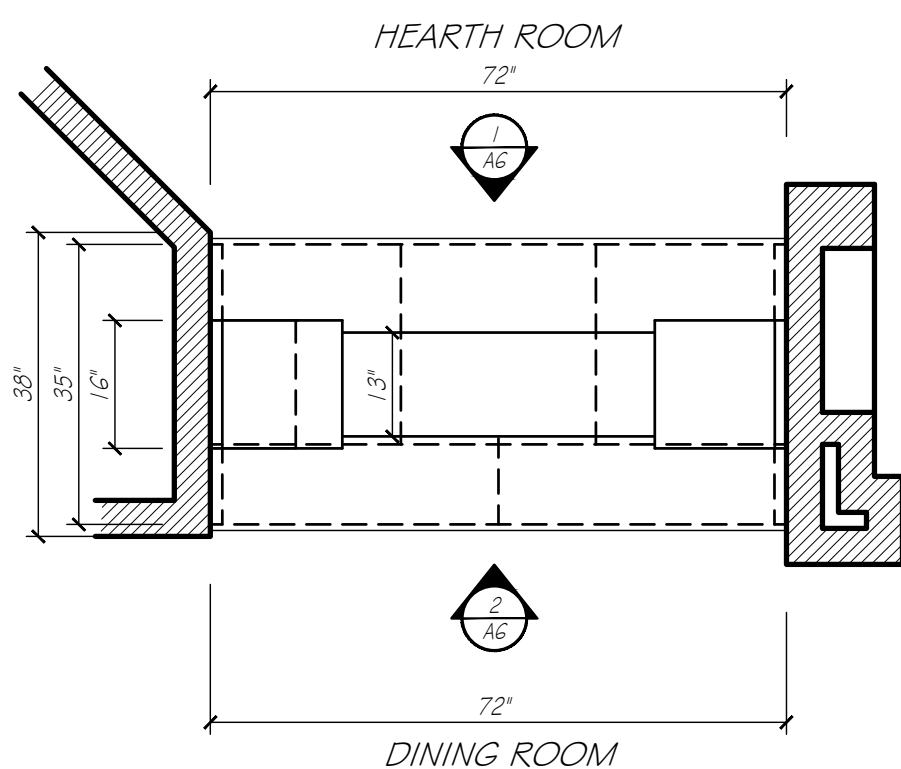

HEARTH ROOM / DINING

SCALE: 1/2" = 1'-0"

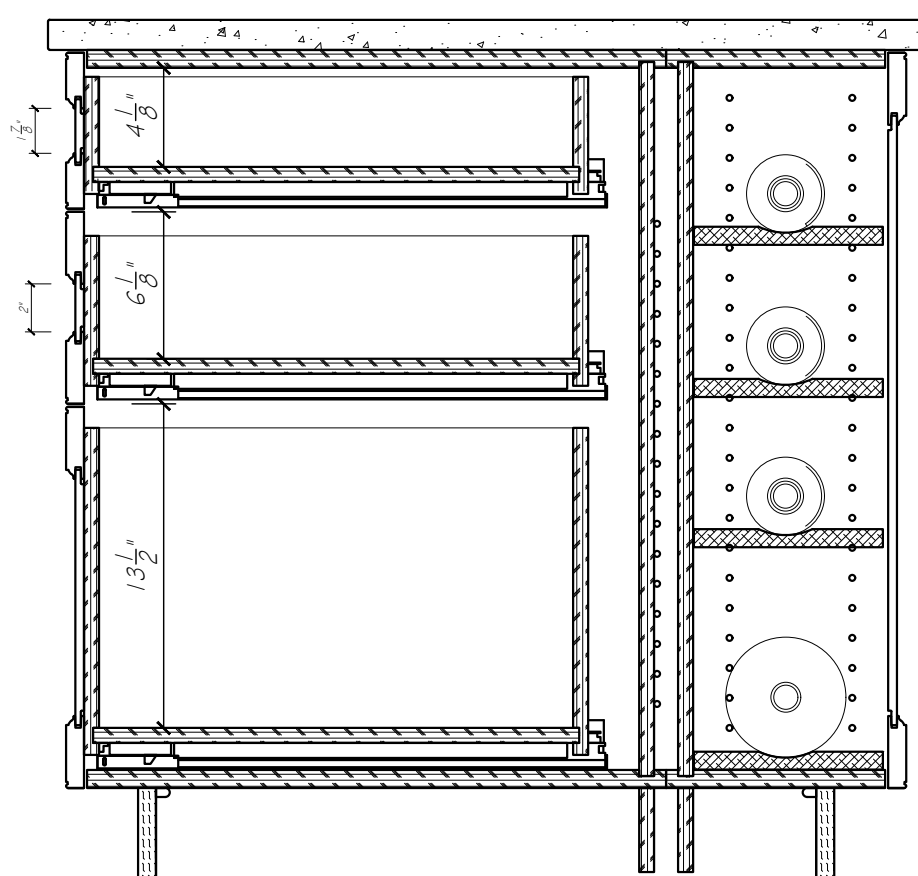

EUROWOOD

Cabinets

3415 SO. 67TH ST.
OMAHA, NE 68108

TEL (402-393-4110)

FAX (402-393-8361)

(WWW.EUROWOOD.NET)

SHEET:

A6

DRAWN BY:

SJB

PLAN:

MAIN LEVEL
HEARTH ROOM / DINING

REVISIONS:

1 JUNE 26

PHIL & MICHELLE WOOD
3435 N. 140TH. CIRCLE
OMAHA, NE 68164



APPROVED BY:

SIGNATURE

DATE

DUPPLICATION OF THESE DRAWINGS IS
PROHIBITED WITHOUT WRITTEN CONSENT
BY EUROWOOD CABINETS
© 2000, EUROWOOD CABINETS INC.
MEASUREMENTS ARE SUBJECT TO CHANGE
DUE TO FINAL FIELD MEASUREMENTS.

WOOD

5588