
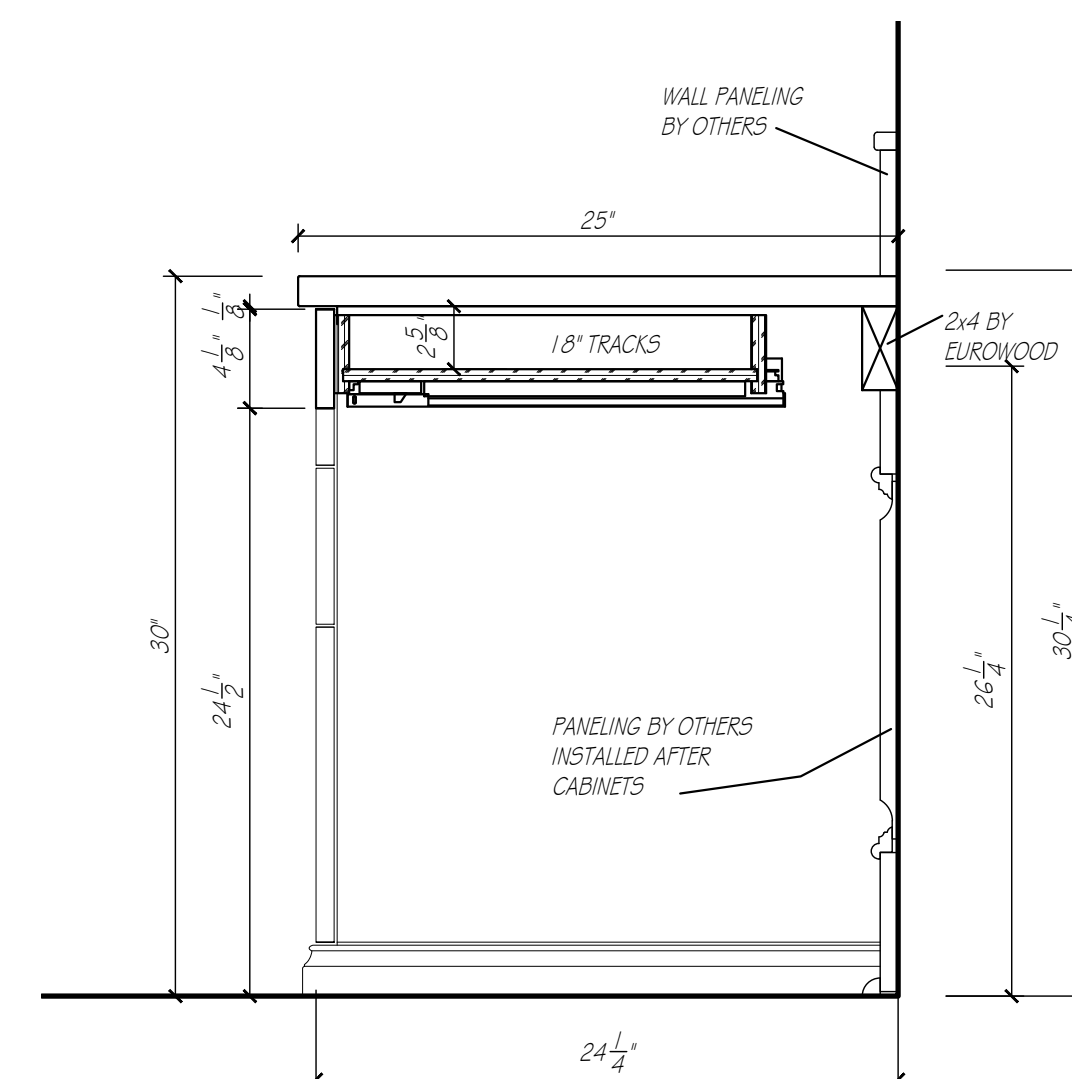
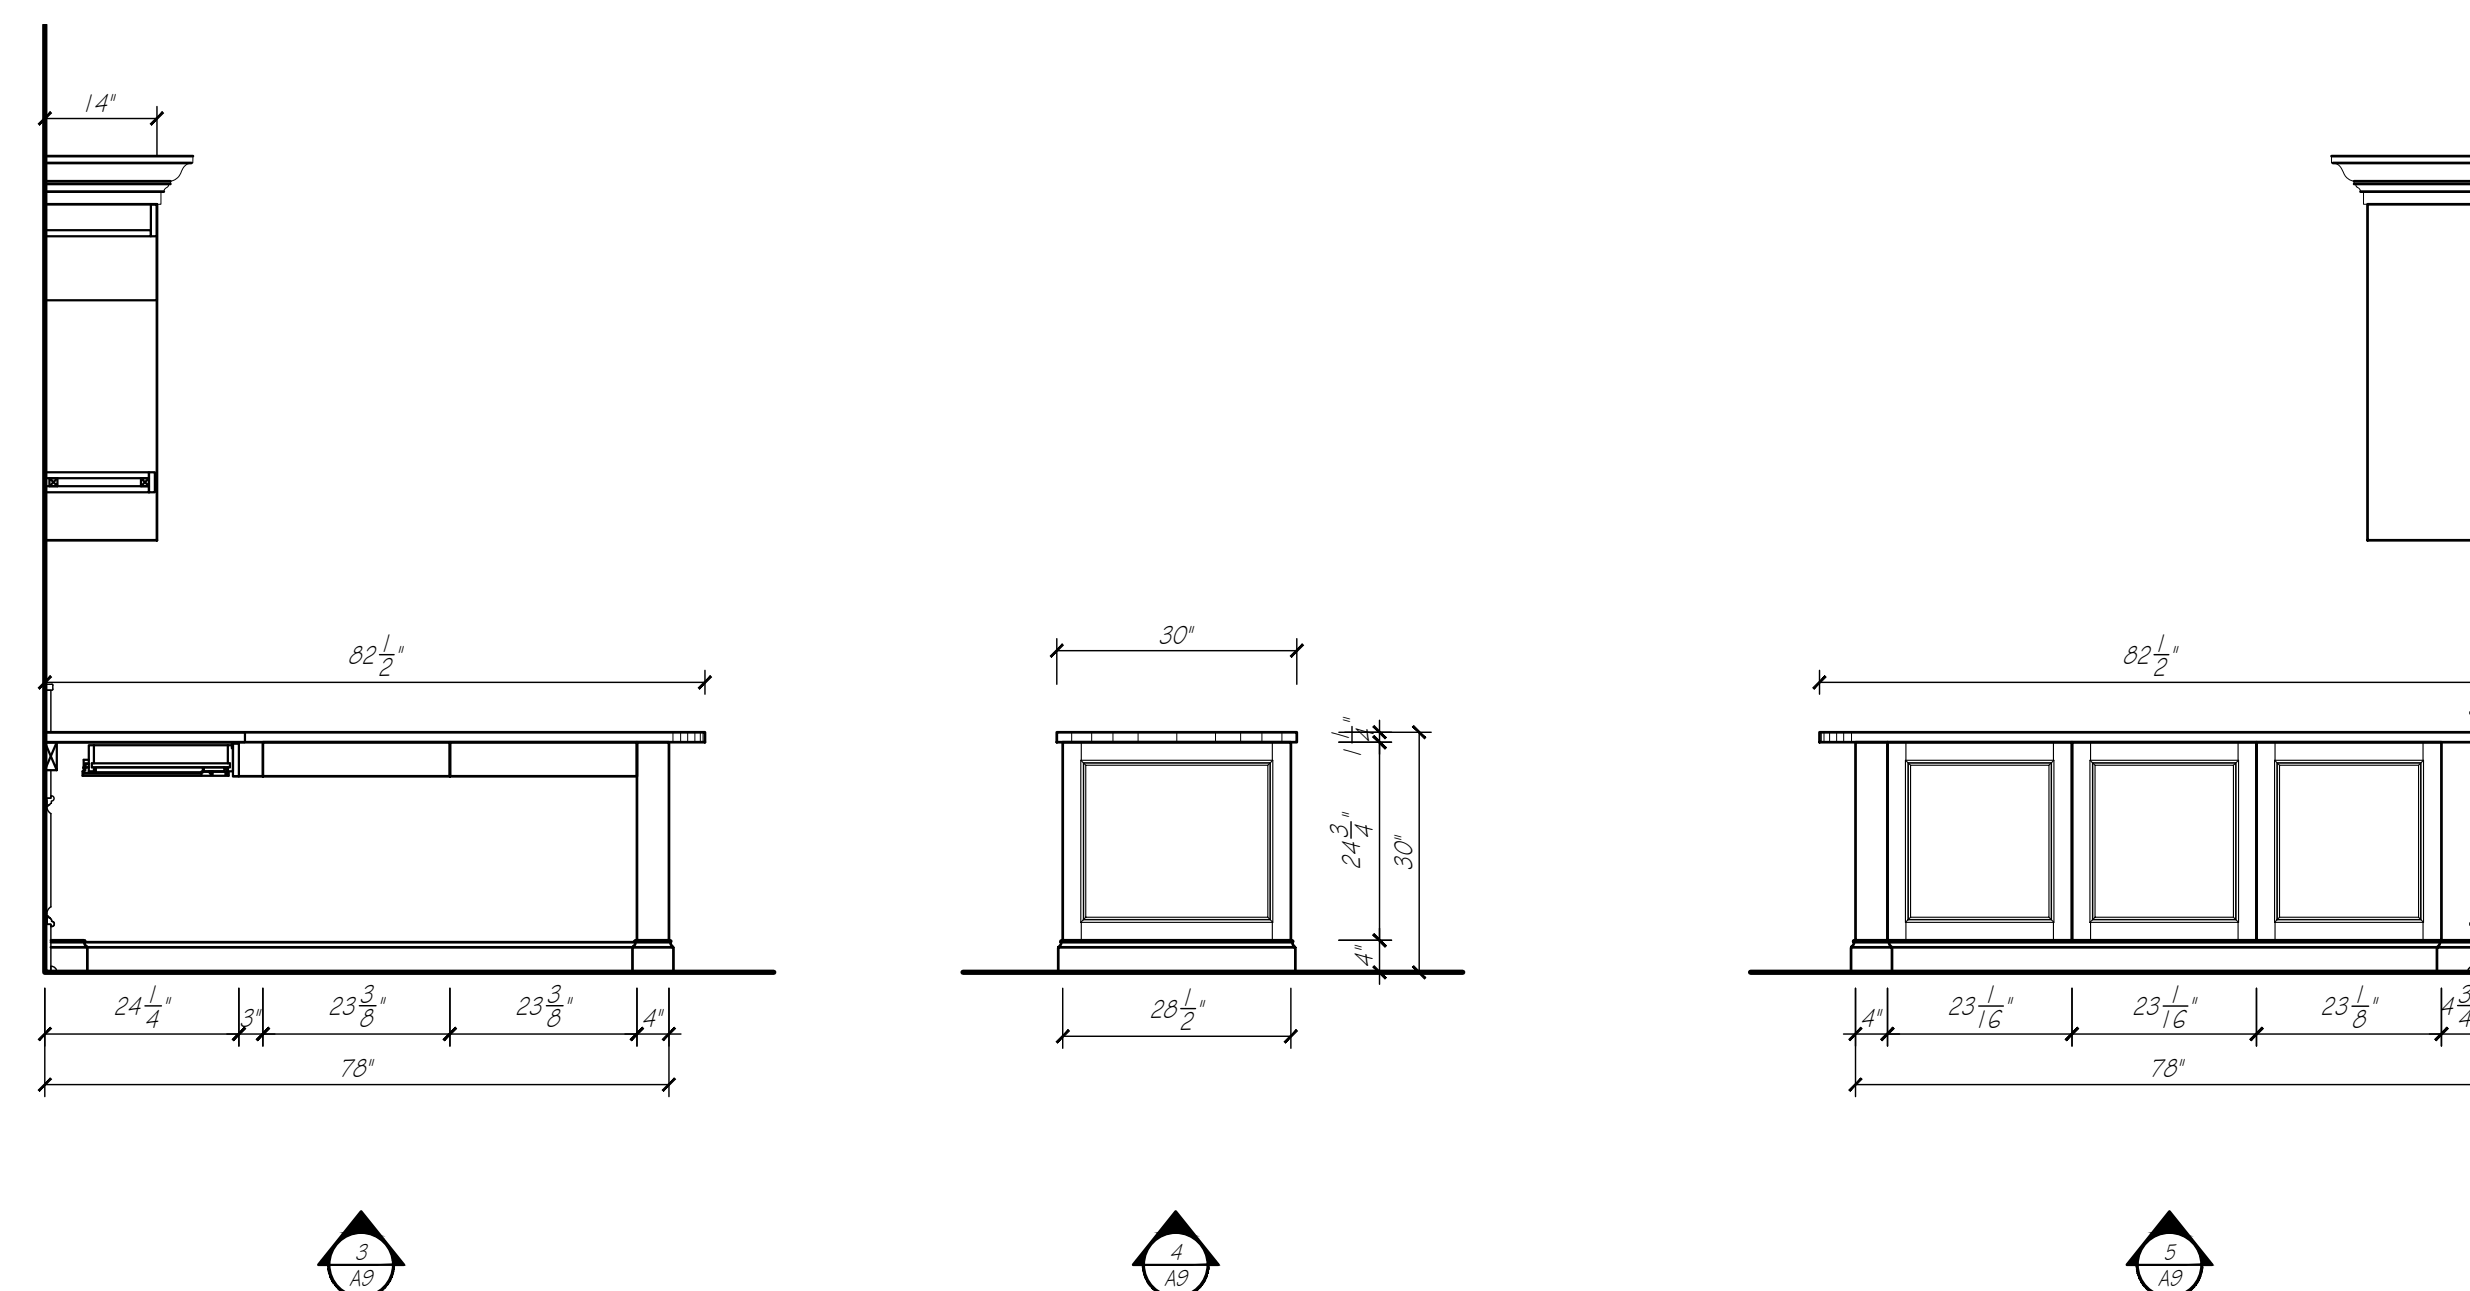


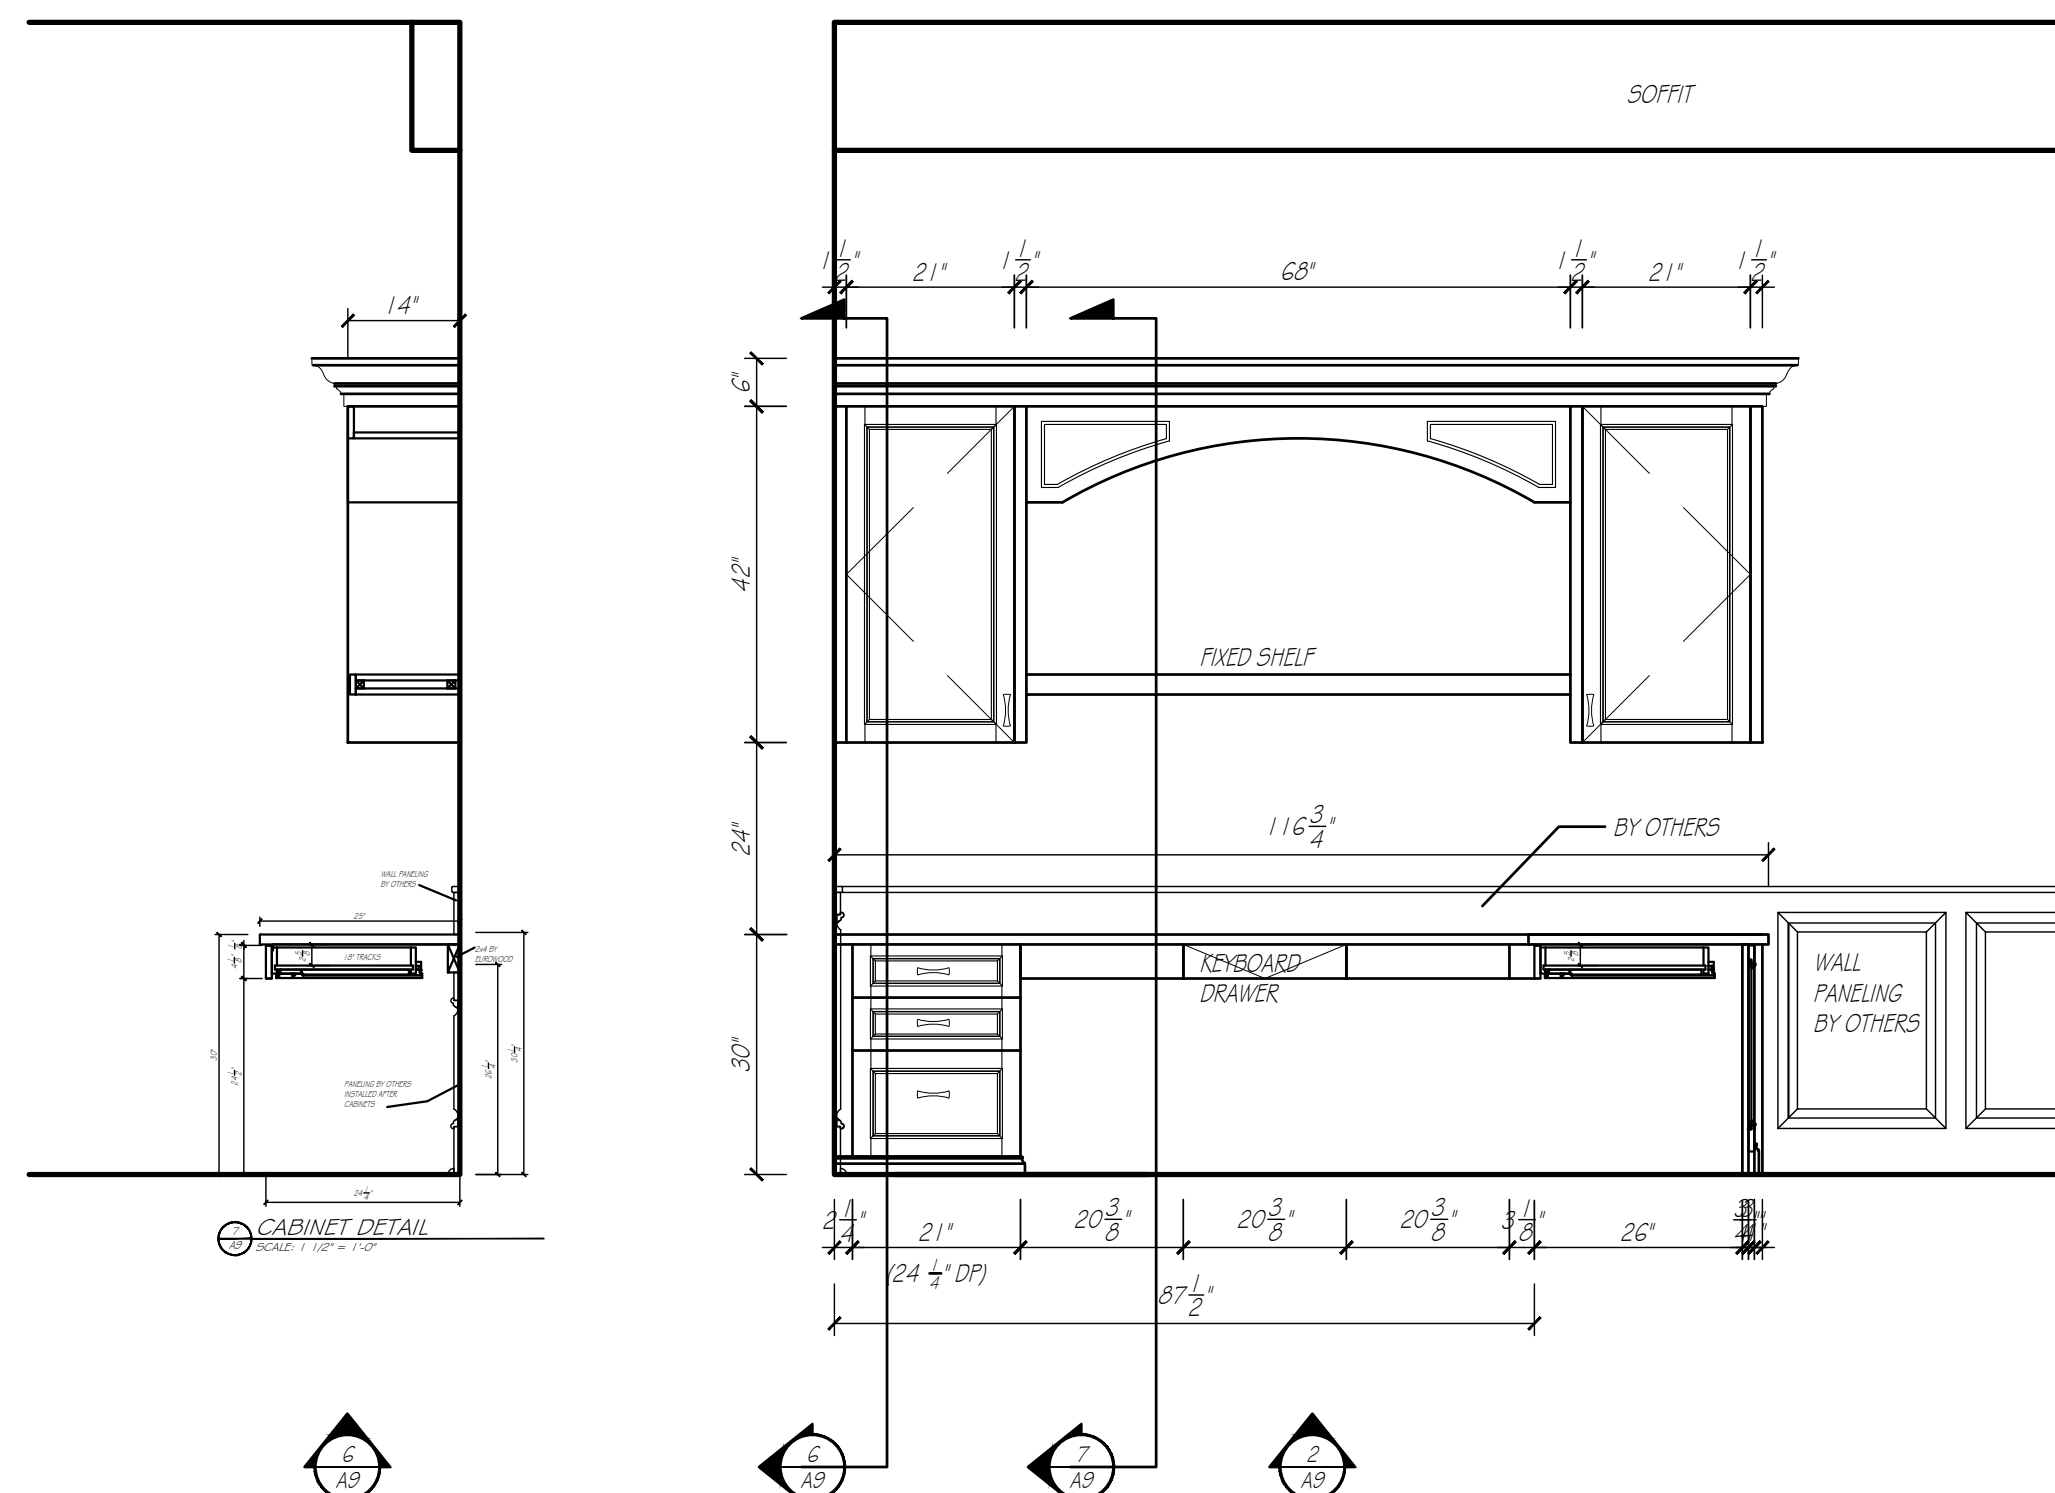

7 CABINET DETAIL
A9 SCALE: 1 1/2" = 1'-0"

DOOR STYLE - 101728
 MORTISE AND TENON CONSTRUCTION
 OUTSIDE EDGE - L-149
 INSIDE EDGE - APPLIED MOLDING
 CENTER PANEL - R057

DOOR DETAIL *EW-CWS*
 SCALE: 1 1/2" = 1'-0"

20 MAY 2
1 JUNE 2

5588