
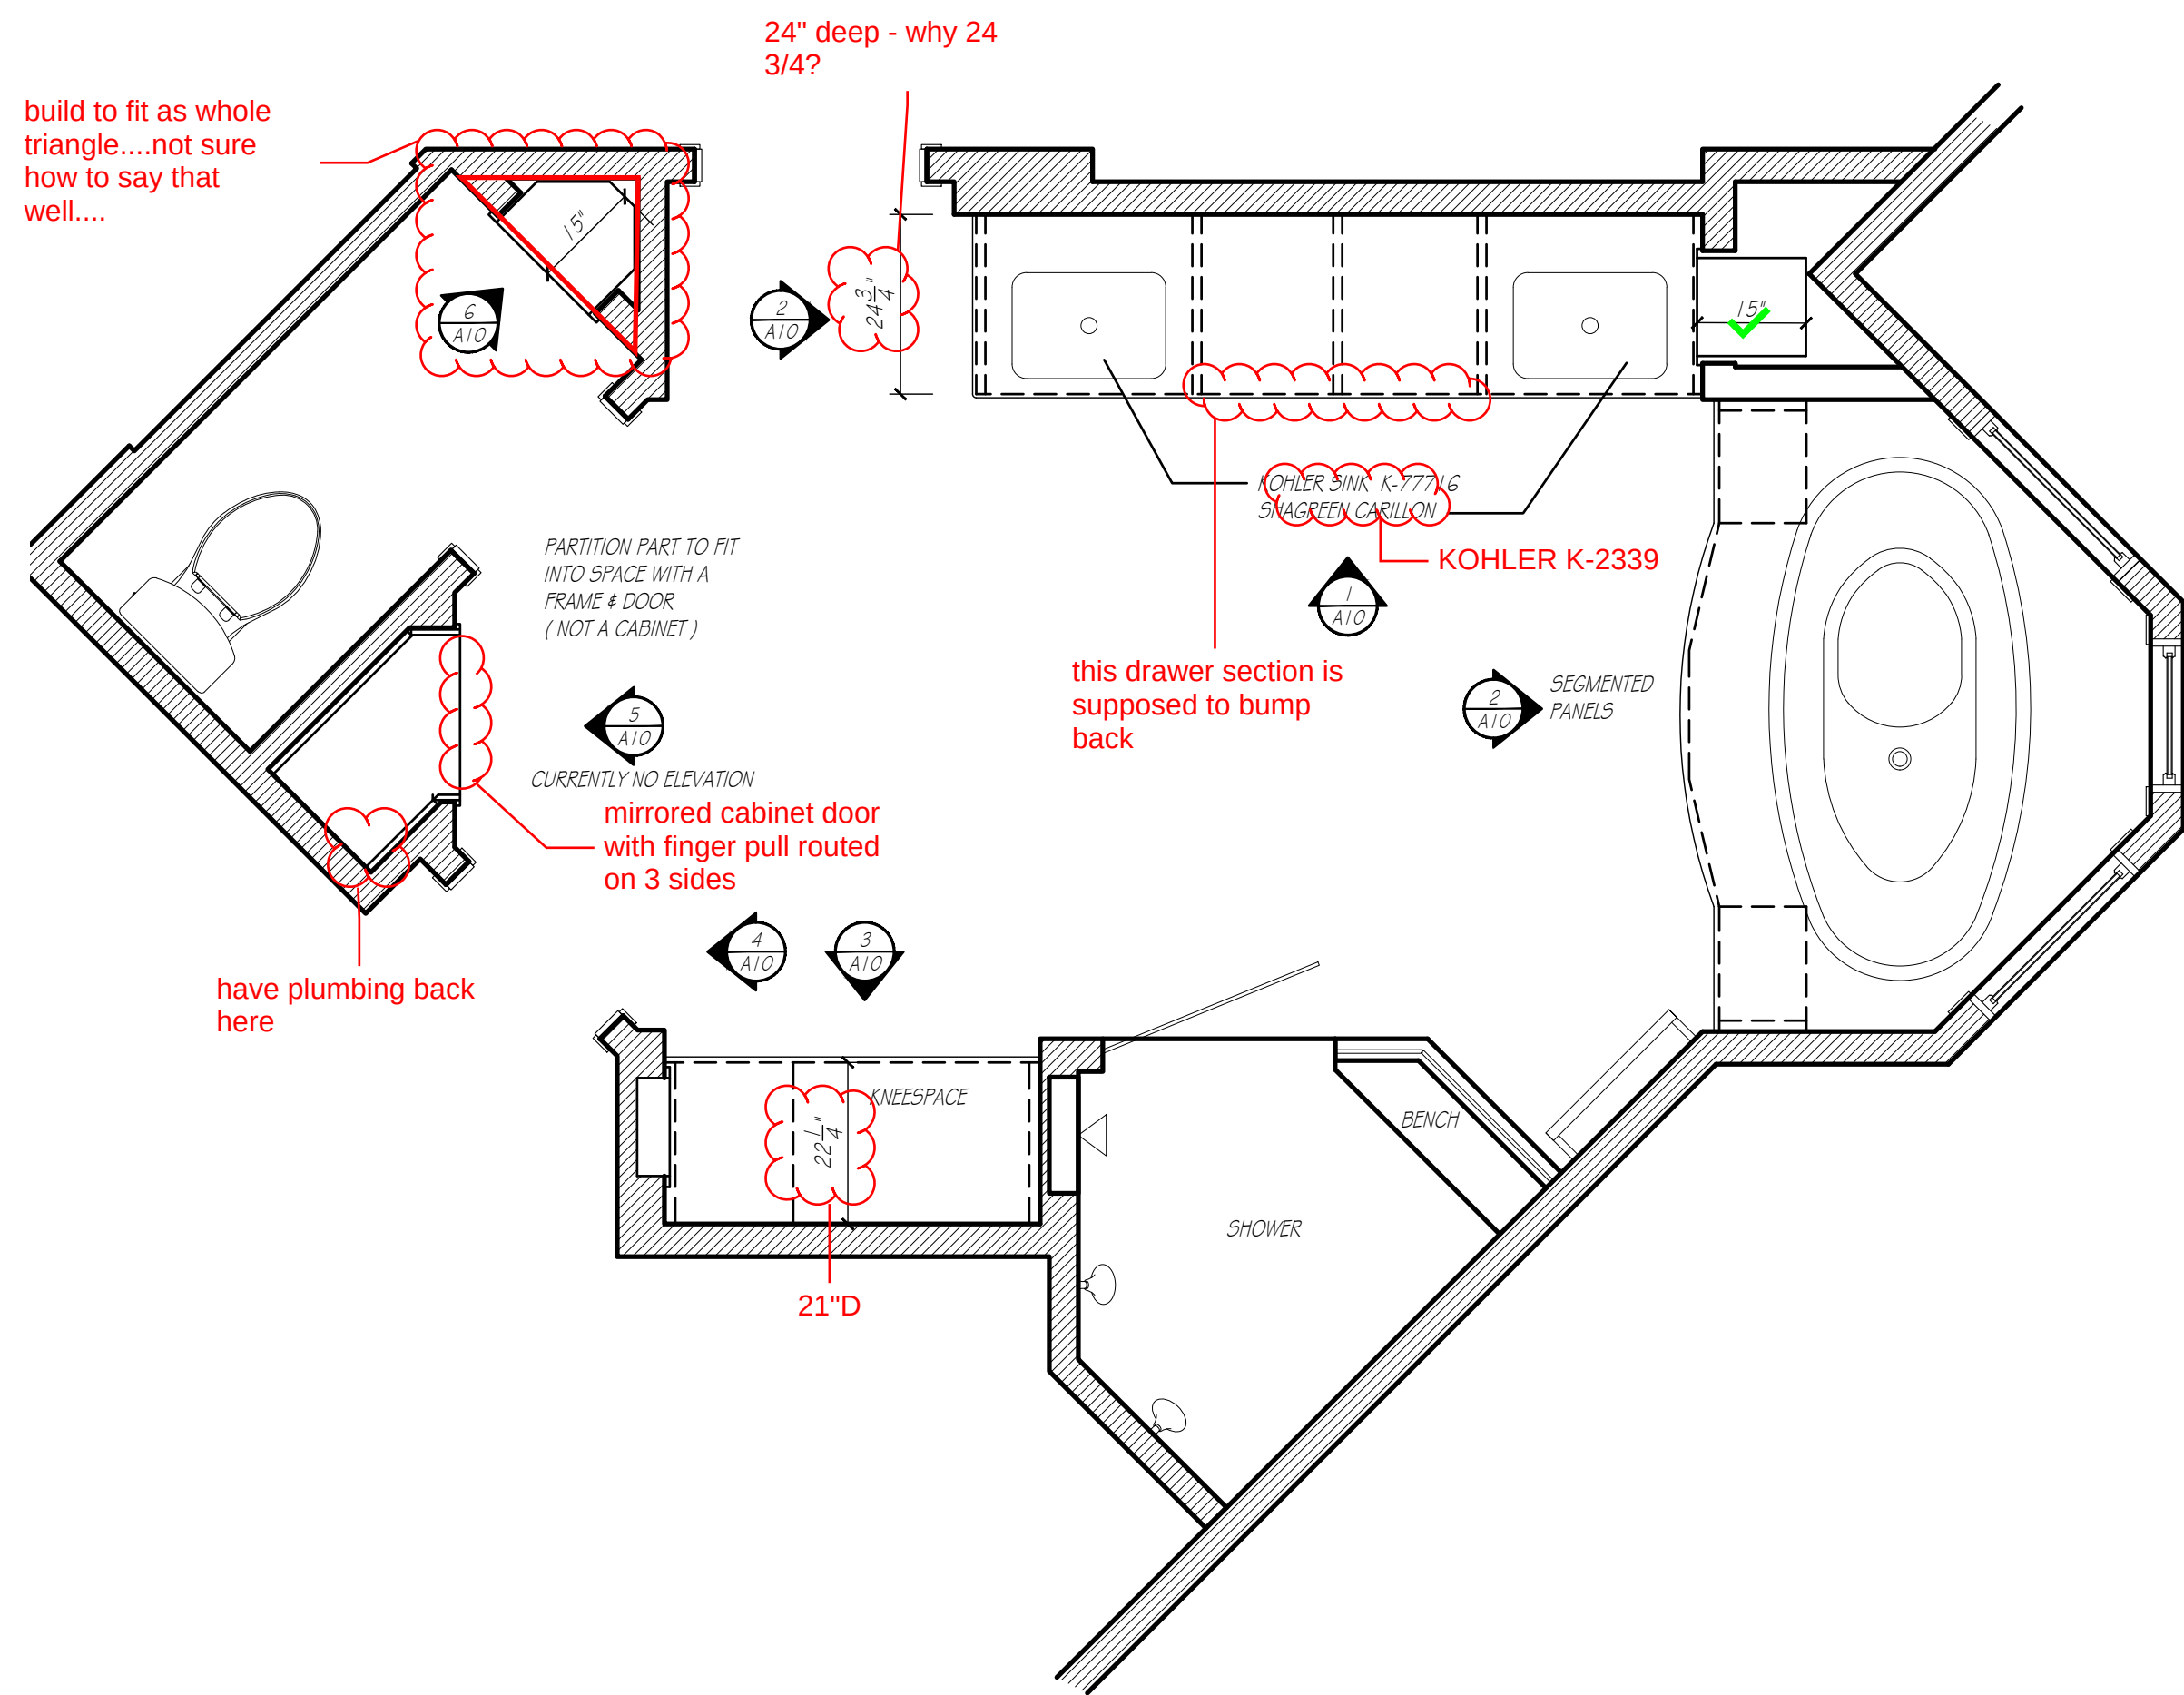
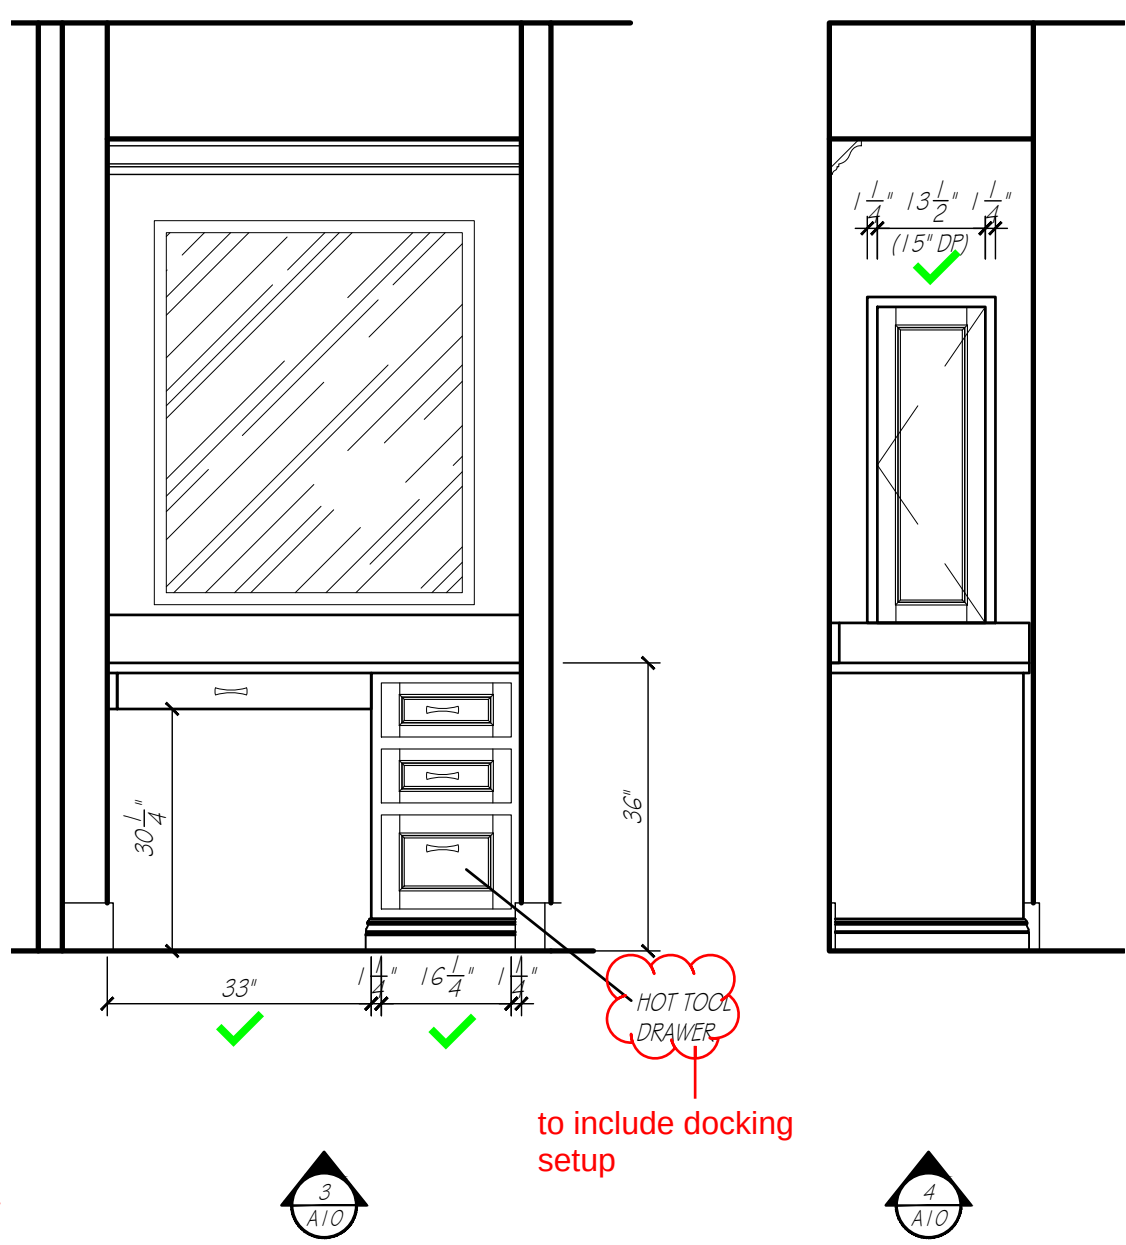
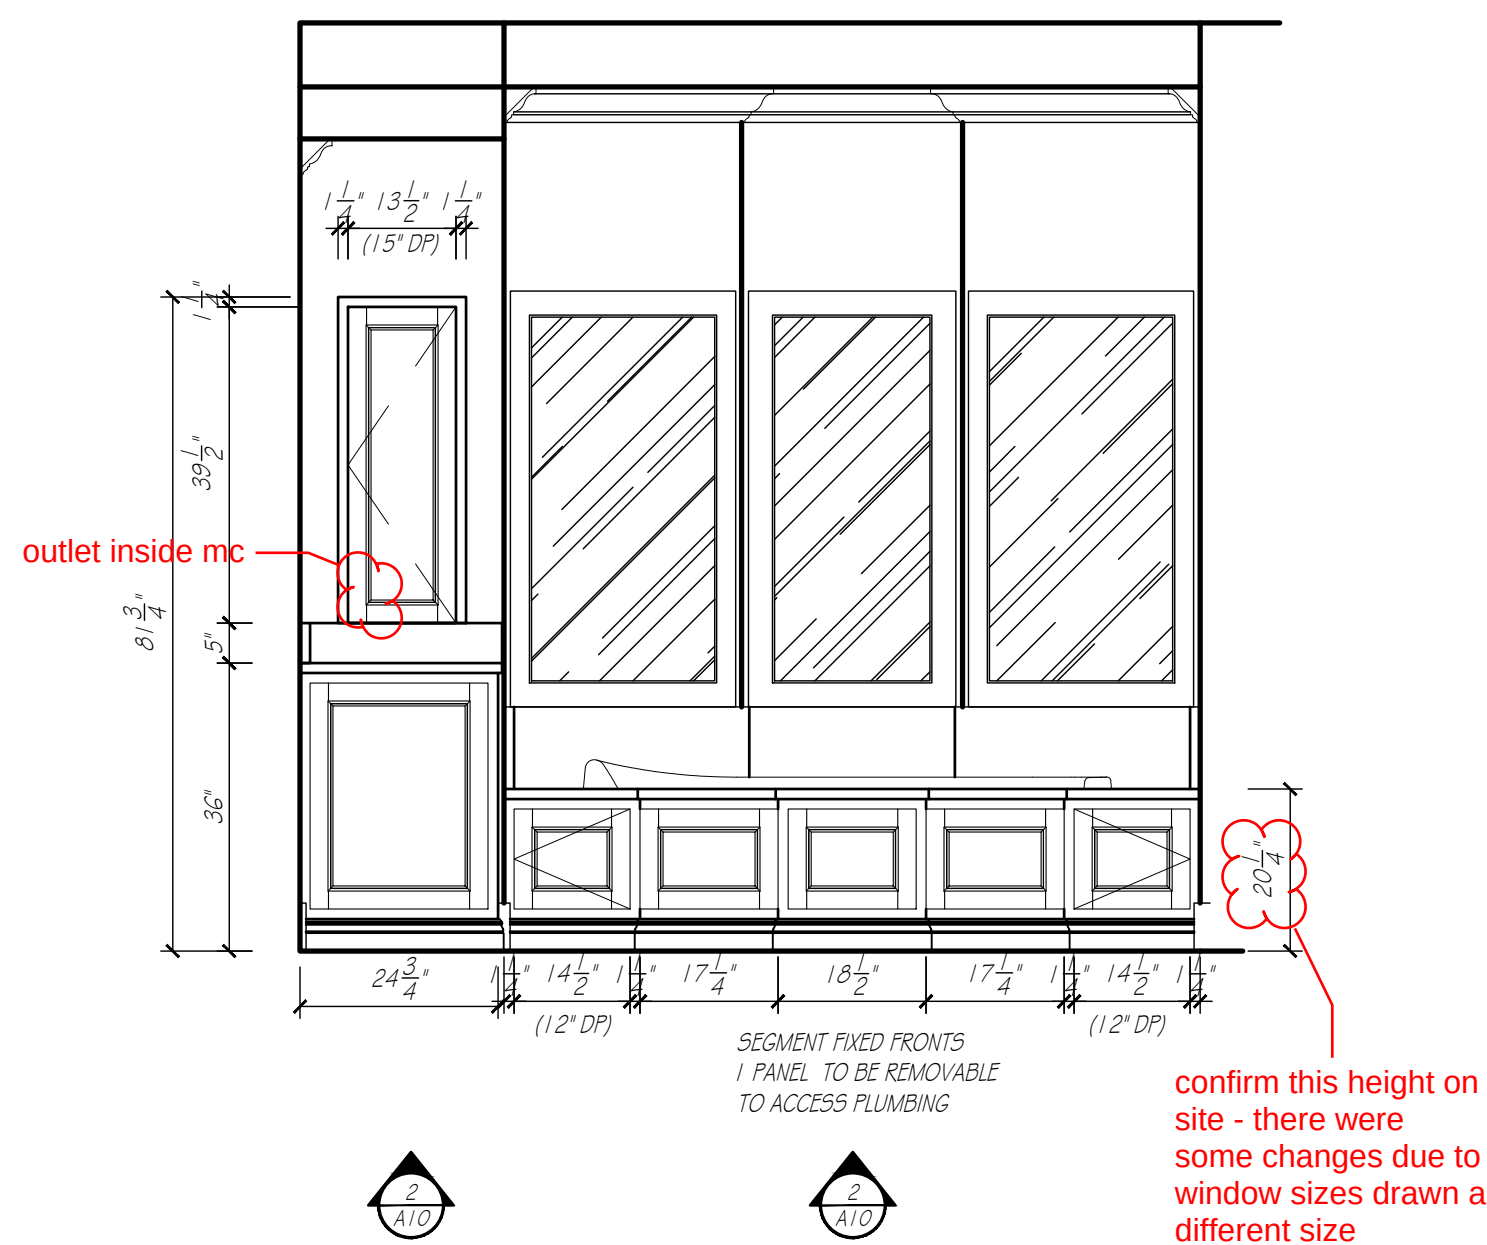


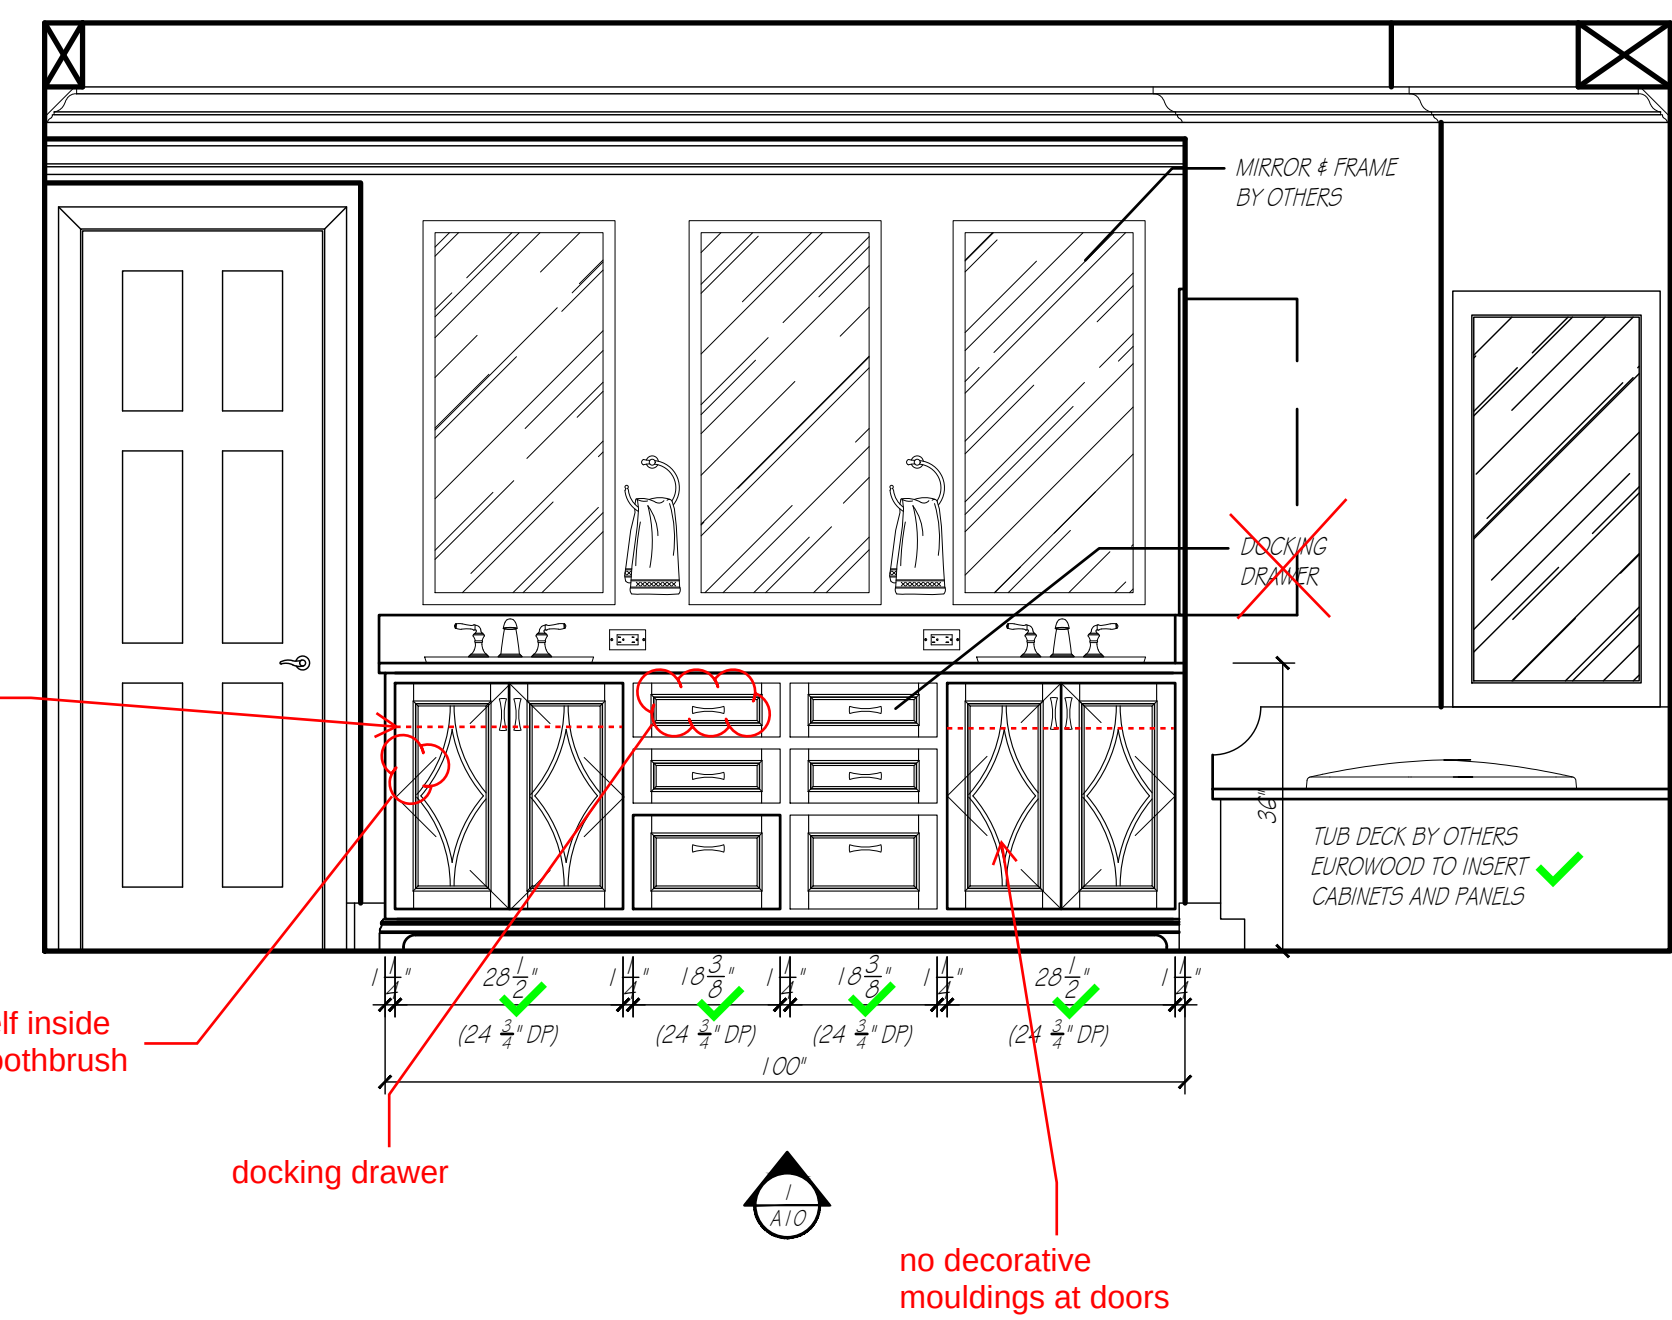

PRIMARY BATH

SCALE: 1/2" = 1'-0"

PRIMARY BATH

CABINET CONSTRUCTION:

EXTERIORS	PAINABLE
INTERIORS	WHITE MELAMINE
FACE BANDING	MATCHING WOOD EDGE BANDING
CABINET HARDWARE & DRILLING	BY OTHERS
DRAWER SLIDE	FULL EXT. SORT CLOSE CONCEALED SLIDES

COUNTERTOP SPECIFICATIONS:

COUNTERTOP MATERIAL	QUARTZ
COUNTERTOP THICKNESS	1 1/4" ALLOWANCE
SUBTOP REQUIREMENTS	NONE

ROOM SPECIFICATIONS

FLOORING - TYPE / ALLOWANCE	VERIFY 3/4" ALLOWANCE
CASING - W / 1/4" REVEAL	3 3/4"

NONE

CROWN DETAIL

SCALE: 3" = 1'-0"


NONE

LC DETAIL

SCALE: 3" = 1'-0"

TOE DETAIL

SCALE: 3" = 1'-0"

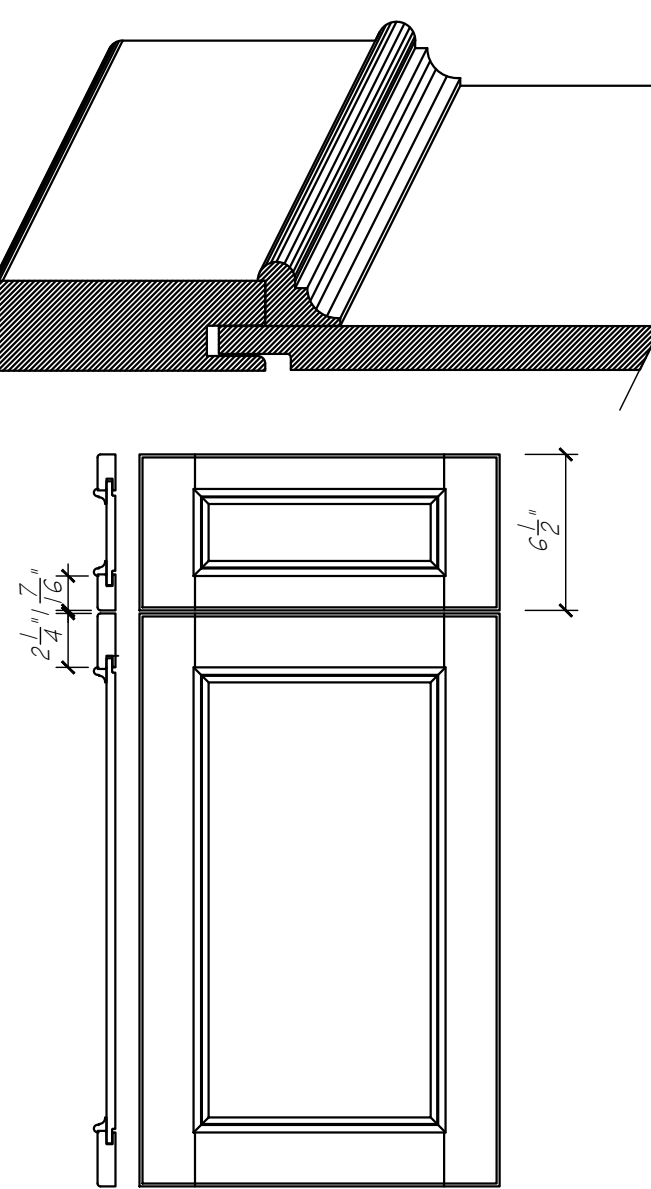

DOOR STYLE - 101728
MORTISE AND TENON CONSTRUCTION
OUTSIDE EDGE - L-149
INSIDE EDGE - APPLIED MOLDING
CENTER PANEL - POS7

DOOR DETAIL

SCALE: 1 1/2" = 1'-0"



EUROWOOD Cabinets

3415 SO. 67TH ST.
OMAHA, NE 68108

TEL (402-393-4110)

FAX (402-393-8361)

(WWW.EUROWOOD.NET)

SHEET:

A10

DRAWN BY:

SJB


PLAN:

MAIN LEVEL
PRIMARY BATH

REVISIONS:

1 JUNE 26

PHIL & MICHELLE WOOD
3435 N. 140TH. CIRCLE
OMAHA, NE 68164

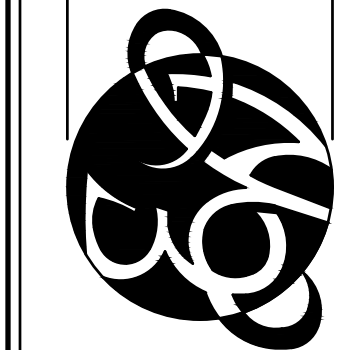

APPROVED BY:

SIGNATURE

DATE

DUPLICATION OF THESE DRAWINGS IS
PROHIBITED WITHOUT WRITTEN CONSENT
BY EUROWOOD CABINETS
© 2004, EUROWOOD CABINETS INC.

MEASUREMENTS ARE SUBJECT TO CHANGE
DUE TO FINAL FIELD MEASUREMENTS.

WOOD

5588