



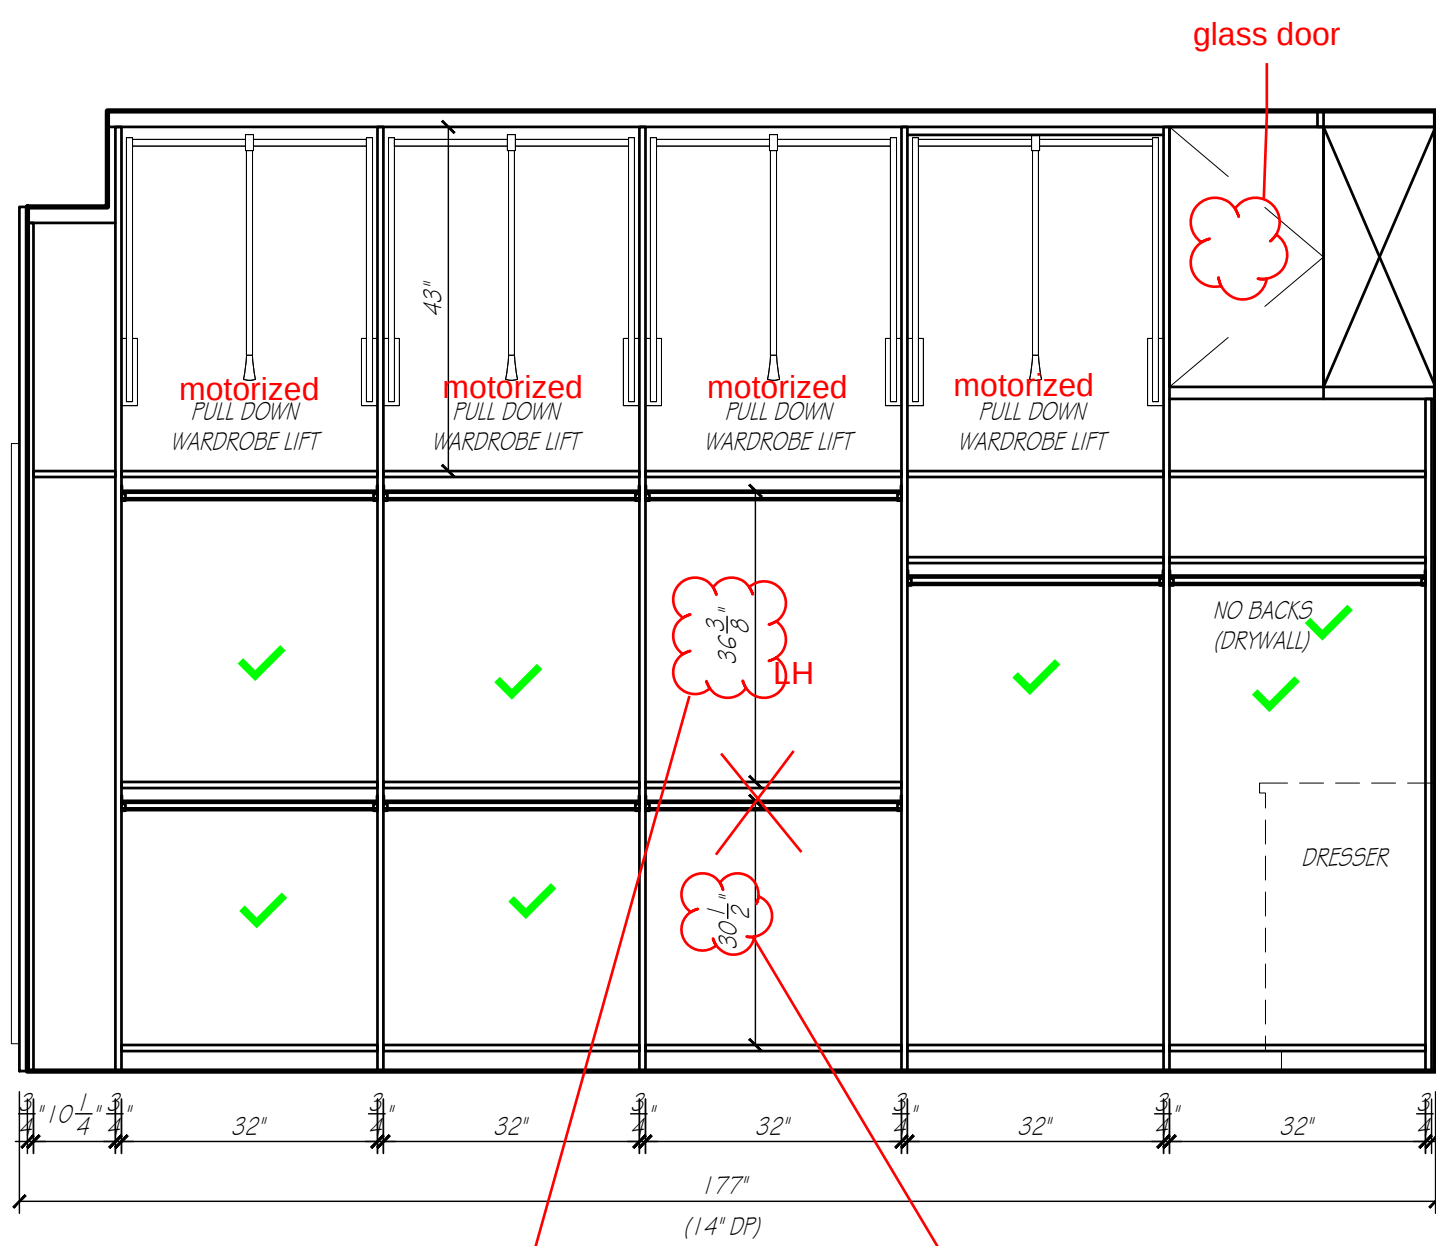


specified by client?

specified by client?
why different?

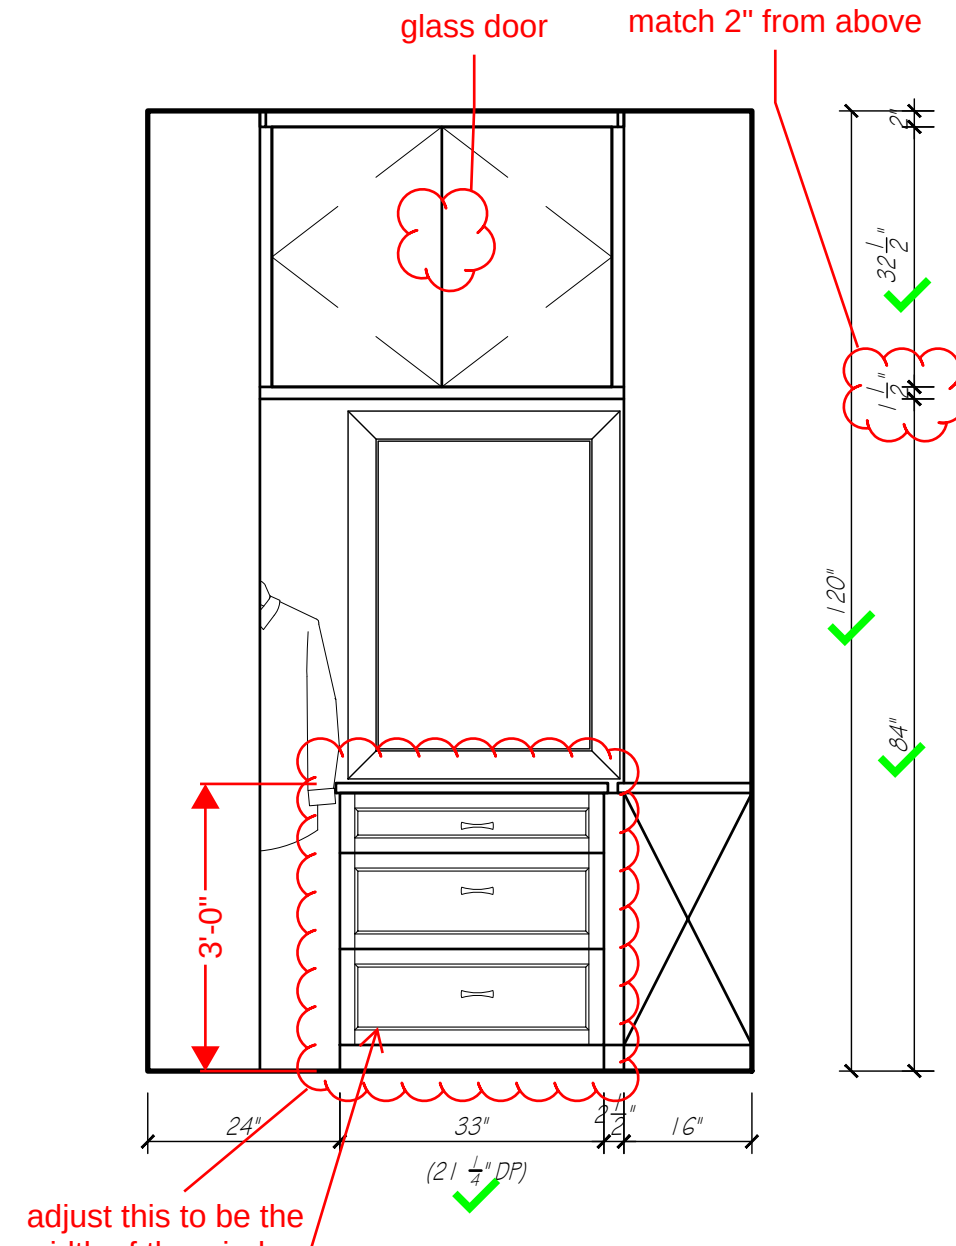

adjust this to be the width of the window

4 drawers??? our elevation shows 4

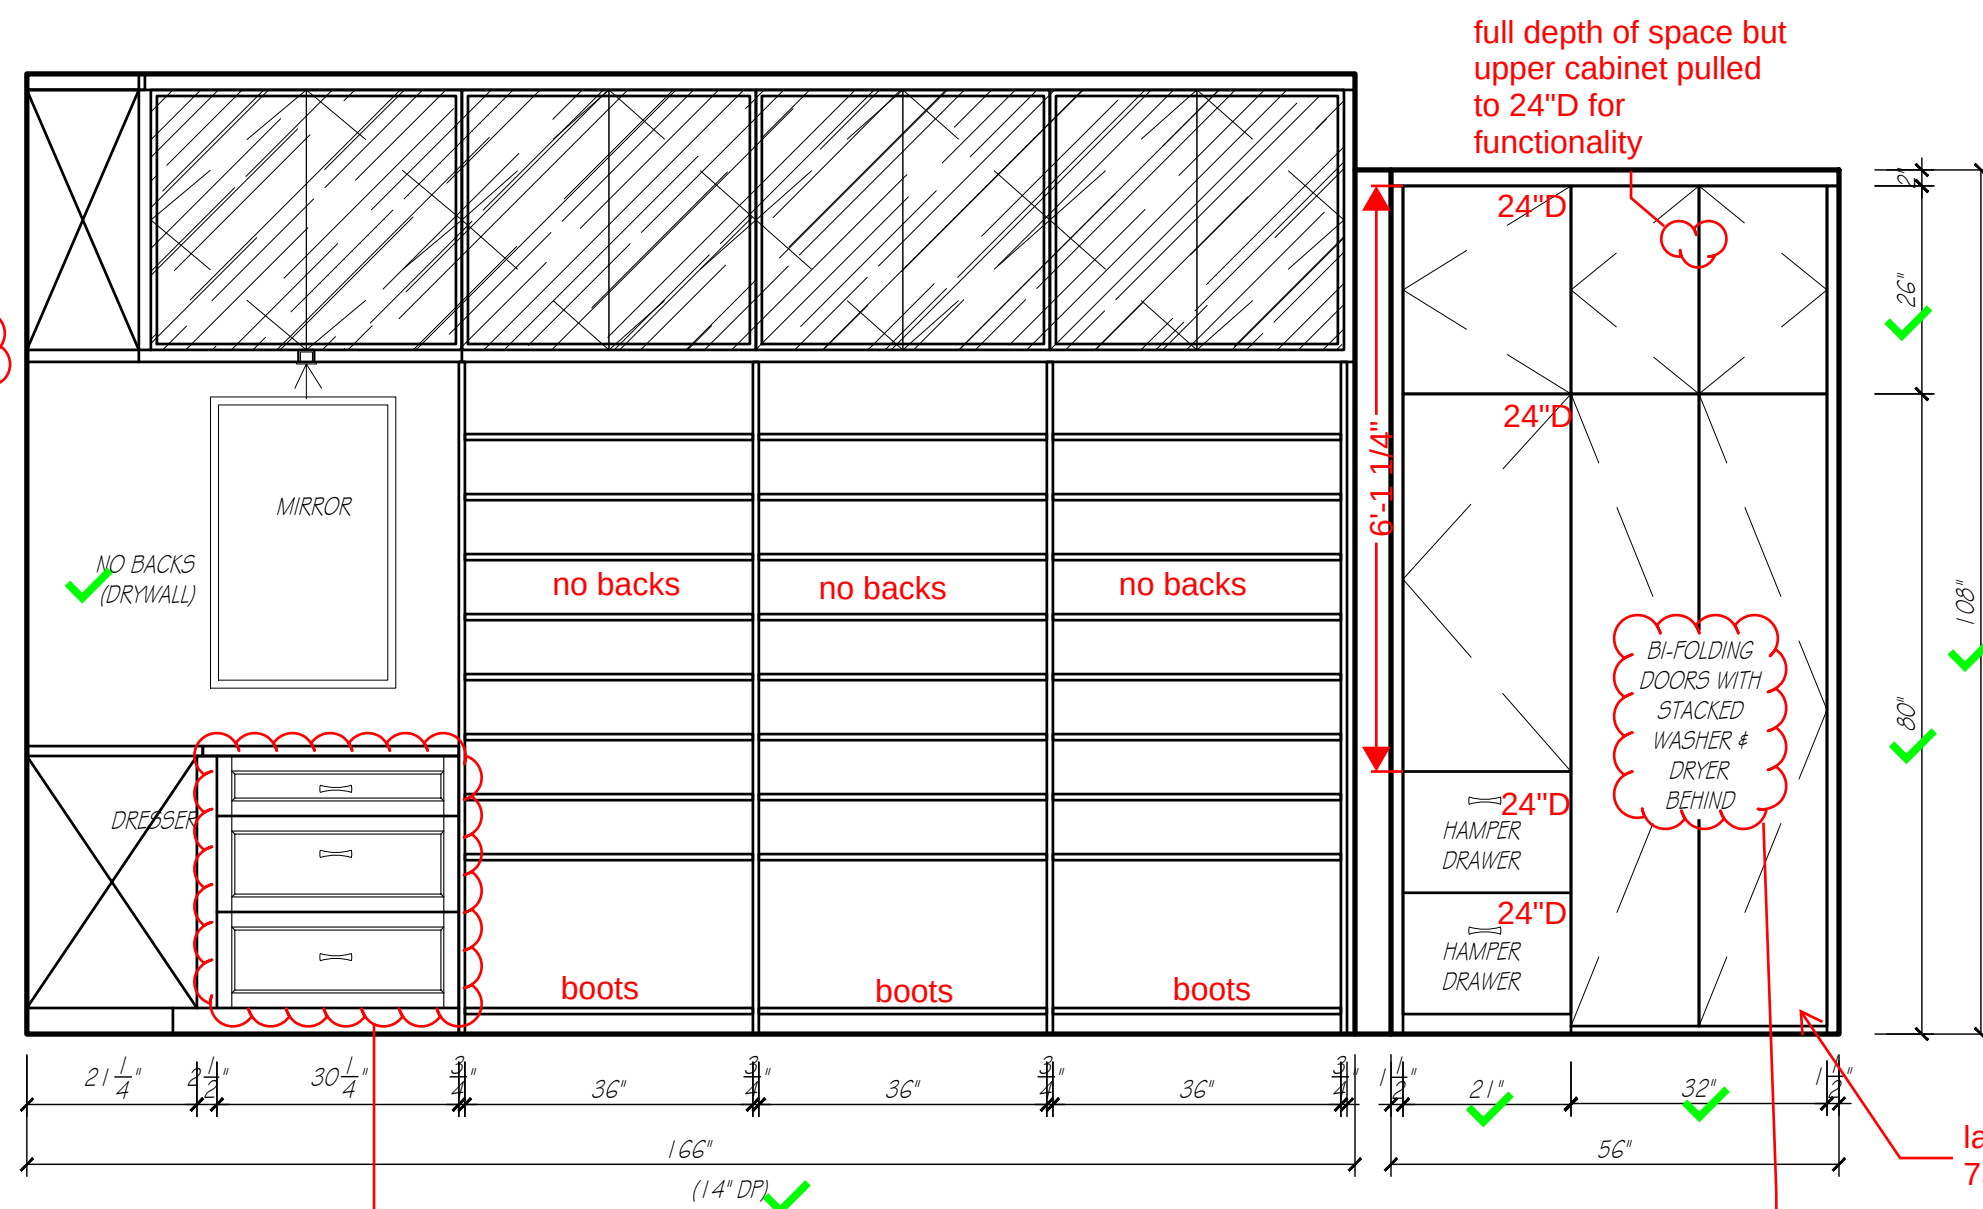

half of height to be filled with jewelry drawers with stealth locks, remaining height to fit 1-2 drawers

hide-away doors

laundry unit is 27"W x 75"T x 31"D

PRIMARY WARDROBE	
CABINET CONSTRUCTION:	
EXTERIORS	WHITE MELAMINE
INTERIORS	WHITE MELAMINE
FACE BANDING	MATCHING PVC EDGE BANDING
CABINET HARDWARE & DRILLING	BY OTHERS
DRAWER SLIDE	FULL EXT. SOFT CLOSE CONCEALED SLIDERS
COUNTERTOP SPECIFICATIONS:	
COUNTERTOP MATERIAL	QUARTZ
COUNTERTOP THICKNESS	1 1/4" ALLOWANCE
SUBTOP REQUIREMENTS	NONE
ROOM SPECIFICATIONS	
FLOORING - TYPE / ALLOWANCE	CARPET 5/8"
CASING - W / 1/4" REVEAL	3 3/4"



EUROWOOD
Cabinets
3415 SO. 67TH ST.
OMAHA, NE 68106
TEL (402-393-4110)
FAX (402-393-8361)
(WWW.EUROWOOD.NET)

SHEET: A12


DRAWN BY: SJB

PLAN:
MAIN LEVEL
PRIMARY WARDROBE

REVISIONS:

1 JUNE 26

PHIL & MICHELLE WOOD
3435 N. 140TH. CIRCLE
OMAHA, NE 68164

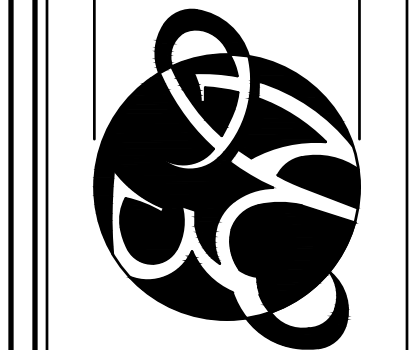

APPROVED BY:

SIGNATURE

DATE

DUPLICATION OF THESE DRAWINGS IS PROHIBITED WITHOUT WRITTEN CONSENT BY EUROWOOD CABINETS. © 2006, EUROWOOD CABINETS INC. MEASUREMENTS ARE SUBJECT TO CHANGE DUE TO FINAL FIELD MEASUREMENTS.

WOOD

5588

front of cabinet to line up with rest of closet system

some plumbing/venting behind here - reduce depth slightly

countertop to be behind face of system - not proud

DRESSERS TO MATCH CABINETRY FROM MASTER BATHROOM

PRIMARY WARDROBE

SCALE: 1/2" = 1' - 0"