





EUROWOOD
Cabinets
3415 SO. 67TH ST.
OMAHA, NE 68108
TEL (402-393-4110)
FAX (402-393-8361)
(WWW.EUROWOOD.NET)

PRIMARY BATH	
CABINET CONSTRUCTION:	
EXTERIORS	PAINABLE ✓
INTERIORS	WHITE MELAMINE ✓
FACE BANDING	MATCHING WOOD EDGE BANDING ✓
CABINET HARDWARE & DRILLING	BY OTHERS ✓
DRAWER SLIDE	FULL EXT. SOFT CLOSE CONCEALED SLIDES ✓
COUNTERTOP SPECIFICATIONS:	
COUNTERTOP MATERIAL	QUARTZ ✓
COUNTERTOP THICKNESS	1 1/4" ALLOWANCE ✓
SUBTOP REQUIREMENTS	NONE ✓
ROOM SPECIFICATIONS	
FLOORING - TYPE / ALLOWANCE	VERBLY 3/4" ALLOWANCE ✓
CASING - W/ 1/4" REVEAL	3 3/4" ✓


SHEET: A10
DRAWN BY: SJB
PLAN:
2ND FLOOR
BATH 2
BATH 2
REVISIONS:
1 JUNE 26

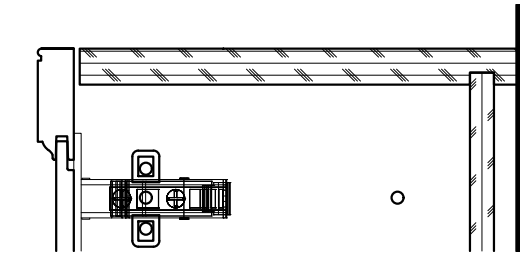



CROWN DETAIL ✓
SCALE: 3" = 1'-0"

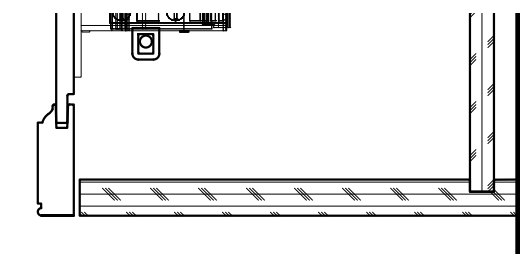

LC DETAIL ✓
SCALE: 3" = 1'-0"

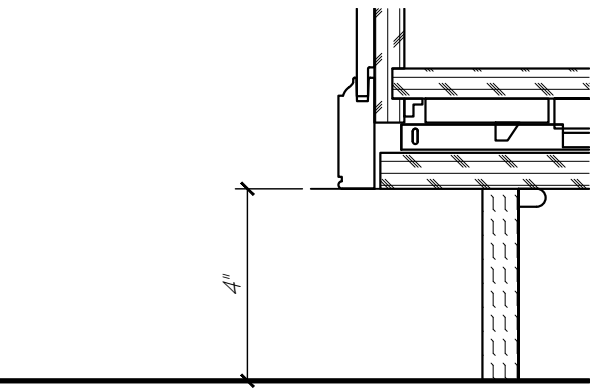


TOE DETAIL ✓
SCALE: 3" = 1'-0"

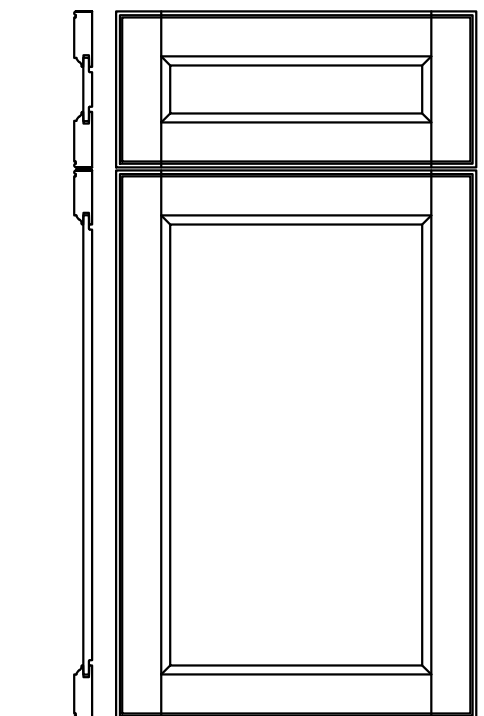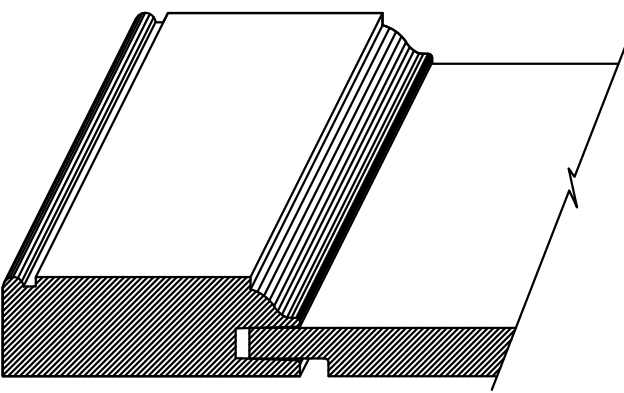




DOOR DETAIL ✓ EW-CWS
SCALE: 1 1/2" = 1'-0"

PHIL & MICHELLE WOOD
3435 N. 140TH. CIRCLE
OMAHA, NE 68164

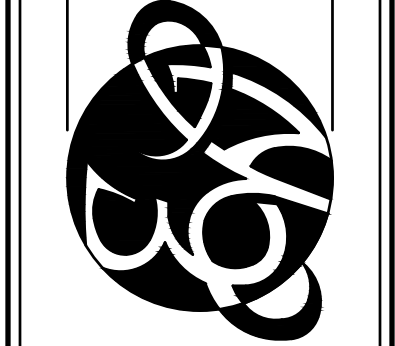


APPROVED BY:
SIGNATURE
DATE

DUPPLICATION OF THESE DRAWINGS IS PROHIBITED WITHOUT WRITTEN CONSENT BY EUROWOOD CABINETS. © 2006, EUROWOOD CABINETS INC. MEASUREMENTS ARE SUBJECT TO CHANGE DUE TO FINAL FIELD MEASUREMENTS.
WOOD
5588

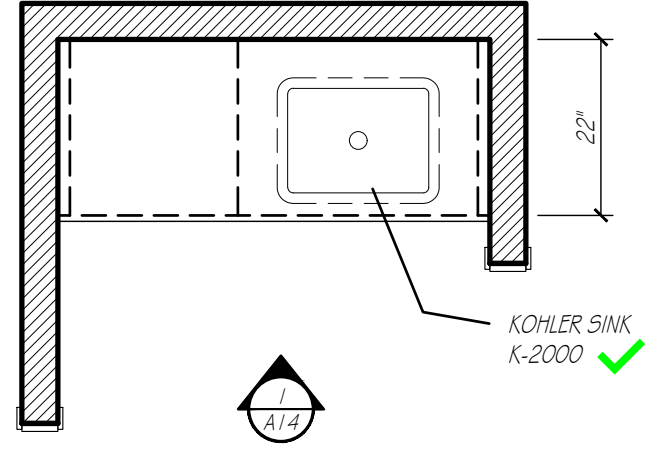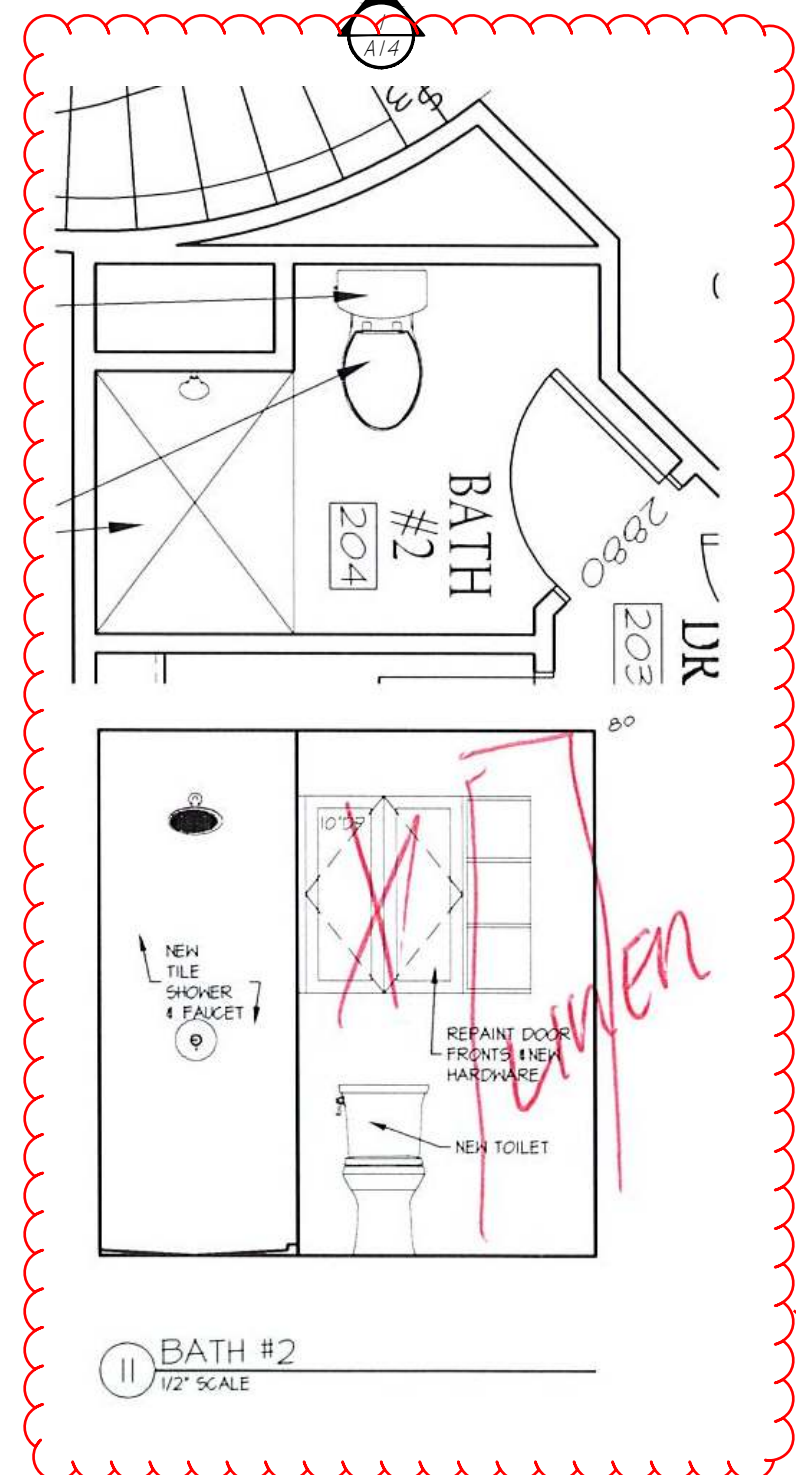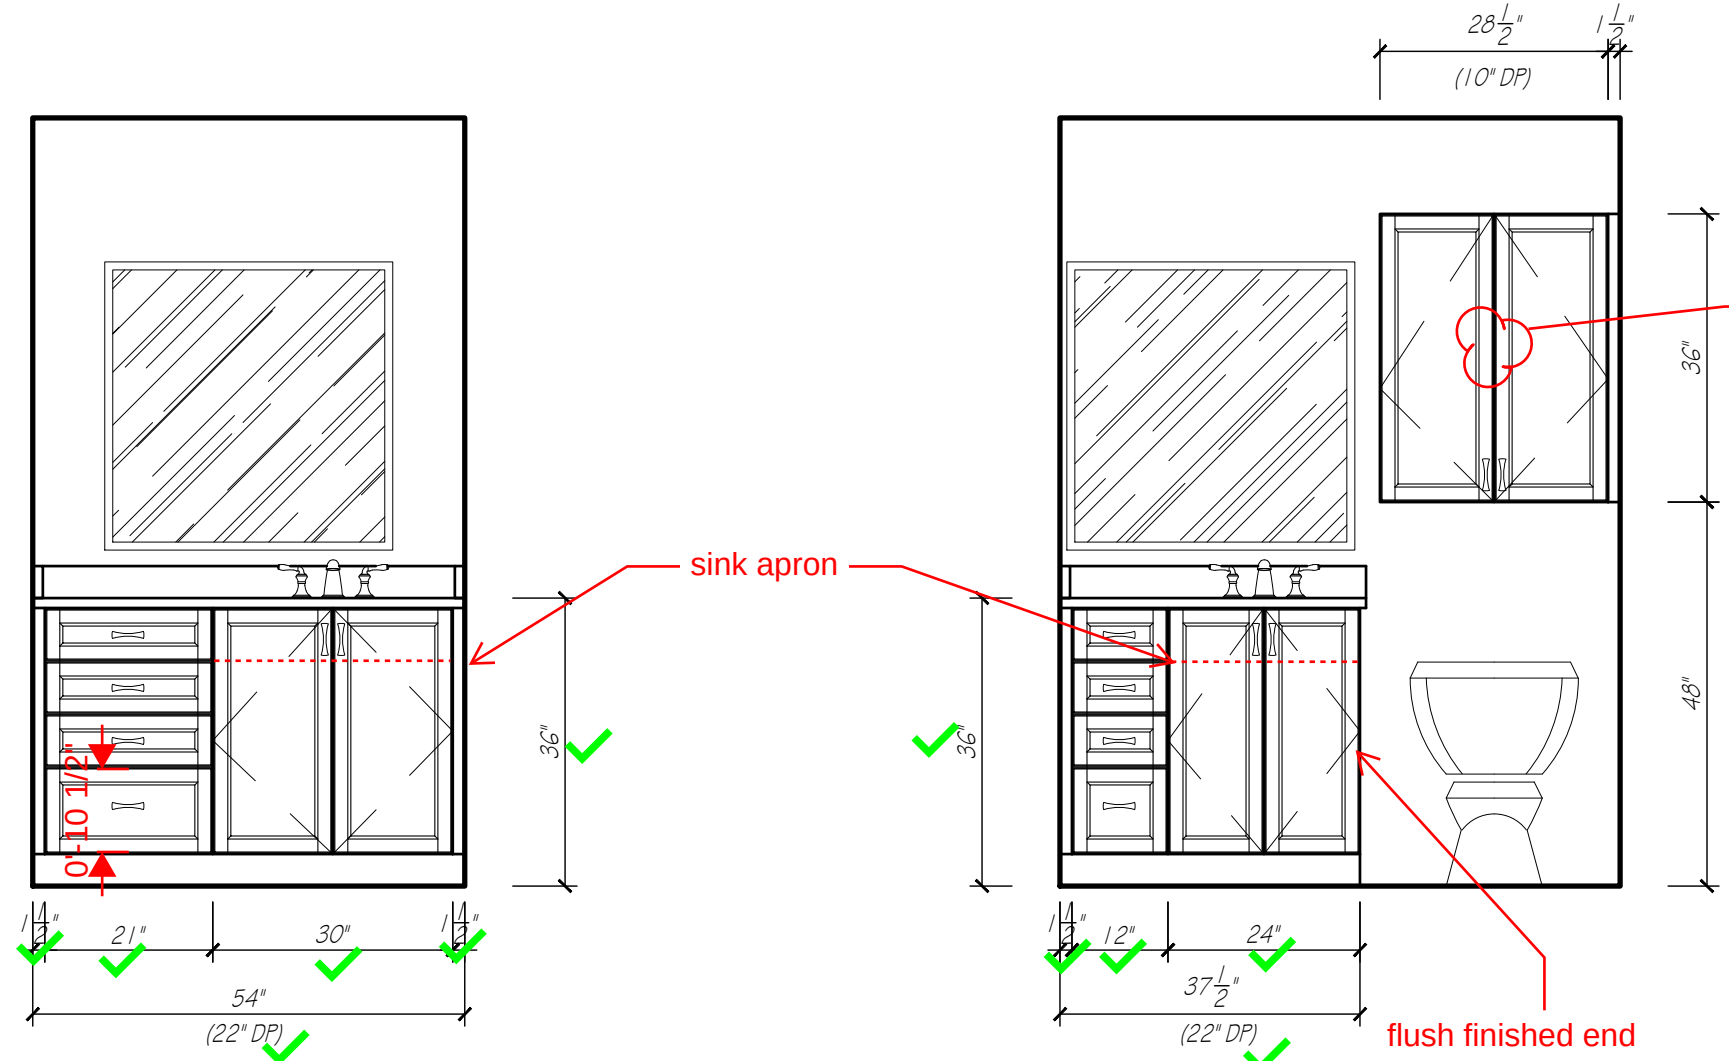

BATH 2

SCALE: 1/2" = 1'-0"

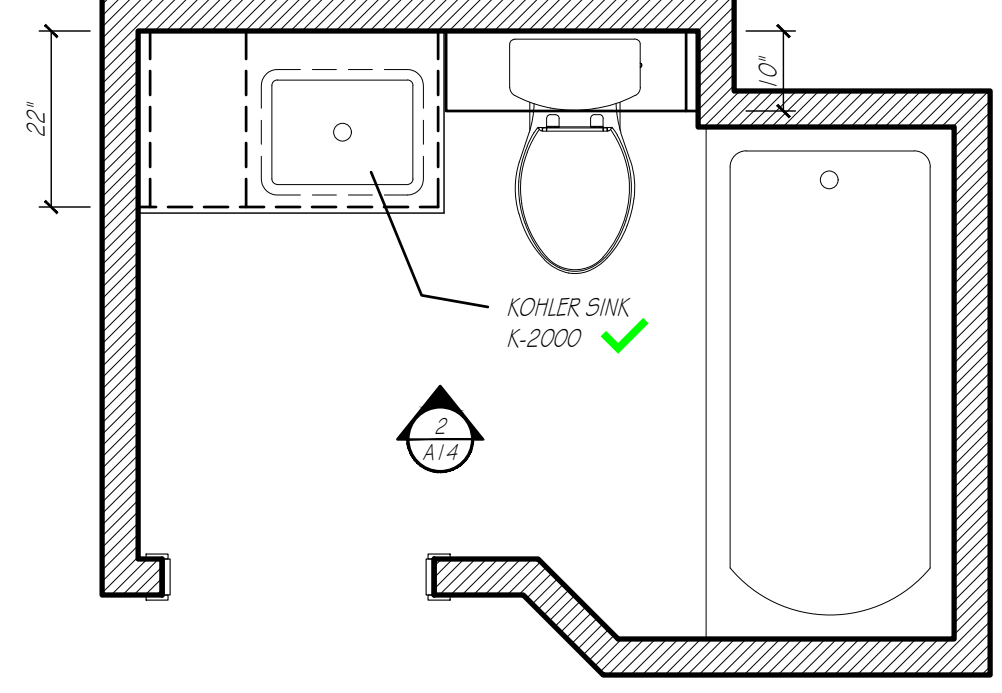

BATH 3

SCALE: 1/2" = 1'-0"

