



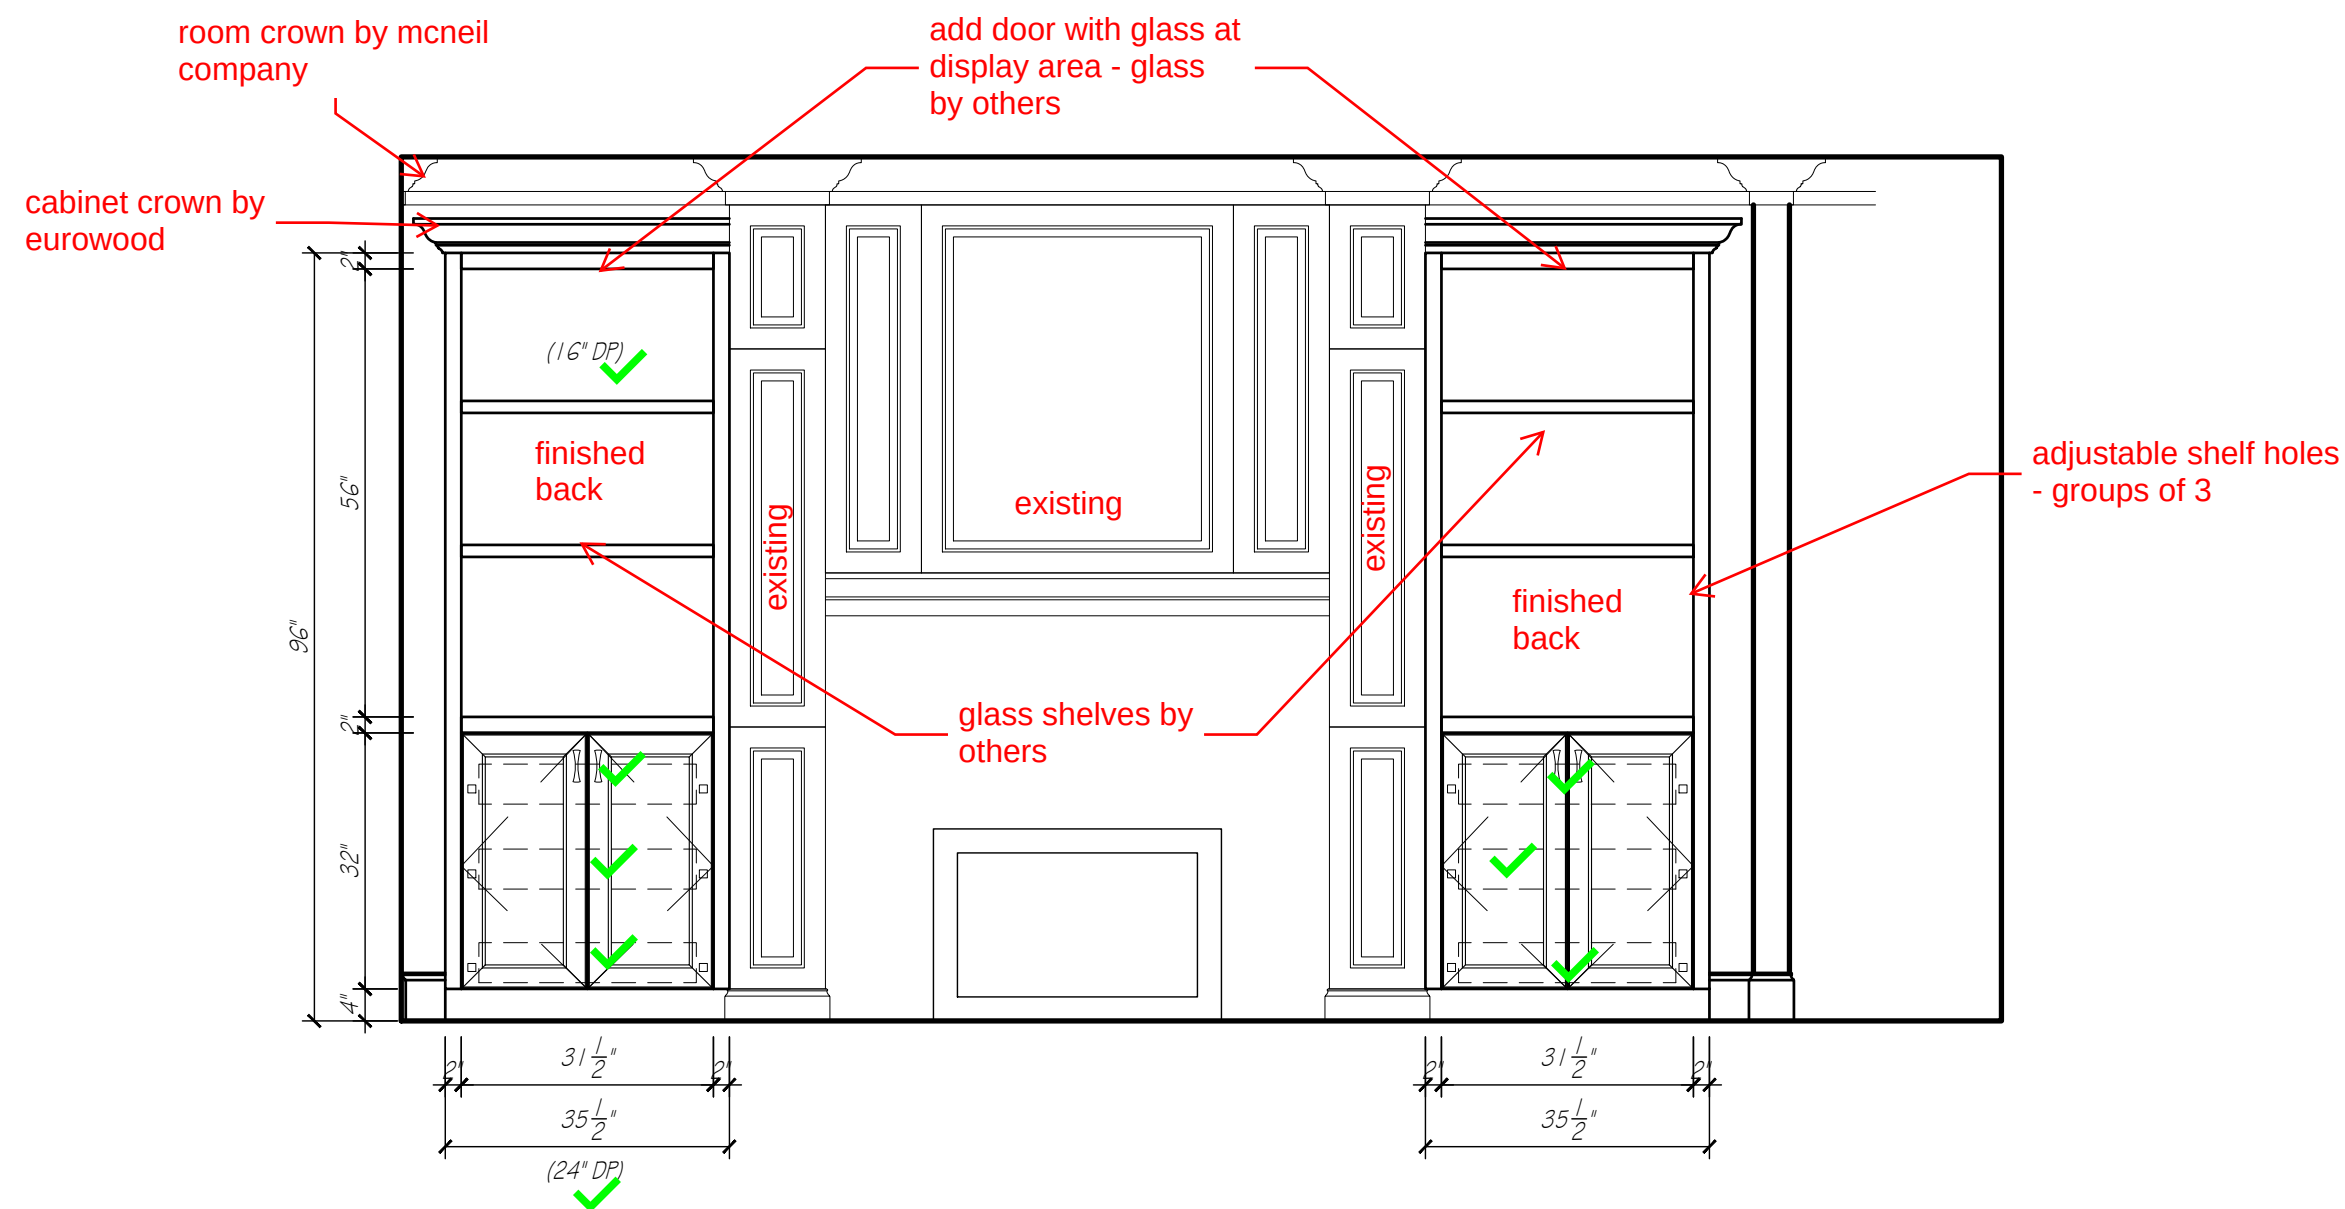

PAINTABLE



| HEARTH ROOM                 |                                       |
|-----------------------------|---------------------------------------|
| CABINET CONSTRUCTION:       |                                       |
| EXTERIORS                   | CHERRY                                |
| INTERIORS                   | WHITE OAK                             |
| FACE BANDING                | MATCHING WOOD EDGE BANDING            |
| CABINET HARDWARE & DRILLING | BY OTHERS                             |
| DRAWER SLIDE                | FULL EXT. SOFT CLOSE CONCEALED SLIDES |
| COUNTERTOP SPECIFICATIONS:  |                                       |
| COUNTERTOP MATERIAL         | WOOD                                  |
| COUNTERTOP THICKNESS        | 2"                                    |
| SUBTOP REQUIREMENTS         | STANDARD                              |
| ROOM SPECIFICATIONS         |                                       |
| FLOORING - TYPE / ALLOWANCE | VERIFY 3/4" ALLOWANCE                 |
| CASING - W / 1/4" REVEAL    | 3 3/4"                                |

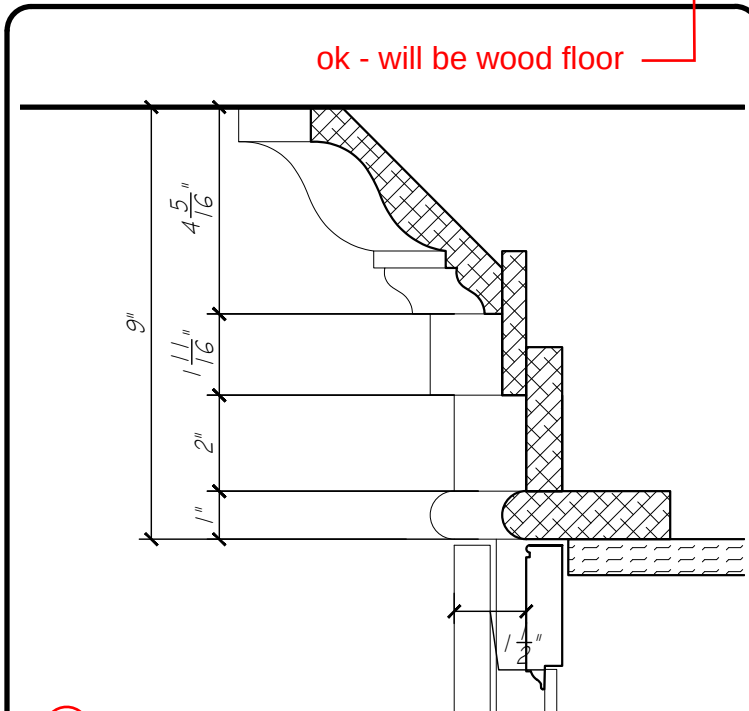

should this be smaller than a 6" crown at the cabinets??

CROWN DETAIL  
SCALE: 3" = 1'-0"

LC DETAIL  
SCALE: 3" = 1'-0"

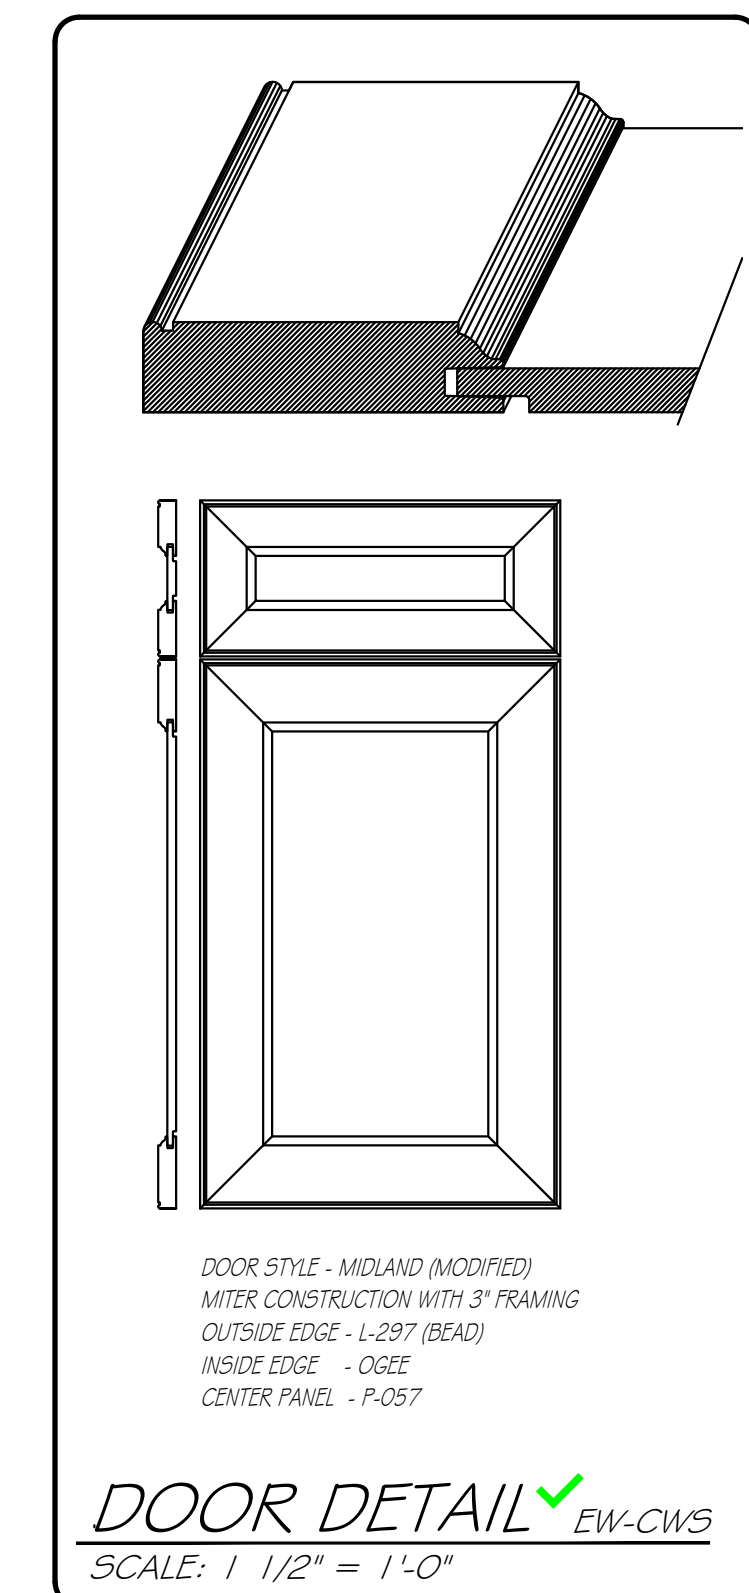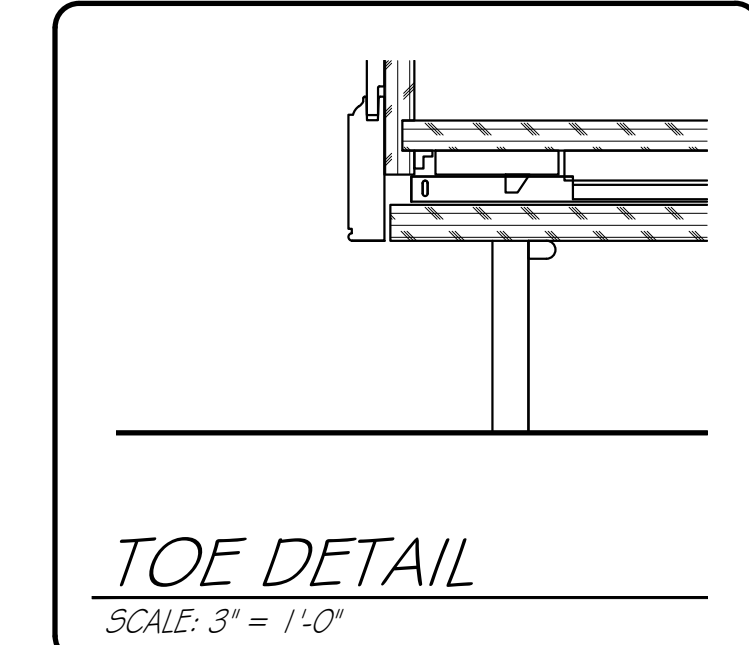

DOOR STYLE - MIDLAND (MODIFIED)  
MITER CONSTRUCTION WITH 3" FRAMING  
OUTSIDE EDGE - L-297 (BEAD)  
INSIDE EDGE - OGEE  
CENTER PANEL - P-057

DOOR DETAIL  
SCALE: 1 1/2" = 1'-0"



**EUROWOOD**  
**Cabinets**  
3415 SO. 67TH ST.  
OMAHA, NE 68108  
TEL (402-393-4110)  
FAX (402-393-8361)  
(WWW.EUROWOOD.NET)

SHEET: A12  
DRAWN BY: SJB  
PLAN: MAIN LEVEL  
HEARTH ROOM  
REVISIONS:  
1 JUNE 26

PHIL & MICHELLE WOOD  
3435 N. 140TH. CIRCLE  
OMAHA, NE 68164

APPROVED BY:  
SIGNATURE  
DATE  
WOOD  
5588

DUPLICATION OF THESE DRAWINGS IS PROHIBITED WITHOUT WRITTEN CONSENT BY EUROWOOD CABINETS  
© 2000, EUROWOOD CABINETS INC.  
MEASUREMENTS ARE SUBJECT TO CHANGE DUE TO FINAL FIELD MEASUREMENTS.