
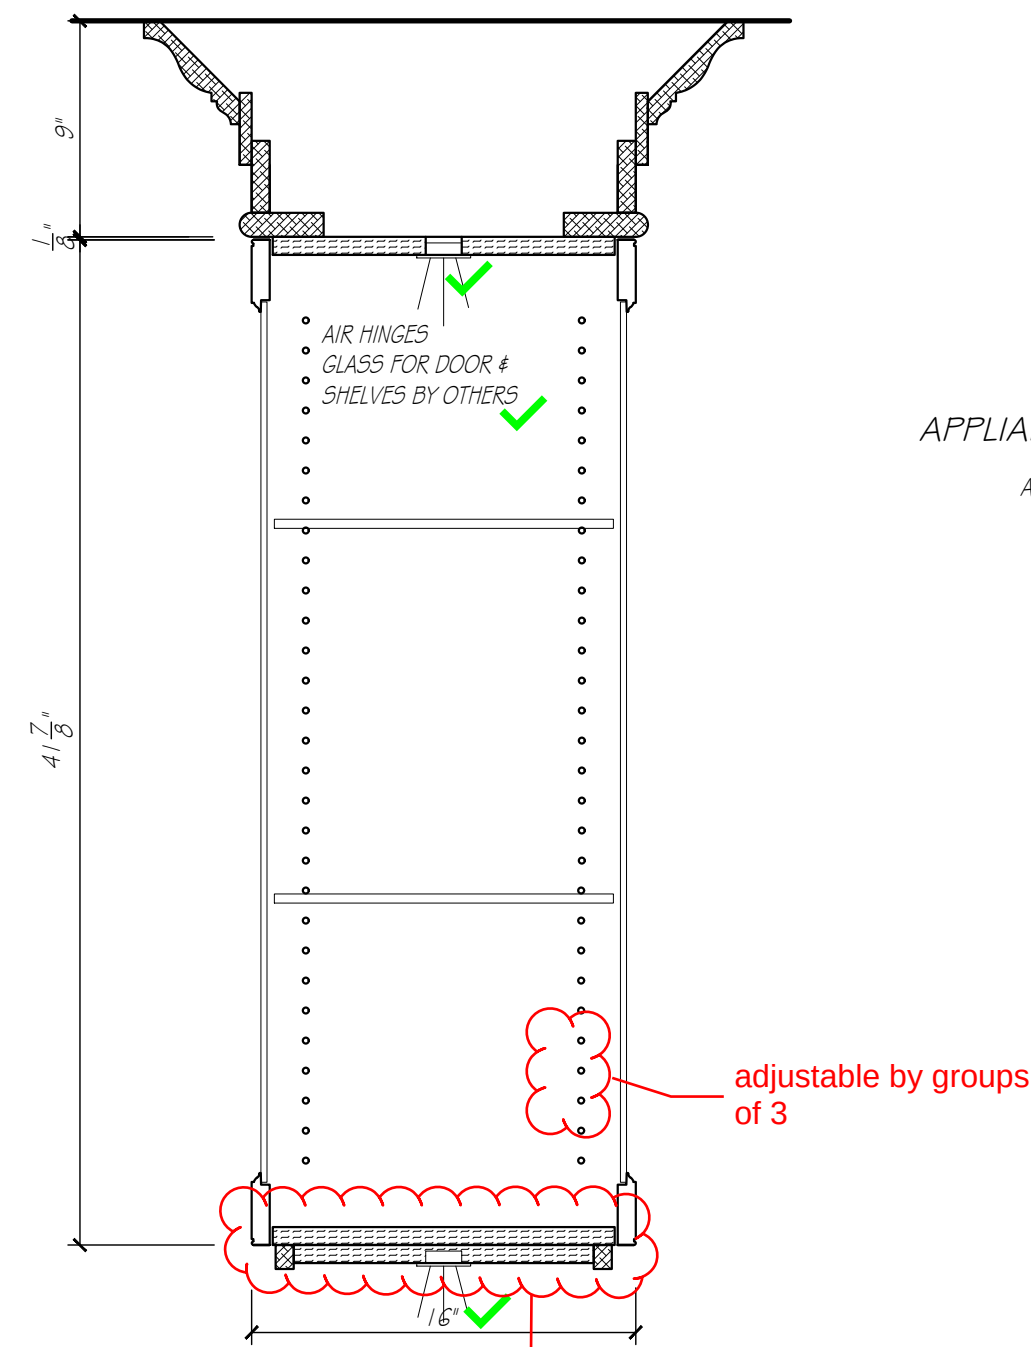
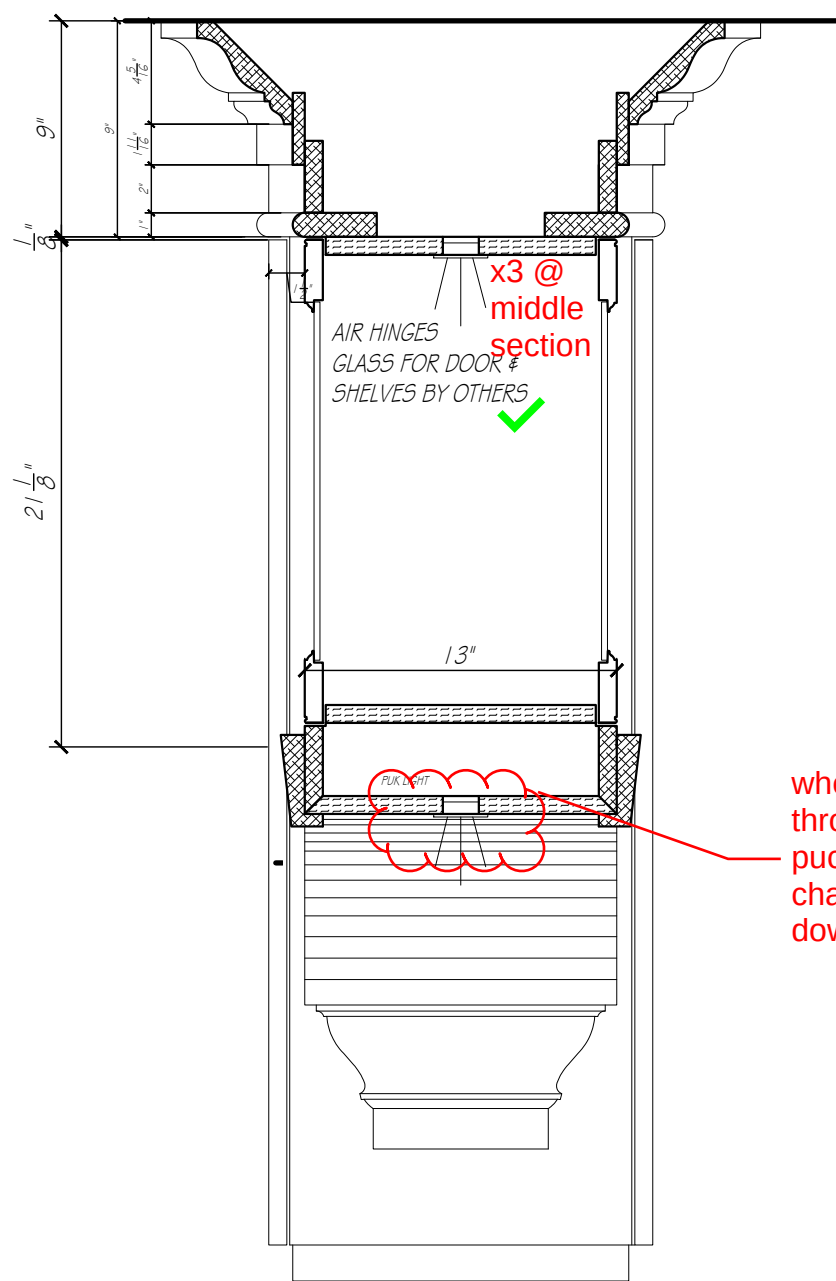







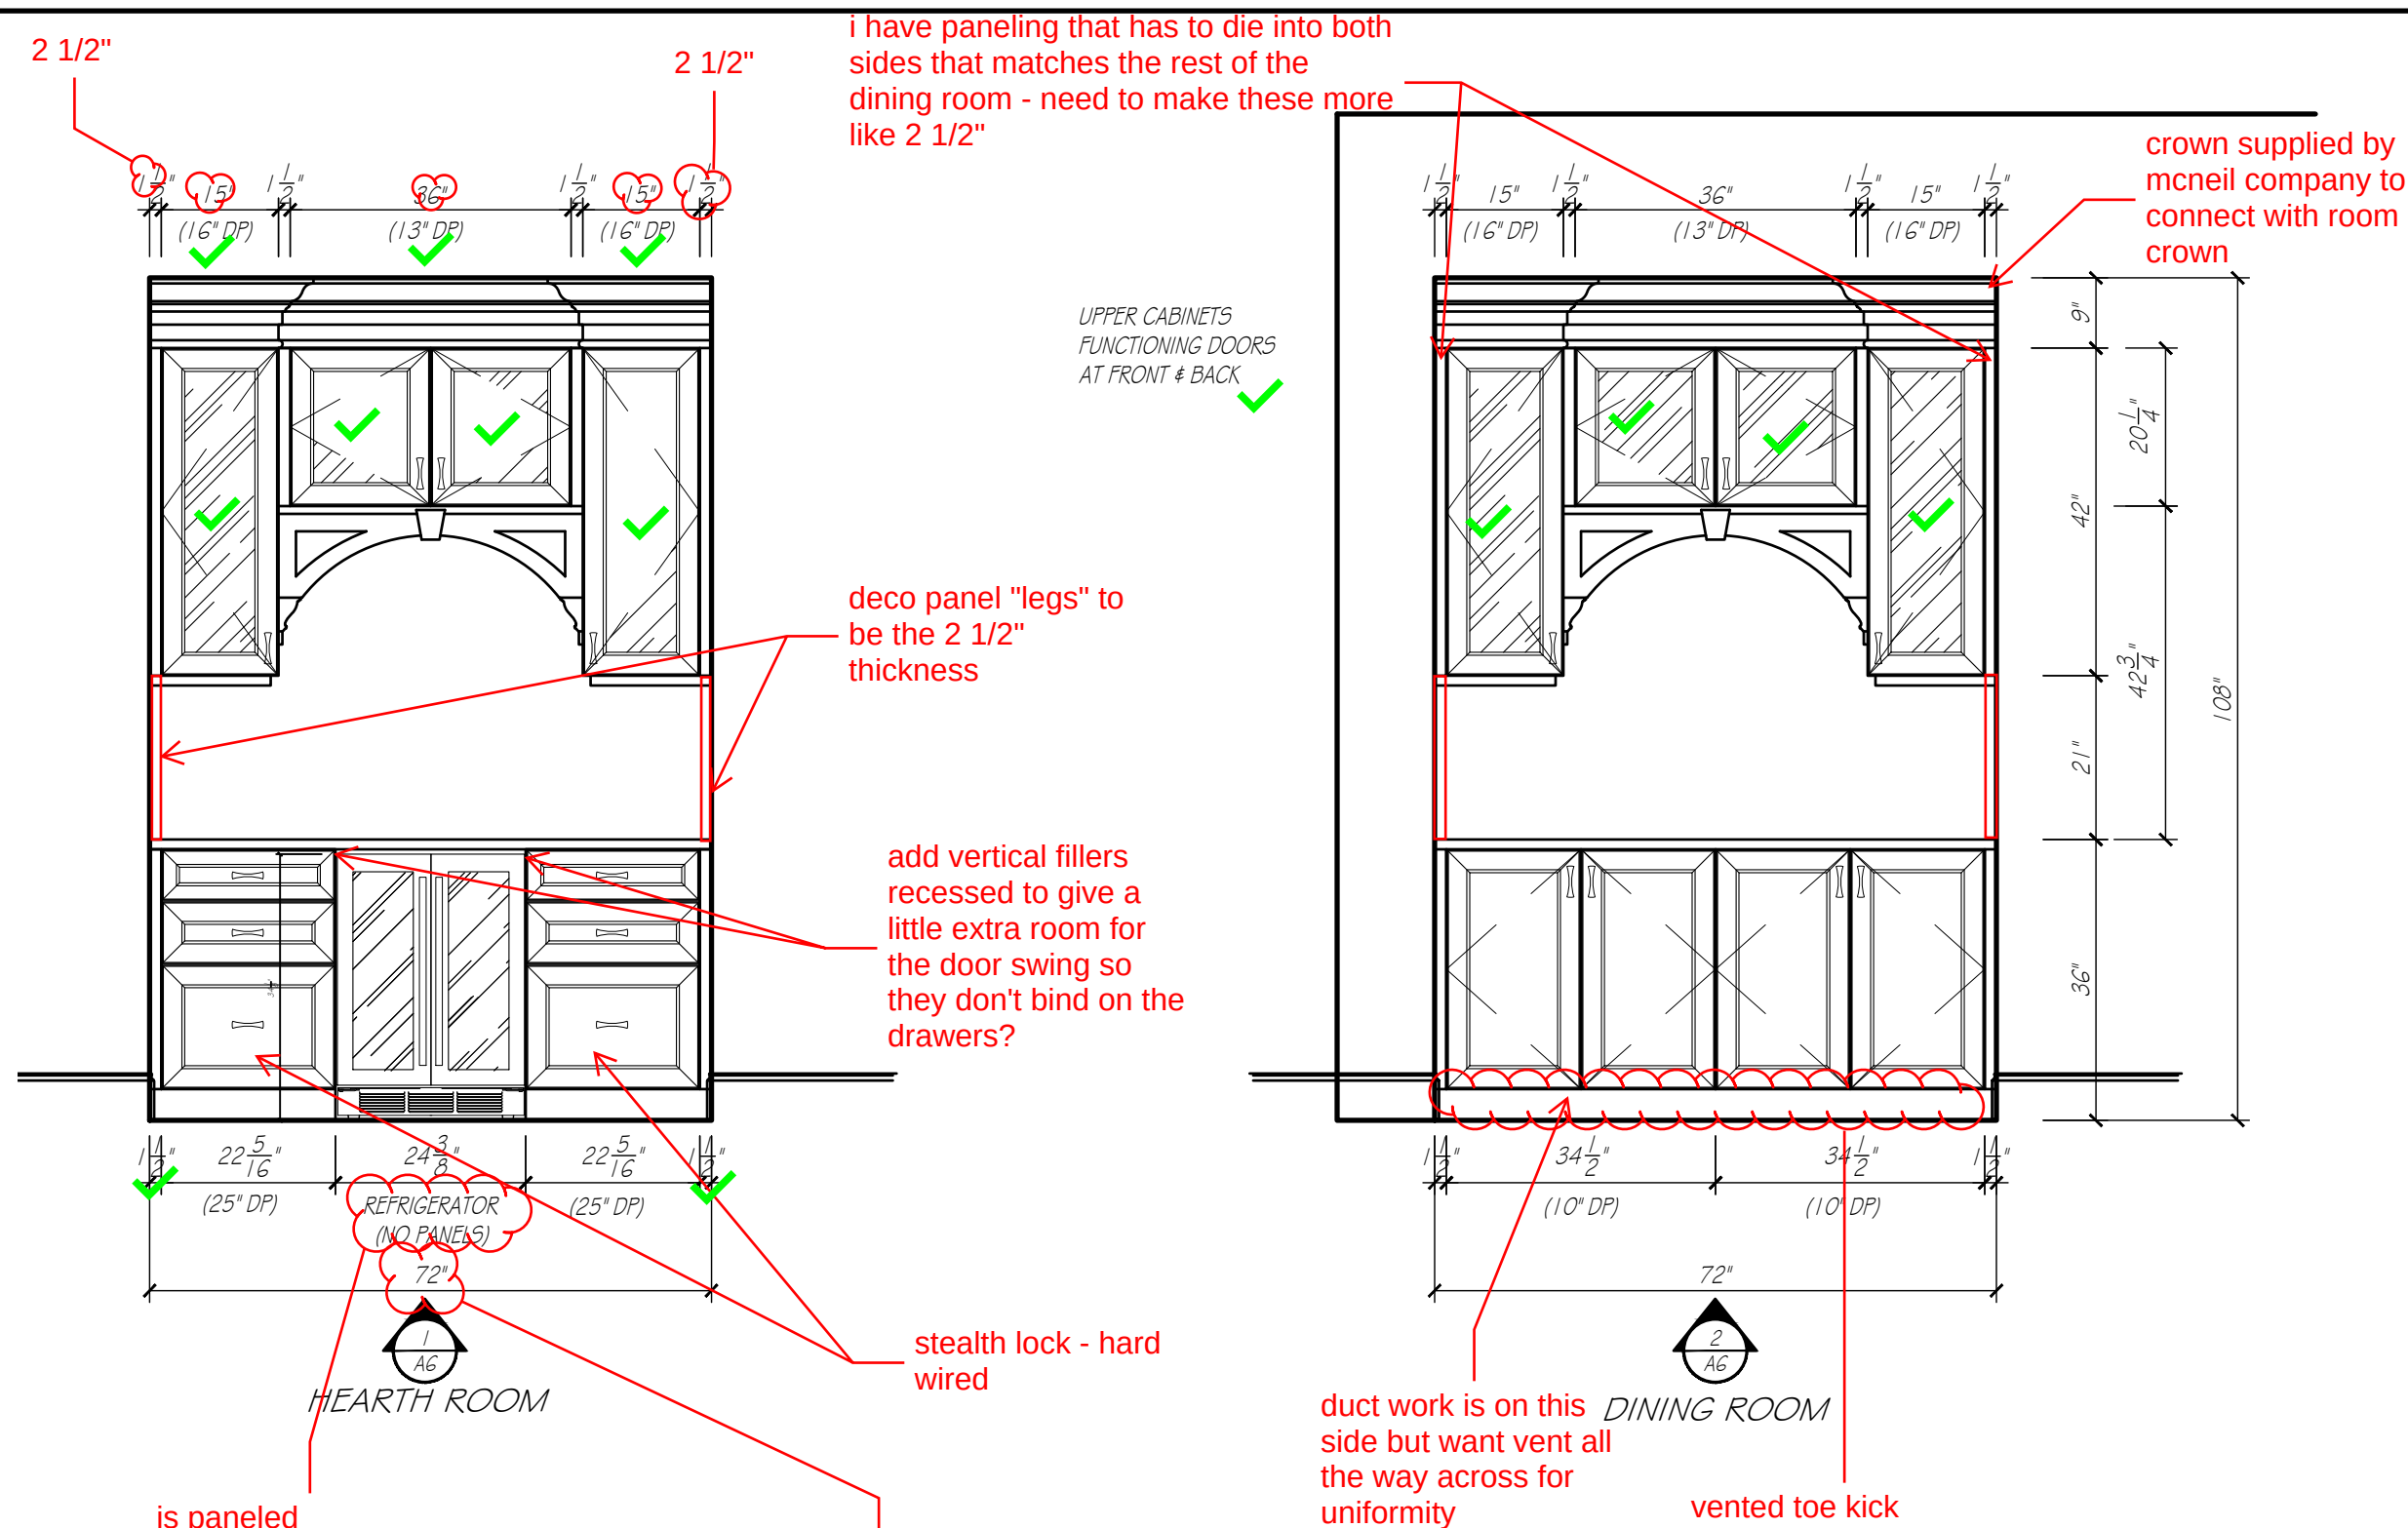


ACCESSORIES


APPLIANCE SELECTIONS

AVALLON BEVERAGE REFRIGERATOR 24"
MODEL: AWBC242GGFD
23 15/16" W x 34 1/4" H x 23 15/16" D
NO PANEL
CUTOUT 24 1/8" W x 24 7/8" D

LAUNDRY	
CABINET CONSTRUCTION:	
EXTERIORS	PAINABLE
INTERIORS	WHITE MELAMINE
FACE BANDING	MATCHING WOOD EDGE BANDING
CABINET HARDWARE & DRILLING	BY OTHERS
DRAWER SLIDE	FULL EXT. SORT CLOSE CONCEALED SLIDES
COUNTERTOP SPECIFICATIONS:	
COUNTERTOP MATERIAL	QUARTZ
COUNTERTOP THICKNESS	1 1/4" ALLOWANCE
SUBTOP REQUIREMENTS	NONE
ROOM SPECIFICATIONS	
FLOORING - TYPE / ALLOWANCE	VERIFY 3/4" ALLOWANCE
CASING - W / 1/4" REVEAL	3 3/4"

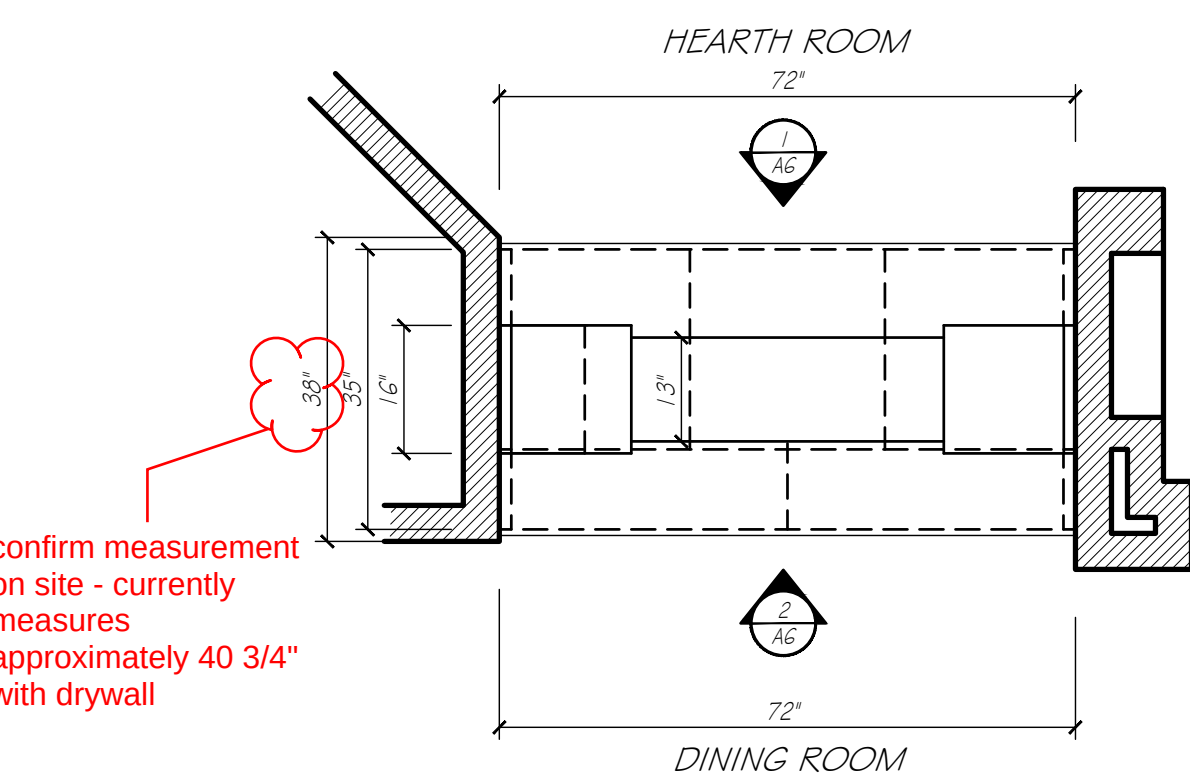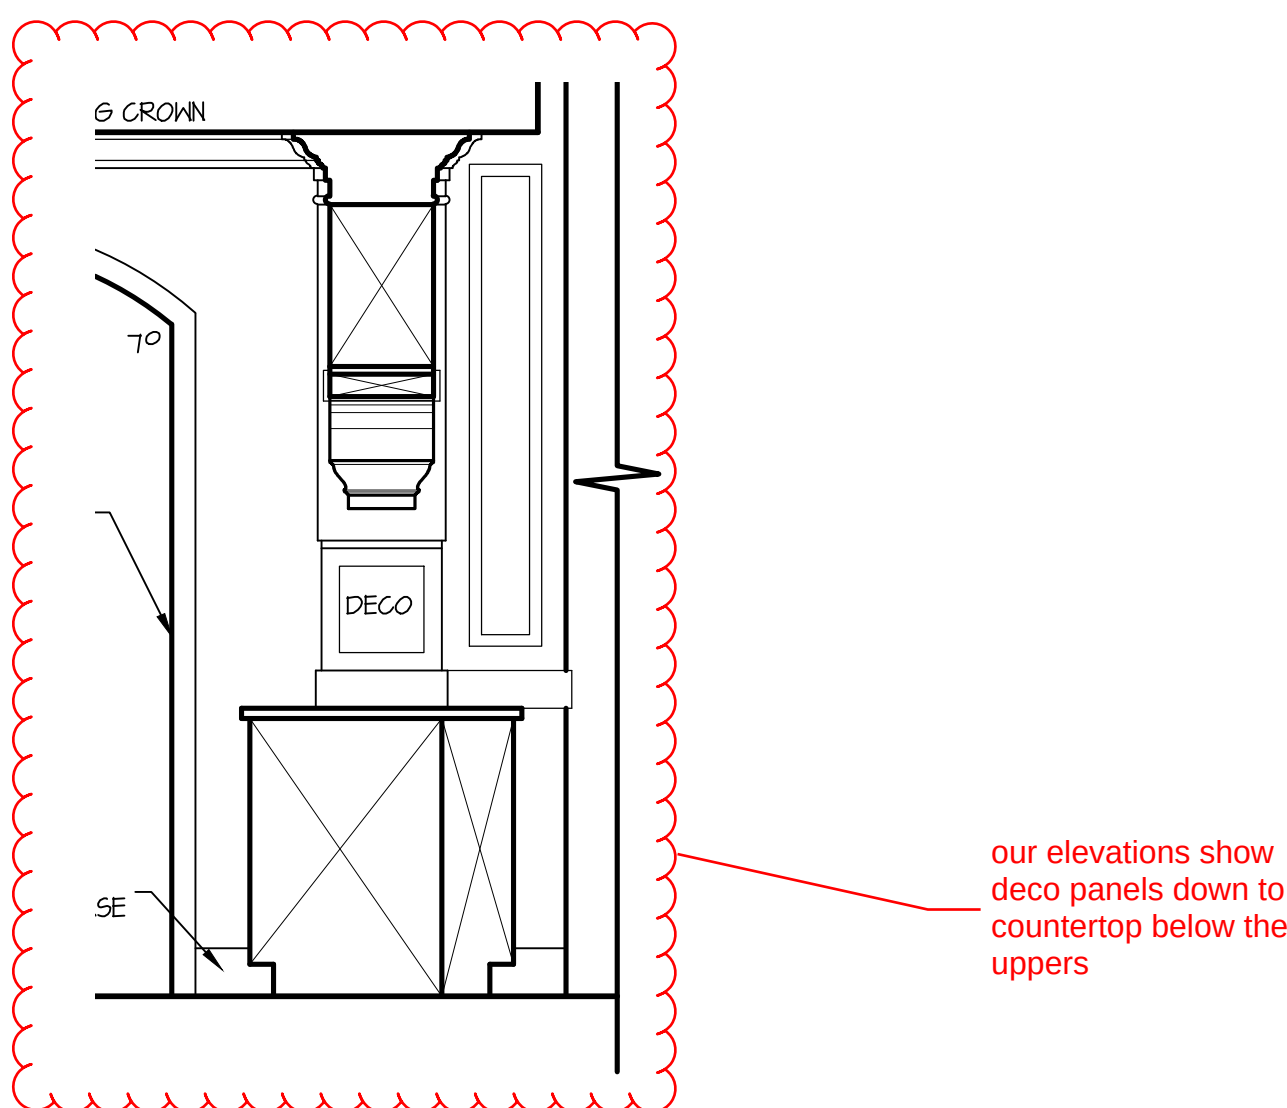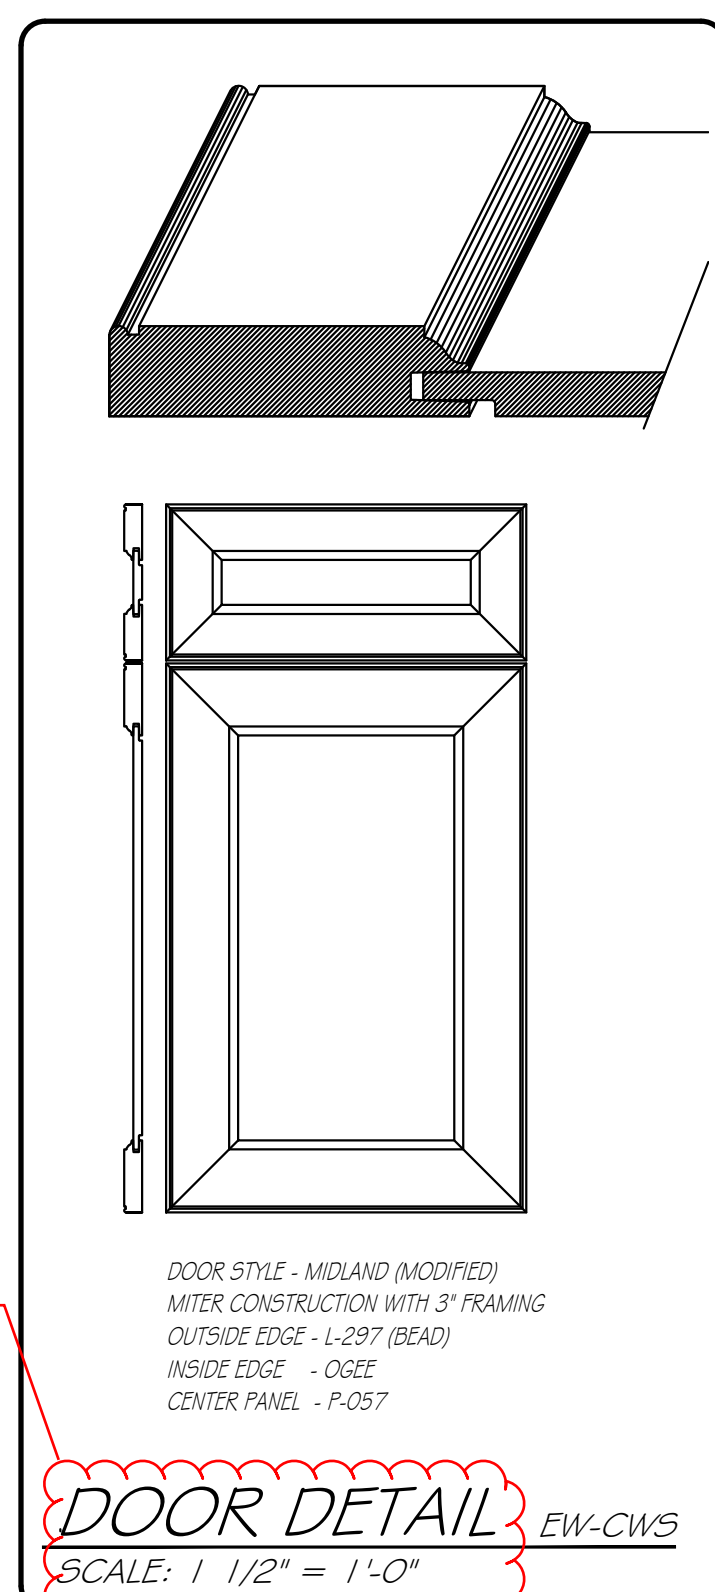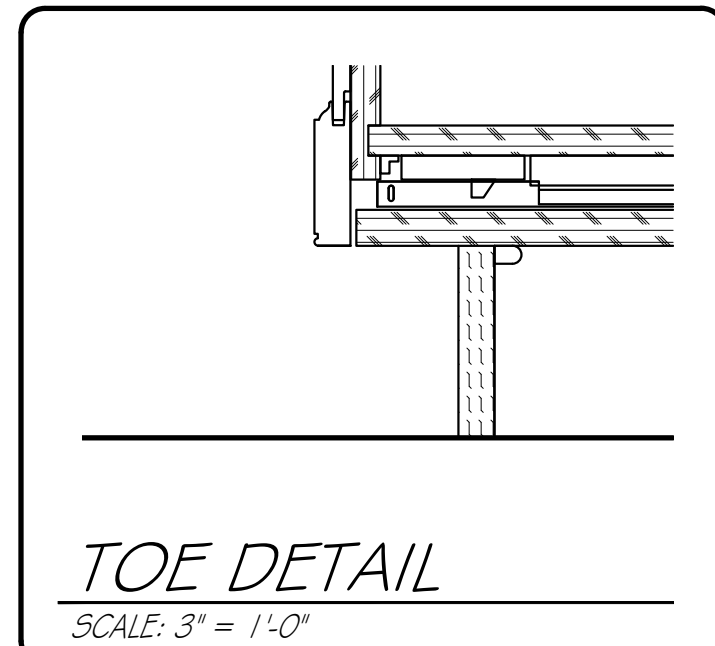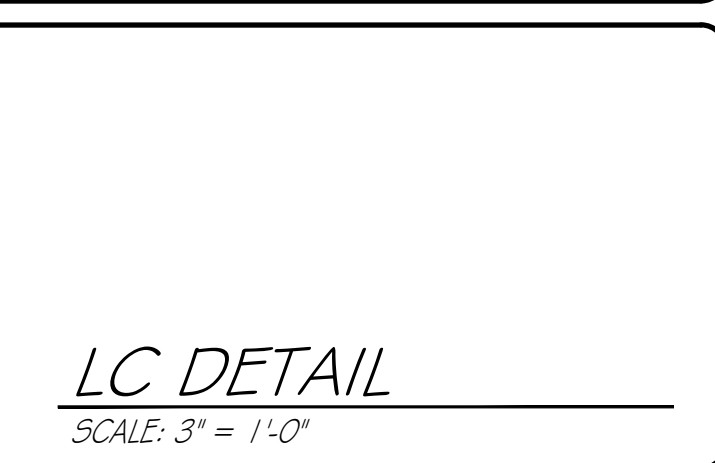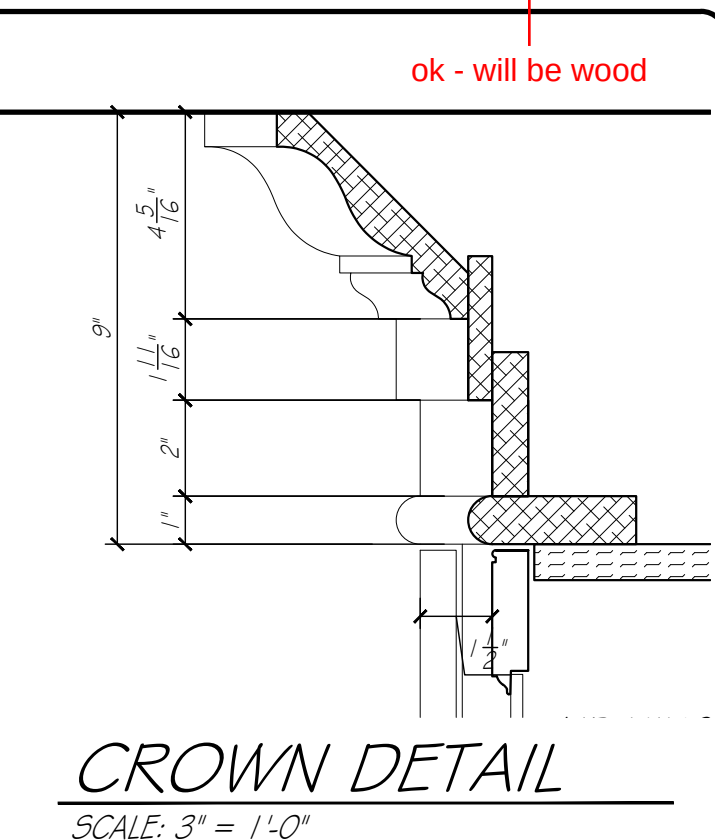

HEARTH ROOM / DINING
SCALE: 1/2" = 1'-0"

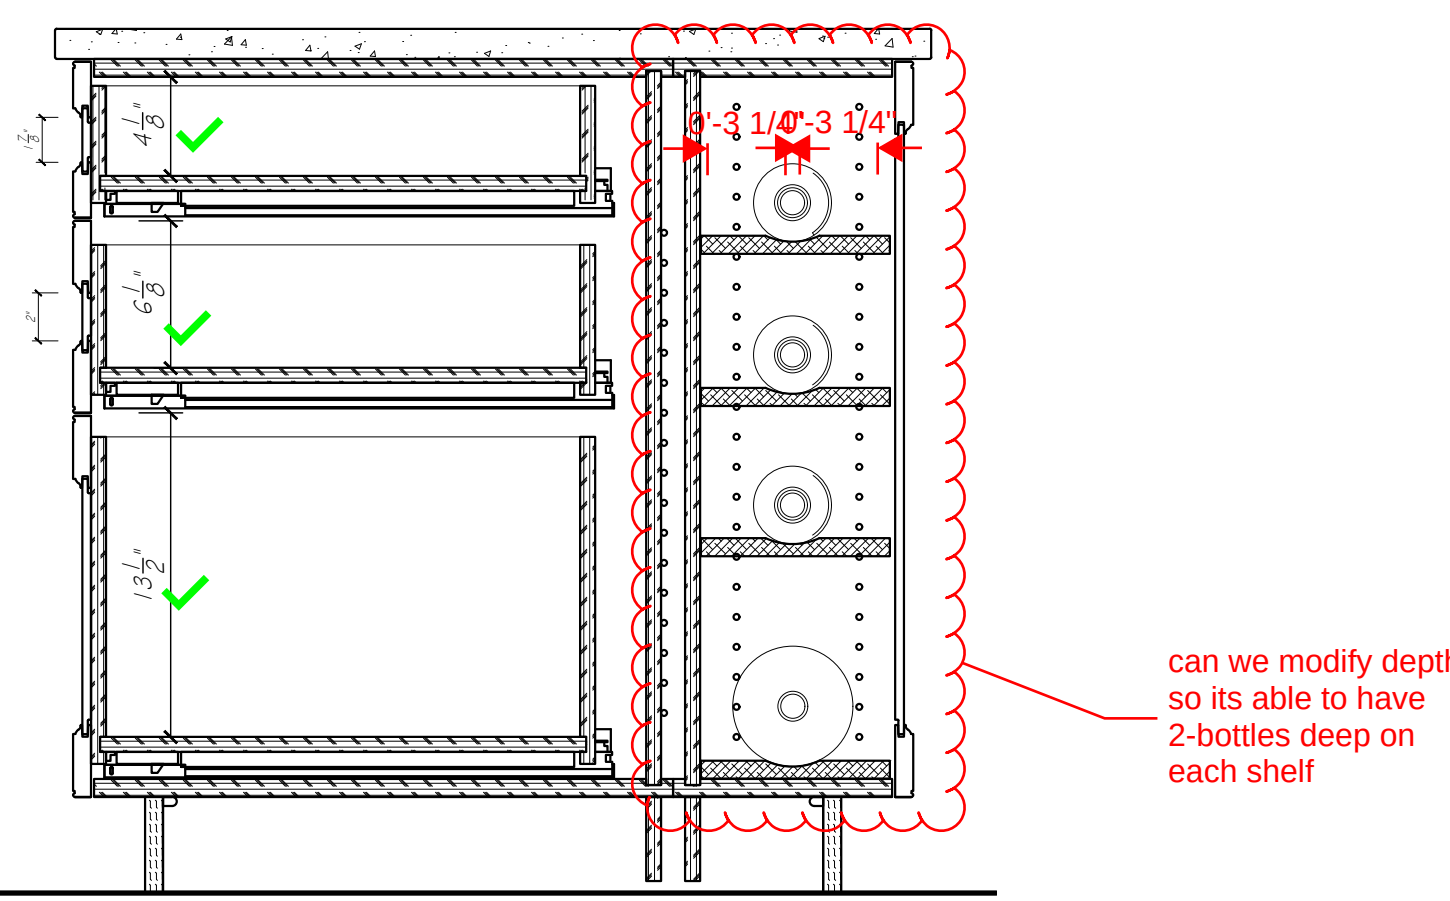

can we modify depth so its able to have 2-bottles deep on each shelf

applied moulding door



EUROWOOD
Cabinets
3415 SO. 67TH ST.
OMAHA, NE 68106
TEL (402-393-4110)
FAX (402-393-8361)
(WWW.EUROWOOD.NET)

SHEET: A6
DRAWN BY: SJB
PLAN: MAIN LEVEL
HEARTH ROOM / DINING
REVISIONS:
1 JUNE 26

PHIL & MICHELLE WOOD
3435 N. 140TH. CIRCLE
OMAHA, NE 68164

APPROVED BY:
SIGNATURE
DATE
WOOD
5588

DUPLICATION OF THESE DRAWINGS IS PROHIBITED WITHOUT WRITTEN CONSENT BY EUROWOOD CABINETS. © 2006, EUROWOOD CABINETS INC. MEASUREMENTS ARE SUBJECT TO CHANGE DUE TO FINAL FIELD MEASUREMENTS.