


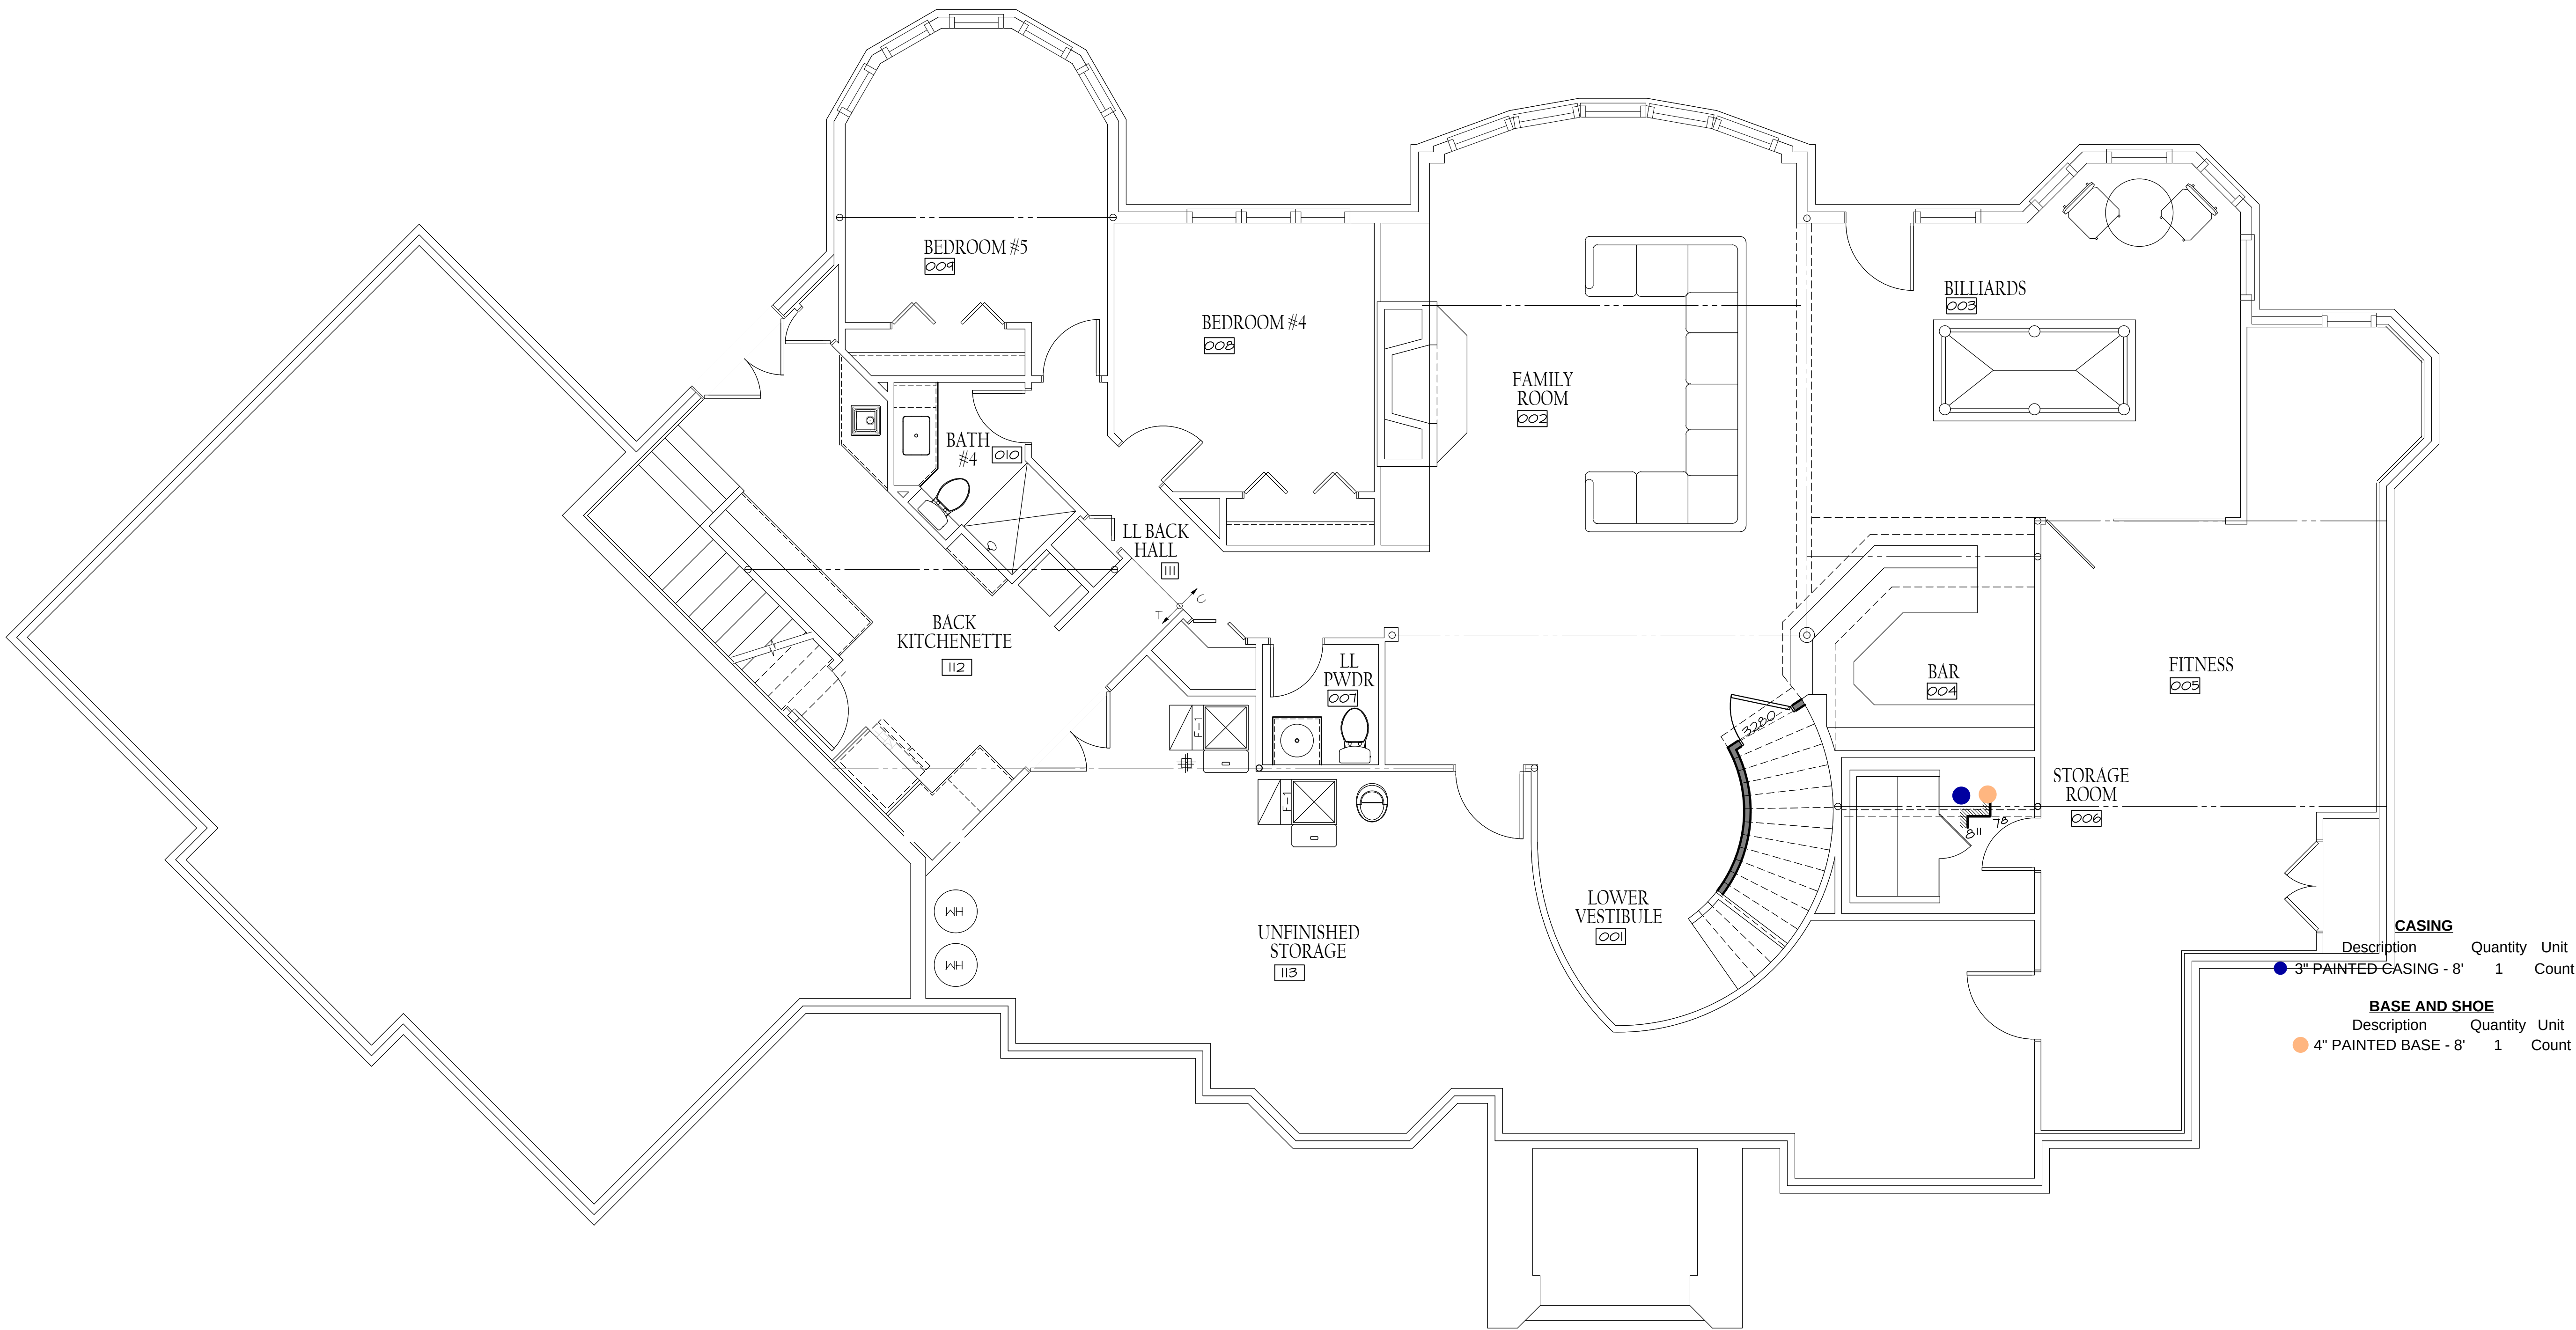

Wood Lower Level Trim Map

Scale: 1/4" = 1'-0"

WOOD
RESIDENCE
3435 N 140TH CIRCLE, OMAHA, NE 68164


MCNEIL COMPANY
4666 South 132nd Street
Omaha, NE 68137
402-333-1462
mcneilcompany.com

PLAN DATE	
09/12/2025	
REV.	DATE
BID	11/12/25



JOB NUMBER
252513
DESCRIPTION
LOWER LEVEL FINISH
PLAN SHEET
F1.01


© COPYRIGHT
MCNEIL COMPANY
THESE PLANS ARE SPECIFICALLY
DESIGNED FOR CONSTRUCTION BY
MCNEIL COMPANY AND ARE
INTENDED FOR NO OTHER PURPOSE.
DUPLICATION OF THESE PLANS IN
PART OR WHOLE WITHOUT WRITTEN
CONSENT FROM MCNEIL COMPANY
IS PROHIBITED.

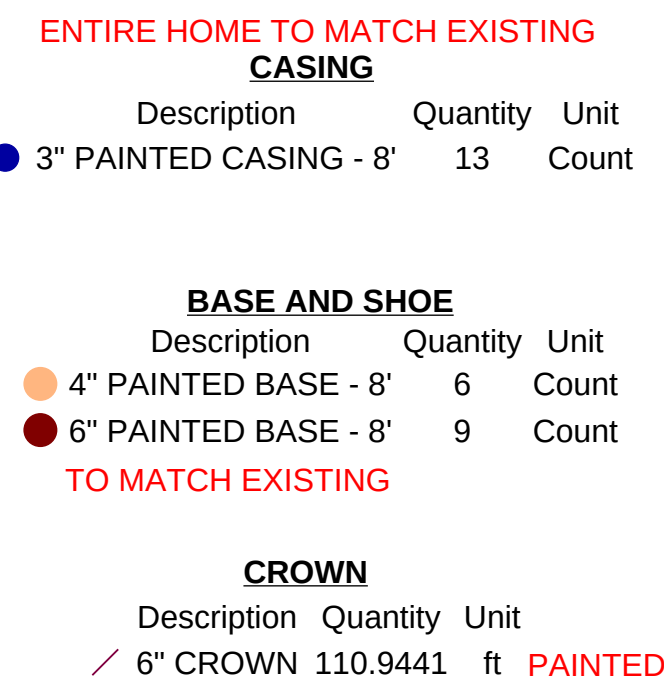

Scale: 1/4" = 1'-0"

JOB NUMBER	252513
DESCRIPTION	MAIN LEVEL FINISH
PLAN SHEET	F1.02

© COPYRIGHT
MCNEIL COMPANY
THESE PLANS ARE SPECIFICALLY
DESIGNED FOR CONSTRUCTION BY
MCNEIL COMPANY AND ARE
INTENDED FOR NO OTHER PURPOSE.
REPLICATION OF THESE PLANS IN
PART OR WHOLE WITHOUT WRITTEN
CONSENT FROM MCNEIL COMPANY
IS PROHIBITED.

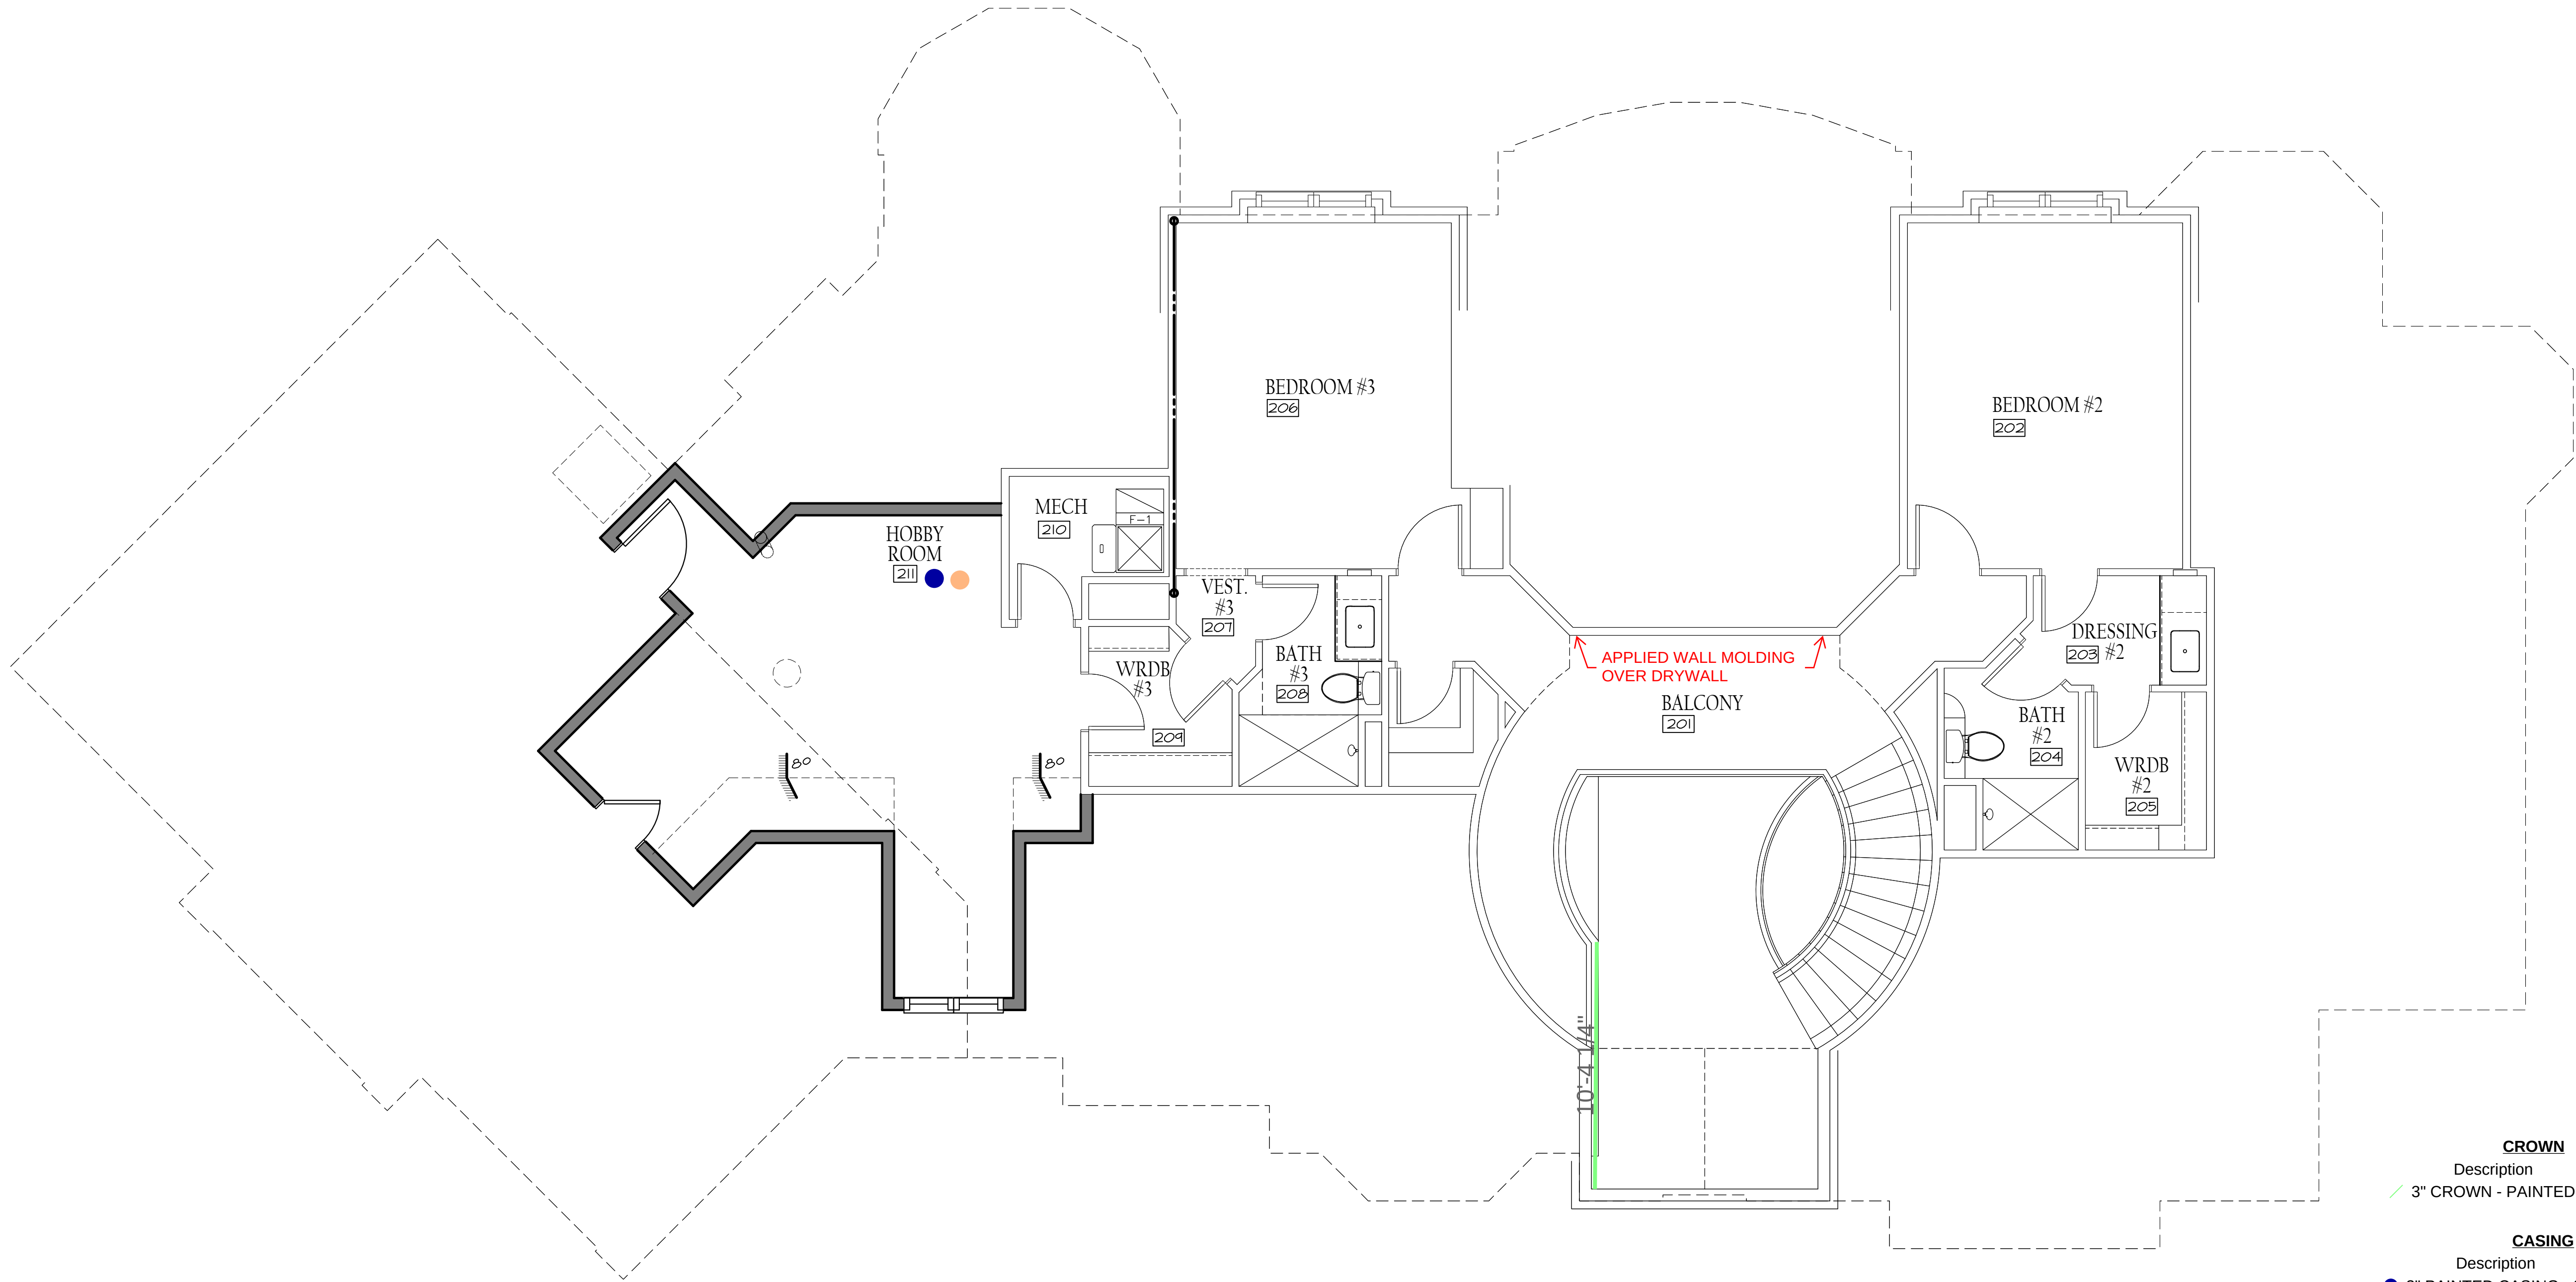

Wood Second Level Trim Map

Scale: 1/4" = 1'-0"

CROWN		
Description	Quantity	Unit
3" CROWN - PAINTED	10.3610	ft

CASING		
Description	Quantity	Unit
3" PAINTED CASING - 8'	1	Count

BASE AND SHOE		
Description	Quantity	Unit
4" PAINTED BASE - 8'	1	Count

WOOD
RESIDENCE

3435 N 140TH CIRCLE, OMAHA, NE 68164

MCNEIL
COMPANY

4666 South 132nd Street
Omaha, NE 68137
402-333-1462
mcneilcompany.com

PLAN DATE 09/12/2025	
REV.	DATE
BID	11/12/25



JOB NUMBER
252513
DESCRIPTION
SECOND LEVEL FINISH
PLAN SHEET
F1.03

© COPYRIGHT
MCNEIL COMPANY
THESE PLANS ARE SPECIFICALLY
DESIGNED FOR CONSTRUCTION BY
MCNEIL COMPANY AND ARE
INTENDED FOR NO OTHER PURPOSE.
DUPLICATION OF THESE PLANS IN
PART OR WHOLE WITHOUT WRITTEN
CONSENT FROM MCNEIL COMPANY
IS PROHIBITED.