


PLOT DATE: 11/13/2025
 D:\MCNEIL COMPANY DROPBOX\ADAM B\MCNEIL DESIGN\RESIDENTIAL\25-2513 WOOD REMODEL\F1 PLANS.DWG

HOME PAGE: A0.01

BATH 4 / GUEST PLUMBING FIXTURES			
Description	Quantity	Unit	
BATH 4/GUEST - FAUCET	1	Count	
BATH 4/GUEST - SEAT/TRIP LEVER	1	Count	
BATH 4/GUEST - SHOWER HEAD	1	Count	
BATH 4/GUEST - SHOWER VALVE AND TRIM	1	Count	
BATH 4/GUEST - SINK	1	Count	
BATH 4/GUEST - TOILET	1	Count	

POWDER PLUMBING FIXTURES			
Description	Quantity	Unit	
POWDER - FAUCET	1	Count	
POWDER - SEAT / TRIP LEVER	1	Count	
POWDER - SINK	1	Count	
POWDER - TOILET	1	Count	

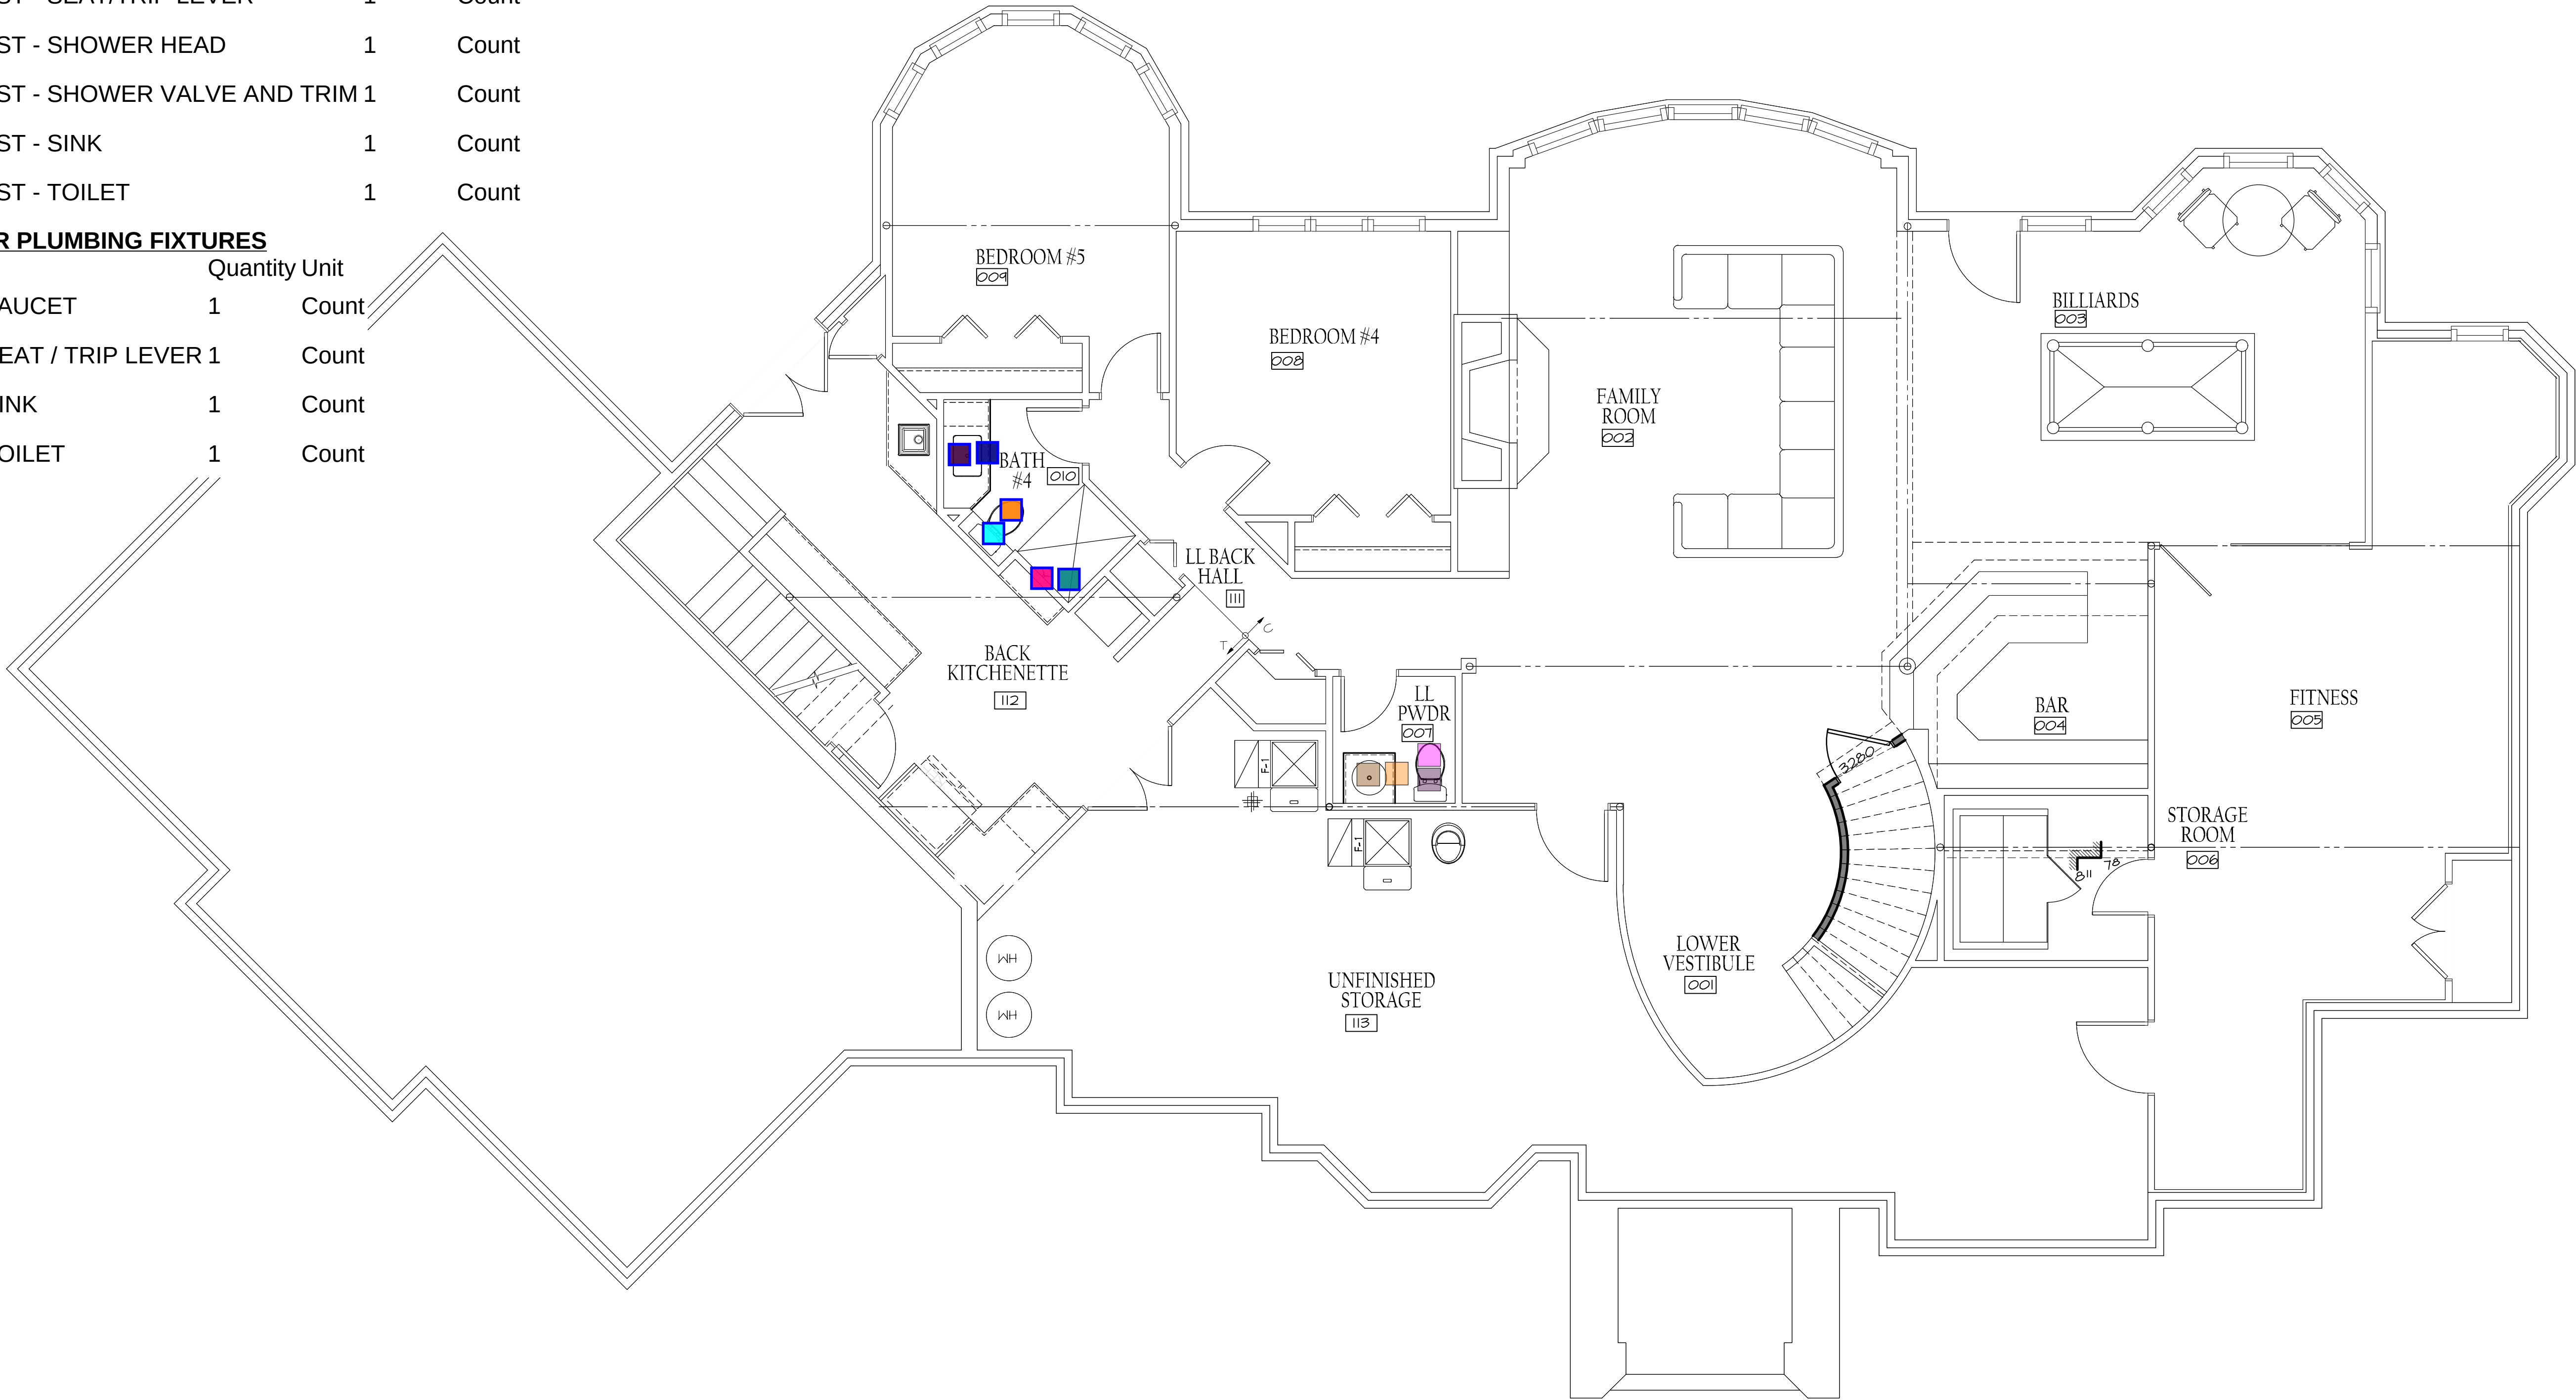

WOOD
RESIDENCE

3435 N 140TH CIRCLE, OMAHA, NE 68164

MCNEIL
COMPANY
4666 South 132nd Street
Omaha, NE 68137
402-333-1462
mcneilcompany.com

PLAN DATE 09/12/2025	
REV.	DATE
BID	11/12/25



JOB NUMBER
252513
DESCRIPTION
LOWER LEVEL FINISH
PLAN SHEET
F1.01

© COPYRIGHT
MCNEIL COMPANY
THESE PLANS ARE SPECIFICALLY
DESIGNED FOR CONSTRUCTION BY
MCNEIL COMPANY AND ARE
INTENDED FOR NO OTHER PURPOSE.
DUPLICATION OF THESE PLANS IN
PART OR WHOLE WITHOUT WRITTEN
CONSENT FROM MCNEIL COMPANY
IS PROHIBITED.

PLOT DATE: 11/13/2025
D:\MCNEIL COMPANY DROPBOX\ADAM B\MCNEIL DESIGN\RESIDENTIAL\25-2513 WOOD REMODEL\F1 PLANS.DWG


HOME PAGE: A0.01

KITCHEN PLUMBING FIXTURES		
Description	Quantity	Unit
KITCHEN - AIR SWITCH	1	Count
KITCHEN - FAUCET	1	Count
KITCHEN - GARBAGE DISPOSAL	1	Count
KITCHEN - SINK	1	Count
KITCHEN - STRAINER	1	Count

LAUNDRY PLUMBING FIXTURES		
Description	Quantity	Unit
LAUNDRY - FAUCET	1	Count
LAUNDRY - SINK	1	Count
LAUNDRY - STRAINER	1	Count

POWDER PLUMBING FIXTURES		
Description	Quantity	Unit
POWDER - FAUCET	1	Count
POWDER - SEAT / TRIP LEVER	1	Count
POWDER - SINK	1	Count
POWDER - TOILET	1	Count

MASTER - PLUMBING FIXTURES		
Description	Quantity	Unit
MASTER BATH - BATH TUB	1	Count
MASTER BATH - FAUCET	2	Count
MASTER BATH - HANDHELD	1	Count
MASTER BATH - SEAT / TRIP LEVER	1	Count
MASTER BATH - SHOWER HEAD	1	Count
MASTER BATH - SHOWER VALVE AND TRIM	1	Count
MASTER BATH - SINK	2	Count
MASTER BATH - TOILET	1	Count

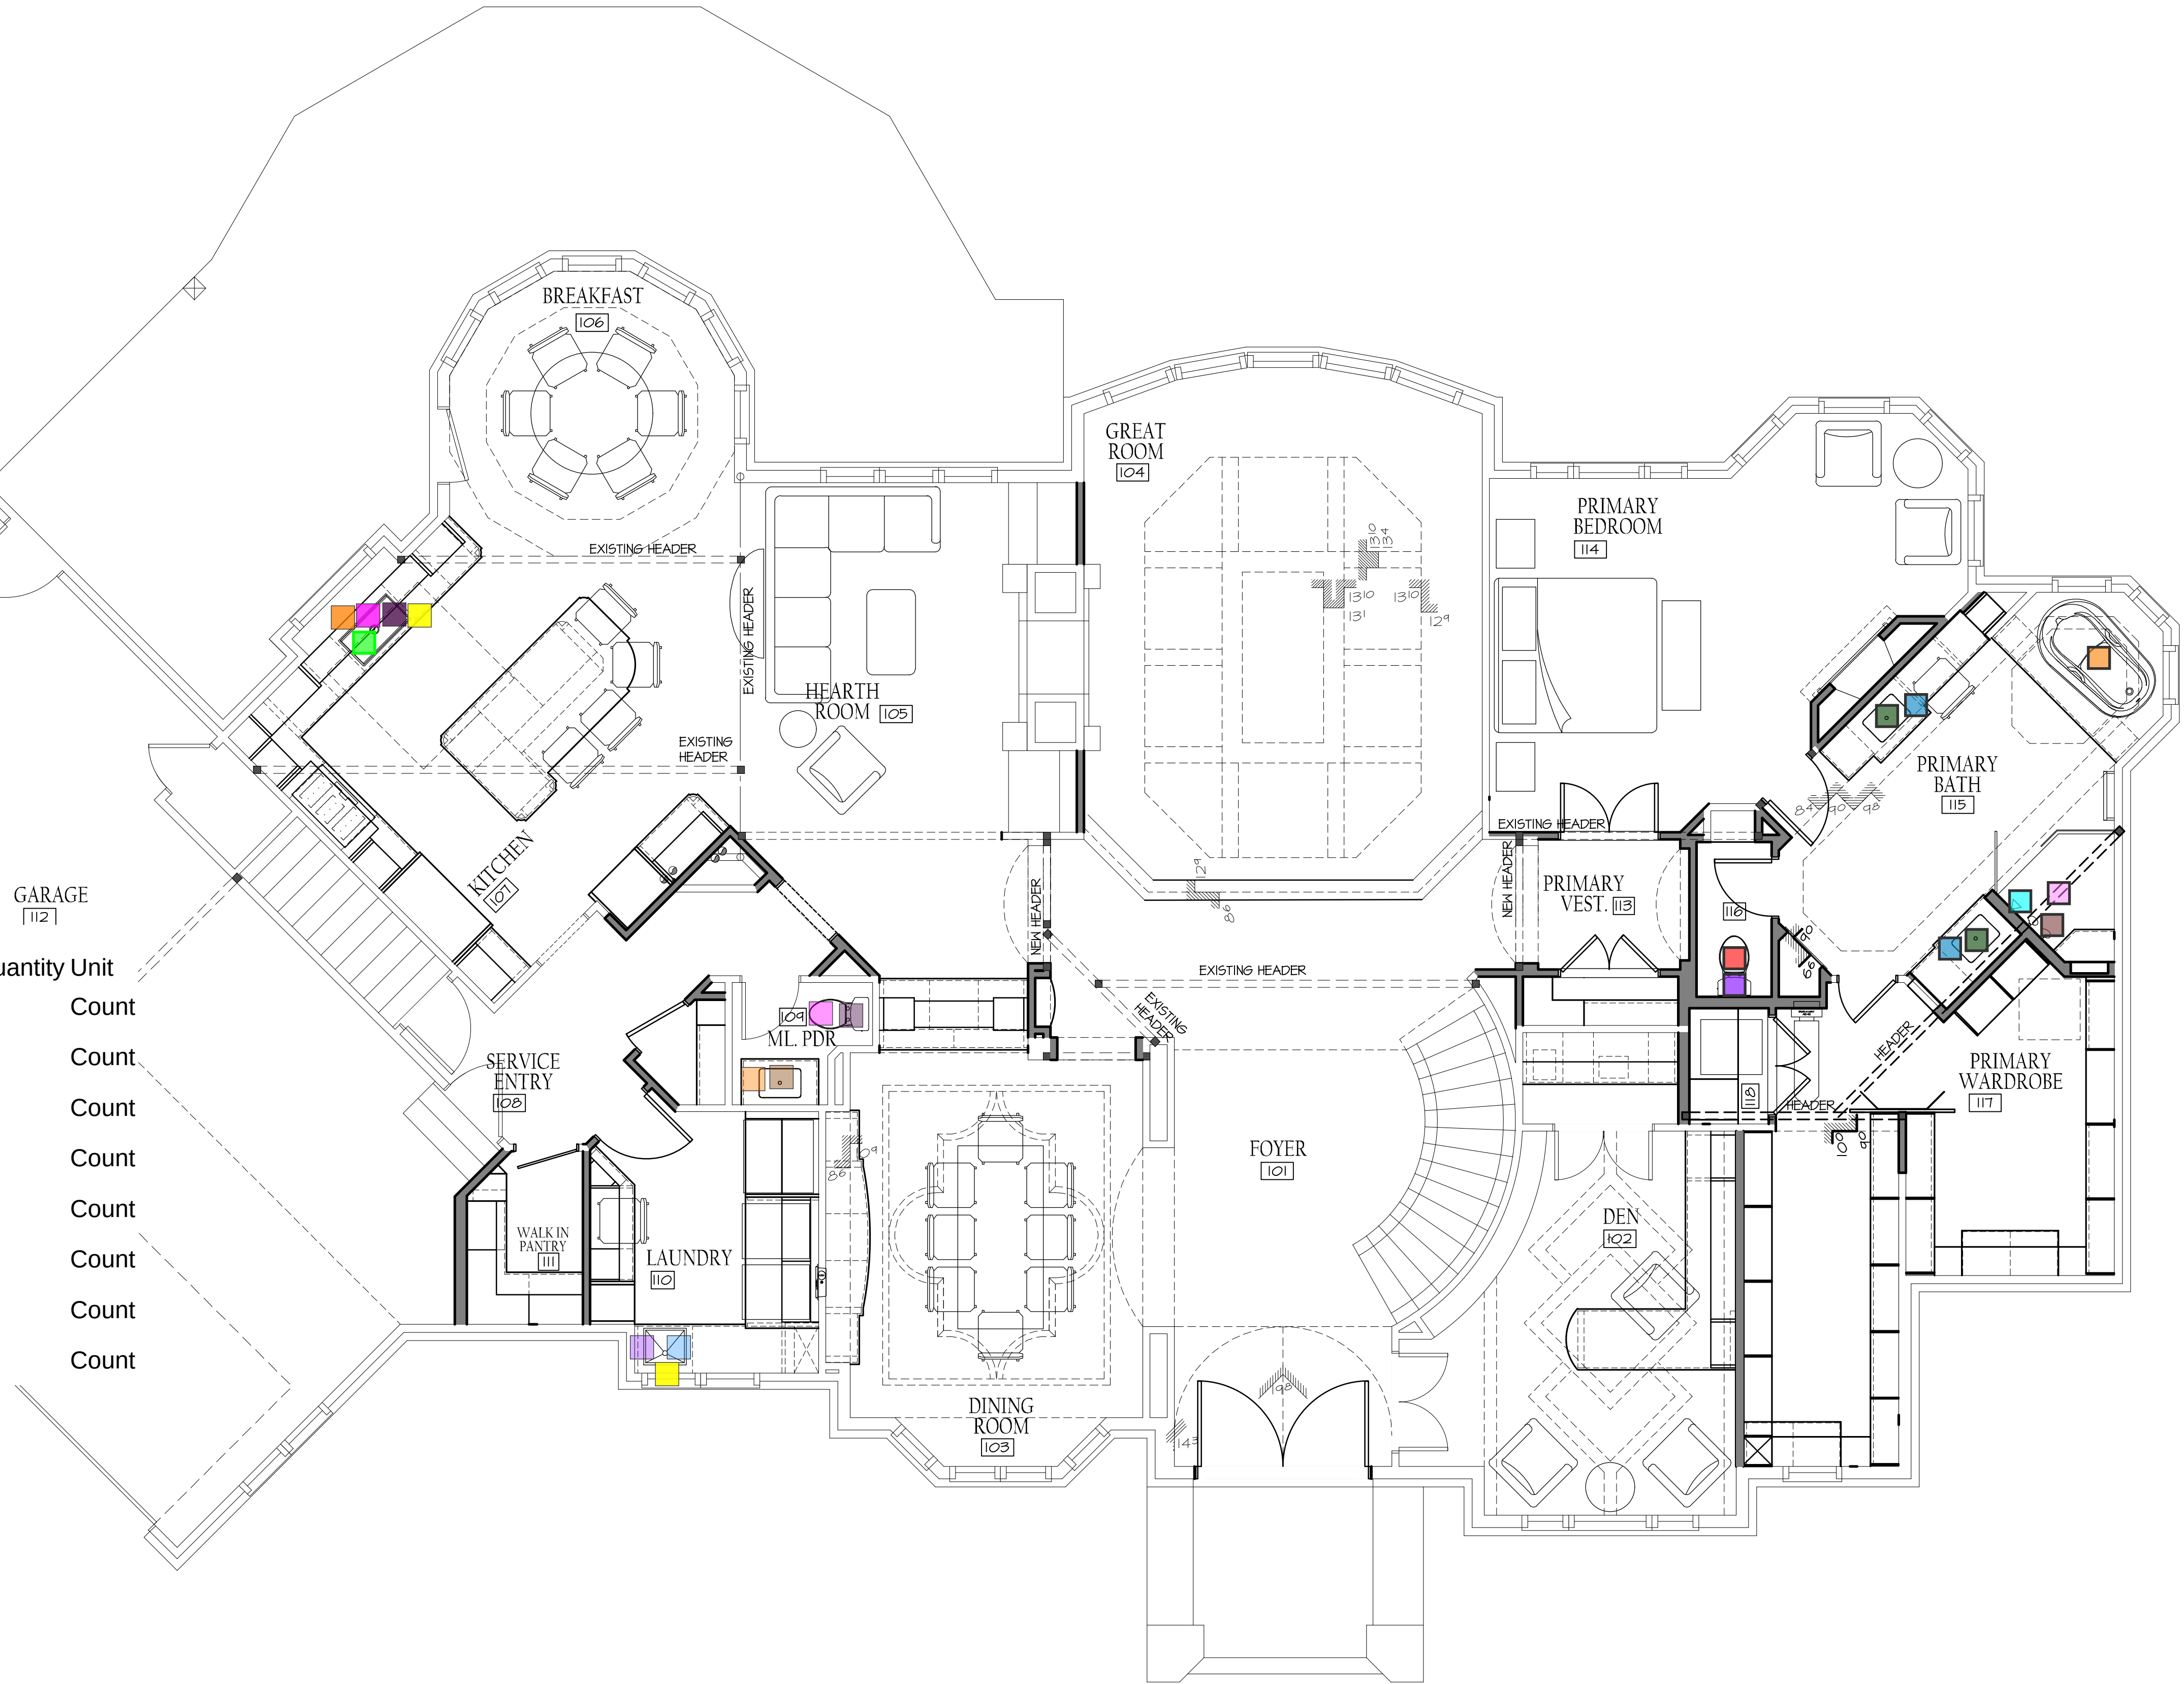

WOOD
RESIDENCE

3435 N 140TH CIRCLE, OMAHA, NE 68164

**MCNEIL**
COMPANY
4666 South 132nd Street
Omaha, NE 68137
402-333-1462
mcneilcompany.com

PLAN DATE 09/12/2025	
REV.	DATE
BID	11/12/25




JOB NUMBER
252513
DESCRIPTION
MAIN LEVEL FINISH
PLAN SHEET
F1.02


© COPYRIGHT
MCNEIL COMPANY
THESE PLANS ARE SPECIFICALLY
DESIGNED FOR CONSTRUCTION BY
MCNEIL COMPANY AND ARE
INTENDED FOR NO OTHER PURPOSE.
DUPLICATION OF THESE PLANS IN
PART OR WHOLE WITHOUT WRITTEN
CONSENT FROM MCNEIL COMPANY
IS PROHIBITED.

BATH 3 PLUMBING FIXTURES			
Description		Quantity	Unit
 BATH 3 - FAUCET		1	Count
 BATH 3 - SEAT/TRIP LEVER		1	Count
 BATH 3 - SHOWER HEAD		1	Count
 BATH 3 - SHOWER VALVE AND TRIM		1	Count
 BATH 3 - SINK		1	Count
 BATH 3 - TOILET		1	Count

BATH 2 PLUMBING FIXTURES			
Description		Quantity	Unit
 BATH 2 - FAUCET		1	Count
 BATH 2 - SEAT/TRIP LEVER		1	Count
 BATH 2 - SHOWER HEAD		1	Count
 BATH 2 - SHOWER VALVE AND TRIM		1	Count
 BATH 2 - SINK		1	Count
 BATH 2 - TOILET		1	Count

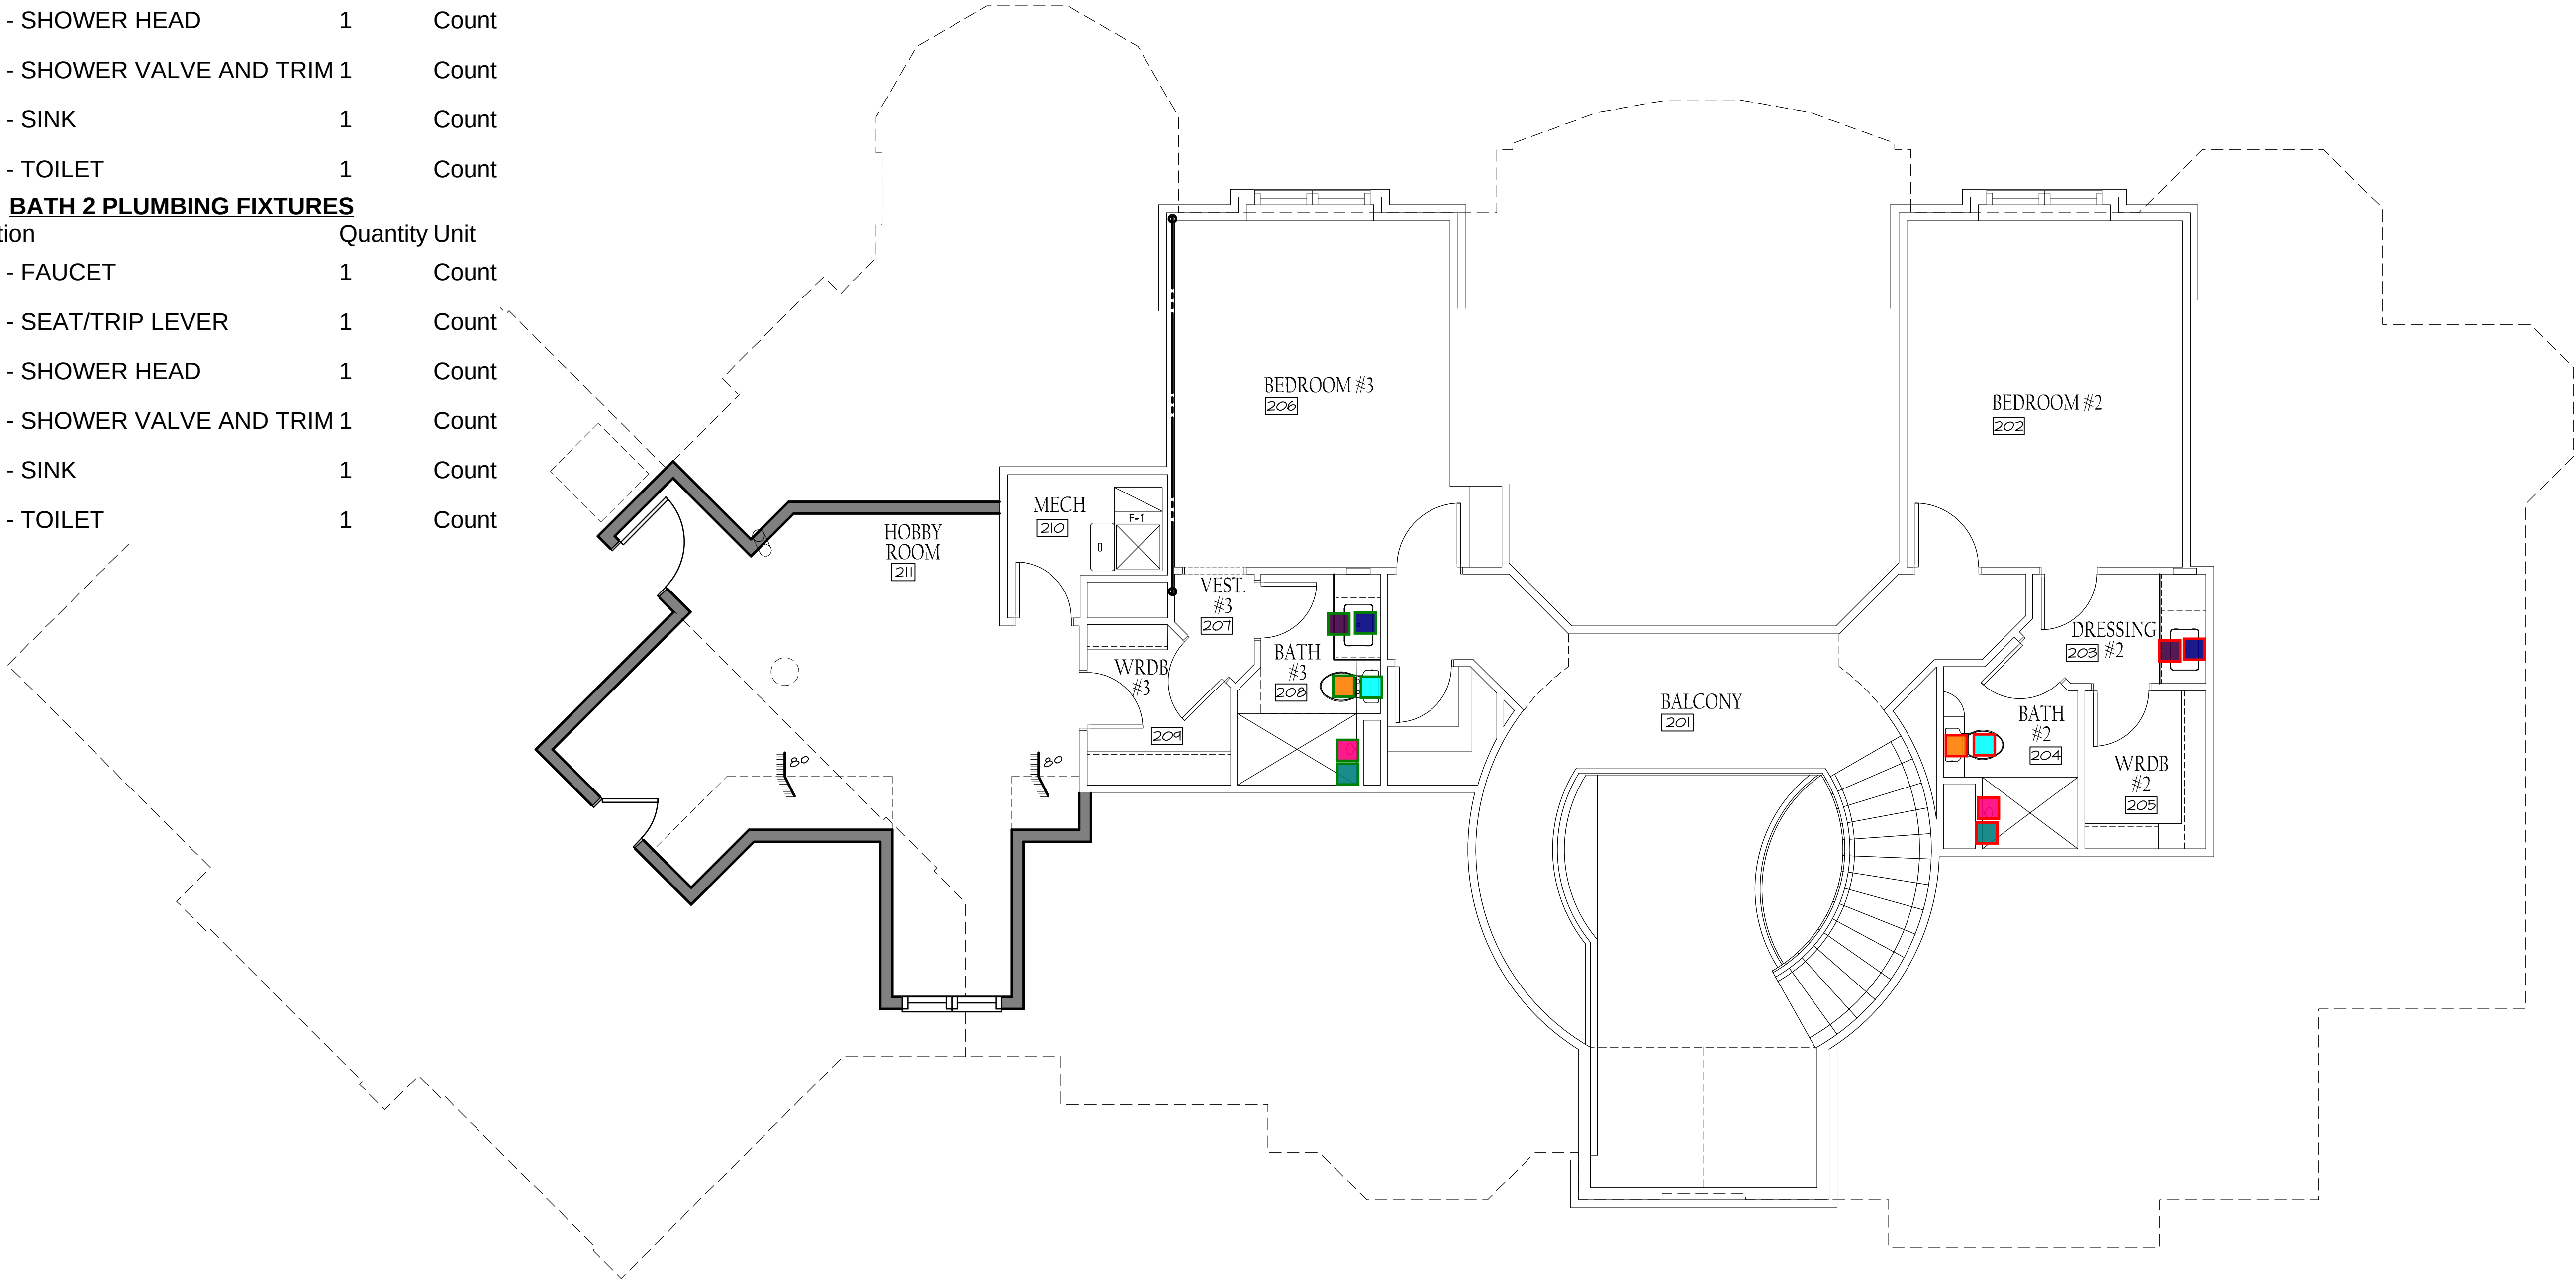

WOOD
RESIDENCE
3435 N 140TH CIRCLE, OMAHA, NE 68164

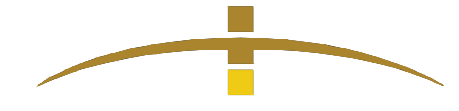
**MCNEIL
COMPANY**
4666 South 132nd Street
Omaha, NE 68137
402-333-1462
mcneilcompany.com

PLAN DATE 09/12/2025	
REV.	DATE
BID	11/12/25



JOB NUMBER
252513
DESCRIPTION
SECOND LEVEL FINISH
PLAN SHEET
F1.03

© COPYRIGHT
MCNEIL COMPANY
THESE PLANS ARE SPECIFICALLY
DESIGNED FOR CONSTRUCTION BY
MCNEIL COMPANY AND ARE
INTENDED FOR NO OTHER PURPOSE.
DUPLICATION OF THESE PLANS IN
PART OR WHOLE WITHOUT WRITTEN
CONSENT FROM MCNEIL COMPANY
IS PROHIBITED.