


SHOWER TILE			
Description	Quantity	Unit	
SHOWER TILE - BATH #4 BULLNOSE - LINEAR	22.0106	ft	
SHOWER TILE - BATH #4 CEILING	12.23	sf	
SHOWER TILE - BATH #4 FLOOR	12.21	sf	
SHOWER TILE - BATH #4 WALLS	90.45	sf	

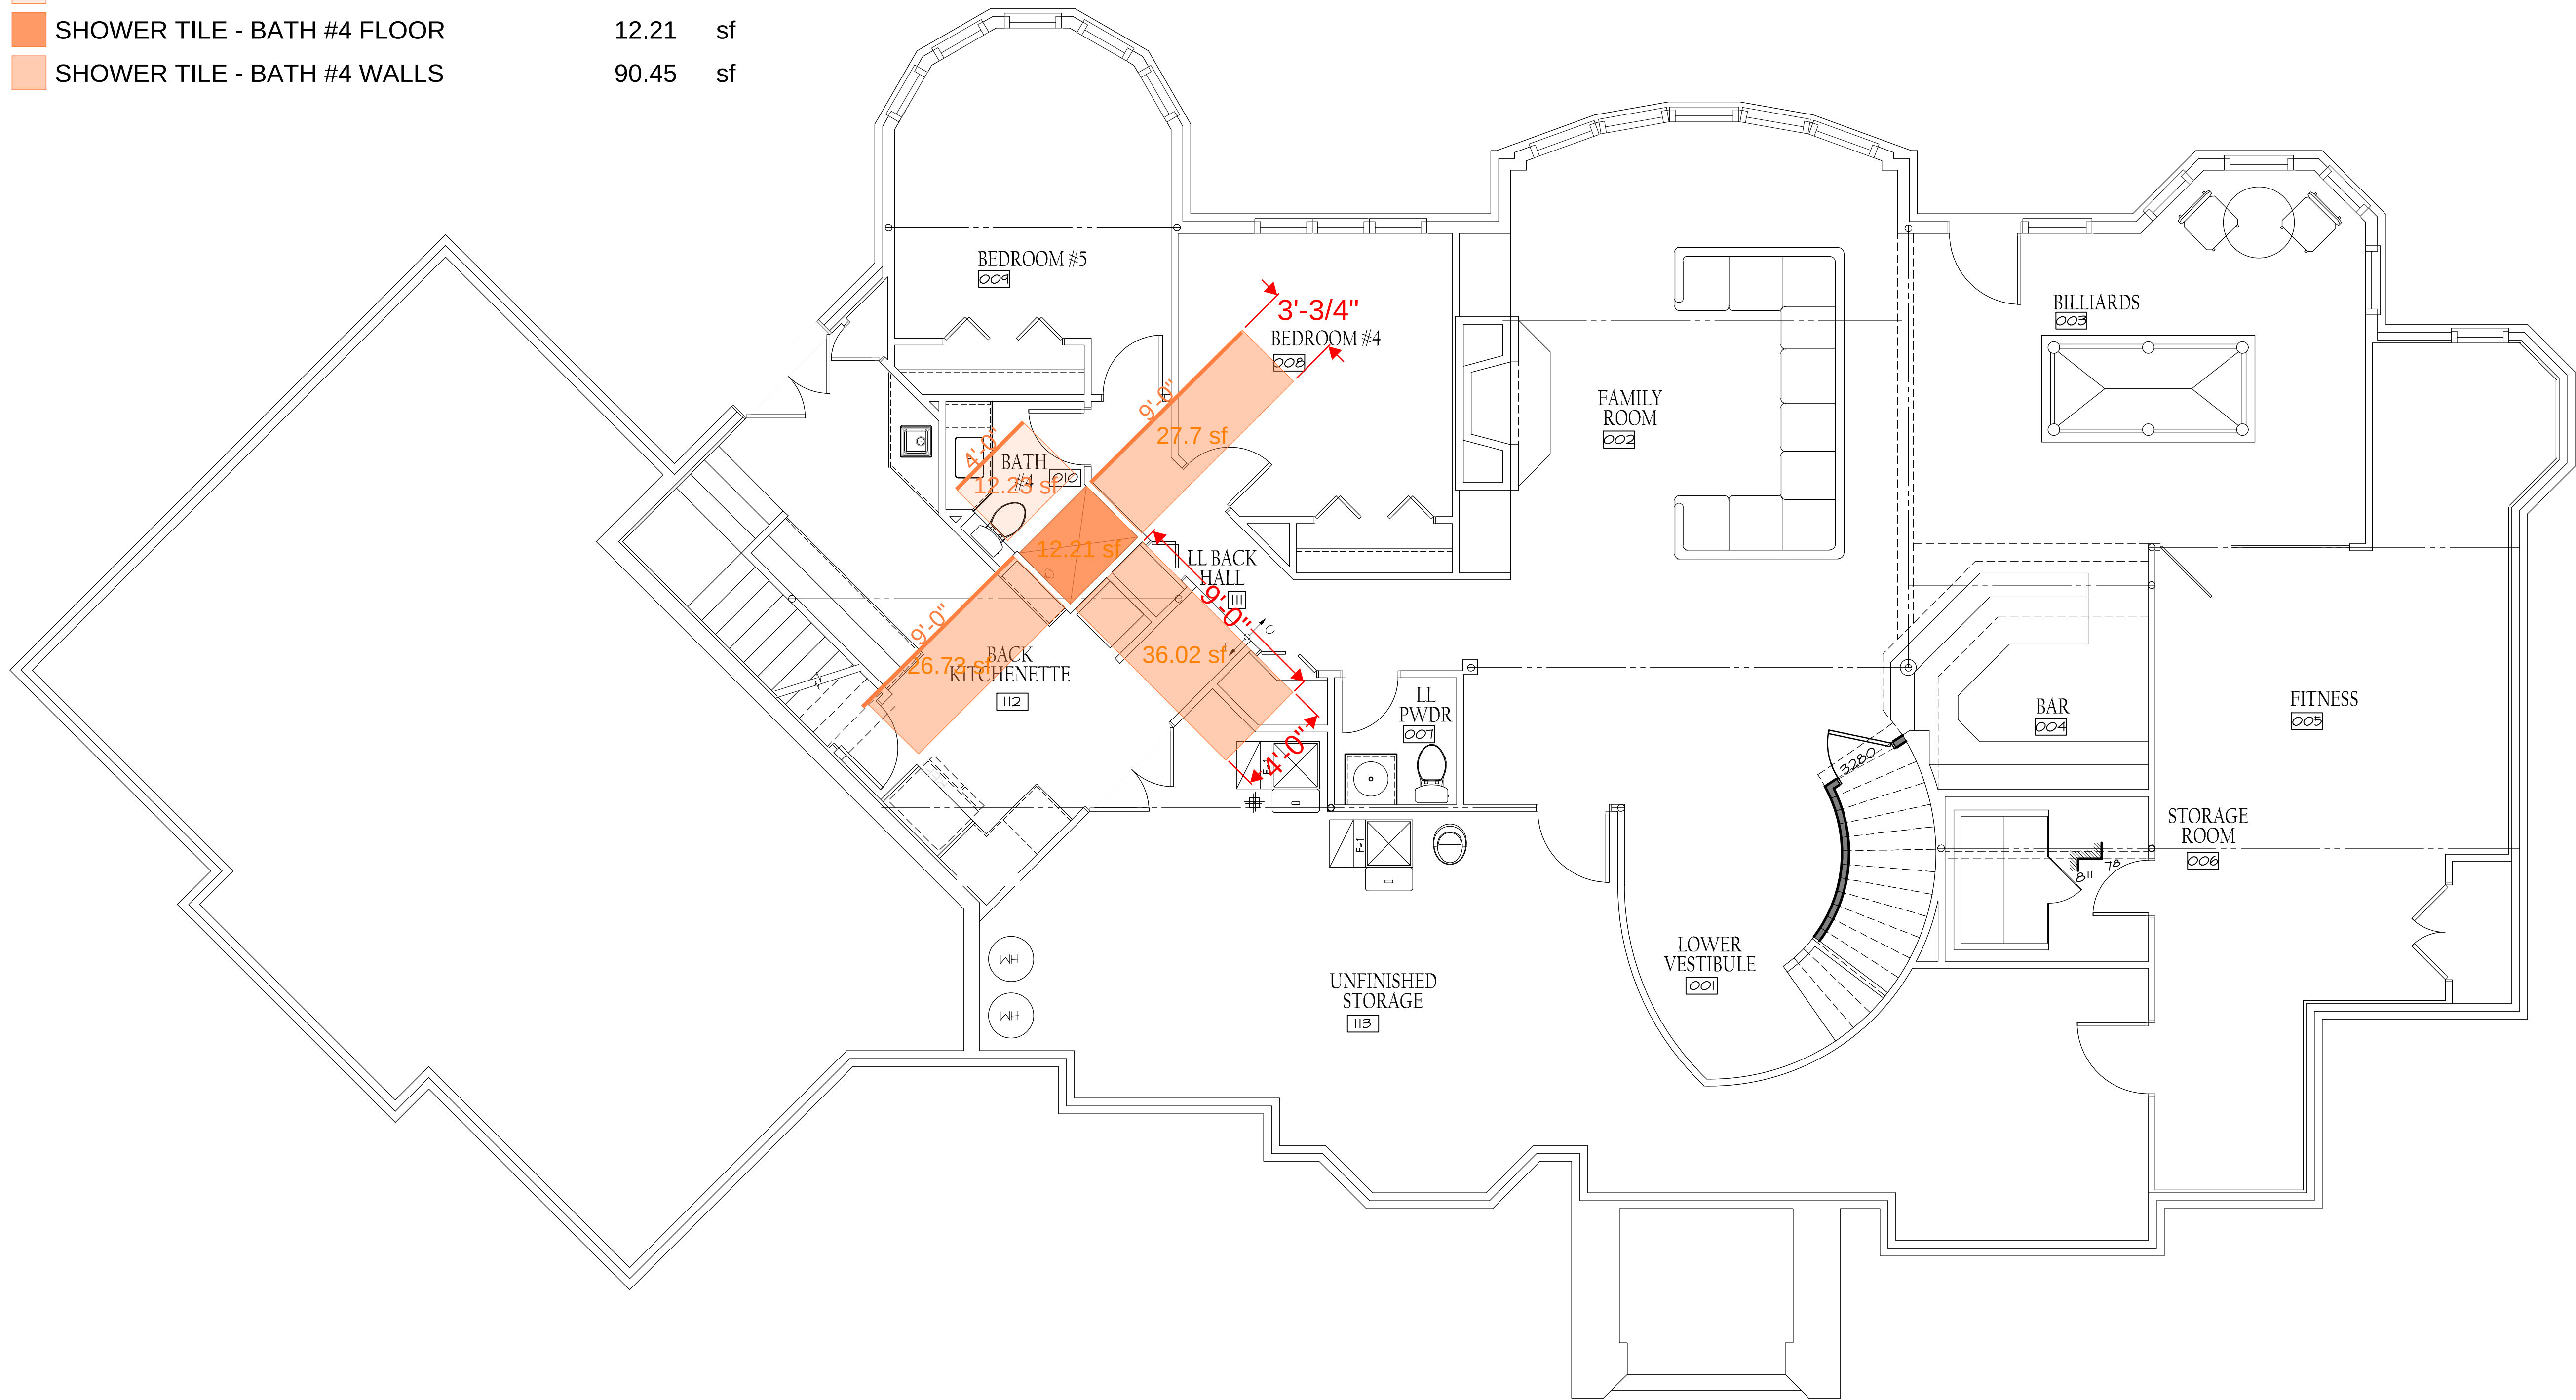

WOOD
RESIDENCE
3435 N 140TH CIRCLE, OMAHA, NE 68164

MCNEIL
COMPANY
4666 South 132nd Street
Omaha, NE 68137
402-333-1462
mcneilcompany.com


PLAN DATE	09/12/2025
REV.	DATE
BID	11/12/25

PRELIMINARY
NOT FOR CONSTRUCTION

JOB NUMBER	252513
DESCRIPTION	LOWER LEVEL FINISH
PLAN SHEET	F1.01

© COPYRIGHT
MCNEIL COMPANY
THESE PLANS ARE SPECIFICALLY
DESIGNED FOR CONSTRUCTION BY
MCNEIL COMPANY AND ARE
INTENDED FOR NO OTHER PURPOSE.
DUPLICATION OF THESE PLANS IN
PART OR WHOLE WITHOUT WRITTEN
CONSENT FROM MCNEIL COMPANY
IS PROHIBITED.

SHOWER TILE		
Description	Quantity	Unit
SHOWER TILE - MASTER BULLNOSE - LINEAR	24.00012	ft
SHOWER TILE - MASTER CEILING	19.423	sf
SHOWER TILE - MASTER FLOOR	16.816	sf
SHOWER TILE - MASTER WALLS	104.735	sf

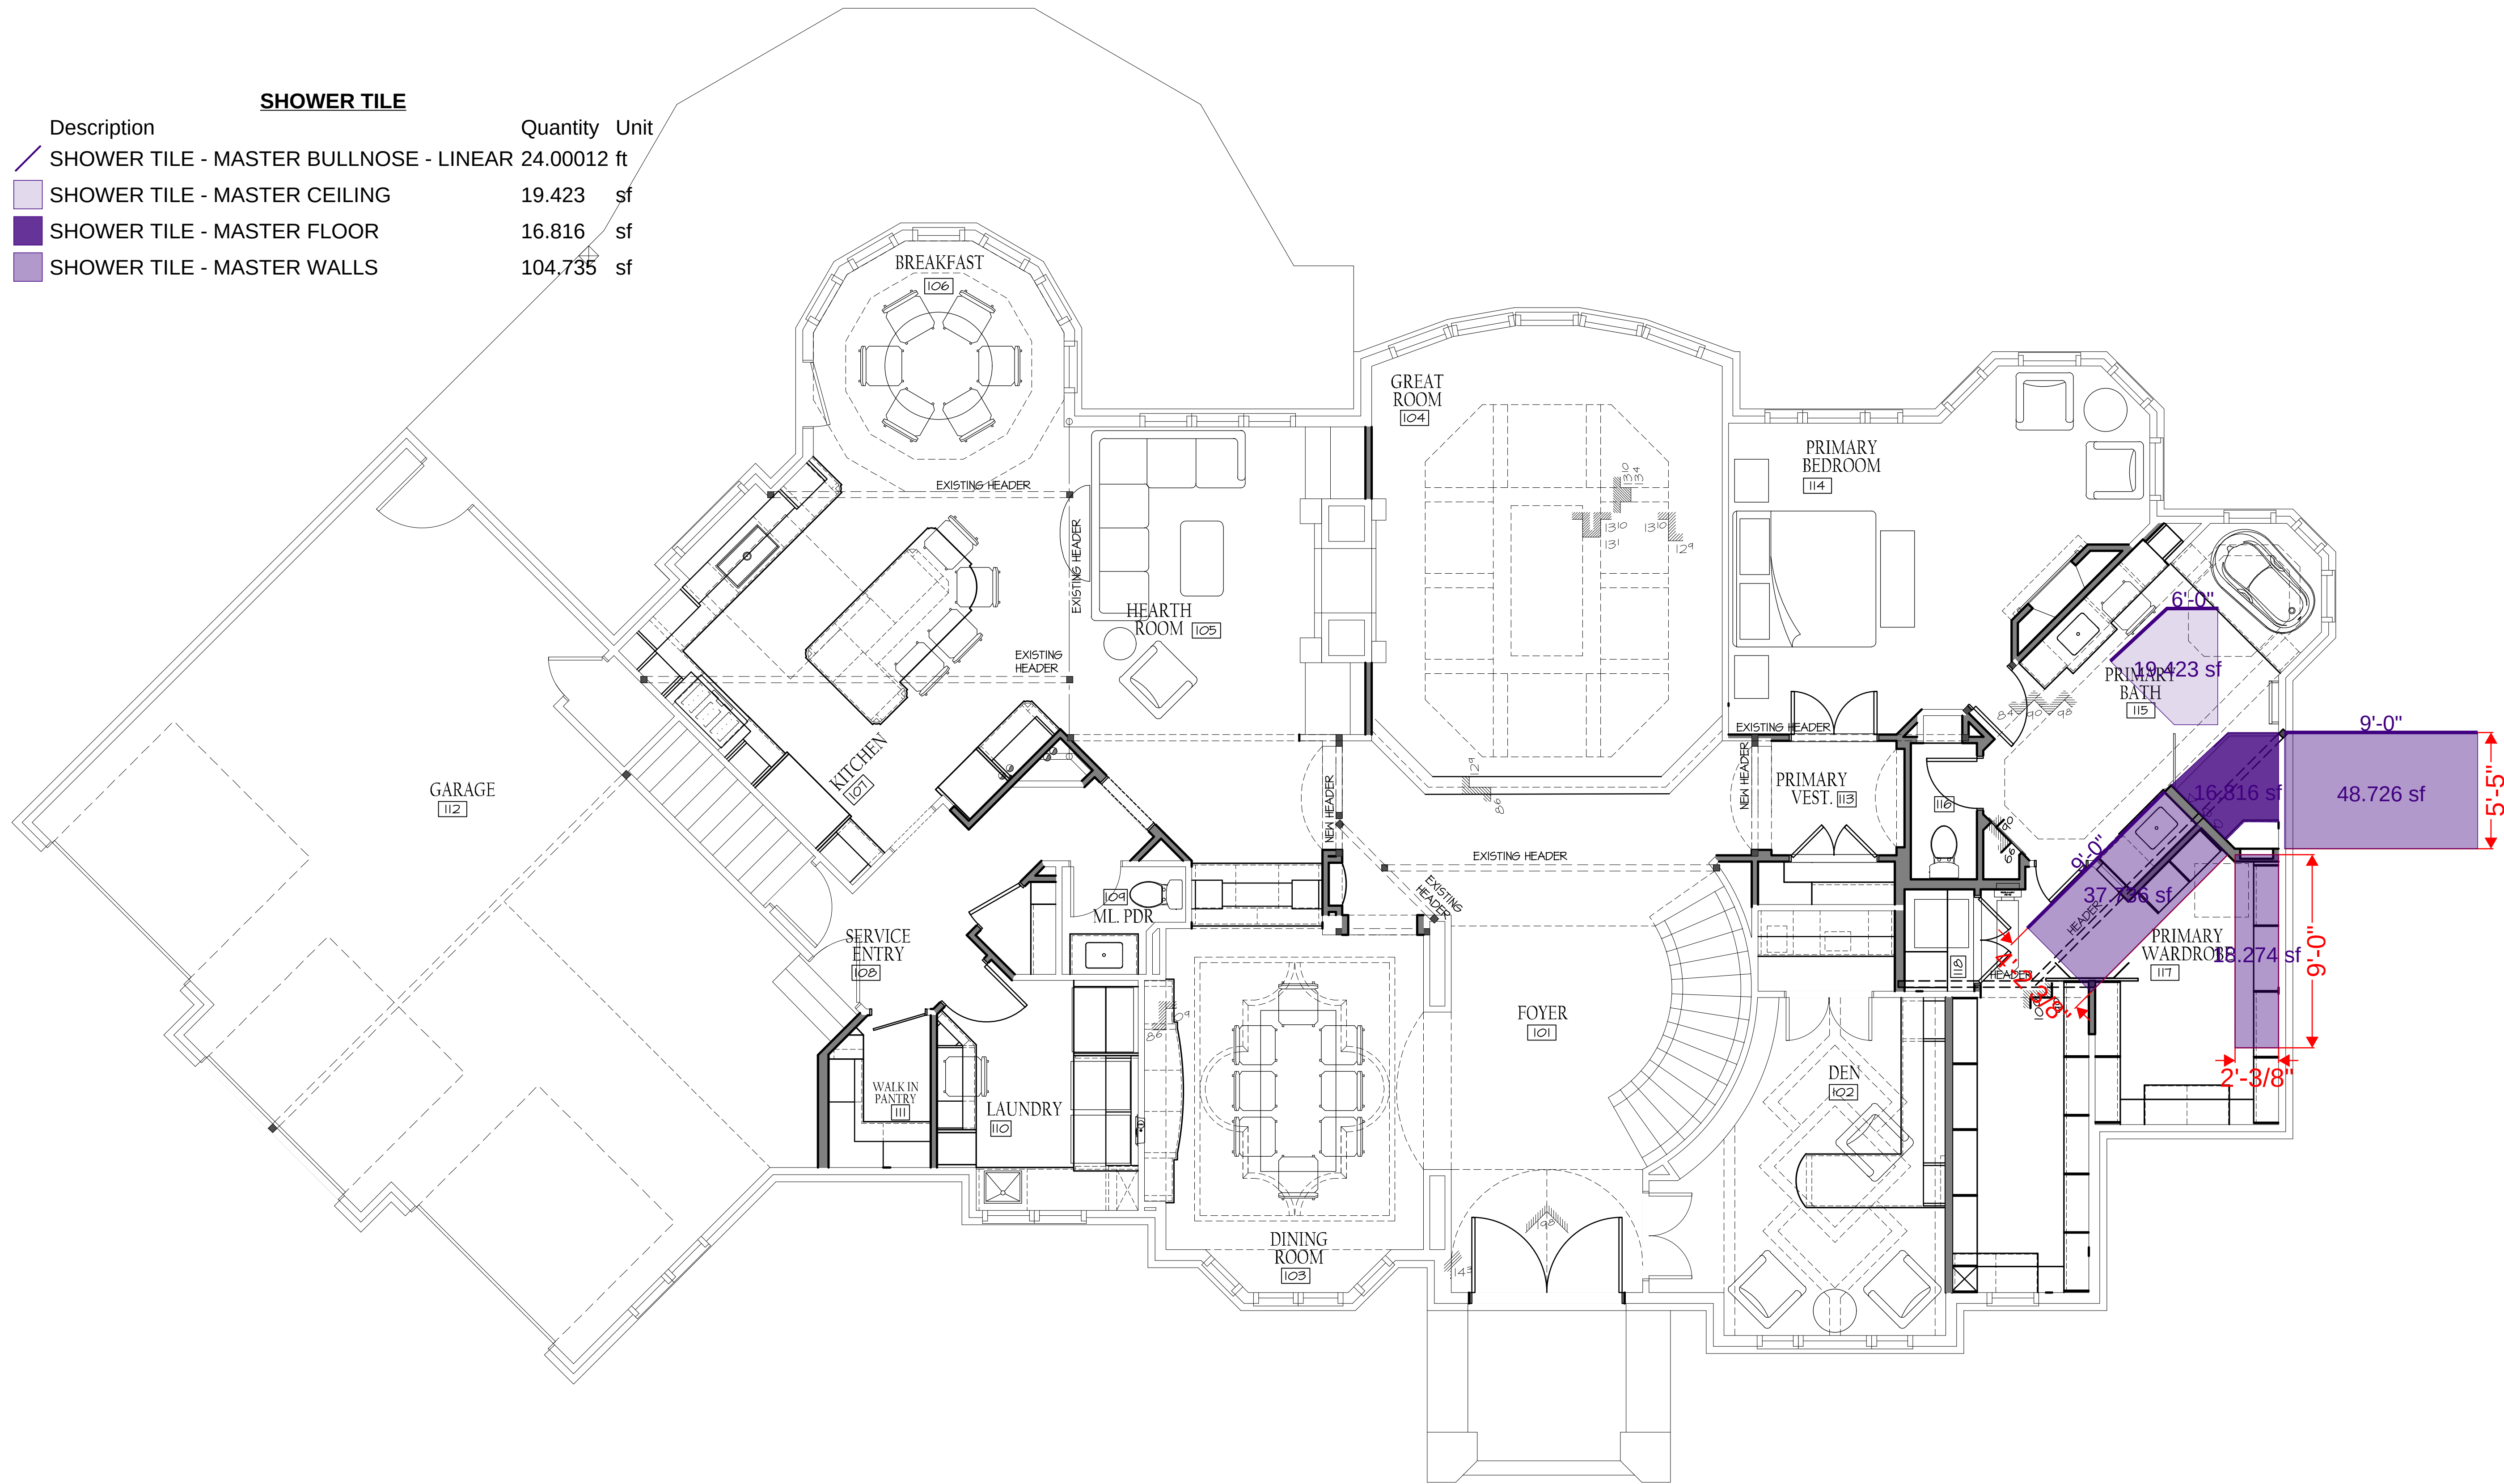

WOOD
RESIDENCE
3435 N 140TH CIRCLE, OMAHA, NE 68164

MCNEIL
COMPANY
4666 South 132nd Street
Omaha, NE 68137
402-333-1462
mcneilcompany.com


PLAN DATE	
09/12/2025	
REV.	DATE
BID	11/12/25

PRELIMINARY
NOT FOR CONSTRUCTION

JOB NUMBER
252513
DESCRIPTION
MAIN LEVEL FINISH
PLAN SHEET
F1.02

© COPYRIGHT
MCNEIL COMPANY
THESE PLANS ARE SPECIFICALLY
DESIGNED FOR CONSTRUCTION BY
MCNEIL COMPANY AND ARE
INTENDED FOR NO OTHER PURPOSE.
DUPLICATION OF THESE PLANS IN
PART OR WHOLE WITHOUT WRITTEN
CONSENT FROM MCNEIL COMPANY
IS PROHIBITED.

SHOWER TILE			
Description	Quantity	Unit	
SHOWER TILE - BATH #2 BULLNOSE - LINEAR	20.004	10 ft	
SHOWER TILE - BATH #2 CEILING	12.000	sf	
SHOWER TILE - BATH #2 FLOOR	12.000	sf	
SHOWER TILE - BATH #2 WALLS	79.498	sf	
SHOWER TILE - BATH #3 BULLNOSE - LINEAR	21.002	83 ft	
SHOWER TILE - BATH #3 CEILING	15.000	sf	
SHOWER TILE - BATH #3 FLOOR	15.000	sf	
SHOWER TILE - BATH #3 WALLS	87.574	sf	

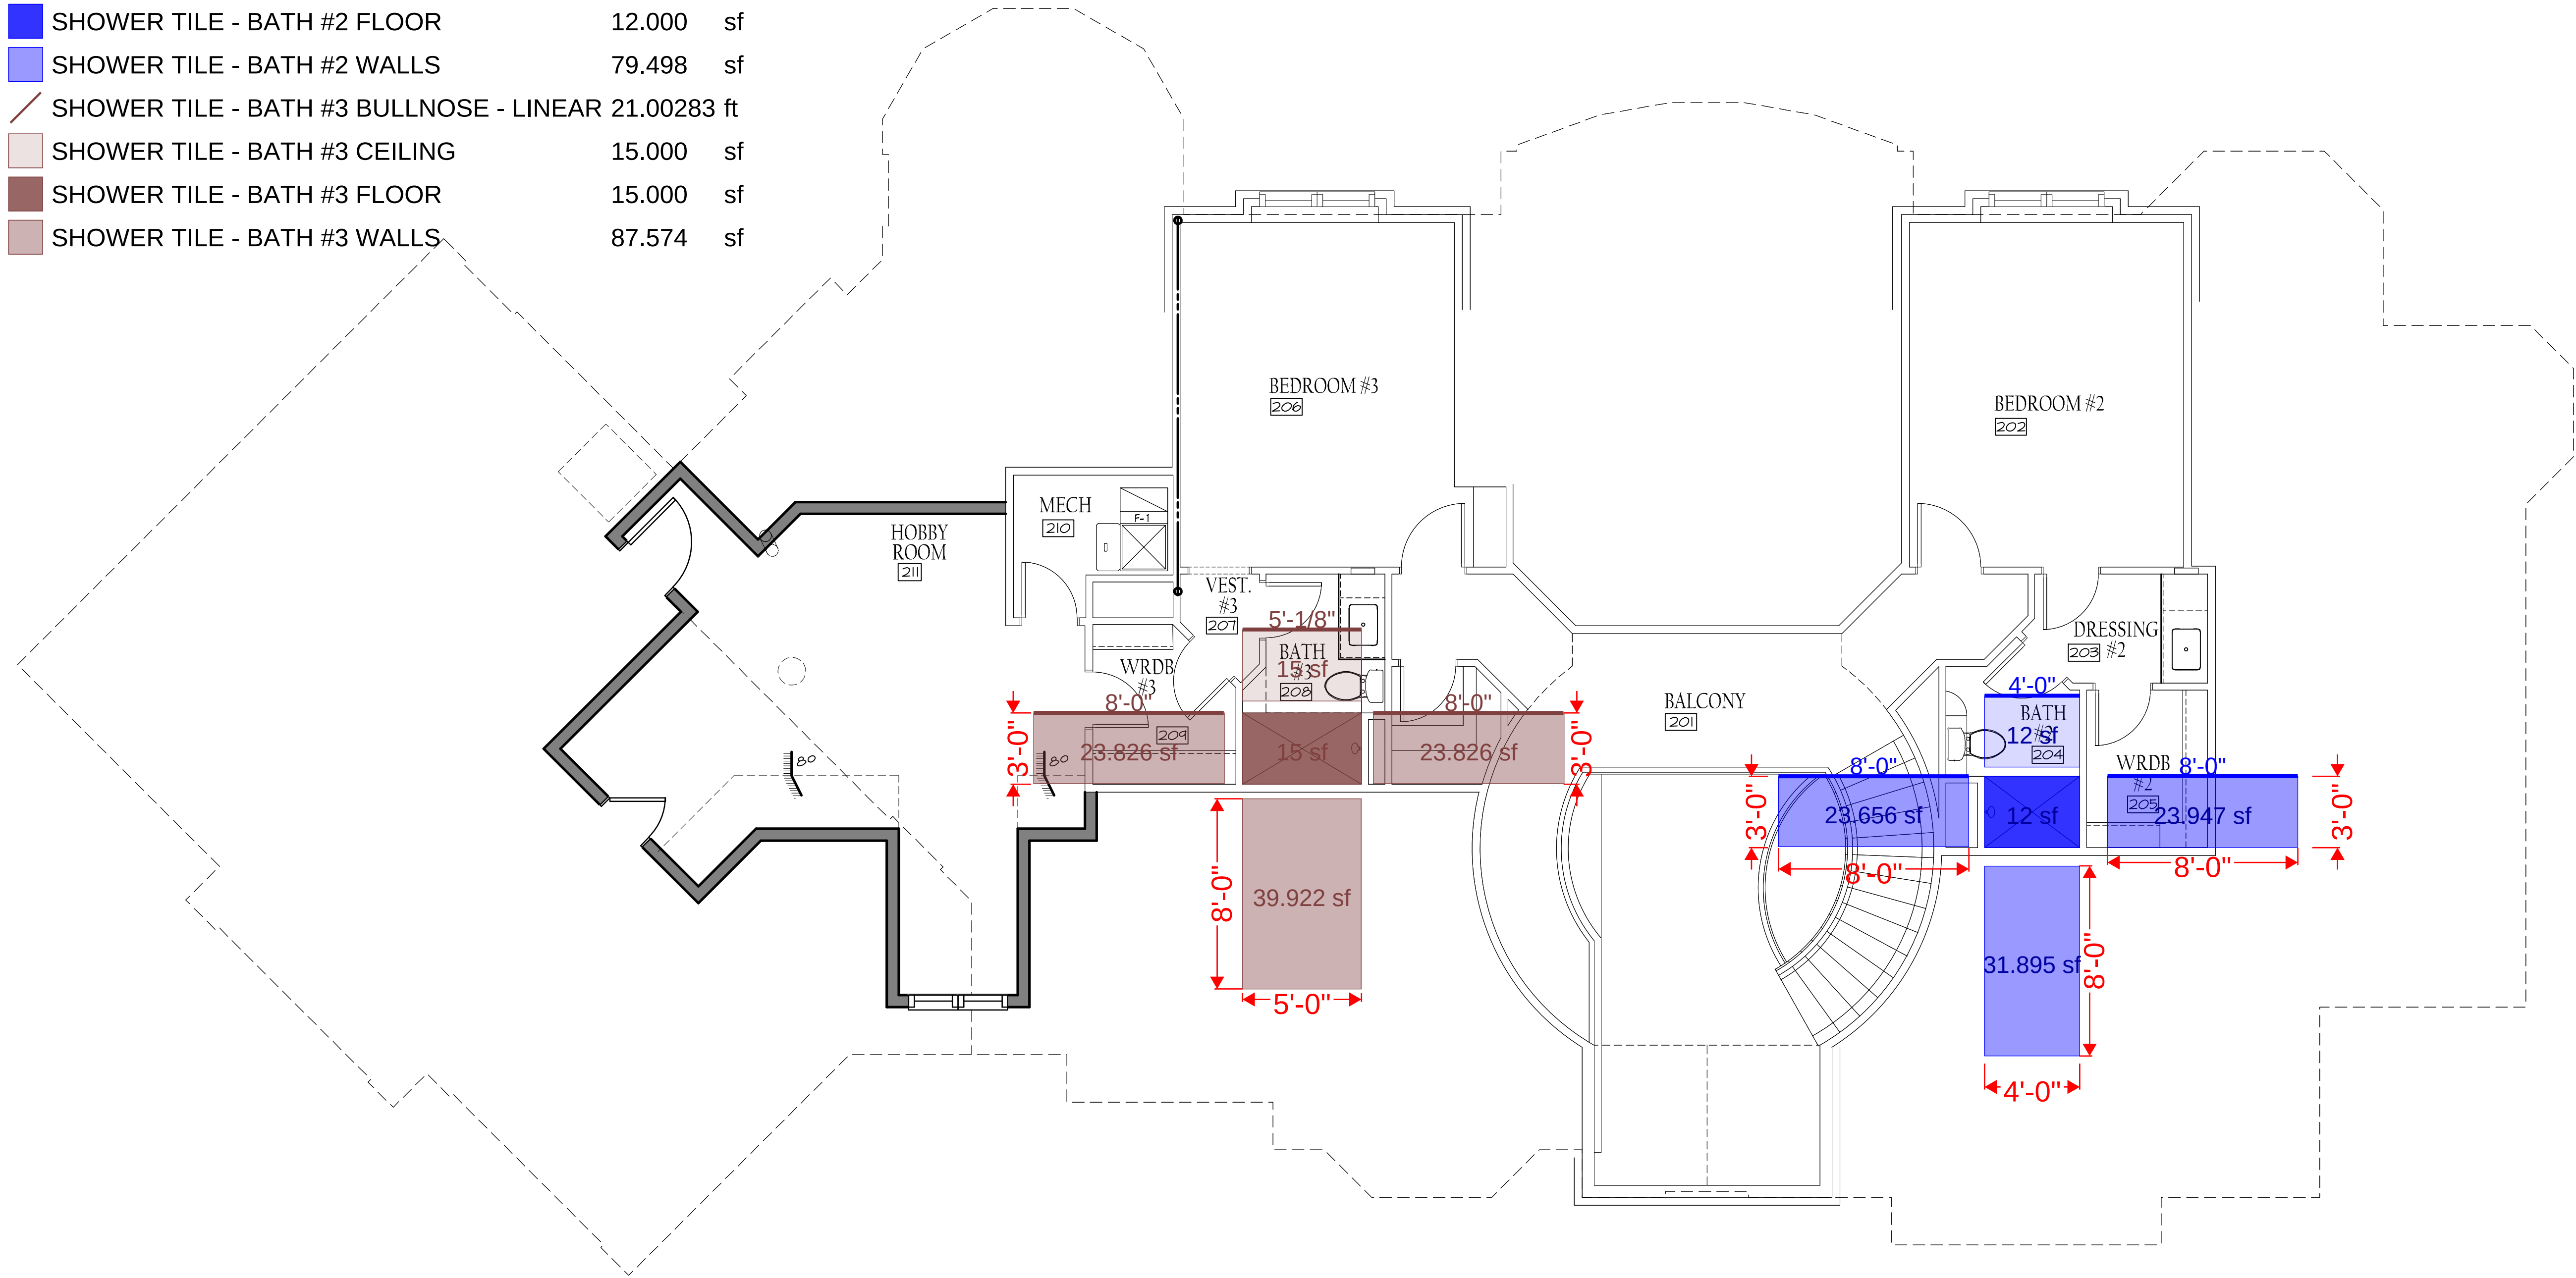

WOOD
RESIDENCE
3435 N 140TH CIRCLE, OMAHA, NE 68164

MCNEIL COMPANY
4666 South 132nd Street
Omaha, NE 68137
402-333-1462
mcneilcompany.com

PLAN DATE 09/12/2025	
REV.	DATE
BID	11/12/25

PRELIMINARY
NOT FOR CONSTRUCTION

JOB NUMBER
252513
DESCRIPTION
SECOND LEVEL FINISH
PLAN SHEET
F1.03

© COPYRIGHT
MCNEIL COMPANY
THESE PLANS ARE SPECIFICALLY
DESIGNED FOR CONSTRUCTION BY
MCNEIL COMPANY AND ARE
INTENDED FOR NO OTHER PURPOSE.
DUPLICATION OF THESE PLANS IN
PART OR WHOLE WITHOUT WRITTEN
CONSENT FROM MCNEIL COMPANY
IS PROHIBITED.