


PLOT DATE: 11/13/2025
D:\MCNEIL COMPANY DROPBOX\ADAM MCNEIL DESIGN\RESIDENTIAL\25-2513 WOOD REMODEL\F1 PLANS.DWG
HOME PAGE: A0.01

FLOORING MAP			
Description	Quantity	Unit	
CARPET 1	315.62	sf	
CARPET 2	990.73	sf	
TILE 1	63.64	sf	
TILE 2	108.48	sf	

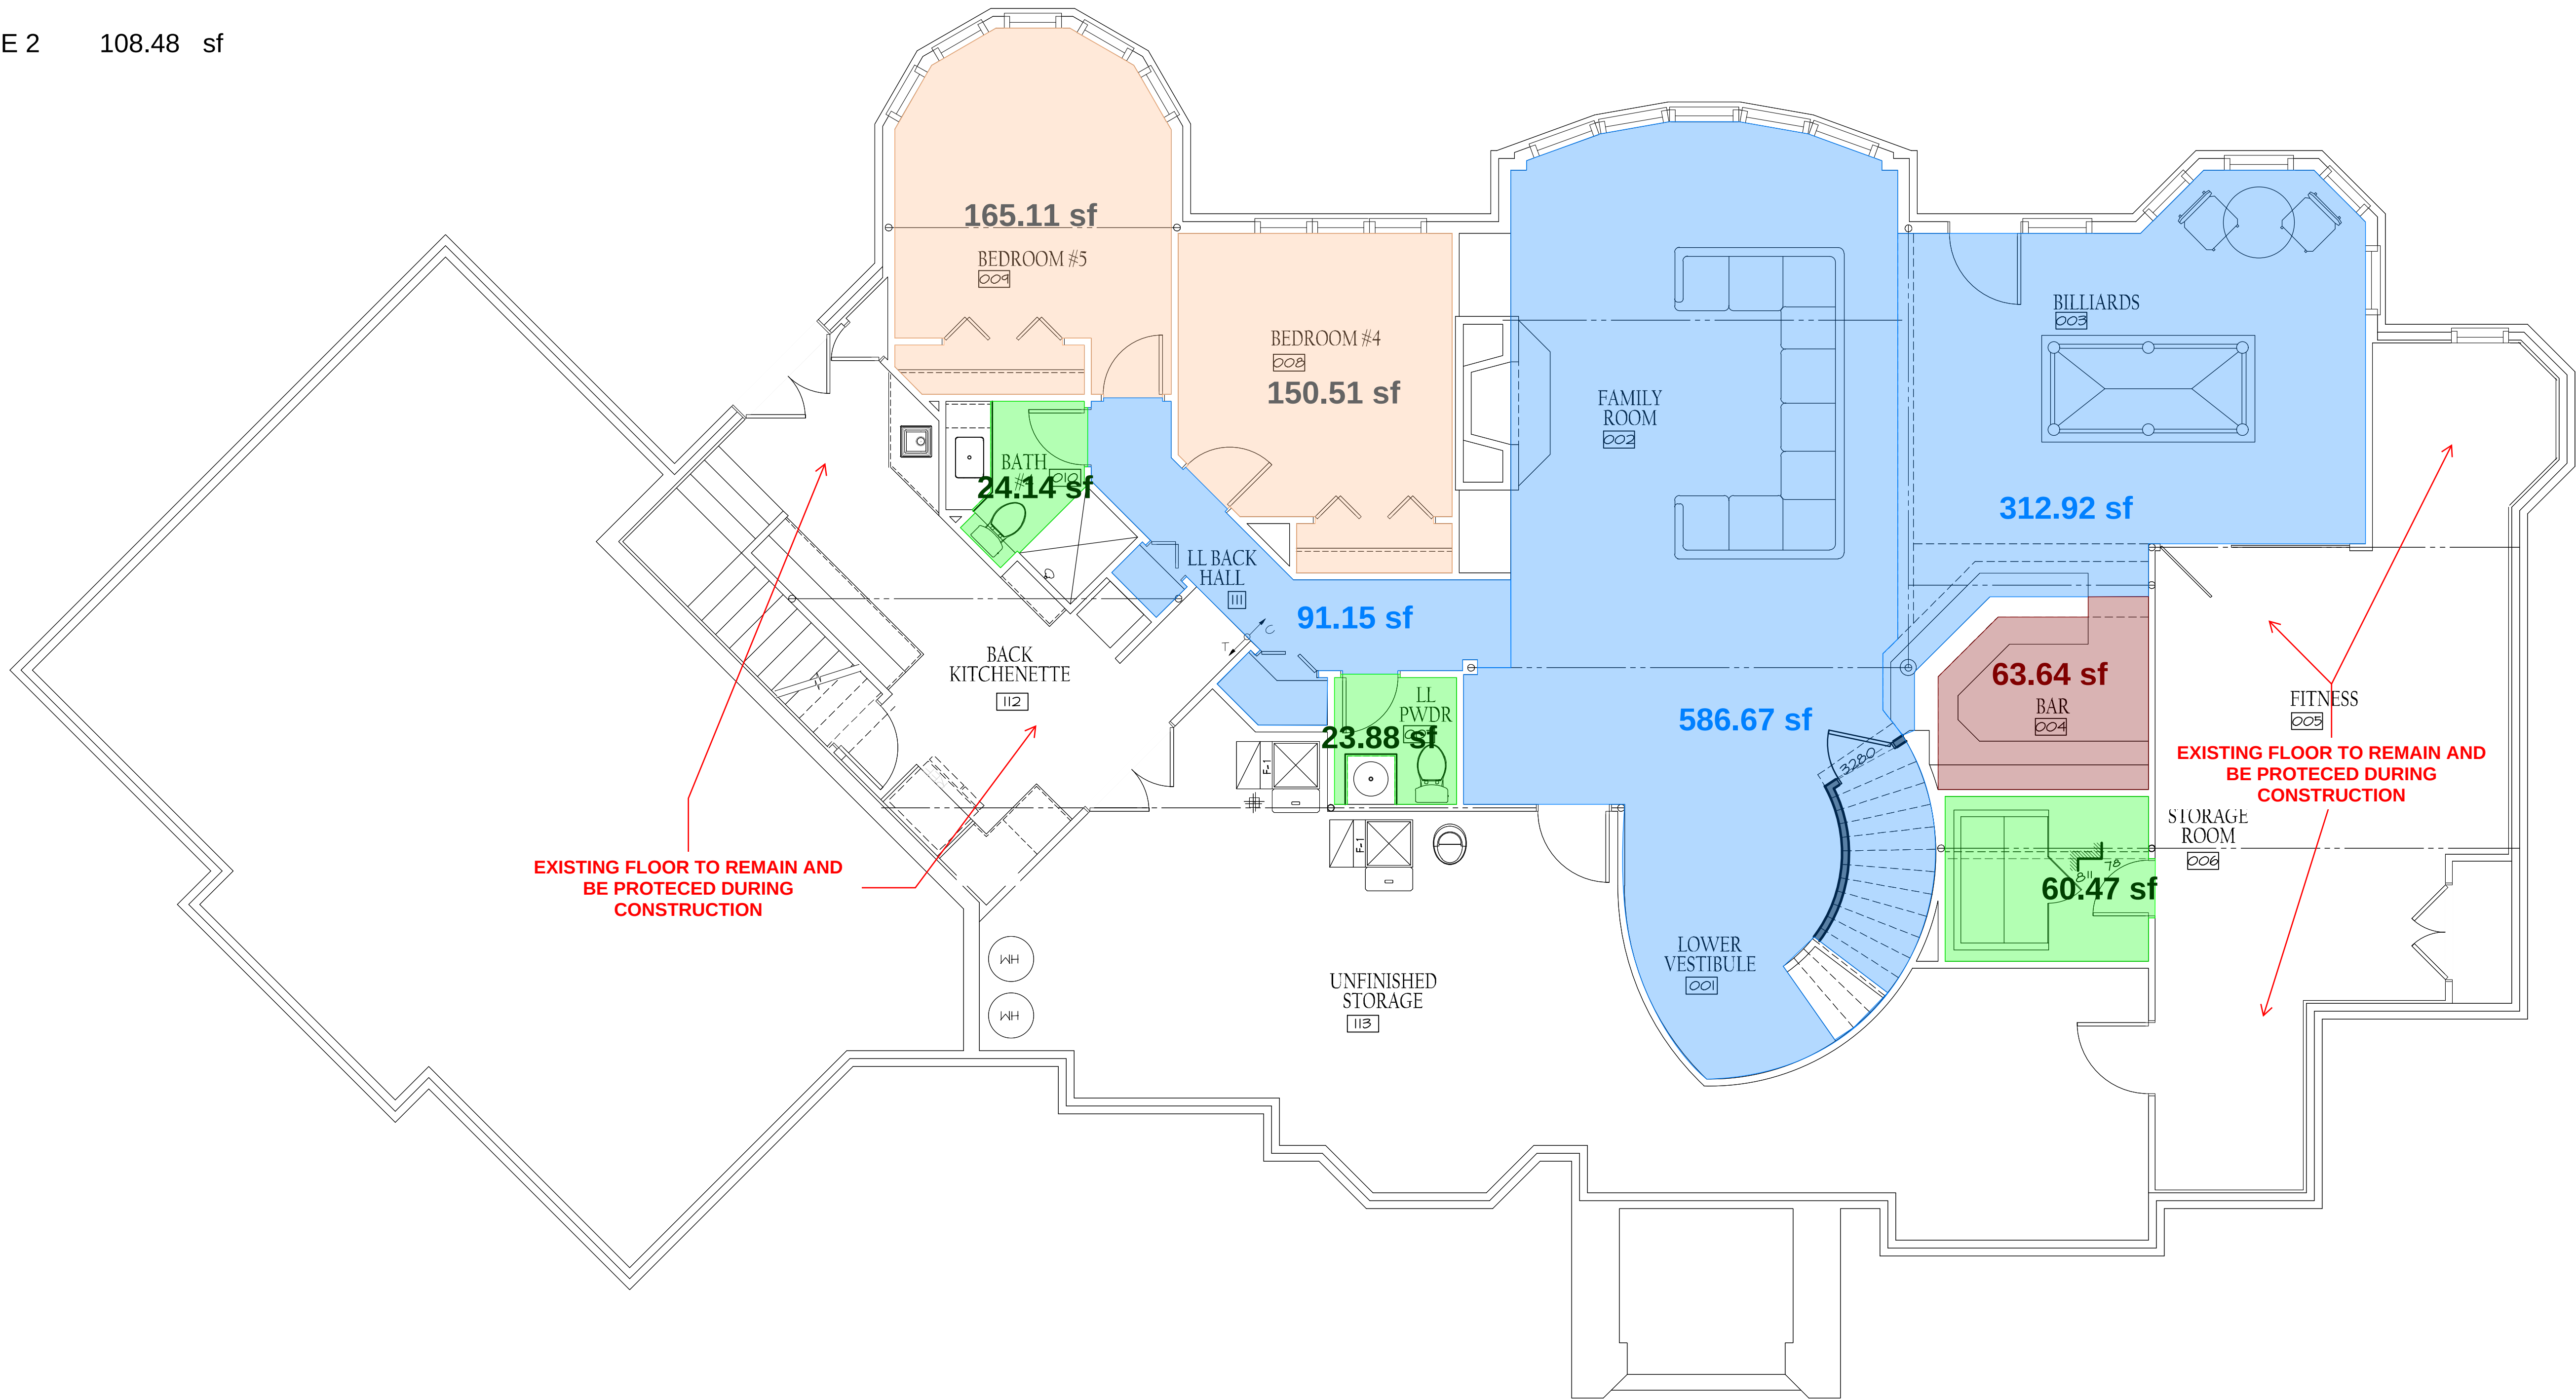

WOOD
RESIDENCE
3435 N 140TH CIRCLE, OMAHA, NE 68164

**MCNEIL
COMPANY**
4666 South 132nd Street
Omaha, NE 68137
402-333-1462
mcneilcompany.com

PLAN DATE 09/12/2025	
REV.	DATE
BID	11/12/25

PRELIMINARY
NOT FOR CONSTRUCTION

JOB NUMBER
252513
DESCRIPTION
LOWER LEVEL FINISH
PLAN SHEET
F1.01


© COPYRIGHT
MCNEIL COMPANY
THESE PLANS ARE SPECIFICALLY
DESIGNED FOR CONSTRUCTION BY
MCNEIL COMPANY AND ARE
INTENDED FOR NO OTHER PURPOSE.
DUPLICATION OF THESE PLANS IN
PART OR WHOLE WITHOUT WRITTEN
CONSENT FROM MCNEIL COMPANY
IS PROHIBITED.

PLOT DATE: 11/13/2025
D:\MCNEIL COMPANY DROPBOX\ADAM B\MCNEIL DESIGN\RESIDENTIAL\25-2513 WOOD REMODEL\F1 PLANS.DWG

HOME PAGE: A0.01

FLOORING MAP		
Description	Quantity	Unit
CARPET 1	420.836	sf
CARPET 2	518.355	sf
TILE 1	527.074	sf
TILE 2	151.409	sf
WOOD 1	737.086	sf

SPECIES:
CHERRY

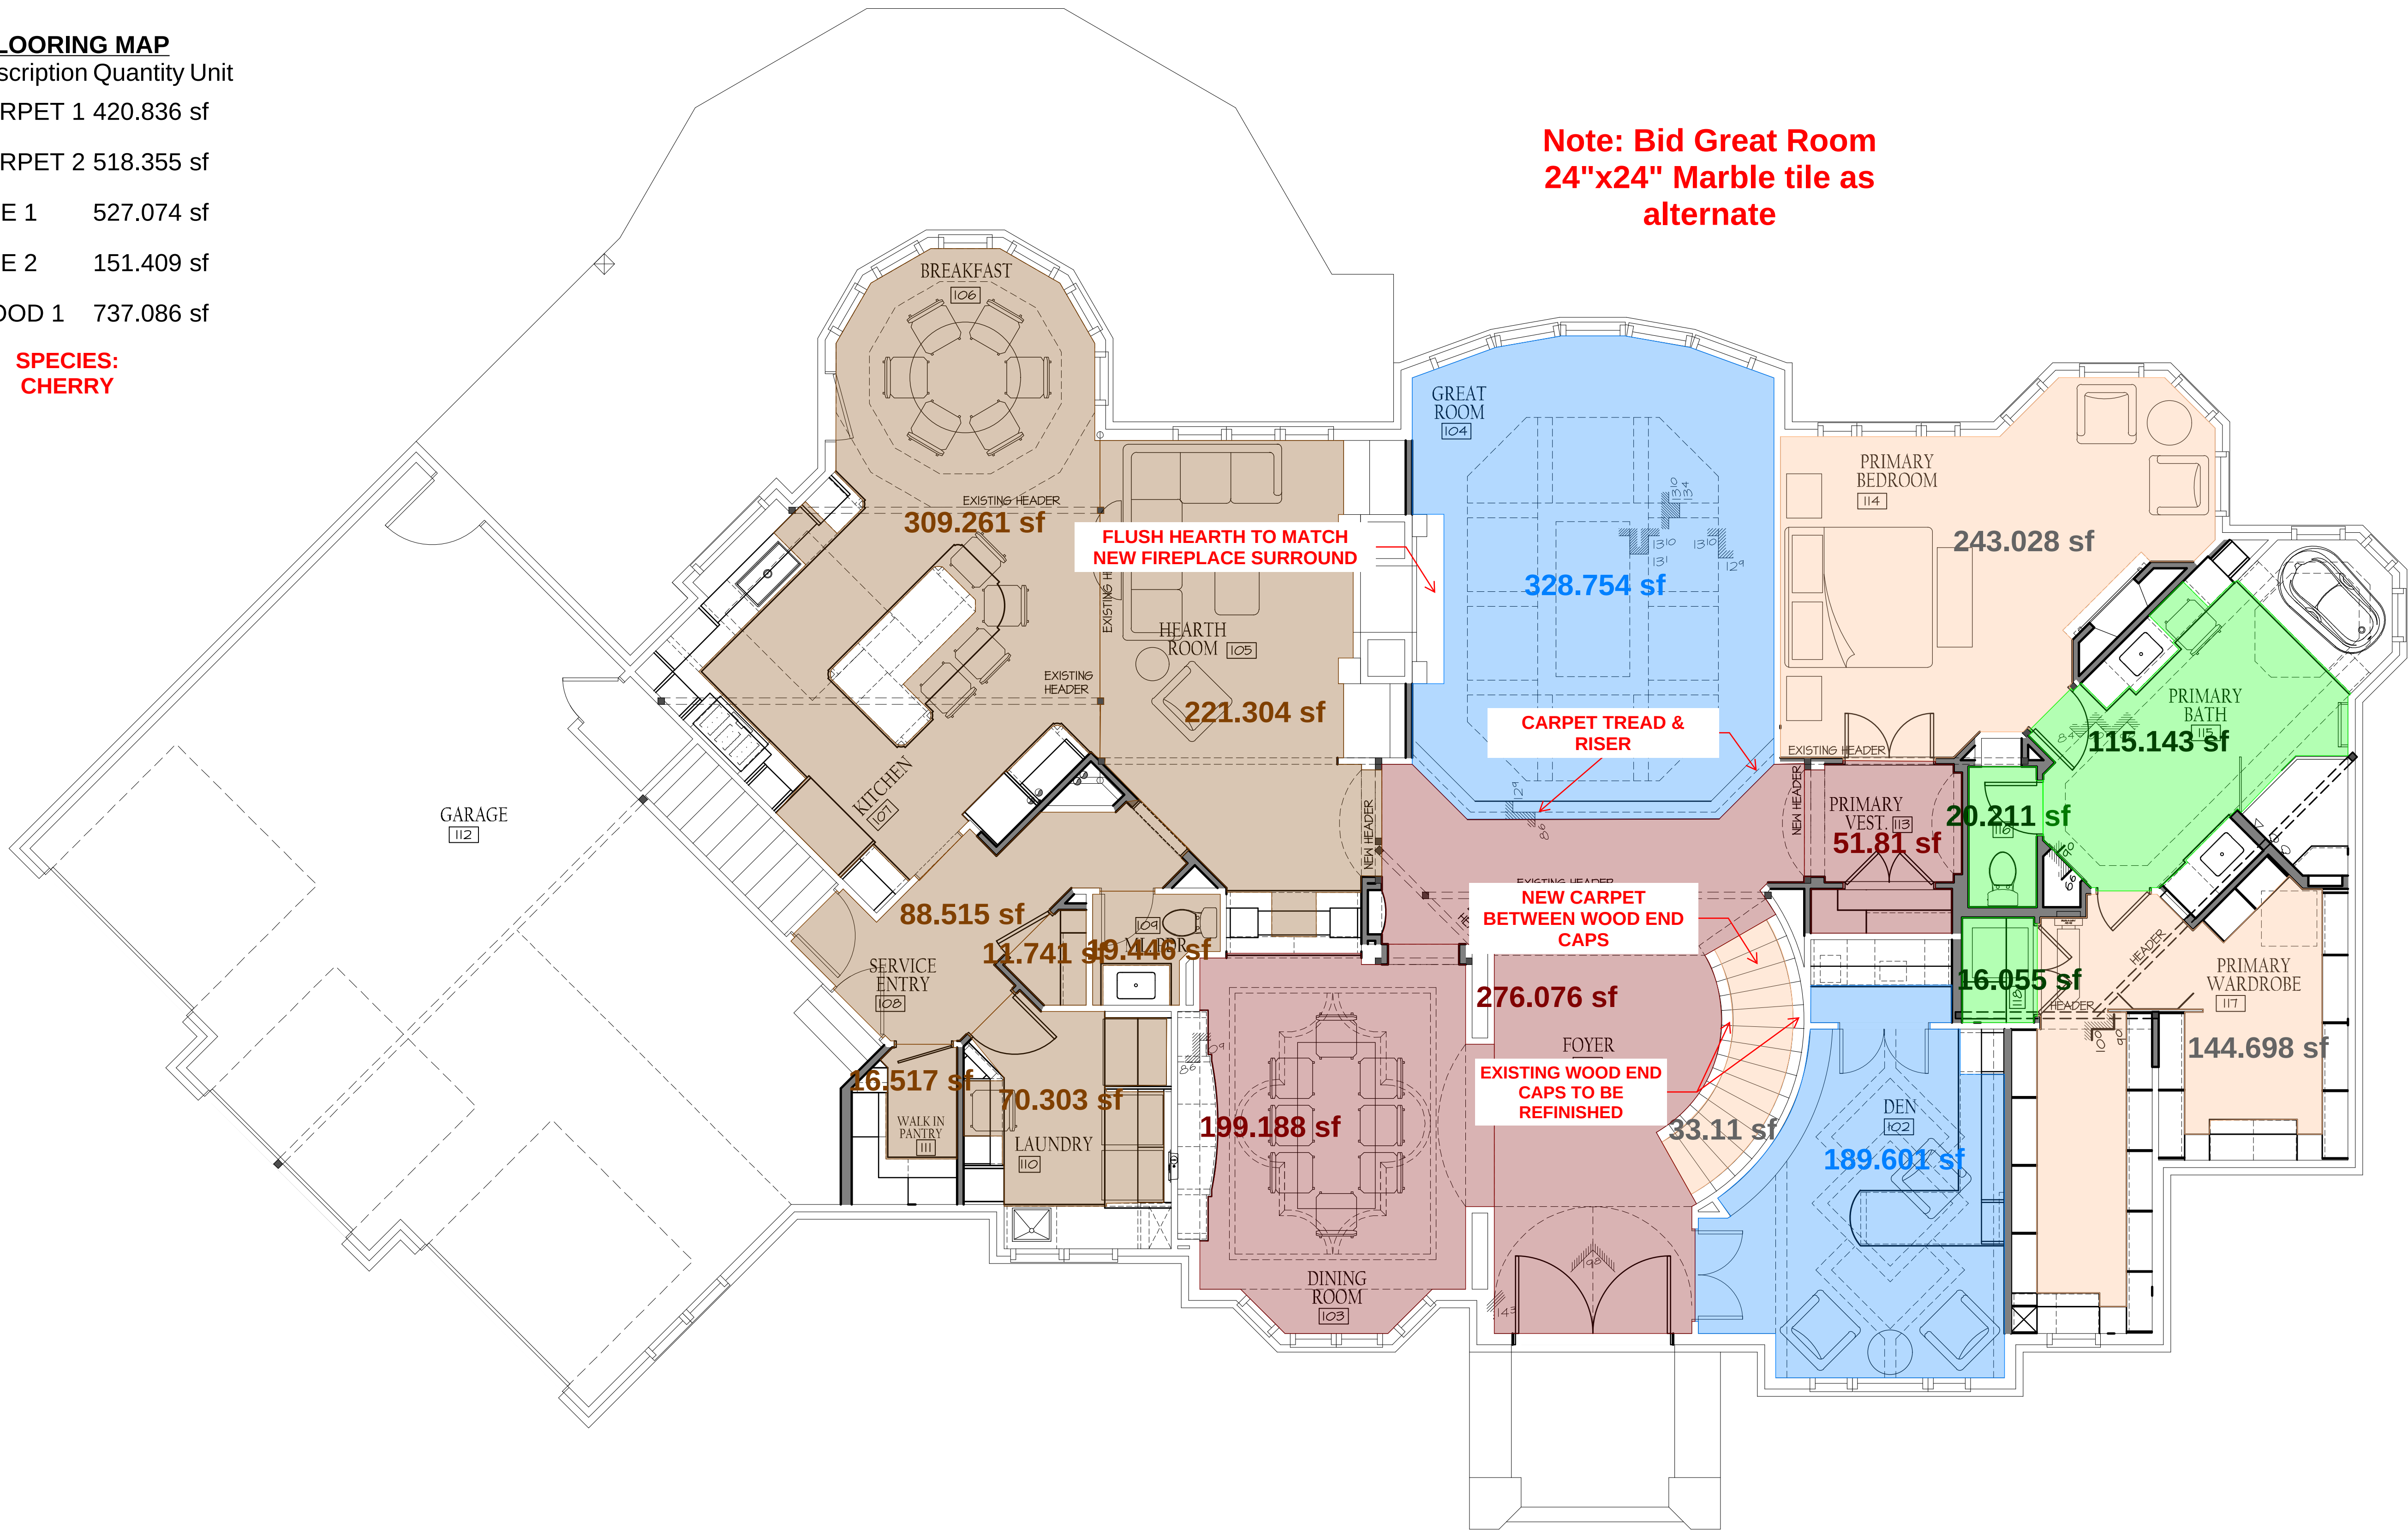

Note: Bid Great Room
24"x24" Marble tile as
alternate

WOOD
RESIDENCE

3435 N 140TH CIRCLE, OMAHA, NE 68164

MCNEIL
COMPANY
4666 South 132nd Street
Omaha, NE 68137
402-333-1462
mcneilcompany.com


PLAN DATE 09/12/2025	
REV.	DATE
BID	11/12/25



JOB NUMBER
252513
DESCRIPTION
MAIN LEVEL FINISH
PLAN SHEET
F1.02

© COPYRIGHT
MCNEIL COMPANY
THESE PLANS ARE SPECIFICALLY
DESIGNED FOR CONSTRUCTION BY
MCNEIL COMPANY AND ARE
INTENDED FOR NO OTHER PURPOSE.
DUPLICATION OF THESE PLANS IN
PART OR WHOLE WITHOUT WRITTEN
CONSENT FROM MCNEIL COMPANY
IS PROHIBITED.

FLOORING MAP		
Description	Quantity	Unit
CARPET 1	33.106	sf
CARPET 2	600.480	sf
LVP	279.401	sf
TILE 2	76.344	sf

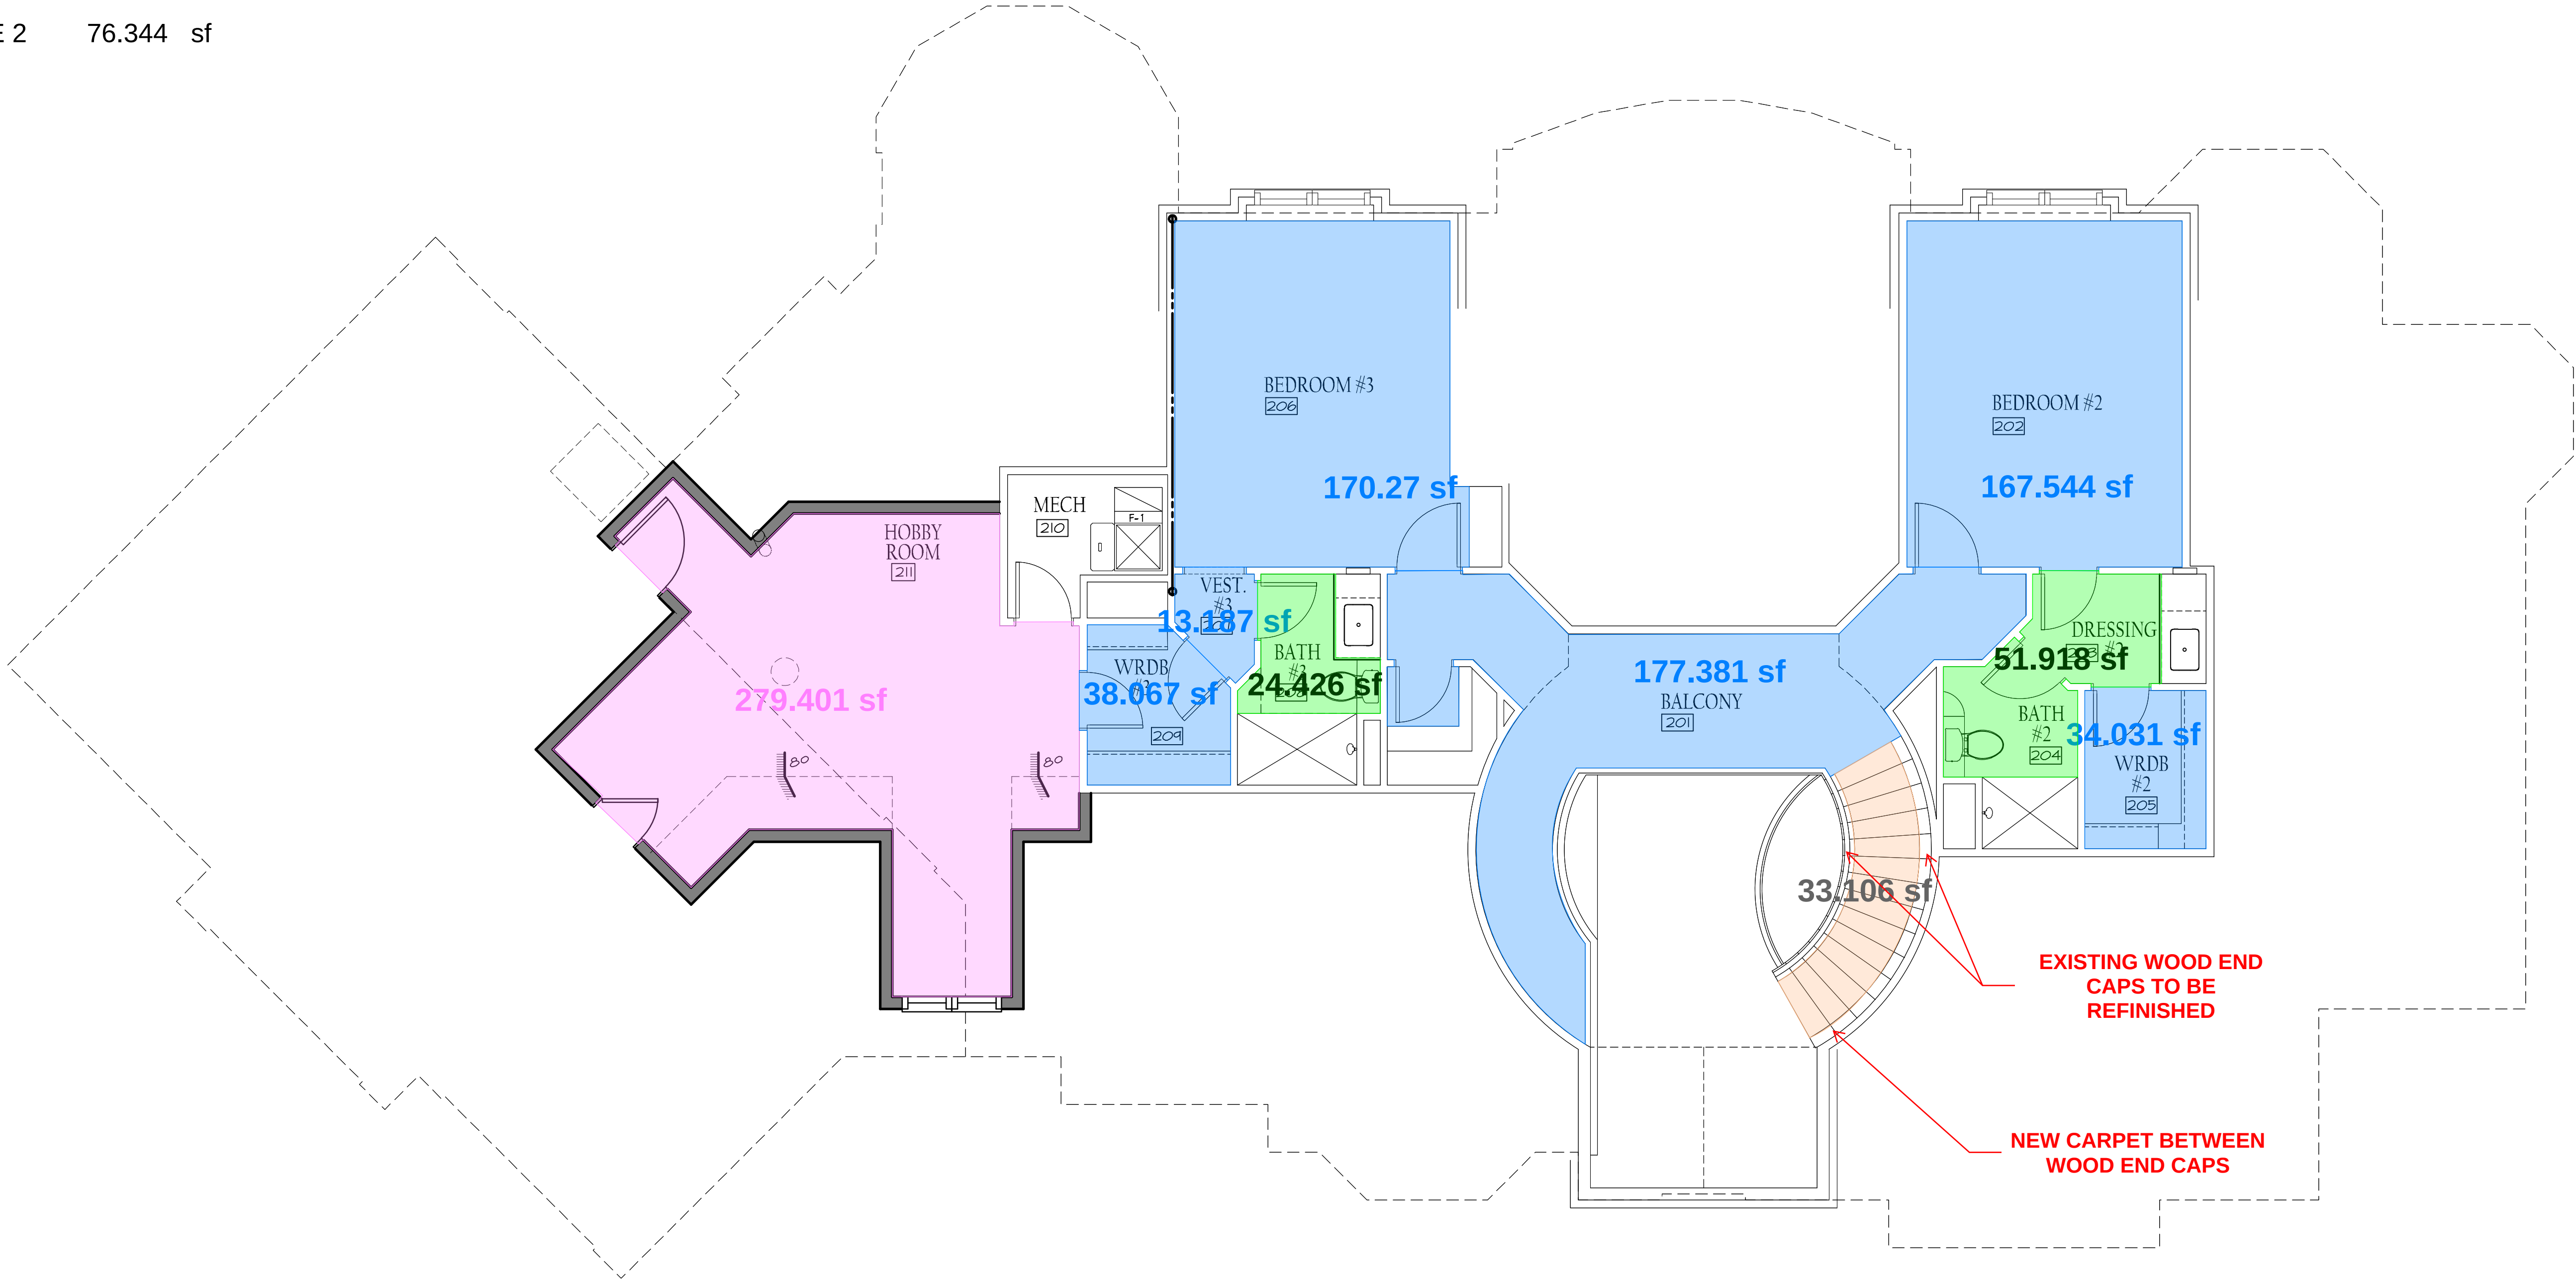

WOOD
RESIDENCE
3435 N 140TH CIRCLE, OMAHA, NE 68164

MCNEIL
COMPANY
4666 South 132nd Street
Omaha, NE 68137
402-333-1462
mcneilcompany.com

PLAN DATE 09/12/2025	
REV.	DATE
BID	11/12/25




JOB NUMBER 252513
DESCRIPTION SECOND LEVEL FINISH
PLAN SHEET F1.03

© COPYRIGHT
MCNEIL COMPANY
THESE PLANS ARE SPECIFICALLY
DESIGNED FOR CONSTRUCTION BY
MCNEIL COMPANY AND ARE
INTENDED FOR NO OTHER PURPOSE.
DUPLICATION OF THESE PLANS IN
PART OR WHOLE WITHOUT WRITTEN
CONSENT FROM MCNEIL COMPANY
IS PROHIBITED.

FLOORING MAP

Description Quantity Unit

CARPET 1	849.048 sf
CARPET 2	228.583 sf = 1079sf * 1.25 / 9 = 150sy
CARPET 2	573.730 sf

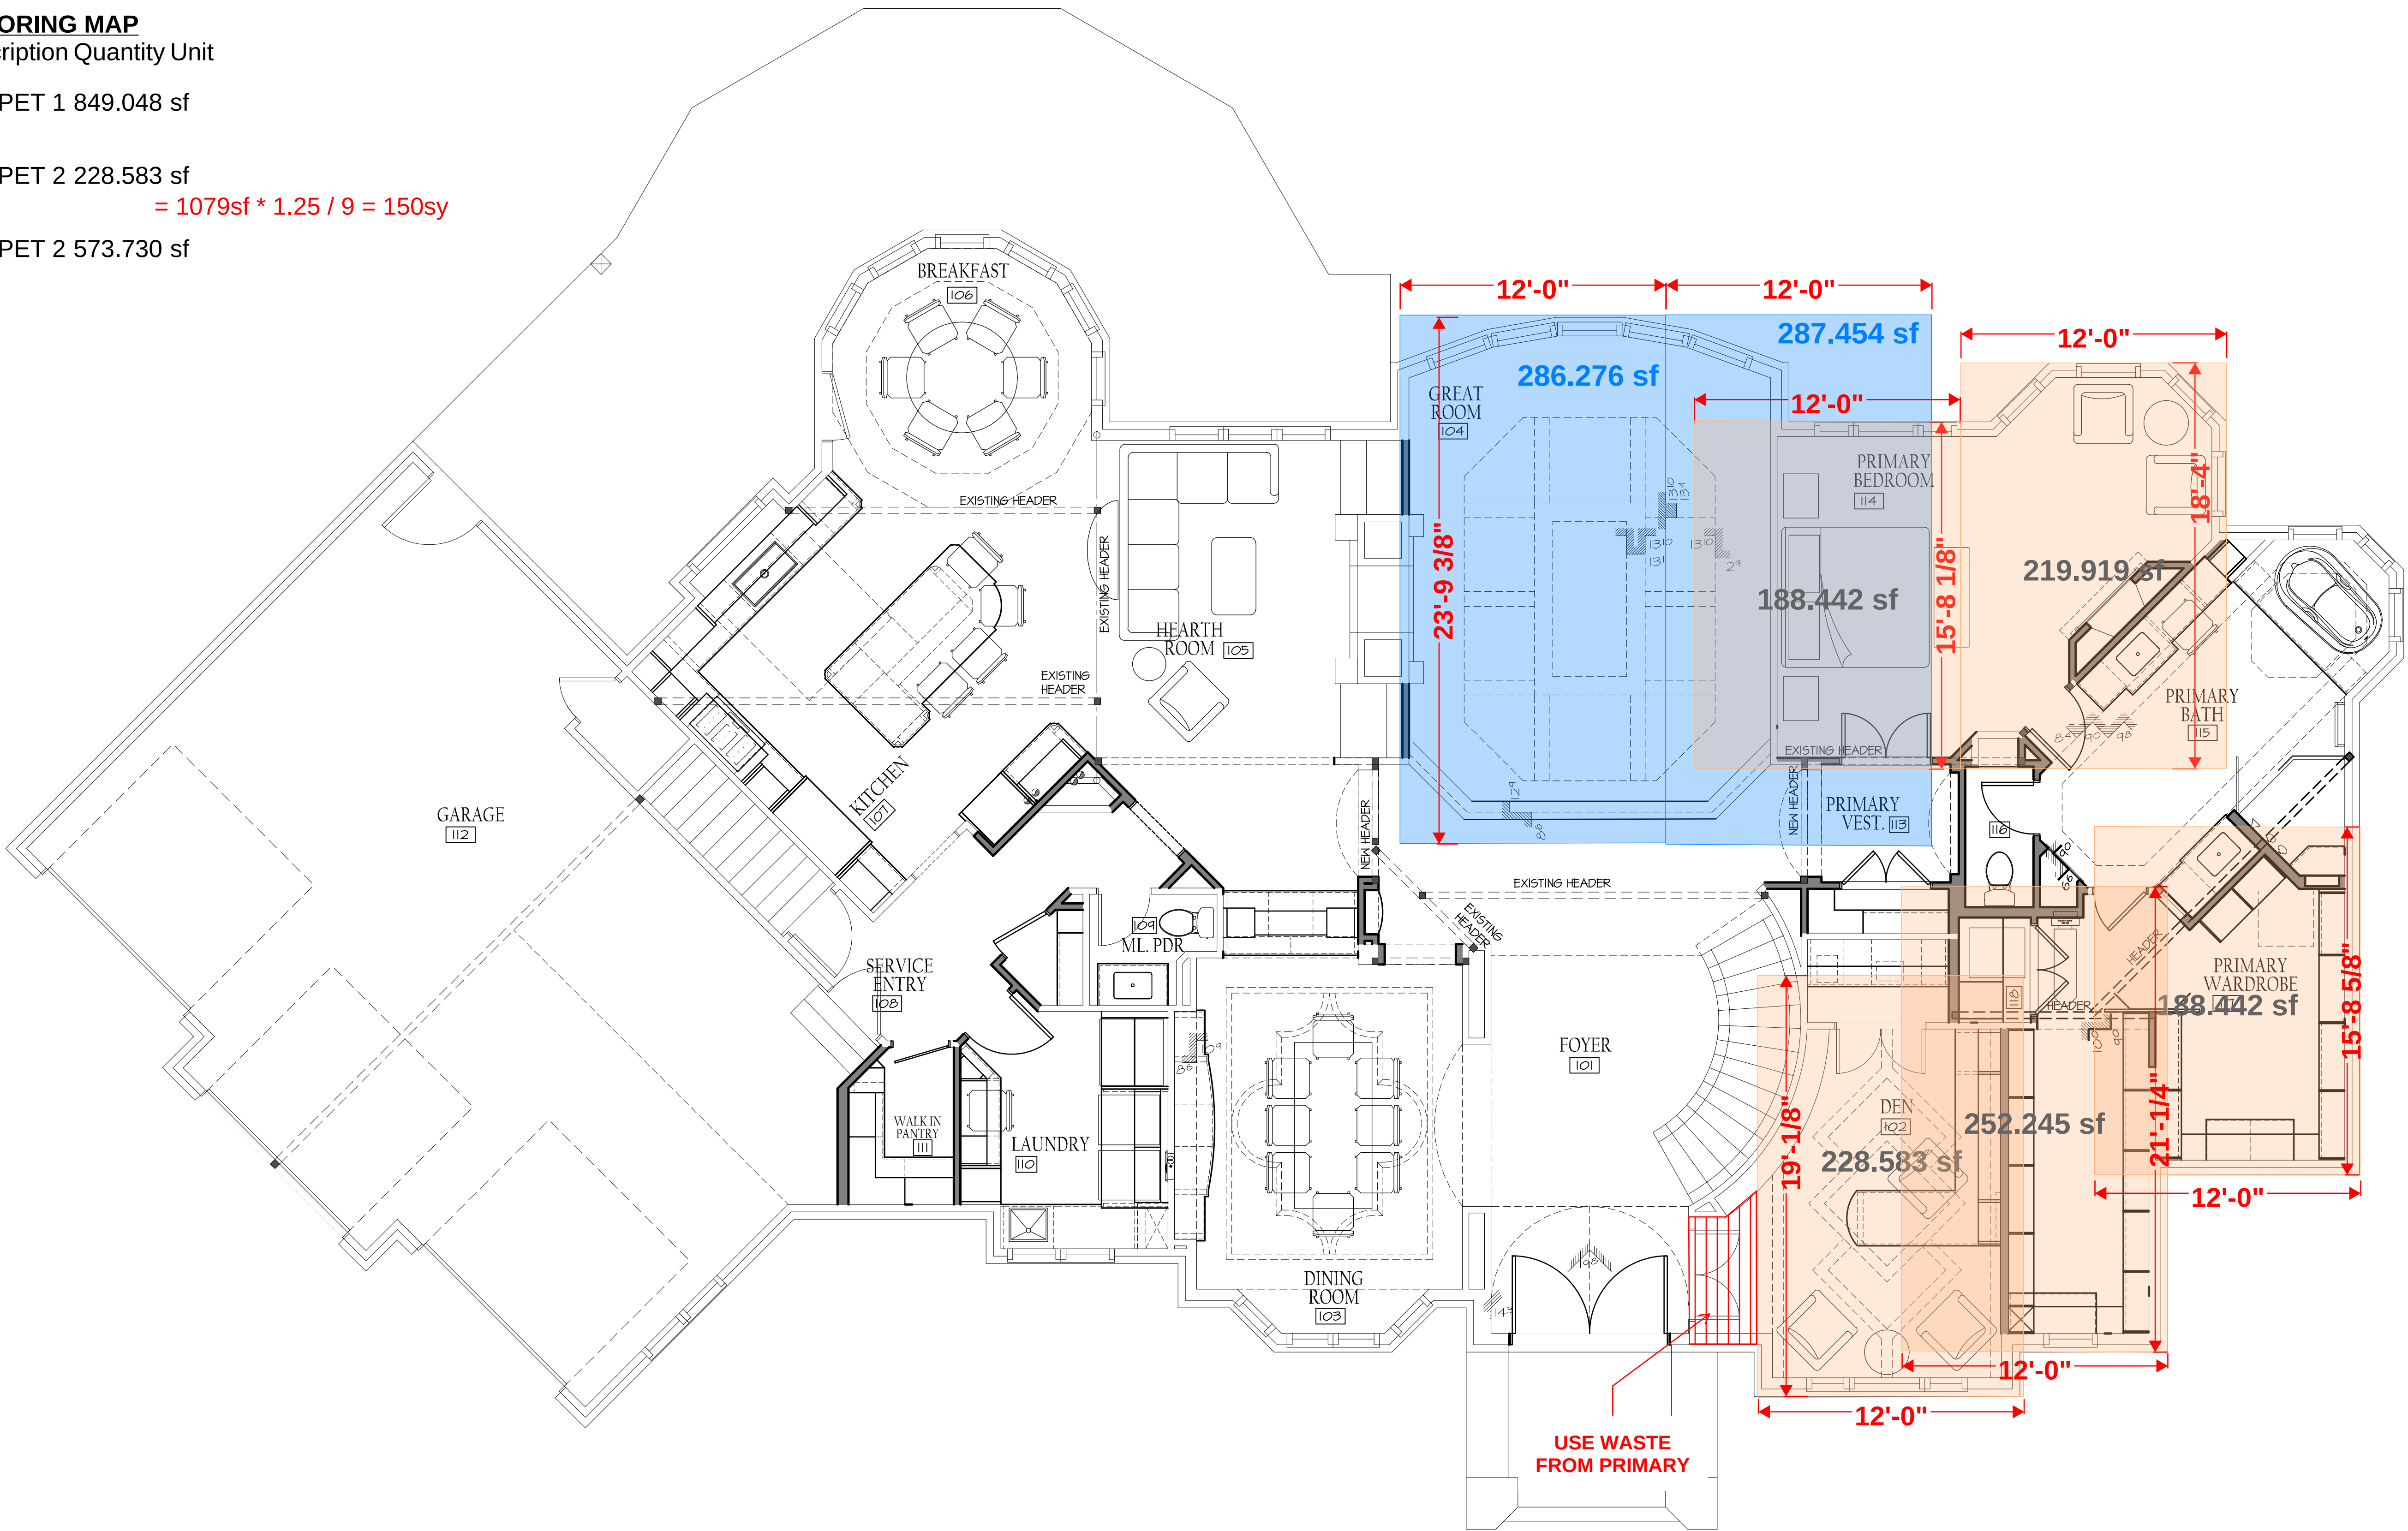

WOOD
RESIDENCE
3435 N 140TH CIRCLE, OMAHA, NE 68164

MCNEIL
COMPANY
4666 South 132nd Street
Omaha, NE 68137
402-333-1462
mcneilcompany.com

PLAN DATE	09/12/2025
REV.	DATE
BID	11/12/25




JOB NUMBER	252513
DESCRIPTION	MAIN LEVEL FINISH
PLAN SHEET	F1.02

© COPYRIGHT
MCNEIL COMPANY
THESE PLANS ARE SPECIFICALLY
DESIGNED FOR CONSTRUCTION BY
MCNEIL COMPANY AND ARE
INTENDED FOR NO OTHER PURPOSE.
DUPLICATION OF THESE PLANS IN
PART OR WHOLE WITHOUT WRITTEN
CONSENT FROM MCNEIL COMPANY
IS PROHIBITED.

PLOT DATE: 11/13/2025
D:\MCNEIL COMPANY DROPBOX\ADAM B\MCNEIL DESIGN\RESIDENTIAL\25-2513 WOOD REMODEL\F1 PLANS.DWG
HOME PAGE: A0.01

FLOORING MAP		
Description	Quantity	Unit
CARPET 1	325.890	sf
CARPET 2	907.271	sf

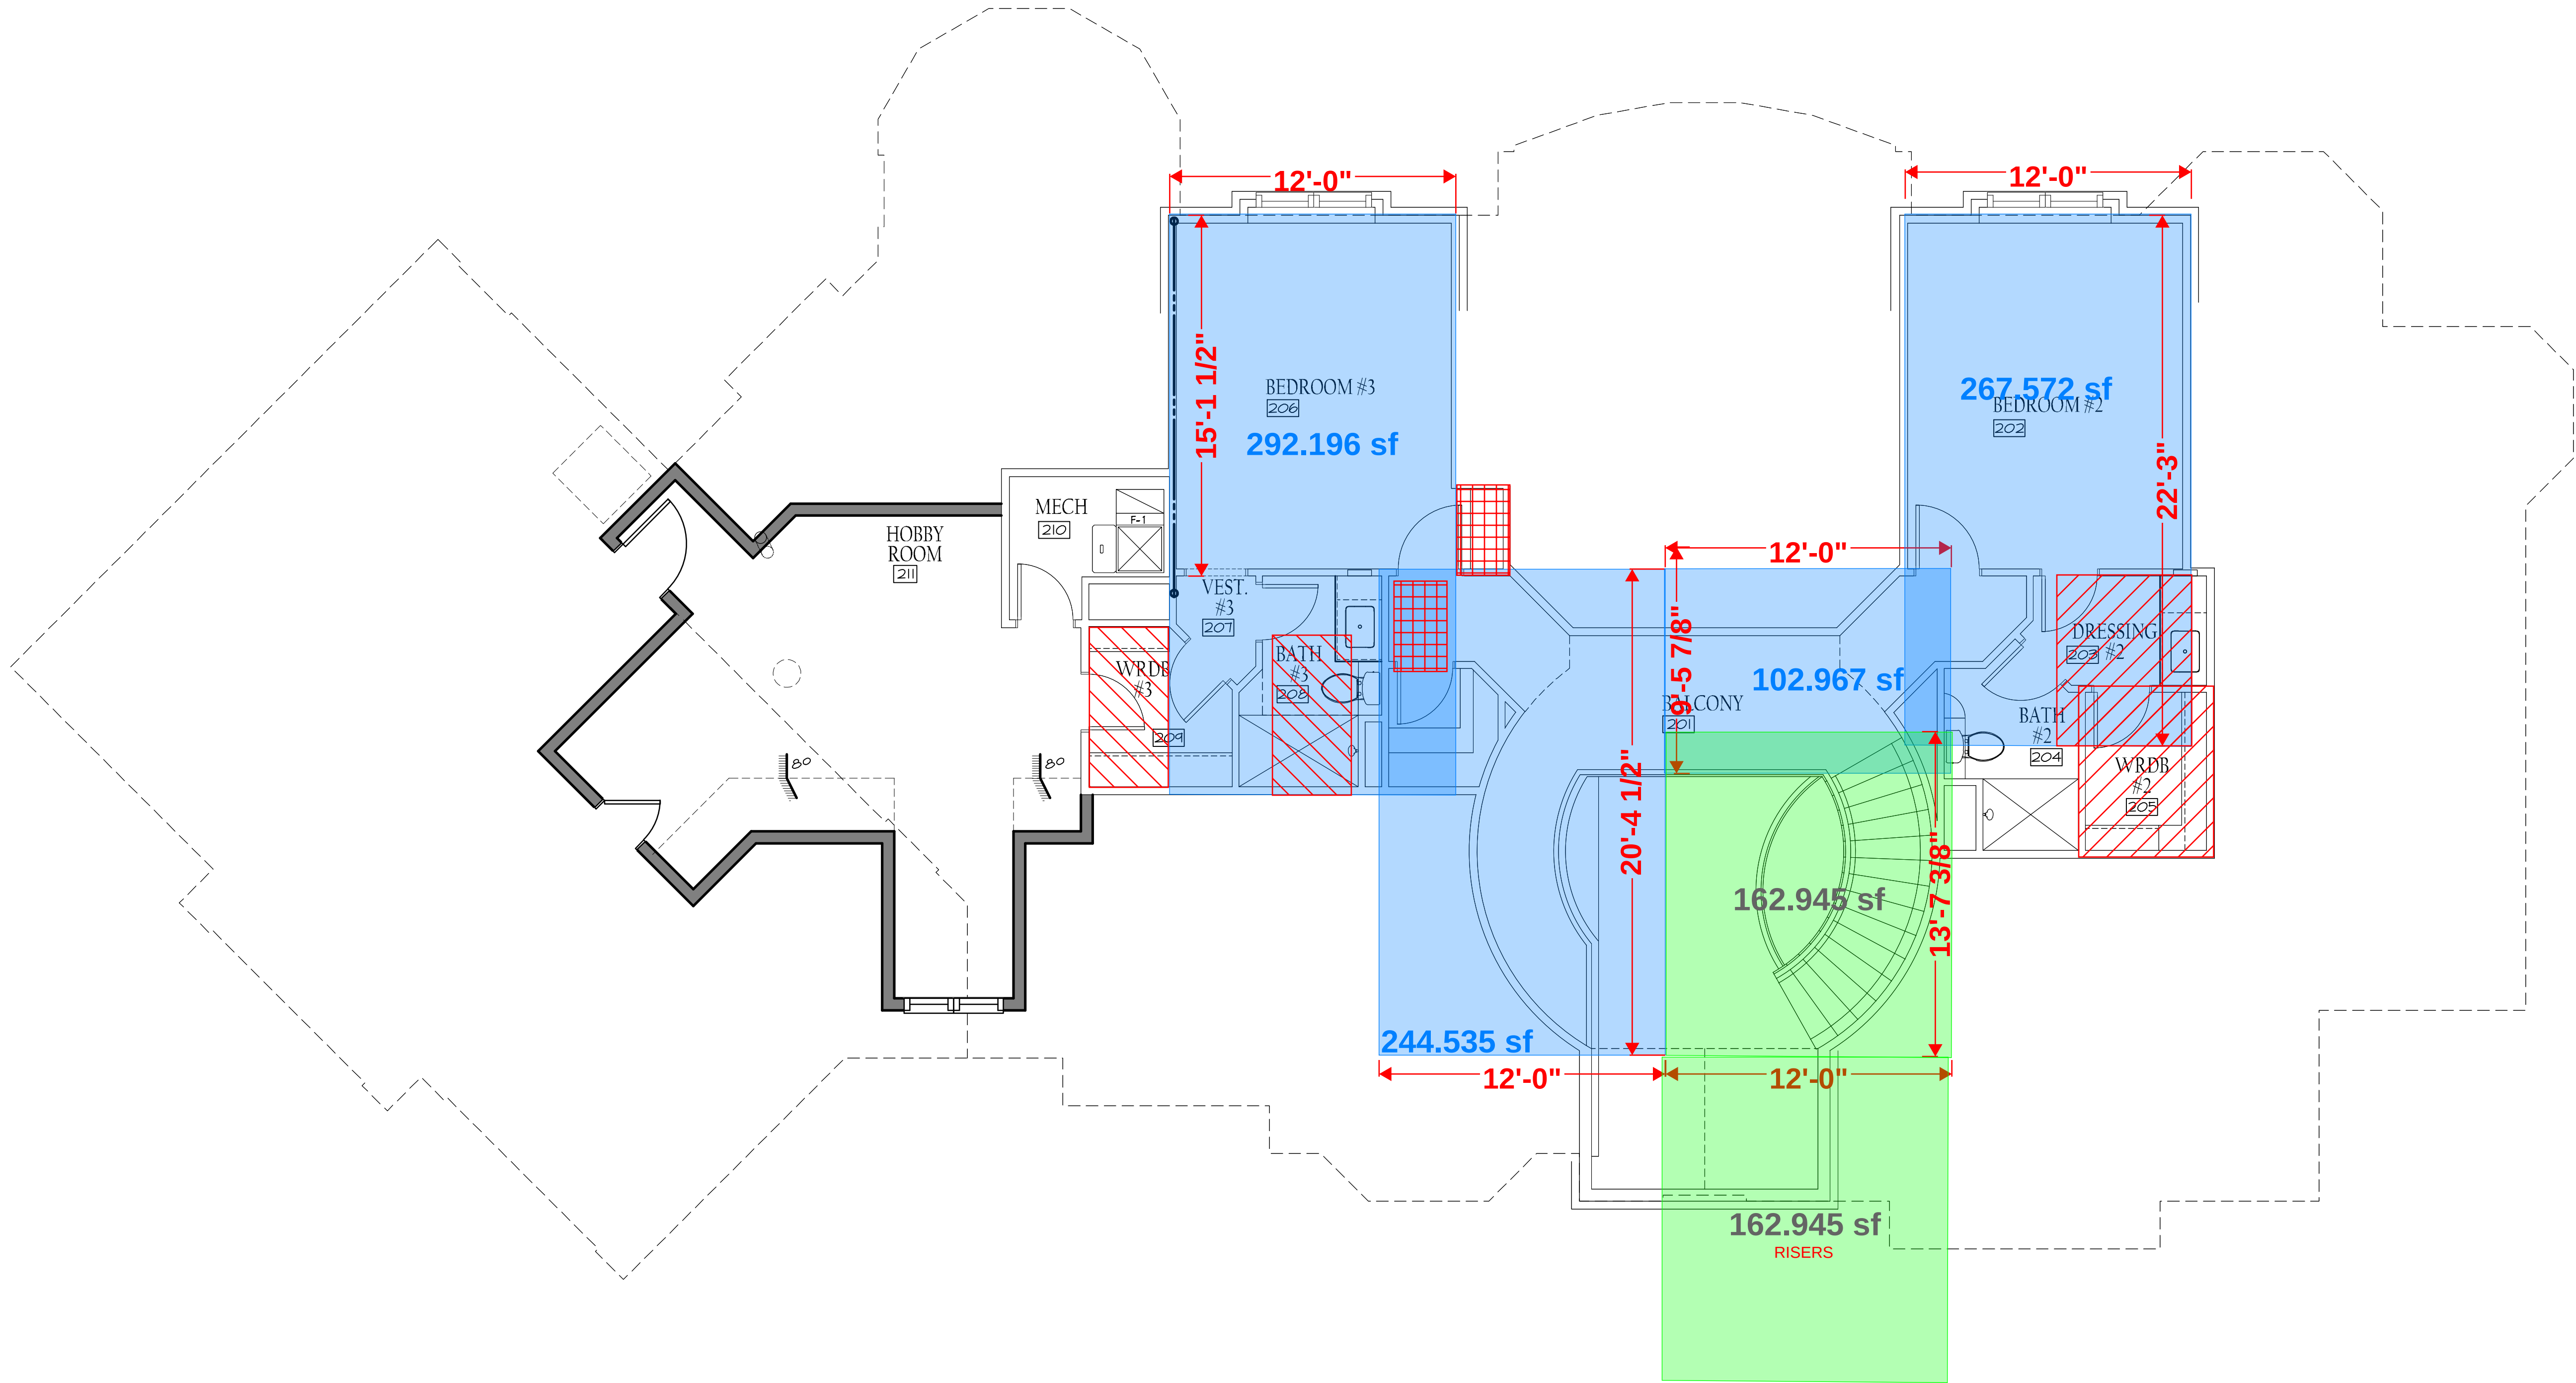

WOOD
RESIDENCE
3435 N 140TH CIRCLE, OMAHA, NE 68164

MCNEIL
COMPANY
4666 South 132nd Street
Omaha, NE 68137
402-333-1462
mcneilcompany.com

PLAN DATE 09/12/2025	
REV.	DATE
BID	11/12/25

PRELIMINARY
NOT FOR CONSTRUCTION

JOB NUMBER 252513
DESCRIPTION SECOND LEVEL FINISH
PLAN SHEET F1.03

© COPYRIGHT
MCNEIL COMPANY
THESE PLANS ARE SPECIFICALLY
DESIGNED FOR CONSTRUCTION BY
MCNEIL COMPANY AND ARE
INTENDED FOR NO OTHER PURPOSE.
DUPLICATION OF THESE PLANS IN
PART OR WHOLE WITHOUT WRITTEN
CONSENT FROM MCNEIL COMPANY
IS PROHIBITED.